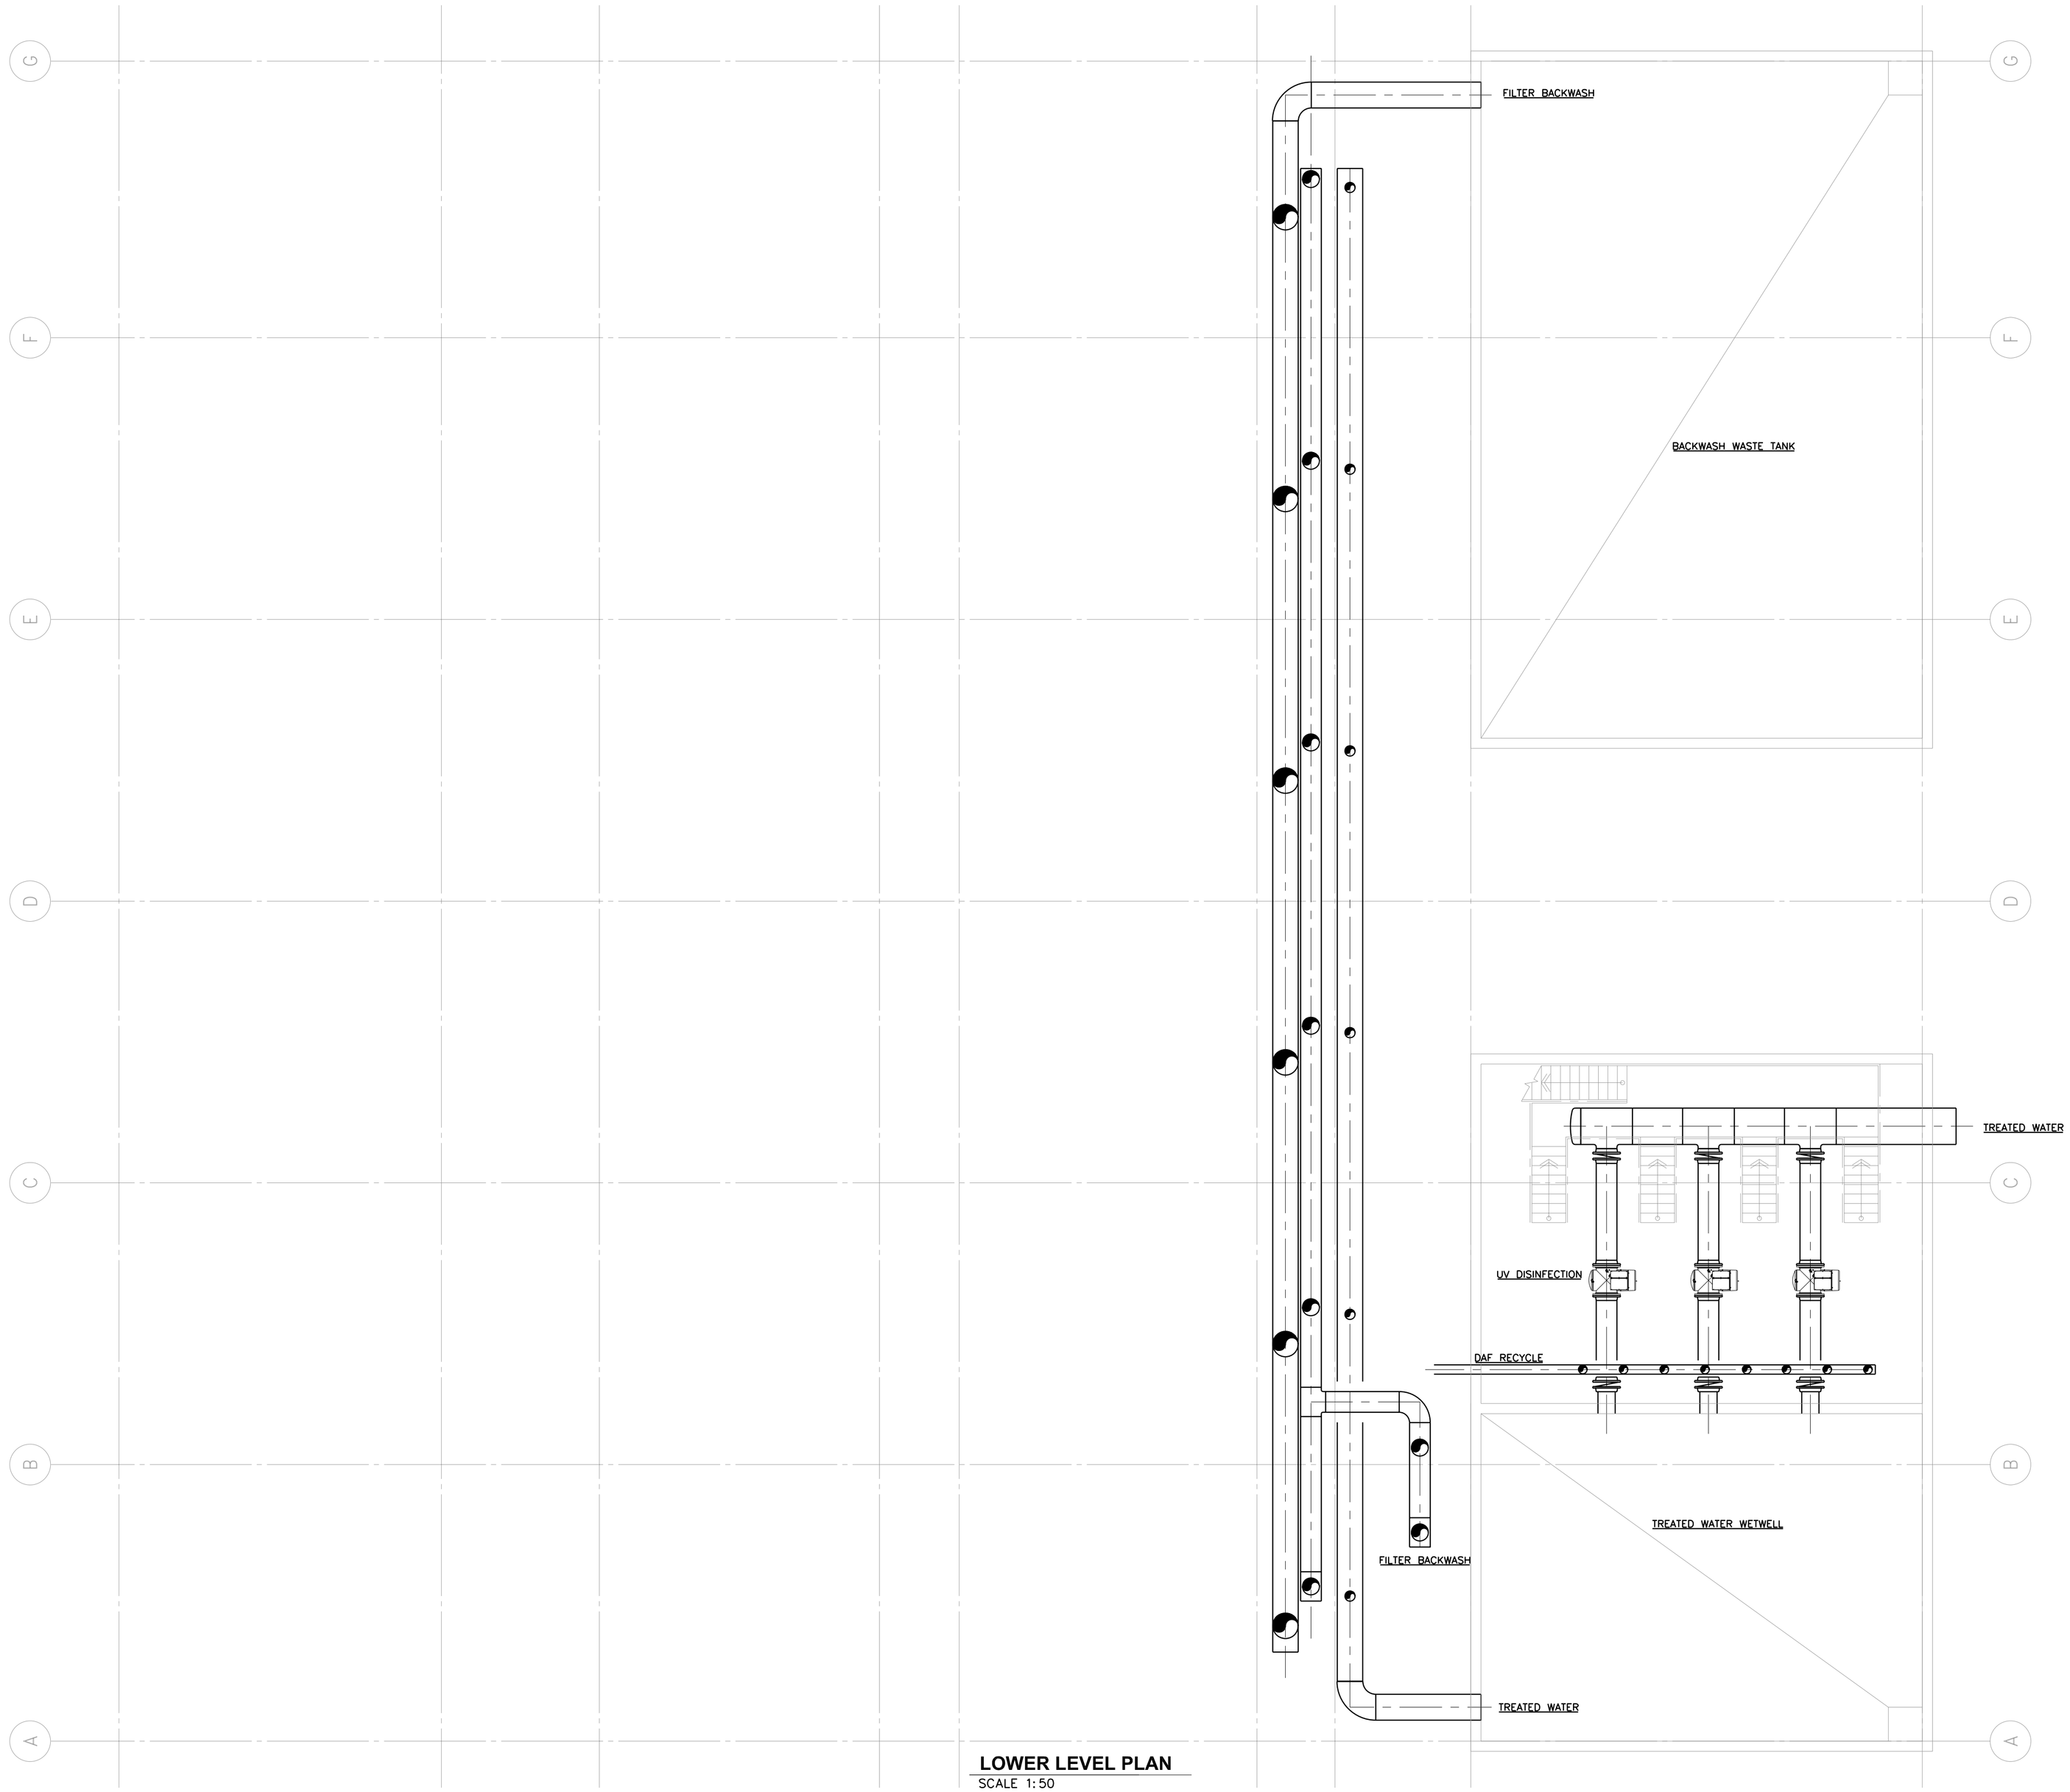

LOWER LEVEL PLAN
SCALE 1:50

DATE	
PROJECT NO	112720110
FILENAME	M100 LOWER FLOOR.DWG
SHEET NO	555
DRAWING NO	M100

CLIENT
WATER TREATMENT FACILITY
89638

PROCESS MECHANICAL
LOWER FLOOR GENERAL ARRANGEMENT

PREPARED FOR

PREPARED BY
EarthTech
A Tyco International Ltd. Company

NO	REVISIONS	DRN	CHK	DATE

DRN
DES
CHK
APP

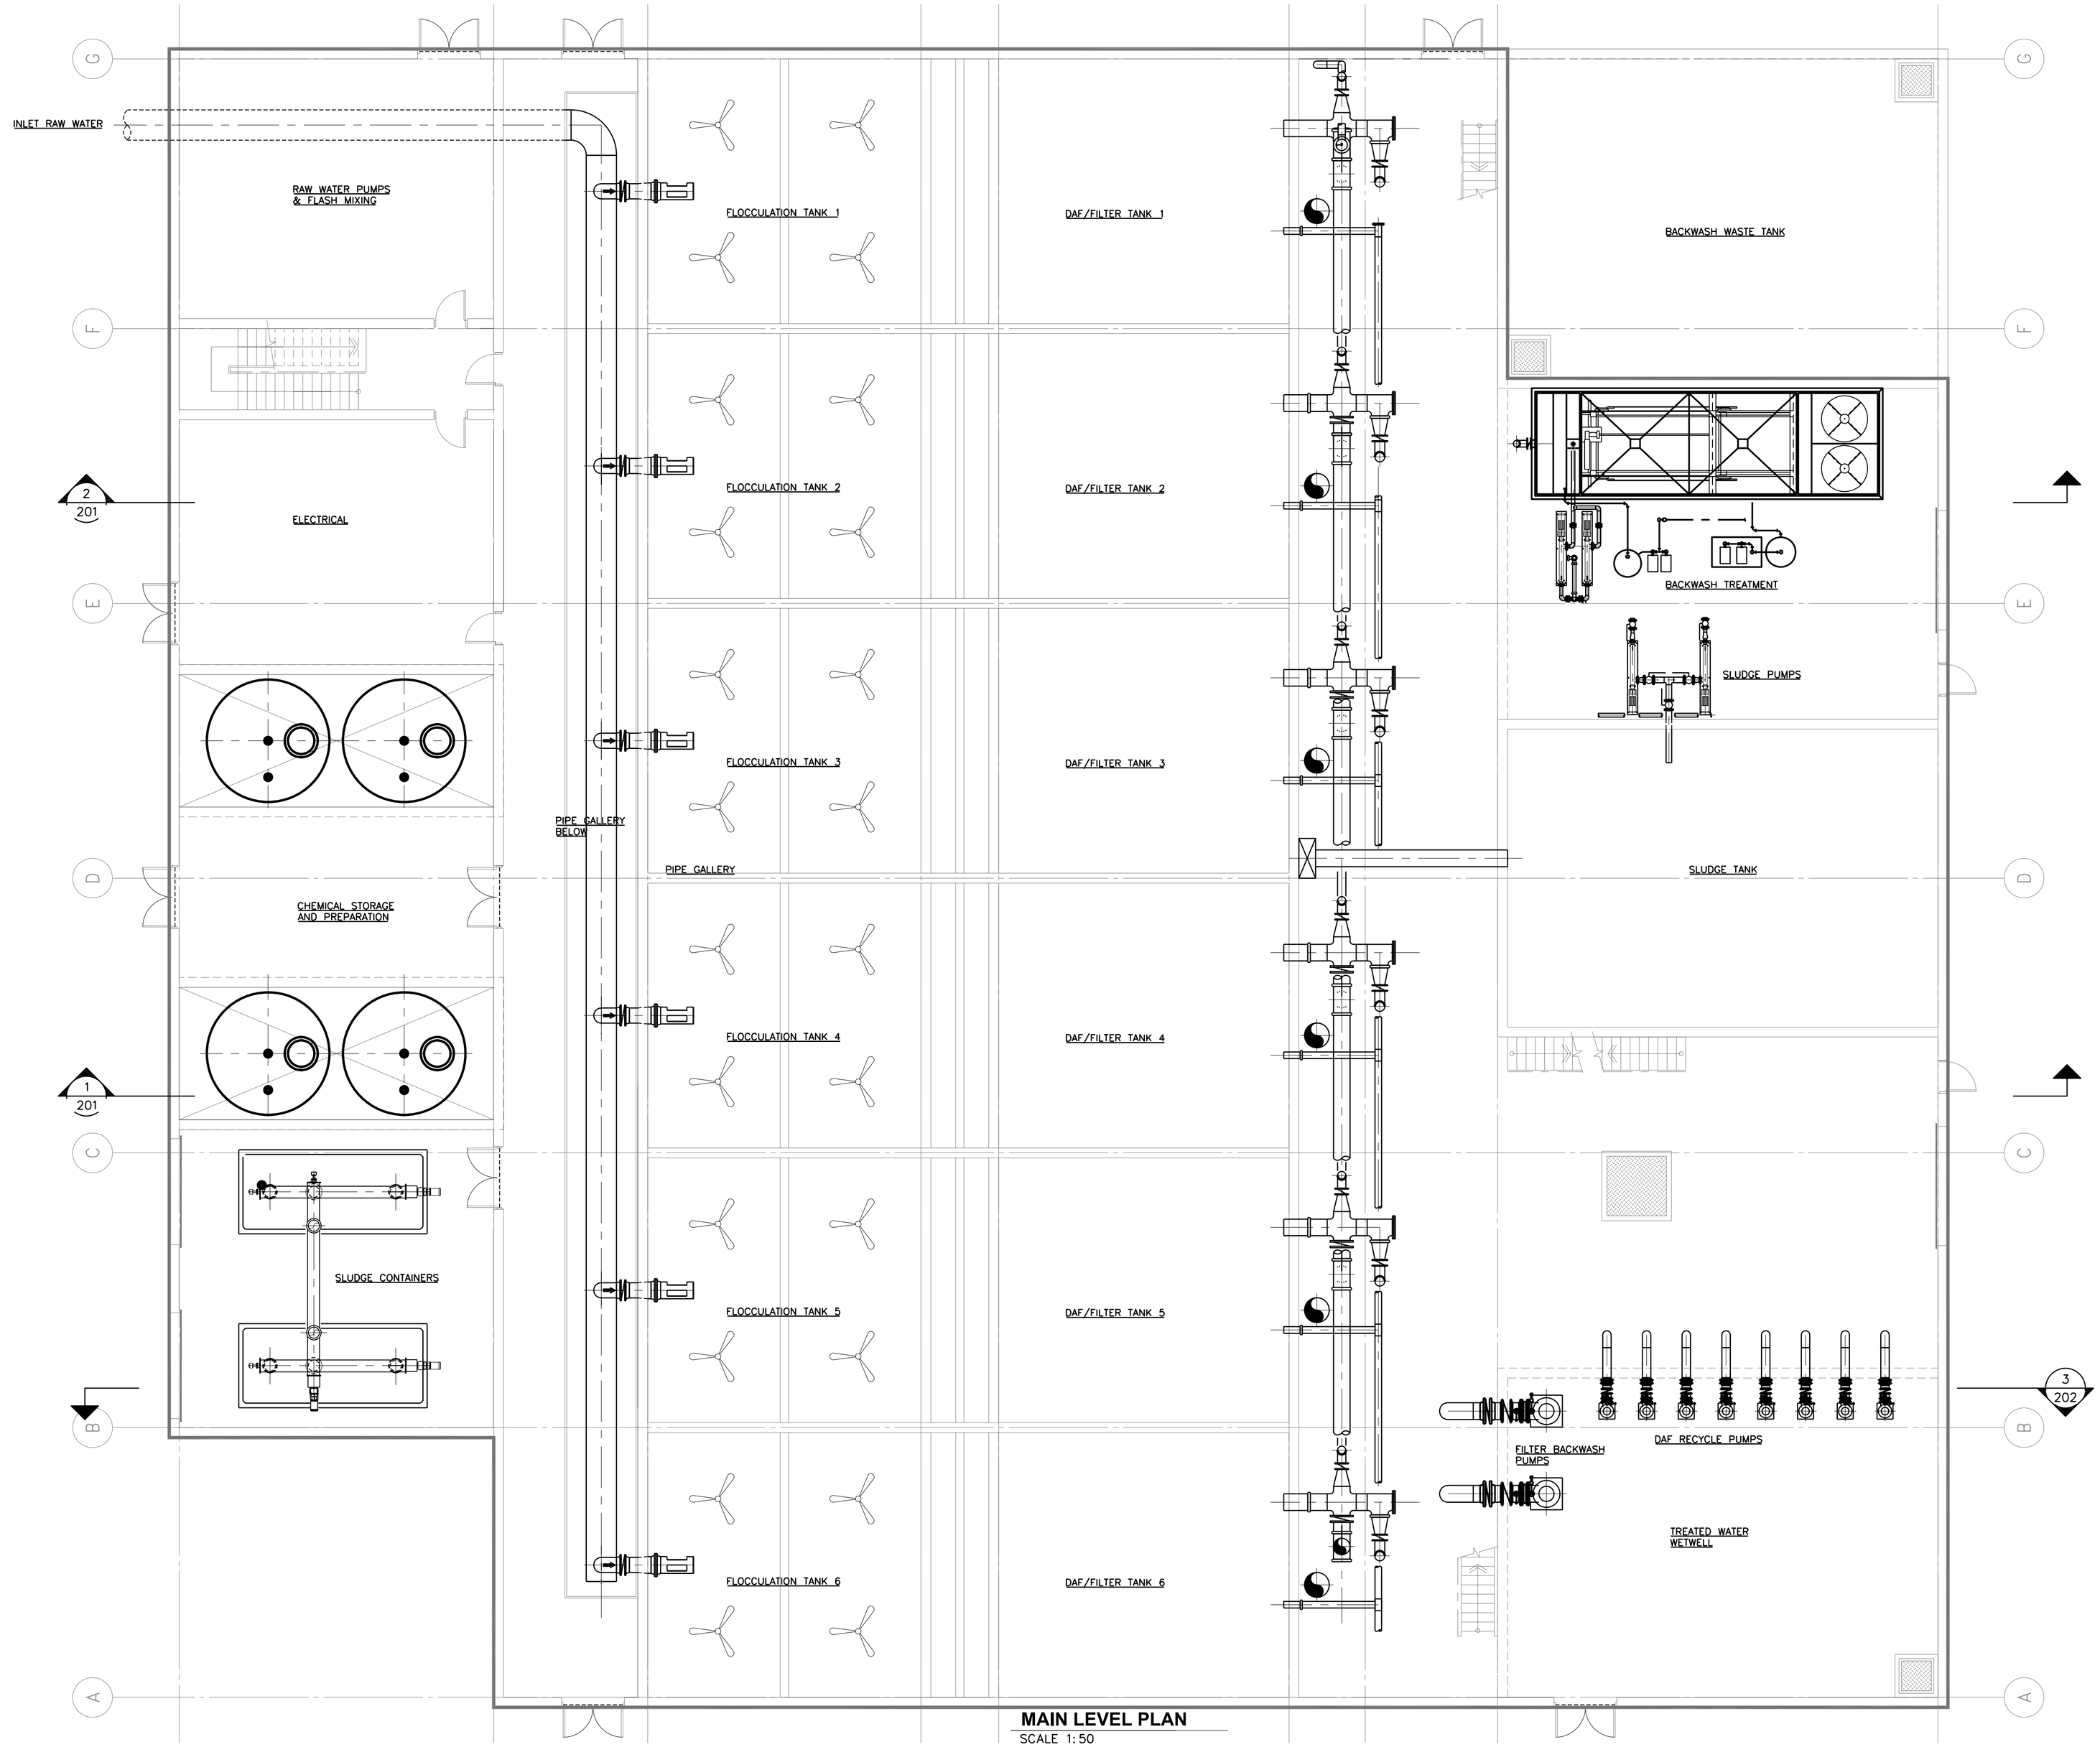

MAIN LEVEL PLAN
SCALE 1:50

DATE	
PROJECT NO	112720110
FILENAME	M101 MAIN FLOOR.DWG
SHEET NO	555
DRAWING NO	M101

CLIENT
WATER TREATMENT FACILITY

-

PROCESS MECHANICAL
MAIN FLOOR GENERAL ARRANGEMENT

PREPARED FOR

PREPARED BY
EarthTech
A Tyco International Ltd. Company

NO	REVISIONS	DRN	CHK	DATE

DRN
DES
CHK
APP

$$USER$$
$$PEN$$
$$PRF$$
$$DATE$$
$$DWG$$

$$REF01$$
$$REF02$$
$$REF03$$
$$REF04$$
$$REF05$$
$$REF06$$
$$REF07$$
$$REF08$$
$$REF09$$
$$REF10$$
$$REF11$$
$$REF12$$
$$REF13$$

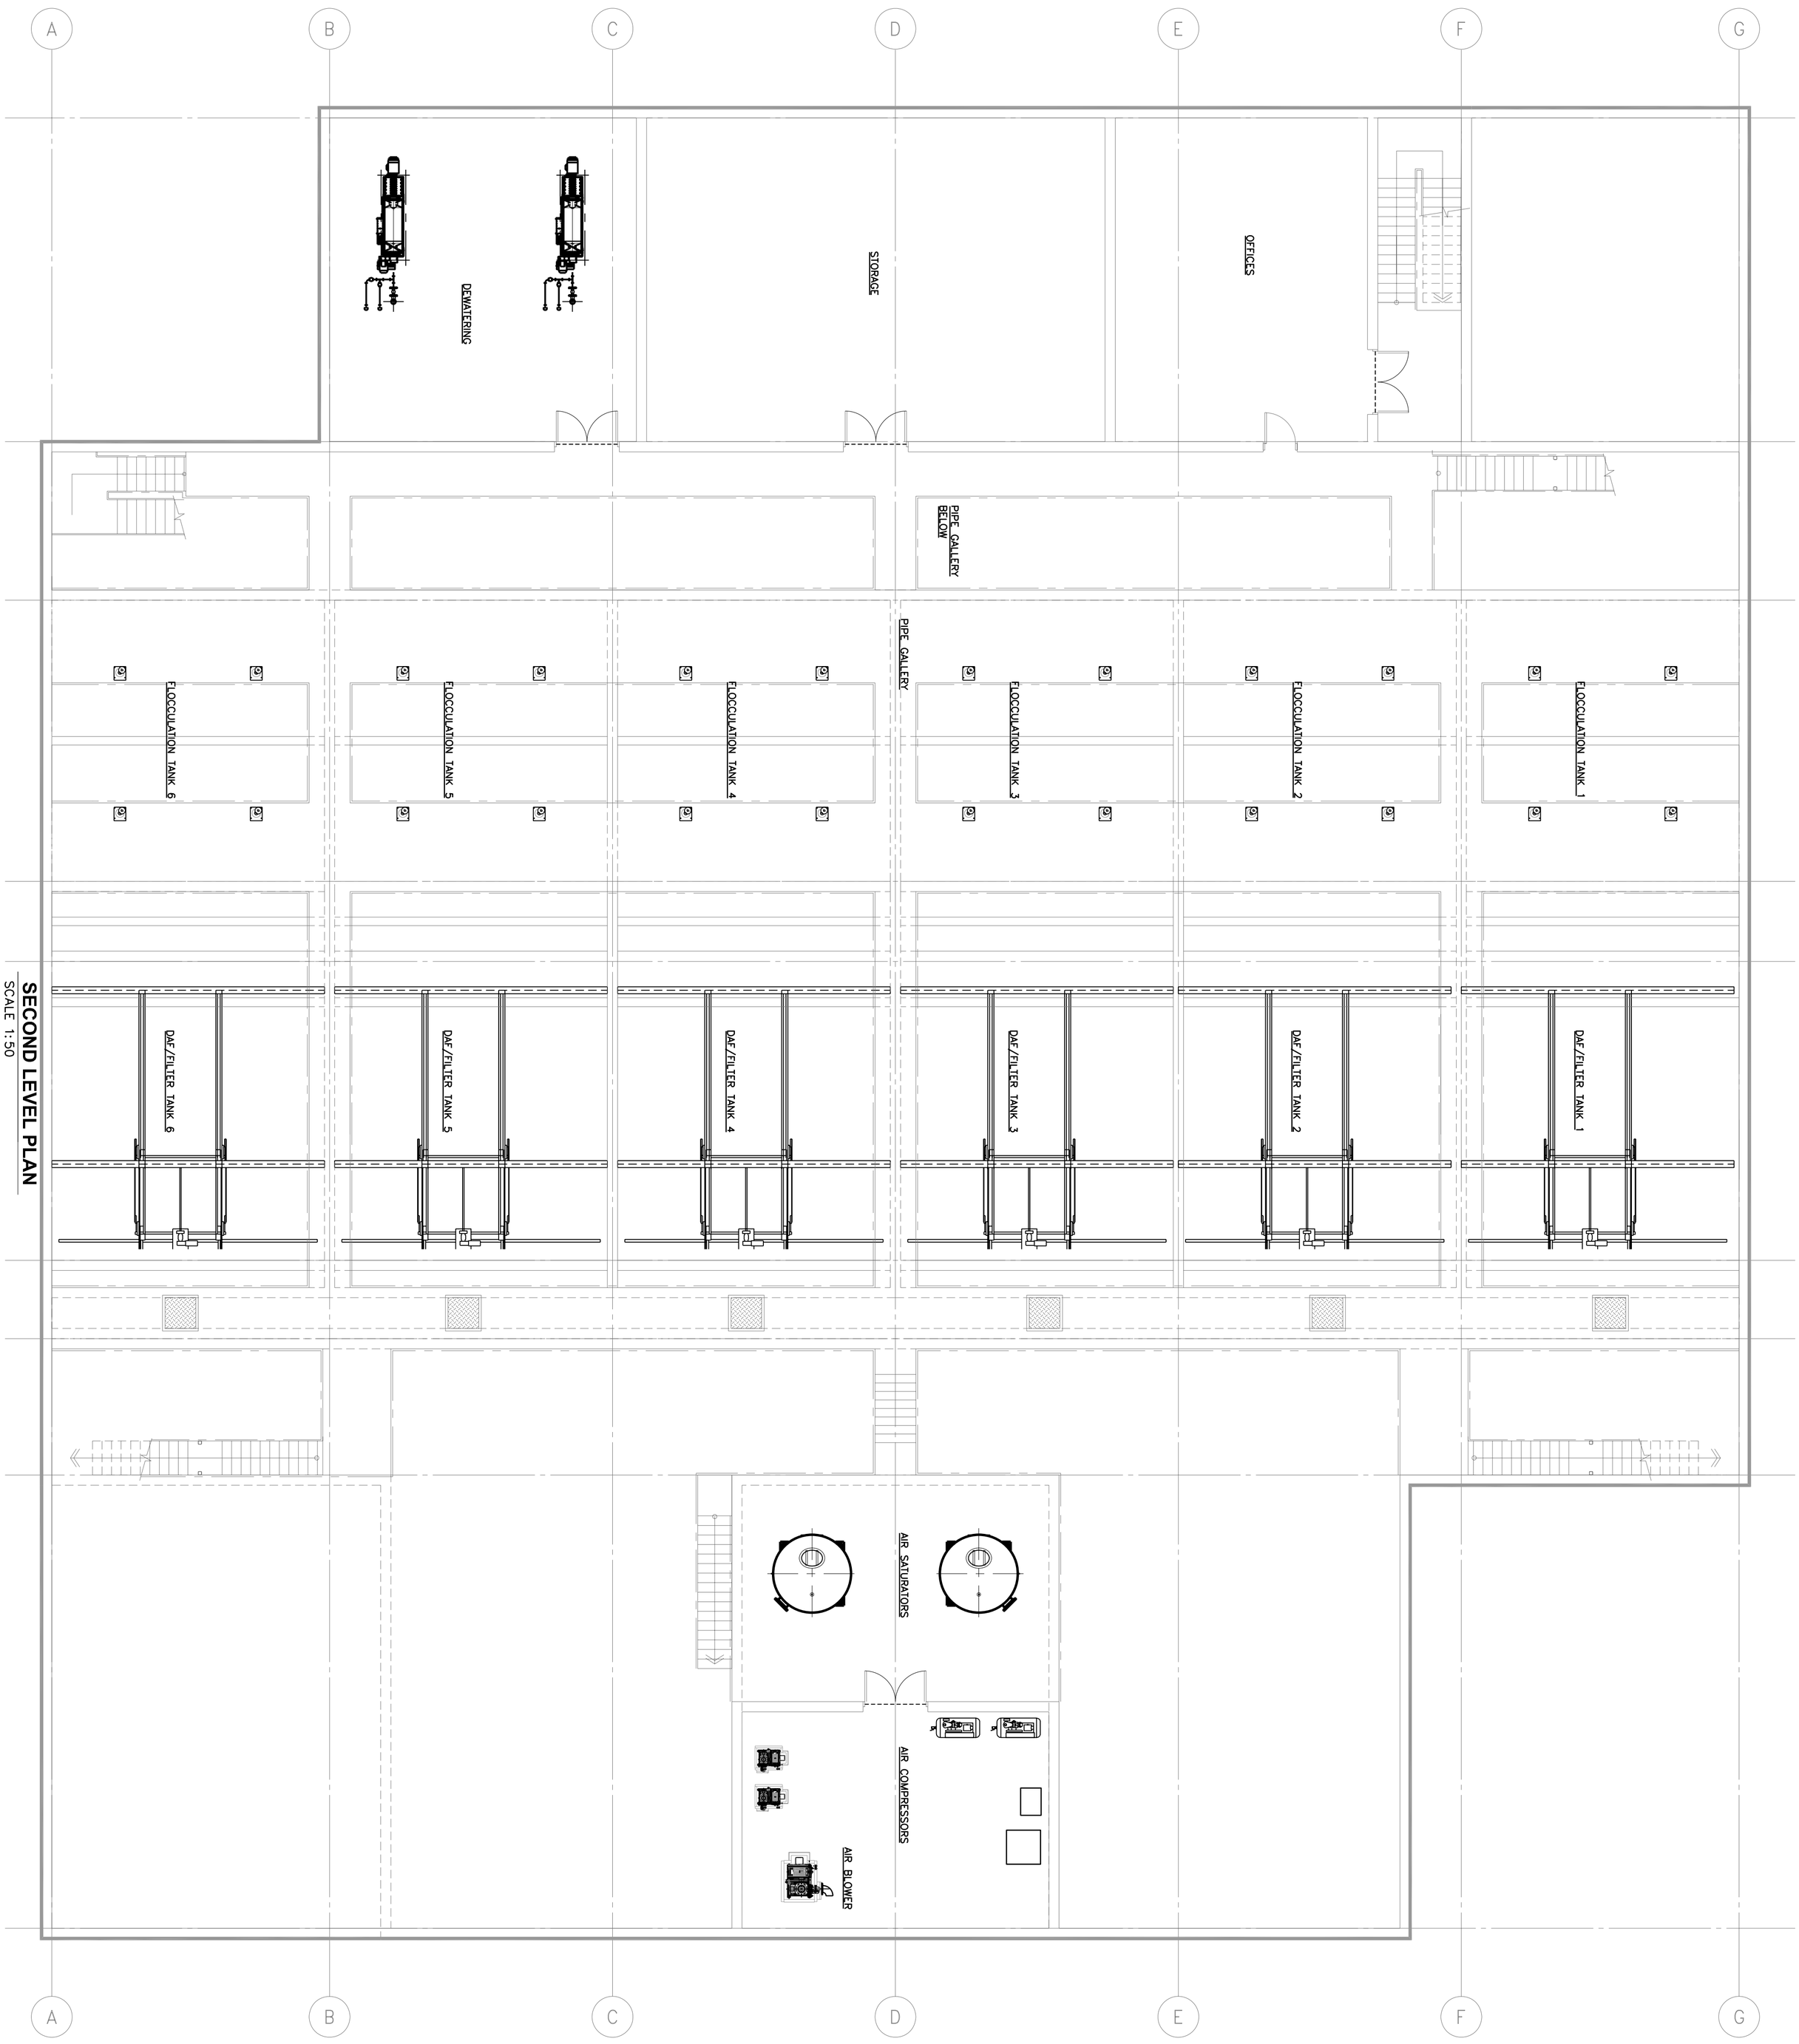

SECOND LEVEL PLAN
SCALE 1:50

DRN							
DES							
CHK							
APP				NO	REVISIONS	DRN	CHK	DATE

PREPARED BY
EarthTech
A Tyco International Ltd. Company

PREPARED FOR

CLIENT
WATER TREATMENT FACILITY

89638 M102 SECOND FLOOR.DWG

-
PROCESS MECHANICAL
SEC. FLOOR GENERAL ARRANGEMENT

DATE
PROJECT NO 112720110
FILENAME
SHEET NO 555
DRAWING NO **M102**

$$USER$$
$$PEN$$
$$PRF$$
$$DATE$$
$$DWG$$

$$REF01$$
$$REF02$$
$$REF03$$

$$REF04$$
$$REF05$$

$$REF06$$
$$REF07$$

$$REF08$$
$$REF09$$

$$REF10$$
$$REF11$$

$$REF12$$
$$REF13$$

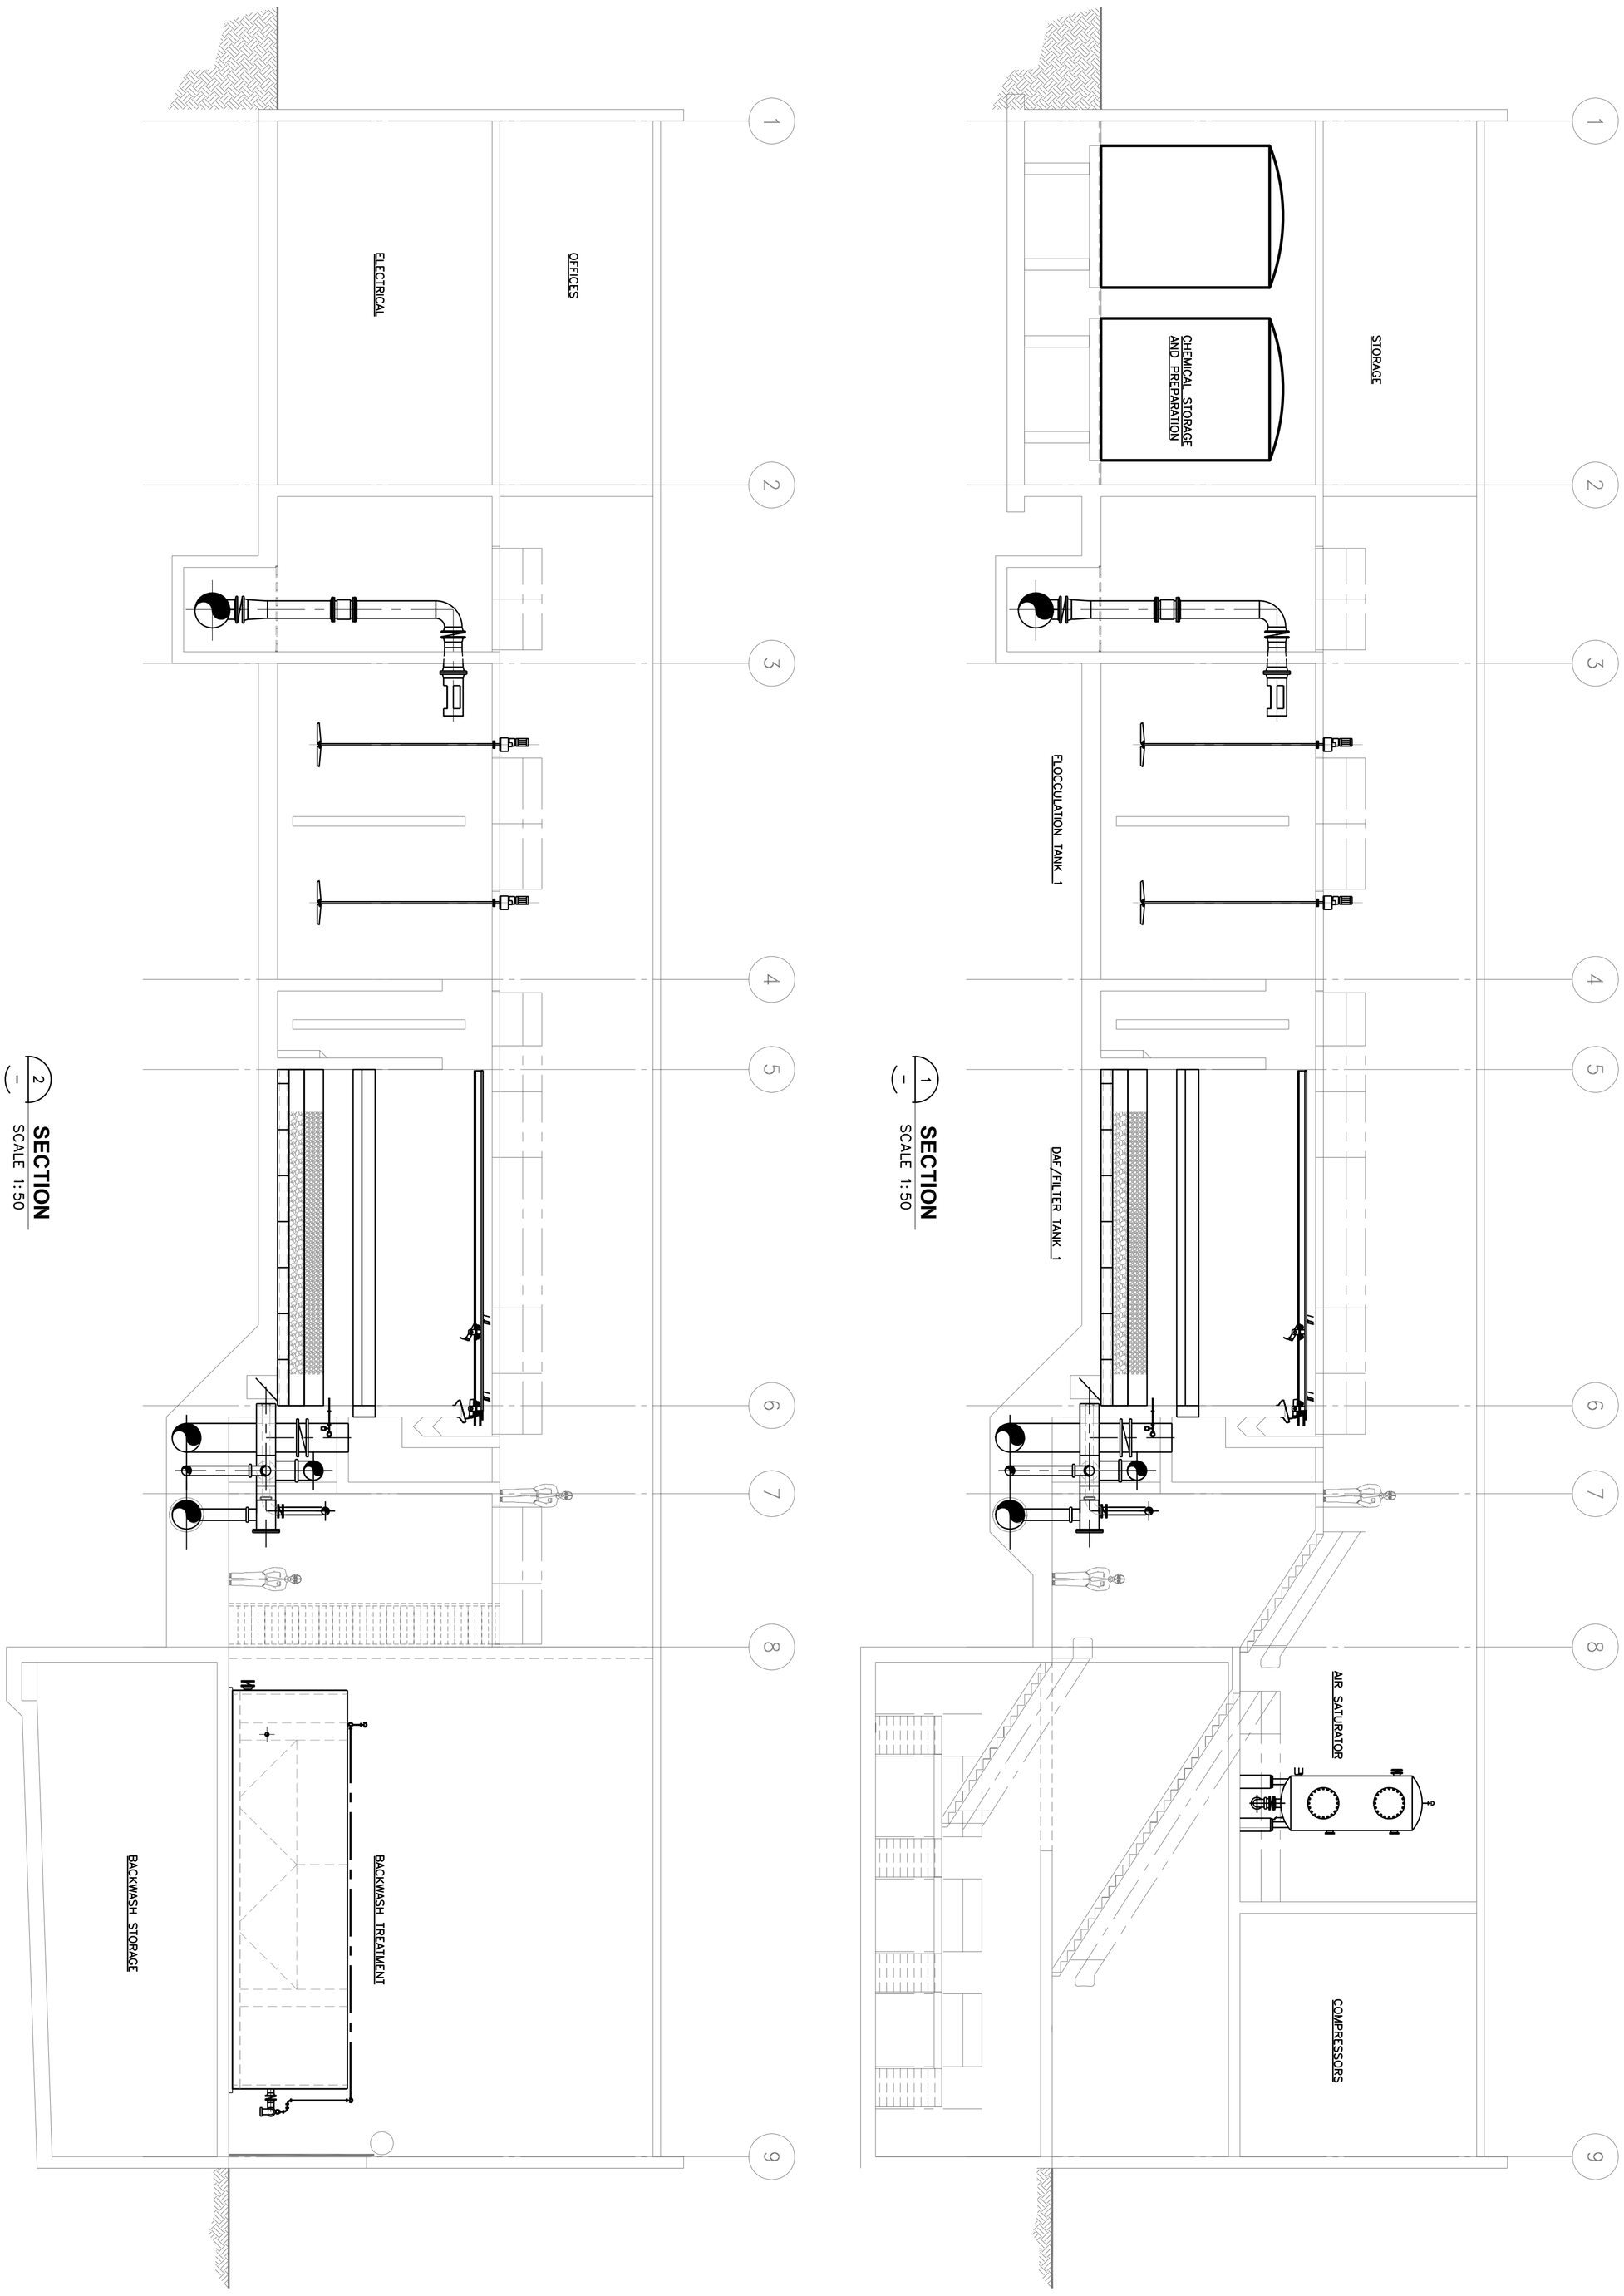

SECTION 2 - SCALE 1:50

SECTION 1 - SCALE 1:50

DRN									
DES									
CHK									
APP				NO	REVISIONS	DRN	CHK	DATE	

PREPARED BY

EarthTech
A Tyco International Ltd. Company

PREPARED FOR

CLIENT
WATER TREATMENT FACILITY

-

PROCESS MECHANICAL SECTIONS

DATE

PROJECT NO 112720110

FILENAME 89638 M201 SECTIONS.DWG

SHEET NO 555

DRAWING NO **M201**

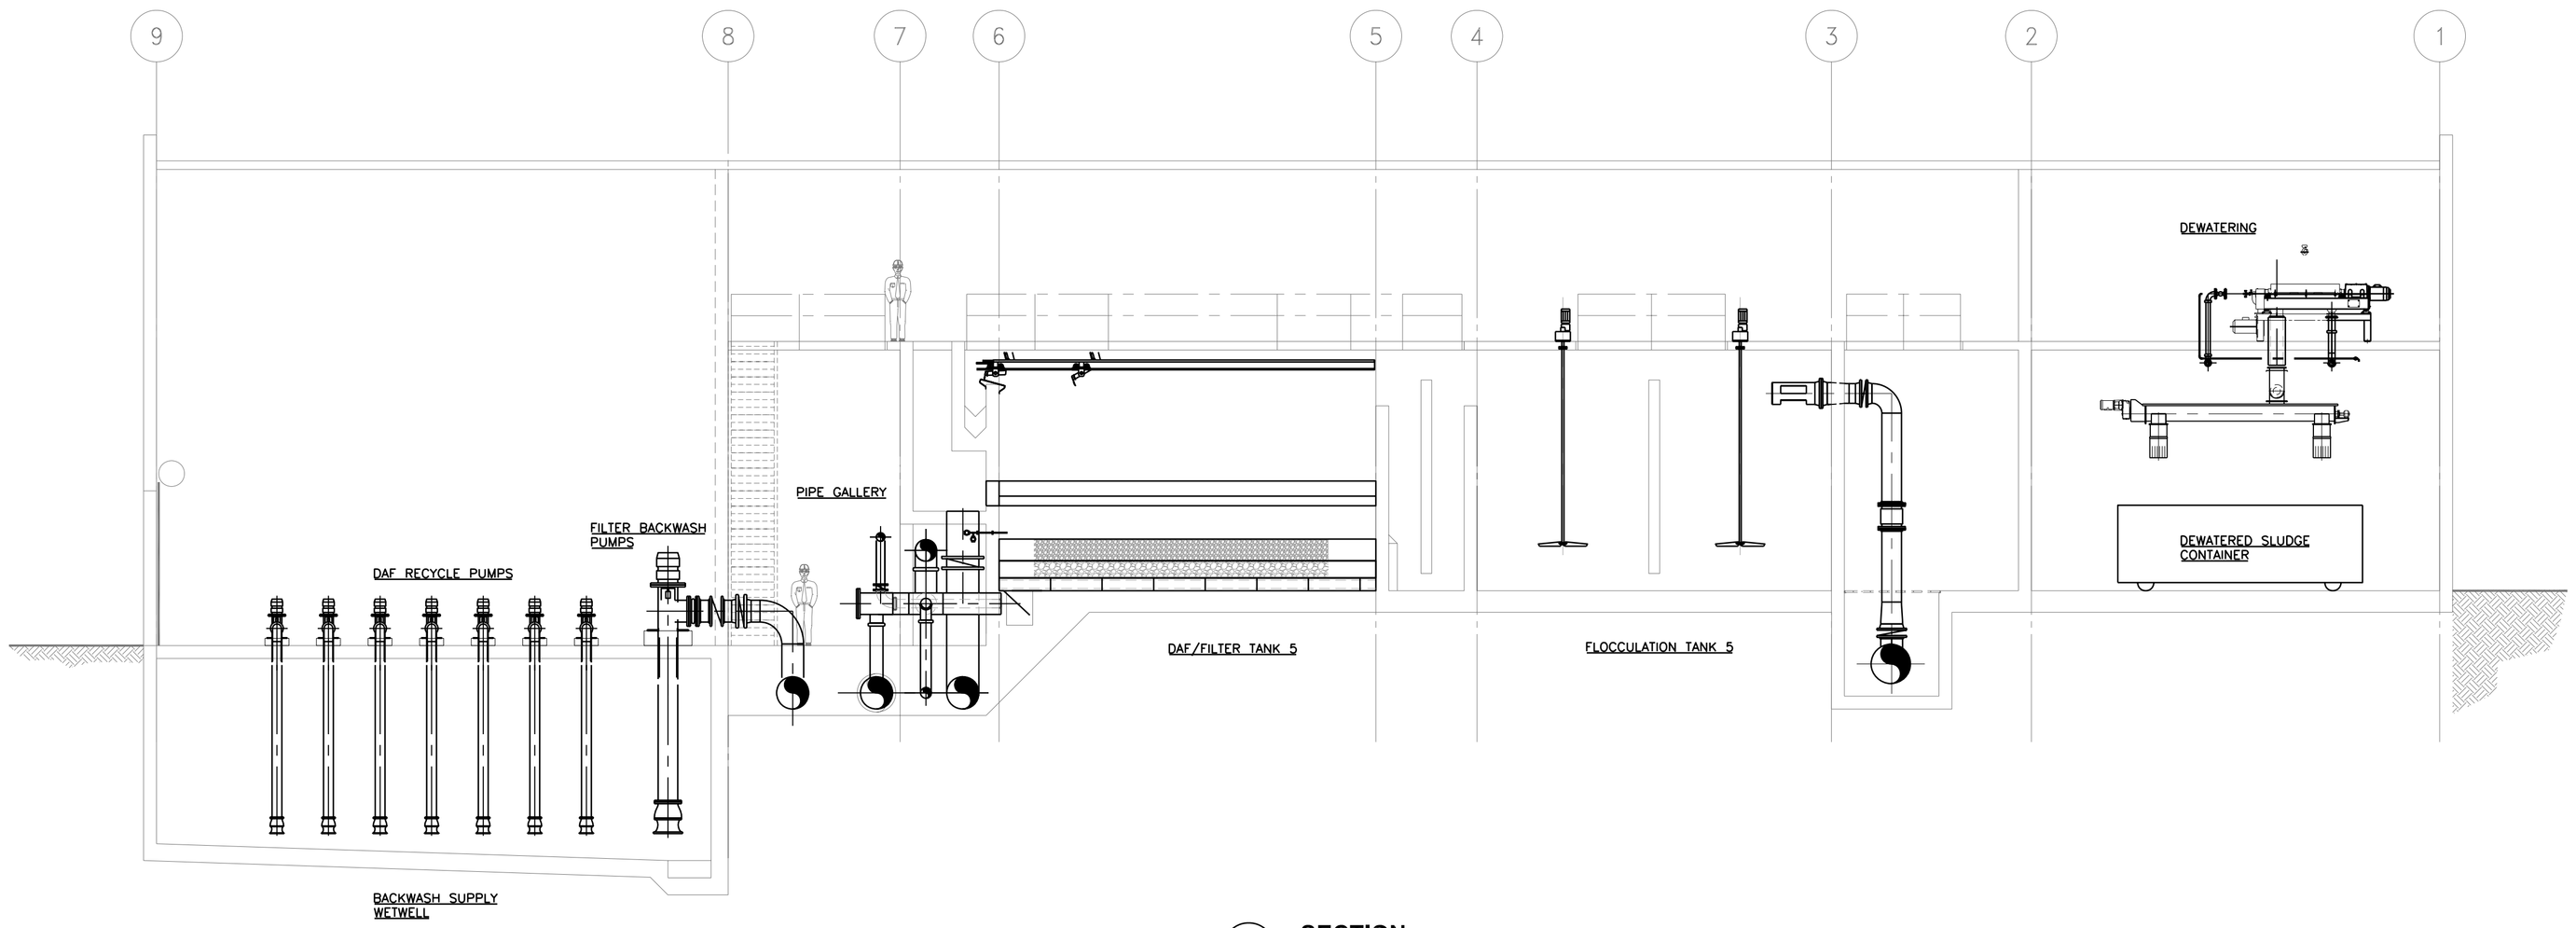

3 – **SECTION**
SCALE 1:50

DATE	
PROJECT NO	112720110
FILENAME	838_M202_SECTIONS.DWG
SHEET NO	555
DRAWING NO	M202

CLIENT
WATER TREATMENT FACILITY

PROCESS MECHANICAL SECTIONS

PREPARED FOR

PREPARED BY

Earth Tech
A Tyco International Ltd. Company

NO	REVISIONS	DRN	CHK	DATE

DRN
DES
CHK
APP

$$REF12$$
$$REF13$$
$$REF10$$
$$REF11$$
$$REF08$$
$$REF09$$
$$REF06$$
$$REF07$$
$$REF04$$
$$REF05$$
$$REF01$$
$$REF02$$
$$REF03$$
$$USER$$
$$DES$$
$$PRES$$
$$DATE$$
$$DWG$$