$$USER$$
$$PEN$$
$$PRF$$
$$DATE$$
$$DWG$$

$$REF01$$
$$REF02$$
$$REF03$$
$$REF04$$
$$REF05$$
$$REF06$$
$$REF07$$
$$REF08$$
$$REF09$$
$$REF10$$
$$REF11$$
$$REF12$$
$$REF13$$

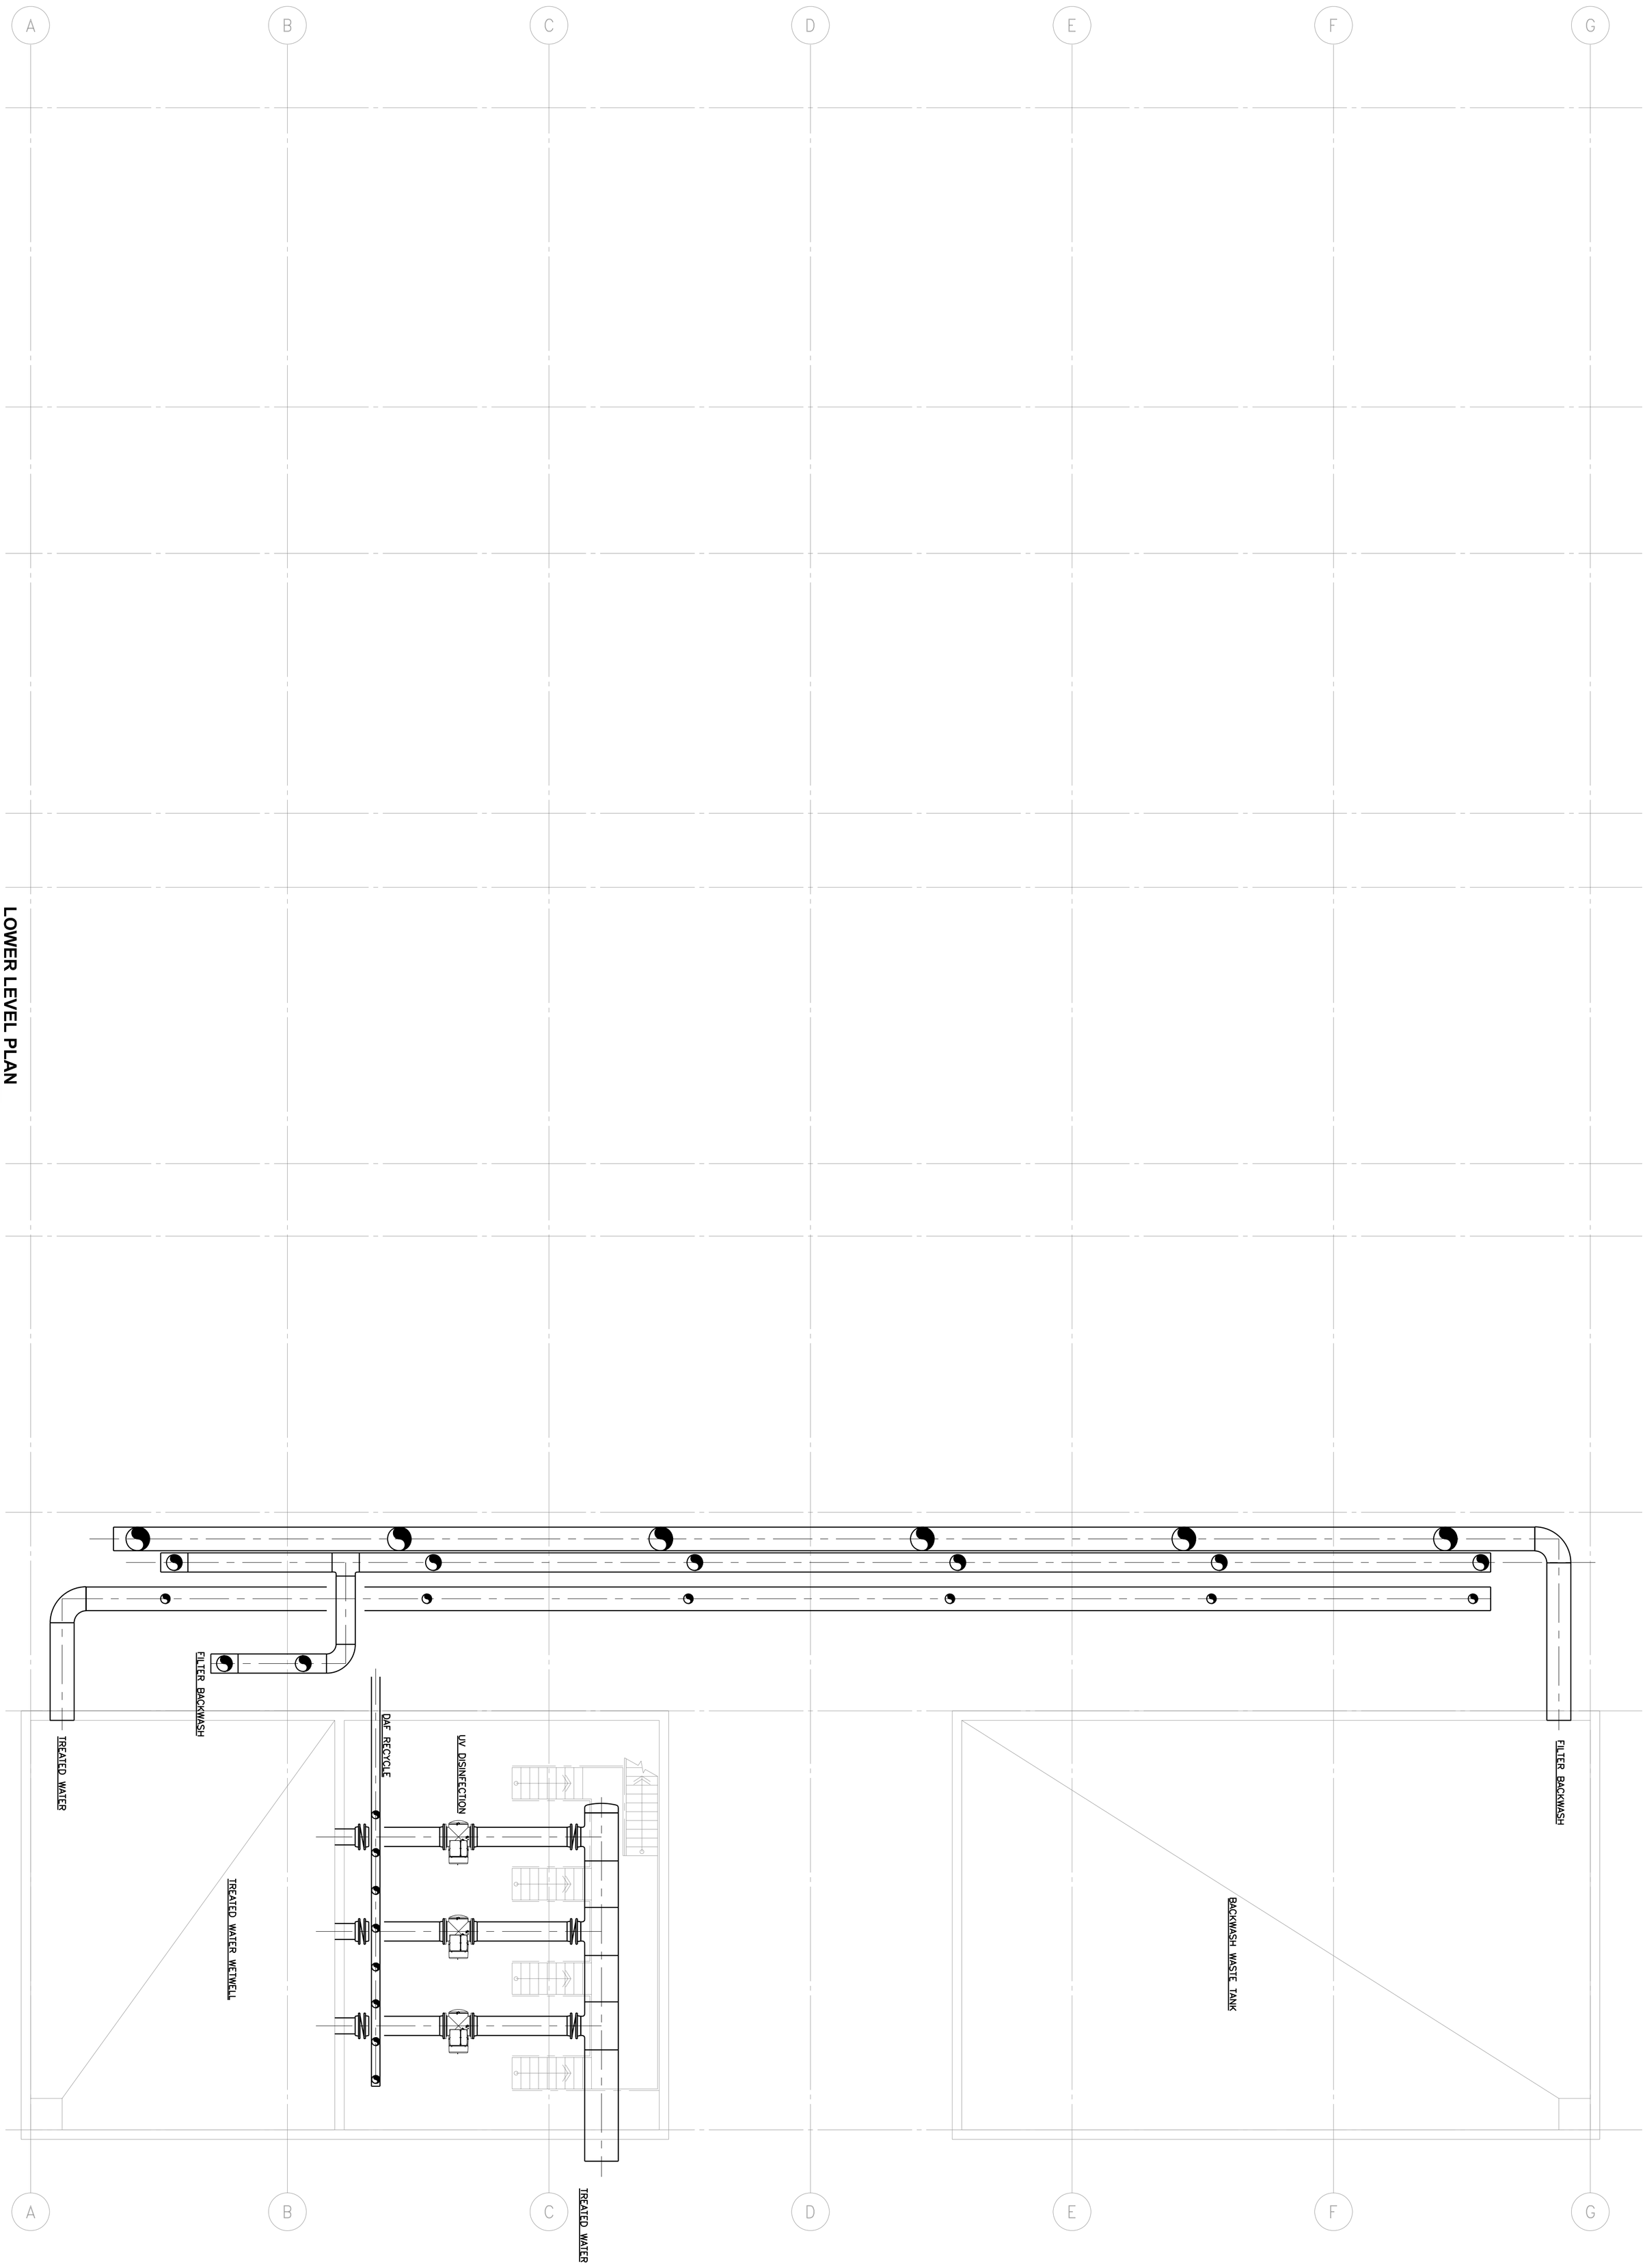

DRN							
DES							
CHK							
APP				NO	REVISIONS	DRN	CHK	DATE

PREPARED BY

EarthTech
A Tyco International Ltd. Company

PREPARED FOR

CLIENT
WATER TREATMENT FACILITY

89638 M100S LOWER FLOOR.DWG

-

PROCESS MECHANICAL
LOWER FLOOR GENERAL ARRANGEMENT

DATE

PROJECT NO 112720110

FILENAME

SHEET NO 555

DRAWING NO **M100s**

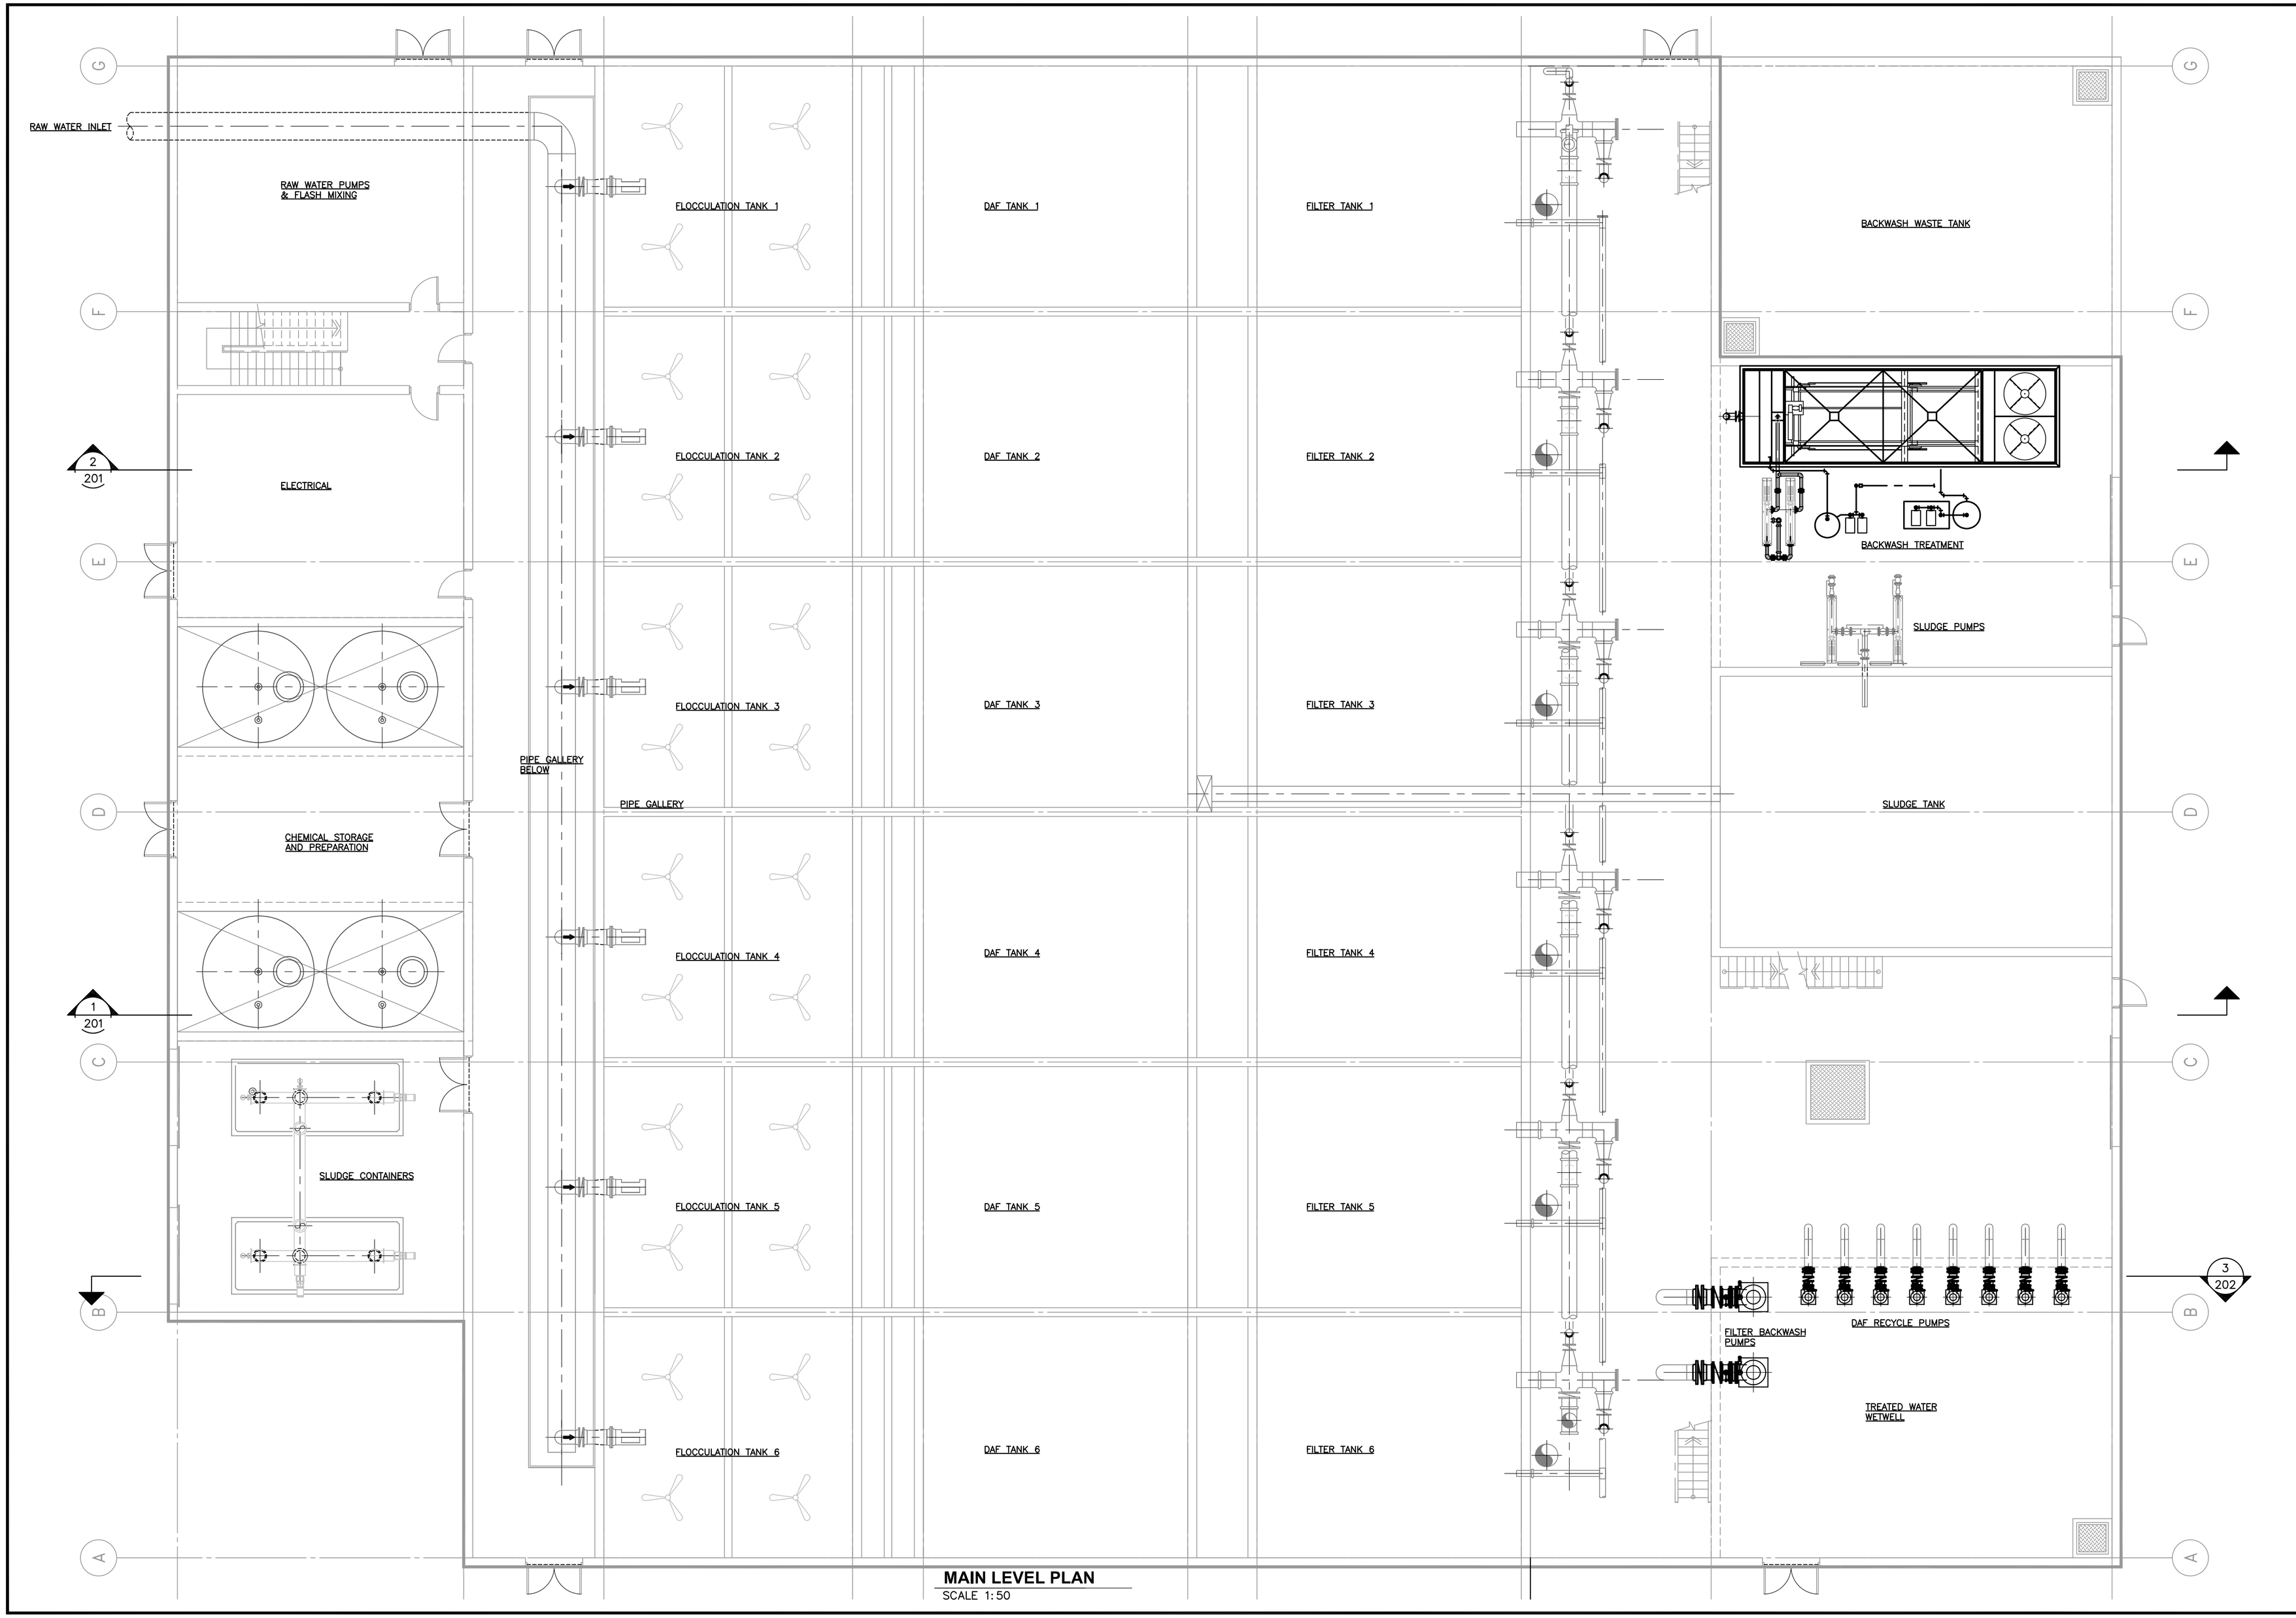

MAIN LEVEL PLAN
SCALE 1:50

DATE	
PROJECT NO	112720110
FILENAME	M101S MAIN FLOOR.DWG
SHEET NO	555
DRAWING NO	M101s

CLIENT
WATER TREATMENT FACILITY
~~80638~~
-
PROCESS MECHANICAL
MAIN FLOOR GENERAL ARRANGEMENT

PREPARED FOR

PREPARED BY

EarthTech
A Tyco International Ltd. Company

NO	REVISIONS	DRN	CHK	DATE

DRN
DES
CHK
APP

$$REF12$$
$$REF13$$
$$REF10$$
$$REF11$$
$$REF08$$
$$REF09$$
$$REF06$$
$$REF07$$
$$REF04$$
$$REF05$$
$$REF01$$
$$REF02$$
$$REF03$$
$$USER$$
$$DES$$
$$PRF$$
$$DATE$$
$$DWG$$

$$USER$$
$$PEN$$
$$PRF$$
$$DATE$$
$$DWG$$

$$REF01$$
$$REF02$$
$$REF03$$

$$REF04$$
$$REF05$$

$$REF06$$
$$REF07$$

$$REF08$$
$$REF09$$

$$REF10$$
$$REF11$$

$$REF12$$
$$REF13$$

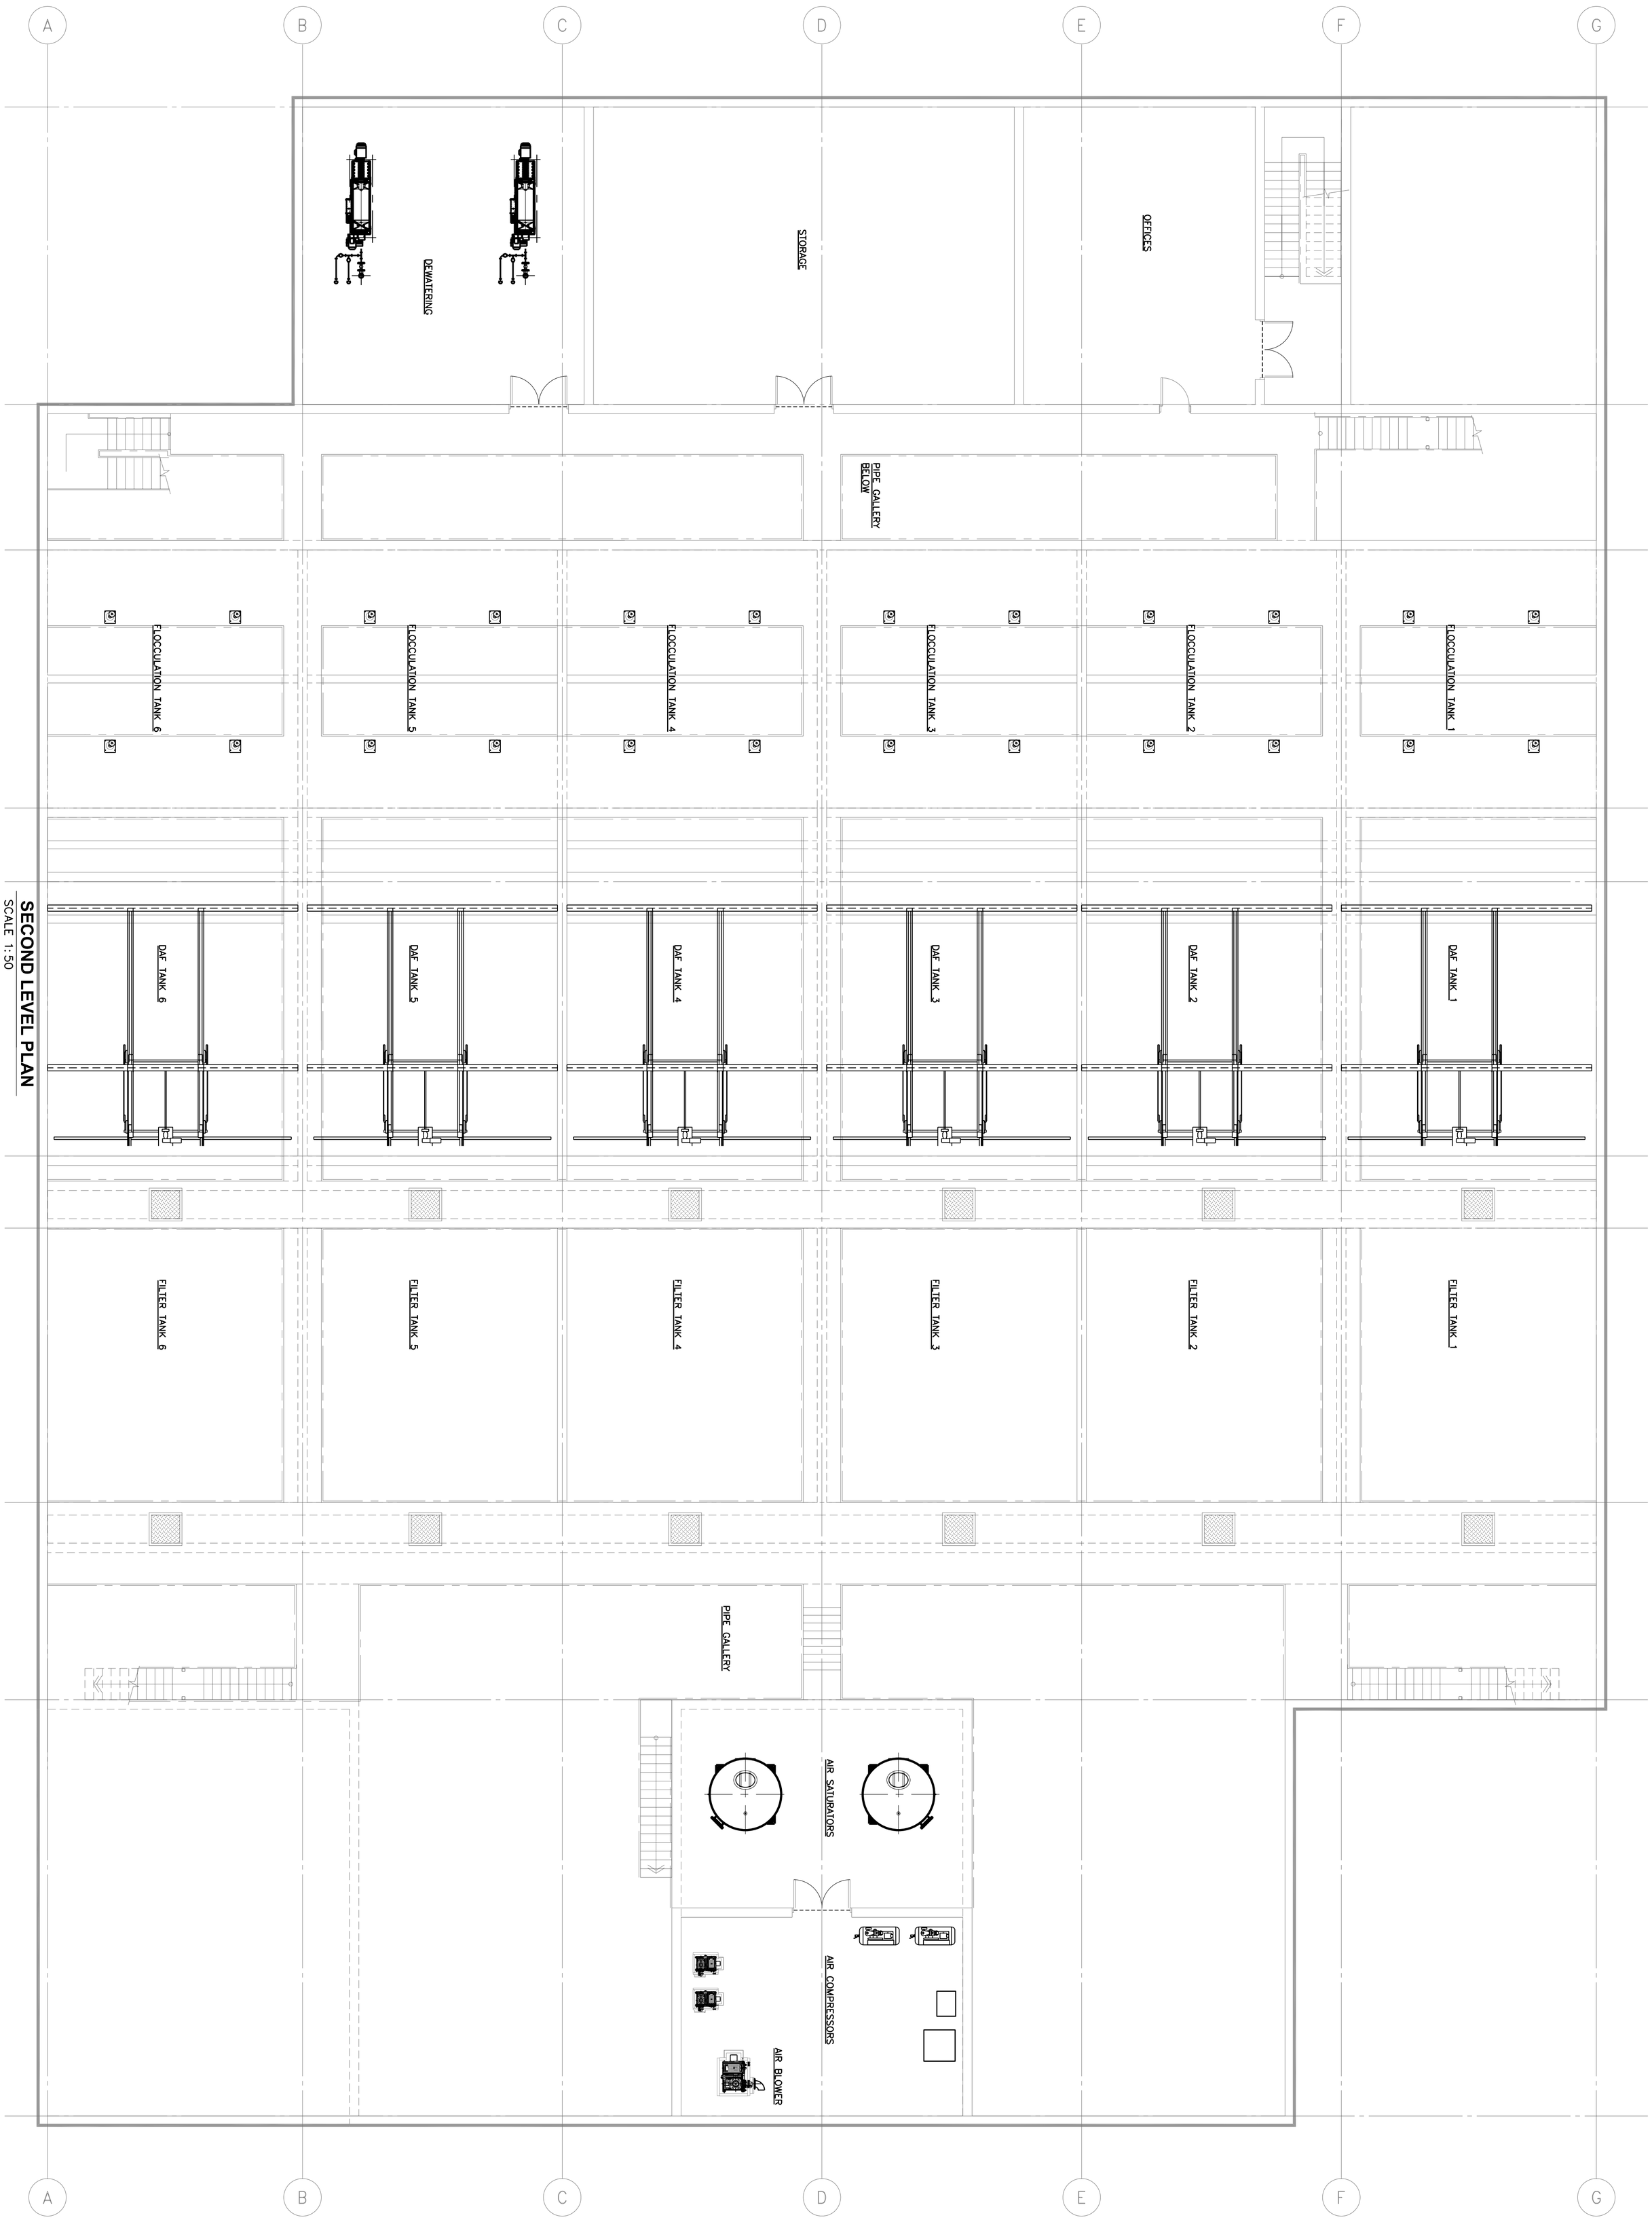

SECOND LEVEL PLAN
SCALE 1:50

DRN								
DES								
CHK								
APP				NO	REVISIONS	DRN	CHK	DATE

PREPARED BY

EarthTech
A Tyco International Ltd. Company

PREPARED FOR

CLIENT
WATER TREATMENT FACILITY

-

PROCESS MECHANICAL
SEC. FLOOR GENERAL ARRANGEMENT

DATE

PROJECT NO 112720110

FILENAME 89638_M102S SECOND FLOOR.DWG

SHEET NO 555

DRAWING NO **M102s**

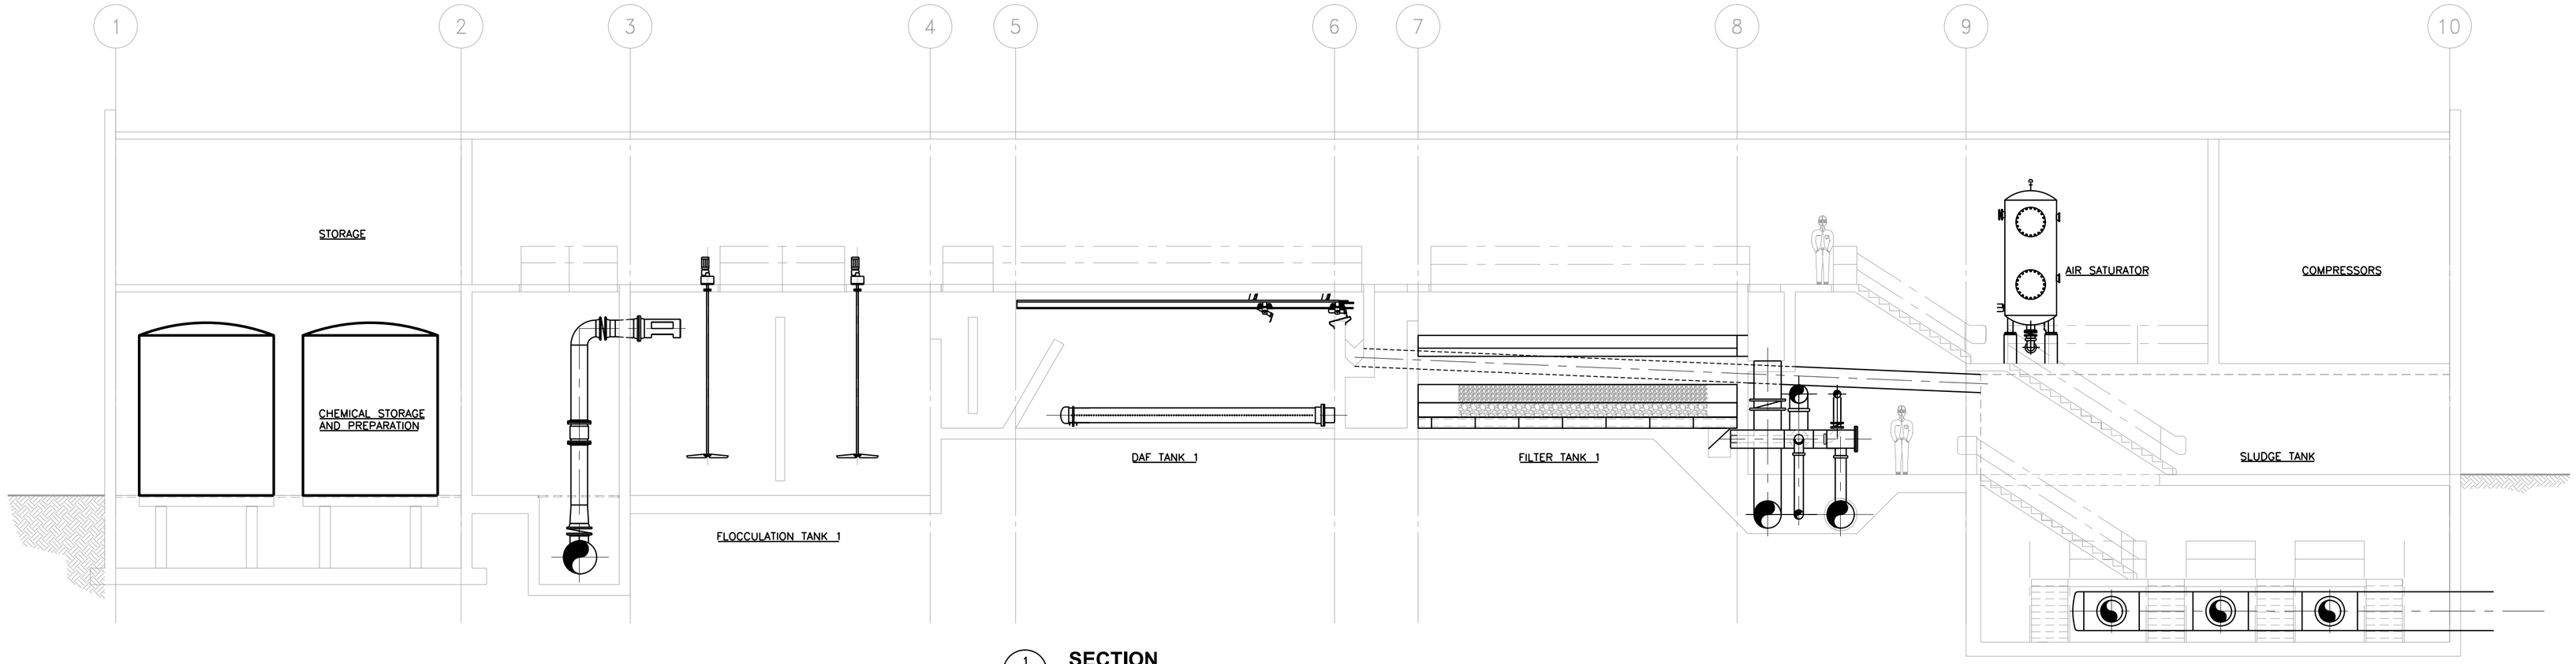

1 **SECTION**
SCALE 1:50

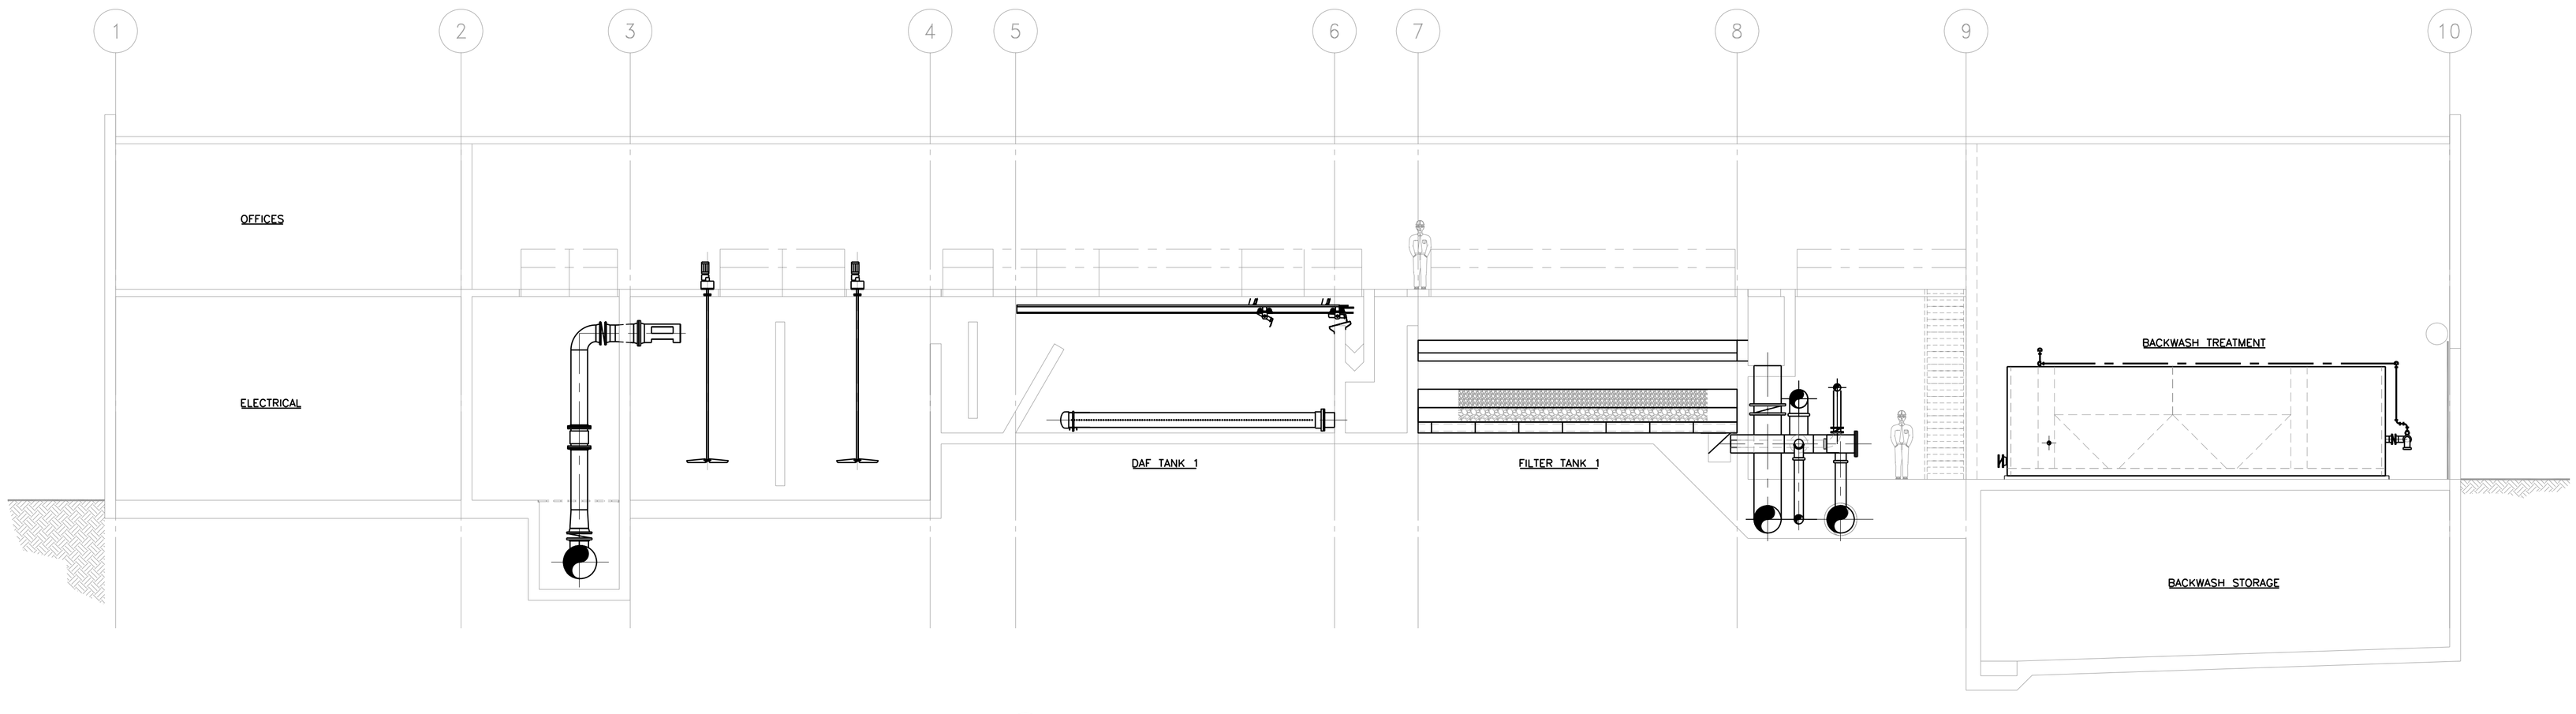

2 **SECTION**
SCALE 1:50

DATE

PROJECT NO 112720110

FILENAME 80635 M201S SECTIONS.DWG

SHEET NO 555

DRAWING NO **M201s**

CLIENT
WATER TREATMENT FACILITY

-

PROCESS MECHANICAL SECTIONS

PREPARED FOR

PREPARED BY

EarthTech
A Tyco International Ltd. Company

NO	REVISIONS	DRN	CHK	DATE

DRN
DES
CHK
APP

$$REF12$$
$$REF13$$
$$REF10$$
$$REF11$$
$$REF08$$
$$REF09$$
$$REF06$$
$$REF07$$
$$REF04$$
$$REF05$$
$$REF01$$
$$REF02$$
$$REF03$$
$$USER$$
$$DGN$$
$$PREF$$
$$DATE$$
$$DWG$$

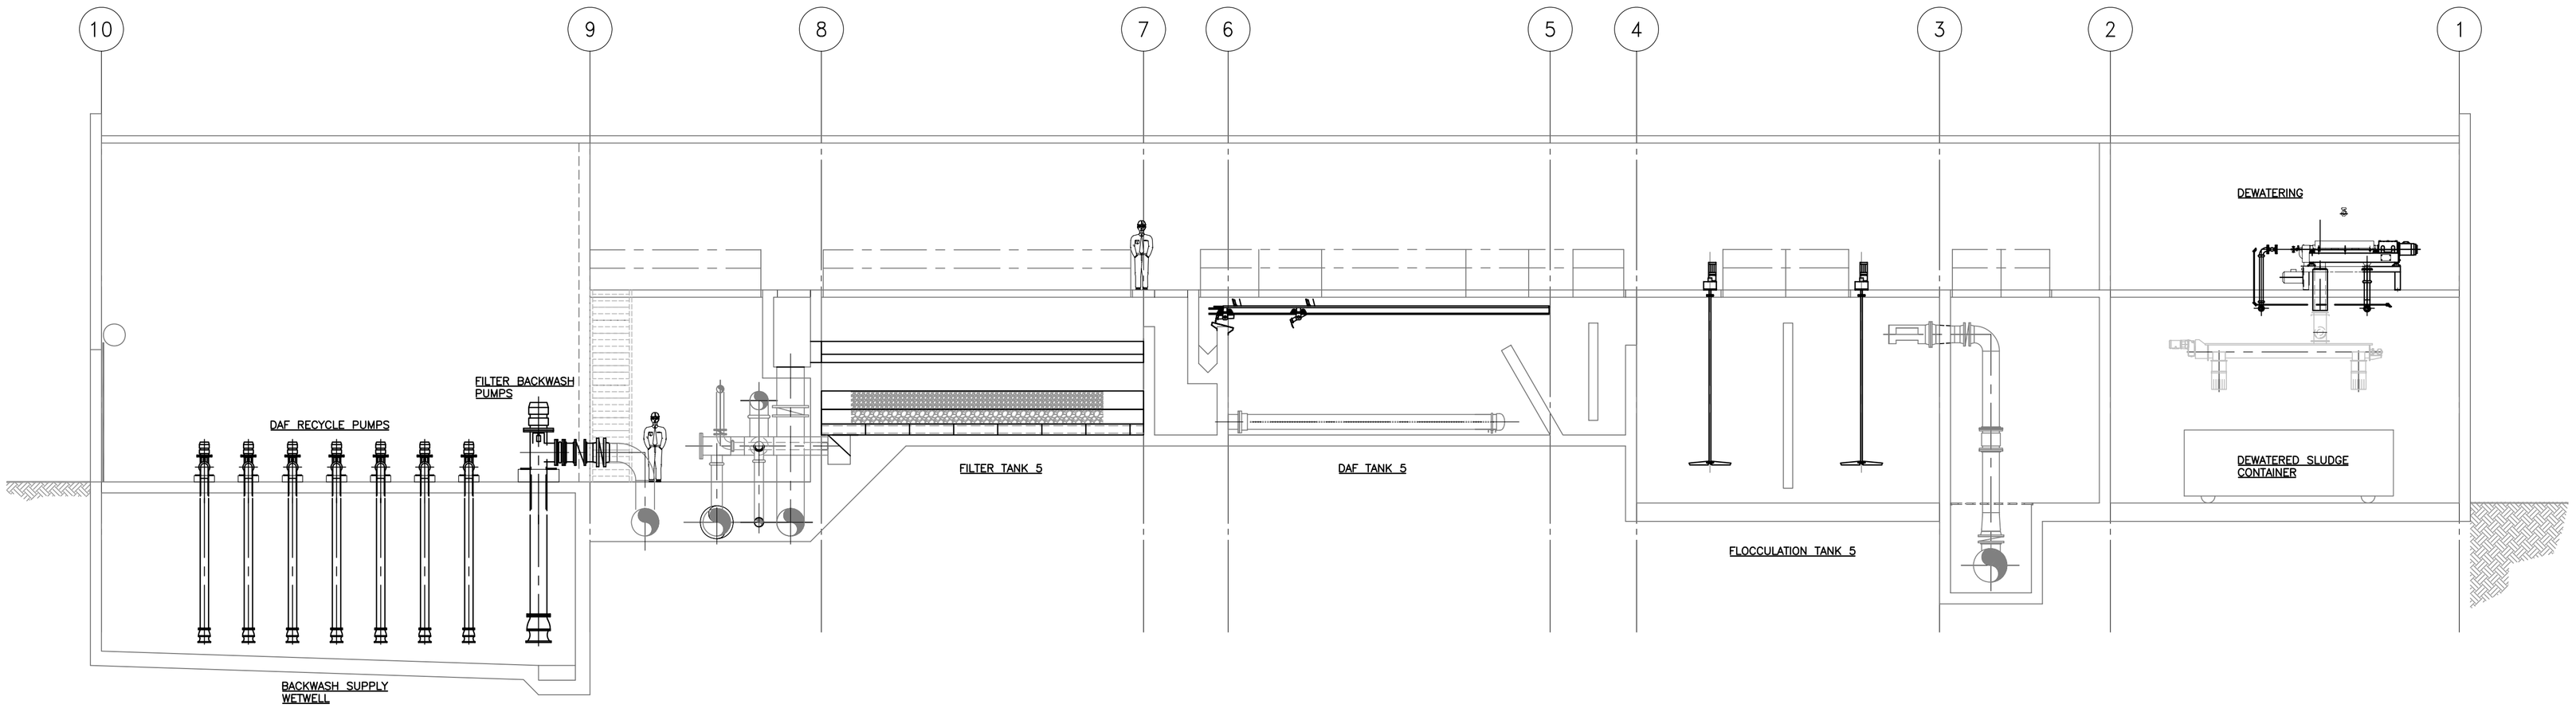

3 SECTION
SCALE 1:50

DATE
PROJECT NO 112720110
FILENAME 89638 M202S SECTIONS.DWG
SHEET NO 555
DRAWING NO M202s

CLIENT
WATER TREATMENT FACILITY

-
PROCESS MECHANICAL SECTIONS

PREPARED FOR

PREPARED BY
EarthTech
A Tyco International Ltd. Company

NO	REVISIONS	DRN	CHK	DATE

DRN
DES
CHK
APP

$$REF12$$
$$REF13$$
$$REF10$$
$$REF11$$
$$REF08$$
$$REF09$$
$$REF06$$
$$REF07$$
$$REF04$$
$$REF05$$
$$REF01$$
$$REF02$$
$$REF03$$
$$USER$$
$$PEN$$
$$PRF$$
$$DATE$$
$$DWG$$