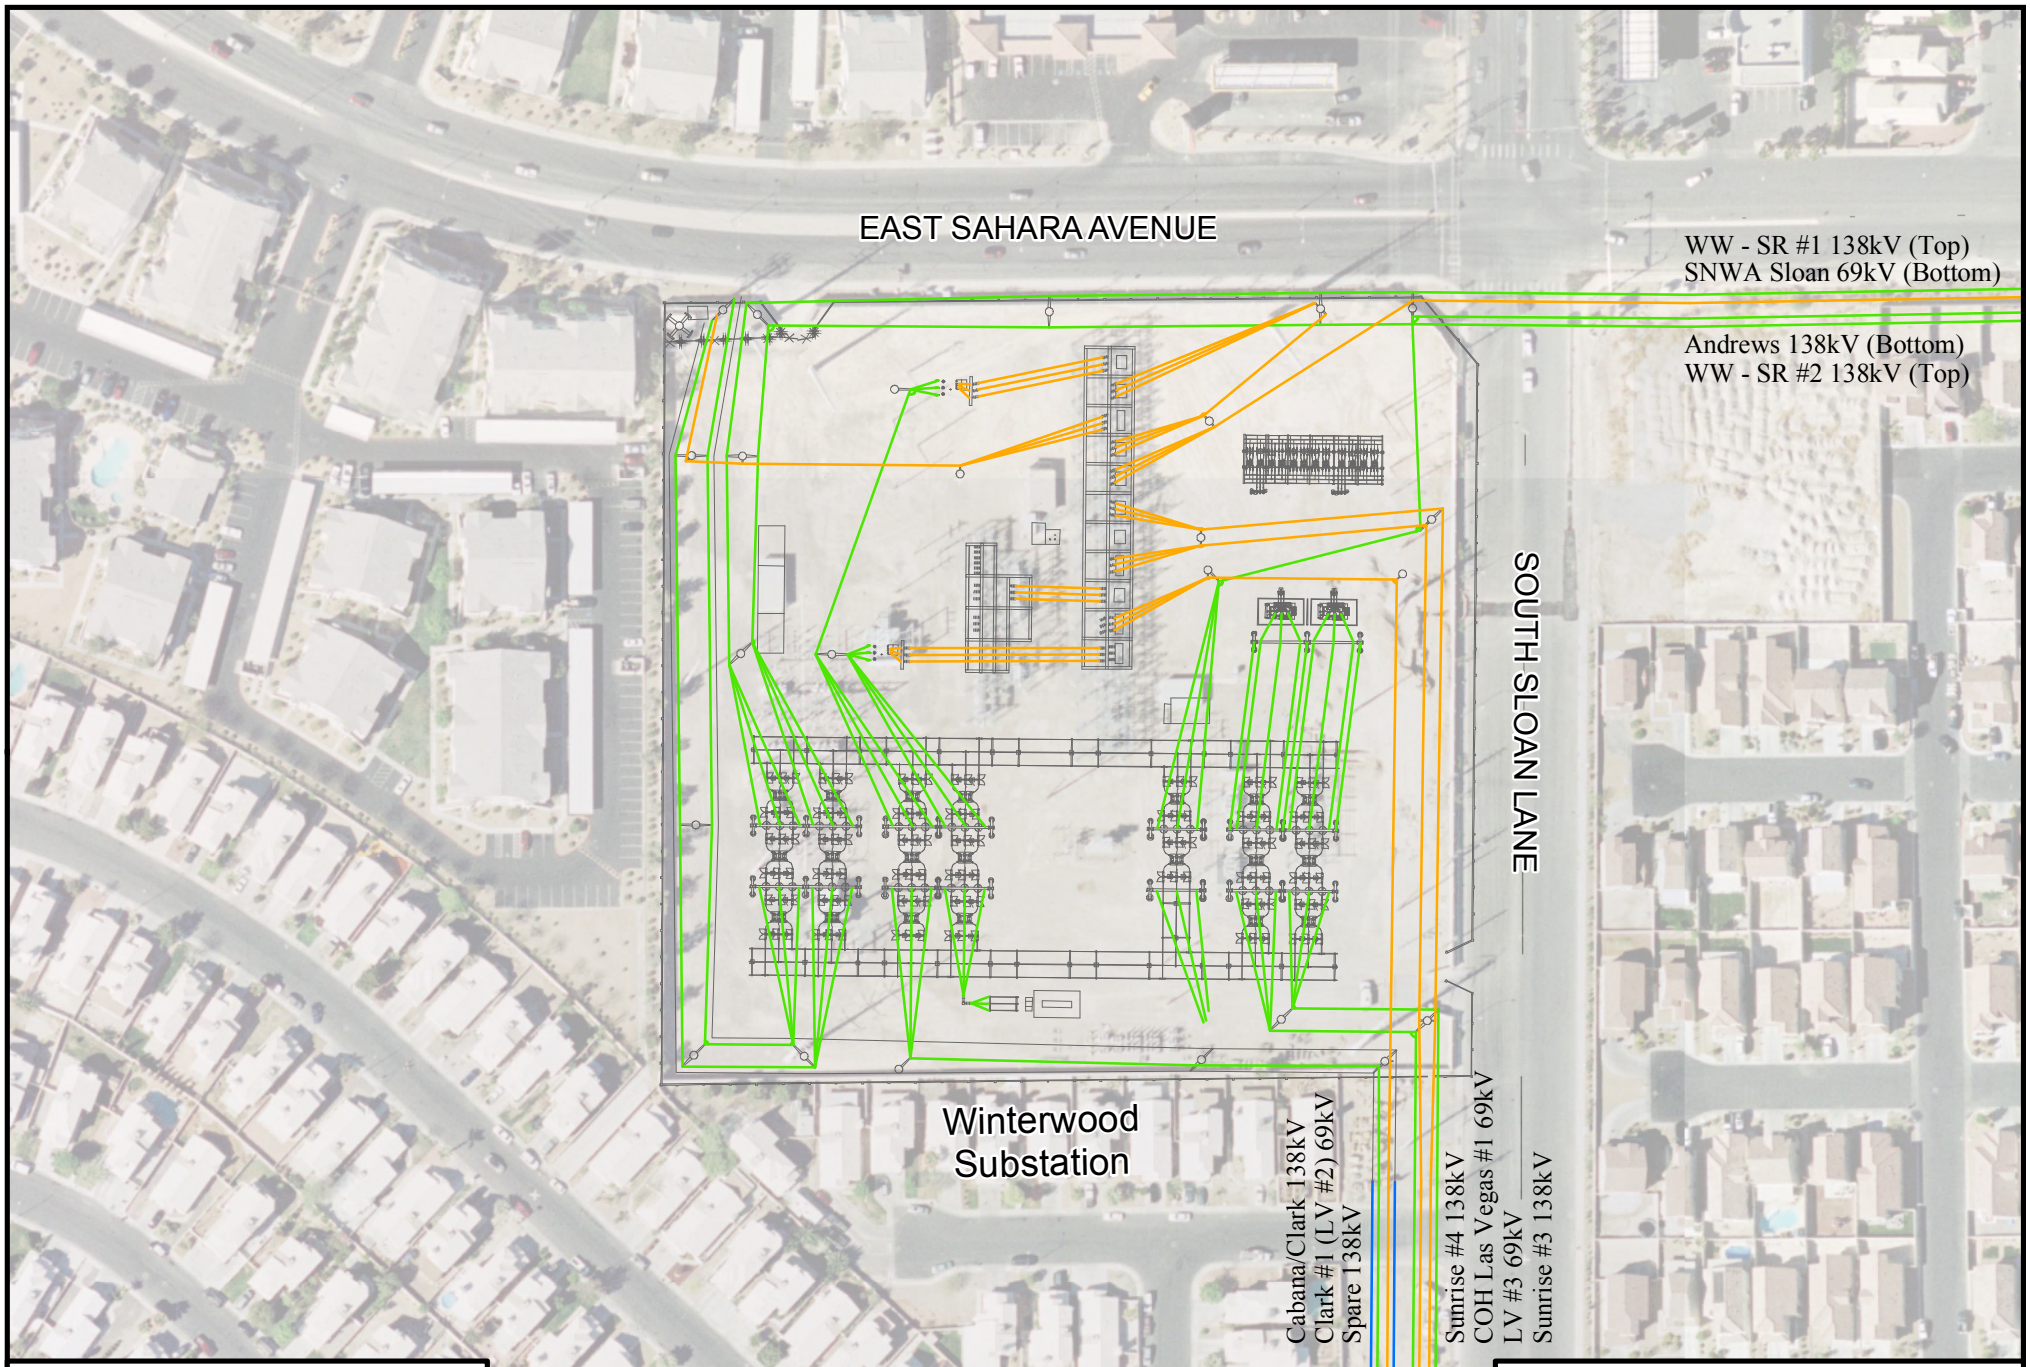

Legend (Transmission Lines)

138kV

69kV

0 125 250 500 Feet

1:1,800
1" = 150'

POWER ENGINEERS

Nevada Power.

SUNRISE TAP TRANSMISSION LINE PROJECT

FIGURE 2.4-6

Winterwood Substation Conceptual Layout

Thursday, August 7, 2008 10:59:32 AM
W:\NevadaPower\Apps\SRT\EA_FIG_REVISIONS_080508\Fig2-4-6_Winterwood_Substation_080708.mxd

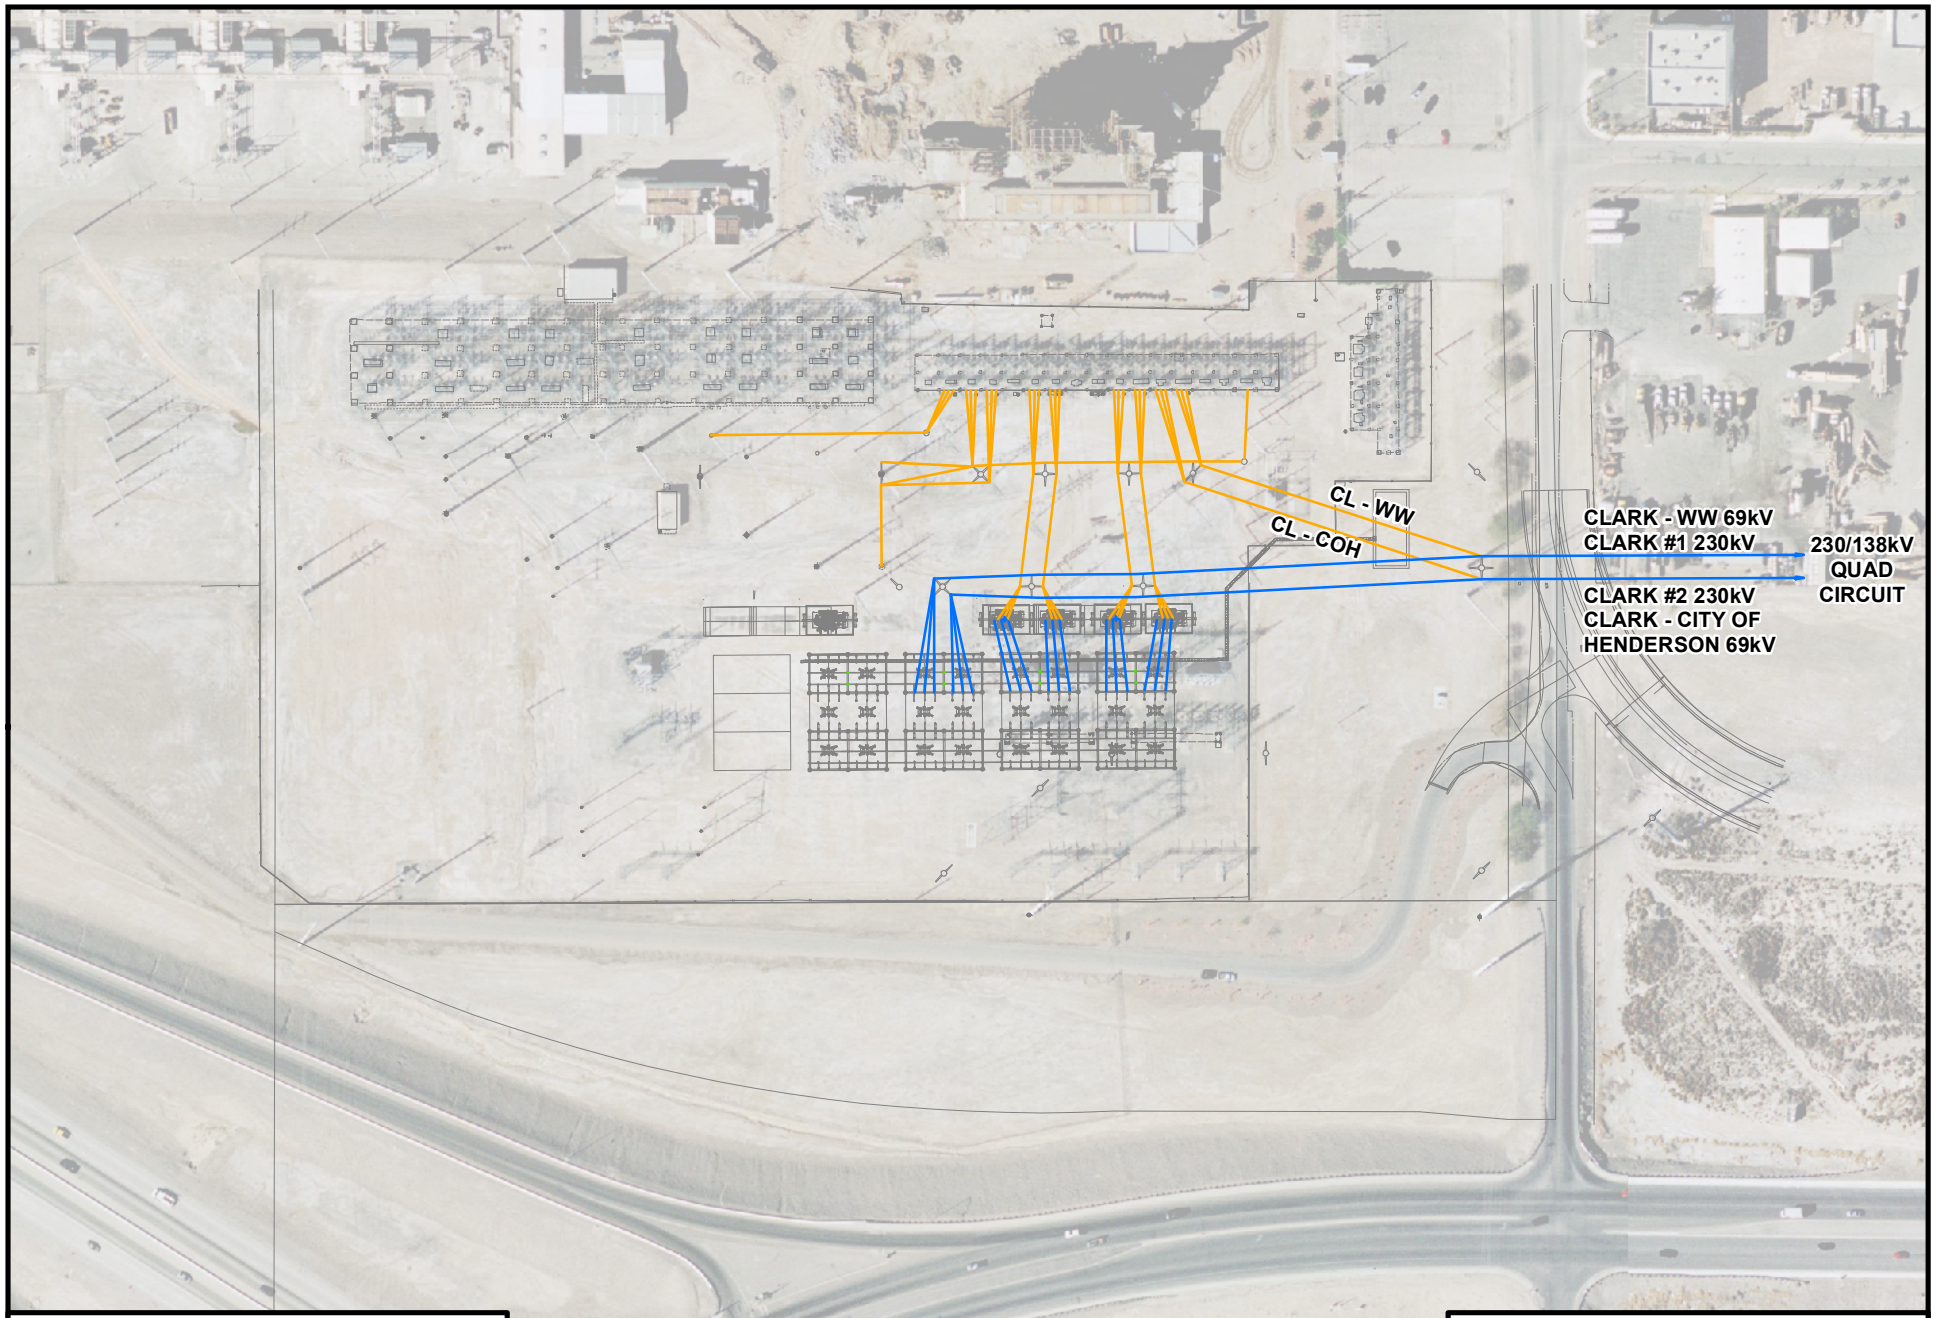

Legend

230kV Transmission Line

69kV Transmission Line

0 75 150 300 Feet

1:2,400

POWER ENGINEERS

Nevada Power.

SUNRISE TAP TRANSMISSION LINE PROJECT

FIGURE 2.4-7

Clark Substation Conceptual Layout

Thursday, August 7, 2008 11:28:42 AM
W:\NevadaPower\Apps\SRT\EA_FIG_REVISIONS_080508\Fig2-4-7_Clark_Sub_080708.mxd