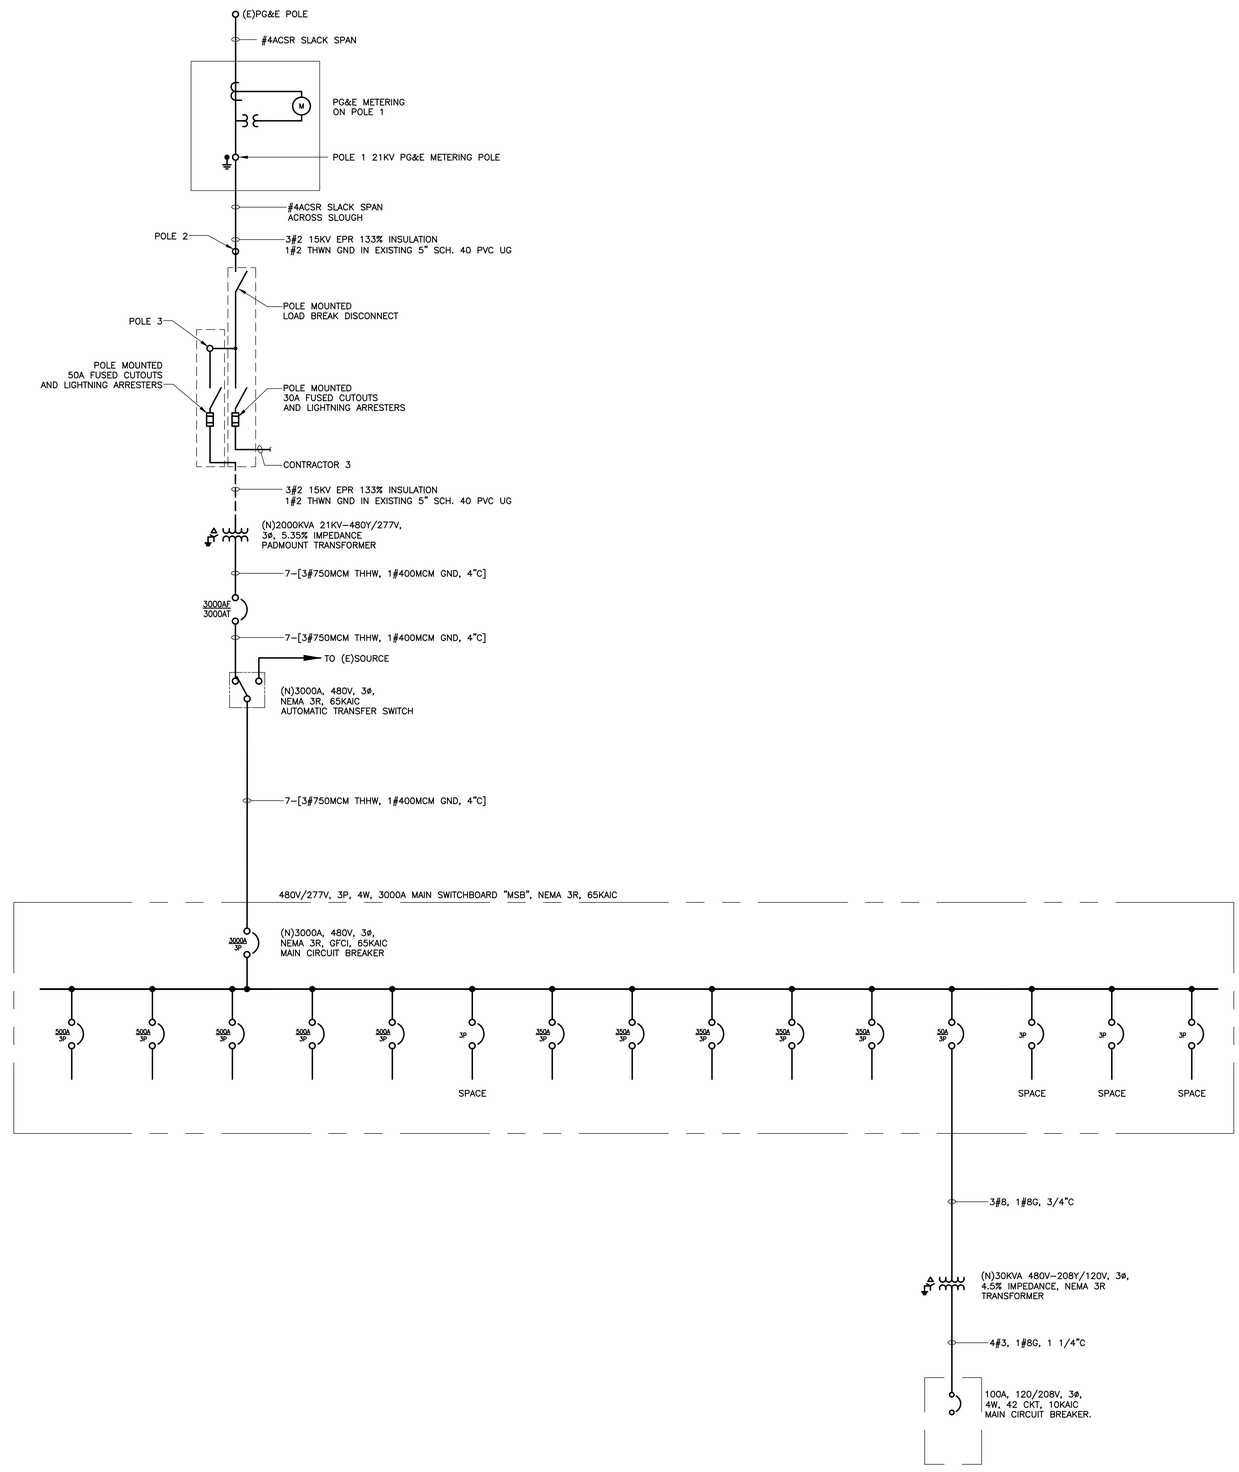

SINGLE LINE DIAGRAM
SCALE: NONE

	NAME	DATE
DRAWN:	DB	01/05/10
DESIGNED:	RR	01/05/10
CHECKED:	RR	
APPROVED:		

REV.	REVISION	DATE	NAME
1	ISSUED FOR REVIEW	01/20/10	RR
2	ISSUED FOR PERMIT	02/16/10	RR

USE, ALL RIGHTS ALL DRAWN, USE, STATUTORY AND OTHER RESERVED. RIGHTS, INCLUDING COPYRIGHT, IN THIS DRAWING, INTELLECTUAL PROPERTY OCCUPATION AND UTILIZATION, TOOL OR PROVIDED BY CCC. REPRODUCTION, DISTRIBUTION OR DISCLOSURE TO THIRD PARTIES WITHOUT CONSENT OF CCC IS PROHIBITED. CONFIDENTIAL INFORMATION CONTAINED IN THIS DRAWING IS TO BE RETURNED TO CCC ON REQUEST. ALL RIGHTS RESERVED IN THE EVENT OF PATENT GRANT OR REGISTRATION OF A UTILITY MODEL OR DESIGN.

CONTRA COSTA WATER DISTRICT
CONCORD, CALIFORNIA

REGISTERED PROFESSIONAL ENGINEER
R. G. ROBERTSON
No. E015827
Expires:12-31-2010
ELECTRICAL
STATE OF CALIFORNIA

Contra Costa Electric
An EMCOR Company
825 Howe Road, Martinez, CA 94553
Ph: (925) 228-4250 Fax: (925) 228-3265
Cont.Lic.#159690 www.contracosta.com

SCALE: NONE
FILE NAME: 22461-E04
JOB NUMBER: 22461

LINE IS 2 INCHES AT FULL SIZE (IF NOT 2"-SCALE ACCORDINGLY)

PROJECT TITLE: FISH SCREEN STRUCTURE PHASE 2 LEVEES AND COFFERDAMS CONTRA COSTA CANAL CVPIA, CA

DRAWING TITLE: SINGLE LINE DIAGRAM

SHT. 4 REV. 0

DWG. NUMBER
22461-E0.04