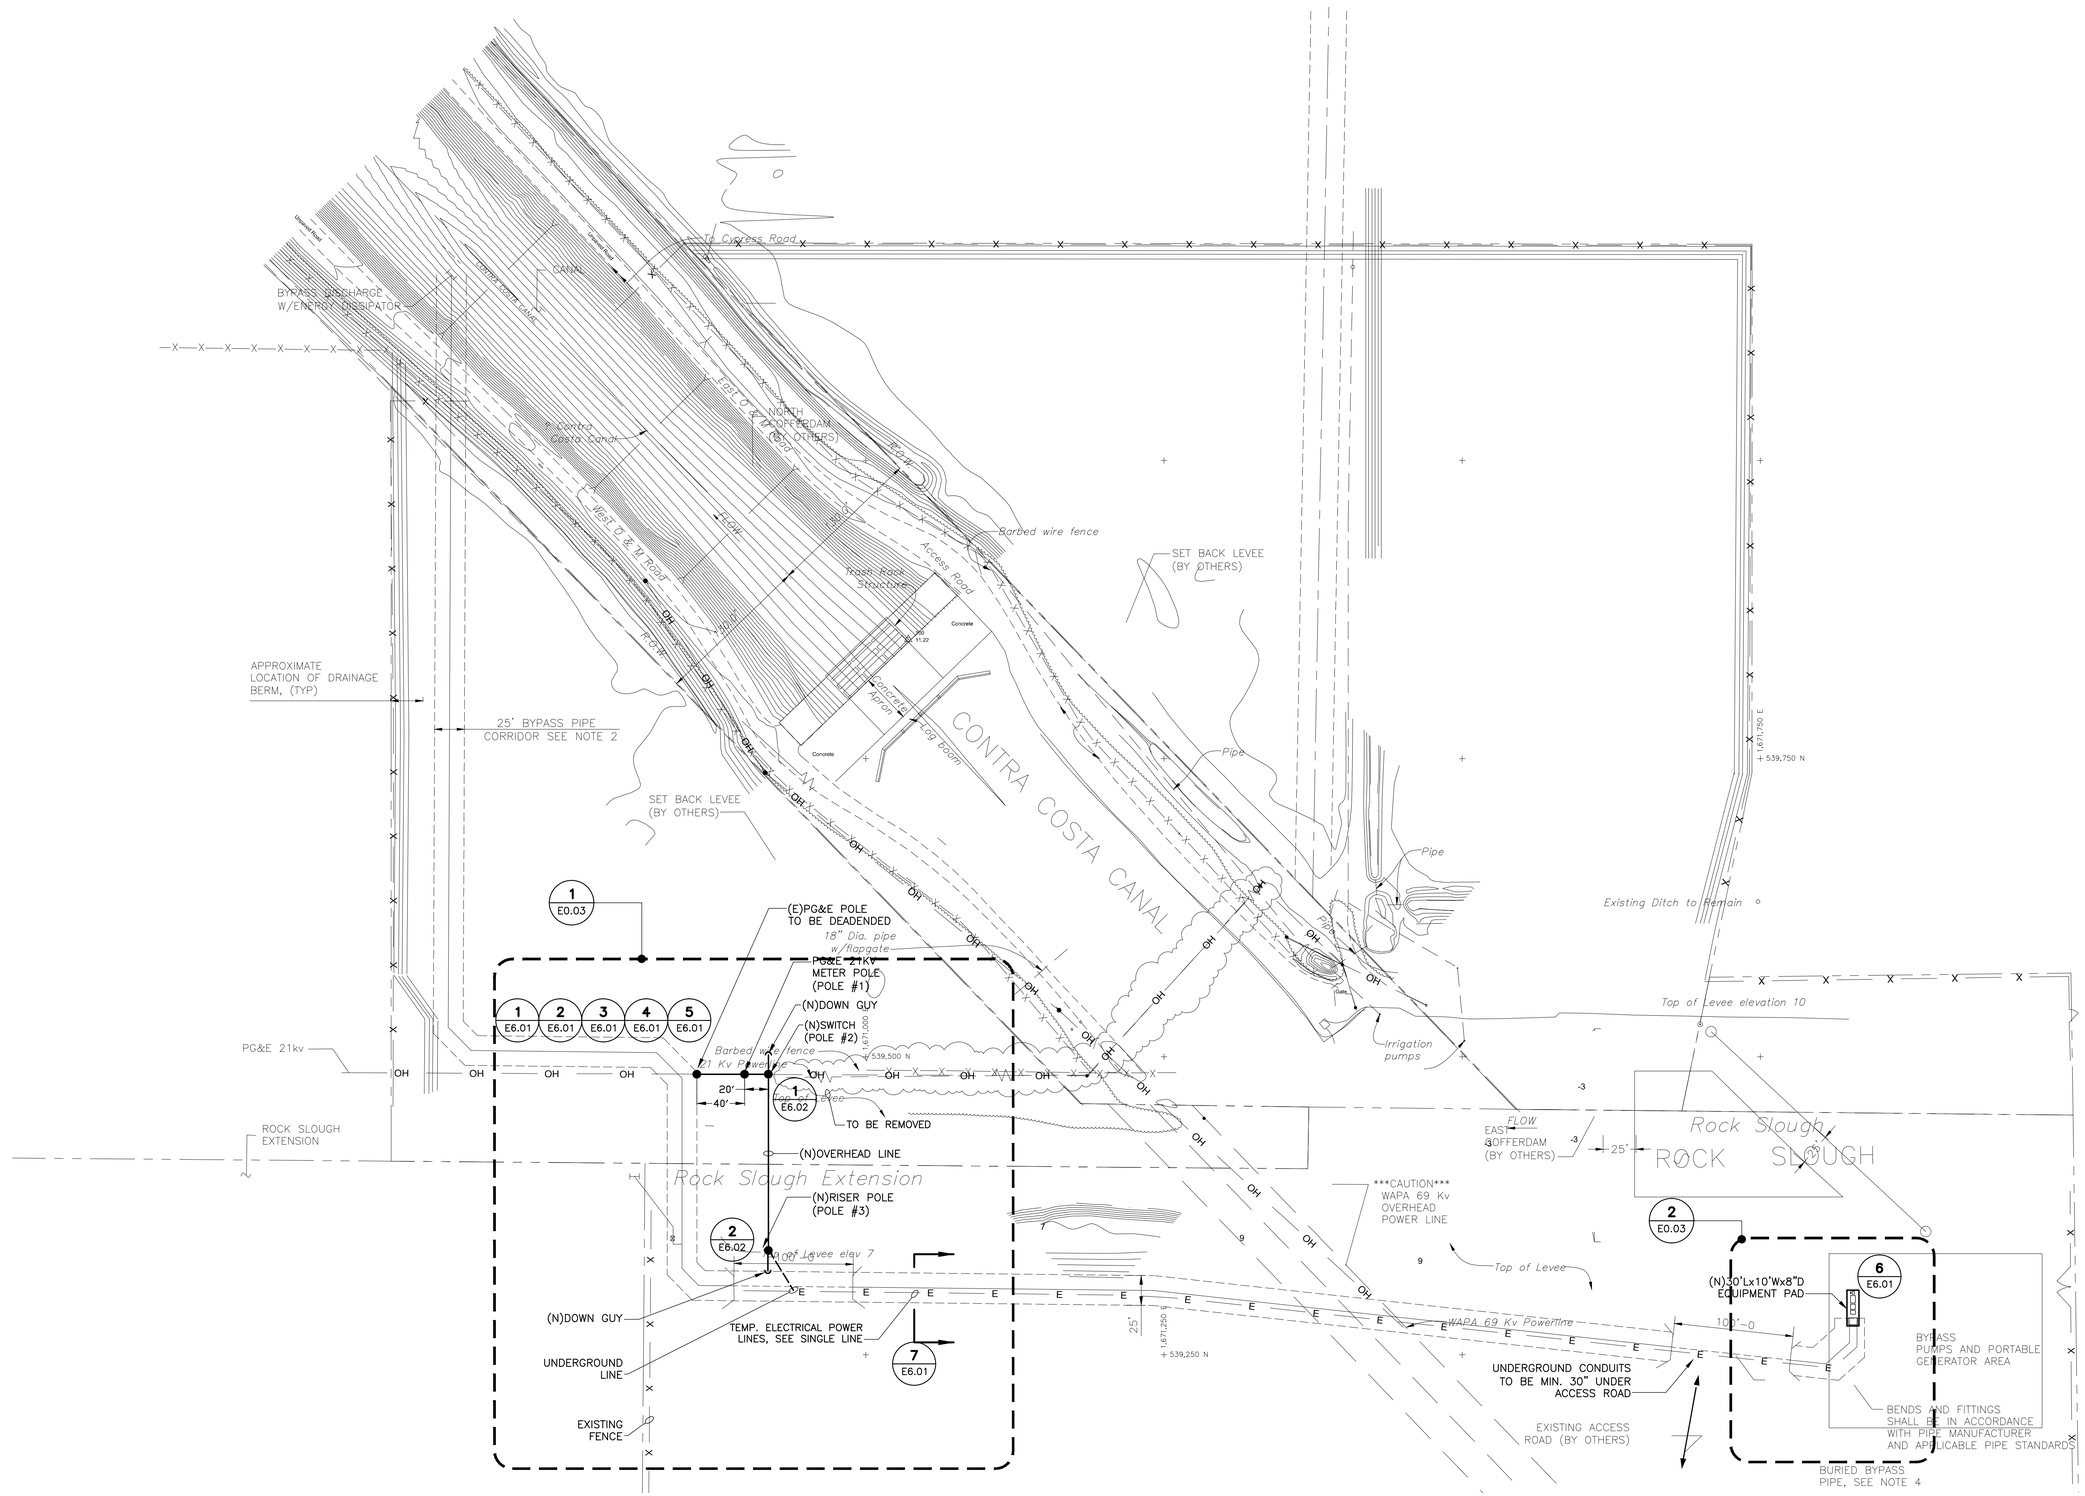

SITE PLAN
SCALE: 1" = 60'-0"

REV.	REVISION	DATE	NAME
1	ISSUED FOR REVIEW	01/20/10	RR
2	ISSUED FOR PERMIT	02/16/10	RR

	NAME	DATE
DRAWN:	AH	12/22/09
DESIGNED:	RR	01/05/10
CHECKED:	RR	
APPROVED:		

CONTRACTOR TO VERIFY ALL EXISTING UTILITIES AND OBSTRUCTIONS PRIOR TO ANY WORK. CONTRACTOR SHALL BE RESPONSIBLE FOR ANY DAMAGE TO EXISTING UTILITIES AND OBSTRUCTIONS DUE TO HIS OPERATIONS. CONTRACTOR TO NOTIFY ENGINEER IMMEDIATELY IF ANY UTILITIES OR OBSTRUCTIONS ARE DAMAGED. CONTRACTOR SHALL REPAIR ALL DAMAGED UTILITIES AND OBSTRUCTIONS TO ENGINEER'S SATISFACTION AT NO COST TO THE DISTRICT.

CONTRA COSTA WATER DISTRICT
CONCORD, CALIFORNIA

REGISTERED PROFESSIONAL ENGINEER — G. ROBERTSON — No. E015827 — Electrical — Expires: 12-31-2010 — STATE OF CALIFORNIA

Contra Costa Electric
An EMCOR Company
825 Howe Road, Martinez, CA 94553
Ph: (925) 229-4250 Fax: (925) 228-3265
Cont.Lic.#715965 www.contracosta.com

SCALE: 1" = 60'-0"
FILE NAME: 22461-E0.05
JOB NUMBER: 22461
LINE IS 2 INCHES AT FULL SIZE (IF NOT 2"-SCALE ACCORDINGLY)

PROJECT TITLE: FISH SCREEN STRUCTURE PHASE 2 LEVEES AND COFFERDAMS CONTRA COSTA CANAL CVPIA, CA

DRAWING TITLE: SITE PLAN POWER

SHT. 5 REV. 0
DWG. NUMBER 22461-E0.05

DOLPBIGO Feb 16, 2010 2:25pm U:\JOBS\UTILITY\ACTIVE\2009\22461 91200286 RAIN FOR RENT\Drawing\22461-E0.05.dwg