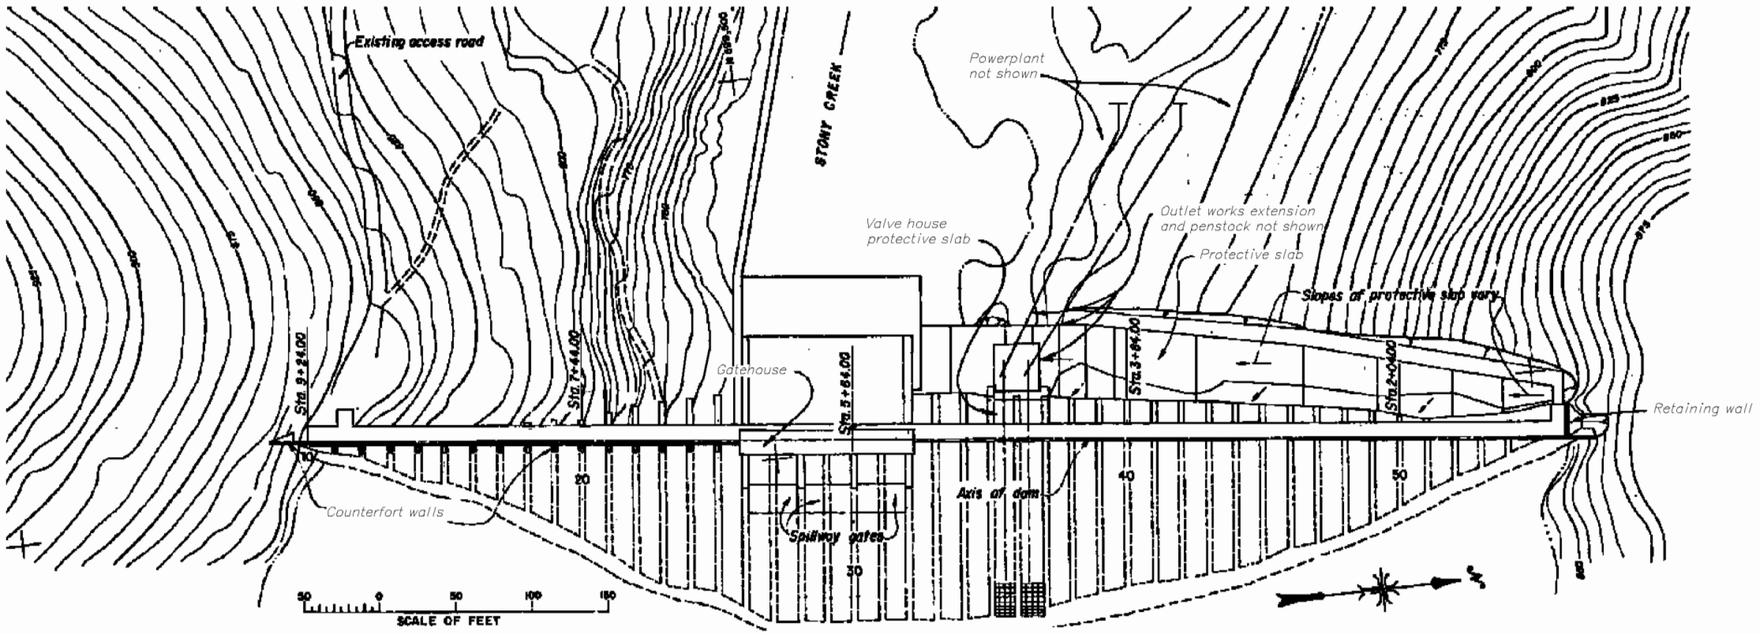

PLAN

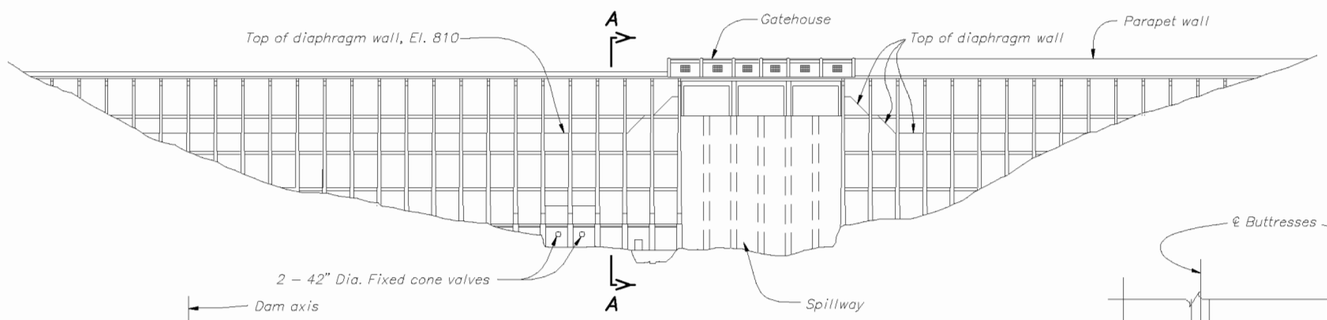

DOWNSTREAM ELEVATION

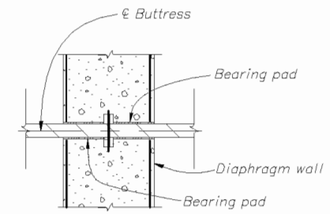

DETAIL 1

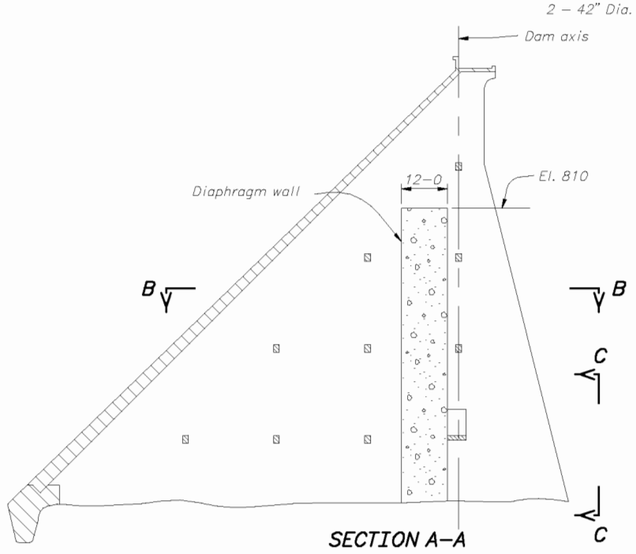

SECTION A–A

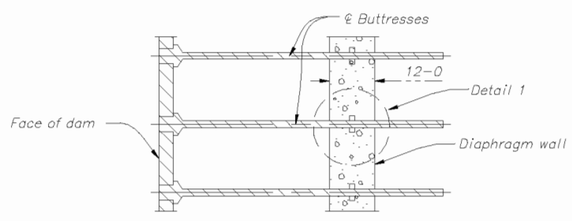

SECTION B–B

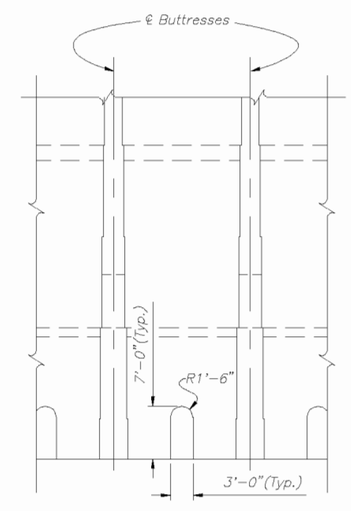

ELEVATION C–C

ALWAYS THINK SAFETY

UNITED STATES
DEPARTMENT OF THE INTERIOR
BUREAU OF RECLAMATION

ORLAND PROJECT, CALIFORNIA

STONY GORGE DAM

CORRECTIVE ACTION – ALTERNATIVE 1

PLAN, ELEVATION, SECTIONS AND DETAILS

DESIGNED _____ CHECKED _____

DRAWN _____ TECH. APPR. _____

APPROVED _____ PEER REVIEWER (TITLE) _____

CADD SYSTEM AutoCAD Rel. 15.06 | CADD FILENAME PLAN AND EL.DWG

DENVER, COLORADO | SHEET 1 OF 1 | DATE | ALTERNATIVE 1

FILE PATH: H:\Home\Civilcng Share\PROJ\Stony Gorge\
PLOTTED BY: KATWATER
JUNE 18, 2003 10:37