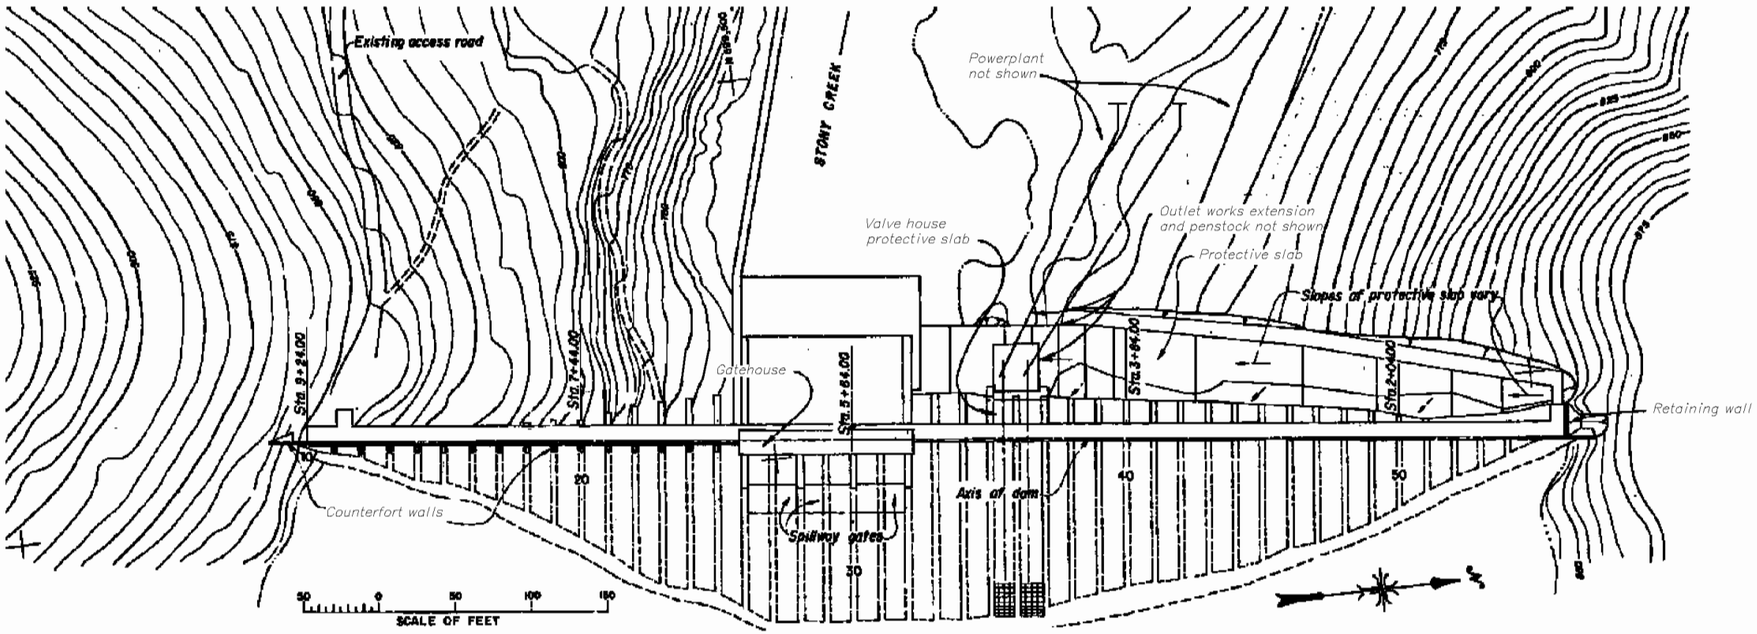

PLAN

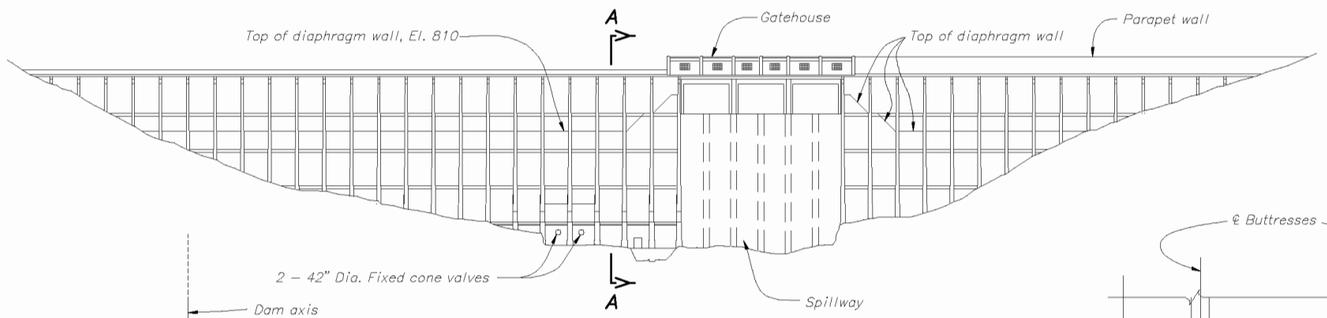

DOWNSTREAM ELEVATION

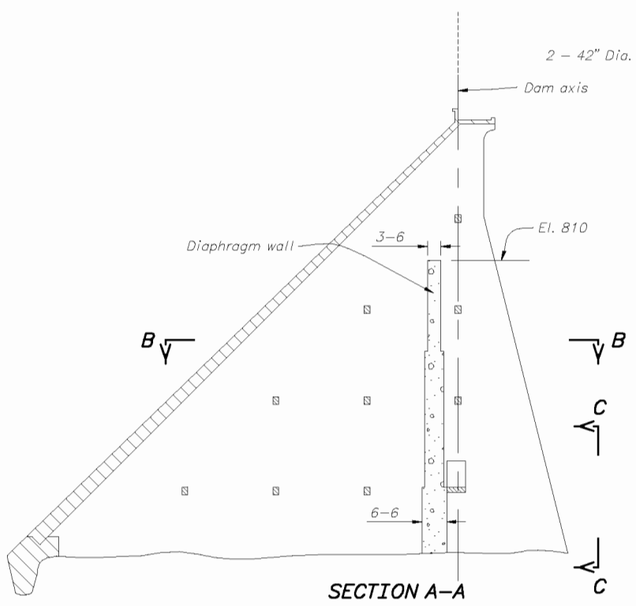

SECTION A–A

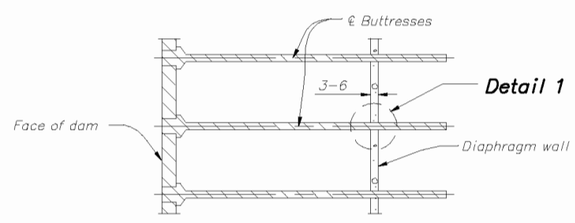

SECTION B–B

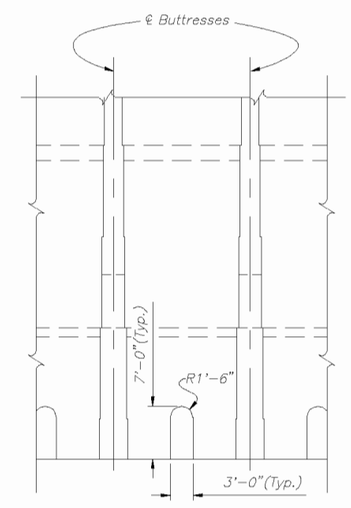

ELEVATION C–C

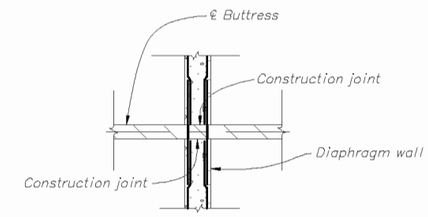

DETAIL 1

ALWAYS THINK SAFETY

UNITED STATES
DEPARTMENT OF THE INTERIOR
BUREAU OF RECLAMATION

ORLAND PROJECT, CALIFORNIA

STONY GORGE DAM

CORRECTIVE ACTION – ALTERNATIVE 2

PLAN, ELEVATION, SECTIONS AND DETAILS

DESIGNED ____ CHECKED ____
DRAWN ____ TECH. APPR. ____
APPROVED ____ PEER REVIEWER (TITLE) ____

CADD SYSTEM AutoCAD Rel. 15.06 | CADD FILENAME PLAN AND EL.DWG
DENVER, COLORADO | DATE | SHEET 1 OF 1 | ALTERNATIVE 2

FILE PATH: H:\Home\Civil\Eng Share\PROJ\Stony Gorge\
PLOTTED BY: KATWATER
JUNE 18, 2003 10:37