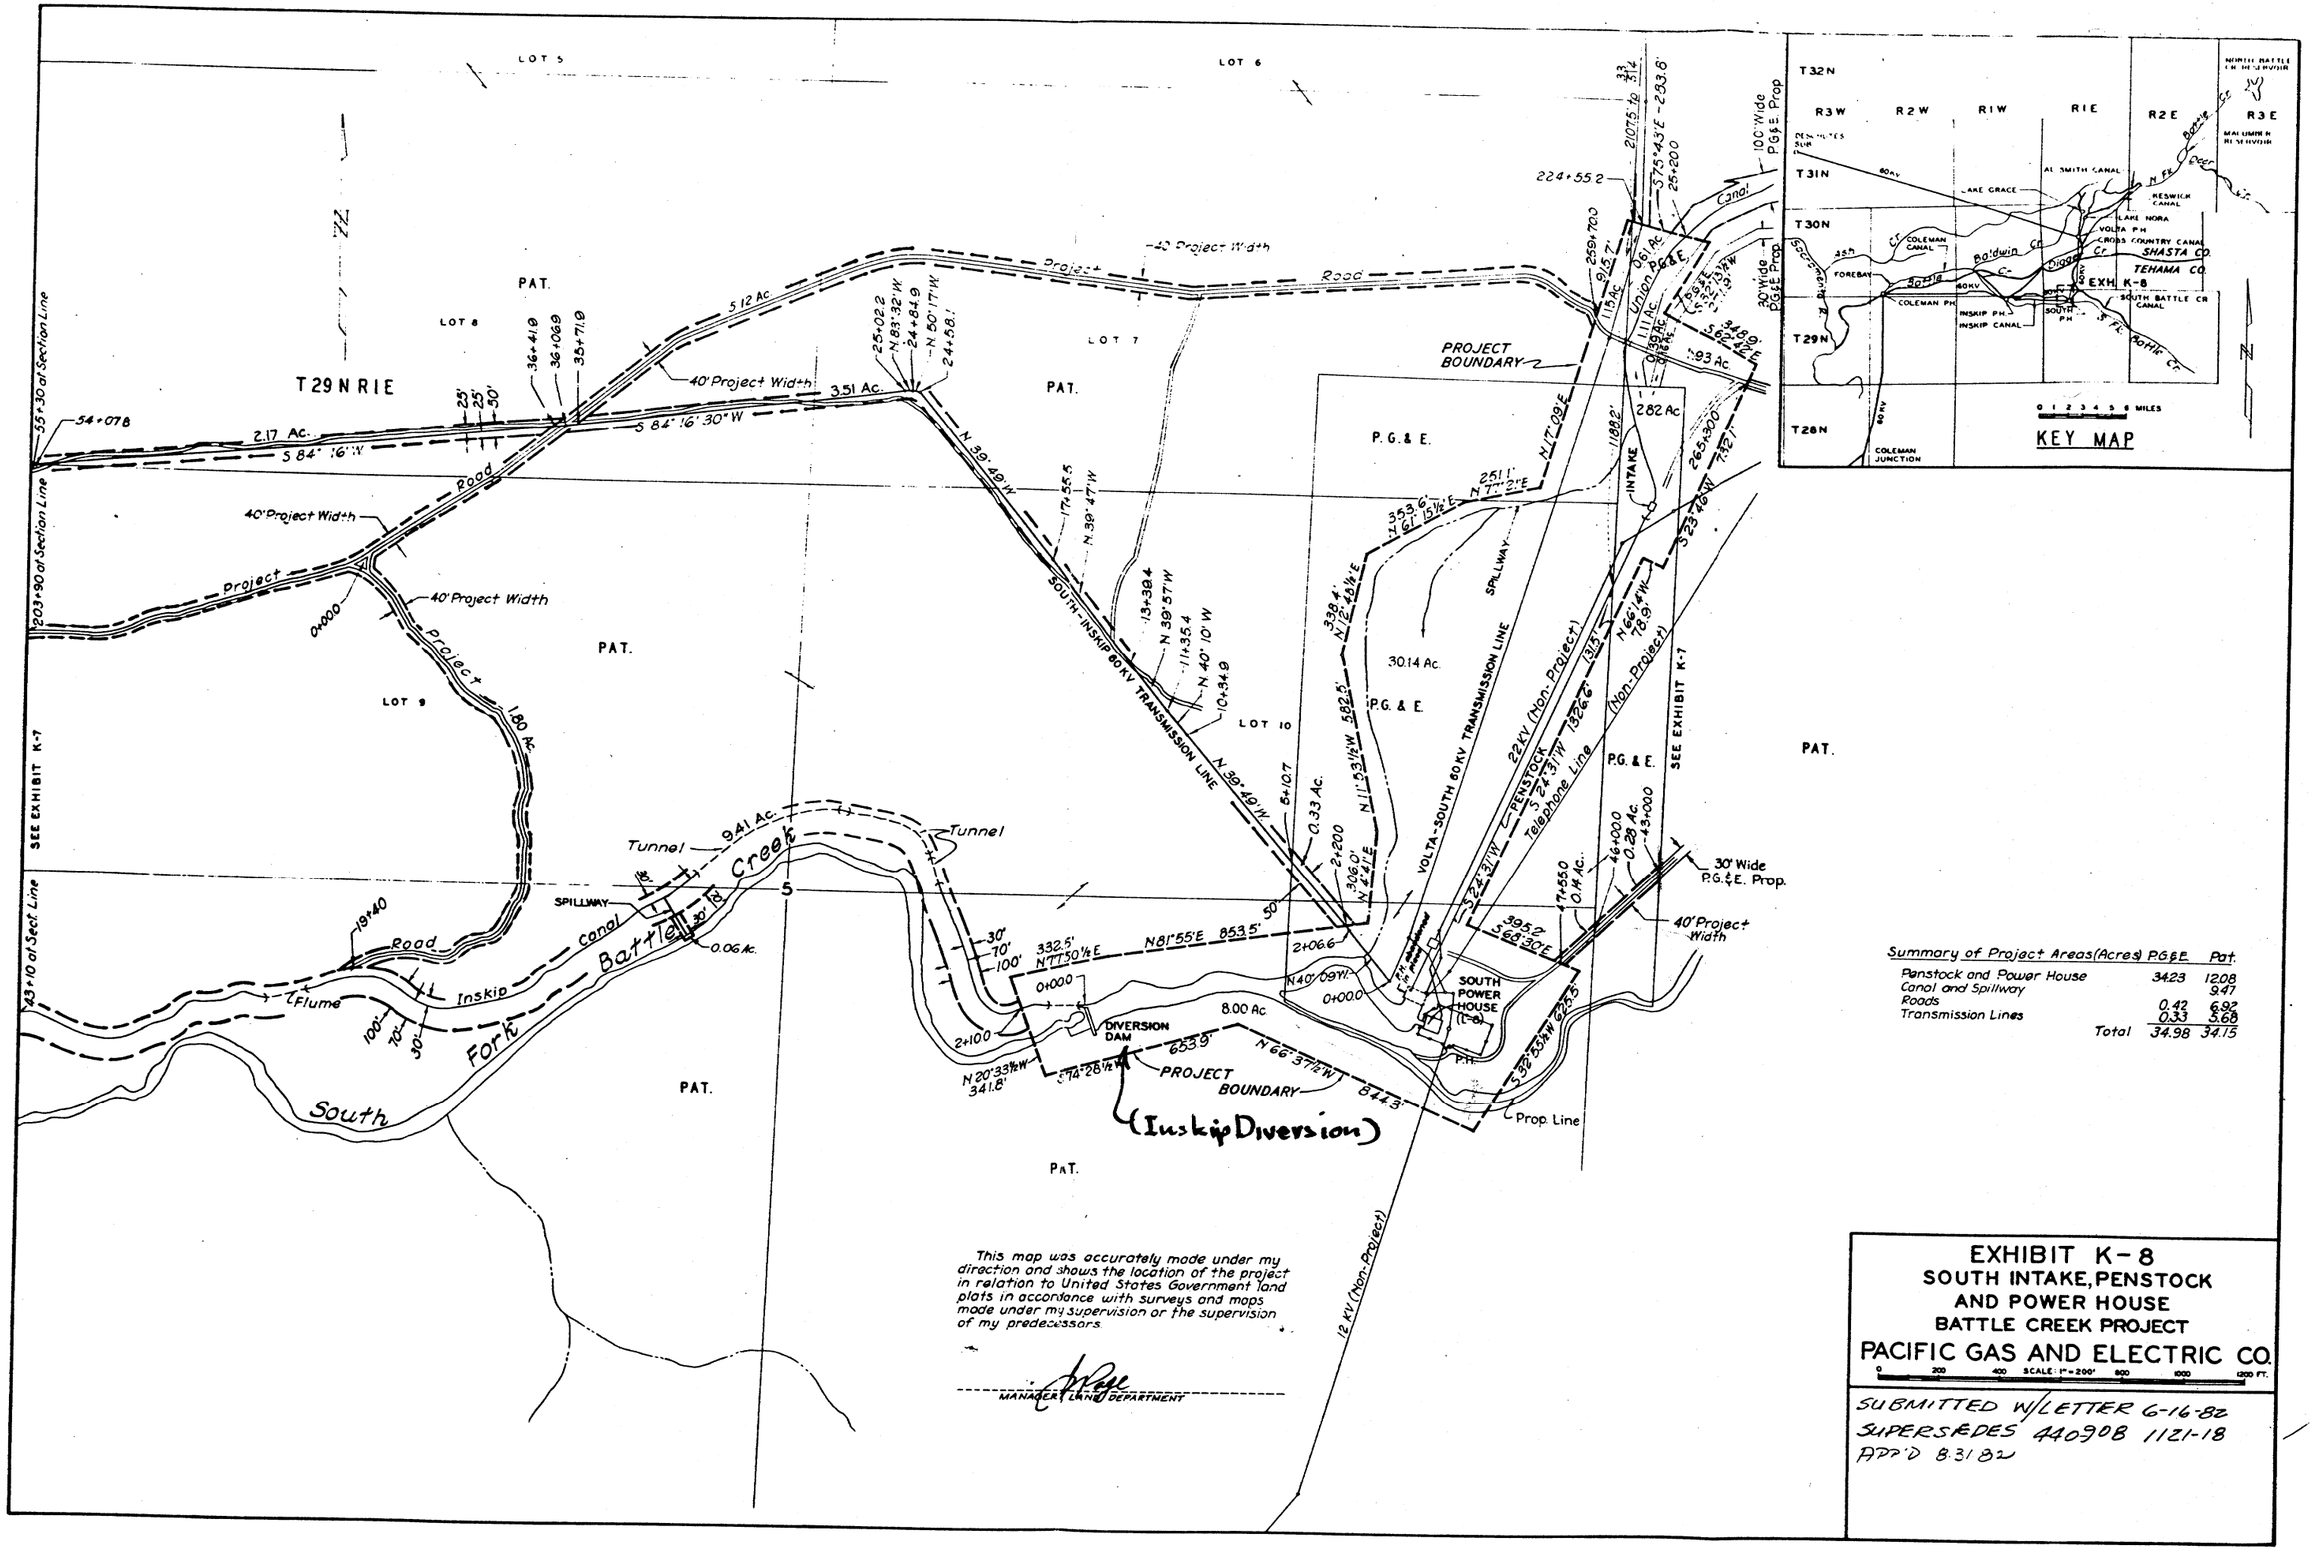

This map was accurately made under my direction and shows the location of the project in relation to United States Government land plats in accordance with surveys and maps made under my supervision or the supervision of my predecessors.

MANAGER, LAND DEPARTMENT

Summary of Project Areas (Acres)	P.G.&E.	Pat.
Penstock and Power House	34.23	12.08
Canal and Spillway		9.47
Roads	0.42	6.92
Transmission Lines	0.33	5.68
Total	34.98	34.15

EXHIBIT K-8
SOUTH INTAKE, PENSTOCK AND POWER HOUSE
BATTLE CREEK PROJECT
PACIFIC GAS AND ELECTRIC CO.

0 200 400 SCALE: 1" = 200' 800 1000 1200 FT.

SUBMITTED W/LETTER 6-16-82
SUPERSEDES 440908 1121-18
APP'D 8-31-82

1121-63

440353