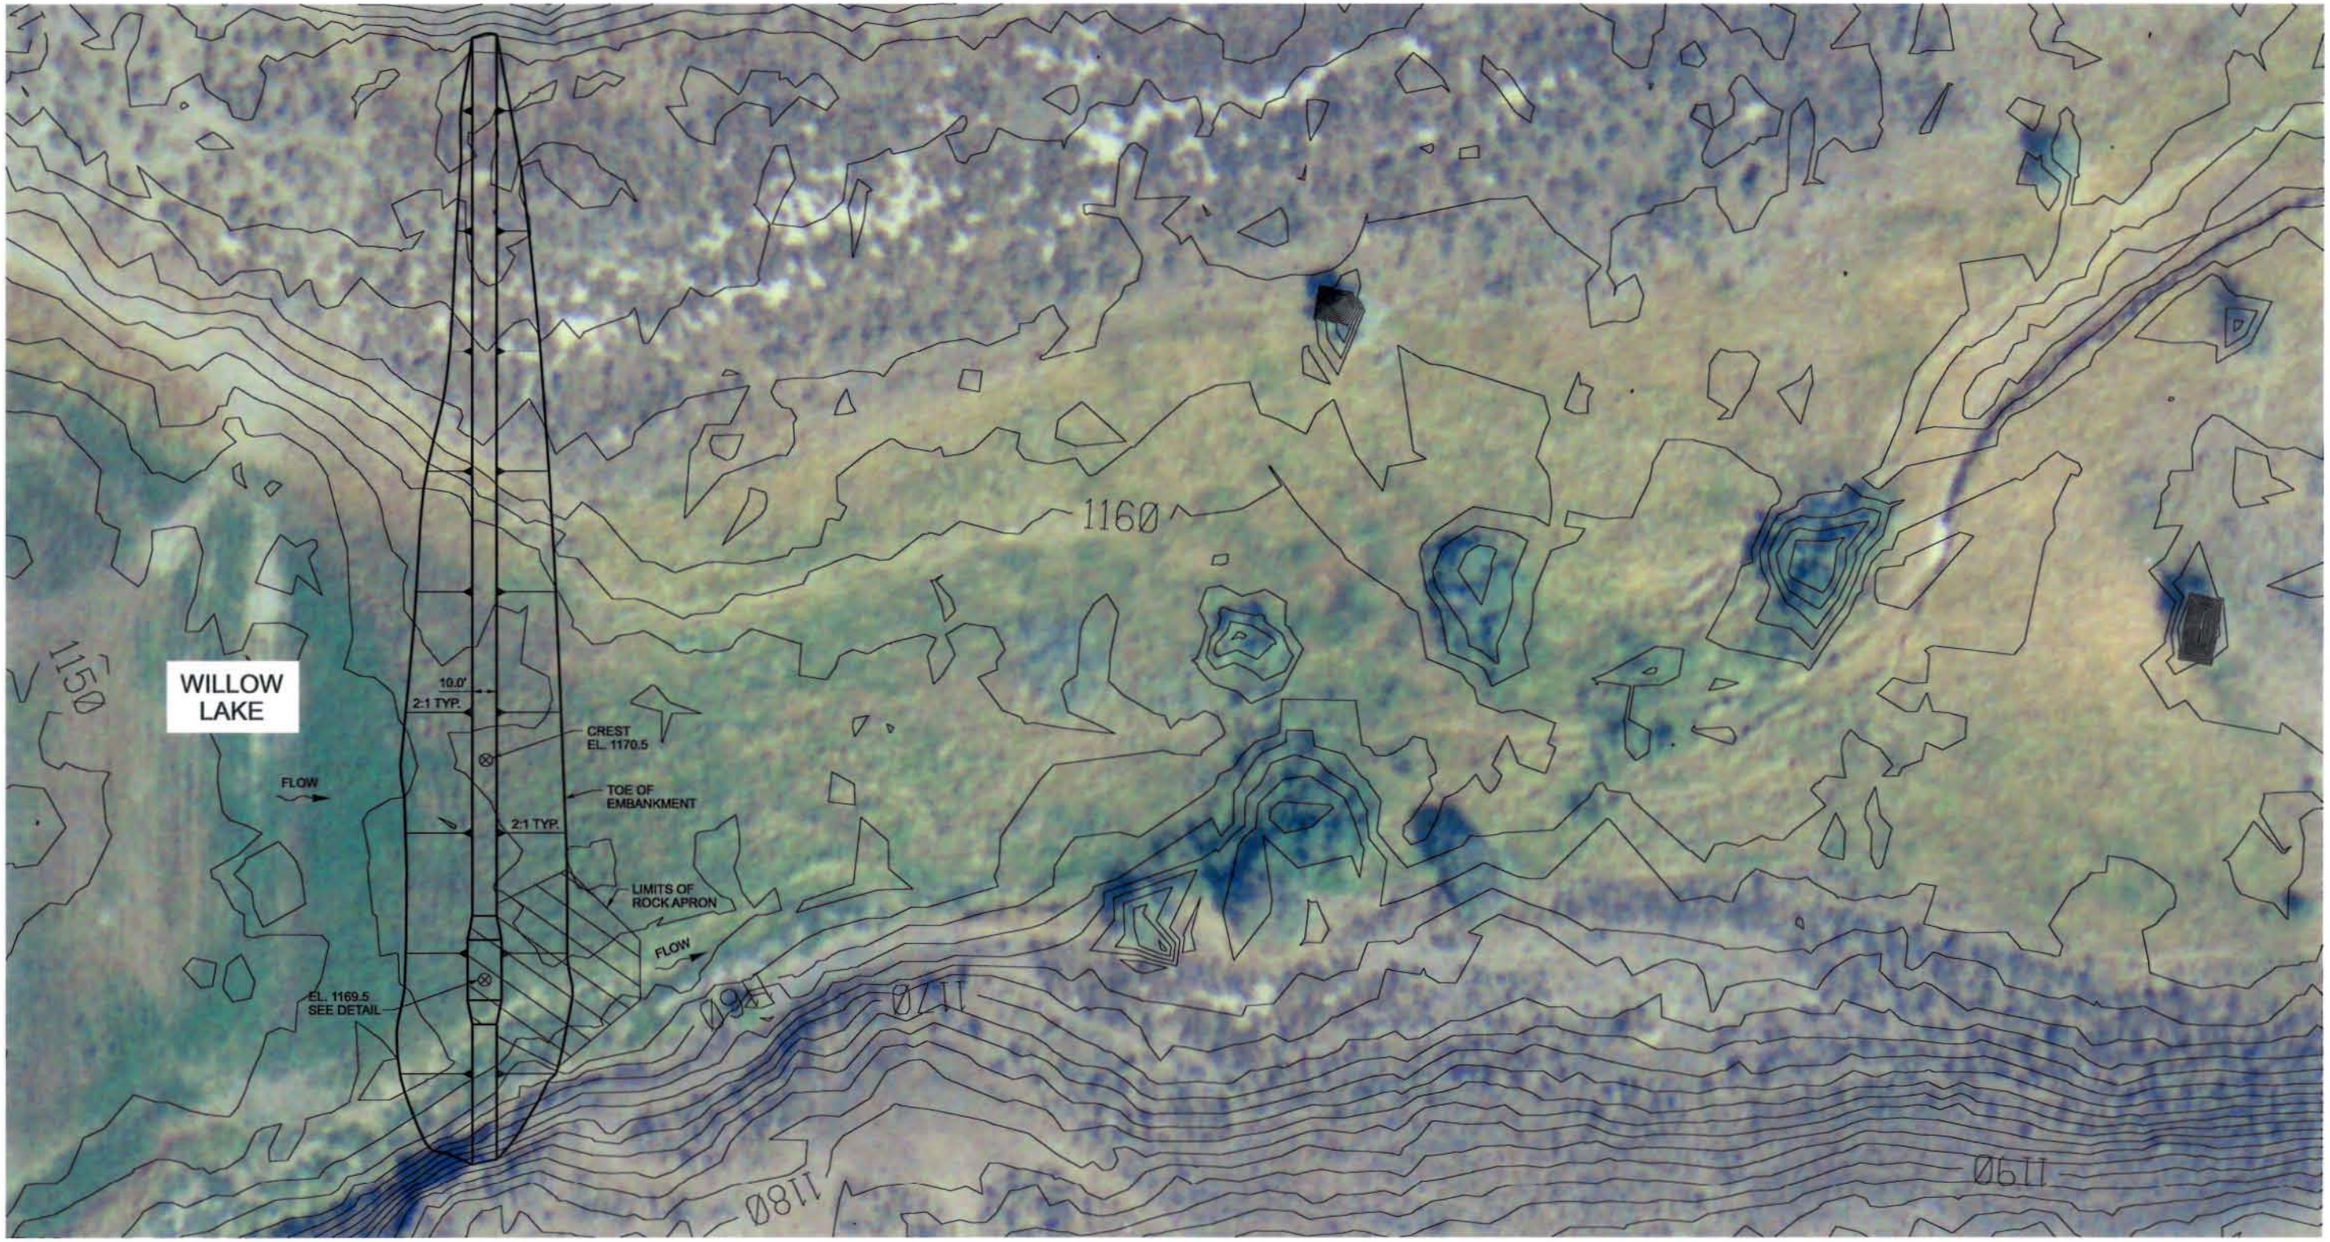

N

0 15' 30' 45'
Scale In Feet

LOAN SPRINGS FISH PASSAGE BARRIER
PLAN VIEW

348226.04.01

CH2MHILL

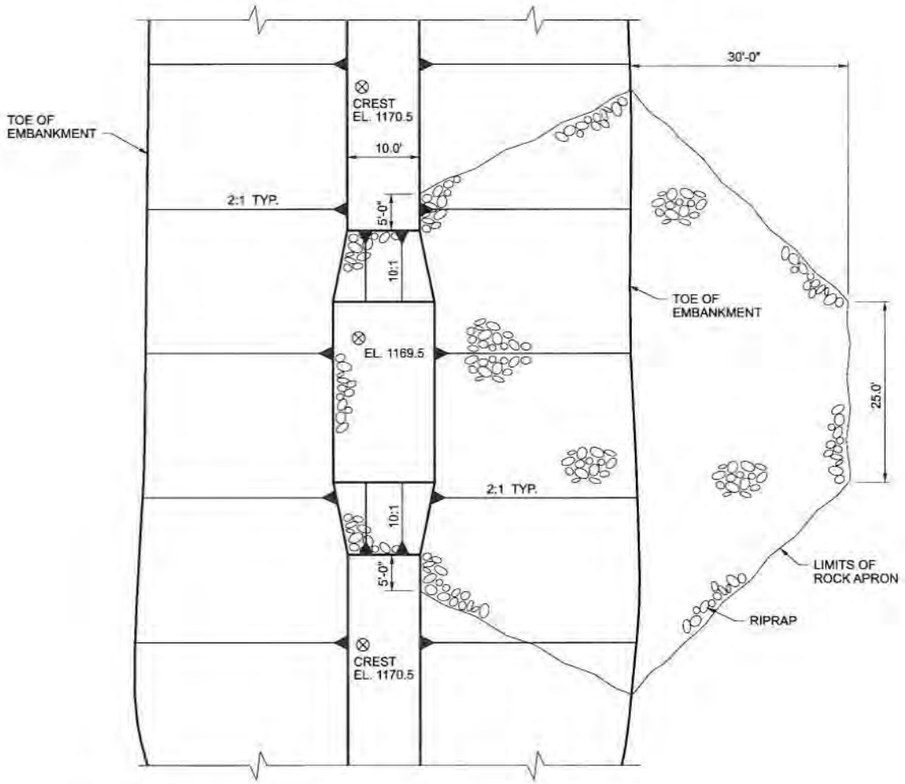

ROCK APRON OVERFLOW DETAIL
1/2"=1'-0"

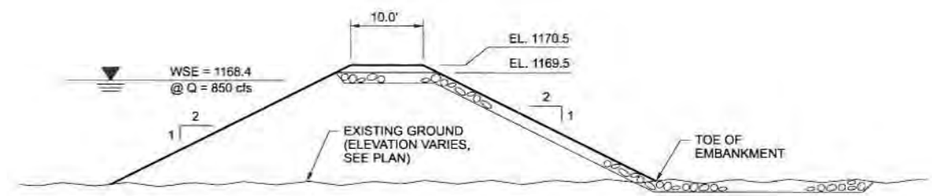

TYPICAL SECTION
1/2"=1'-0"

LOAN SPRINGS FISH PASSAGE BARRIER
TYPICAL SECTION & DETAILS

348226.04.01

CH2MHILL