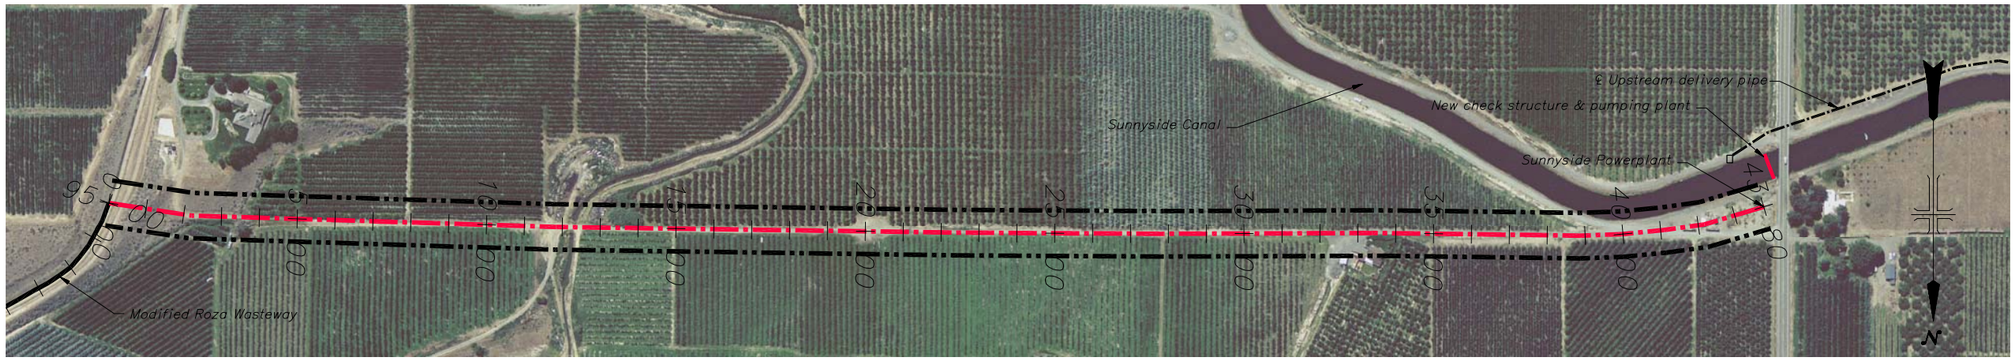

LEGEND

- Plan 2 – ℄ Pipeline Plan View
- Plan 2 – Pipeline Invert Profile
- ROW

NOTE:
Aerial photos obtained from Yakima County, WA (2002)

PLAN

200 0 200 400 600
SCALE OF FEET

ALWAYS THINK SAFETY

UNITED STATES
DEPARTMENT OF THE INTERIOR
BUREAU OF RECLAMATION

YAKIMA PROJECT – WASHINGTON

BLACK ROCK RESERVOIR STUDY
DELIVERY SYSTEM TO SUNNYSIDE DIVISION
PLAN 2 – 12' PIPE ALIGNMENT
PLAN & PROFILE

Concept Designer: STEVE MONTAGUE
Drafter: G. HOPE/LB

CAD SYSTEM
BOISE, IDAHO
SHEET 5 OF 8
04DEC2003
CAD FILENAME
33-100T-3296

Study Drawings
Do Not Use
For Construction

AutoCAD Rel. 16.0
33-100T-3296.DWG
DATE AND TIME PLOTTED
JANUARY 28, 2005 13:52
PLOTTED BY
LBOEKWEG