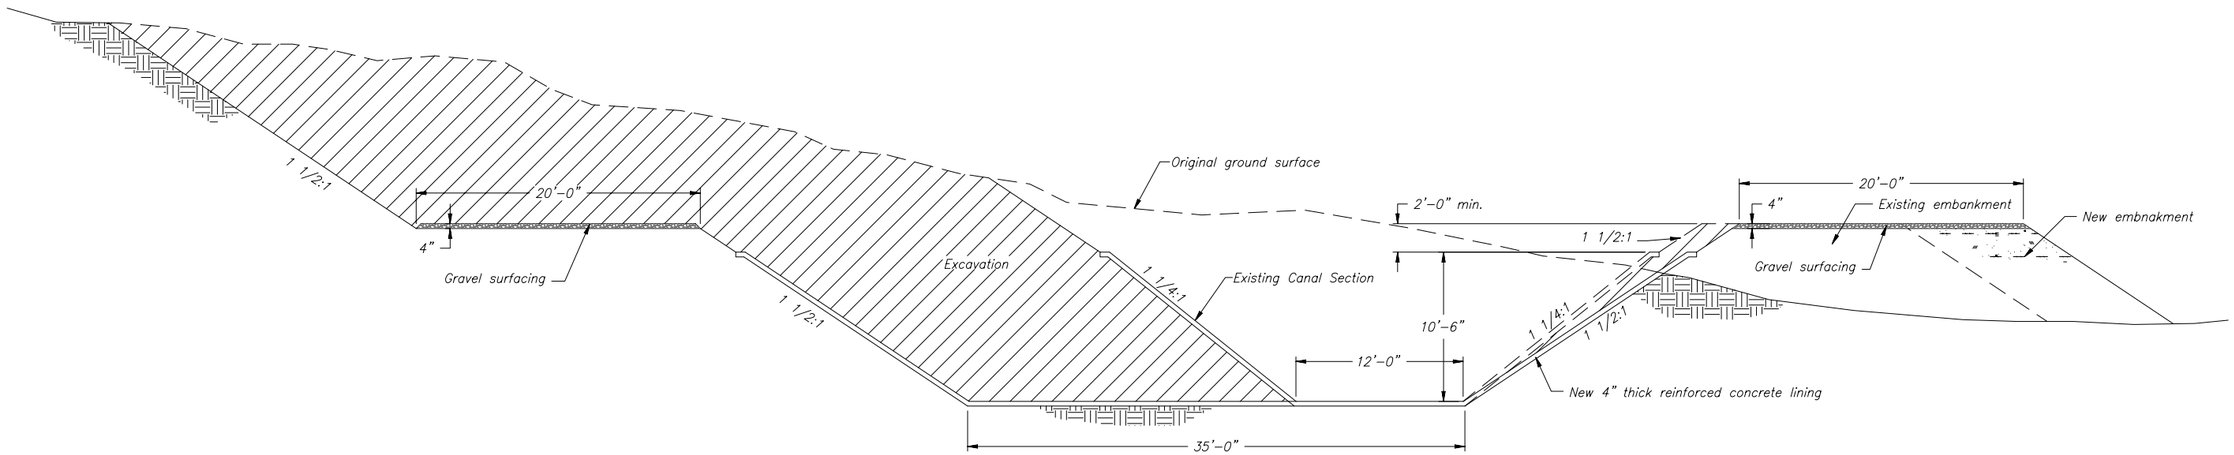

TYPICAL MODIFIED ROZA CANAL SECTION

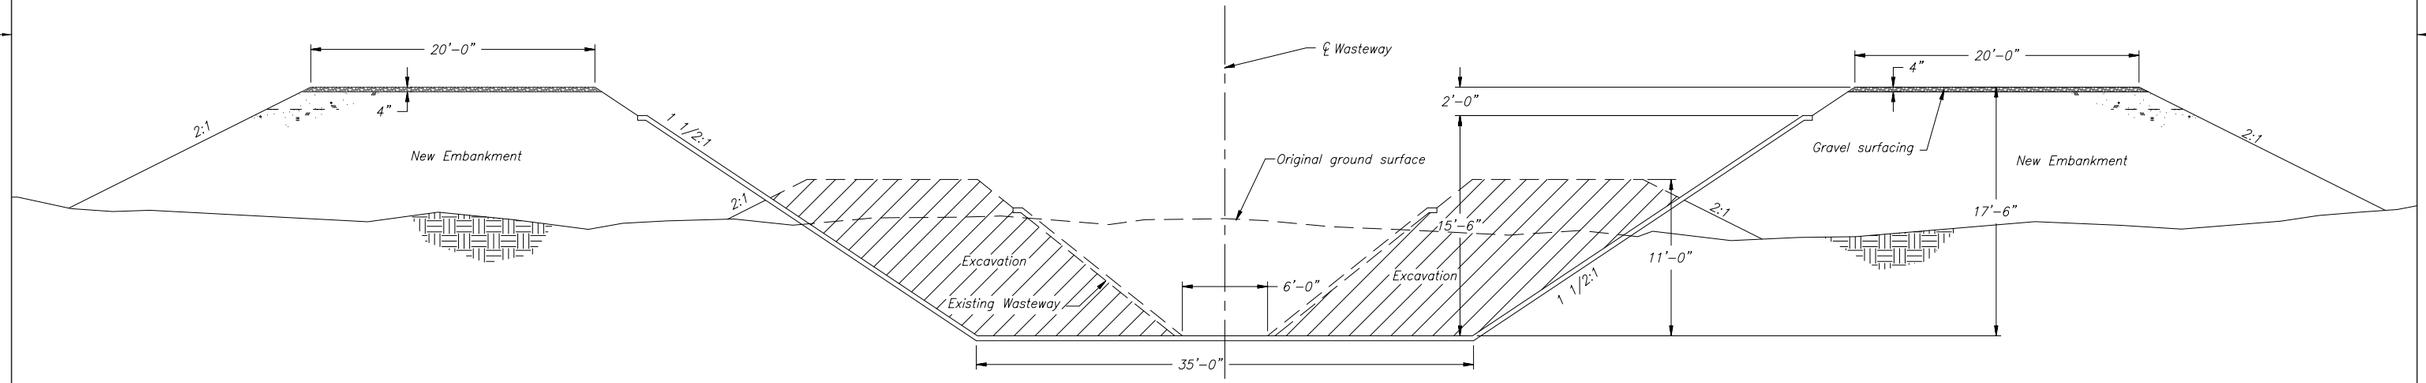

TYPICAL MODIFIED WASTEWAY NO. 3 SECTION

1 0 5 10 15
SCALE OF FEET

ALWAYS THINK SAFETY

UNITED STATES
DEPARTMENT OF THE INTERIOR
BUREAU OF RECLAMATION
YAKIMA PROJECT-WASHINGTON

BLACK ROCK RESERVOIR STUDY
DELIVERY SYSTEM TO SUNNYSIDE DIVISION
OPTION 2-CANAL MODIFICATION
TYPICAL SECTIONS

Concept Designer: Steve Montague
Drafter: Leland Boekweg, EDM

BOISE, IDAHO | SHEET 1 OF 1 | 2004-02-02 | 33-100T-3297

Study Not for Construction

CAD SYSTEM AutoCAD Rel. 16.0
CAD FILENAME 33-100T-3297.DWG
DATE AND TIME PLOTTED January 28, 2005 12:53
PLOTTED BY LBOEKWEG