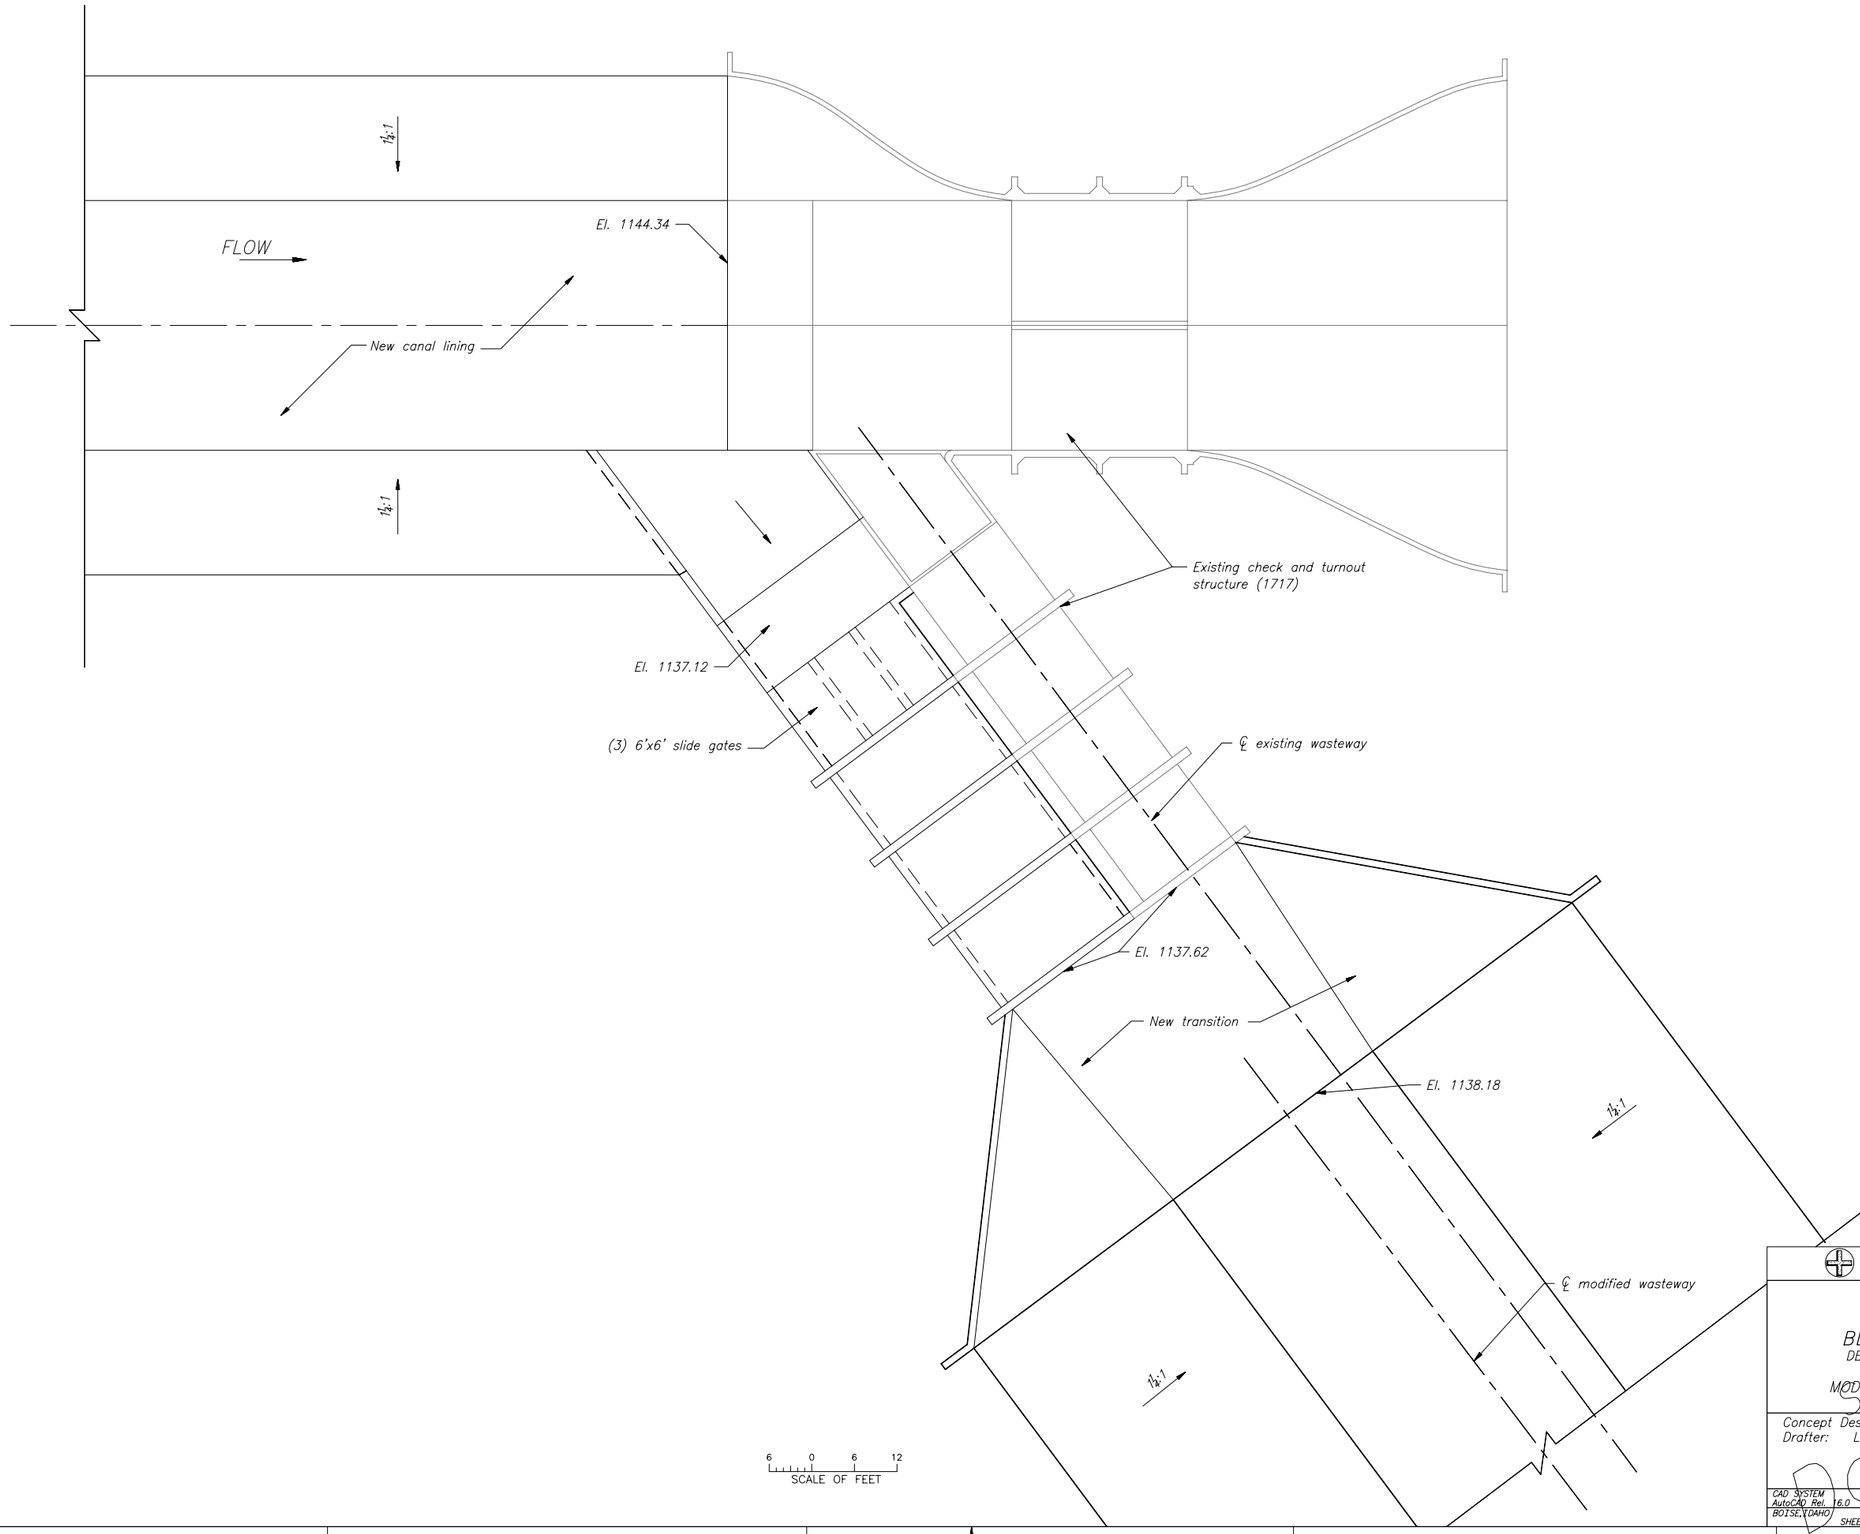

ALWAYS THINK SAFETY

UNITED STATES
DEPARTMENT OF THE INTERIOR
BUREAU OF RECLAMATION

YAKIMA PROJECT-WASHINGTON

BLACK ROCK RESERVOIR STUDY
DELIVERY SYSTEM TO SUNNYSIDE DIVISION
PLAN 2-CANAL MODIFICATION
MODIFIED WASTEWAY TURNOUT STRUCTURE

Concept Designer: Steve Montague
Drafter: Leland Boekweg

CAD SYSTEM AutoCAD Rel. 16.0
BOISE, IDAHO
SHEET 1 OF 1
2004-02-03
CAD FILENAME 33-100T-3298.DWG
33-100T-3298

Do Not Use For Construction

DATE AND TIME PLOTTED FEBRUARY 2, 2005 13:55
PLOTTED BY LBOEKWEG