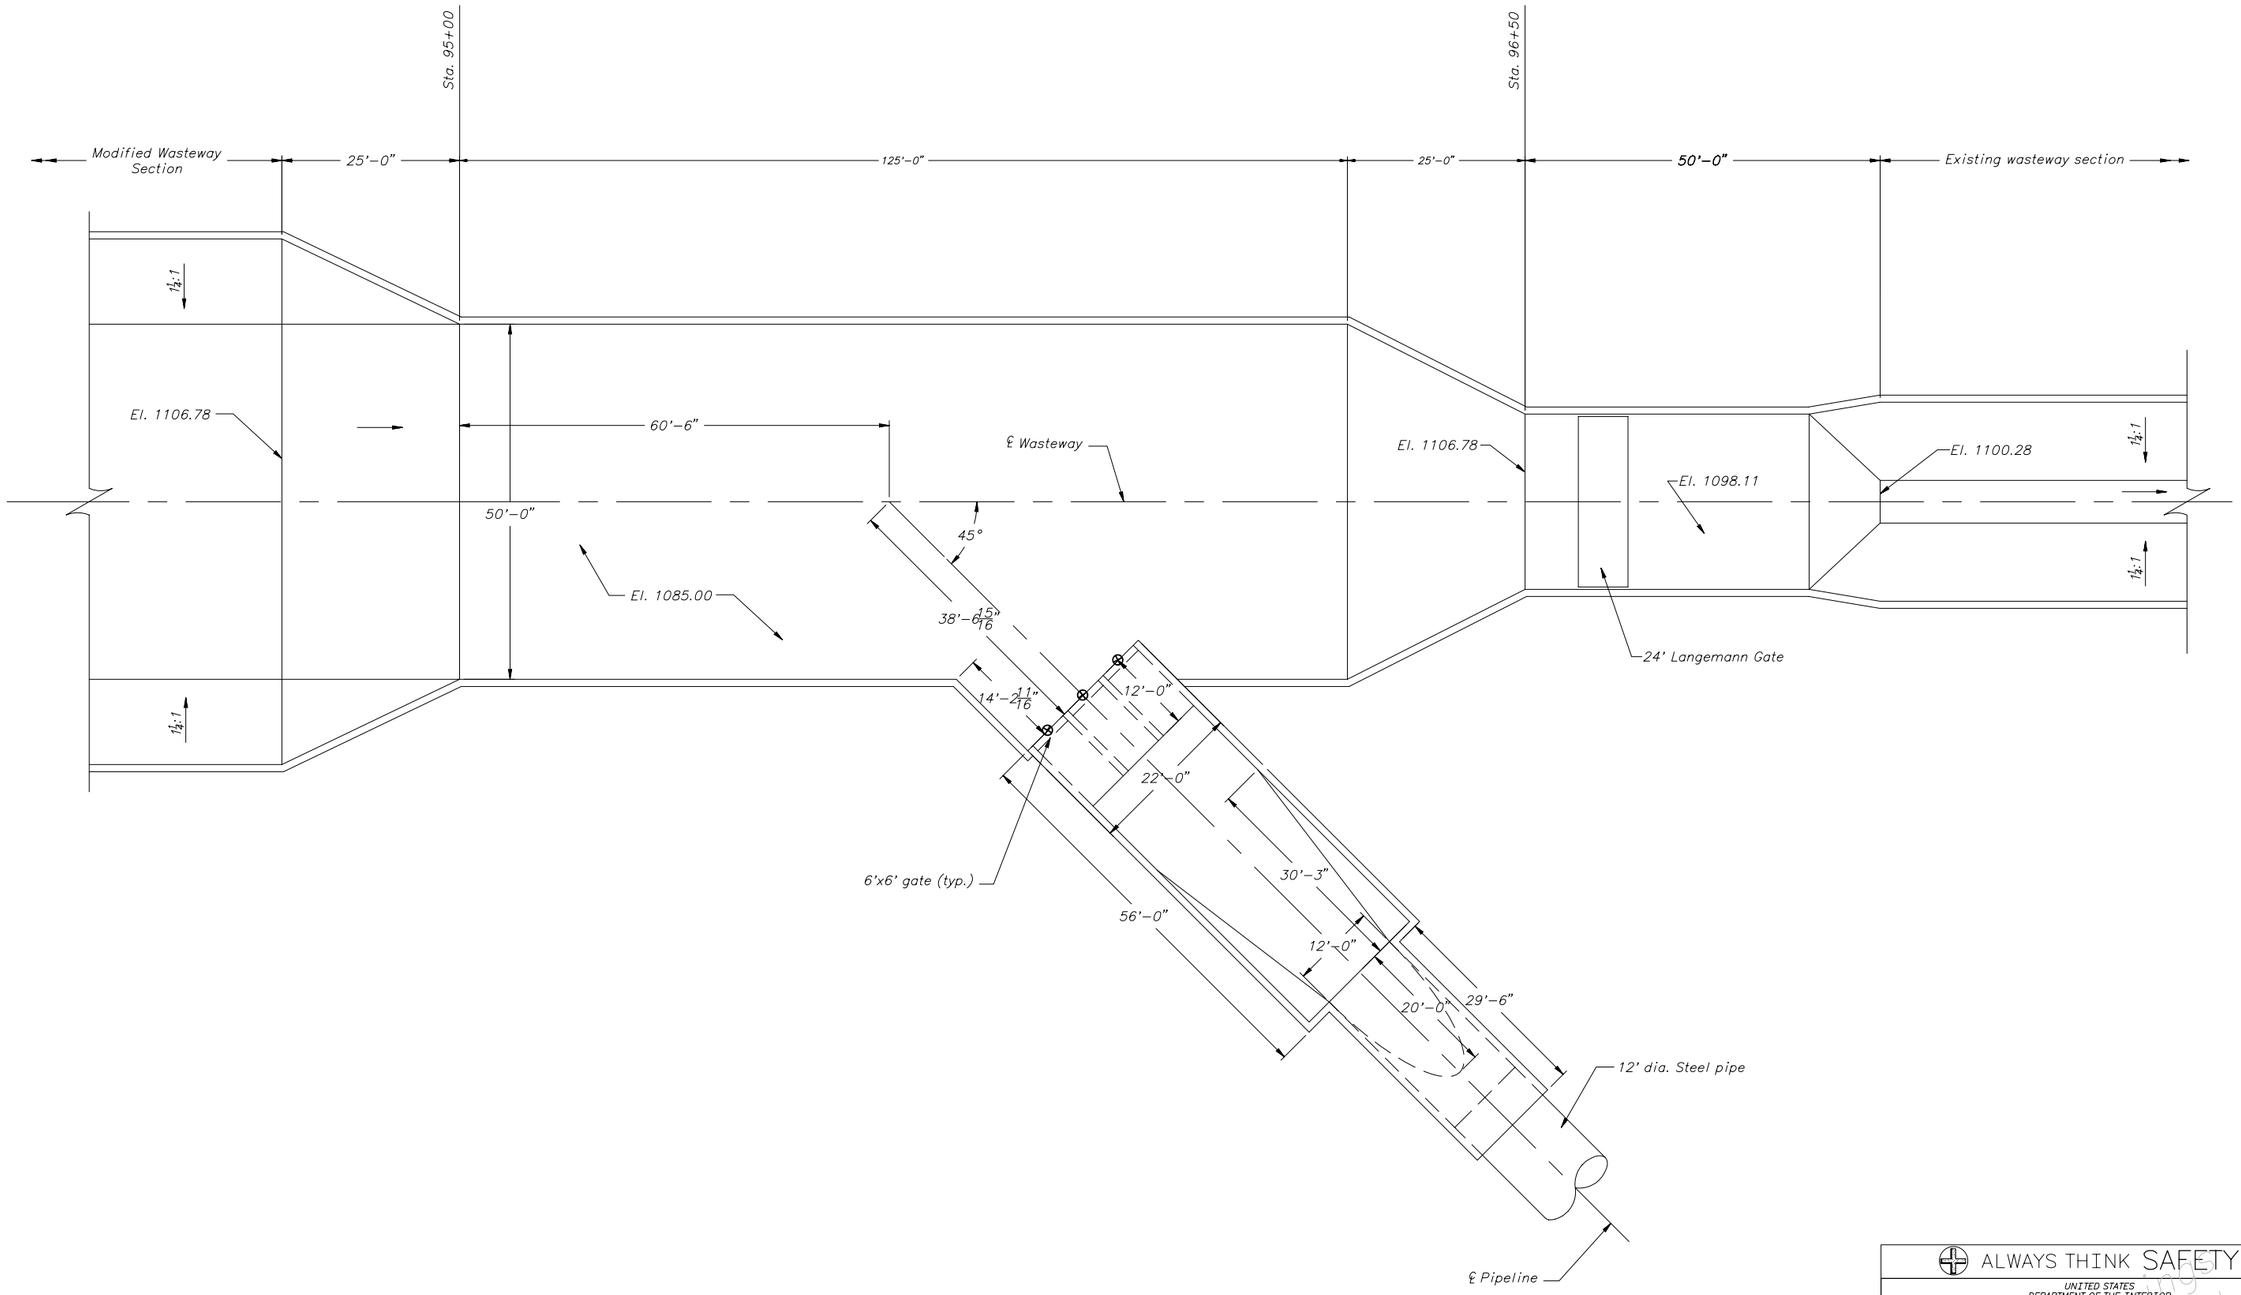

PLAN–PIPELINE TURNOUT STRUCTURE

10 5 10 15 20 25
SCALE OF FEET

ALWAYS THINK SAFETY

UNITED STATES
DEPARTMENT OF THE INTERIOR
BUREAU OF RECLAMATION
YAKIMA PROJECT – WASHINGTON

BLACK ROCK RESERVOIR STUDY
DELIVERY TO SUNNYSIDE DIVISION
PLAN 2–CANAL MODIFICATION
PIPELINE TURNOUT STRUCTURE

Concept Designer: Steve Montague
Drafter: Leland Boekweg, EDM

DO NOT USE For construction

CADD SYSTEM AutoCAD Rel. 16.0	CADD FILENAME 33-100T-3301.DWG
BOISE, IDAHO	OCTOBER 2003

33-100T-3301

SPECIFICATION #

FEBRUARY 2, 2005 13:36
PLOTTED BY LBOEKWEG