DRAWING No. 2

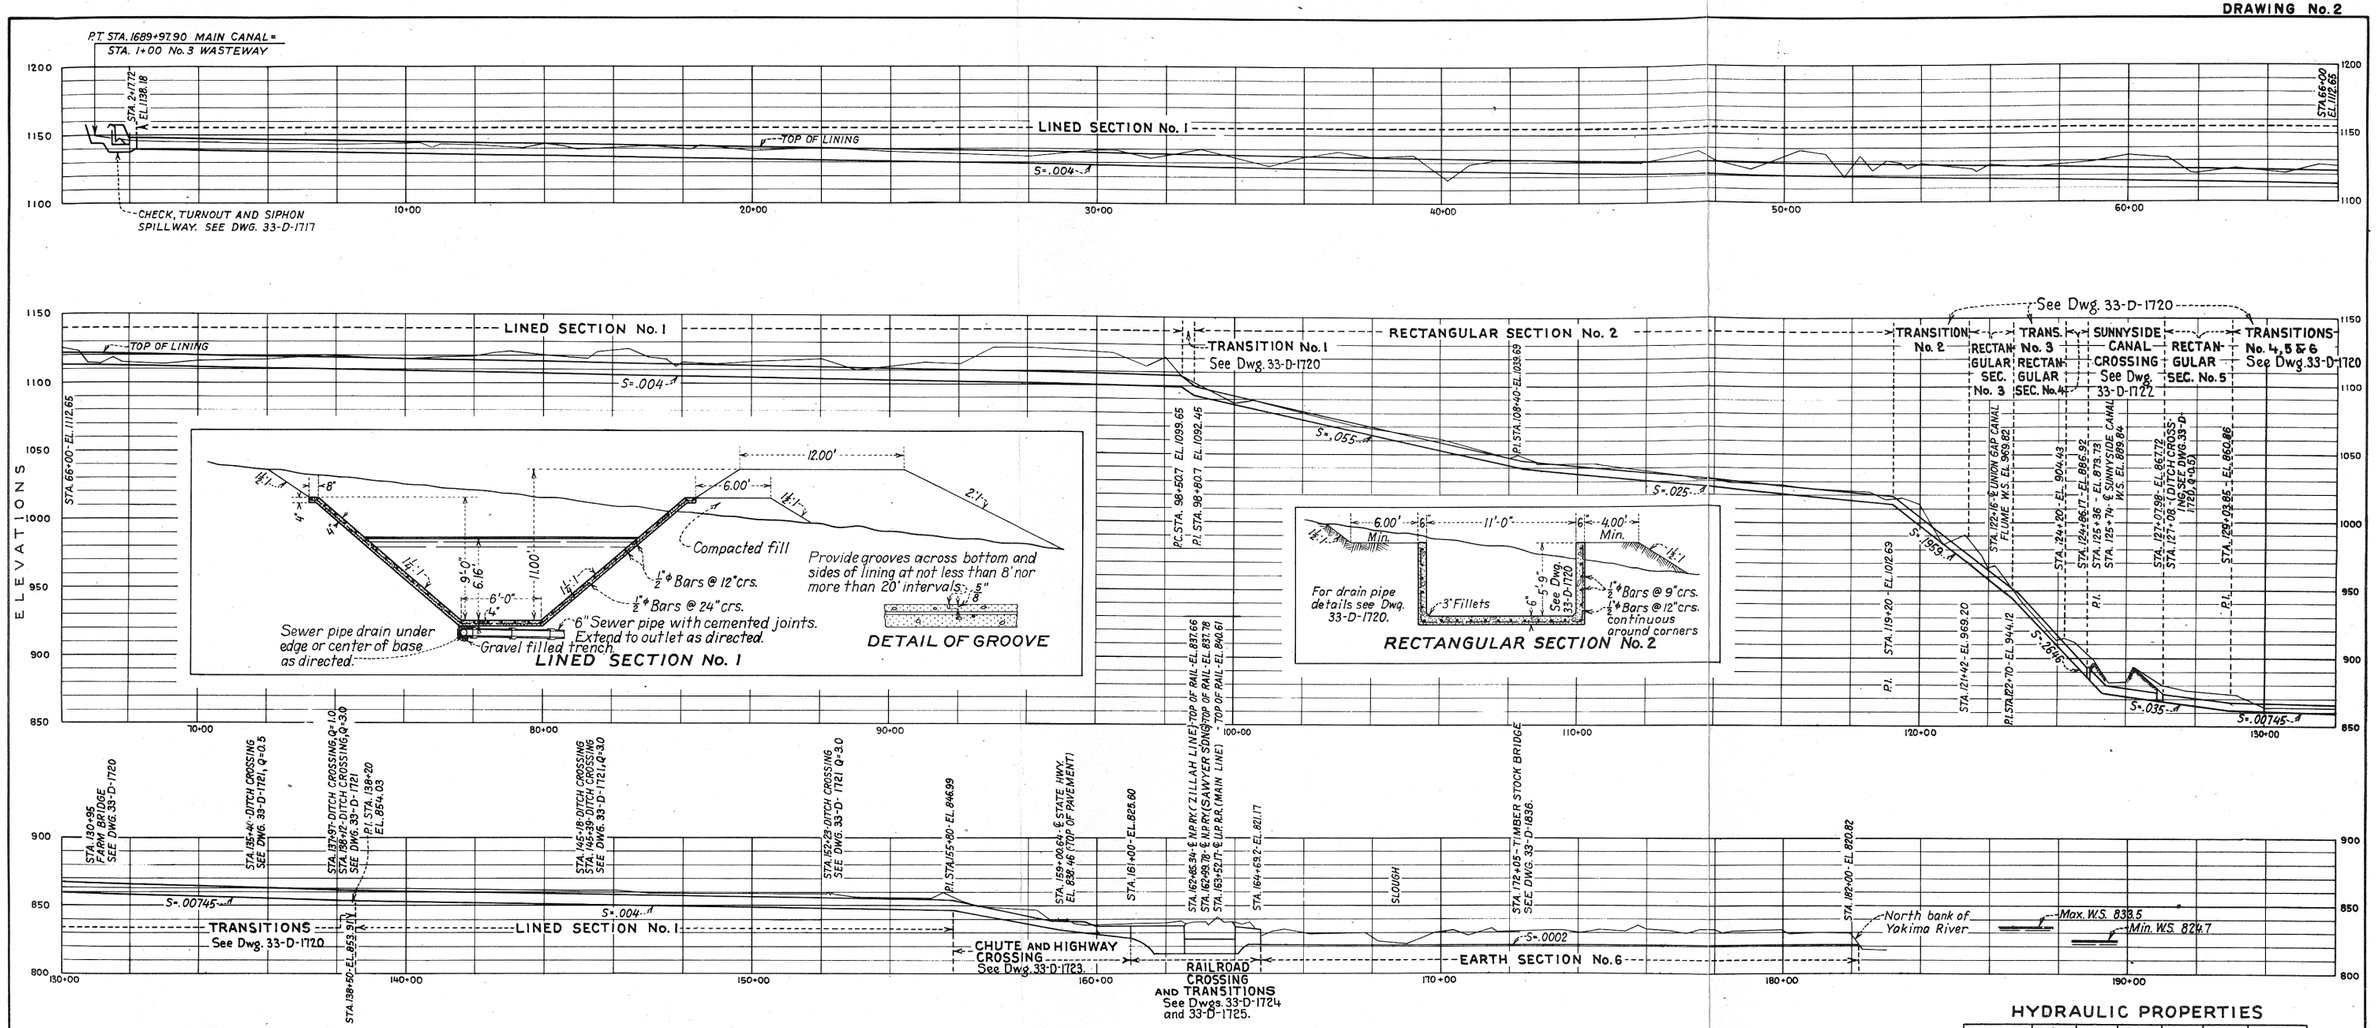

Note: For drain pipe and weep hole details see Dwg. 33-D-1720.

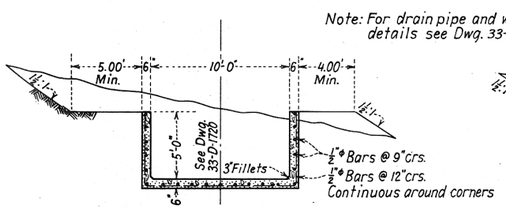

RECTANGULAR SECTION No. 3

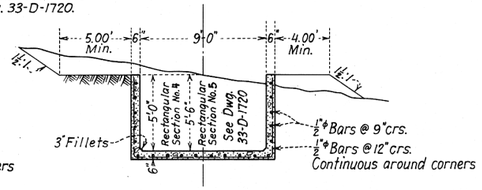

RECTANGULAR SECTIONS No's. 4 AND 5

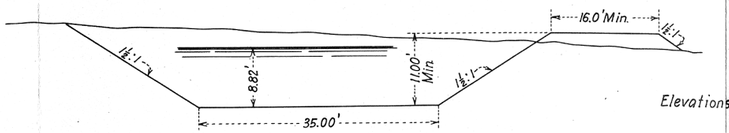

EARTH SECTION No. 6

NOTE
Elevations refer to the grade of the wasteway

HYDRAULIC PROPERTIES

	A	V	Q	r	n	s
Lined Sec. No. 1	84.39	14.84	1252	3.28	.014	.004
Earth Sec. No. 6	425.39	2.95	1255	6.37	.025	.0002

FOR INFORMATION ONLY

UNITED STATES
DEPARTMENT OF THE INTERIOR
BUREAU OF RECLAMATION
YAKIMA PROJECT - WASHINGTON
ROZA DIVISION
YAKIMA RIDGE CANAL - STA. 1689+97.9
WASTEWAY No. 3
PROFILE AND SECTIONS

DRAWN: L.K.M. SUBMITTED: [illegible]
TRACED: S.M.E. RECOMMENDED: [illegible]
CHECKED: [illegible] APPROVED: [illegible]
DENVER, COLORADO. NOV. 23, 1938. 33-D-1716