SPECIFICATIONS No. 748

DRAWING No. 3

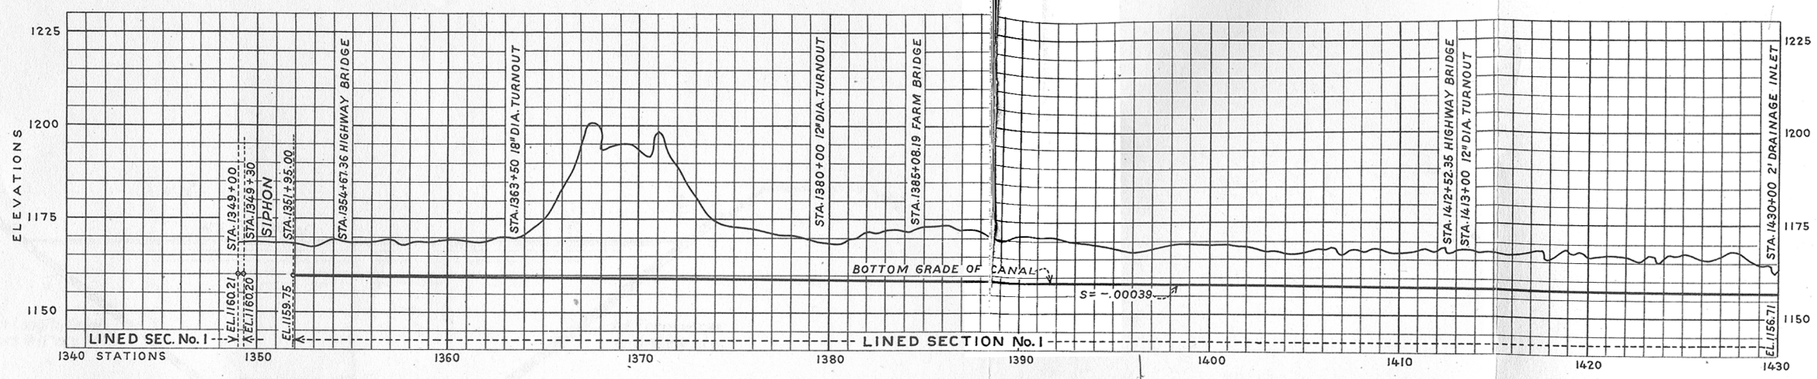

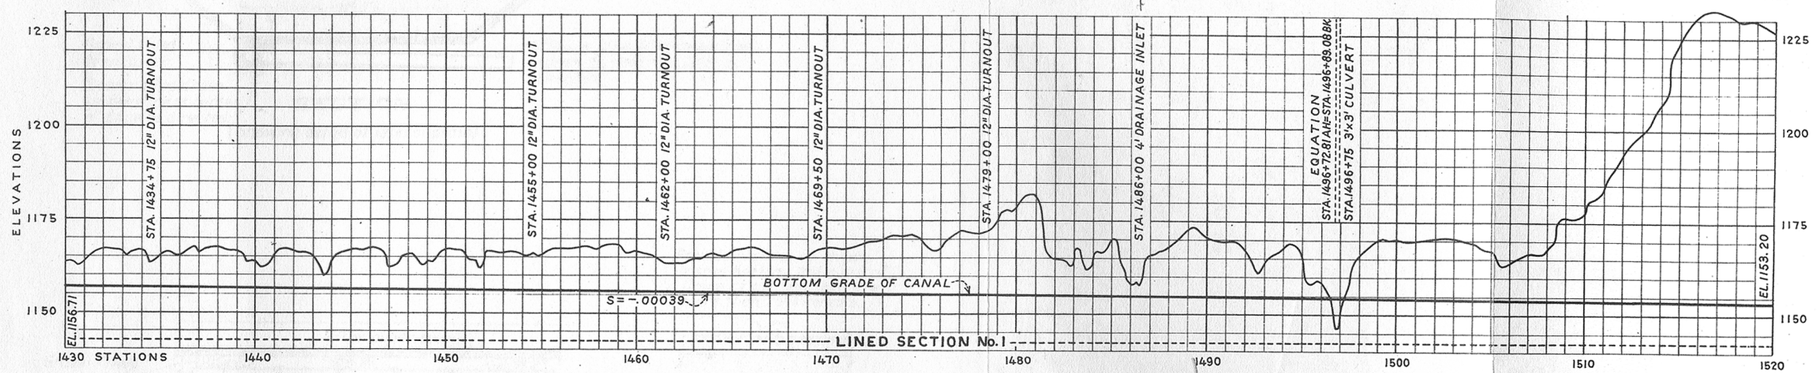

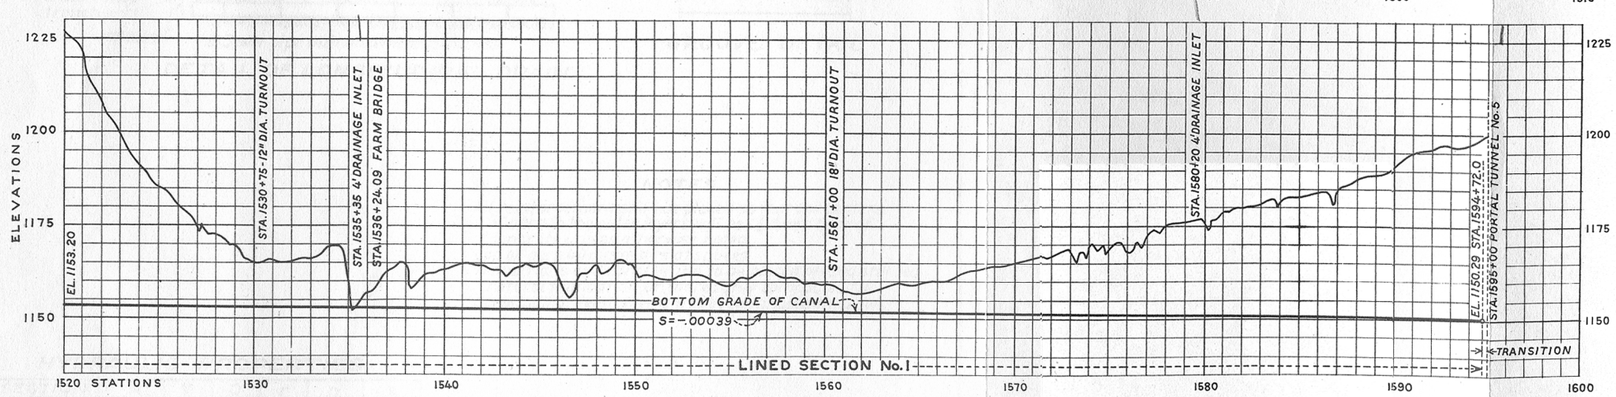

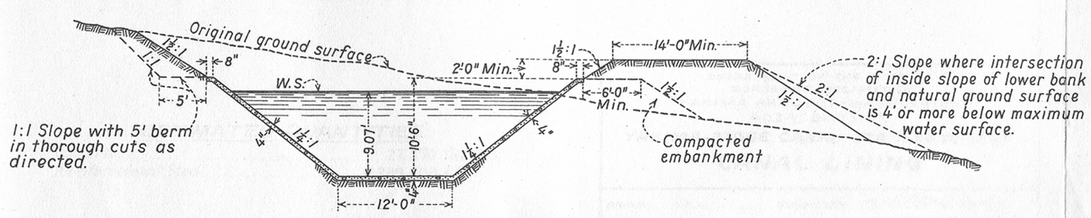

LINED SECTION No. 1

HYDRAULIC PROPERTIES

A	V	Q	r	n	s
211.67	6.14	1300	5.16	.014	.00039

FOR INFORMATION ONLY

SCHEDULE NO. 2

DEPARTMENT OF THE INTERIOR
BUREAU OF RECLAMATION
YAKIMA PROJECT - WASHINGTON
ROZA DIVISION

YAKIMA RIDGE CANAL - STA. 1349 TO 1595

PROFILE - SECTION

DRAWN K.S.E. SUBMITTED
TRACED C.V.R. RECOMMENDED
CHECKED U.A.J. APPROVED

29286 | DENVER, COLORADO JUNE 28, 1937 | 33-D-1134