DRAWING 21

DRAWING 21

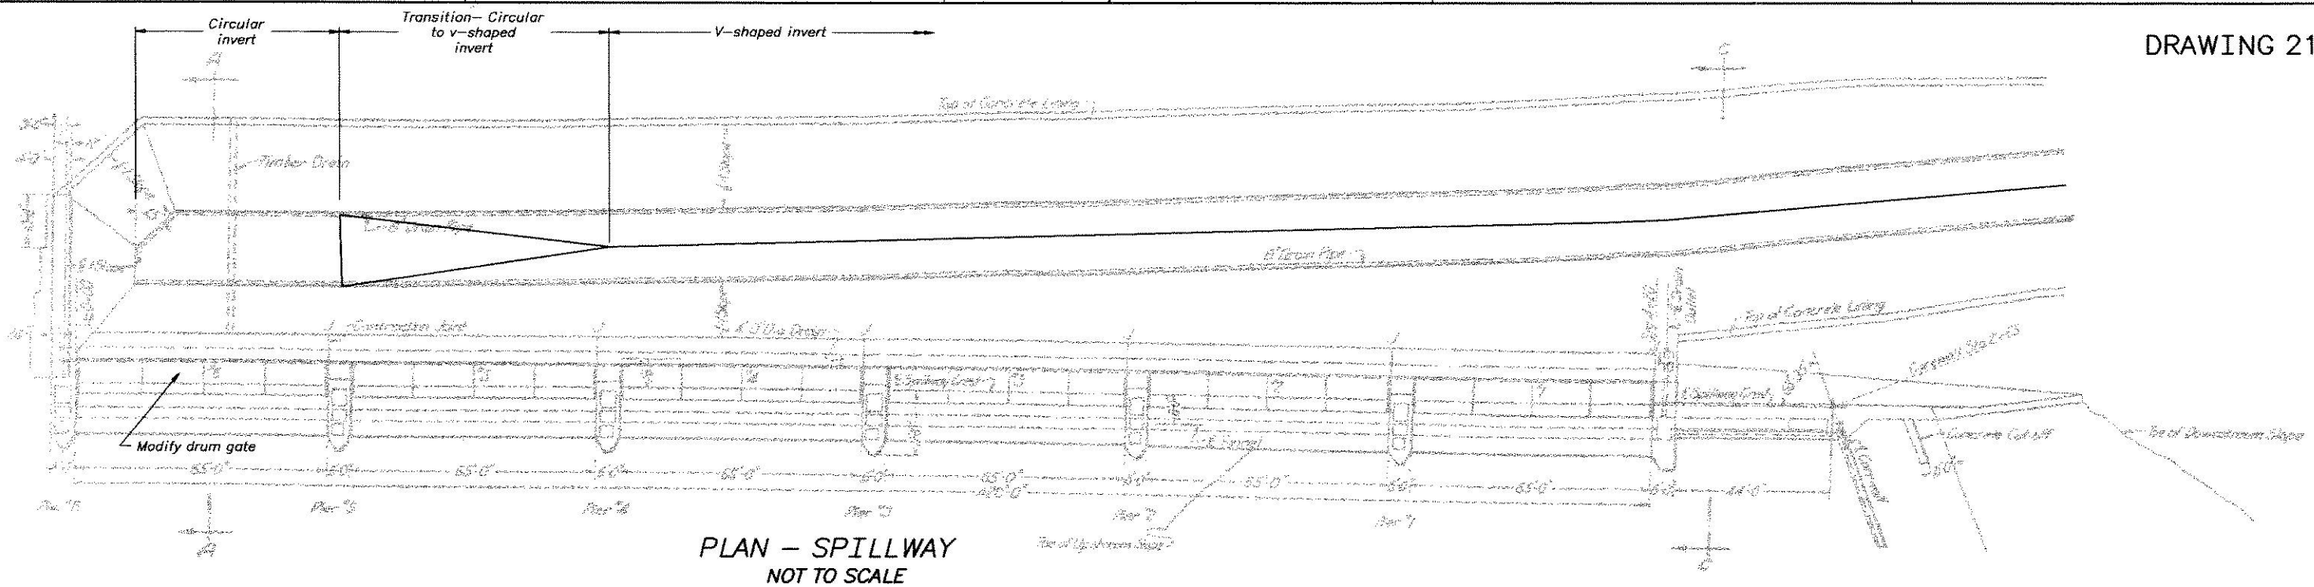

PLAN – SPILLWAY
NOT TO SCALE

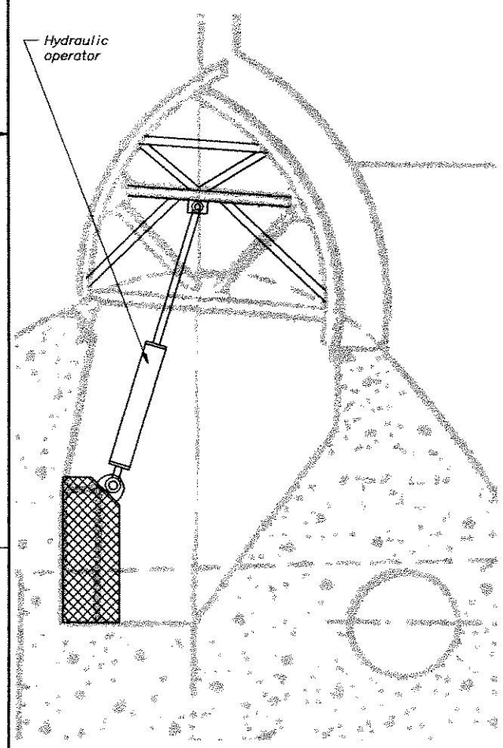

DRUM GATE DETAIL
NOT TO SCALE

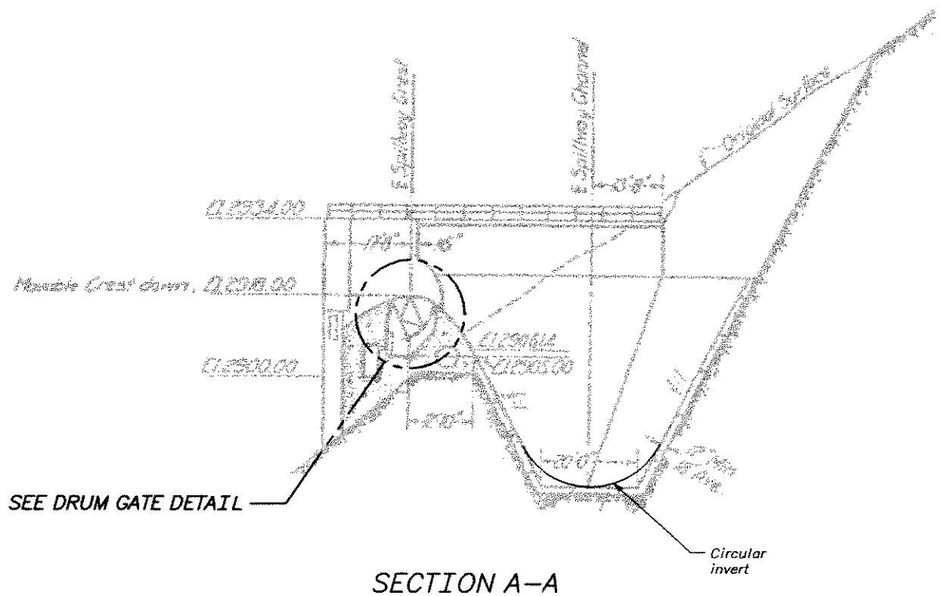

SECTION A–A
NOT TO SCALE

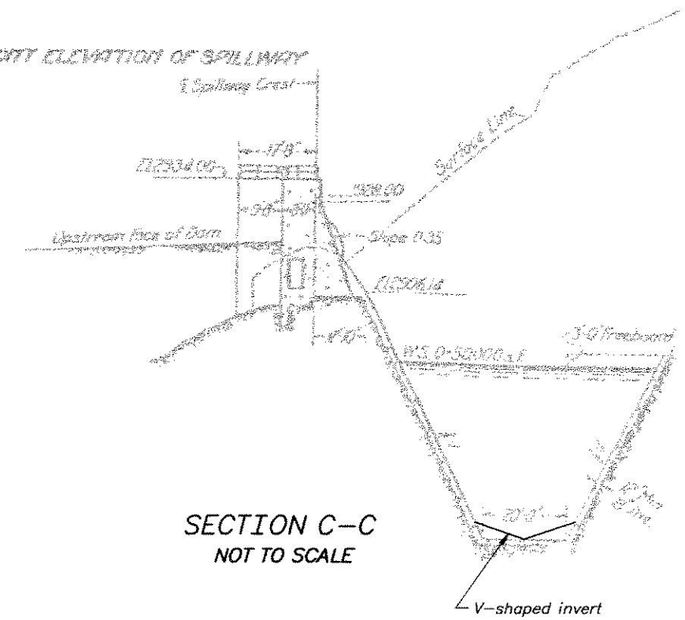

SECTION C–C
NOT TO SCALE

ALWAYS THINK SAFETY

UNITED STATES
DEPARTMENT OF THE INTERIOR
BUREAU OF RECLAMATION
YAKIMA PROJECT – WASHINGTON

TIETON DAM

DOWNSTREAM PASSAGE

MODIFY EXISTING SPILLWAY GATE

CADD SYSTEM AutoCAD Rel. 15.06 BOISE, IDAHO	CADD FILENAME Drawing19.dwg NOV.2002

DRAWING 21

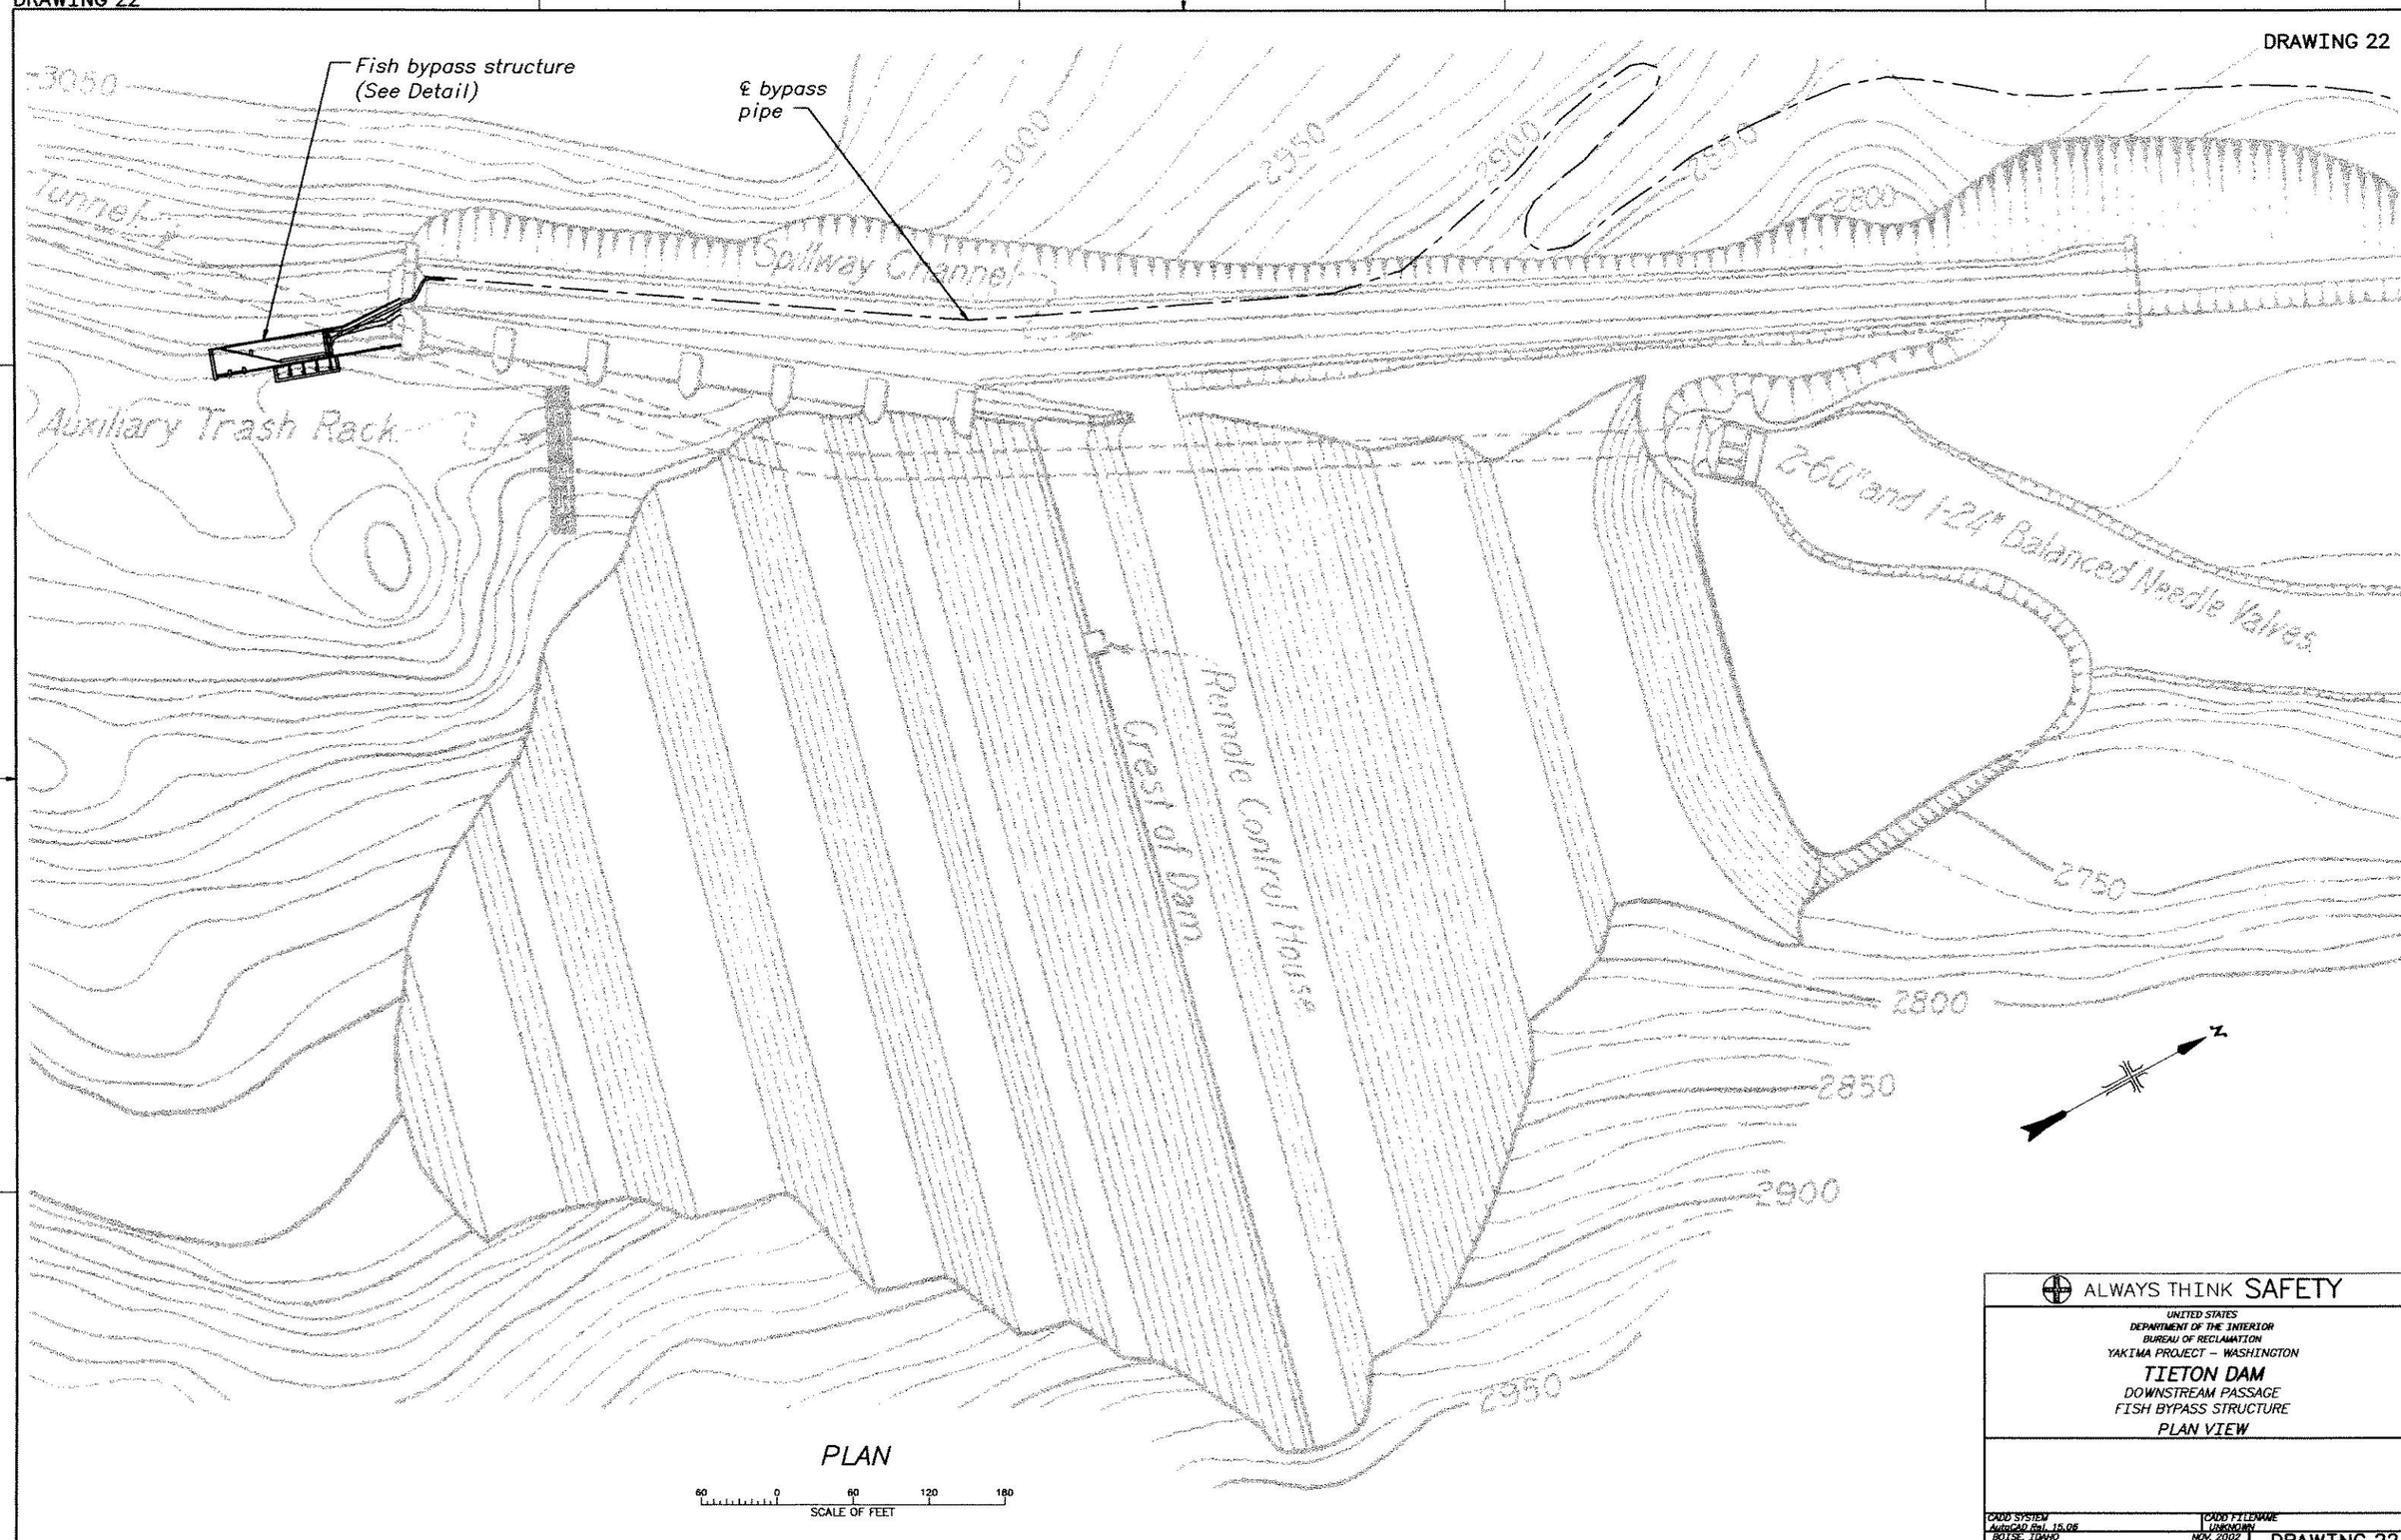

ALWAYS THINK SAFETY

UNITED STATES
DEPARTMENT OF THE INTERIOR
BUREAU OF RECLAMATION
YAKIMA PROJECT – WASHINGTON

TIETON DAM

DOWNSTREAM PASSAGE
FISH BYPASS STRUCTURE
PLAN VIEW

CADD SYSTEM AutoCAD Rel. 15.06 BOISE, IDAHO	CADD FILENAME UNKNOWN NOV. 2002

DRAWING 22

DRAWING 23

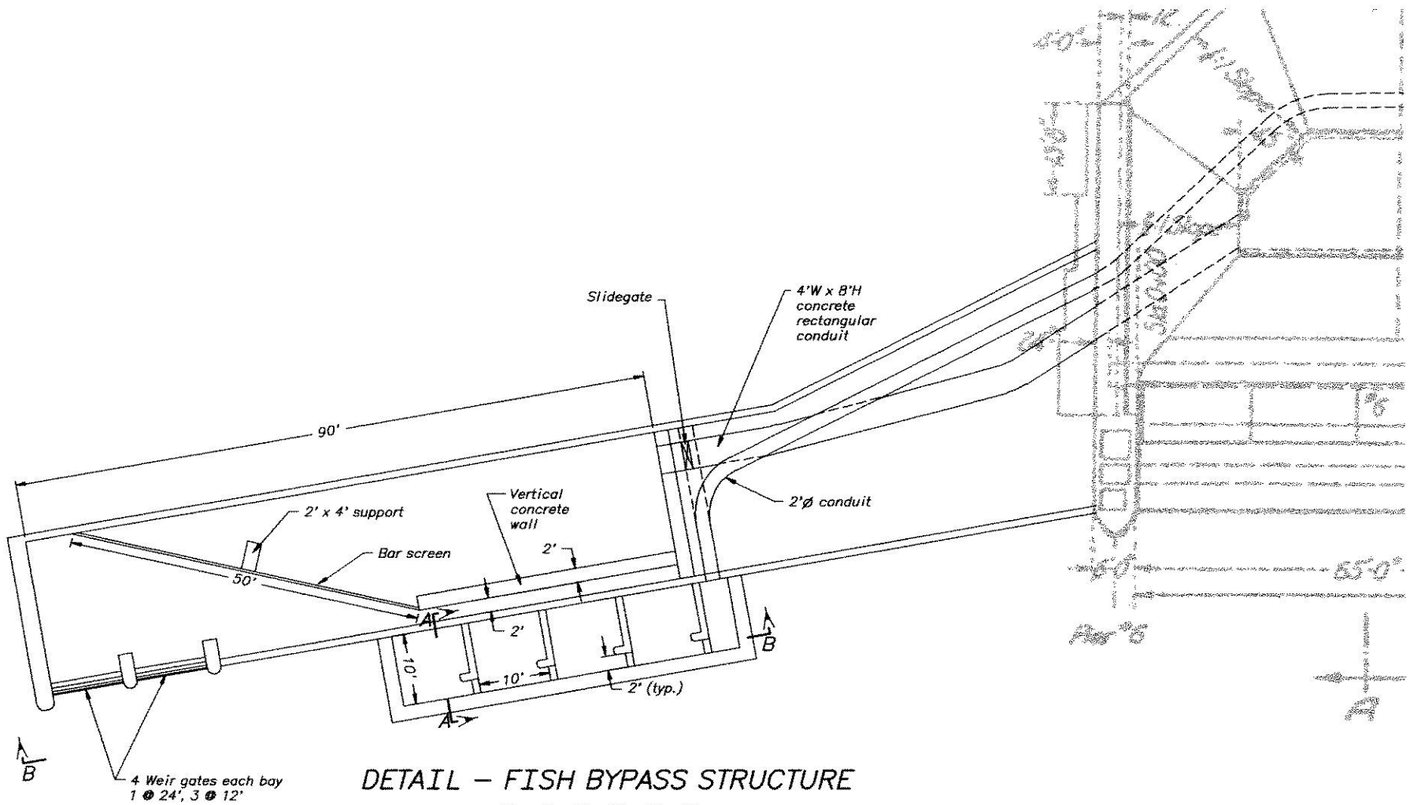

DETAIL – FISH BYPASS STRUCTURE

10 5 10 15 20 25
SCALE OF FEET

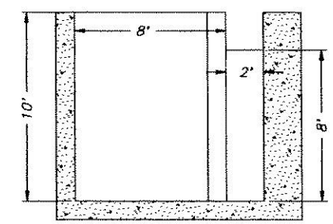

SECTION A–A

1 0 5 10 15
SCALE OF FEET

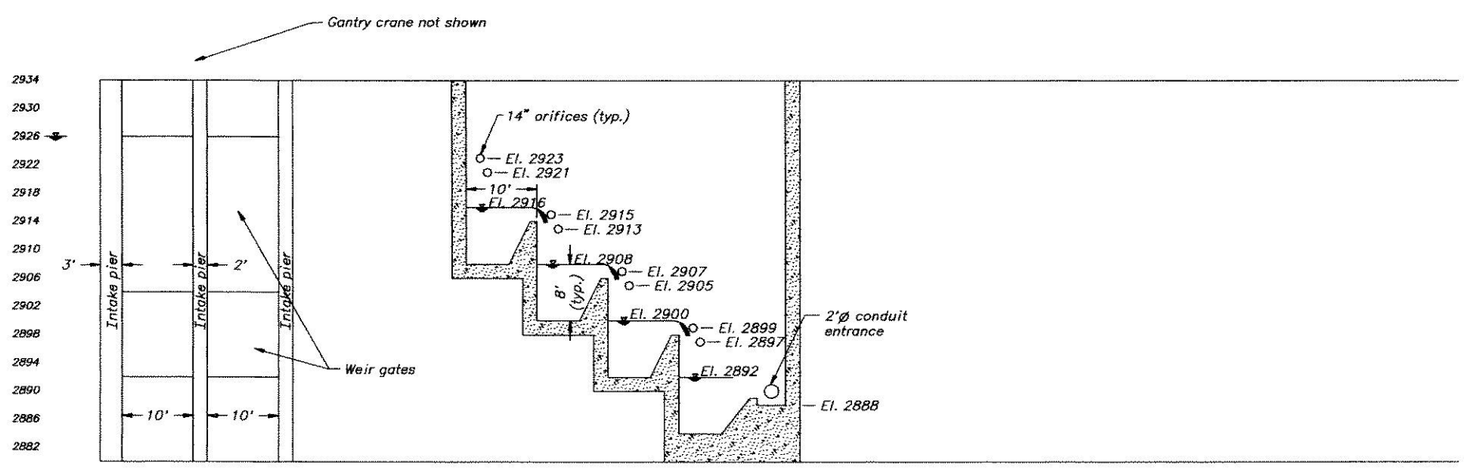

SECTION B–B

10 5 10 15 20 25
SCALE OF FEET

ALWAYS THINK SAFETY

UNITED STATES
DEPARTMENT OF THE INTERIOR
BUREAU OF RECLAMATION
YAKIMA PROJECT – WASHINGTON

TIETON DAM
DOWNSTREAM PASSAGE
FISH BYPASS STRUCTURE
DETAIL AND SECTIONS

CADD SYSTEM AutoCAD Rel. 15.06 BOISE, IDAHO	CADD FILENAME Drawing21.dwg NOV. 2002

DRAWING 23