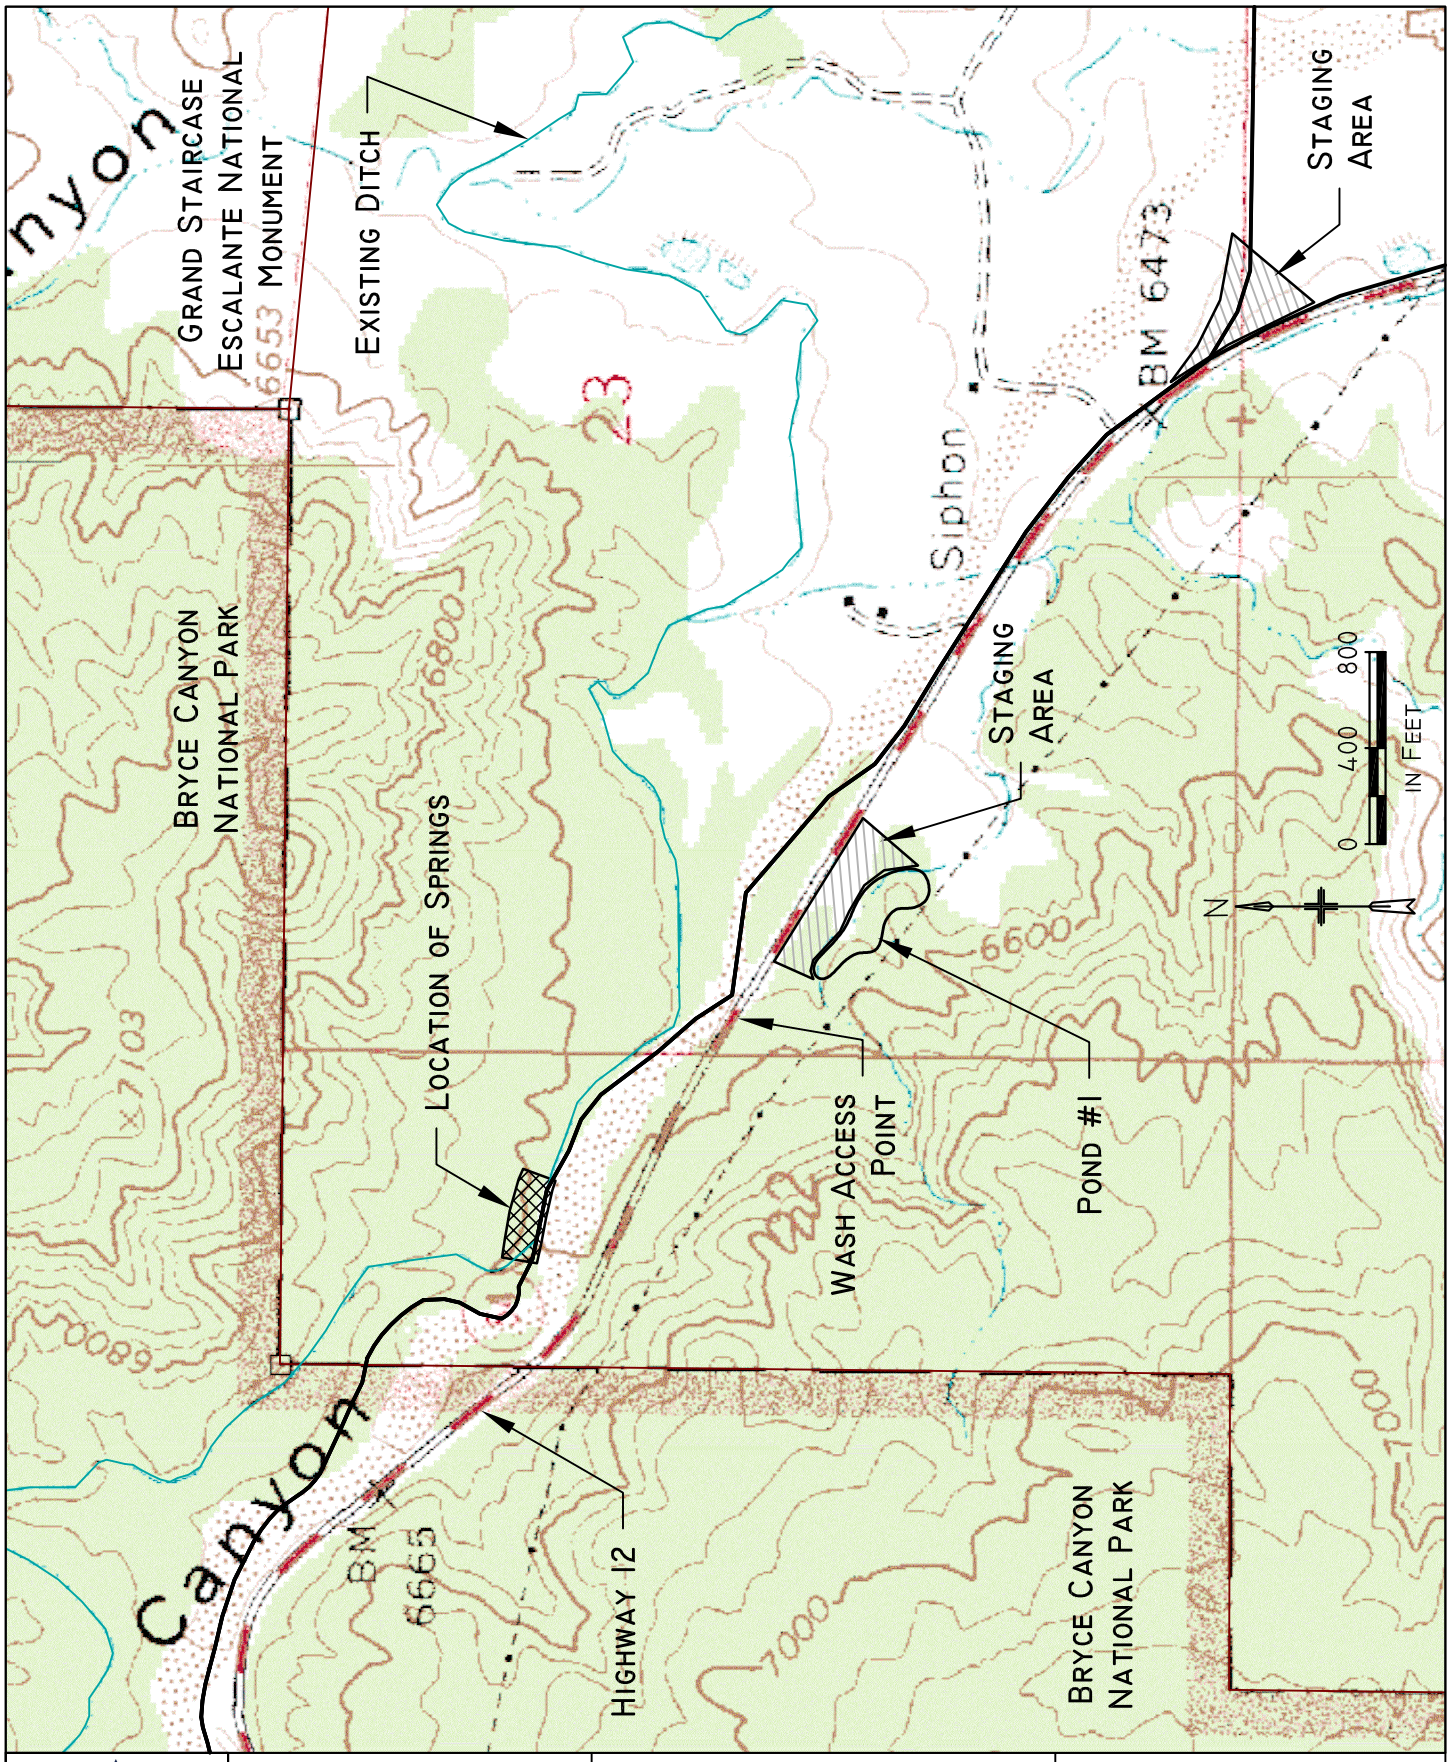

PROJECT LEADER:	Paul Wright	
DRAFTSMAN:	CHR	
DATE:	May 25, 2006	
Fig 2 - Springs.dwg H:\Client\1-South Utah Area\Garfield Co\Tropic & East Fork Irrigation\Salinity Proj.\Environmental Assessment\Figures\ Layout: Springs Loc		

FRANSON NOBLE ENGINEERING

Tropic and East Fork Irrigation Company

Tropic
Salinity Project

Figure 2

Springs
Location Map