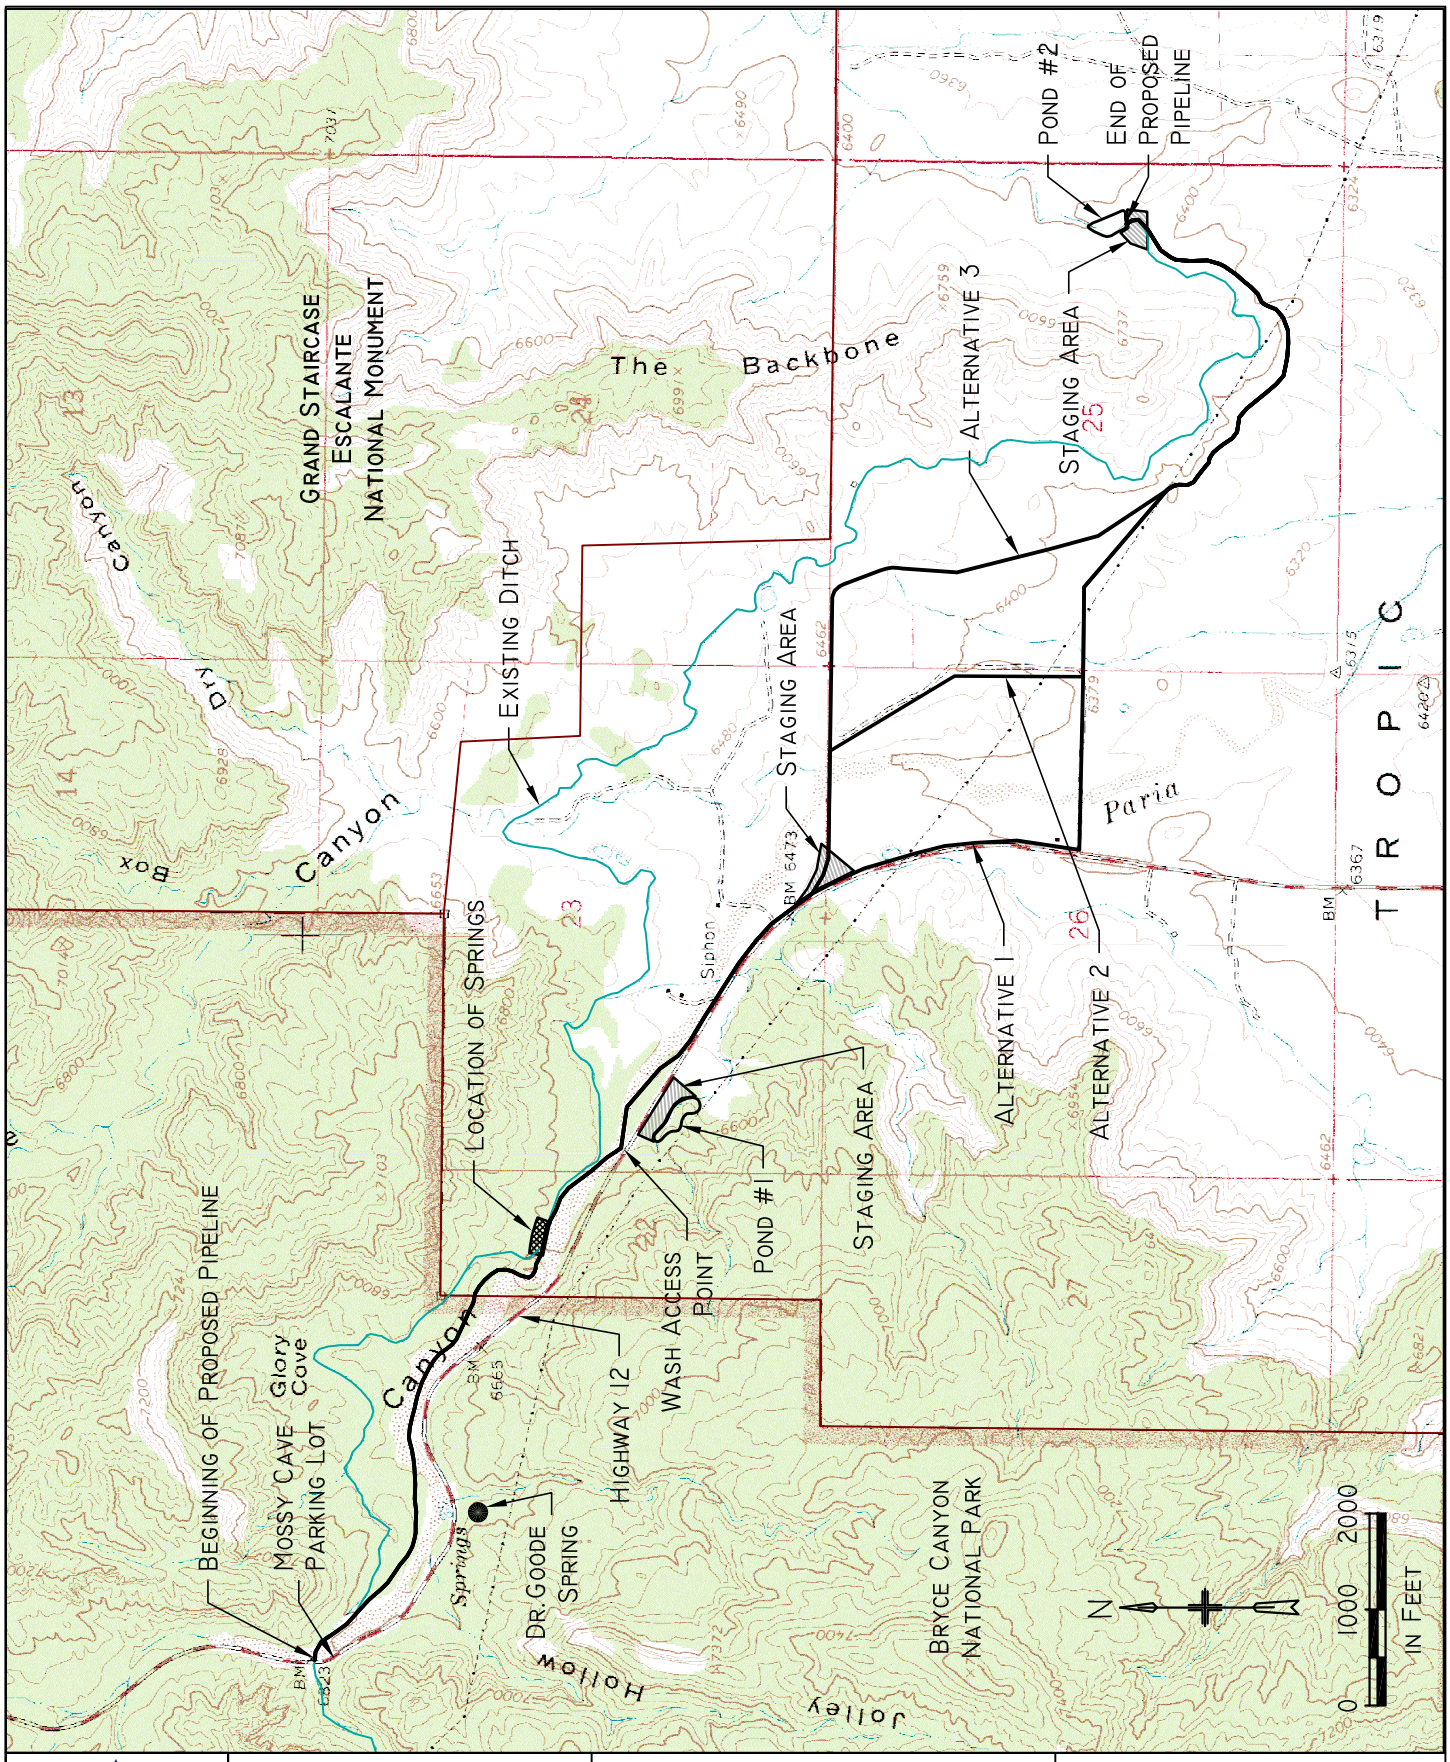

FRANSON NOBLE ENGINEERING	PROJECT LEADER: Paul Wright	Tropic and East Fork Irrigation Company
	DRAFTSMAN: CHR	Tropic Salinity Project
	DATE: May 25, 2006	Figure 3
	Fig 3 - Pipeline Alts.dwg H:\Client\1-South Utah Area\Garfield Co\Tropic & East Fork Irrigation\Salinity Proj.\Environmental Assessment\Figures\ Layout: Pipeline Alts	Pipeline Alignment Alternatives