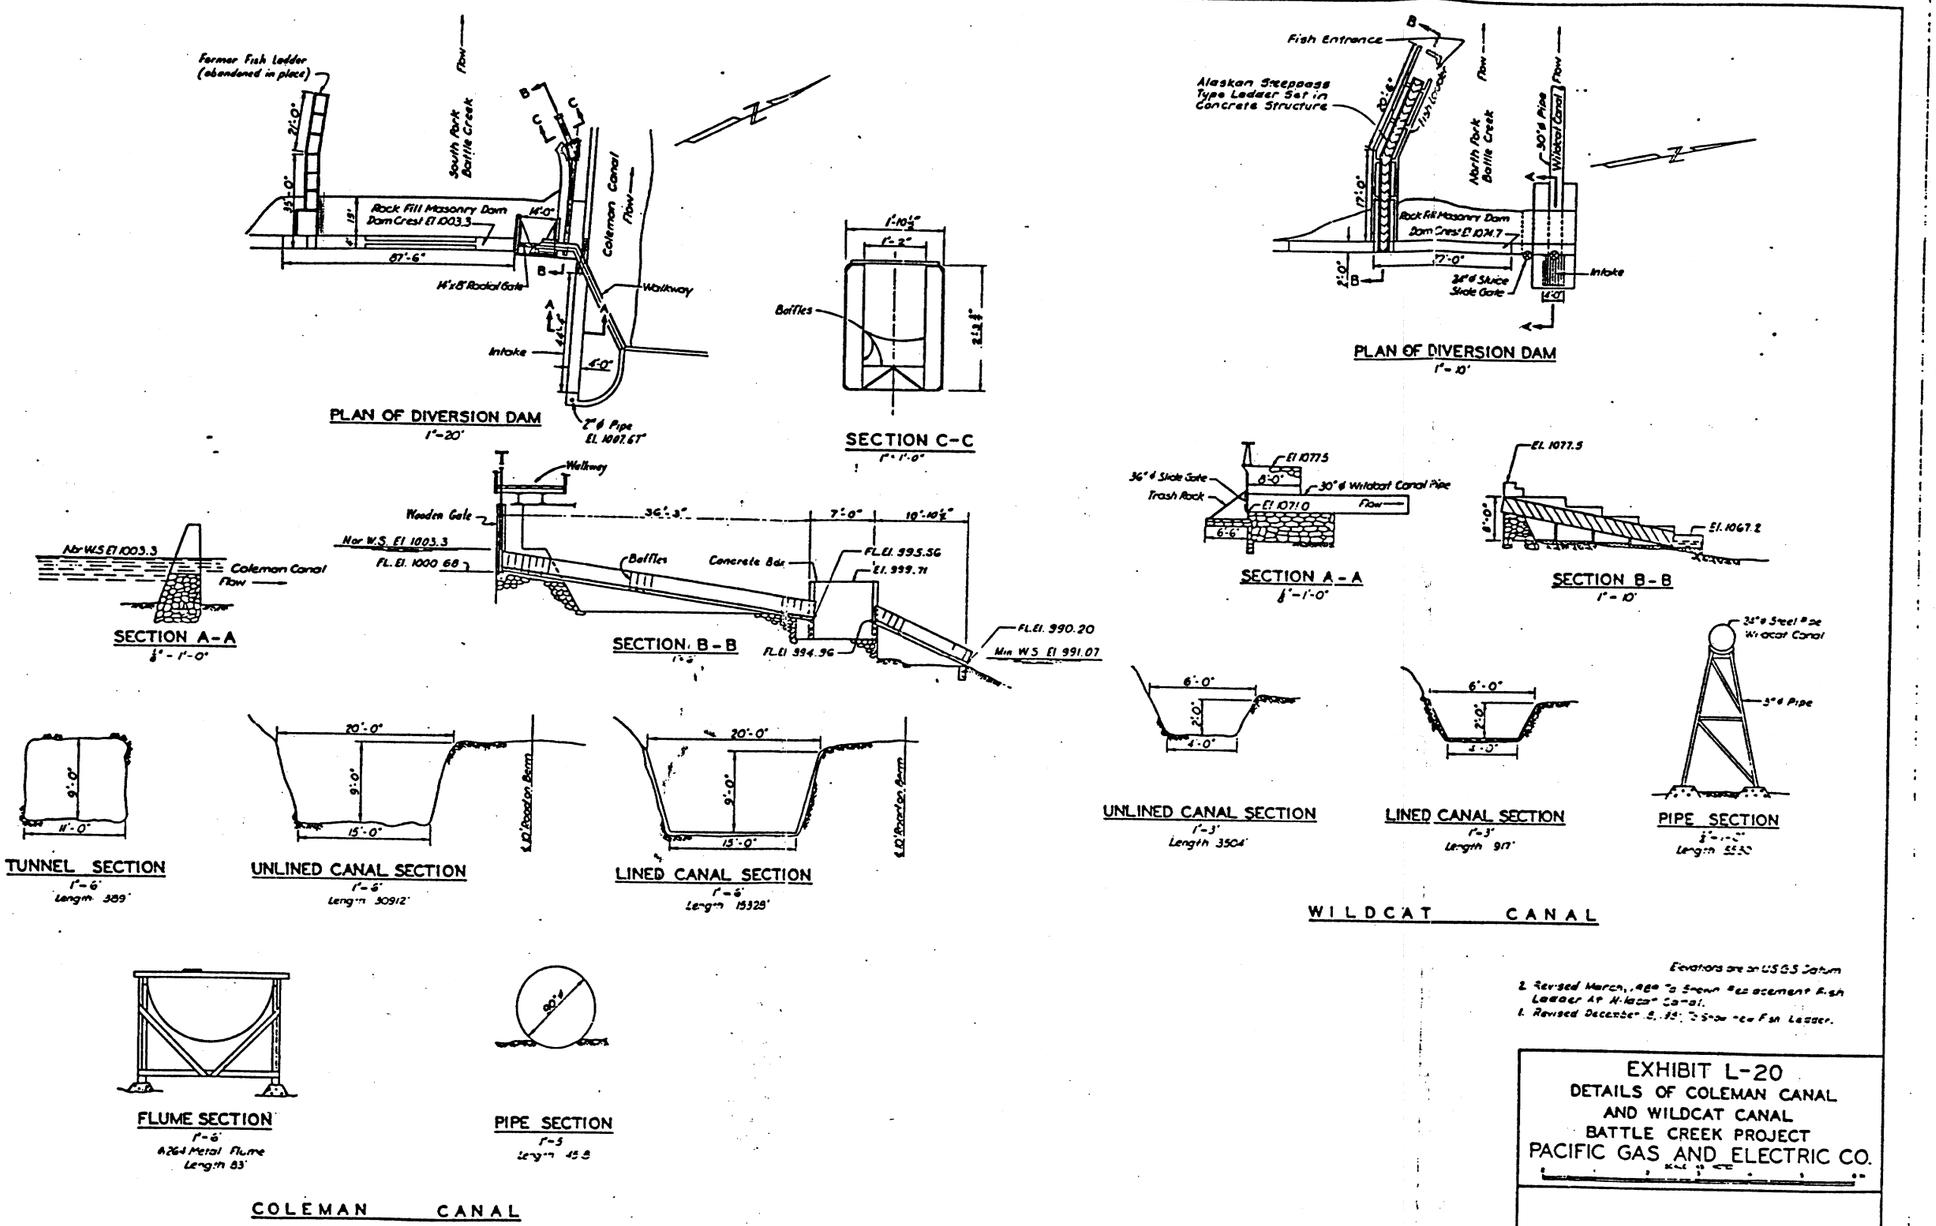

Elevations are on U.S.G.S. Datum

2. Revised March, 1989 To Shown Replacement Fish Ladder At Wildcat Canal.
1. Revised December 8, 1988 To Show New Fish Ladder.

EXHIBIT L-20
DETAILS OF COLEMAN CANAL
AND WILDCAT CANAL
BATTLE CREEK PROJECT
PACIFIC GAS AND ELECTRIC CO.

451557-1

SUPERSEDES 440932-2