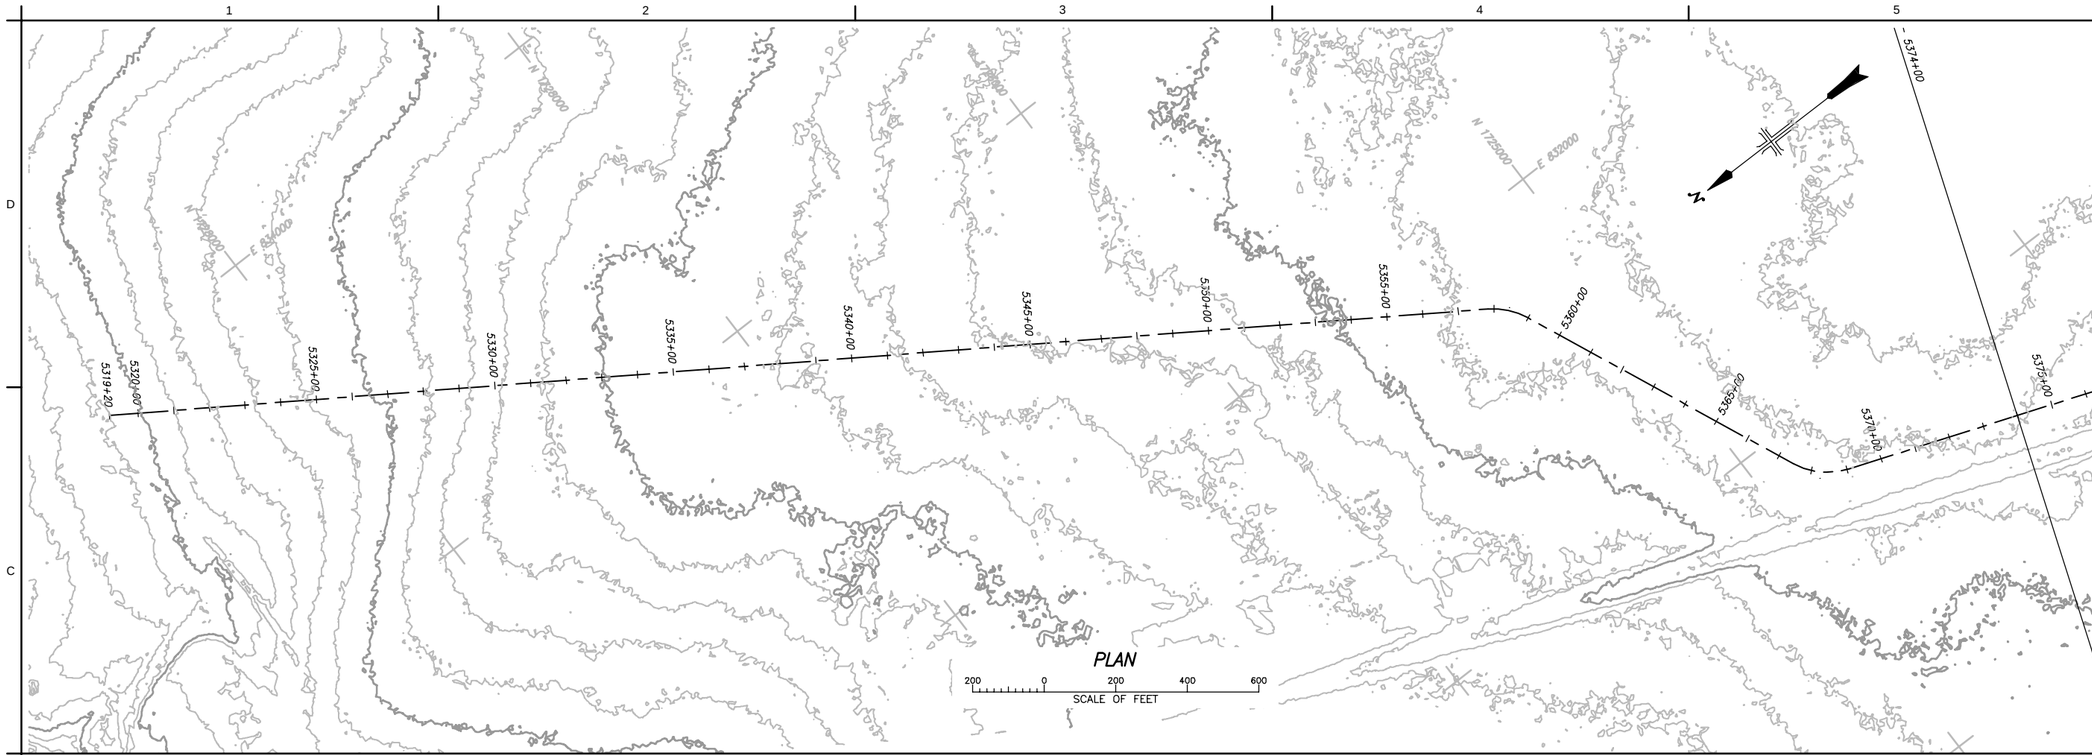

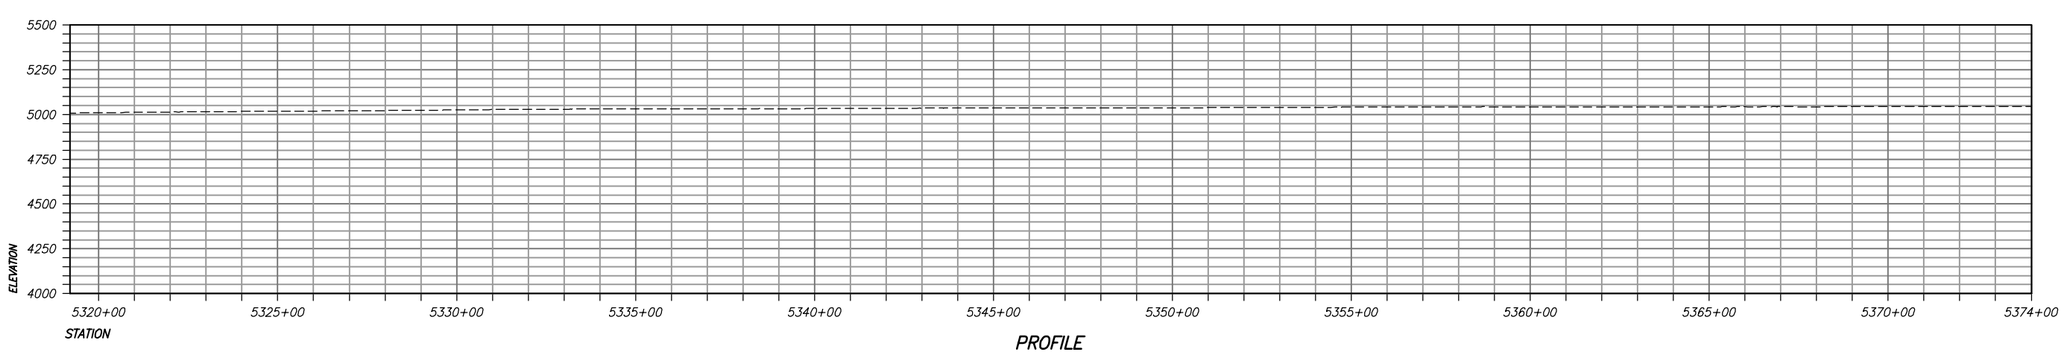

PROFILE

RECLAMATION
Managing Water in the West

ALWAYS THINK SAFETY

U.S. DEPARTMENT OF THE INTERIOR
BUREAU OF RECLAMATION
FEDERAL DOMESTIC ASSISTANCE PROGRAM

RECLAMATION RURAL WATER SUPPLY PROGRAM 15.548

NORTH CENTRAL ARIZONA WATER SUPPLY FEASIBILITY STUDY

For Reference Only
Not For Distribution

X DESIGNED
X DRAWN
X CHECKED
TECH. APPR.
APPROVED
ADMIN APPROVAL - TITLE

PHOENIX, AZ YYYY-MM-DD

GRAY MOUNTAIN TO FLAGSTAFF

STA 5319+20 TO STA 5374+00

3766-331-T984

SHEET 1

DATE AND TIME PLOTTED
JULY 20, 2016 11:46
PLOTTED BY
EBGONTIZ

CAD SYSTEM
AutoCAD Rel. 20.0s
CAD FILENAME
3766-331-T984-40-1.DWG

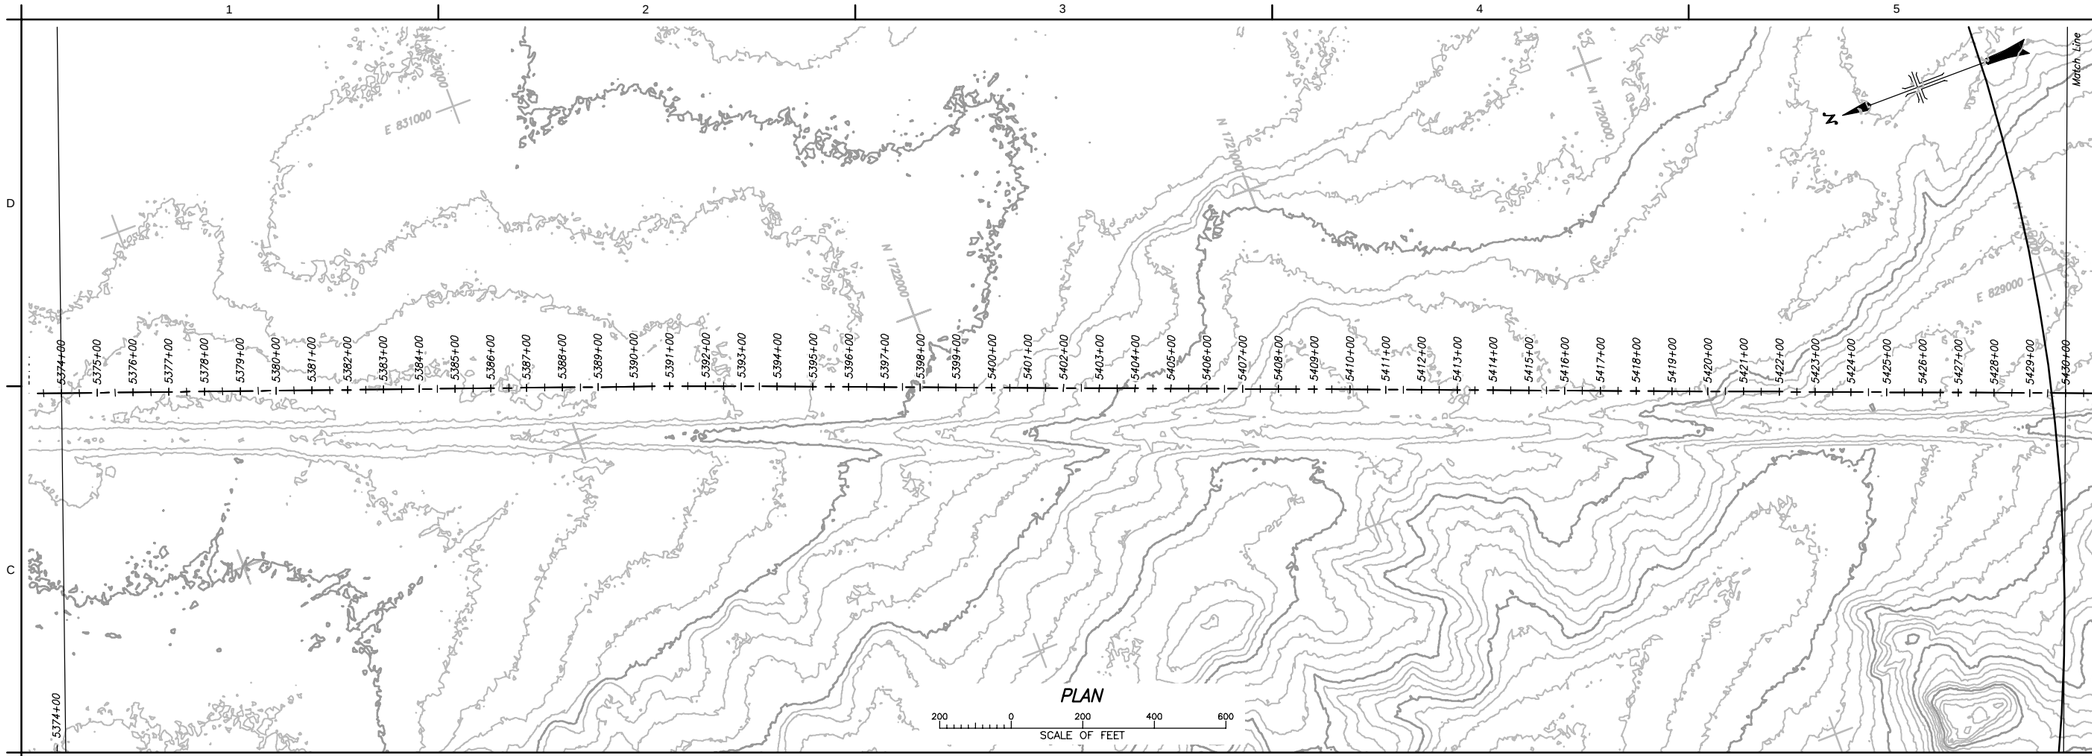

PLAN

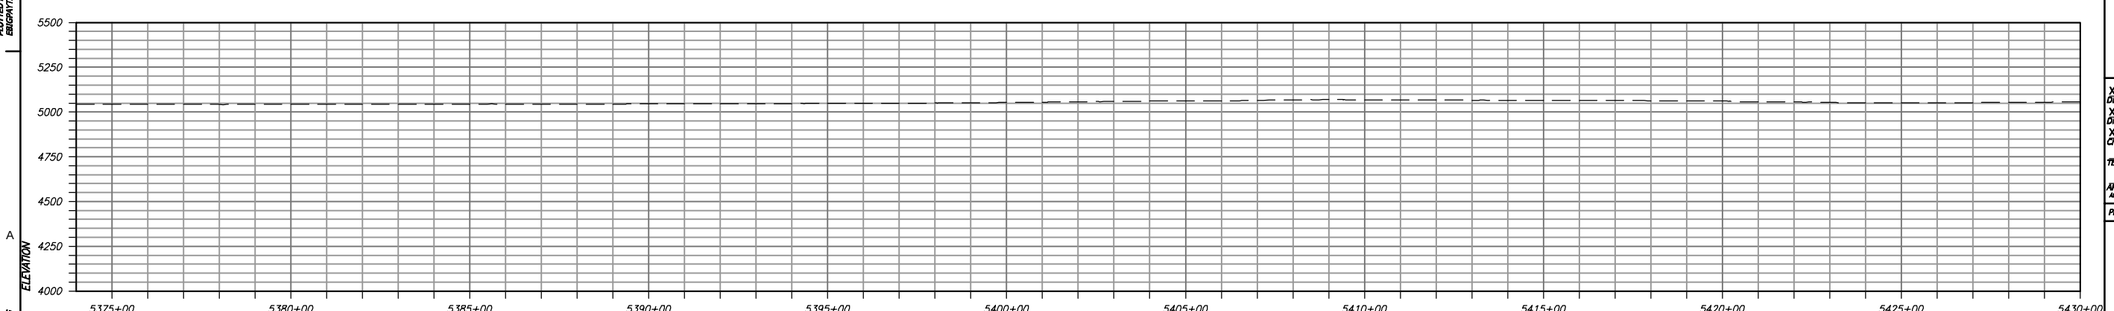

PROFILE

RECLAMATION
Managing Water in the West

ALWAYS THINK SAFETY

U.S. DEPARTMENT OF THE INTERIOR
BUREAU OF RECLAMATION
FEDERAL DOMESTIC ASSISTANCE PROGRAM

RECLAMATION RURAL WATER SUPPLY
PROGRAM 15.548

NORTH CENTRAL ARIZONA WATER SUPPLY
FEASIBILITY STUDY

For Reference Only
Not For Distribution

X DESIGNED
X DRAWN
X CHECKED
TECH. APPR.
APPROVED
ADMIN APPROVAL - TITLE

PHOENIX, AZ YYYY-MM-DD

GRAY MOUNTAIN TO FLAGSTAFF

STA 5374+00 TO STA 5430+00

3766-331-T985

SHEET 2

DATE AND TIME PLOTTED
JULY 20, 2016 12:05
PLOTTED BY
EBGONTE

CAD SYSTEM
AutoCAD Rel. 20.0s
CAD FILENAME
3766-331-T985-SD-2.DWG

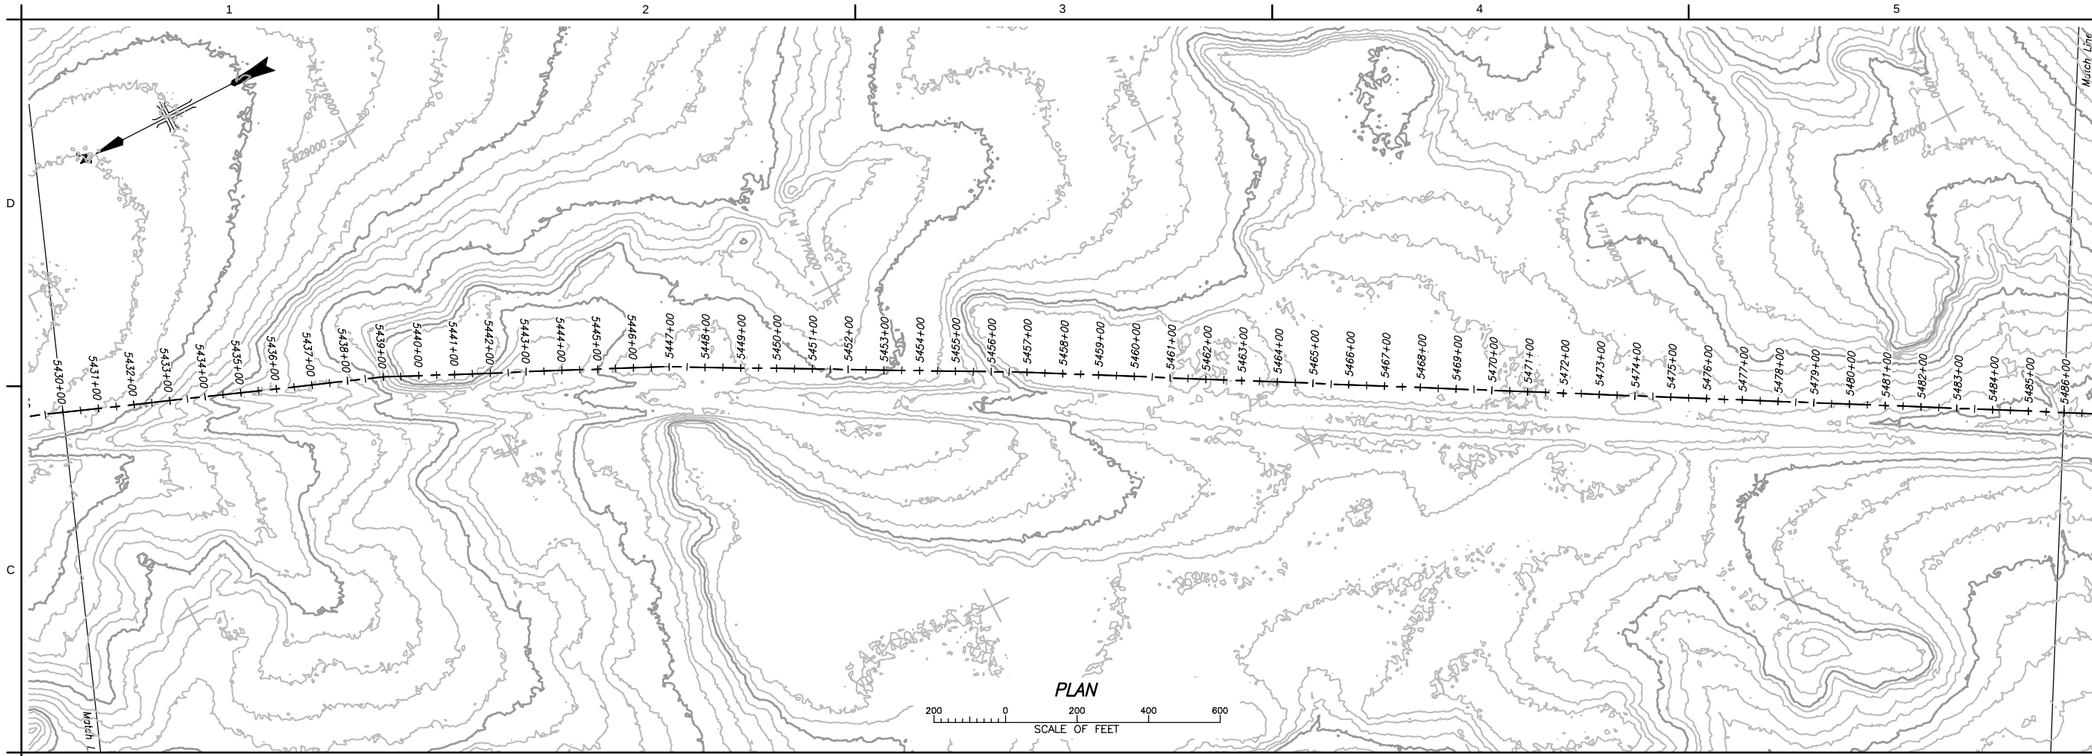

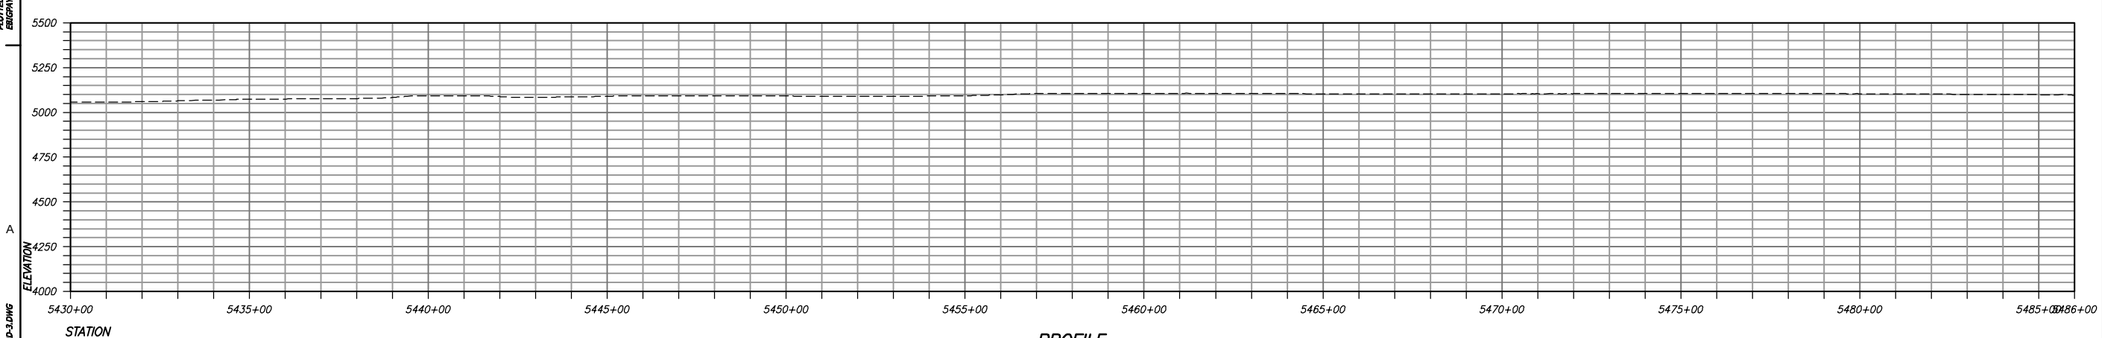

RECLAMATION
Managing Water in the West

ALWAYS THINK SAFETY

U.S. DEPARTMENT OF THE INTERIOR
BUREAU OF RECLAMATION
FEDERAL DOMESTIC ASSISTANCE PROGRAM

RECLAMATION RURAL WATER SUPPLY PROGRAM 15.548

NORTH CENTRAL ARIZONA WATER SUPPLY FEASIBILITY STUDY

For Reference Only
Not For Distribution

X DESIGNED
X DRAWN
X CHECKED
TECH. APPR.
APPROVED
ADMIN APPROVAL - TITLE

PHOENIX, AZ YYYY-MM-DD

GRAY MOUNTAIN TO FLAGSTAFF

STA 5430+00 TO STA 5486+00

3766-331-T986

SHEET 3

DATE AND TIME PLOTTED
JULY 20, 2016 12:17
PLOTTED BY
EBGONTIZ

CAD SYSTEM
AutoCAD Rel. 20.0s
CAD FILENAME
3766-331-T986-60-3.DWG

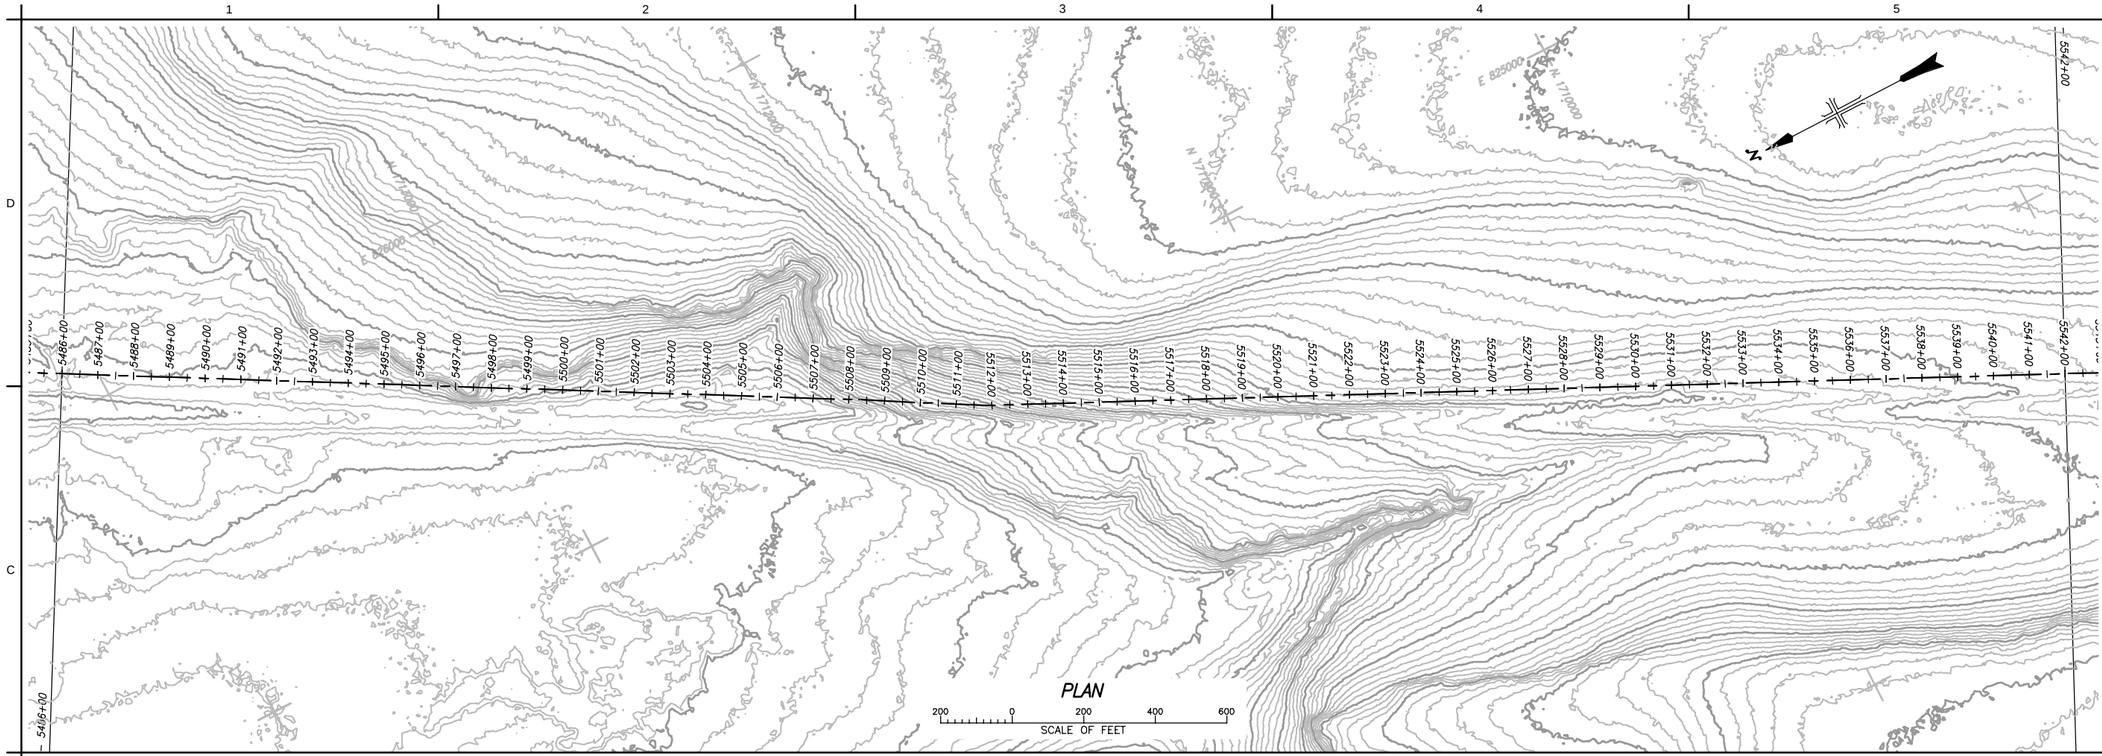

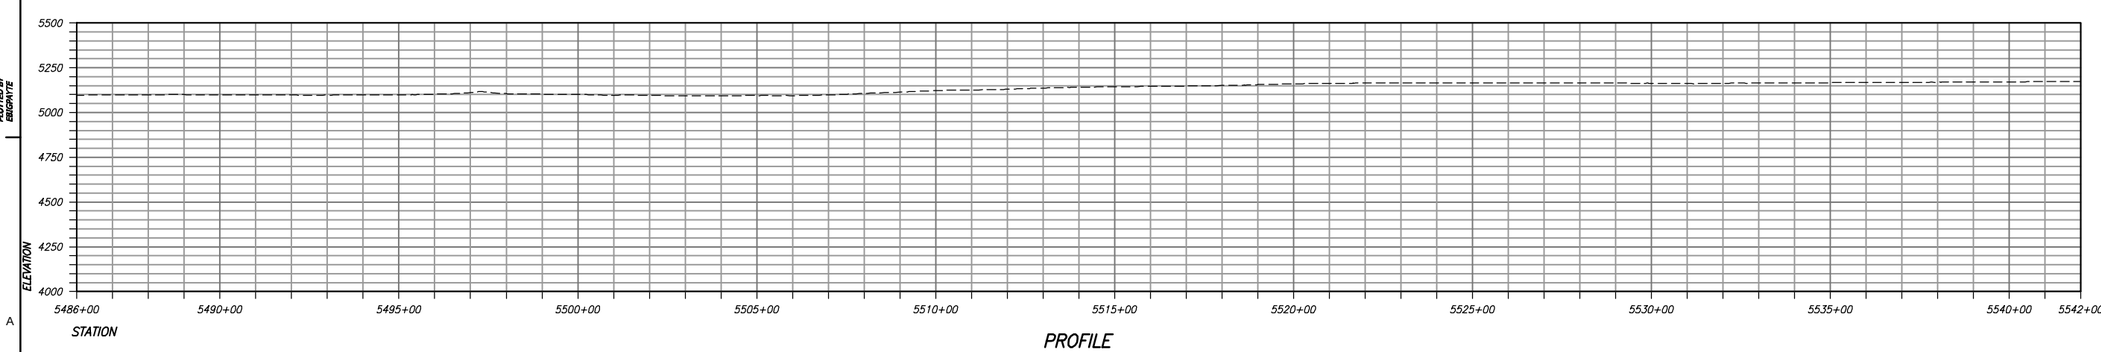

PROFILE

DATE AND TIME PLOTTED
JULY 20, 2016 12:31
PLOTTED BY
ESIGPAYTE

CAD SYSTEM
AutoCAD Rel. 20.0s
CAD FILENAME
3766-331-T987-RD-4.DWG

RECLAMATION
Managing Water in the West

ALWAYS THINK SAFETY

U.S. DEPARTMENT OF THE INTERIOR
BUREAU OF RECLAMATION
FEDERAL DOMESTIC ASSISTANCE PROGRAM

RECLAMATION RURAL WATER SUPPLY PROGRAM 15.548

NORTH CENTRAL ARIZONA WATER SUPPLY FEASIBILITY STUDY

For Internal Use Only
Not For Distribution

X
DESIGNED
X
DRAWN
X
CHECKED
TECH. APPR.
APPROVED
ADMIN APPROVAL - TITLE
PHOENIX, AZ YYYY-MM-DD

GRAY MOUNTAIN TO FLAGSTAFF

STA 5486+00 TO STA 5542+00

3766-331-T987

SHEET 4

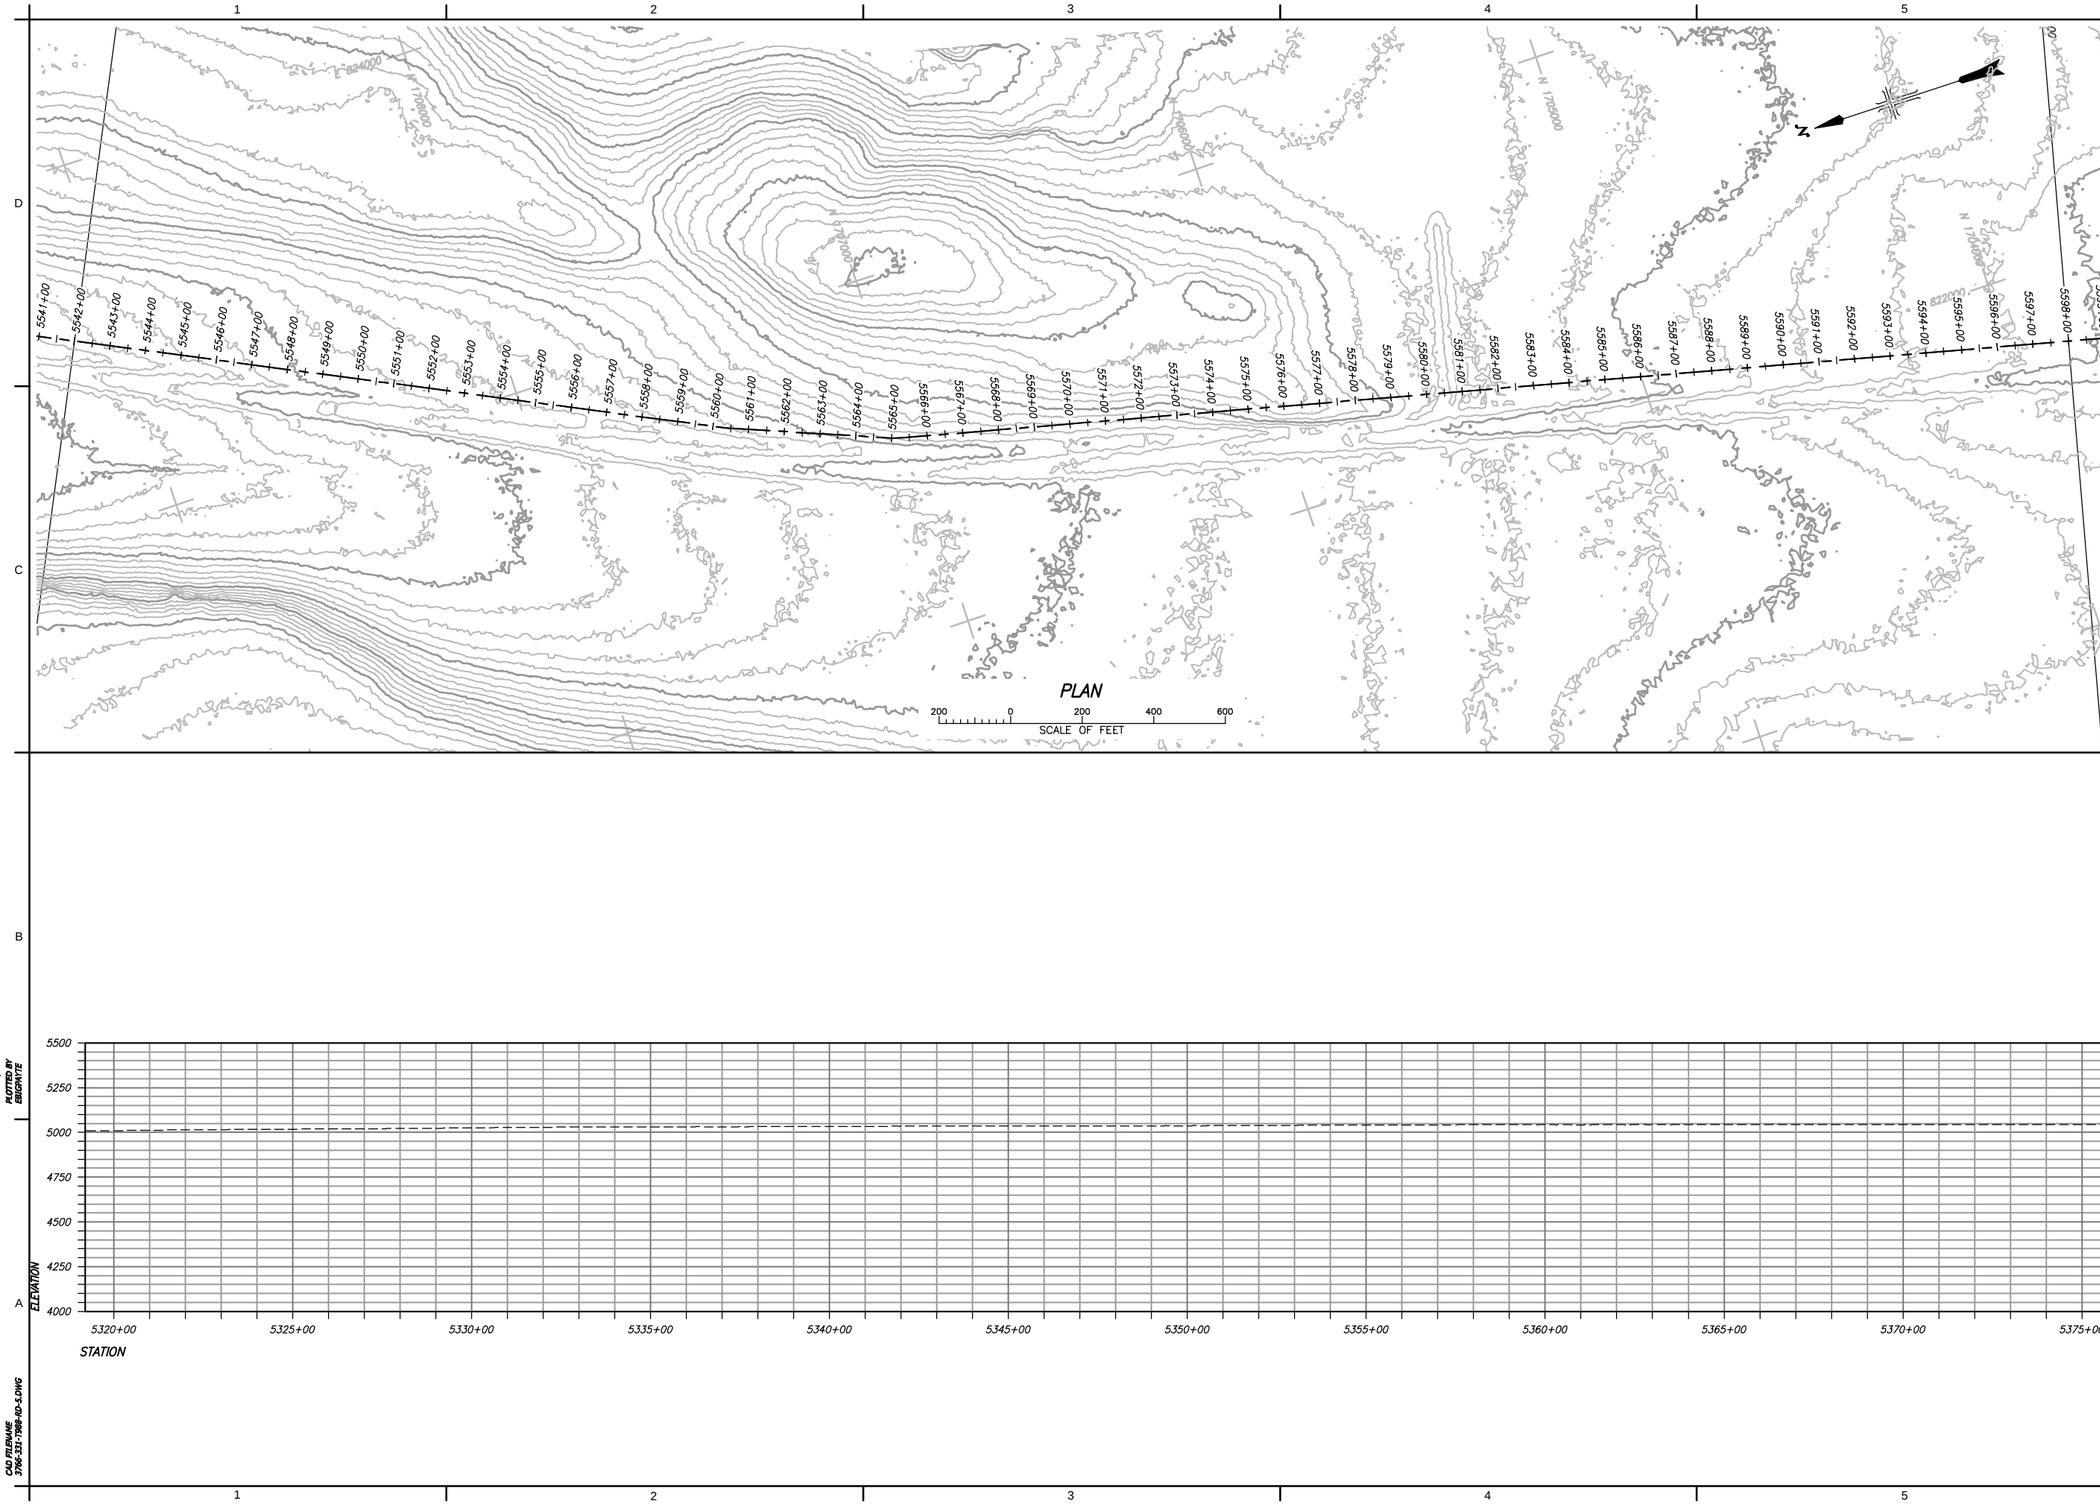

RECLAMATION
Managing Water in the West

ALWAYS THINK SAFETY

U.S. DEPARTMENT OF THE INTERIOR
BUREAU OF RECLAMATION
FEDERAL DOMESTIC ASSISTANCE PROGRAM

RECLAMATION RURAL WATER SUPPLY PROGRAM 15.548

NORTH CENTRAL ARIZONA WATER SUPPLY FEASIBILITY STUDY

For Reference Only
Not For Distribution

X DESIGNED
X DRAWN
X CHECKED
TECH. APPR.
APPROVED
ADMIN APPROVAL - TITLE

PHOENIX, AZ YYYY-MM-DD

GRAY MOUNTAIN TO FLAGSTAFF

STA 5542+00 TO STA 5598+00

3766-331-T988

SHEET 5

DATE AND TIME PLOTTED
JULY 20, 2016 12:38
PLOTTED BY
EBGONTE

CAD SYSTEM
AutoCAD Rel. 20.0s
CAD FILENAME
3766-331-T988-SD-5.DWG

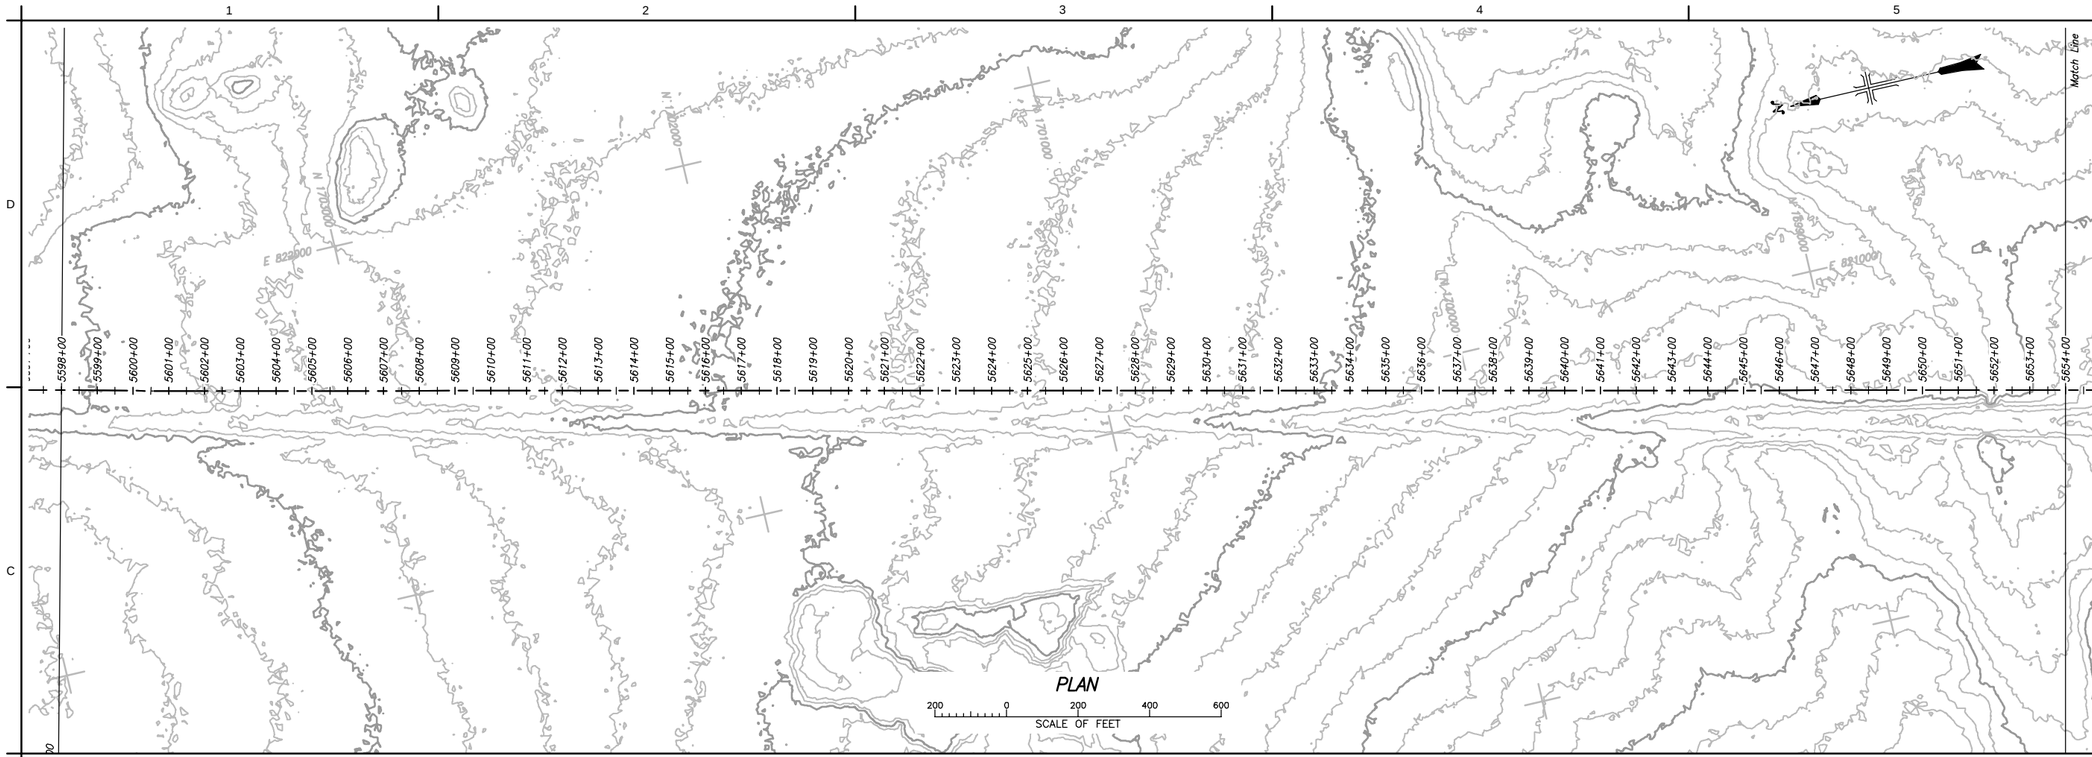

PLAN

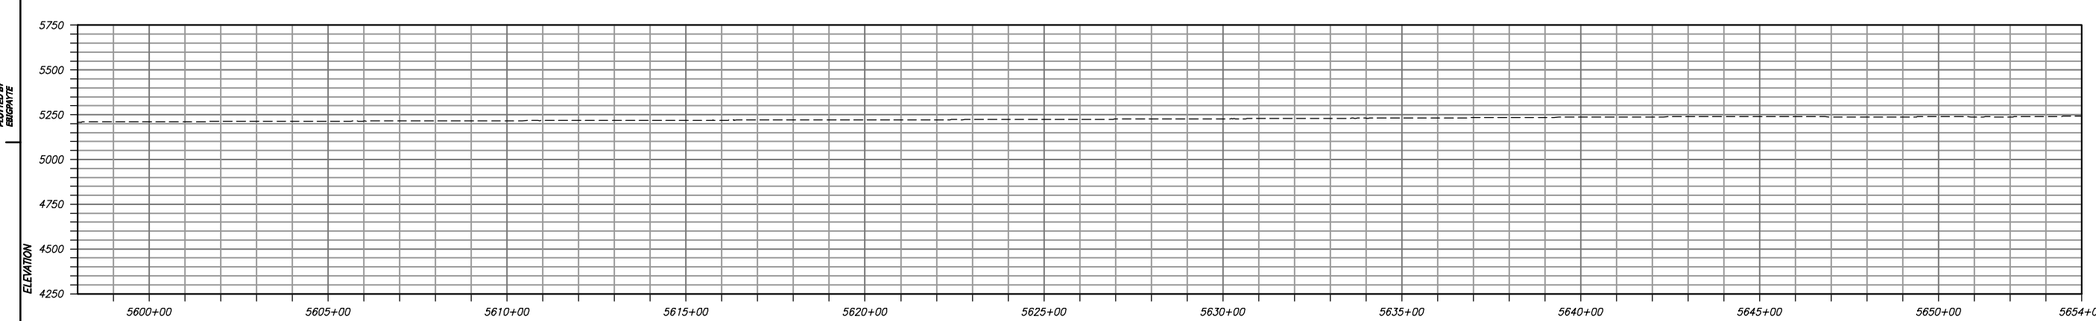

PROFILE

RECLAMATION
Managing Water in the West

ALWAYS THINK SAFETY

U.S. DEPARTMENT OF THE INTERIOR
BUREAU OF RECLAMATION
FEDERAL DOMESTIC ASSISTANCE PROGRAM

RECLAMATION RURAL WATER SUPPLY
PROGRAM 15.548
NORTH CENTRAL ARIZONA WATER SUPPLY
FEASIBILITY STUDY

For Reference Only
Not For Distribution

X DESIGNED
X DRAWN
X CHECKED
TECH. APPR.
APPROVED
ADMIN APPROVAL - TITLE
PHOENIX, AZ YYYY-MM-DD

GRAY MOUNTAIN TO FLAGSTAFF

STA 5598+00 TO STA 5654+00

3766-331-T989

SHEET 6

DATE AND TIME PLOTTED
JULY 20, 2016 12:54
PLOTTED BY
EBGONTE

CAD SYSTEM
AutoCAD Rel. 20.0s
CAD FILENAME
3766-331-T989-SD-5.DWG

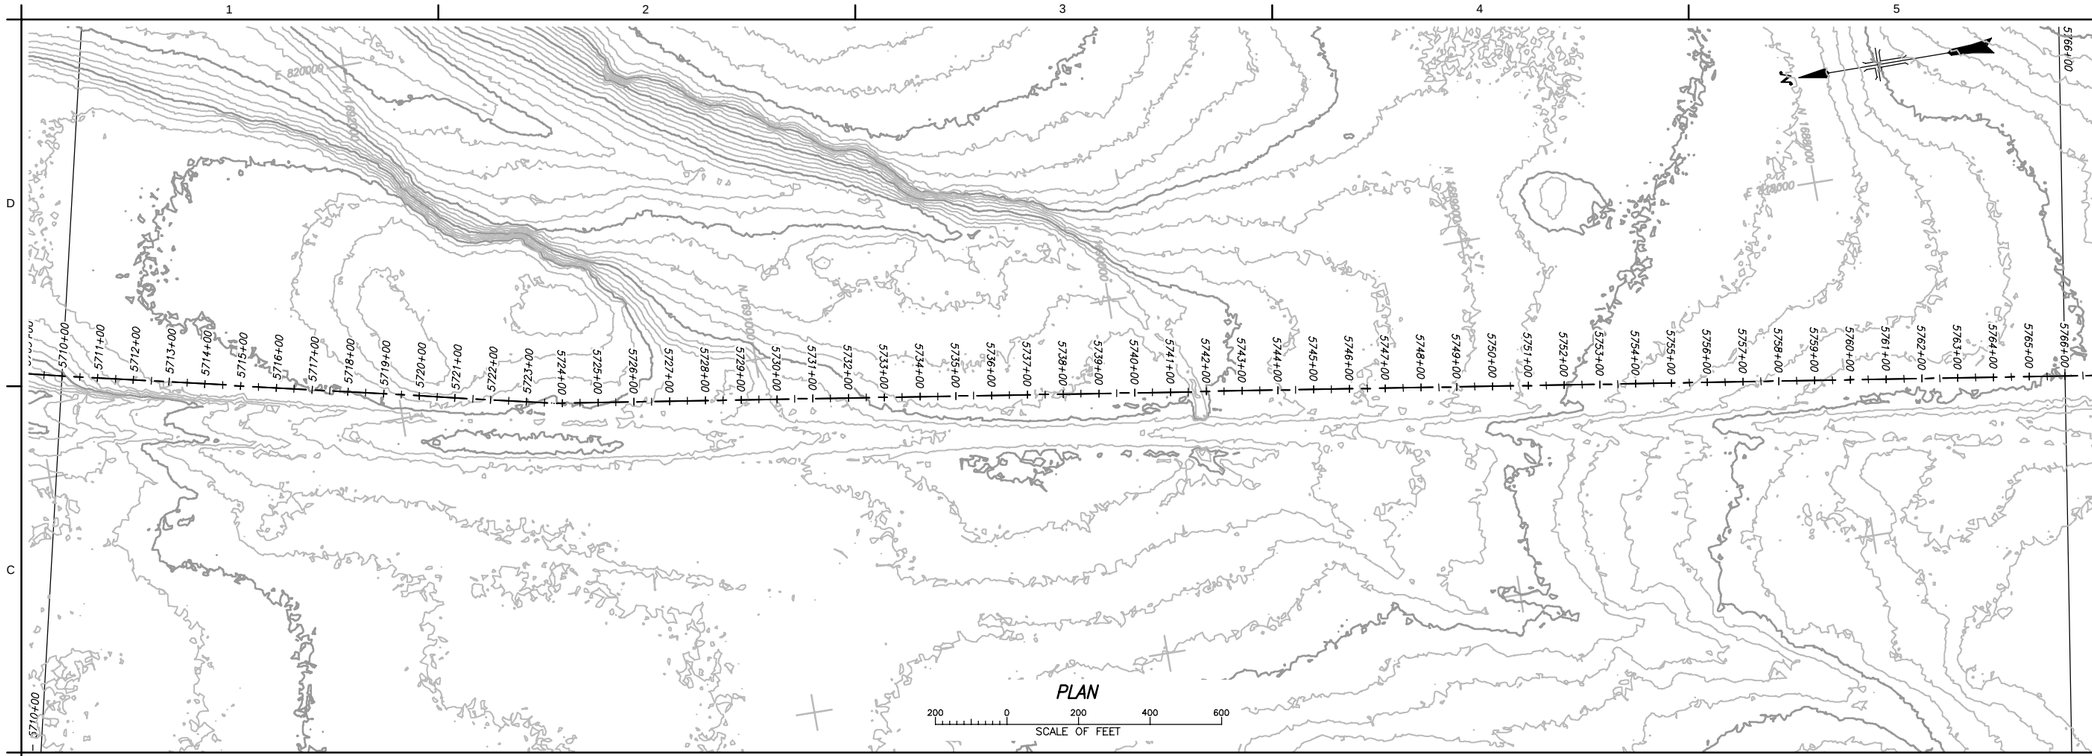

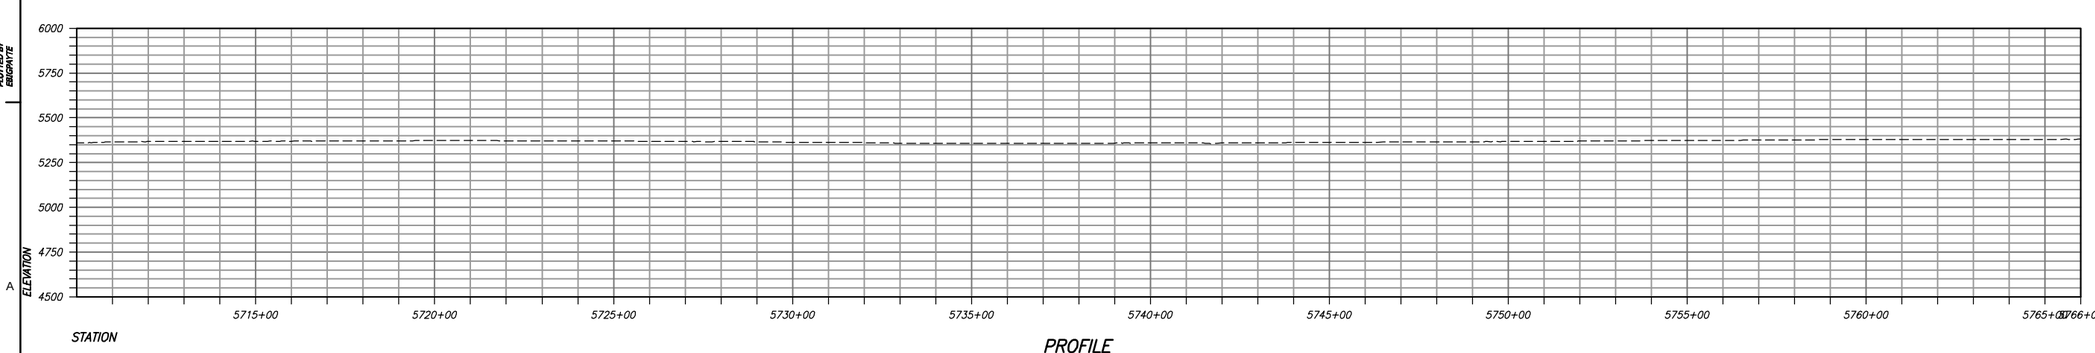

RECLAMATION
Managing Water in the West

ALWAYS THINK SAFETY

U.S. DEPARTMENT OF THE INTERIOR
BUREAU OF RECLAMATION
FEDERAL DOMESTIC ASSISTANCE PROGRAM

RECLAMATION RURAL WATER SUPPLY PROGRAM 15.548

NORTH CENTRAL ARIZONA WATER SUPPLY FEASIBILITY STUDY

For Reference Only
Not For Distribution

X DESIGNED
X DRAWN
X CHECKED
TECH. APPR.
APPROVED
ADMIN APPROVAL - TITLE

PHOENIX, AZ YYYY-MM-DD

GRAY MOUNTAIN TO FLAGSTAFF

STA 5654+00 TO STA 5710+00

3766-331-T990

SHEET 7

DATE AND TIME PLOTTED
JULY 20, 2016 13:02
PLOTTED BY
EBEDNITE

CAD SYSTEM
AutoCAD Rel. 20.0s
CAD FILENAME
3766-331-T990-10-7.DWG

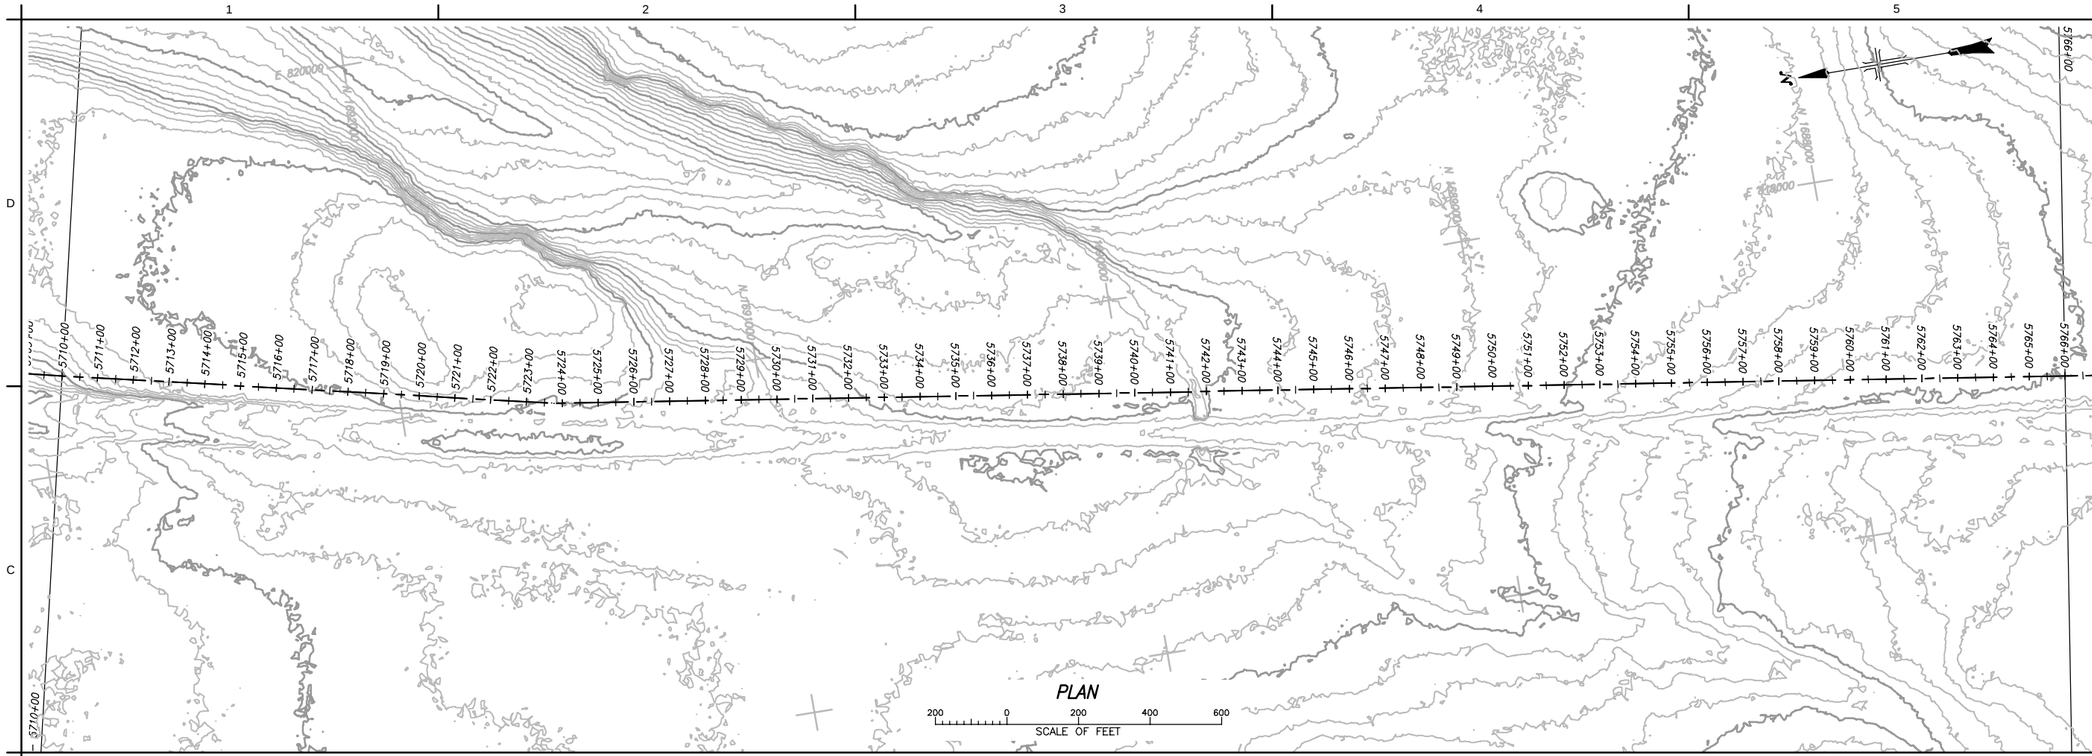

PLAN

200 0 200 400 600
SCALE OF FEET

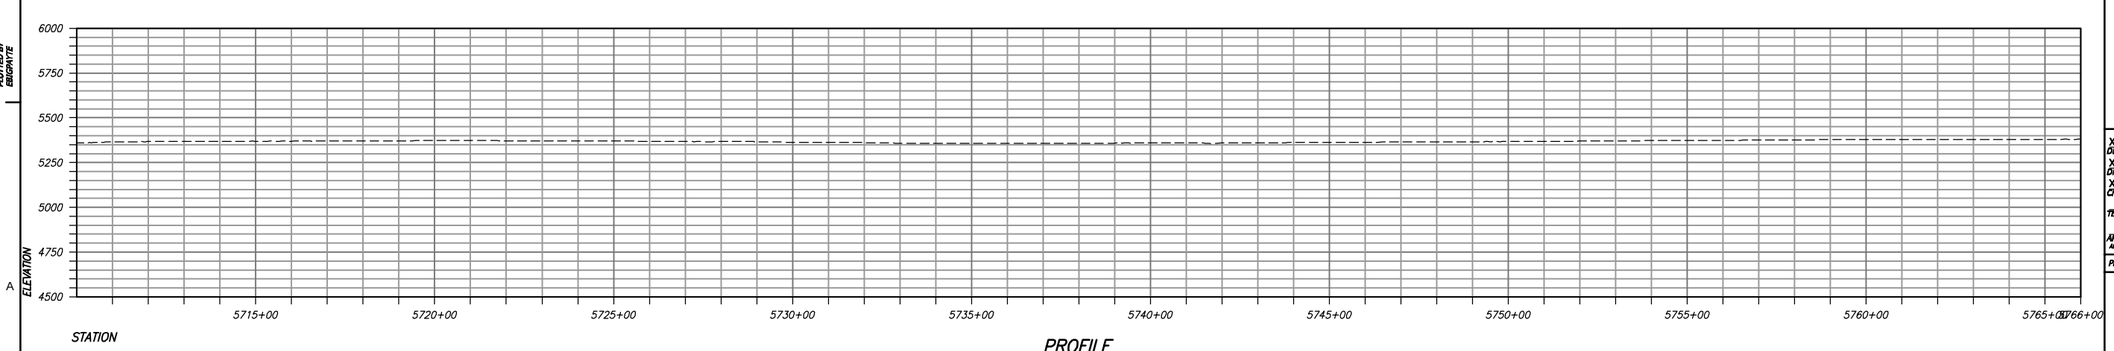

PROFILE

DATE AND TIME PLOTTED
JULY 20, 2016 13:07
PLOTTED BY
ESIGPAYTE

CAD SYSTEM
AutoCAD Rel. 20.0s
CAD FILENAME
3766-331-T991-RD-8.DWG

RECLAMATION
Managing Water in the West

ALWAYS THINK SAFETY

U.S. DEPARTMENT OF THE INTERIOR
BUREAU OF RECLAMATION
FEDERAL DOMESTIC ASSISTANCE PROGRAM

RECLAMATION RURAL WATER SUPPLY PROGRAM 15.548

NORTH CENTRAL ARIZONA WATER SUPPLY FEASIBILITY STUDY

For Internal Use Only
Not For Distribution

X DESIGNED
X DRAWN
X CHECKED
TECH. APPR.
APPROVED
ADMIN APPROVAL - TITLE
PHOENIX, AZ YYYY-MM-DD

GRAY MOUNTAIN TO FLAGSTAFF

STA 5710+00 TO STA 5766+00

3766-331-T991

SHEET 8

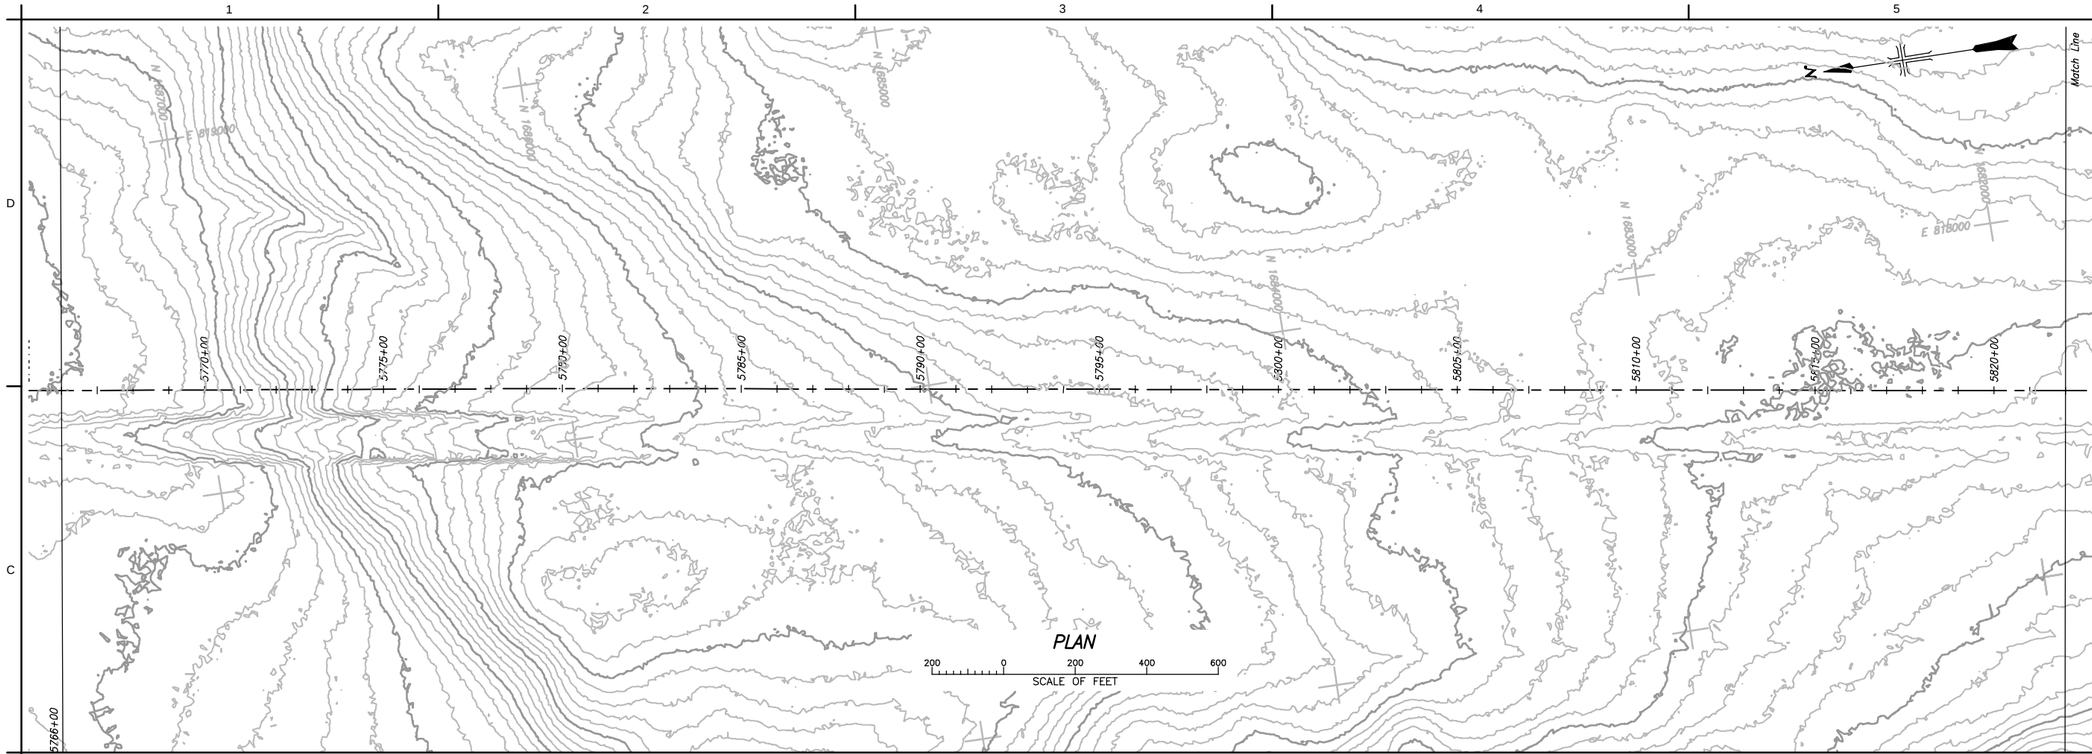

PLAN

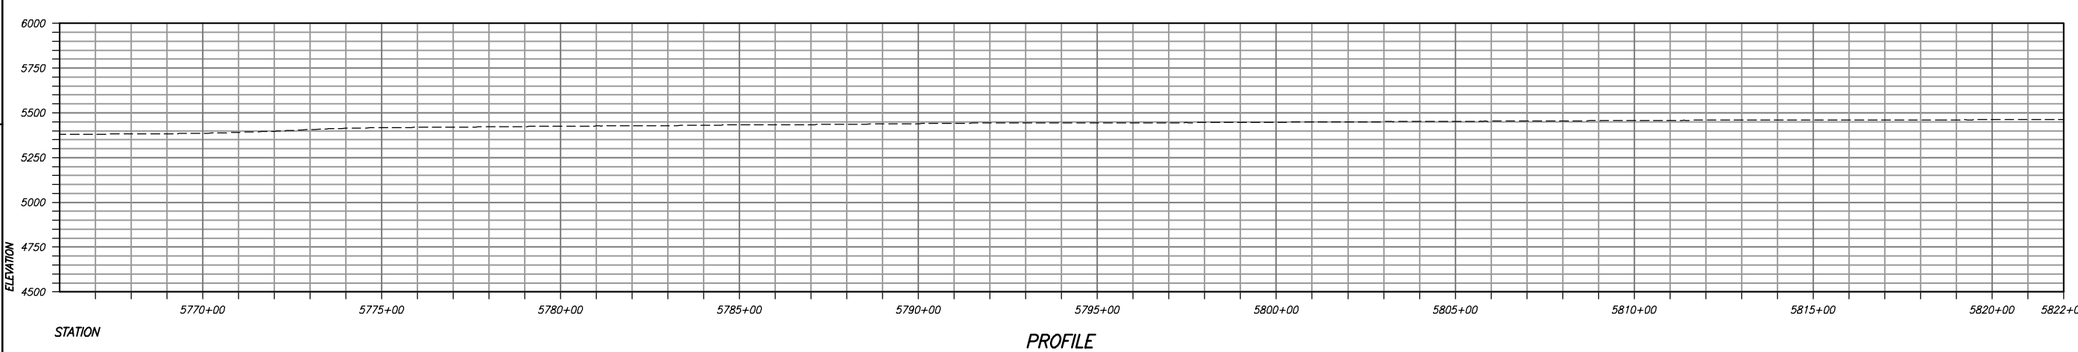

PROFILE

RECLAMATION
Managing Water in the West

ALWAYS THINK SAFETY

U.S. DEPARTMENT OF THE INTERIOR
BUREAU OF RECLAMATION
FEDERAL DOMESTIC ASSISTANCE PROGRAM

RECLAMATION RURAL WATER SUPPLY
PROGRAM 15.548

NORTH CENTRAL ARIZONA WATER SUPPLY
FEASIBILITY STUDY

For Reference Only
Not For Distribution

X DESIGNED
X DRAWN
X CHECKED
TECH. APPR.
APPROVED
ADMIN APPROVAL - TITLE
PHOENIX, AZ YYYY-MM-DD

GRAY MOUNTAIN TO FLAGSTAFF

STA 5766+00 TO STA 5822+00

3766-331-T992

SHEET 9

DATE AND TIME PLOTTED
JULY 20, 2016 13:18
PLOTTED BY
EBGONTE

CAD SYSTEM
AutoCAD Rel. 20.0s
CAD FILENAME
3766-331-T992-10-9.DWG

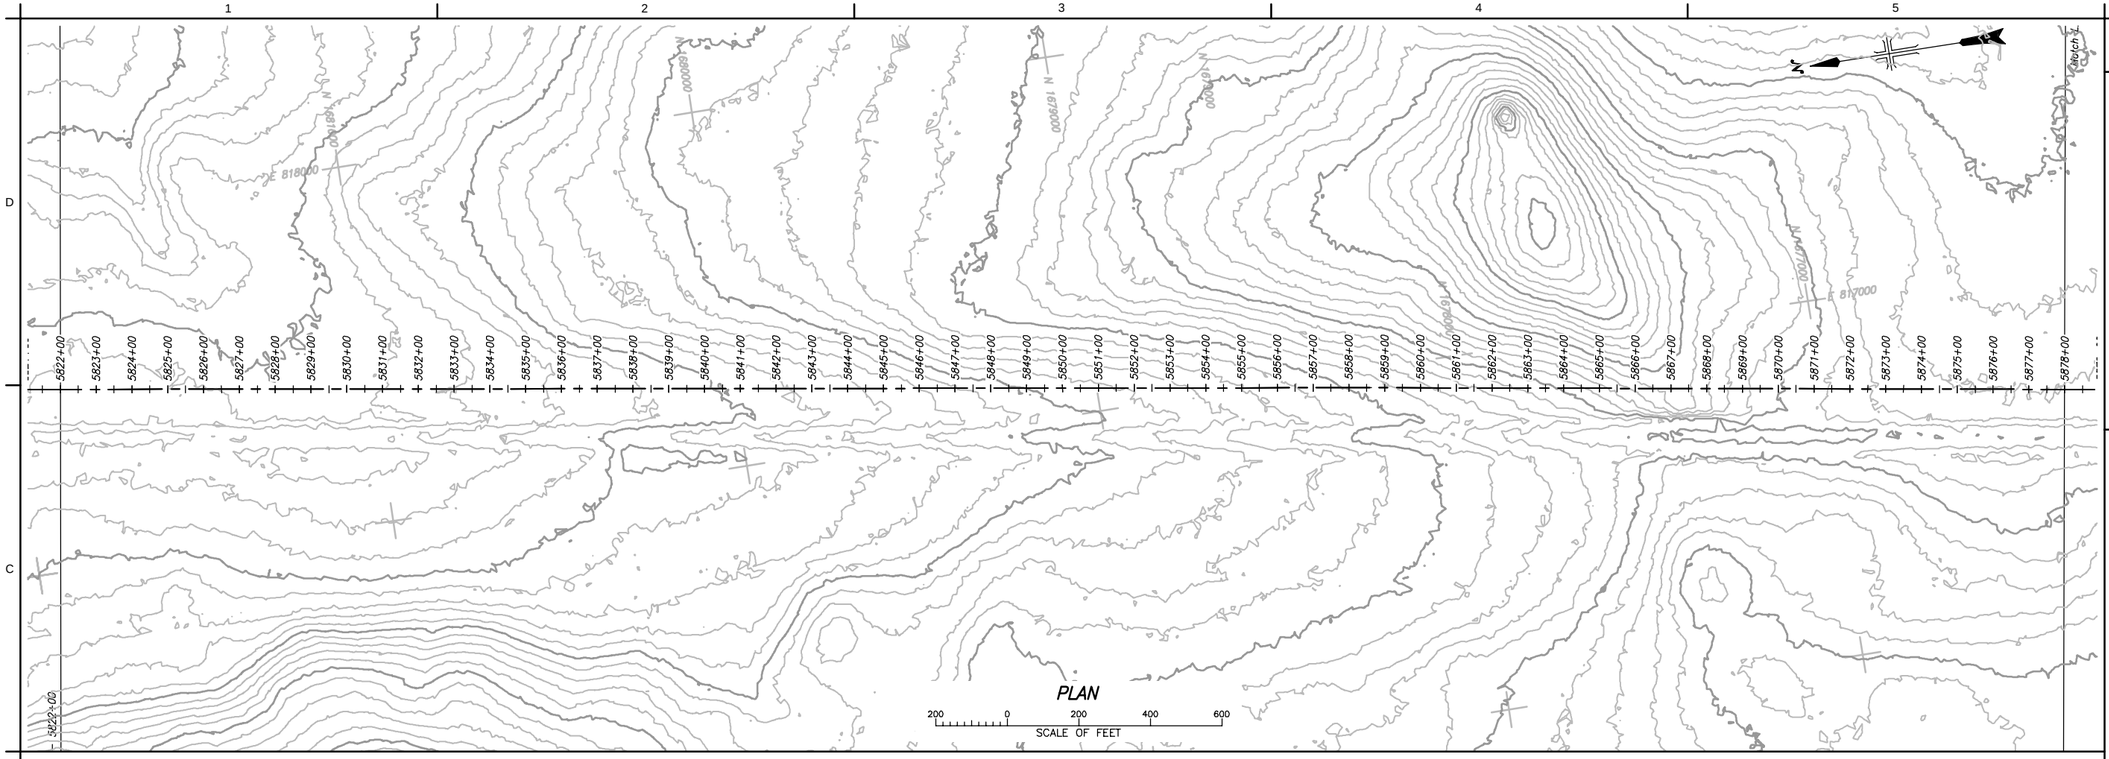

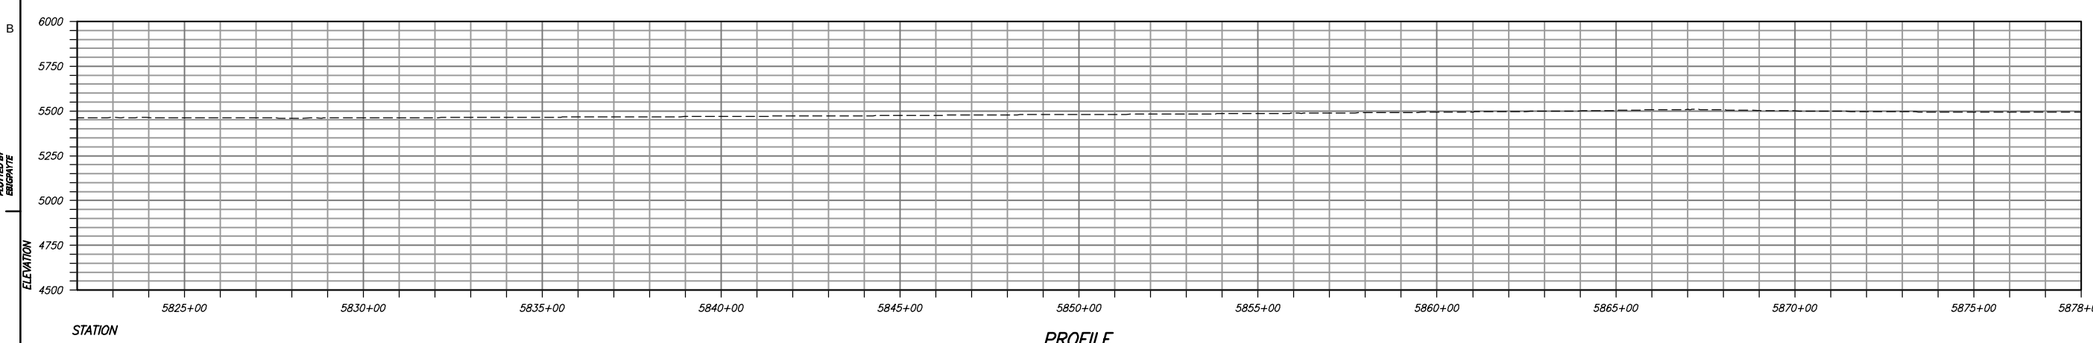

RECLAMATION
Managing Water in the West

ALWAYS THINK SAFETY

U.S. DEPARTMENT OF THE INTERIOR
BUREAU OF RECLAMATION
FEDERAL DOMESTIC ASSISTANCE PROGRAM

RECLAMATION RURAL WATER SUPPLY PROGRAM 15.548

NORTH CENTRAL ARIZONA WATER SUPPLY FEASIBILITY STUDY

For Reference Only
Not For Distribution

X DESIGNED
X DRAWN
X CHECKED
TECH. APPR.
APPROVED
ADMIN APPROVAL - TITLE

PHOENIX, AZ YYYY-MM-DD

GRAY MOUNTAIN TO FLAGSTAFF

STA 5822+00 TO STA 5878+00

3766-331-T993

SHEET 10

DATE AND TIME PLOTTED
JULY 20, 2016 13:23
PLOTTED BY
EBGONTE

CAD SYSTEM
AutoCAD Rel. 20.0s
CAD FILENAME
3766-331-T993-10-10.DWG

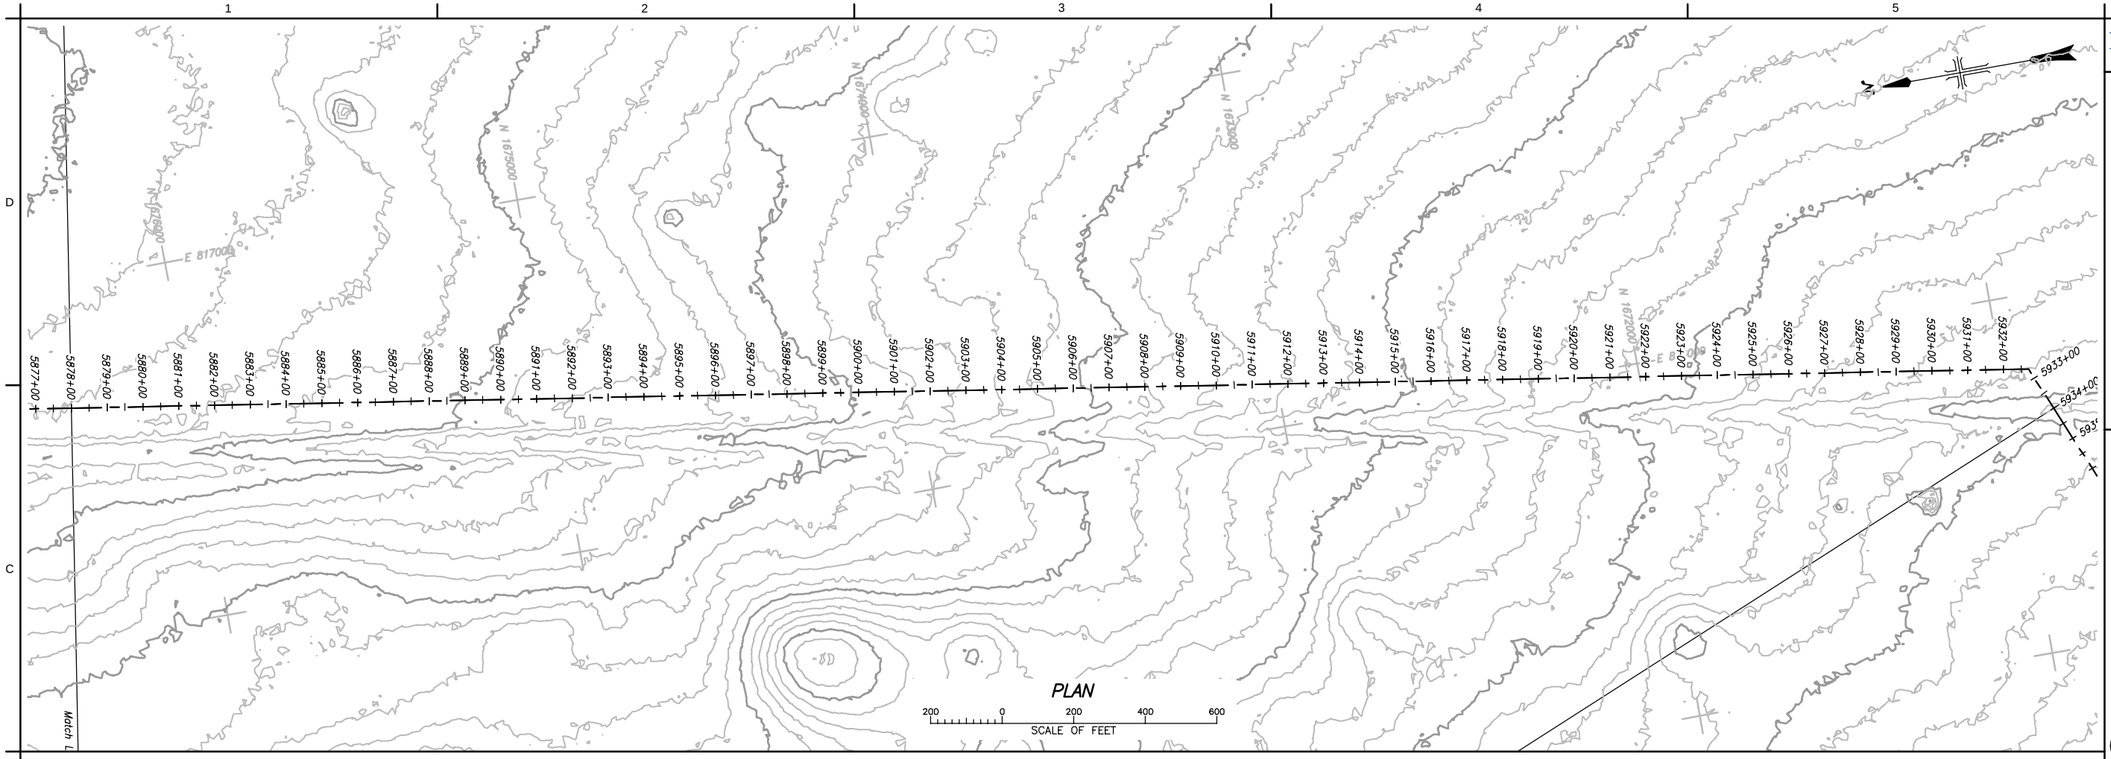

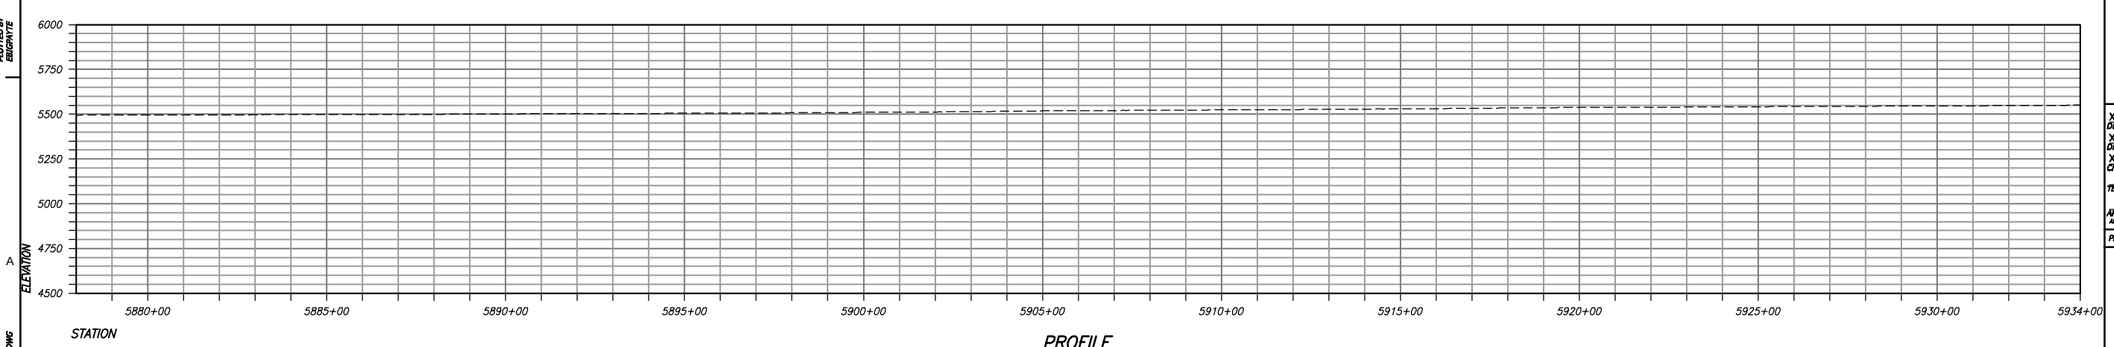

PROFILE

DATE AND TIME PLOTTED
JULY 20, 2016 13:28
PLOTTED BY
ESIGPATTE

CAD SYSTEM
AutoCAD Rel. 20.0s
CAD FILENAME
3766-331-T994-RD-11.DWG

RECLAMATION
Managing Water in the West

ALWAYS THINK SAFETY

U.S. DEPARTMENT OF THE INTERIOR
BUREAU OF RECLAMATION
FEDERAL DOMESTIC ASSISTANCE PROGRAM

RECLAMATION RURAL WATER SUPPLY
PROGRAM 15.548

NORTH CENTRAL ARIZONA WATER SUPPLY
FEASIBILITY STUDY

For Internal Use Only
Not For Distribution

X
DESIGNED
X
DRAWN
X
CHECKED
TECH. APPR.
APPROVED
ADMIN APPROVAL - TITLE
PHOENIX, AZ YYYY-MM-DD

GRAY MOUNTAIN TO FLAGSTAFF

STA 5878+00 TO STA 5934+00

3766-331-T994

SHEET 11

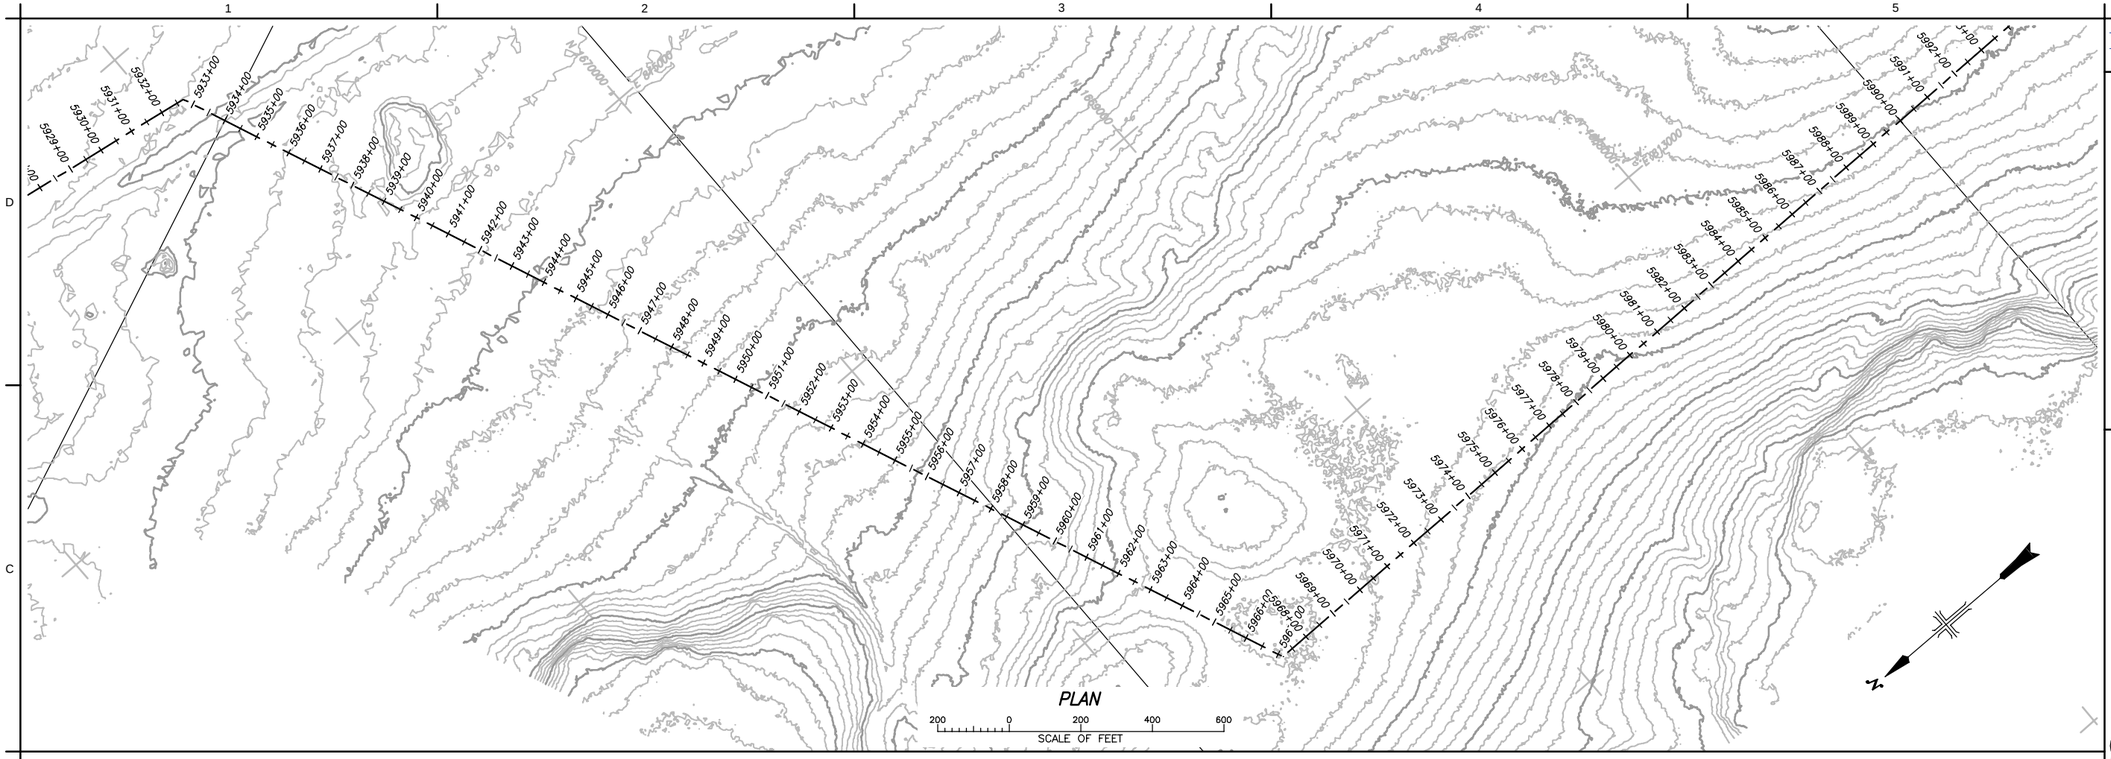

PLAN

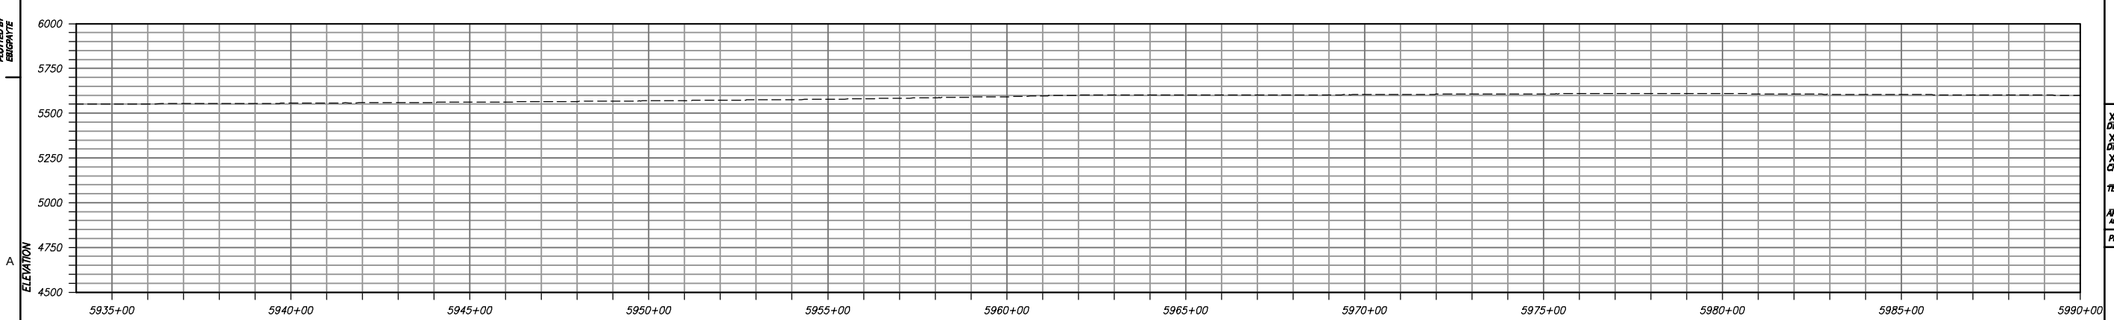

PROFILE

DATE AND TIME PLOTTED
JULY 20, 2016 13:33
PLOTTED BY
EBGONTE

CAD SYSTEM
AutoCAD Rel. 20.0s
CAD FILENAME
3766-331-T995-SD-12.DWG

RECLAMATION
Managing Water in the West

ALWAYS THINK SAFETY

U.S. DEPARTMENT OF THE INTERIOR
BUREAU OF RECLAMATION
FEDERAL DOMESTIC ASSISTANCE PROGRAM

RECLAMATION RURAL WATER SUPPLY
PROGRAM 15.548
NORTH CENTRAL ARIZONA WATER SUPPLY
FEASIBILITY STUDY

For Reference Only
Not For Distribution

X DESIGNED
X DRAWN
X CHECKED
TECH. APPR.
APPROVED
ADMIN APPROVAL - TITLE
PHOENIX, AZ YYYY-MM-DD

GRAY MOUNTAIN TO FLAGSTAFF

STA 5934+00 TO STA 5990+00

3766-331-T995

SHEET 12

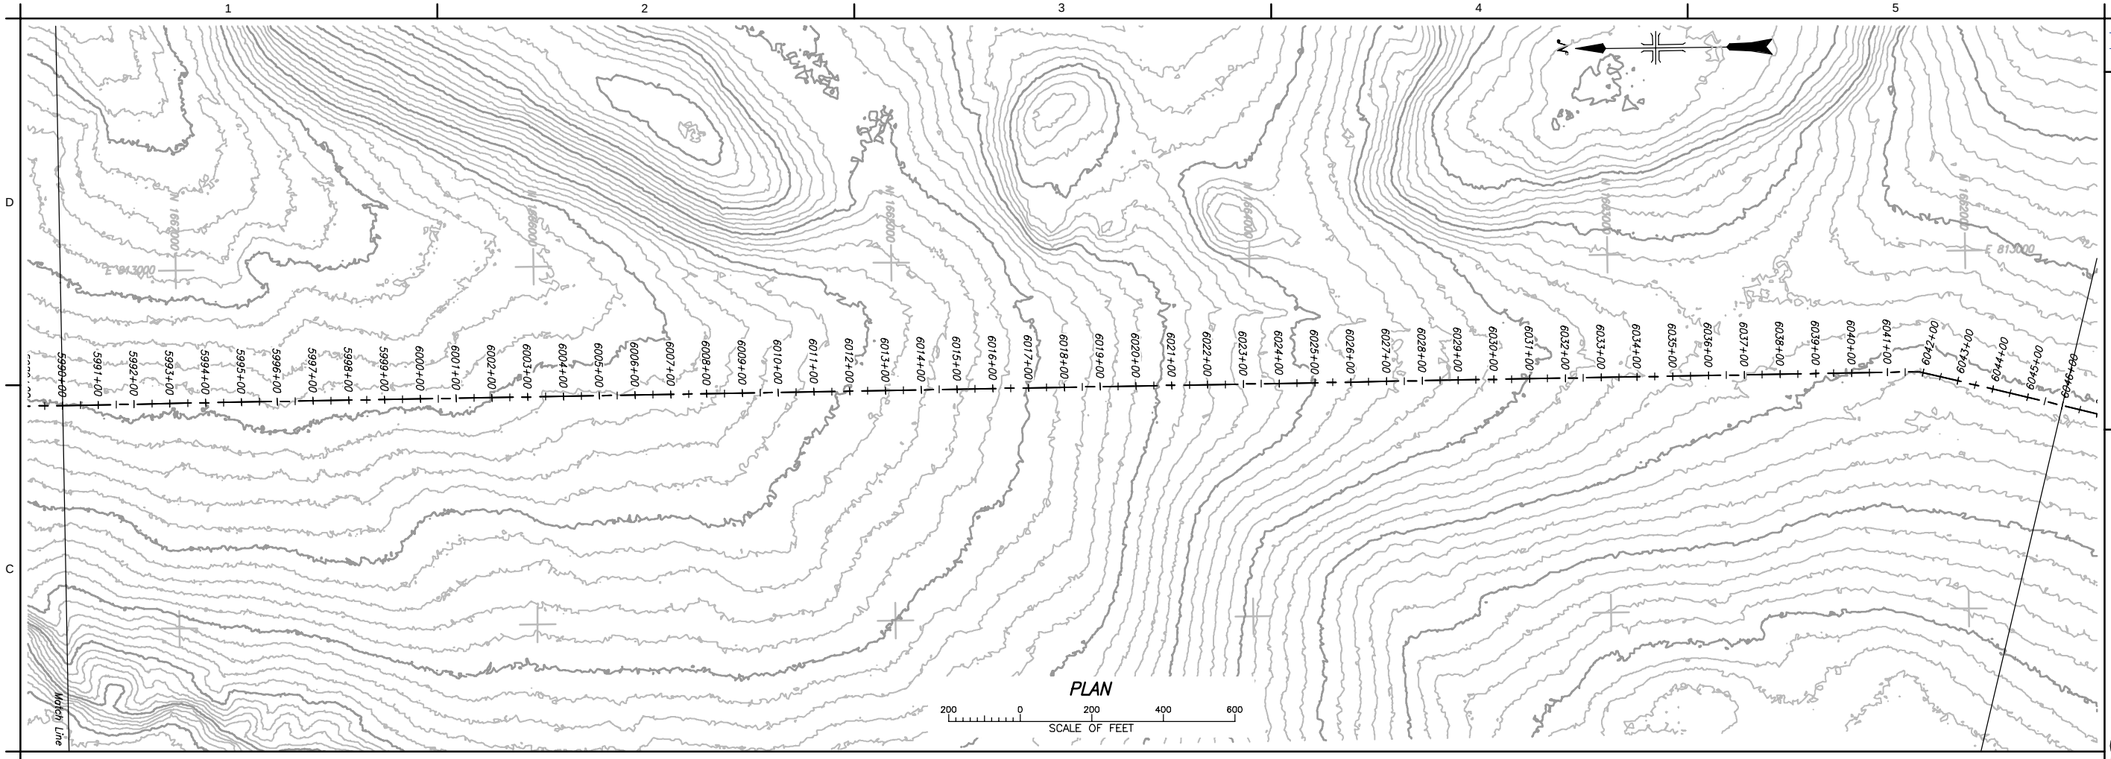

PLAN

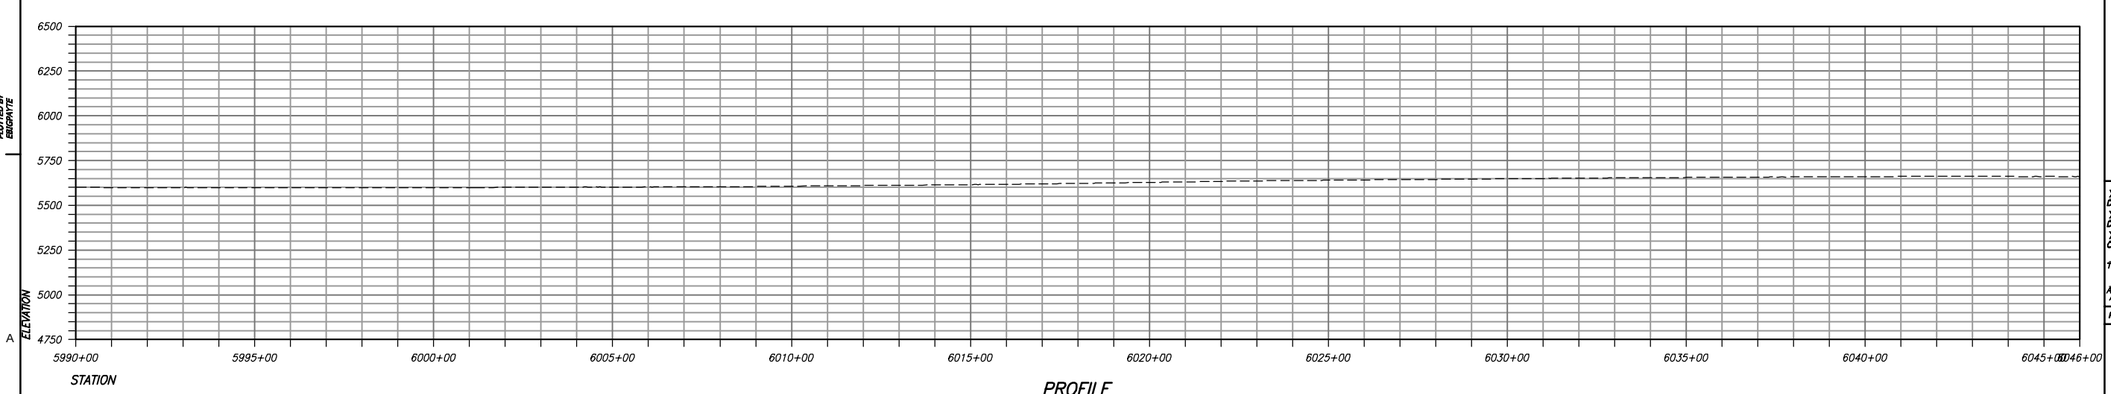

PROFILE

DATE AND TIME PLOTTED
JULY 20, 2016 13:42
PLOTTED BY
ESIGPAYTE

CAD SYSTEM
AutoCAD Rel. 20.0s
CAD FILENAME
3766-331-T996-RD-13.DWG

RECLAMATION
Managing Water in the West

ALWAYS THINK SAFETY

U.S. DEPARTMENT OF THE INTERIOR
BUREAU OF RECLAMATION
FEDERAL DOMESTIC ASSISTANCE PROGRAM

RECLAMATION RURAL WATER SUPPLY PROGRAM 15.548

NORTH CENTRAL ARIZONA WATER SUPPLY FEASIBILITY STUDY

For Internal Use Only
Not For Distribution

X DESIGNED
X DRAWN
X CHECKED
TECH. APPR.
APPROVED
ADMIN APPROVAL - TITLE
PHOENIX, AZ YYYY-MM-DD

GRAY MOUNTAIN TO FLAGSTAFF

STA 5990+00 TO STA 6046+00

3766-331-T996

SHEET 13

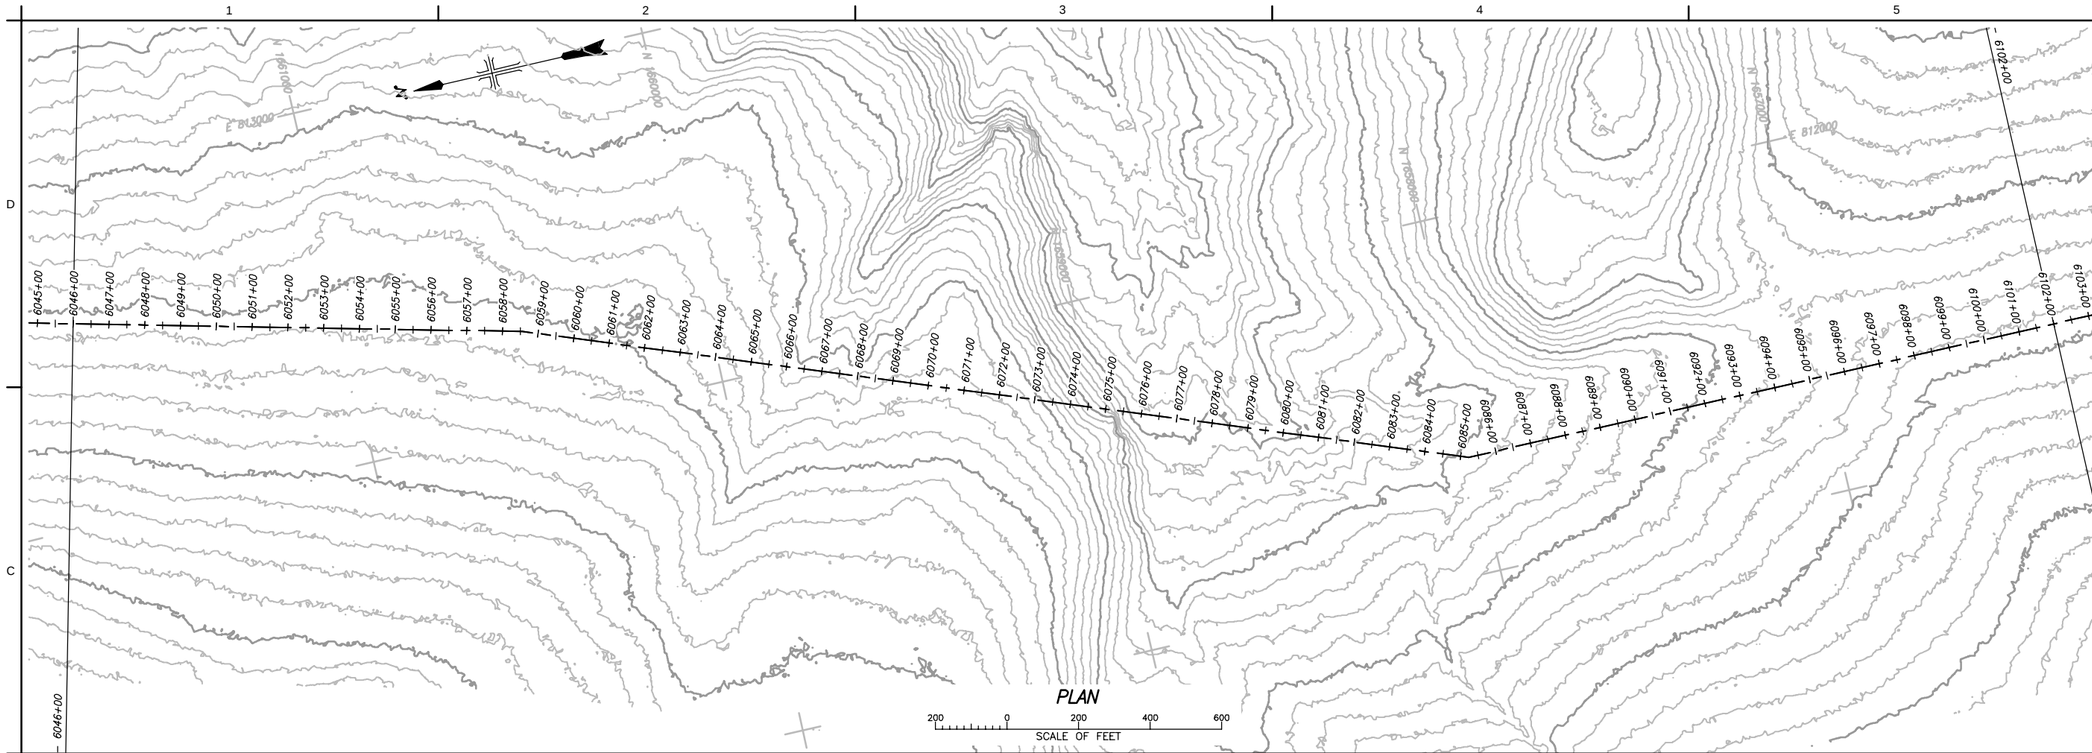

PLAN

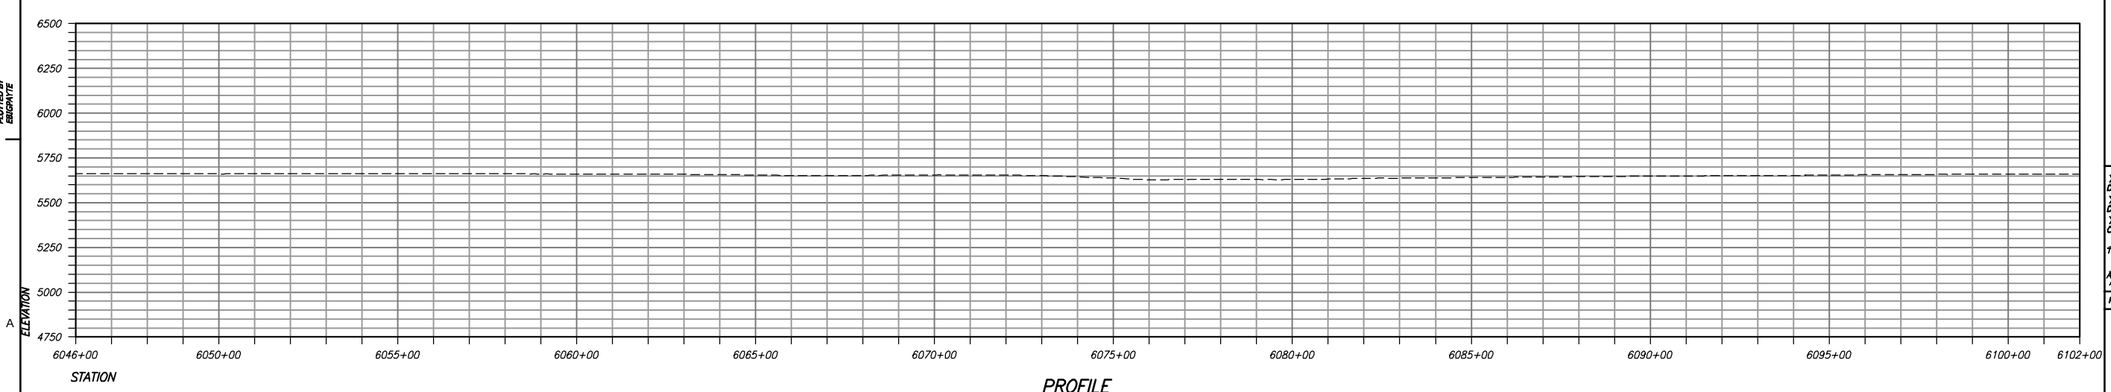

PROFILE

DATE AND TIME PLOTTED
JULY 20, 2016 13:49
PLOTTED BY
EBGONTE

CAD SYSTEM
AutoCAD Rel. 20.0s
CAD FILENAME
3766-331-T997-SD-14.DWG

RECLAMATION
Managing Water in the West

ALWAYS THINK SAFETY

U.S. DEPARTMENT OF THE INTERIOR
BUREAU OF RECLAMATION
FEDERAL DOMESTIC ASSISTANCE PROGRAM

RECLAMATION RURAL WATER SUPPLY PROGRAM 15.548

NORTH CENTRAL ARIZONA WATER SUPPLY FEASIBILITY STUDY

For Reference Only
Not For Distribution

X
DESIGNED
X
DRAWN
X
CHECKED
TECH. APPR.
APPROVED
ADMIN APPROVAL - TITLE
PHOENIX, AZ
YYYY-MM-DD

GRAY MOUNTAIN TO FLAGSTAFF

STA 6046+00 TO STA 6102+00

3766-331-T997

SHEET 14

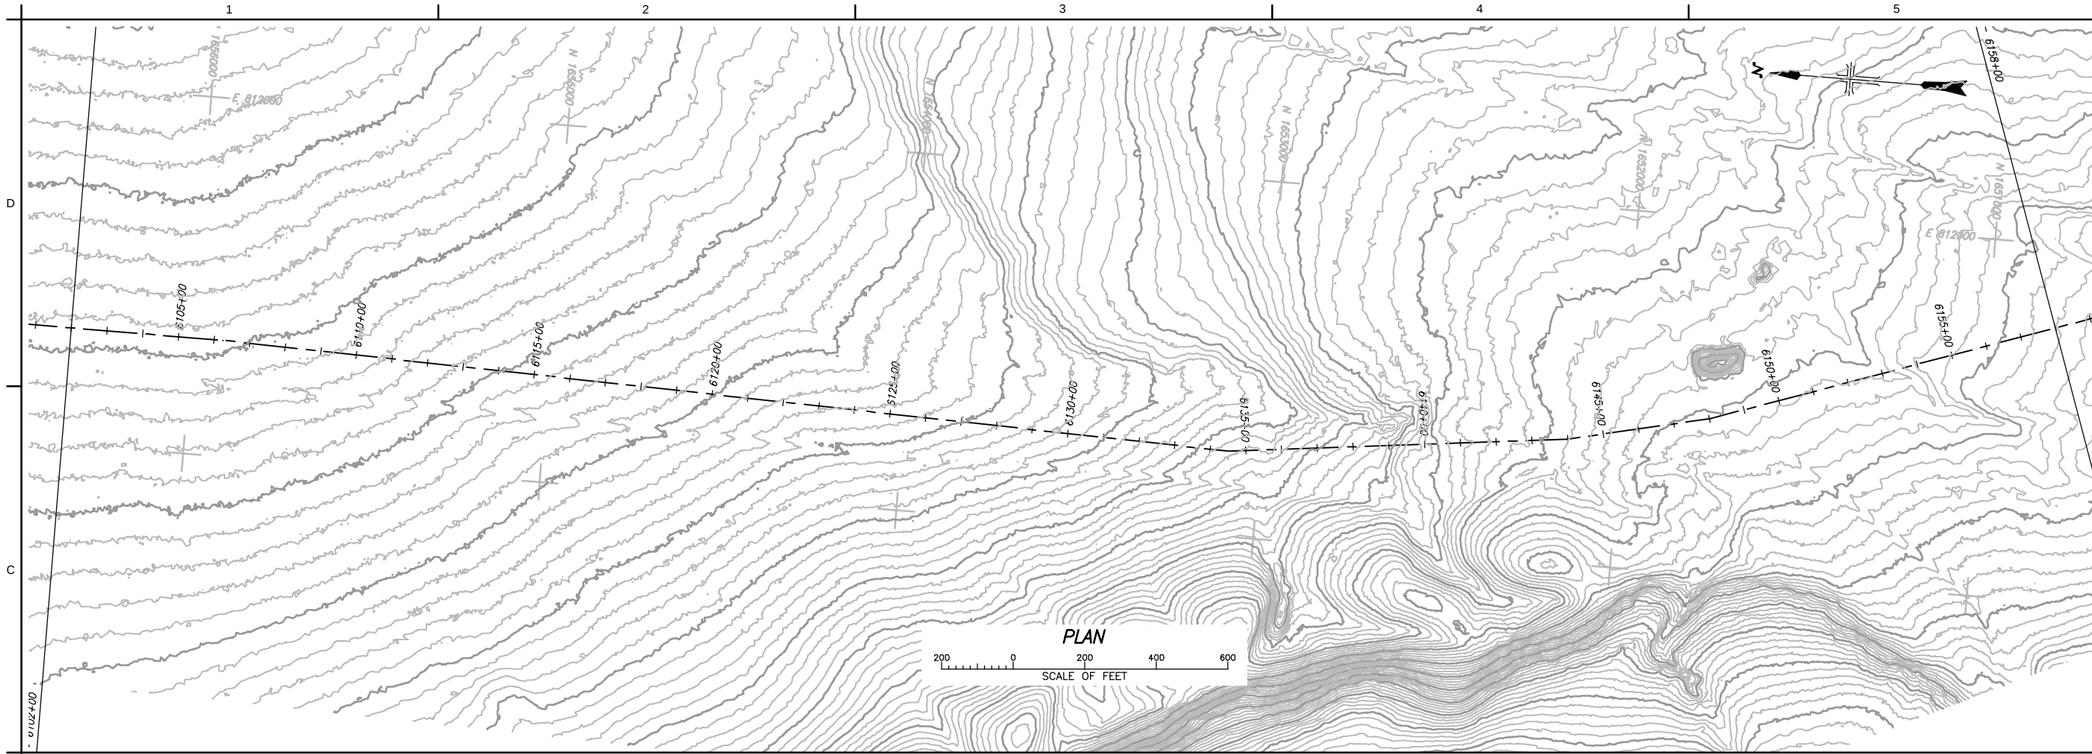

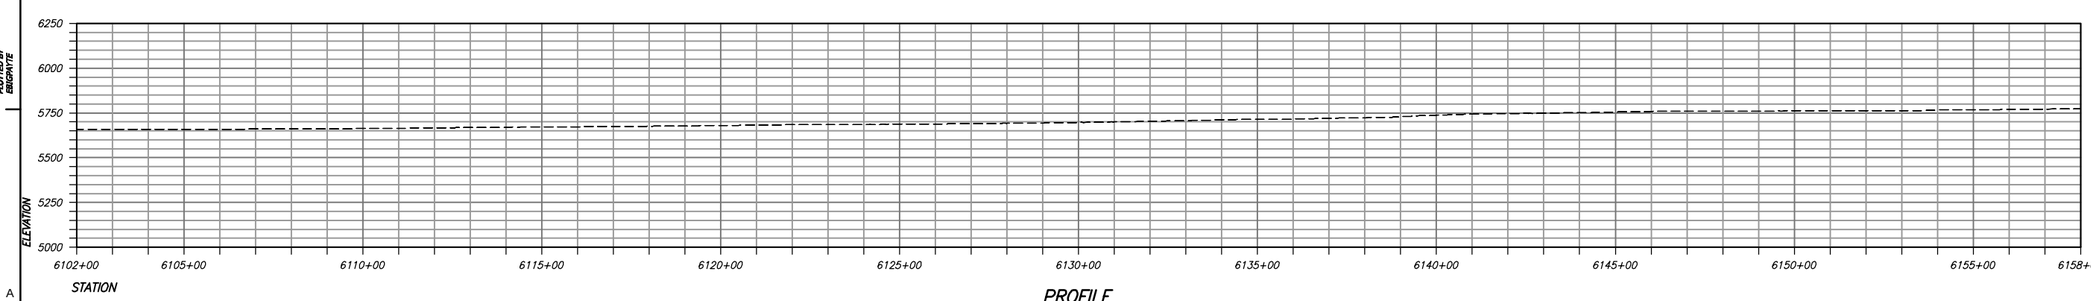

PROFILE

RECLAMATION
Managing Water in the West

ALWAYS THINK SAFETY

U.S. DEPARTMENT OF THE INTERIOR
BUREAU OF RECLAMATION
FEDERAL DOMESTIC ASSISTANCE PROGRAM

RECLAMATION RURAL WATER SUPPLY PROGRAM 15.548

NORTH CENTRAL ARIZONA WATER SUPPLY FEASIBILITY STUDY

For Reference Only
Not For Distribution

X DESIGNED
X DRAWN
X CHECKED
TECH. APPR.
APPROVED
ADMIN APPROVAL - TITLE
PHOENIX, AZ YYYY-MM-DD

GRAY MOUNTAIN TO FLAGSTAFF

STA 6102+00 TO STA 6158+00

3766-331-T998

SHEET 15

DATE AND TIME PLOTTED
JULY 20, 2016 13:35
PLOTTED BY
EBGONTE

CAD SYSTEM
AutoCAD Rel. 20.0s
CAD FILENAME
3766-331-T998-SD-15.DWG

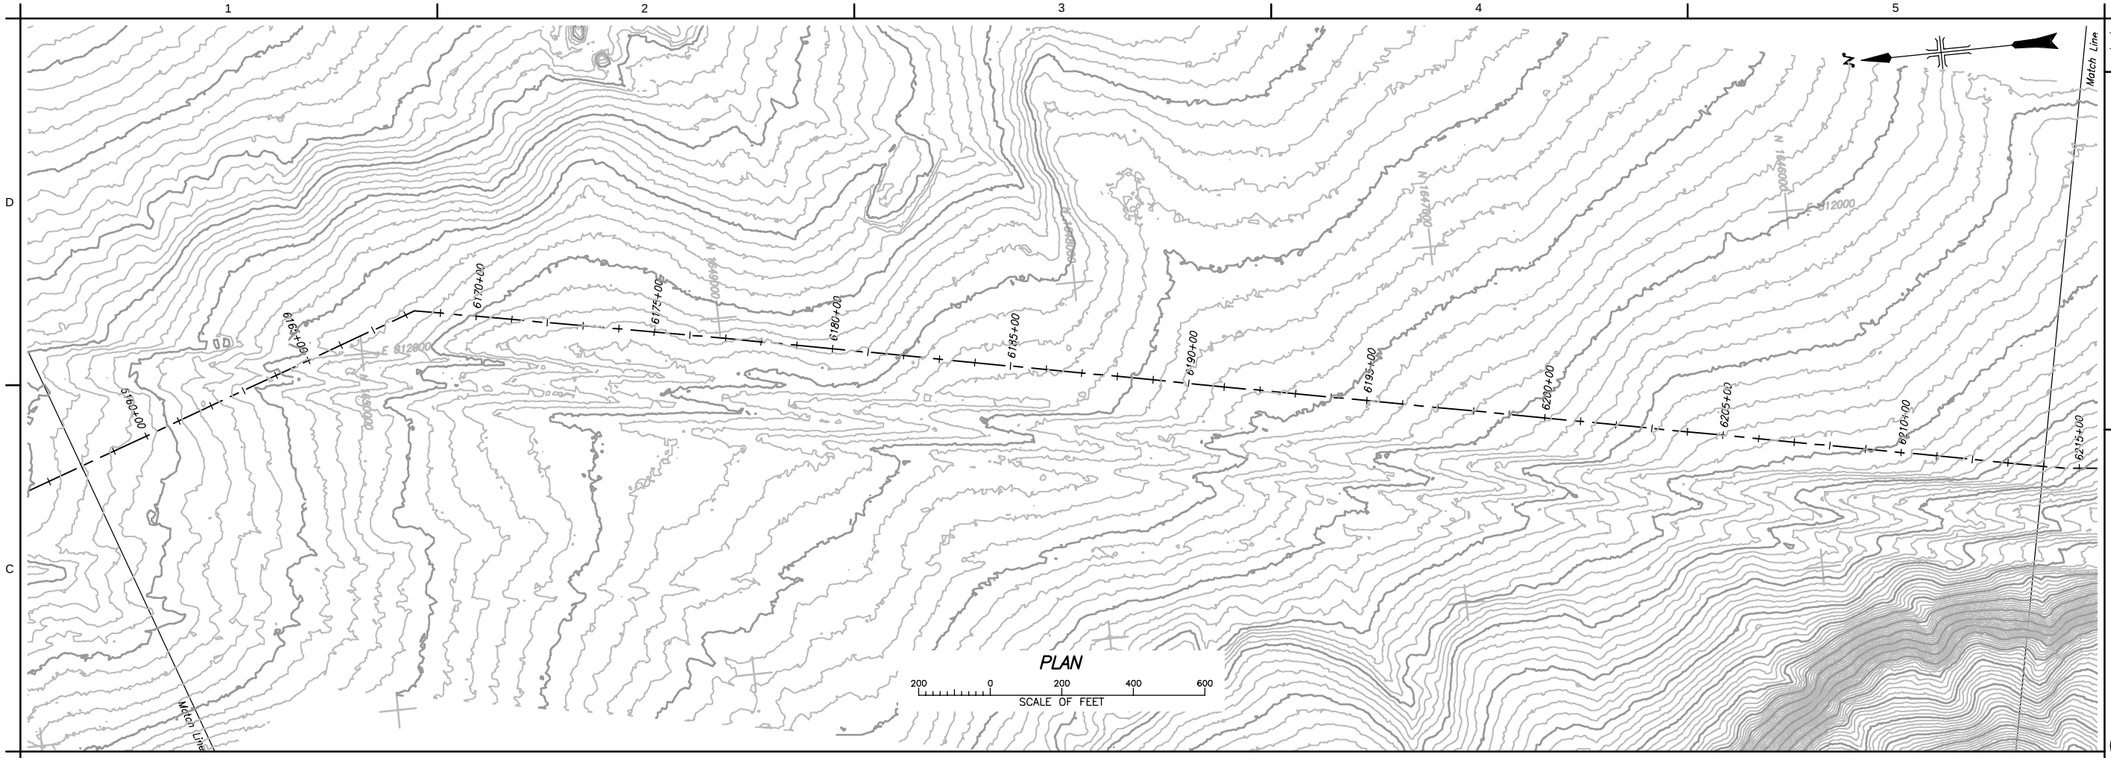

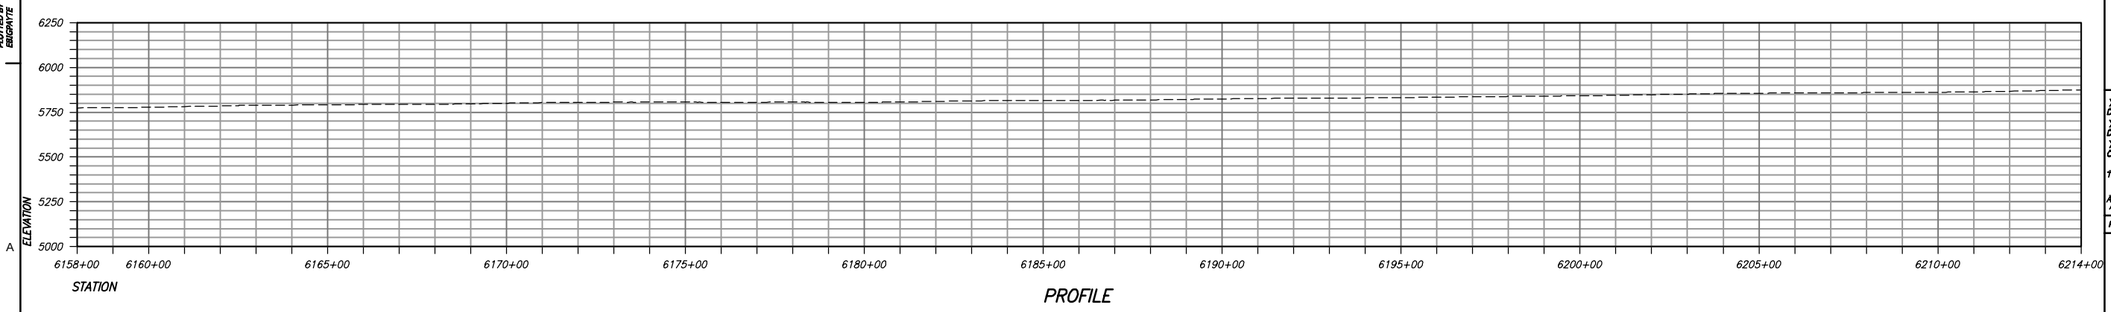

PROFILE

RECLAMATION
Managing Water in the West

ALWAYS THINK SAFETY

U.S. DEPARTMENT OF THE INTERIOR
BUREAU OF RECLAMATION
FEDERAL DOMESTIC ASSISTANCE PROGRAM

RECLAMATION RURAL WATER SUPPLY PROGRAM 15.548

NORTH CENTRAL ARIZONA WATER SUPPLY FEASIBILITY STUDY

For Reference Only
Not For Distribution

X DESIGNED
X DRAWN
X CHECKED
TECH. APPR.
APPROVED
ADMIN APPROVAL - TITLE
PHOENIX, AZ YYYY-MM-DD

GRAY MOUNTAIN TO FLAGSTAFF

STA 6158+00 TO STA 6214+00

3766-331-T999

SHEET 16

DATE AND TIME PLOTTED
JULY 20, 2016 14:04
PLOTTED BY
EBGONTE

CAD SYSTEM
AutoCAD Rel. 20.0s
CAD FILENAME
3766-331-T999-SD-16.DWG

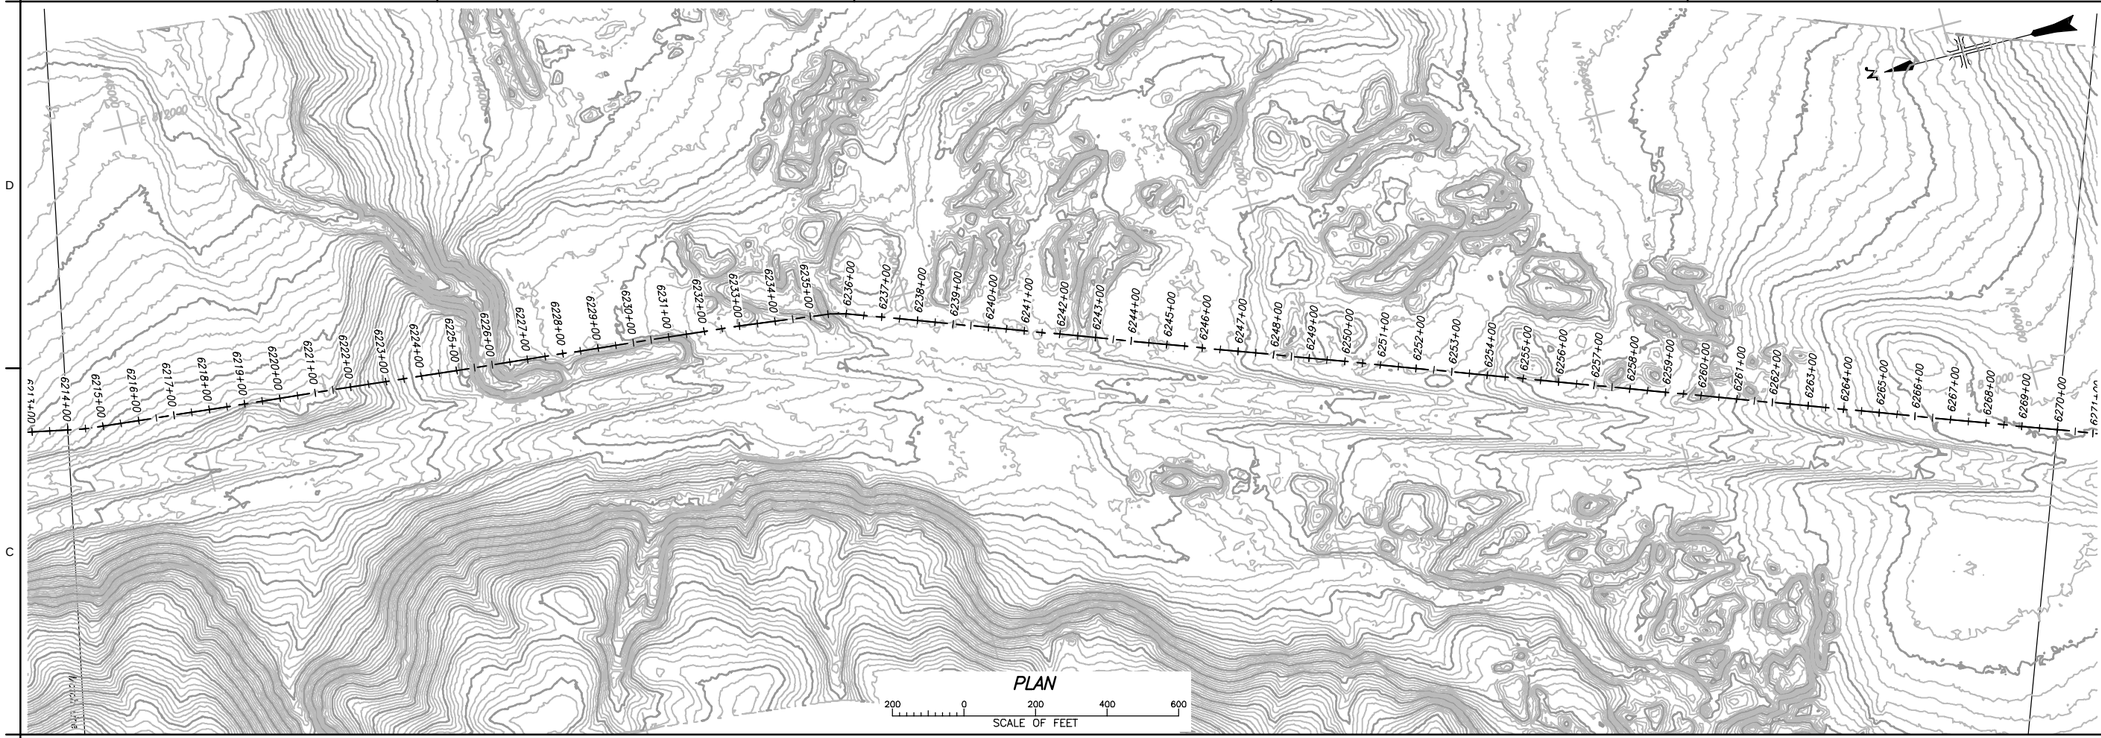

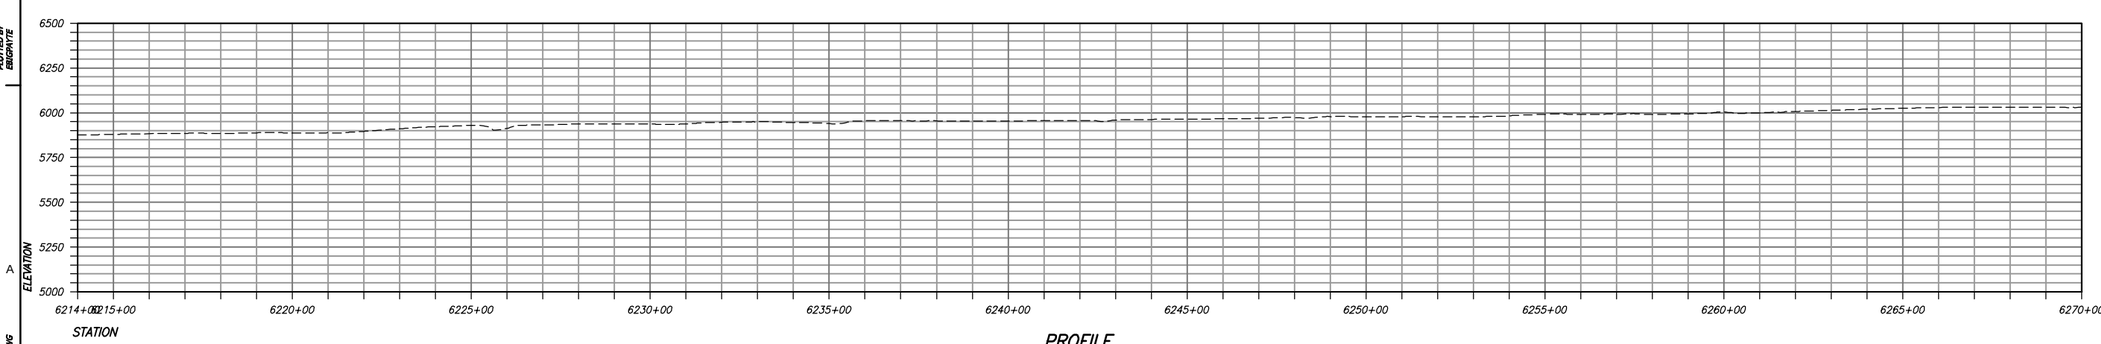

RECLAMATION
Managing Water in the West

ALWAYS THINK SAFETY

U.S. DEPARTMENT OF THE INTERIOR
BUREAU OF RECLAMATION
FEDERAL DOMESTIC ASSISTANCE PROGRAM

RECLAMATION RURAL WATER SUPPLY PROGRAM 15.548

NORTH CENTRAL ARIZONA WATER SUPPLY FEASIBILITY STUDY

For Reference Only
Not For Distribution

X DESIGNED
X DRAWN
X CHECKED
TECH. APPR.
APPROVED
ADMIN APPROVAL - TITLE

PHOENIX, AZ YYYY-MM-DD

GRAY MOUNTAIN TO FLAGSTAFF

STA 6214+00 TO STA 6270+00

3766-331-T1000

SHEET 17

DATE AND TIME PLOTTED
JULY 20, 2016 14:10
PLOTTED BY
EBGONTE

CAD SYSTEM
AutoCAD Rel. 20.0s
CAD FILENAME
3766-331-T1000-RD-17.DWG

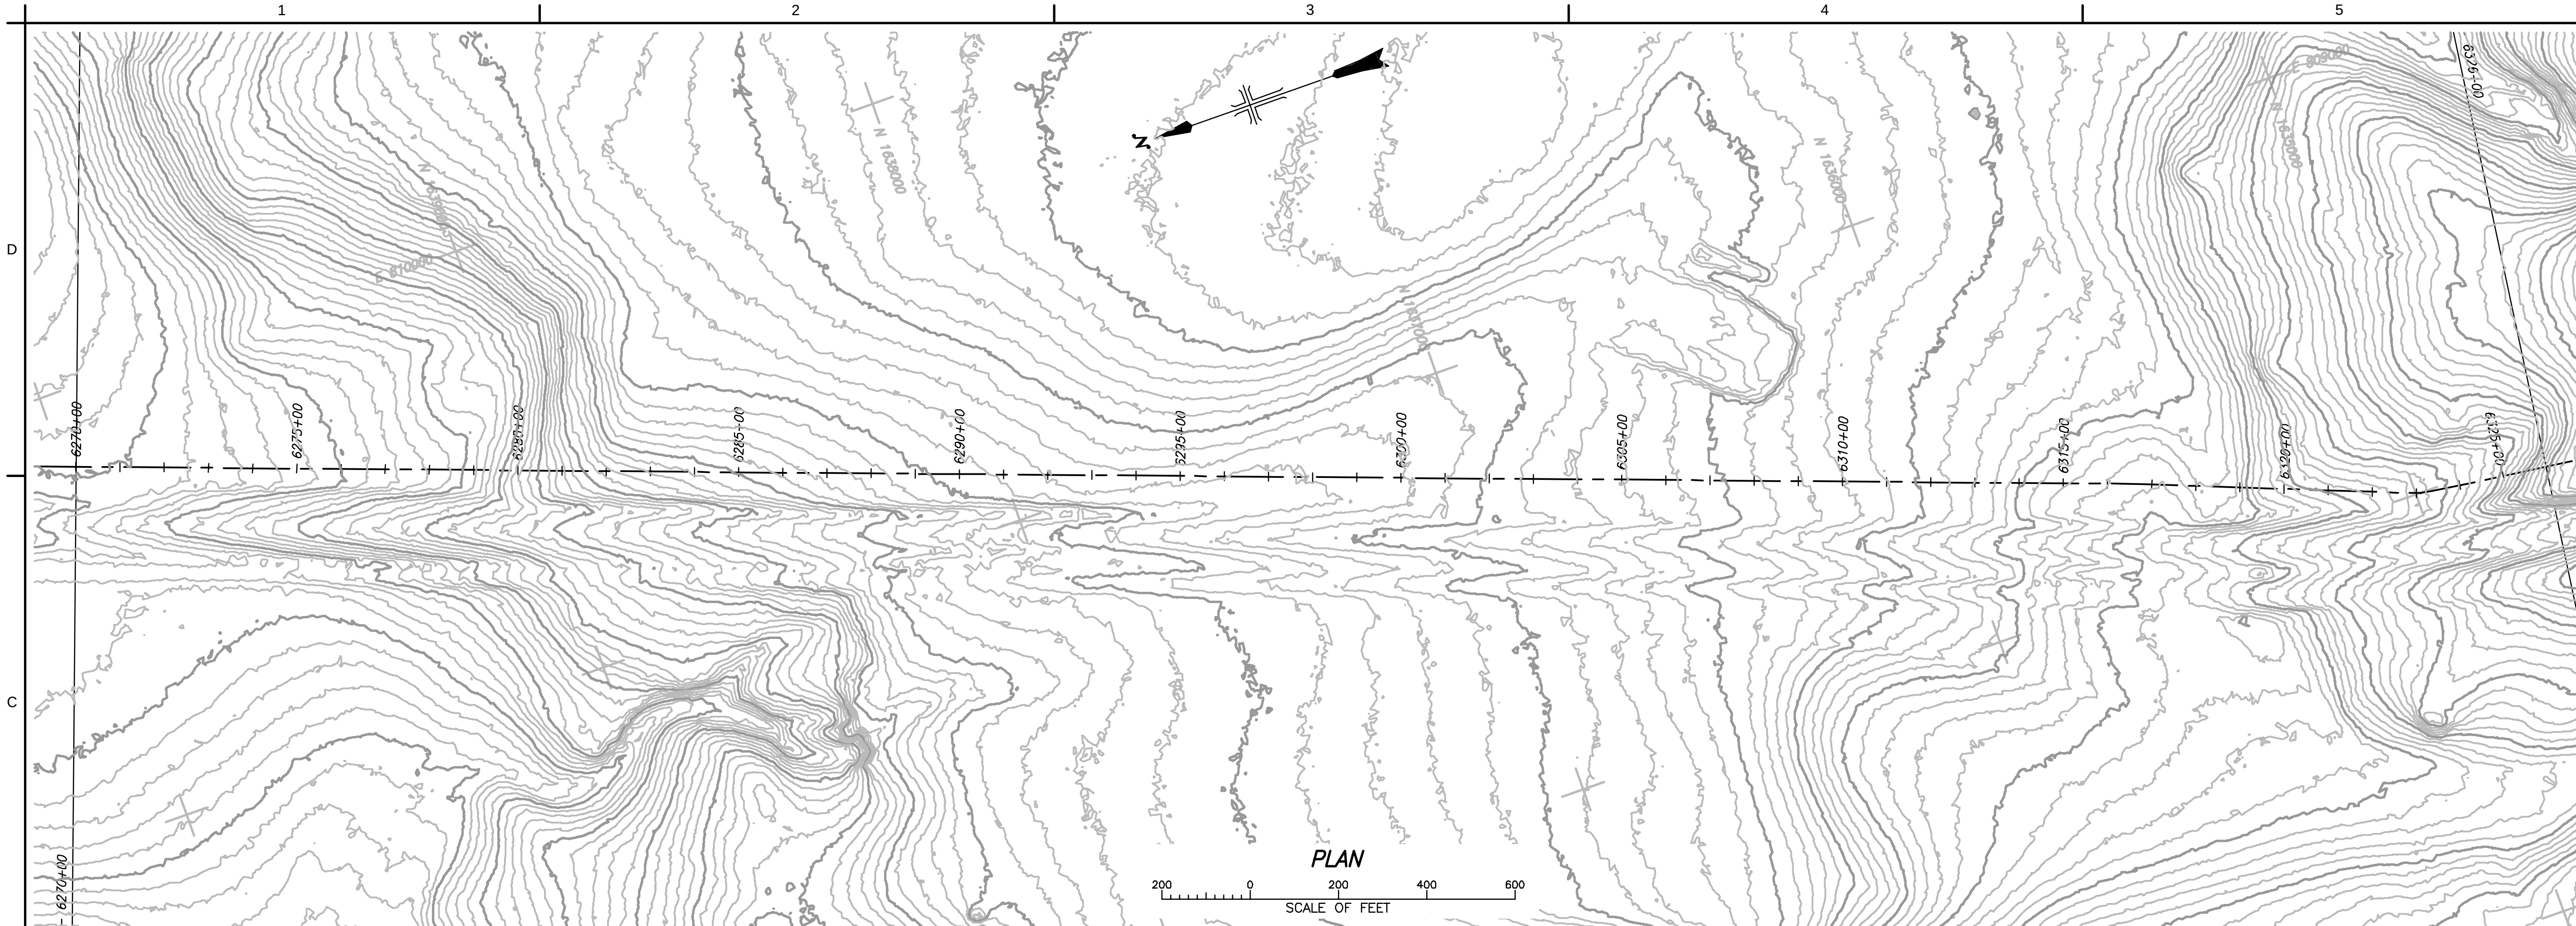

PLAN

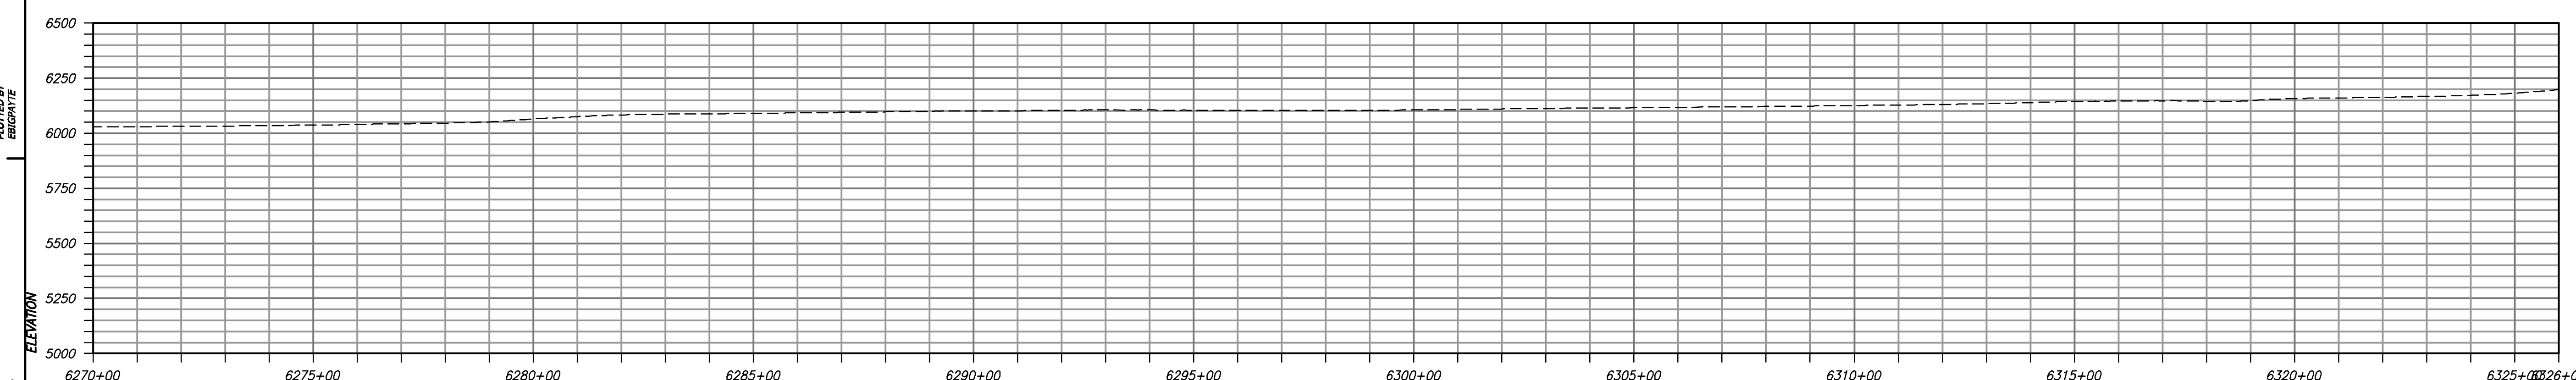

PROFILE

DATE AND TIME PLOTTED
JULY 20, 2016 14:20
PLOTTED BY
EBIGPAYTE

CAD SYSTEM
AutoCAD Rel. 20.0s
CAD FILENAME
3766-331-T1001-RD-18.DWG

RECLAMATION
Managing Water in the West

ALWAYS THINK SAFETY

U.S. DEPARTMENT OF THE INTERIOR
BUREAU OF RECLAMATION
FEDERAL DOMESTIC ASSISTANCE PROGRAM

RECLAMATION RURAL WATER SUPPLY
PROGRAM 15.548

NORTH CENTRAL ARIZONA WATER SUPPLY
FEASIBILITY STUDY

For Internal Use Only
Draft
Not For Distribution

X
DESIGNED
X
DRAWN
X
CHECKED
TECH. APPR.
APPROVED
ADMIN APPROVAL - TITLE

PHOENIX, AZ YYYY-MM-DD

GRAY MOUNTAIN TO FLAGSTAFF

STA 6270+00 TO STA 6326+00

3766-331-T1001

SHEET 18

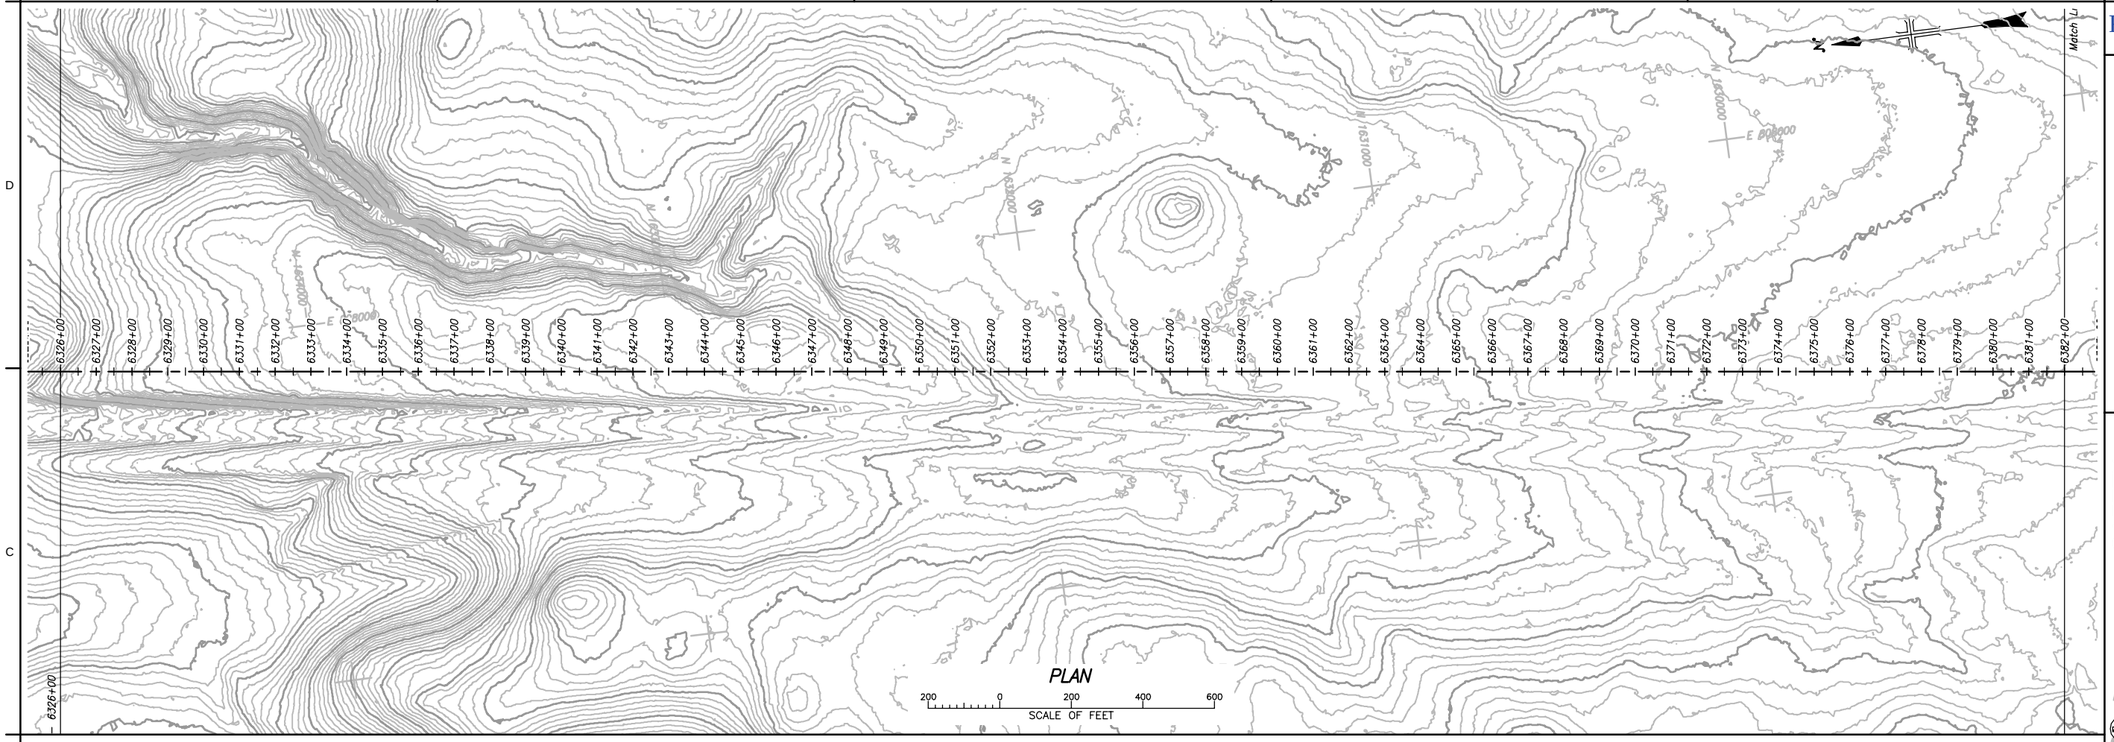

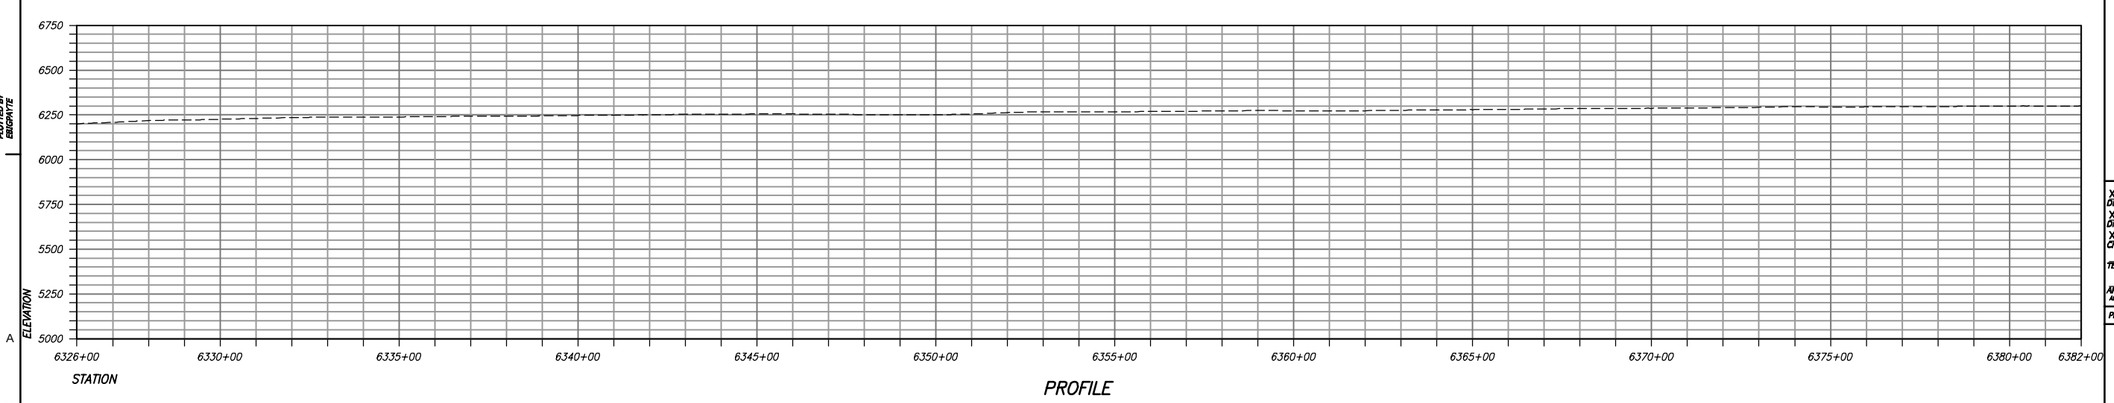

RECLAMATION
Managing Water in the West

ALWAYS THINK SAFETY

U.S. DEPARTMENT OF THE INTERIOR
BUREAU OF RECLAMATION
FEDERAL DOMESTIC ASSISTANCE PROGRAM

RECLAMATION RURAL WATER SUPPLY PROGRAM 15.548

NORTH CENTRAL ARIZONA WATER SUPPLY FEASIBILITY STUDY

For Reference Only
Not For Distribution

X DESIGNED
X DRAWN
X CHECKED
TECH. APPR.
APPROVED
ADMIN APPROVAL - TITLE

PHOENIX, AZ YYYY-MM-DD

GRAY MOUNTAIN TO FLAGSTAFF

STA 6326+00 TO STA 6382+00

3766-331-T1002

SHEET 19

DATE AND TIME PLOTTED
JULY 20, 2016 14:30
PLOTTED BY
EBGONTE

CAD SYSTEM
AutoCAD Rel. 20.0s
CAD FILENAME
3766-331-T1002-RD-19.DWG

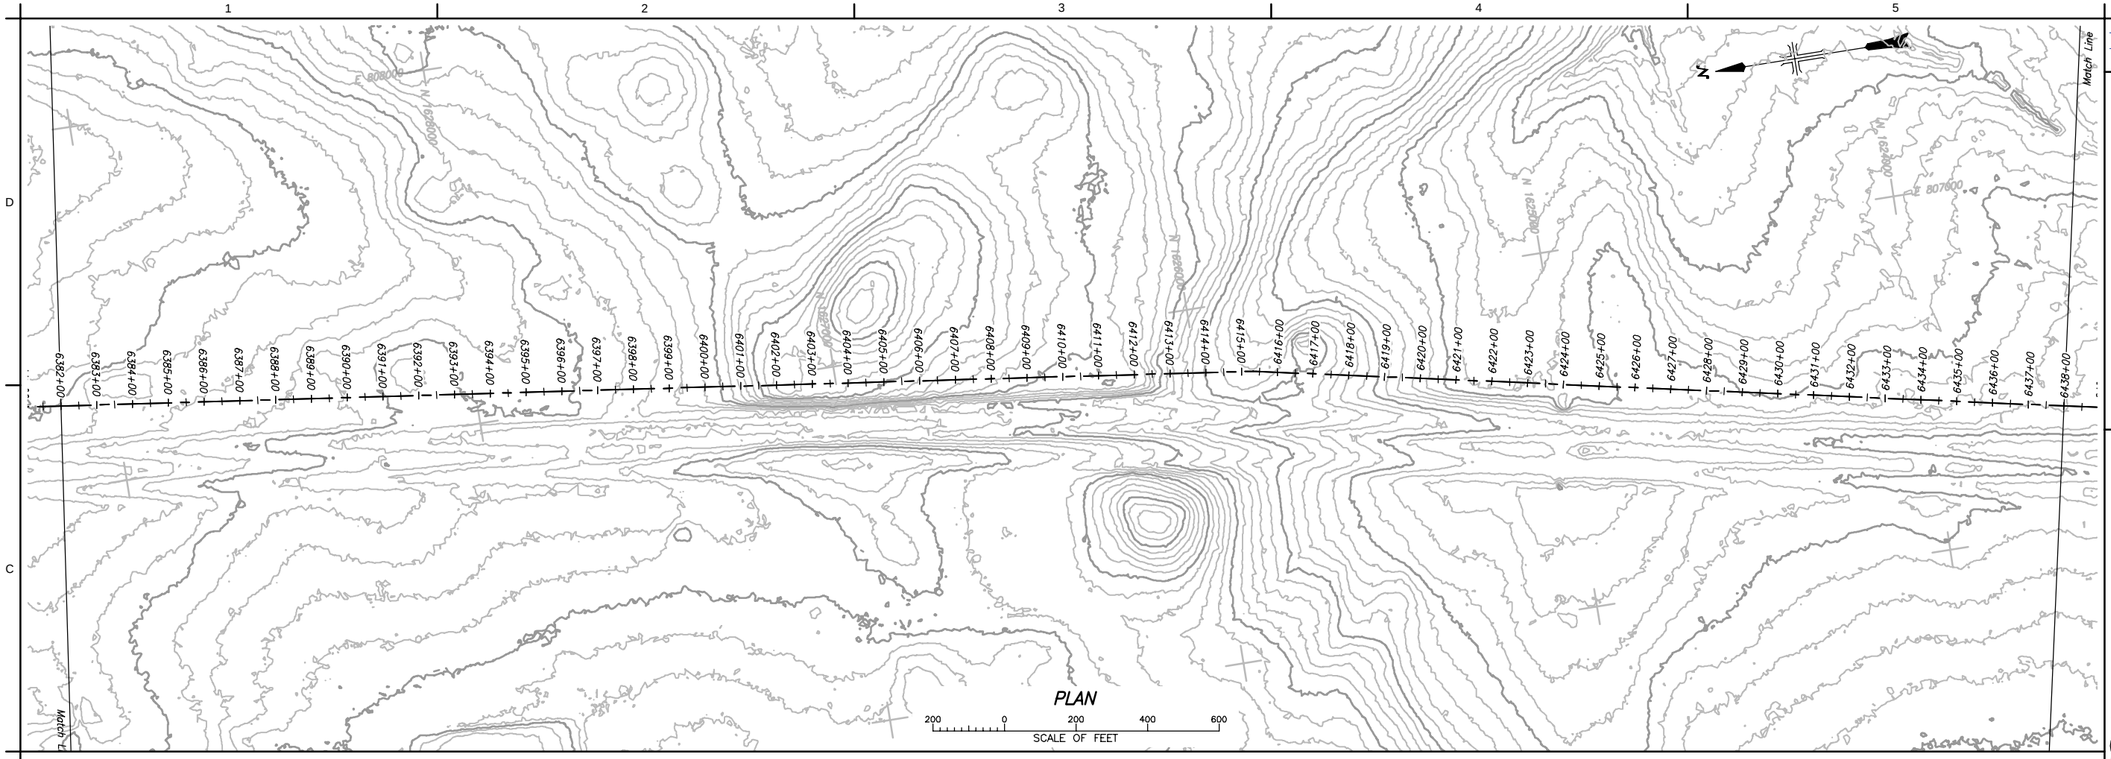

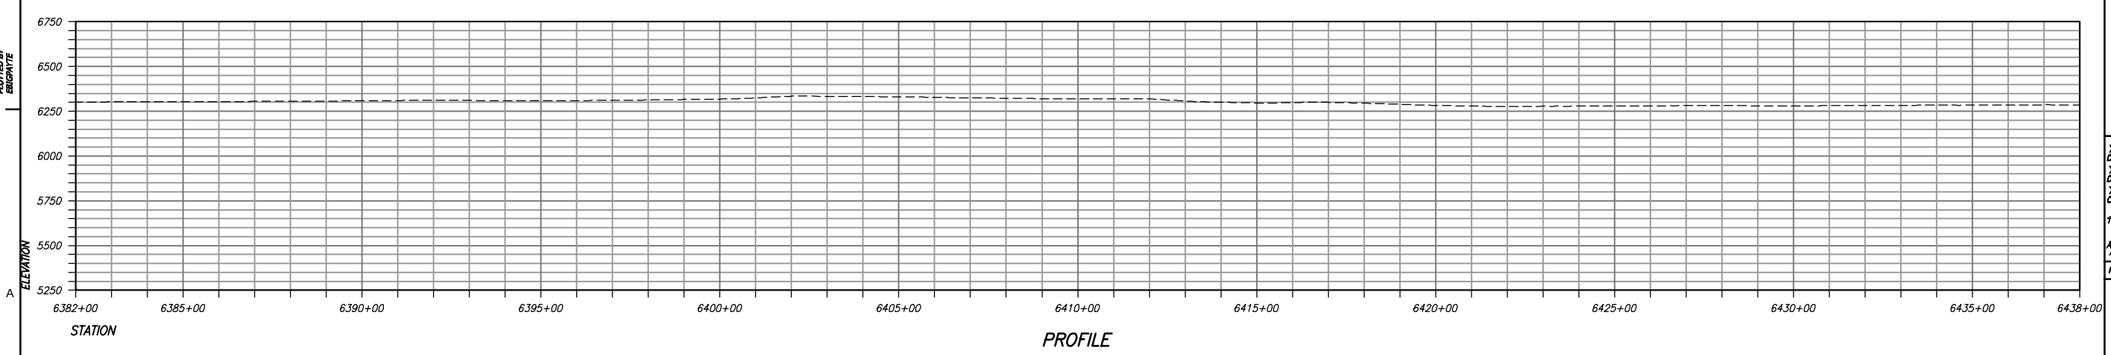

RECLAMATION
Managing Water in the West

ALWAYS THINK SAFETY

U.S. DEPARTMENT OF THE INTERIOR
BUREAU OF RECLAMATION
FEDERAL DOMESTIC ASSISTANCE PROGRAM

RECLAMATION RURAL WATER SUPPLY PROGRAM 15.548

NORTH CENTRAL ARIZONA WATER SUPPLY FEASIBILITY STUDY

For Reference Only
Not For Distribution

X DESIGNED
X DRAWN
X CHECKED
TECH. APPR.
APPROVED
ADMIN APPROVAL - TITLE

PHOENIX, AZ YYYY-MM-DD

GRAY MOUNTAIN TO FLAGSTAFF

STA 6382+00 TO STA 6438+00

3766-331-T1003

SHEET 20

DATE AND TIME PLOTTED
JULY 20, 2016 14:38
PLOTTED BY
EBGONTE

CAD SYSTEM
AutoCAD Rel. 20.0s
CAD FILENAME
3766-331-T1003-RD-20.DWG

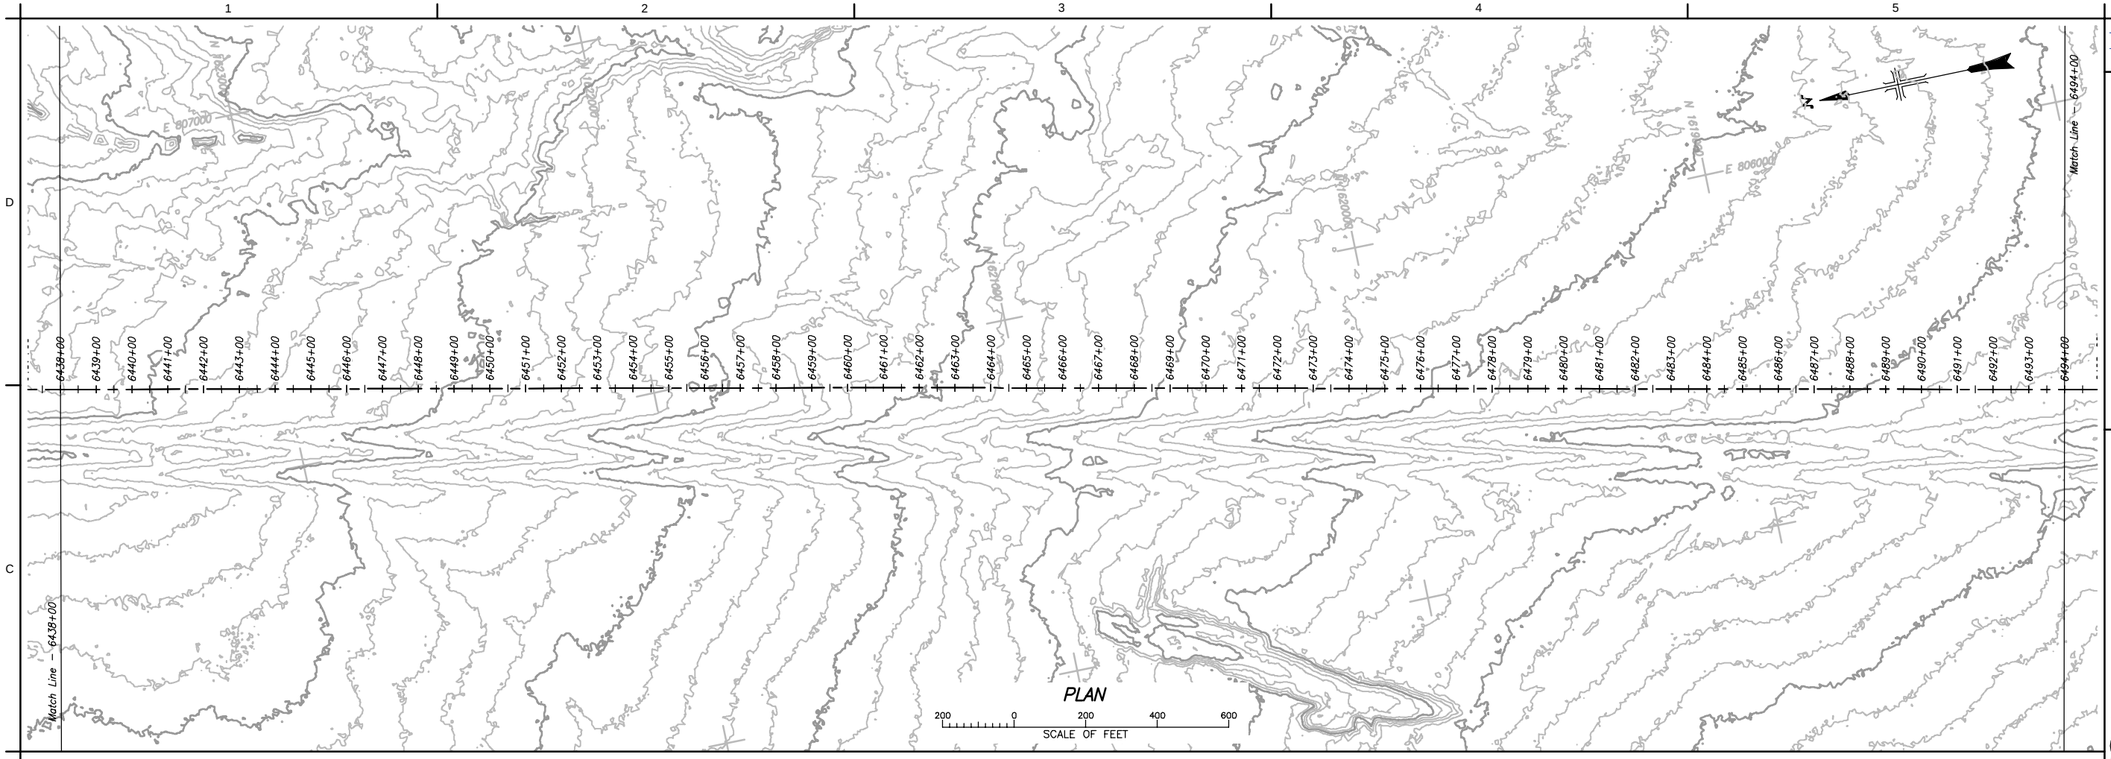

PLAN

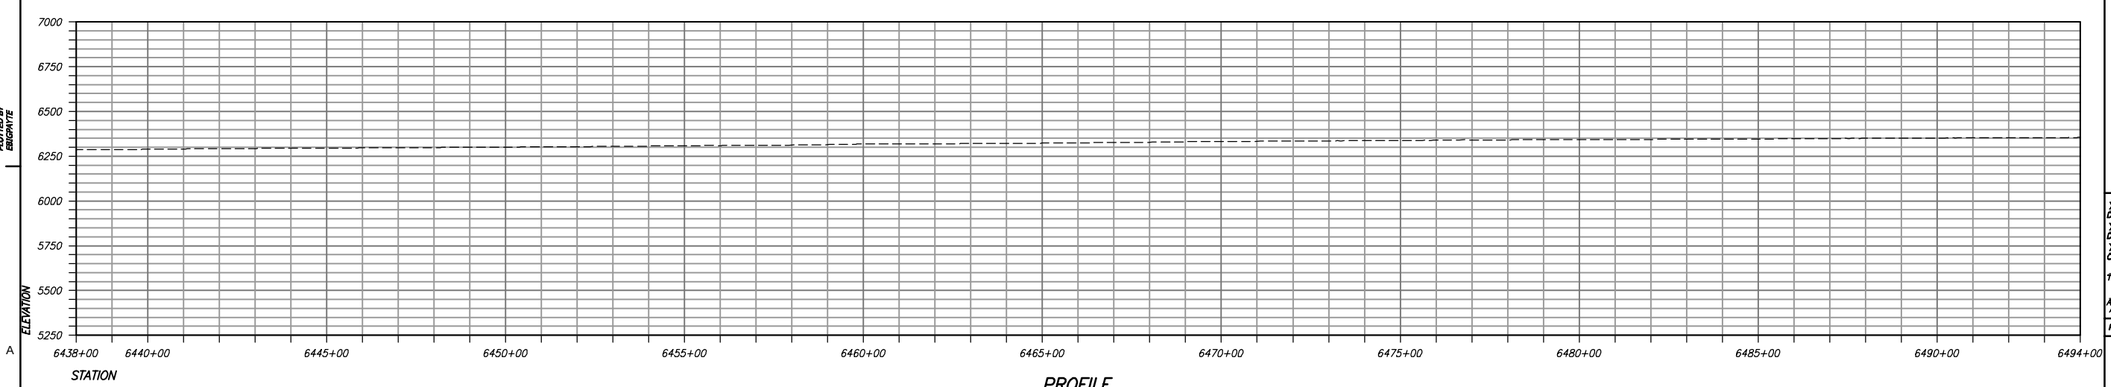

PROFILE

RECLAMATION
Managing Water in the West

ALWAYS THINK SAFETY

U.S. DEPARTMENT OF THE INTERIOR
BUREAU OF RECLAMATION
FEDERAL DOMESTIC ASSISTANCE PROGRAM

RECLAMATION RURAL WATER SUPPLY
PROGRAM 15.548

NORTH CENTRAL ARIZONA WATER SUPPLY
FEASIBILITY STUDY

For Reference Only
Not For Distribution

X
DESIGNED
X
DRAWN
X
CHECKED
TECH. APPR.
APPROVED
ADMIN APPROVAL - TITLE
PHOENIX, AZ YYYY-MM-DD

GRAY MOUNTAIN TO FLAGSTAFF

STA 6438+00 TO STA 6494+00

3766-331-T1004

SHEET 21

DATE AND TIME PLOTTED
JULY 20, 2016 14:44
PLOTTED BY
EBGONTE

CAD SYSTEM
AutoCAD Rel. 20.0s
CAD FILENAME
3766-331-T1004-RD-21.DWG

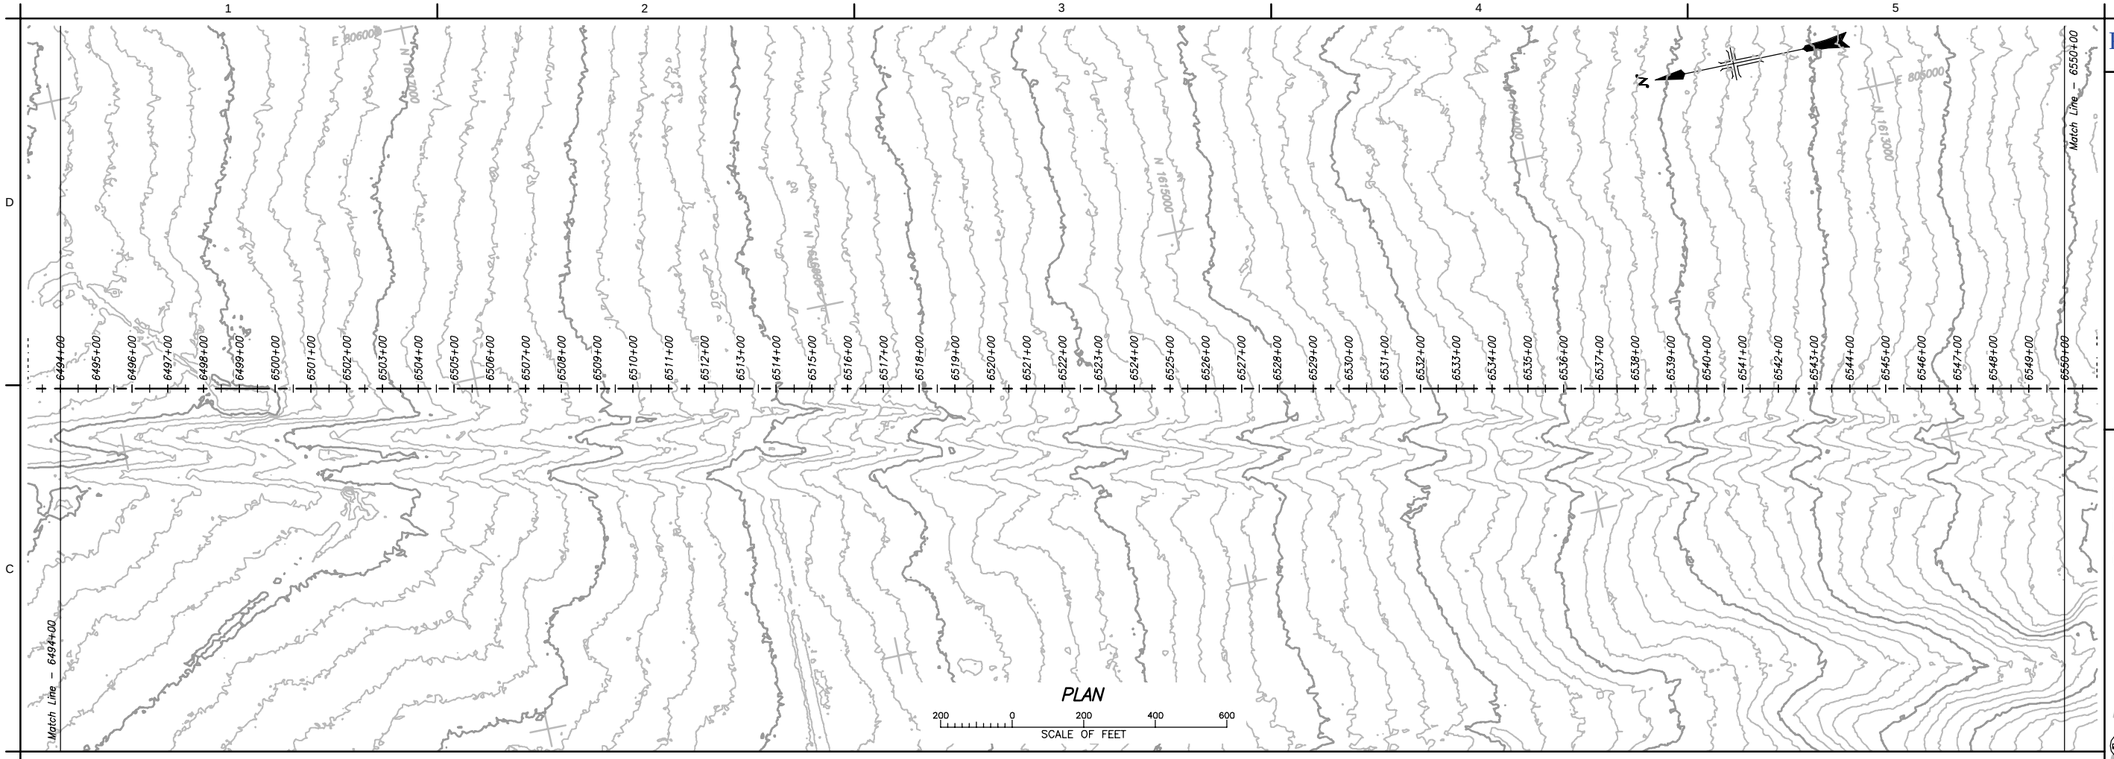

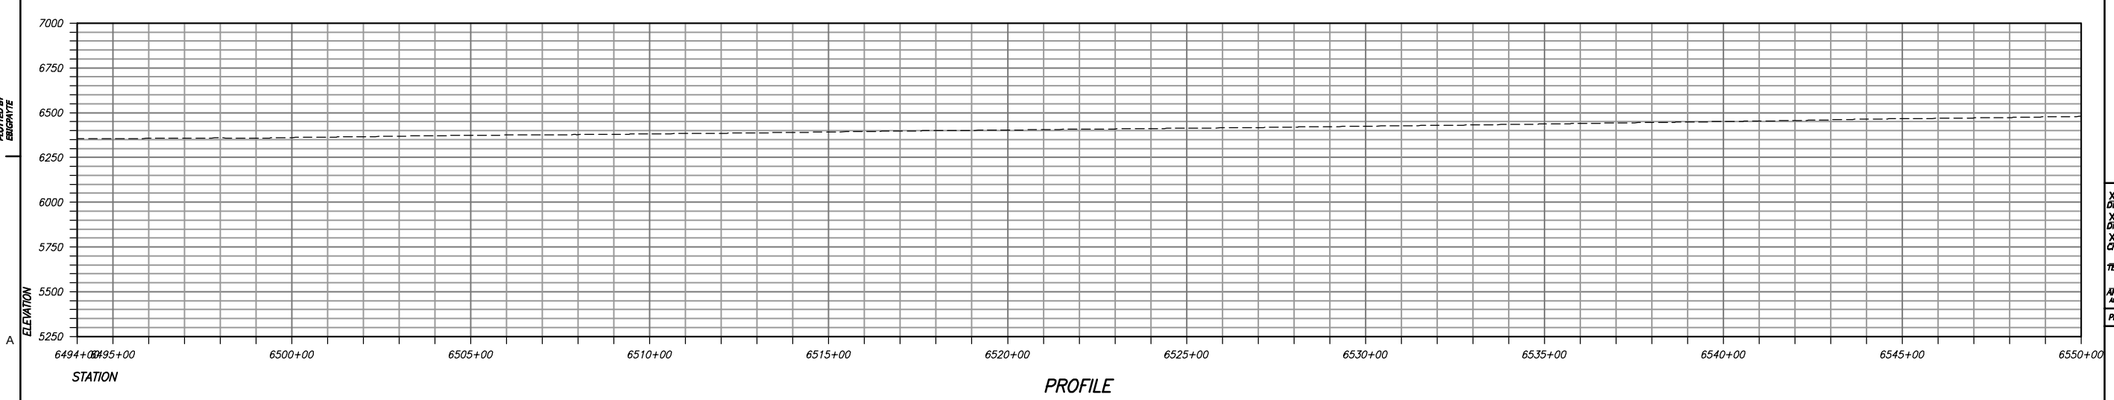

RECLAMATION
Managing Water in the West

ALWAYS THINK SAFETY

U.S. DEPARTMENT OF THE INTERIOR
BUREAU OF RECLAMATION
FEDERAL DOMESTIC ASSISTANCE PROGRAM

RECLAMATION RURAL WATER SUPPLY PROGRAM 15.548

NORTH CENTRAL ARIZONA WATER SUPPLY FEASIBILITY STUDY

For Reference Only
Not For Distribution

X DESIGNED
X DRAWN
X CHECKED
TECH. APPR.
APPROVED
ADMIN APPROVAL - TITLE
PHOENIX, AZ YYYY-MM-DD

GRAY MOUNTAIN TO FLAGSTAFF

STA 6494+00 TO STA 6550+00

3766-331-T1005

SHEET 22

DATE AND TIME PLOTTED
JULY 20, 2016 14:32
PLOTTED BY
EBGONTE

CAD SYSTEM
AutoCAD Rel. 20.0s
CAD FILENAME
3766-331-T1005-RD-22.DWG

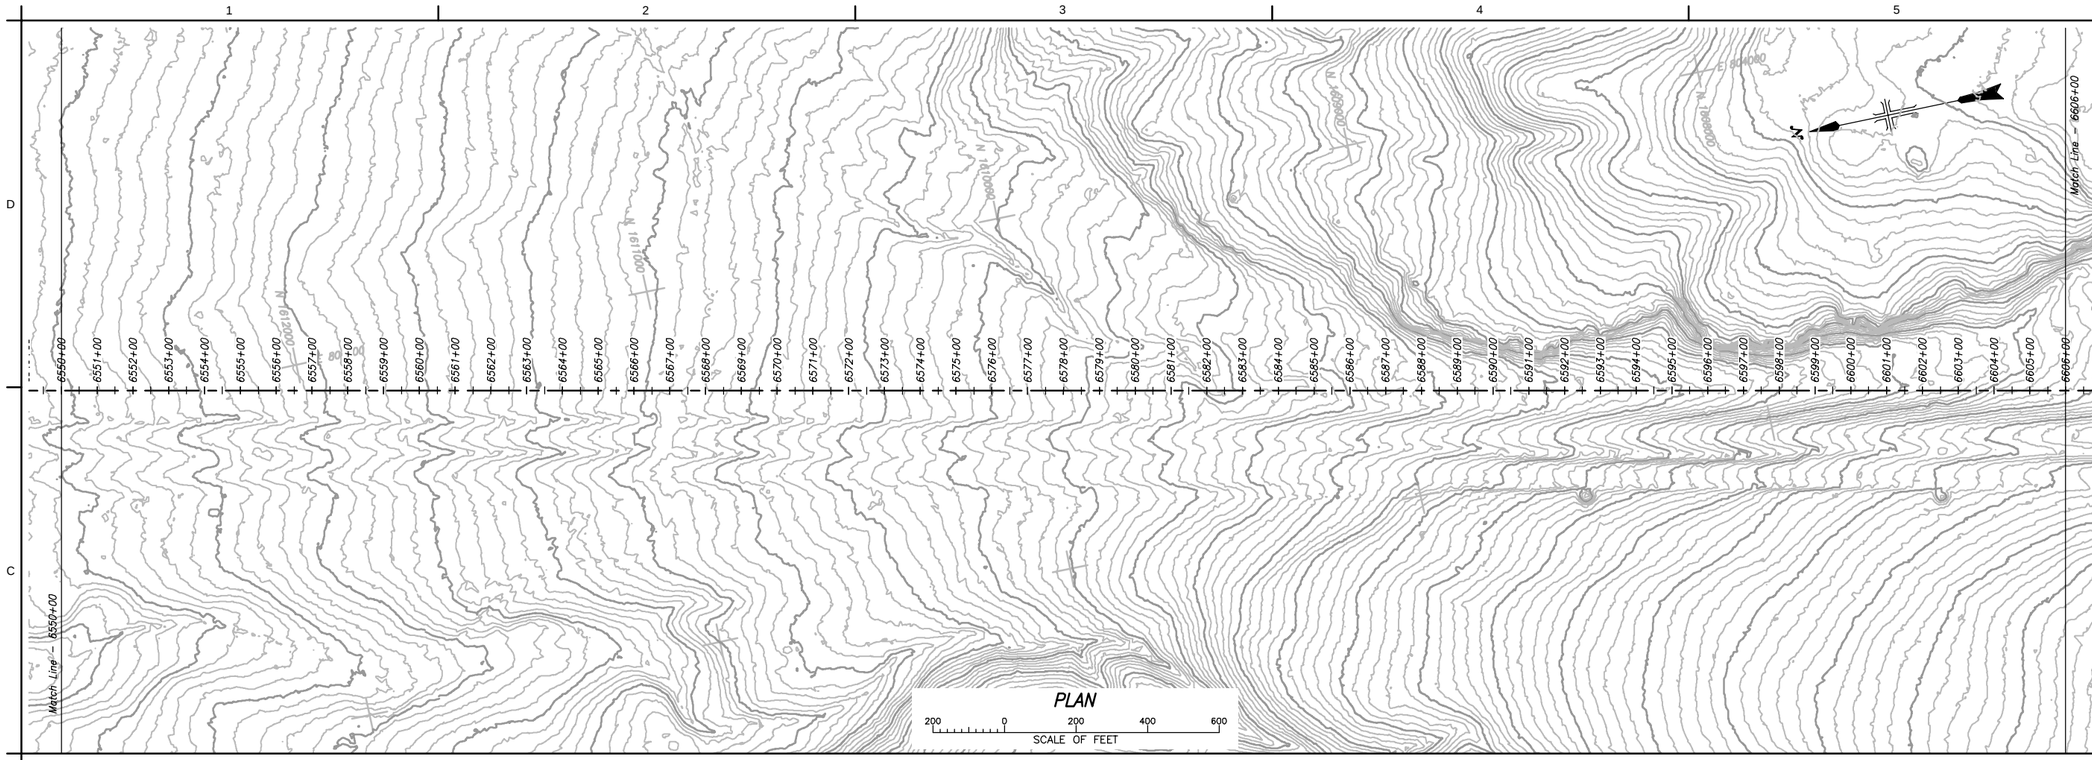

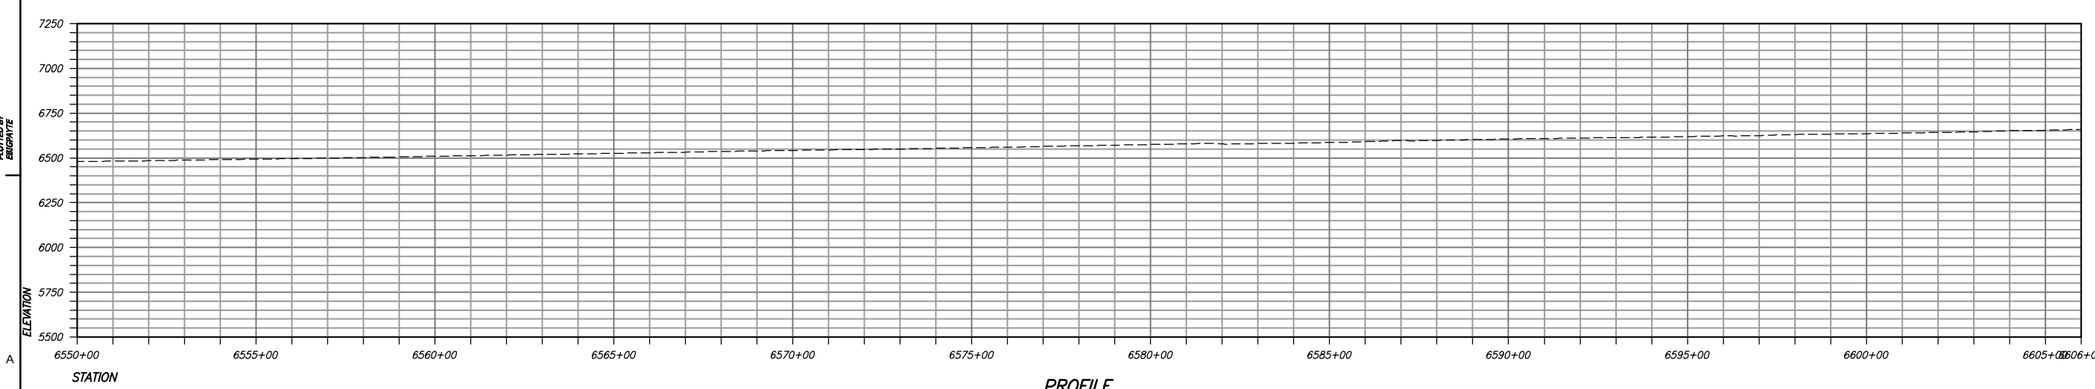

PROFILE

DATE AND TIME PLOTTED
JULY 20, 2016 15:00
PLOTTED BY
EBEDKITE

CAD SYSTEM
AutoCAD Rel. 20.0s
CAD FILENAME
3766-331-T1006-RD-23.DWG

RECLAMATION
Managing Water in the West

ALWAYS THINK SAFETY

U.S. DEPARTMENT OF THE INTERIOR
BUREAU OF RECLAMATION
FEDERAL DOMESTIC ASSISTANCE PROGRAM

RECLAMATION RURAL WATER SUPPLY
PROGRAM 15.548
NORTH CENTRAL ARIZONA WATER SUPPLY
FEASIBILITY STUDY

For Reference Only
Not For Distribution

X
DESIGNED
X
DRAWN
X
CHECKED
TECH. APPR.
APPROVED
ADMIN APPROVAL - TITLE
PHOENIX, AZ YYYY-MM-DD

GRAY MOUNTAIN TO FLAGSTAFF

STA 6550+00 TO STA 6606+00

3766-331-T1006

SHEET 23

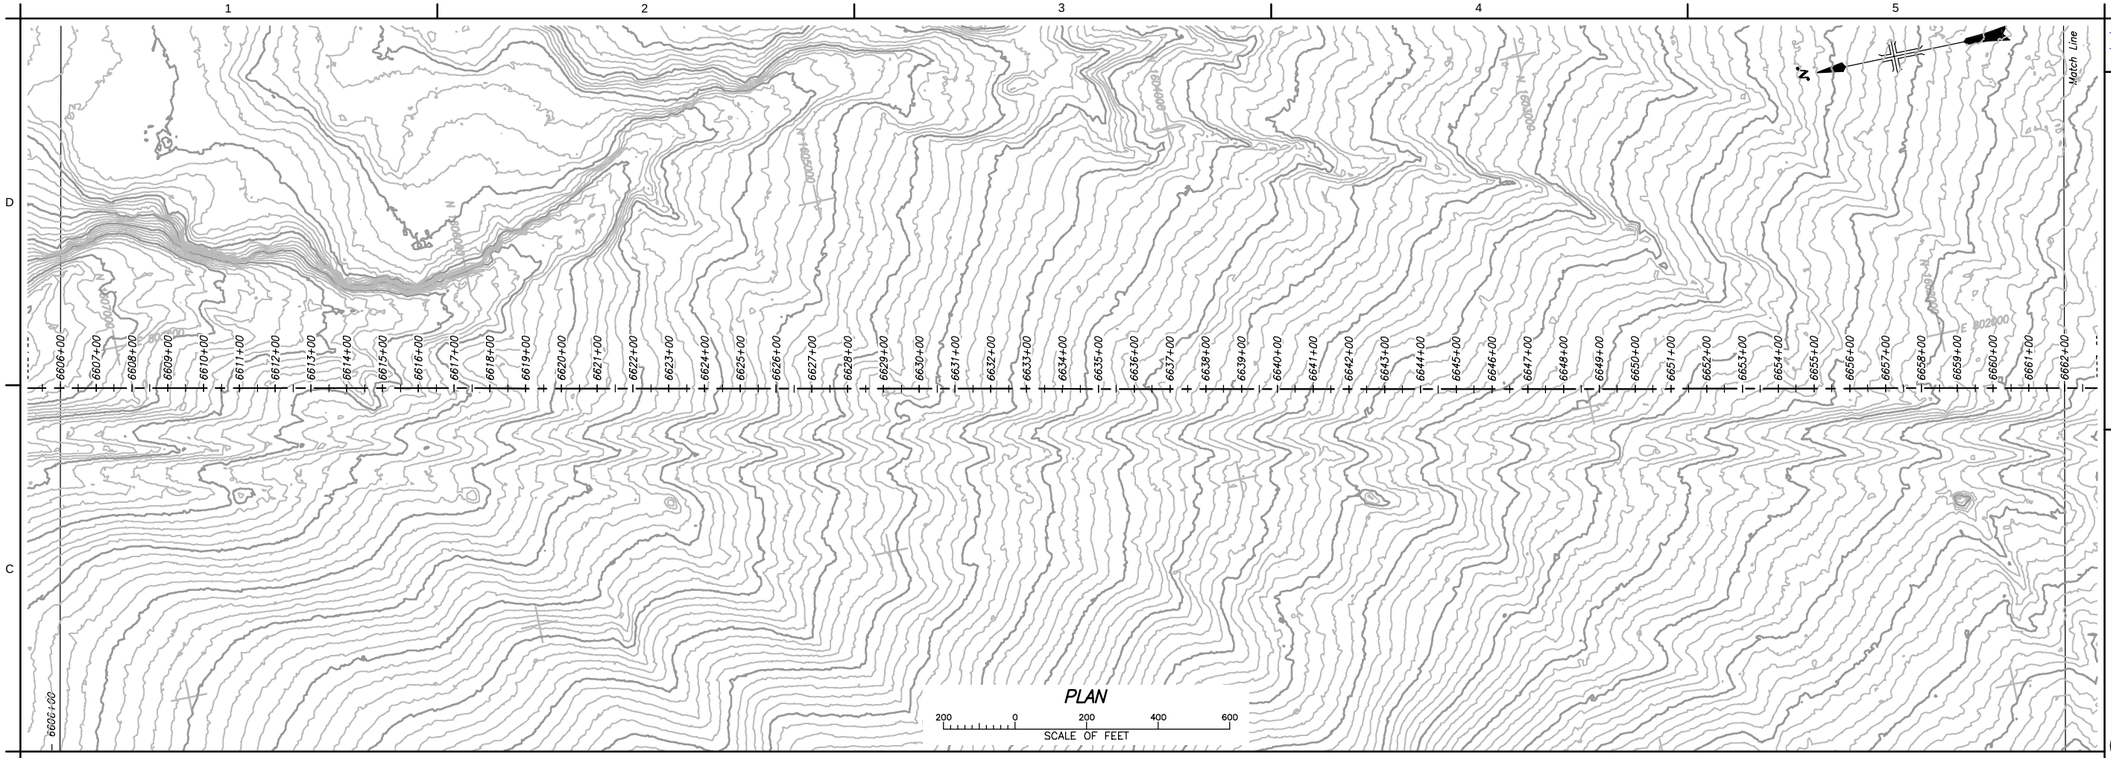

PLAN

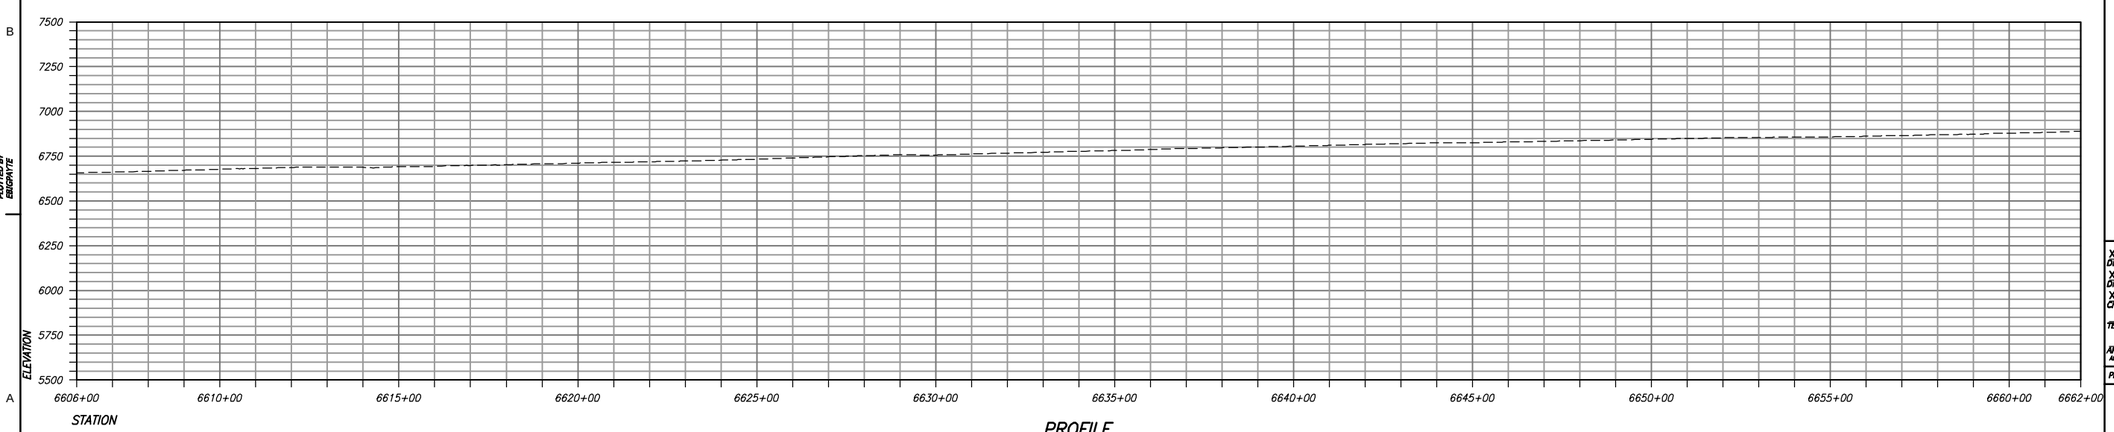

PROFILE

RECLAMATION
Managing Water in the West

ALWAYS THINK SAFETY

U.S. DEPARTMENT OF THE INTERIOR
BUREAU OF RECLAMATION
FEDERAL DOMESTIC ASSISTANCE PROGRAM

RECLAMATION RURAL WATER SUPPLY PROGRAM 15.548

NORTH CENTRAL ARIZONA WATER SUPPLY FEASIBILITY STUDY

For Reference Only
Not For Distribution

X
DESIGNED
X
DRAWN
X
CHECKED
TECH. APPR.
APPROVED
ADMIN APPROVAL - TITLE
PHOENIX, AZ
YYYY-MM-DD

GRAY MOUNTAIN TO FLAGSTAFF

STA 6606+00 TO STA 6662+00

3766-331-T1007

SHEET 24

DATE AND TIME PLOTTED
JULY 20, 2016 15:05
PLOTTED BY
EBEDNITE

CAD SYSTEM
AutoCAD Rel. 20.0s
CAD FILENAME
3766-331-T1007-RD-24.DWG

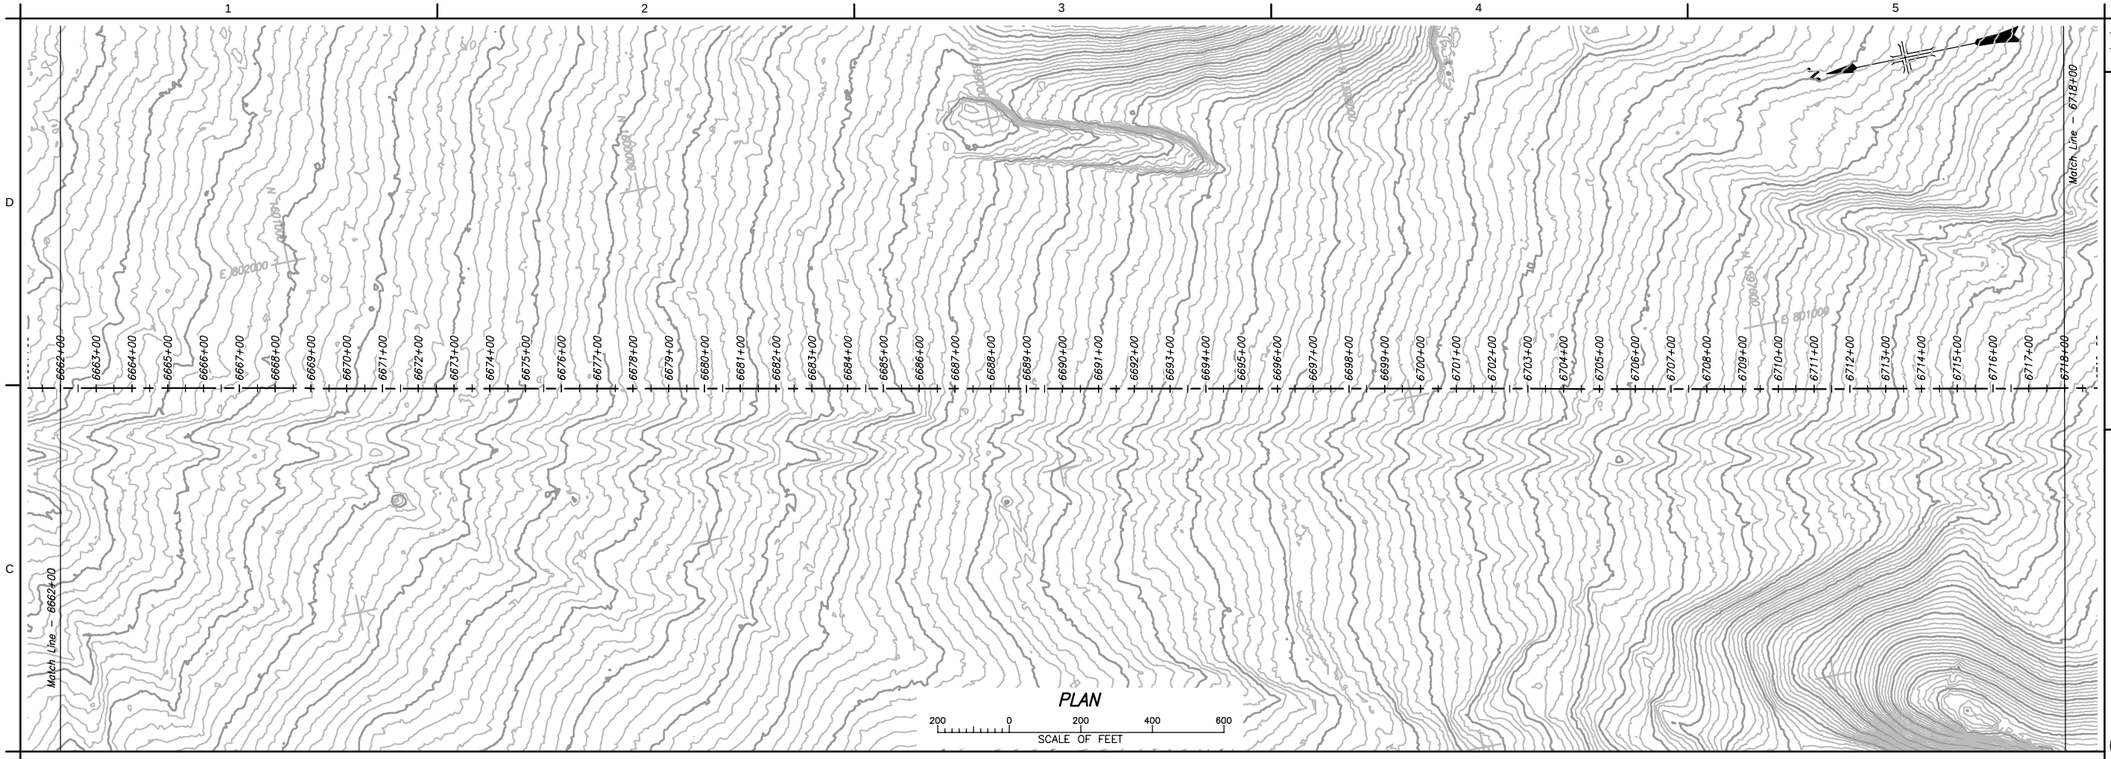

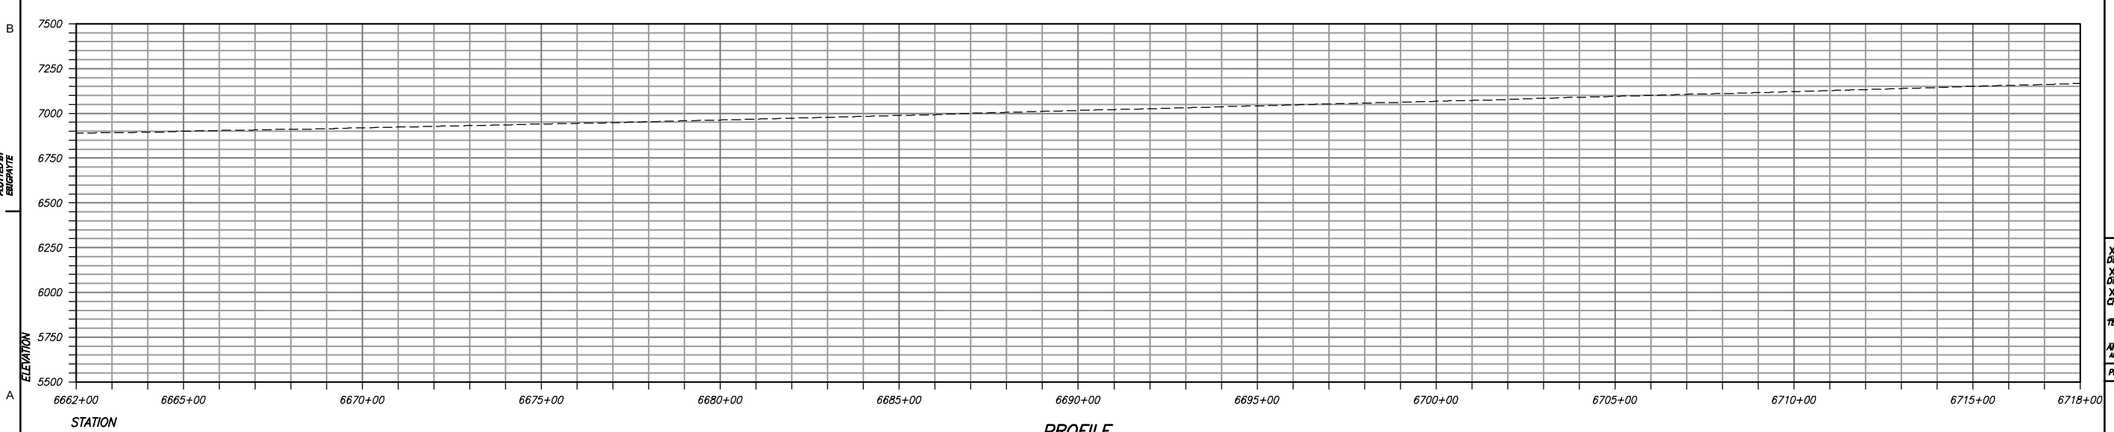

RECLAMATION
Managing Water in the West

ALWAYS THINK SAFETY

U.S. DEPARTMENT OF THE INTERIOR
BUREAU OF RECLAMATION
FEDERAL DOMESTIC ASSISTANCE PROGRAM

RECLAMATION RURAL WATER SUPPLY PROGRAM 15.548

NORTH CENTRAL ARIZONA WATER SUPPLY FEASIBILITY STUDY

For Reference Only
Not For Distribution

X DESIGNED
X DRAWN
X CHECKED
TECH. APPR.
APPROVED
ADMIN APPROVAL - TITLE

PHOENIX, AZ YYYY-MM-DD

GRAY MOUNTAIN TO FLAGSTAFF

STA 6662+00 TO STA 6718+00

3766-331-T1008

SHEET 25

DATE AND TIME PLOTTED
JULY 20, 2016 15:14
PLOTTED BY
EBGONTE

CAD SYSTEM
AutoCAD Rel. 20.0s
CAD FILENAME
3766-331-T1008-RD-25.DWG

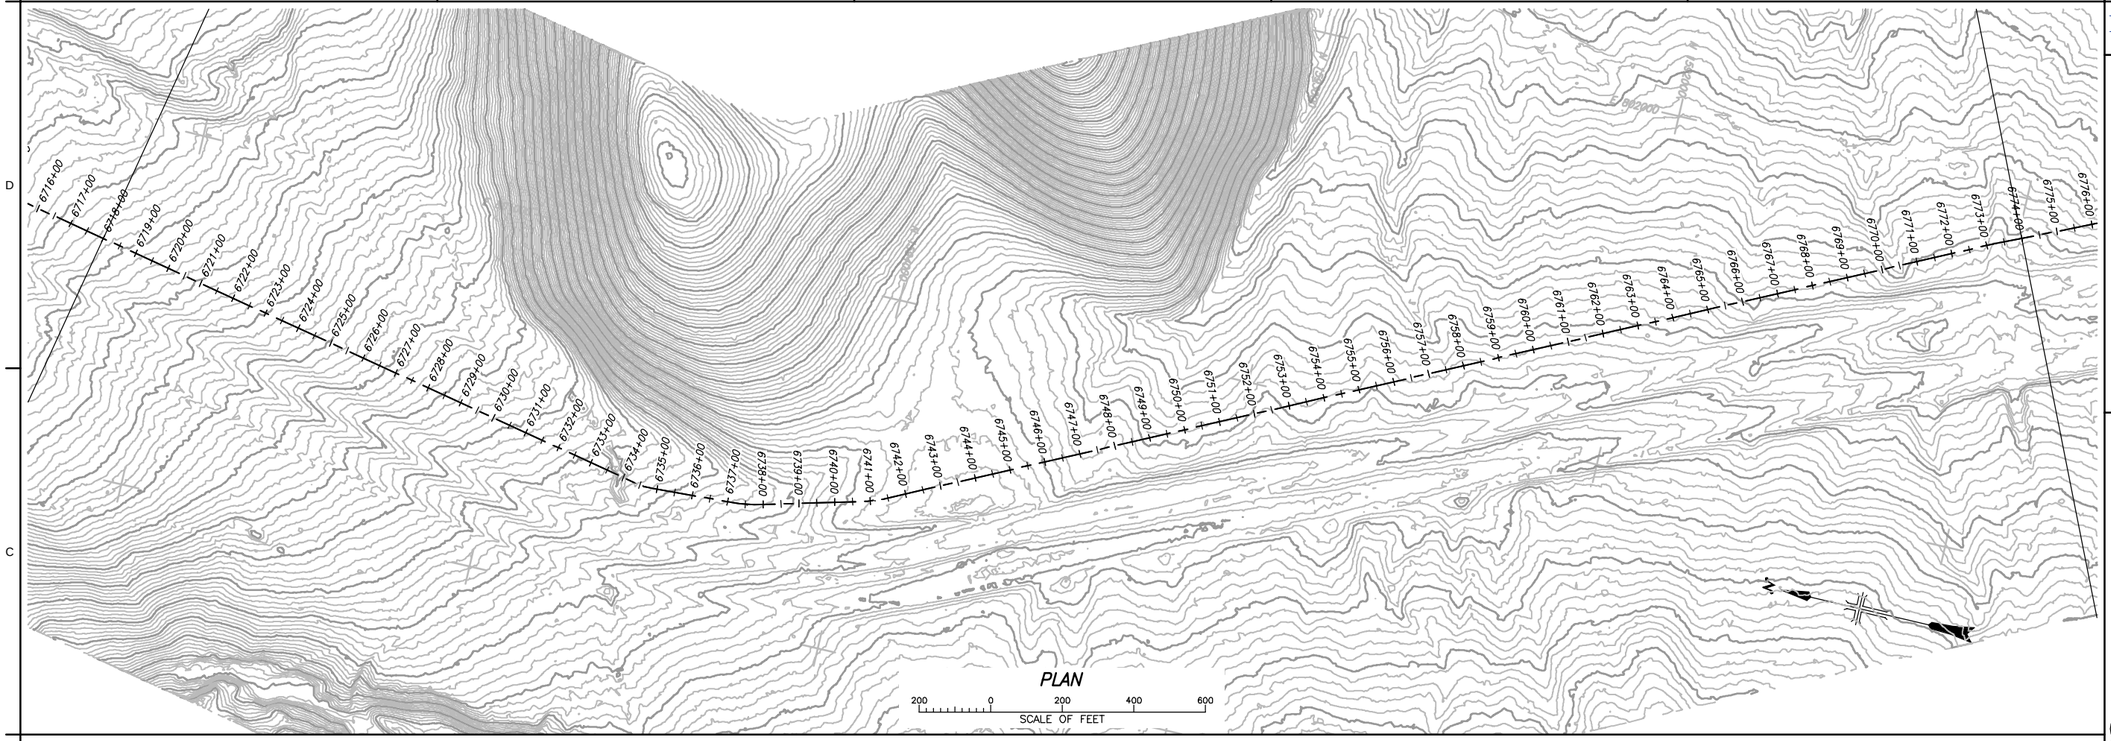

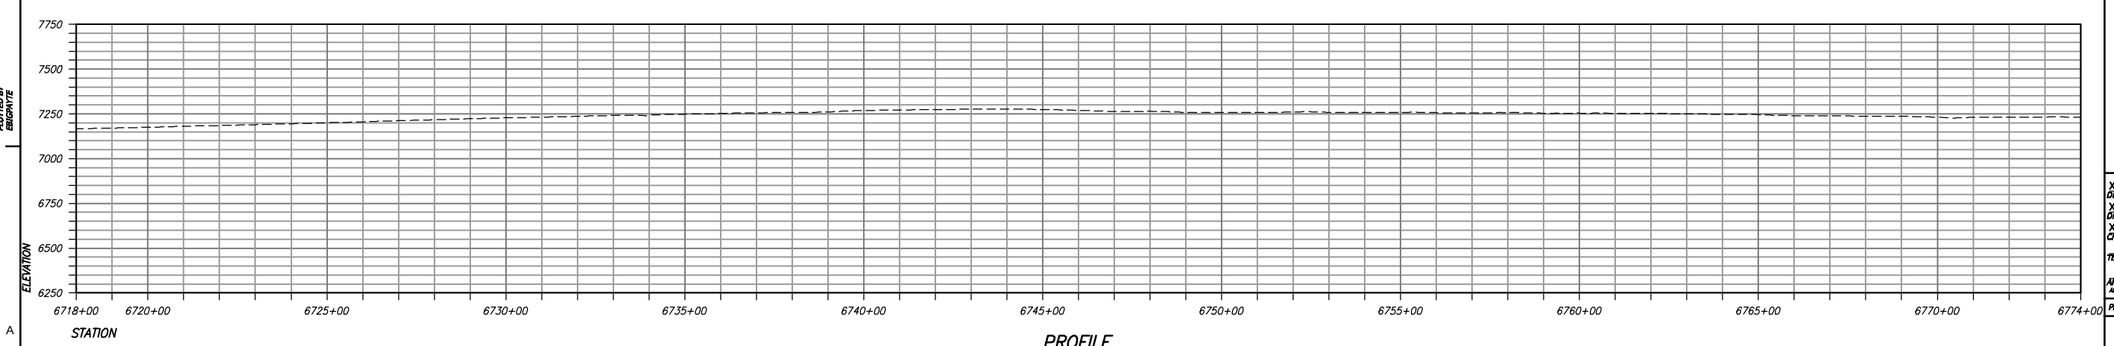

RECLAMATION
Managing Water in the West

ALWAYS THINK SAFETY

U.S. DEPARTMENT OF THE INTERIOR
BUREAU OF RECLAMATION
FEDERAL DOMESTIC ASSISTANCE PROGRAM

RECLAMATION RURAL WATER SUPPLY PROGRAM 15.548

NORTH CENTRAL ARIZONA WATER SUPPLY FEASIBILITY STUDY

For Internal Use Only
Not For Public Distribution

X DESIGNED
X DRAWN
X CHECKED
TECH. APPR.
APPROVED
ADMIN APPROVAL - TITLE

PHOENIX, AZ YYYY-MM-DD

GRAY MOUNTAIN TO FLAGSTAFF

STA 6718+00 TO STA 6774+00

3766-331-T1009

SHEET 26

DATE AND TIME PLOTTED
JULY 20, 2016 15:21
PLOTTED BY
EBEDNITE

CAD SYSTEM
AutoCAD Rel. 20.0s
CAD FILENAME
3766-331-T1009-RD-26.DWG