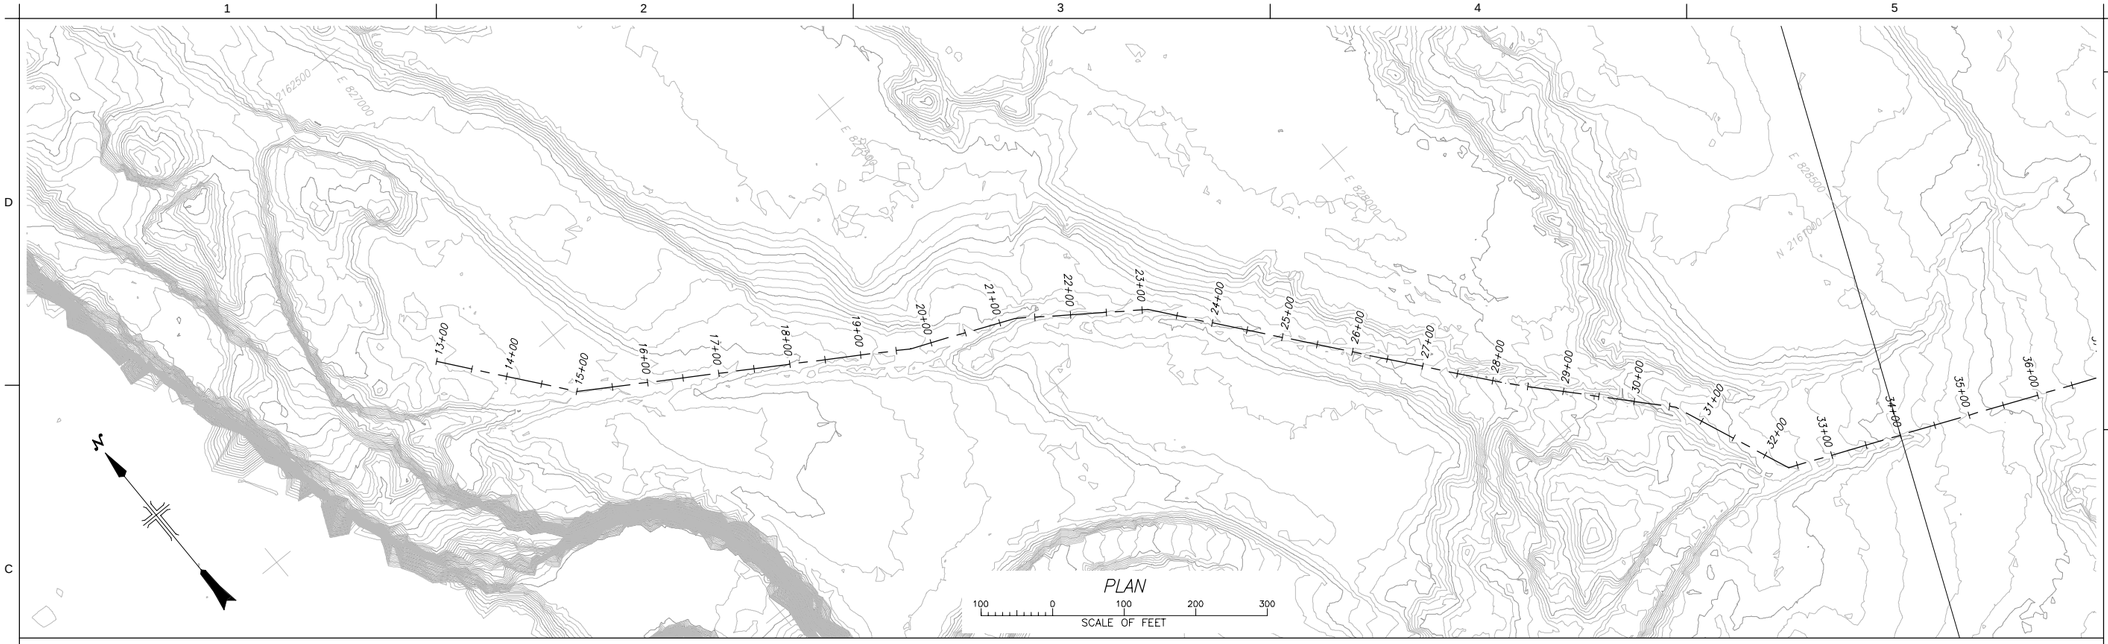

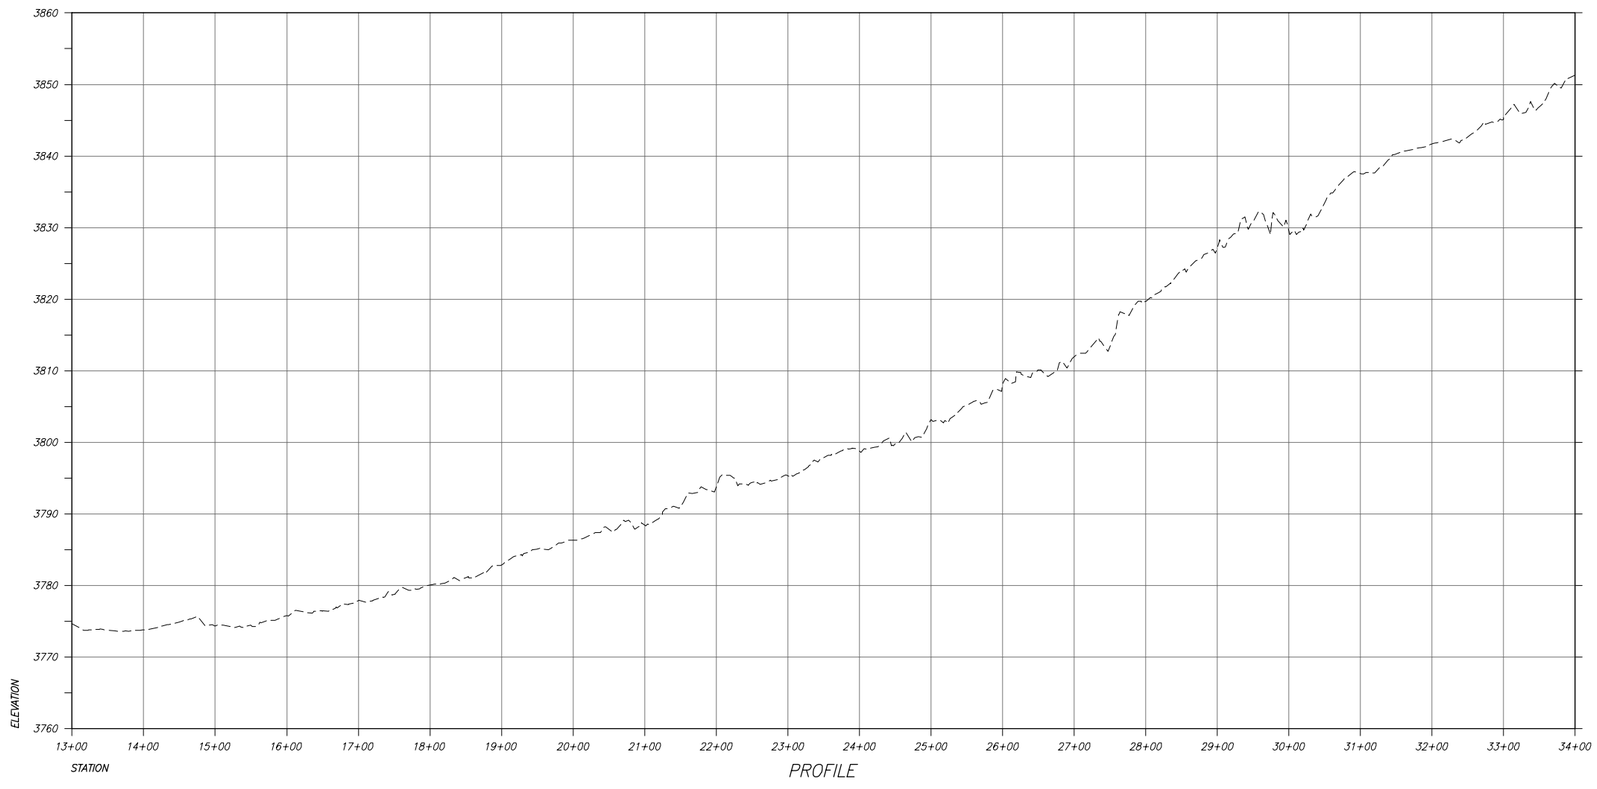

RECLAMATION
Managing Water in the West

ALWAYS THINK SAFETY

U.S. DEPARTMENT OF THE INTERIOR
BUREAU OF RECLAMATION
FEDERAL DOMESTIC ASSISTANCE PROGRAM

RECLAMATION RURAL WATER SUPPLY PROGRAM 15.548

NORTH CENTRAL ARIZONA WATER SUPPLY FEASIBILITY STUDY

For Reference Only
Not For Distribution

DESIGNED X
DRAWN X
CHECKED X
TECH. APPR.
APPROVED
ADMIN APPROVAL - TITLE

PHOENIX, AZ YYYY-MM-DD

CHAINS AREA INTAKE TO LECHEE

STA 13+00 TO STA 34+00

3766-331-T966

SHEET 1

DATE AND TIME PLOTTED
JULY 18, 2018 09:24
PLOTTED BY
DHANYCSOHM

CAD SYSTEM
AutoCAD Rel. 20.0s
CAD FILENAME
3766-331-T966-RD-1.DWG

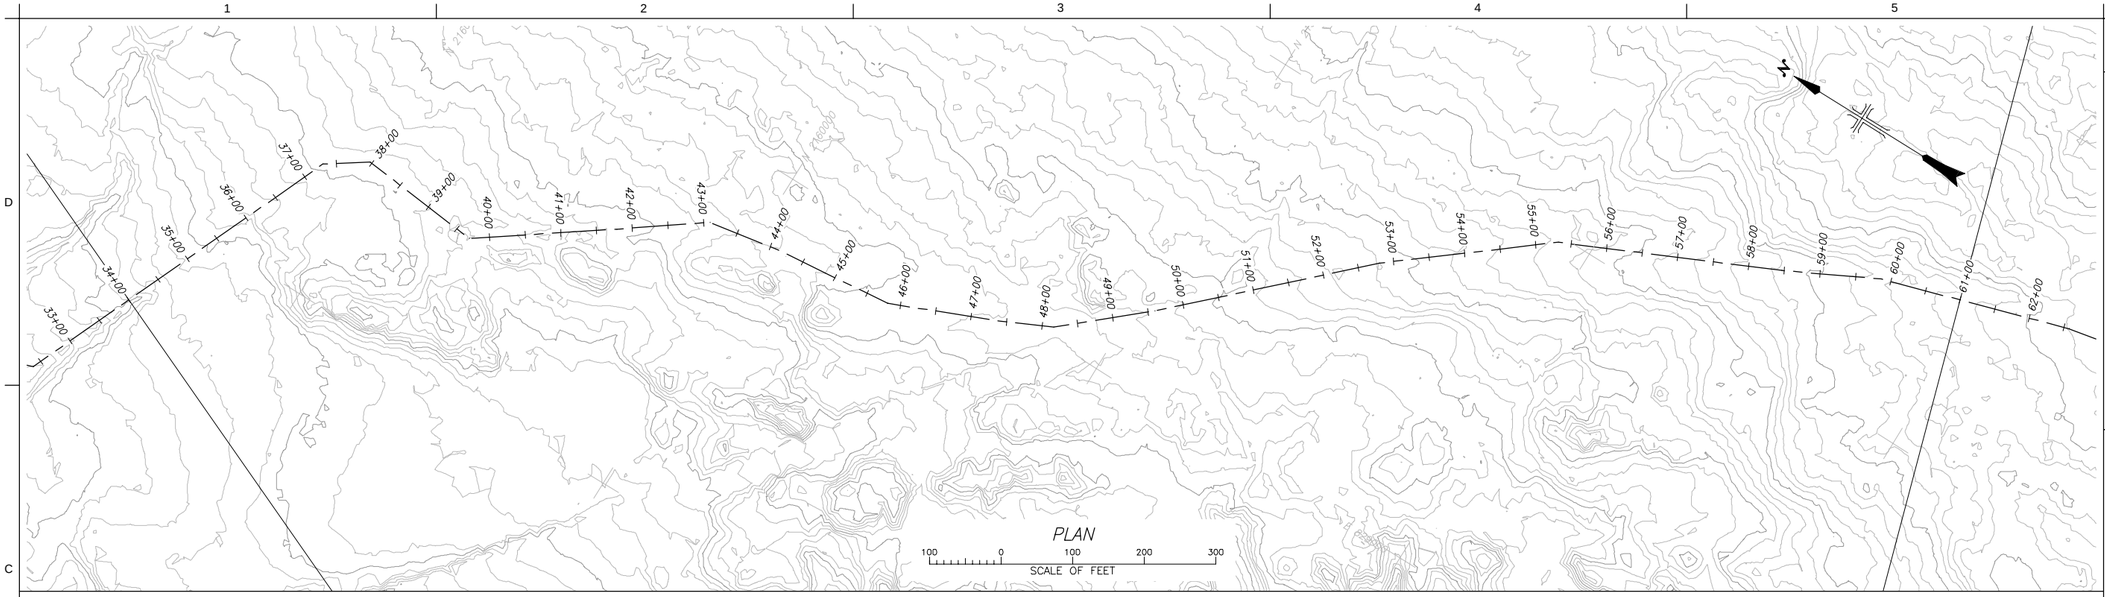

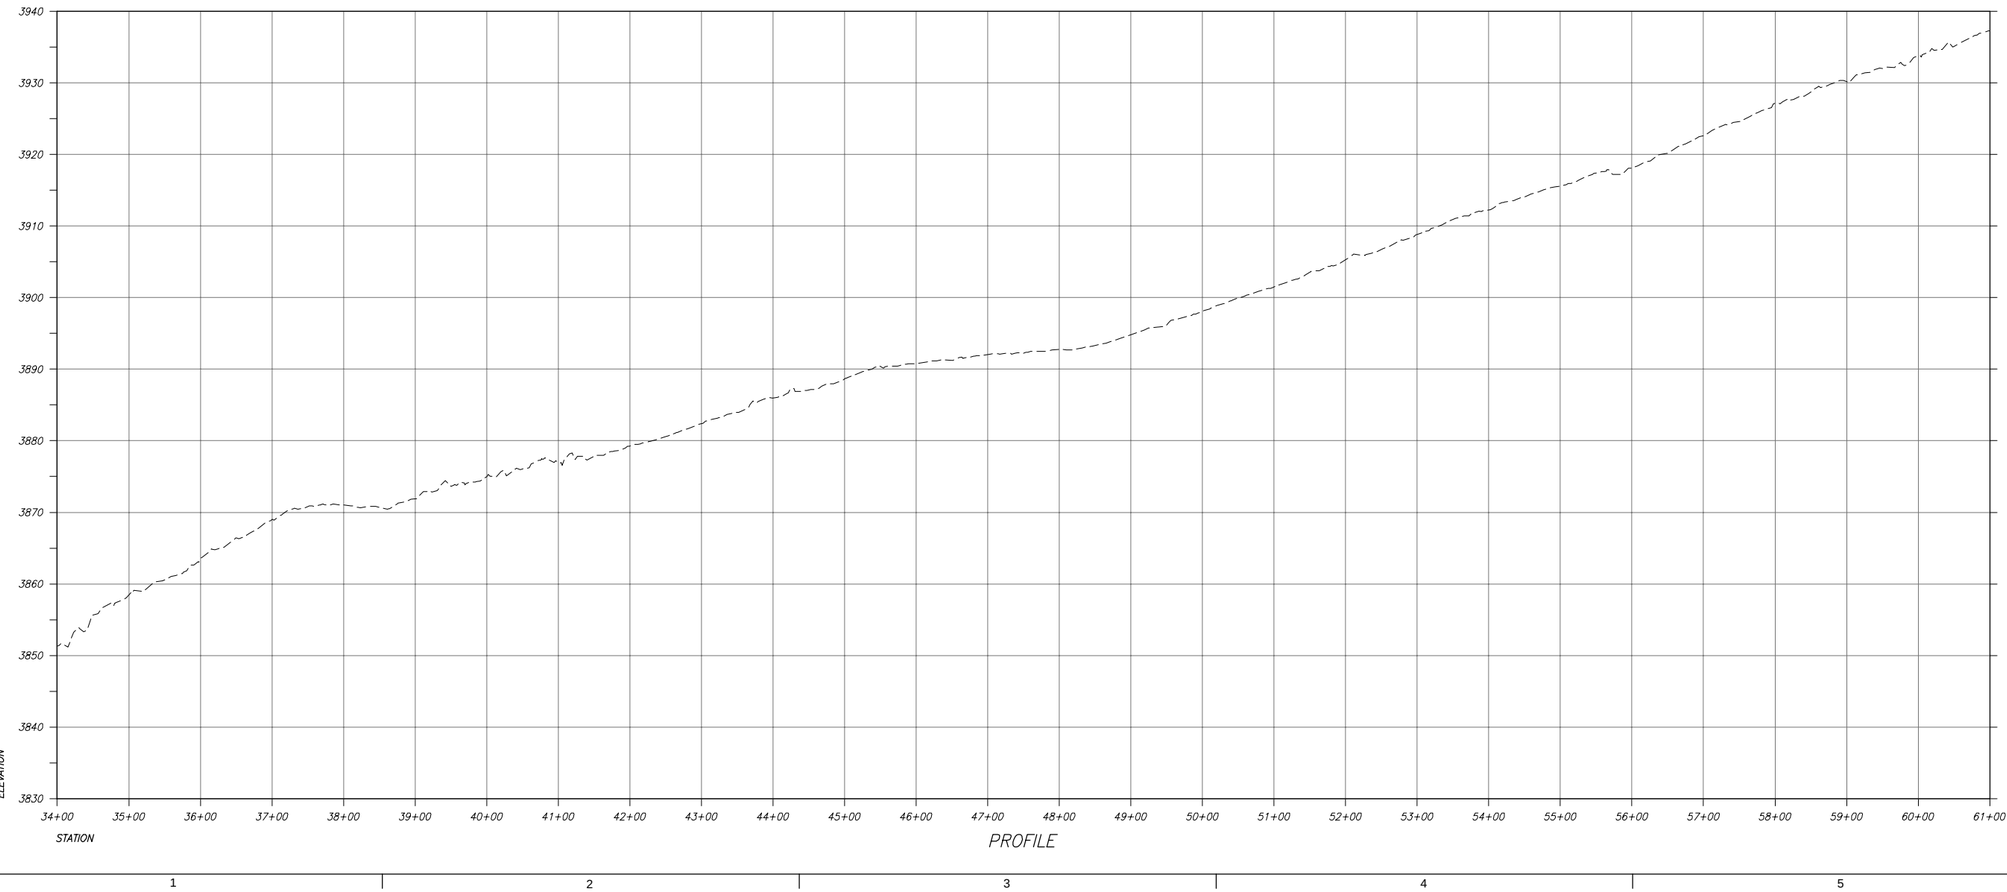

RECLAMATION
Managing Water in the West

ALWAYS THINK SAFETY

U.S. DEPARTMENT OF THE INTERIOR
BUREAU OF RECLAMATION
FEDERAL DOMESTIC ASSISTANCE PROGRAM

RECLAMATION RURAL WATER SUPPLY
PROGRAM 15.548

NORTH CENTRAL ARIZONA WATER SUPPLY
FEASIBILITY STUDY

For Reference Only
Not for Distribution

X DESIGNED
X DRAWN
X CHECKED
TECH. APPR.
APPROVED
ADMIN APPROVAL - TITLE
PHOENIX, AZ YYYY-MM-DD

CHAINS AREA INTAKE TO LECHEE

STA 34+00 TO STA 61+00

3766-331-T967

SHEET 2

DATE AND TIME PLOTTED
JULY 18, 2016 09:33
PLOTTED BY
DWART.CEGHEH

CAD SYSTEM
AutoCAD Rel. 20.0s
CAD FILENAME
3766-331-T967-ND-3.DWG

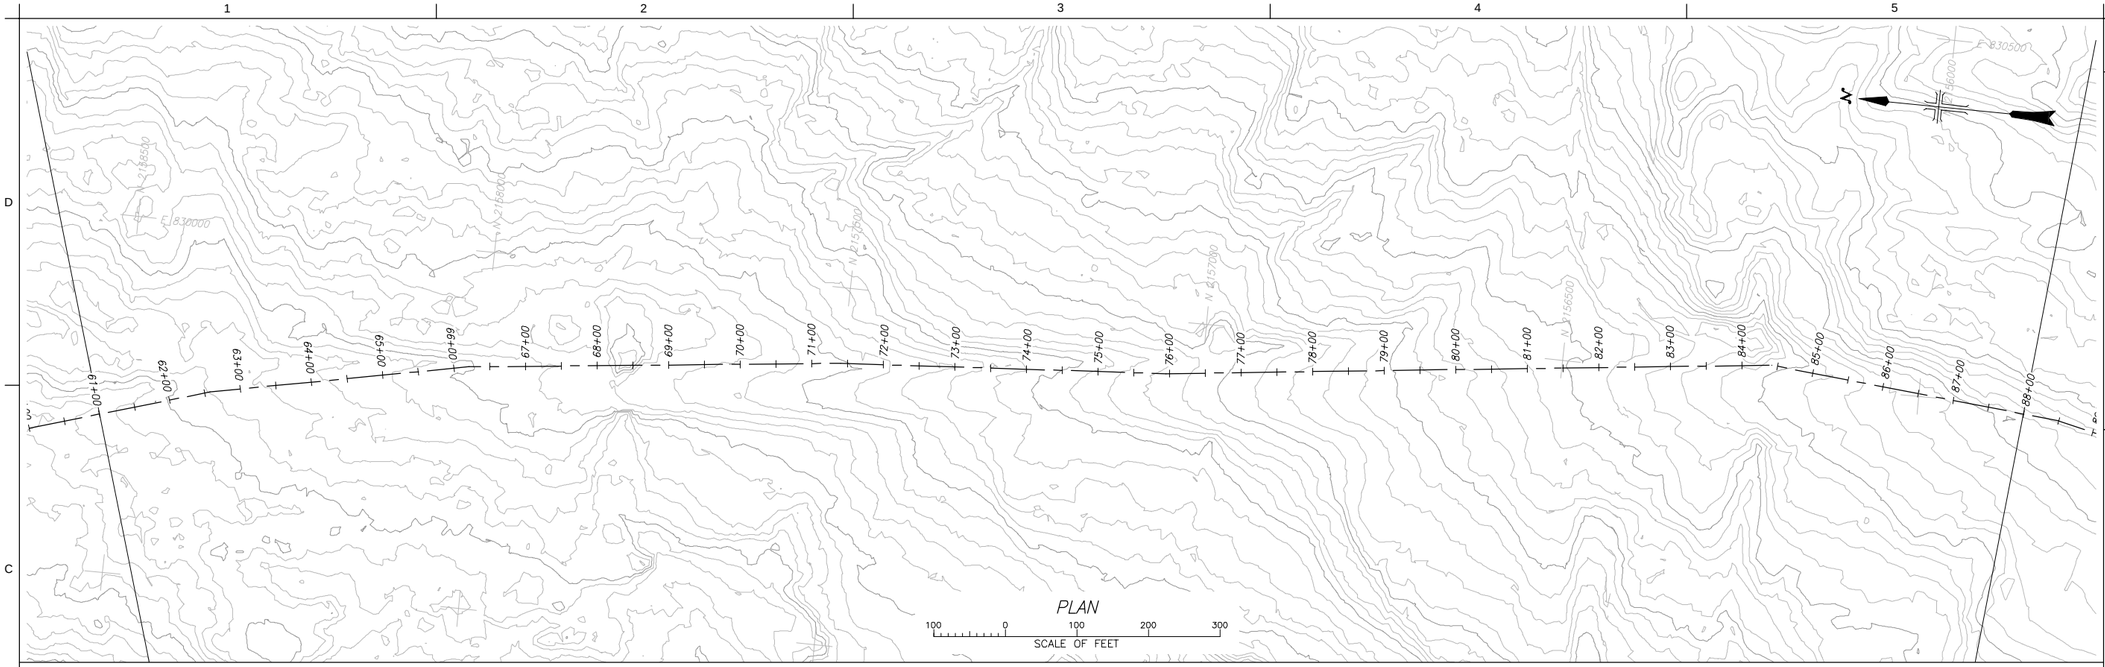

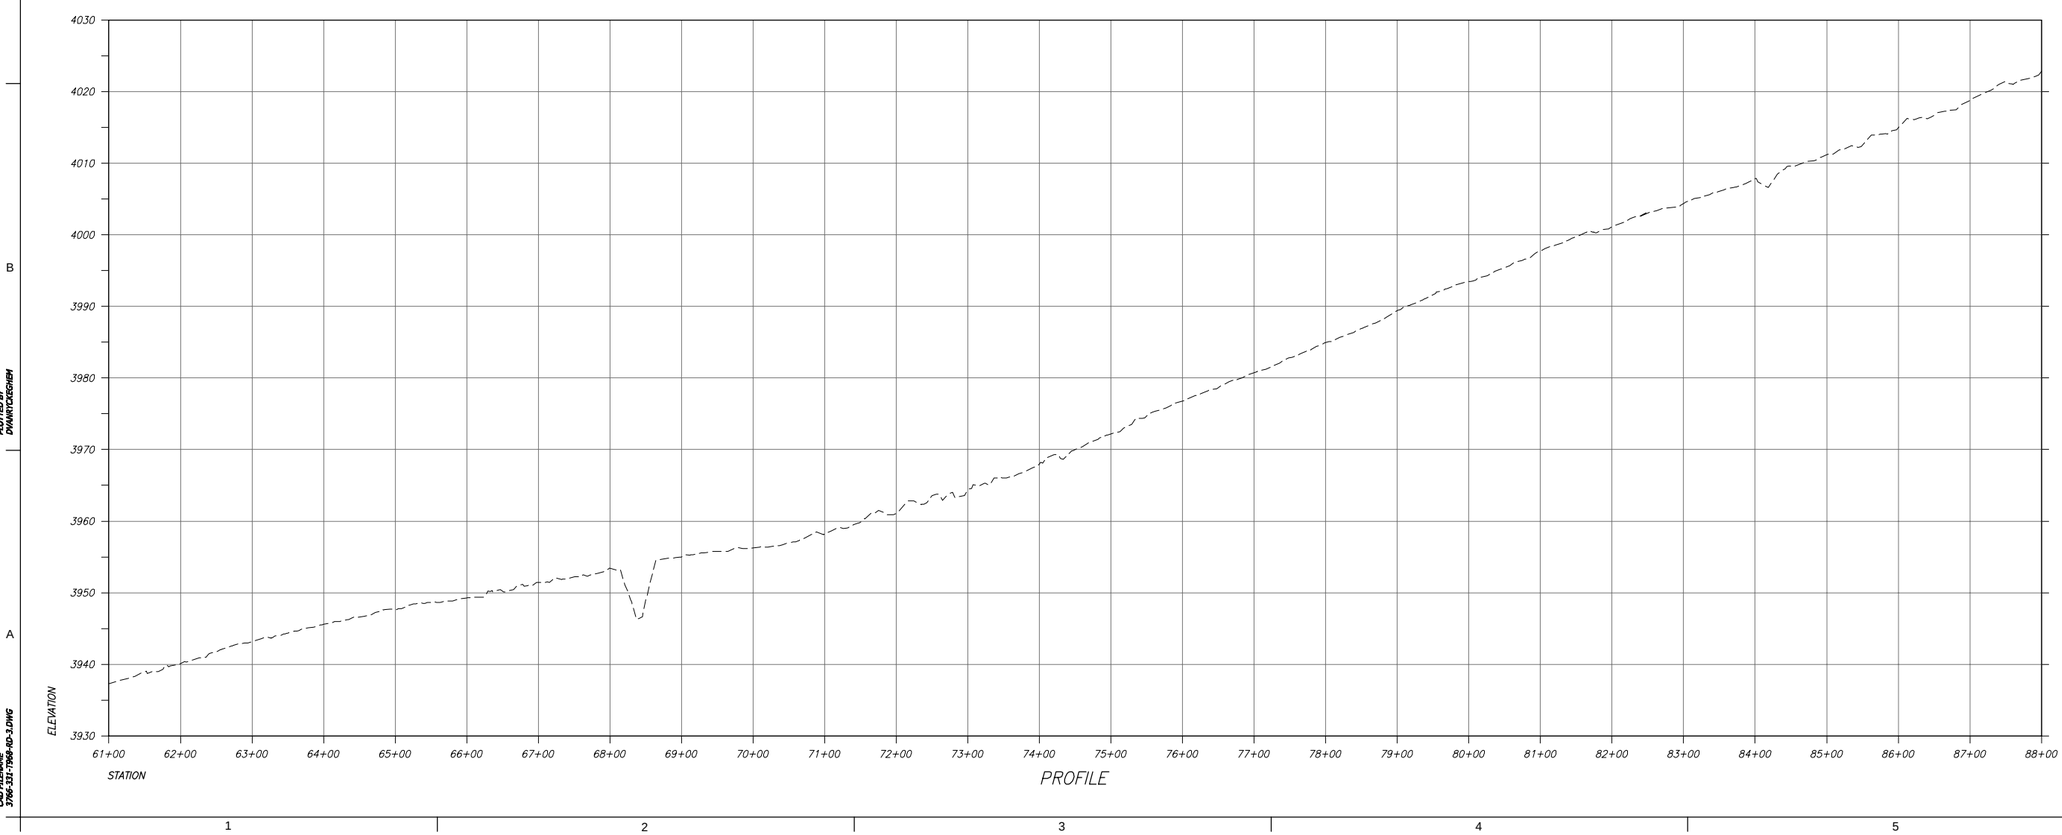

RECLAMATION
Managing Water in the West

ALWAYS THINK SAFETY

U.S. DEPARTMENT OF THE INTERIOR
BUREAU OF RECLAMATION
DOMESTIC ASSISTANCE PROGRAM

RECLAMATION RURAL WATER SUPPLY
PROGRAM
NAVAJO CENTRAL ARIZONA WATER SUPPLY
FEASIBILITY STUDY

Facsimile Only
Not for Distribution

DESIGNED X
DRAWN X
CHECKED X
TECH. APPR.
APPROVED
ADMIN APPROVAL - TITLE
PHOENIX, AZ YYYY-MM-DD

CHAINS AREA INTAKE TO LECHEE

STA 61+00 TO STA 88+00

3766-331-T968

SHEET 3

DATE AND TIME PLOTTED
JULY 18, 2016 09:34
PLOTTED BY
DHANYCASHISH

CAD SYSTEM
AutoCAD Rel. 20.0s
CAD FILENAME
3766-331-T968-ND-3.DWG

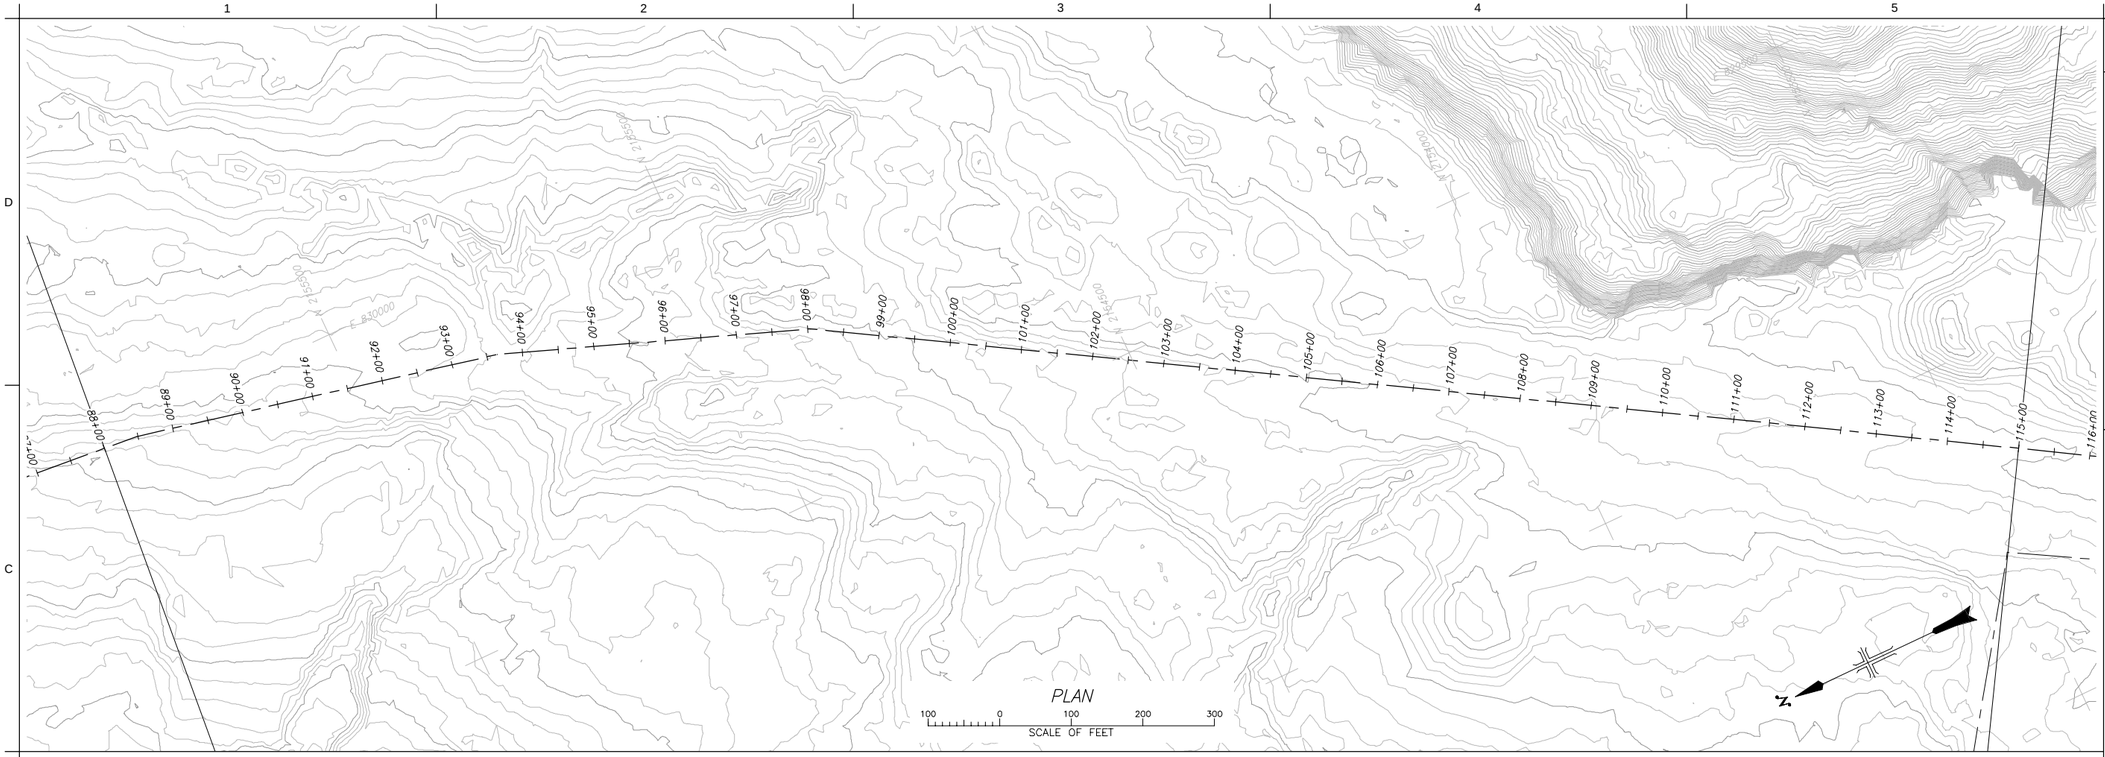

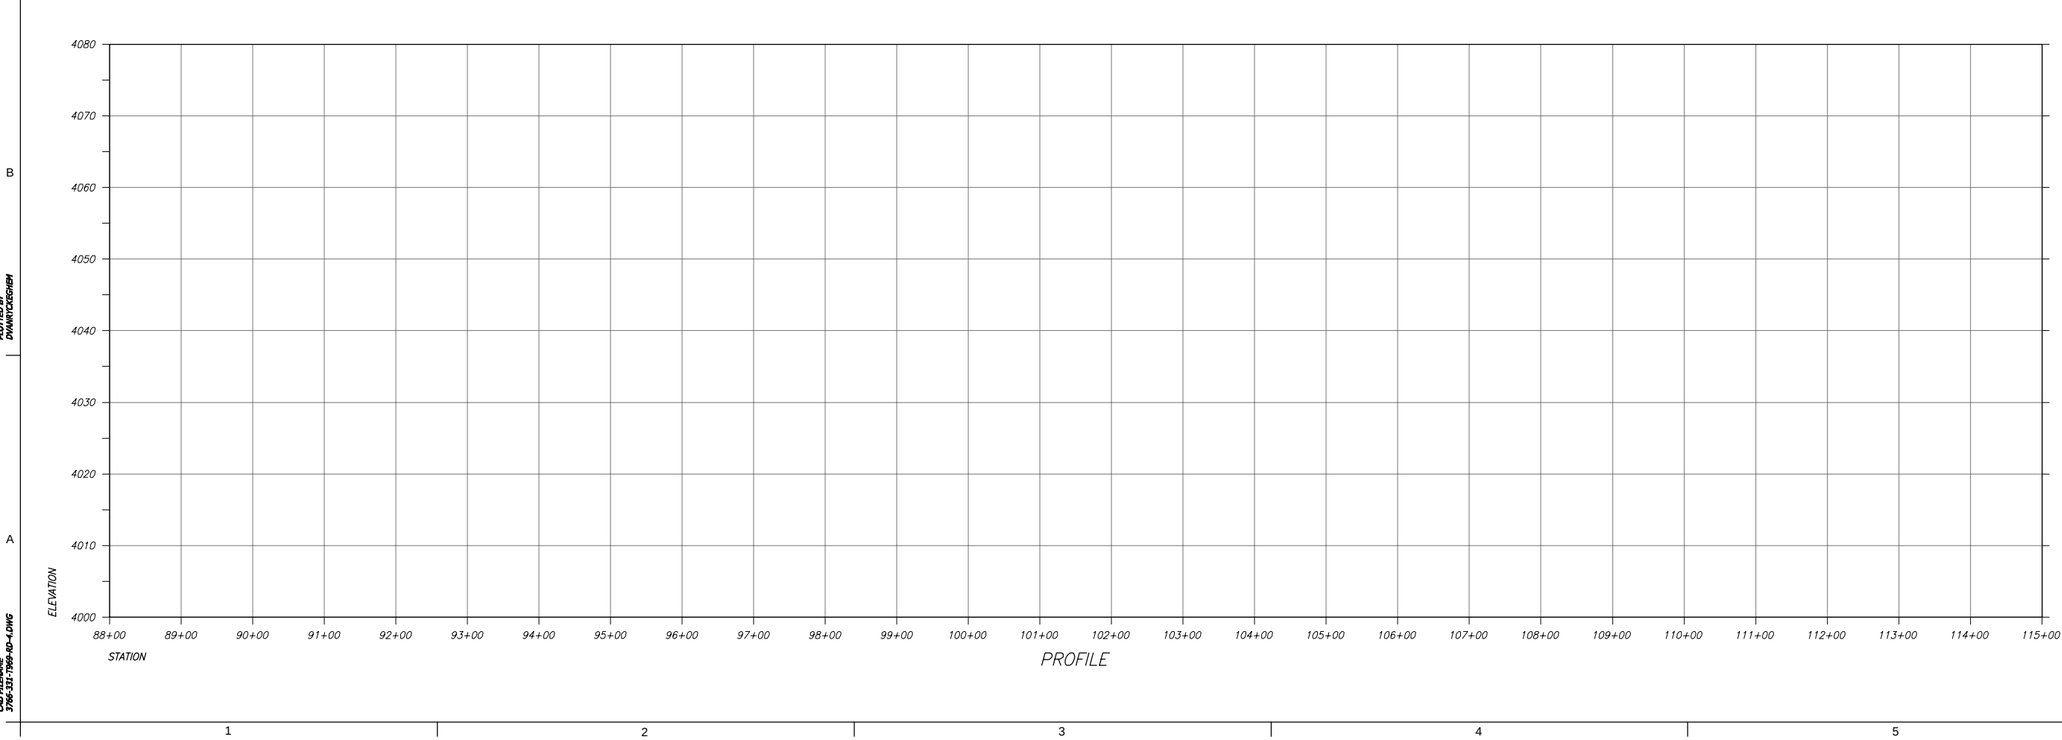

RECLAMATION
Managing Water in the West

ALWAYS THINK SAFETY

U.S. DEPARTMENT OF THE INTERIOR
BUREAU OF RECLAMATION
FEDERAL DOMESTIC ASSISTANCE PROGRAM

RECLAMATION RURAL WATER SUPPLY PROGRAM 15.548

NORTH CENTRAL ARIZONA WATER SUPPLY FEASIBILITY STUDY

For Reference Only
Not For Distribution

DATE AND TIME PLOTTED
JULY 18, 2016 09:35
PLOTTED BY
DMARTCAGHIGH

CAD SYSTEM
AutoCAD Rel. 20.0s
CAD FILENAME
3766-331-T969-AD-4.DWG

X DESIGNED
X DRAWN
X CHECKED
TECH. APPR.
APPROVED
ADMIN APPROVAL - TITLE
PHOENIX, AZ YYYY-MM-DD

CHAINS AREA INTAKE TO LECHEE

STA 88+00 TO STA 115+00

3766-331-T969

SHEET 4

PLAN

100 0 100 200 300

SCALE OF FEET

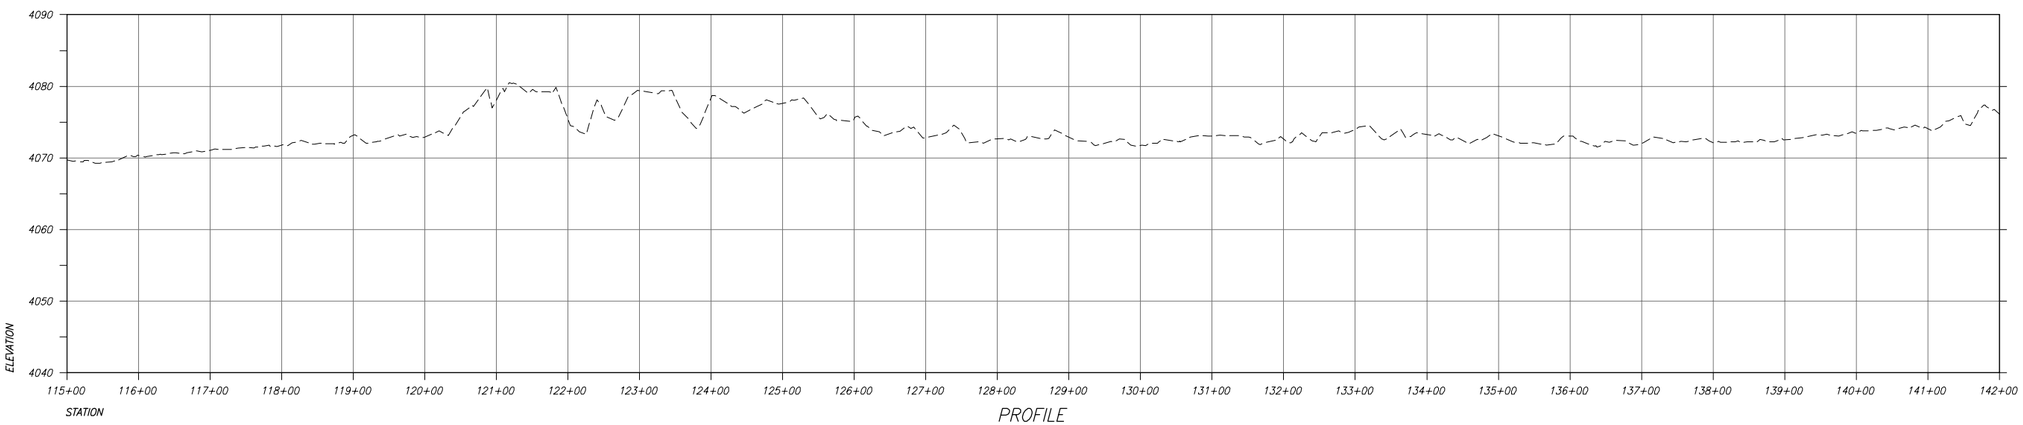

PROFILE

RECLAMATION
Managing Water in the West

ALWAYS THINK SAFETY

U.S. DEPARTMENT OF THE INTERIOR
BUREAU OF RECLAMATION
FEDERAL DOMESTIC ASSISTANCE PROGRAM

RECLAMATION RURAL WATER SUPPLY
PROGRAM 15.548

NORTH CENTRAL ARIZONA WATER SUPPLY
FEASIBILITY STUDY

For Reference Only
Not For Distribution

X DESIGNED
X DRAWN
X CHECKED
TECH. APPR.
APPROVED
ADMIN APPROVAL - TITLE

PHOENIX, AZ YYYY-MM-DD

CHAINS AREA INTAKE TO LECHEE

STA 115+00 TO STA 142+00

3766-331-T970

SHEET 5

DATE AND TIME PLOTTED
JULY 18, 2016 09:37
PLOTTED BY
DWAKYGASHIM

CAD SYSTEM
AutoCAD Rel. 20.0s
CAD FILENAME
3766-331-T970-SD-SLDWG

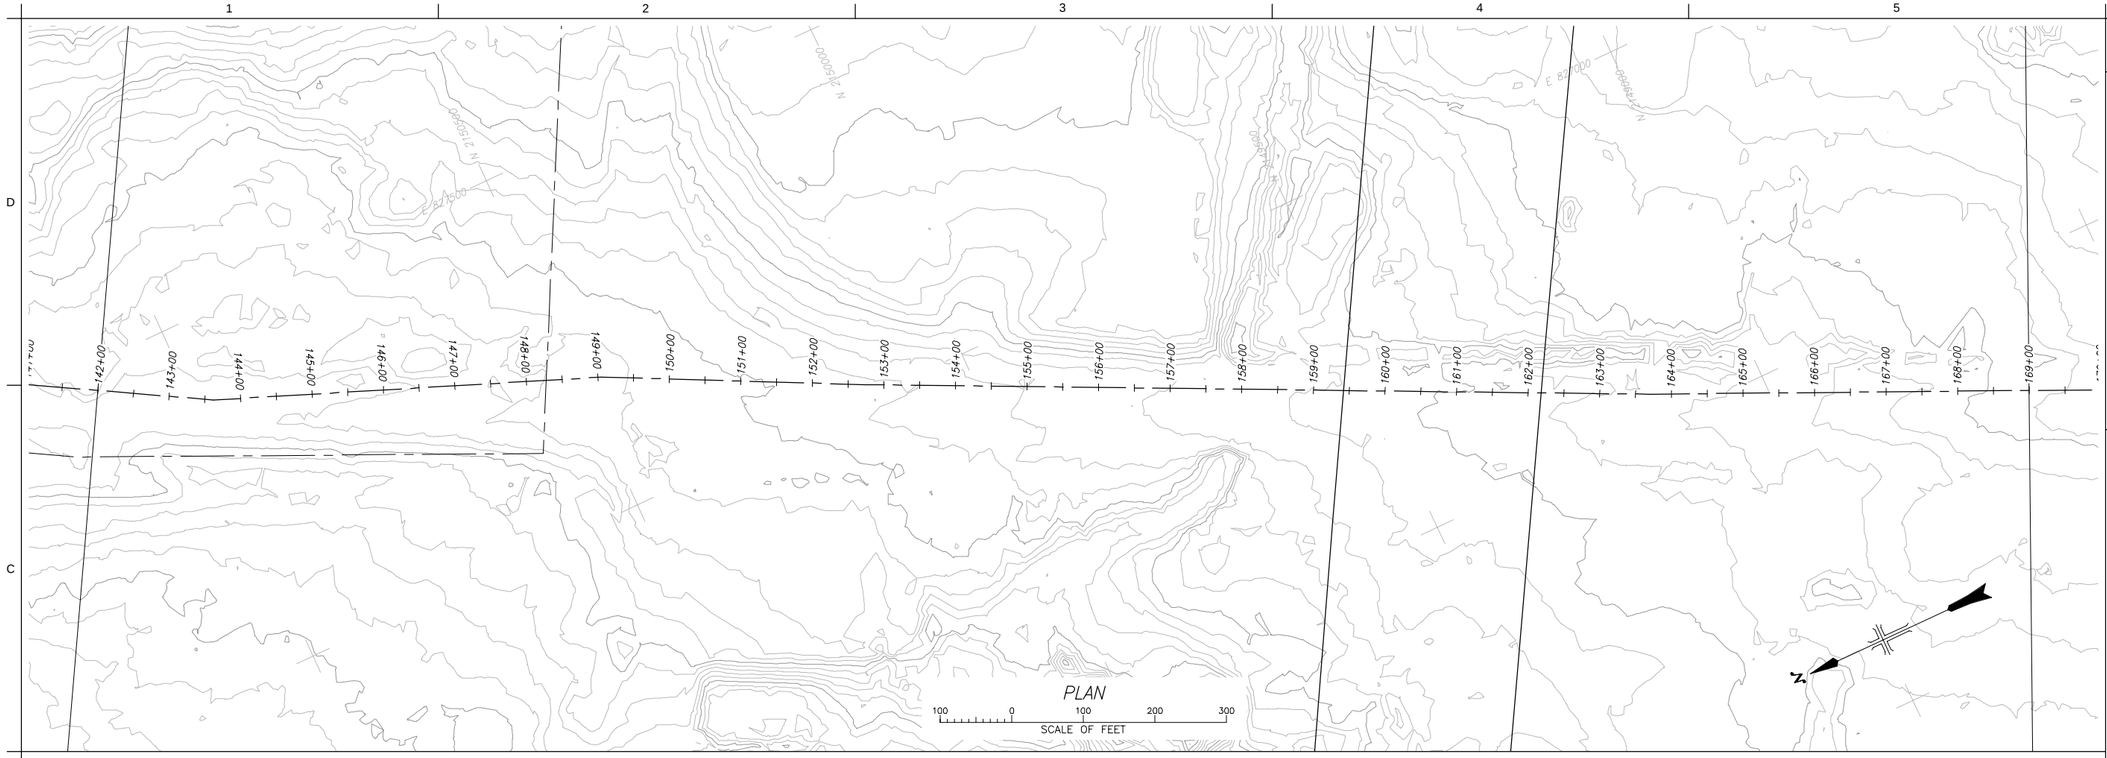

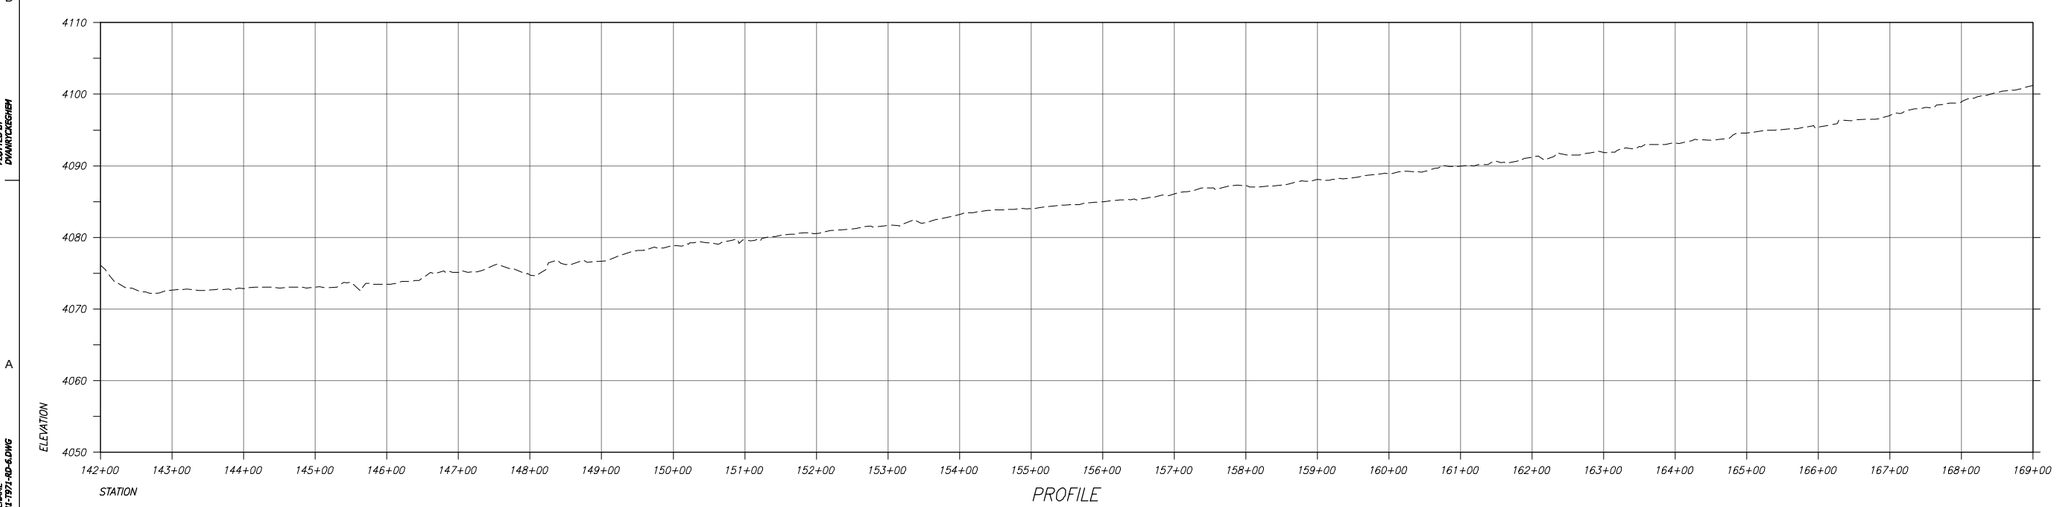

RECLAMATION
Managing Water in the West

ALWAYS THINK SAFETY

U.S. DEPARTMENT OF THE INTERIOR
BUREAU OF RECLAMATION
FEDERAL DOMESTIC ASSISTANCE PROGRAM

RECLAMATION RURAL WATER SUPPLY
PROGRAM 15.548
NORTH CENTRAL ARIZONA WATER SUPPLY
FEASIBILITY STUDY

For Reference Only
Not for Distribution

X DESIGNED
X DRAWN
X CHECKED
TECH. APPR.
APPROVED
ADMIN APPROVAL - TITLE
PHOENIX, AZ YYYY-MM-DD

CHAINS AREA INTAKE TO LECHEE

STA 142+00 TO STA 169+00

3766-331-T971

SHEET 6

DATE AND TIME PLOTTED
JULY 18, 2016 09:38
PLOTTED BY
DHARTCAGHIGH

CAD SYSTEM
AutoCAD Rel. 20.0s
CAD FILENAME
3766-331-T971-NO-SLDWG

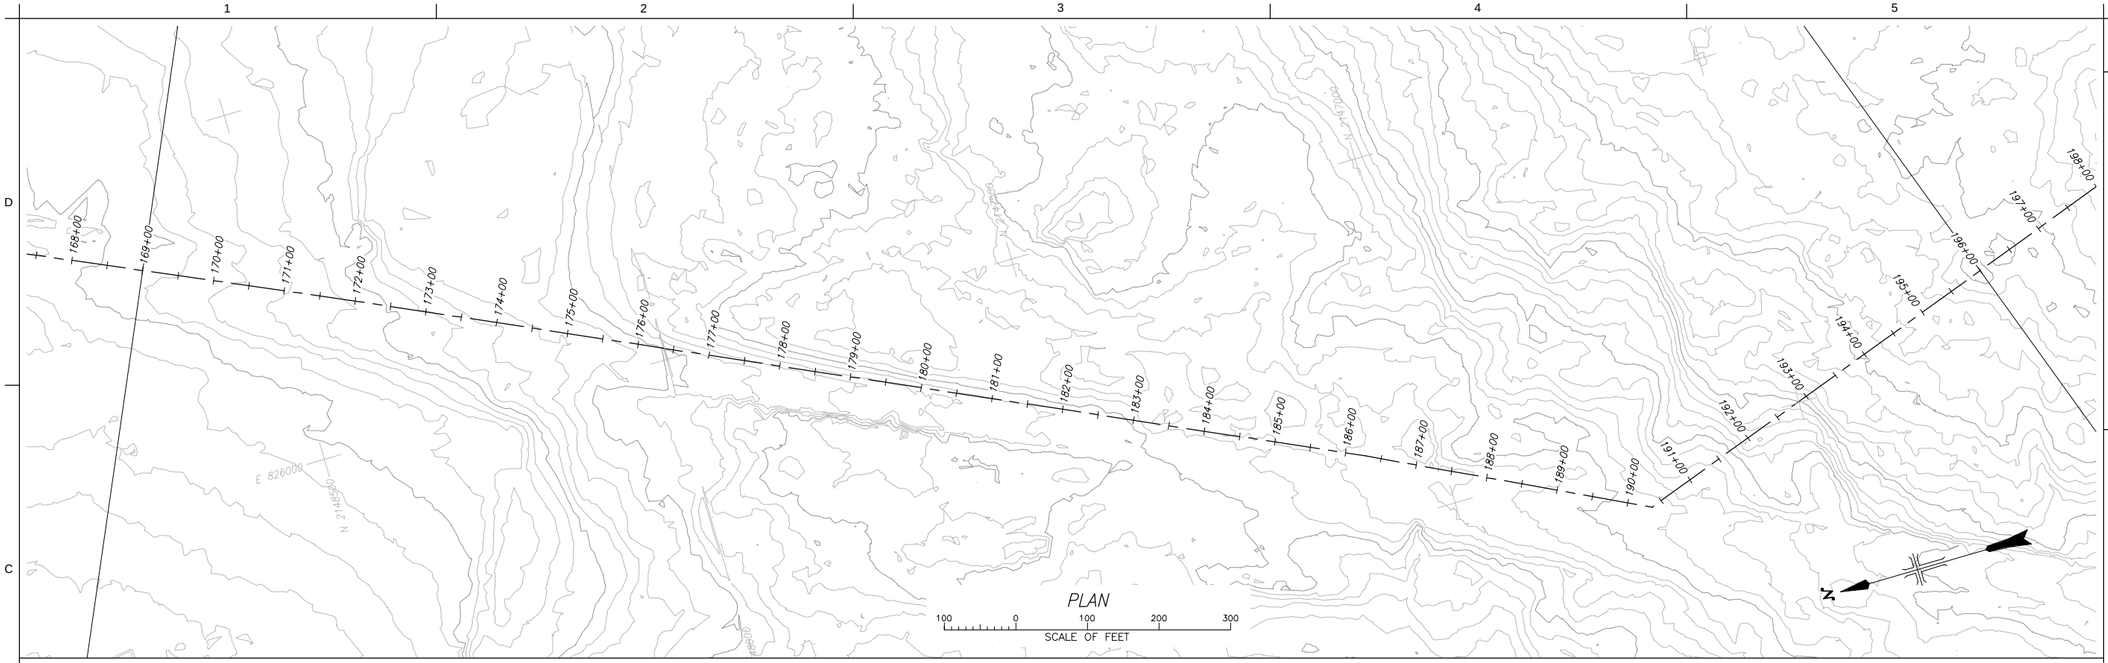

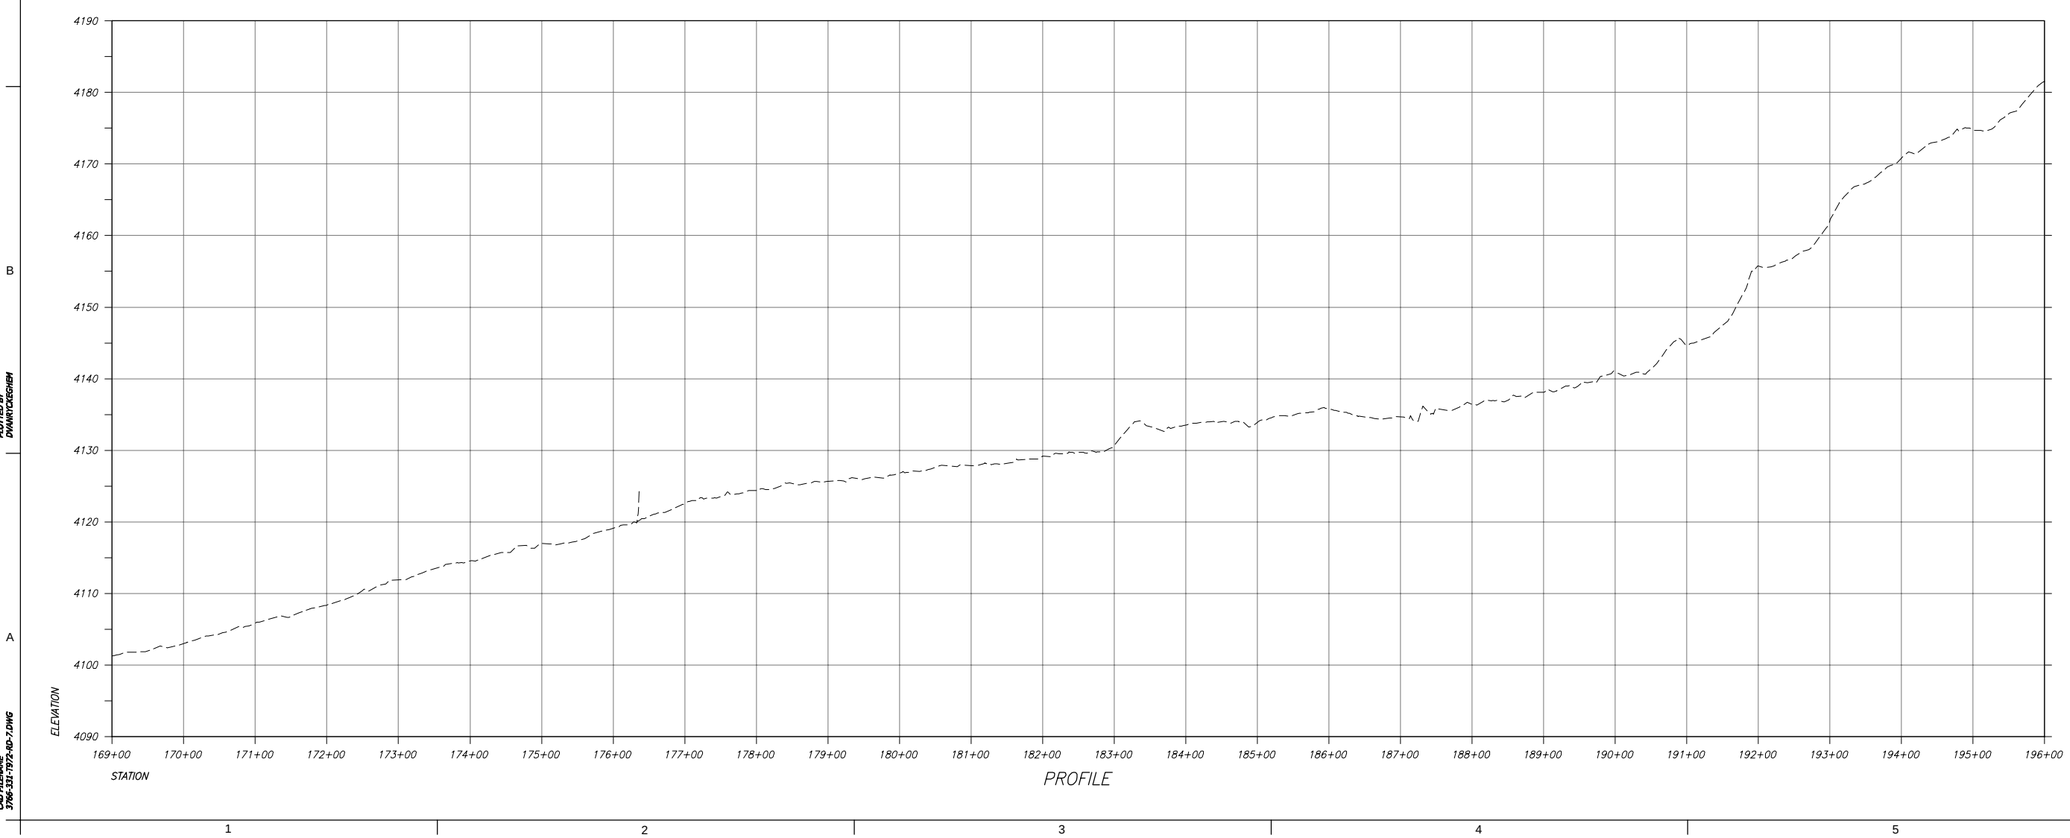

RECLAMATION
Managing Water in the West

ALWAYS THINK SAFETY

U.S. DEPARTMENT OF THE INTERIOR
BUREAU OF RECLAMATION
FEDERAL DOMESTIC ASSISTANCE PROGRAM

RECLAMATION RURAL WATER SUPPLY
PROGRAM 15.548
NORTH CENTRAL ARIZONA WATER SUPPLY
FEASIBILITY STUDY

For Reference Only
Not for Distribution

DESIGNED X
DRAWN X
CHECKED
TECH. APPR.
APPROVED
ADMIN APPROVAL - TITLE
PHOENIX, AZ YYYY-MM-DD

CHAINS AREA INTAKE TO LECHEE

STA 169+00 TO STA 196+00

3766-331-T972

SHEET 7

DATE AND TIME PLOTTED
JULY 18, 2016 09:39
PLOTTED BY
DHARTCASHISH

CAD SYSTEM
AutoCAD Rel. 20.0s
CAD FILENAME
3766-331-T972-ND-7.DWG

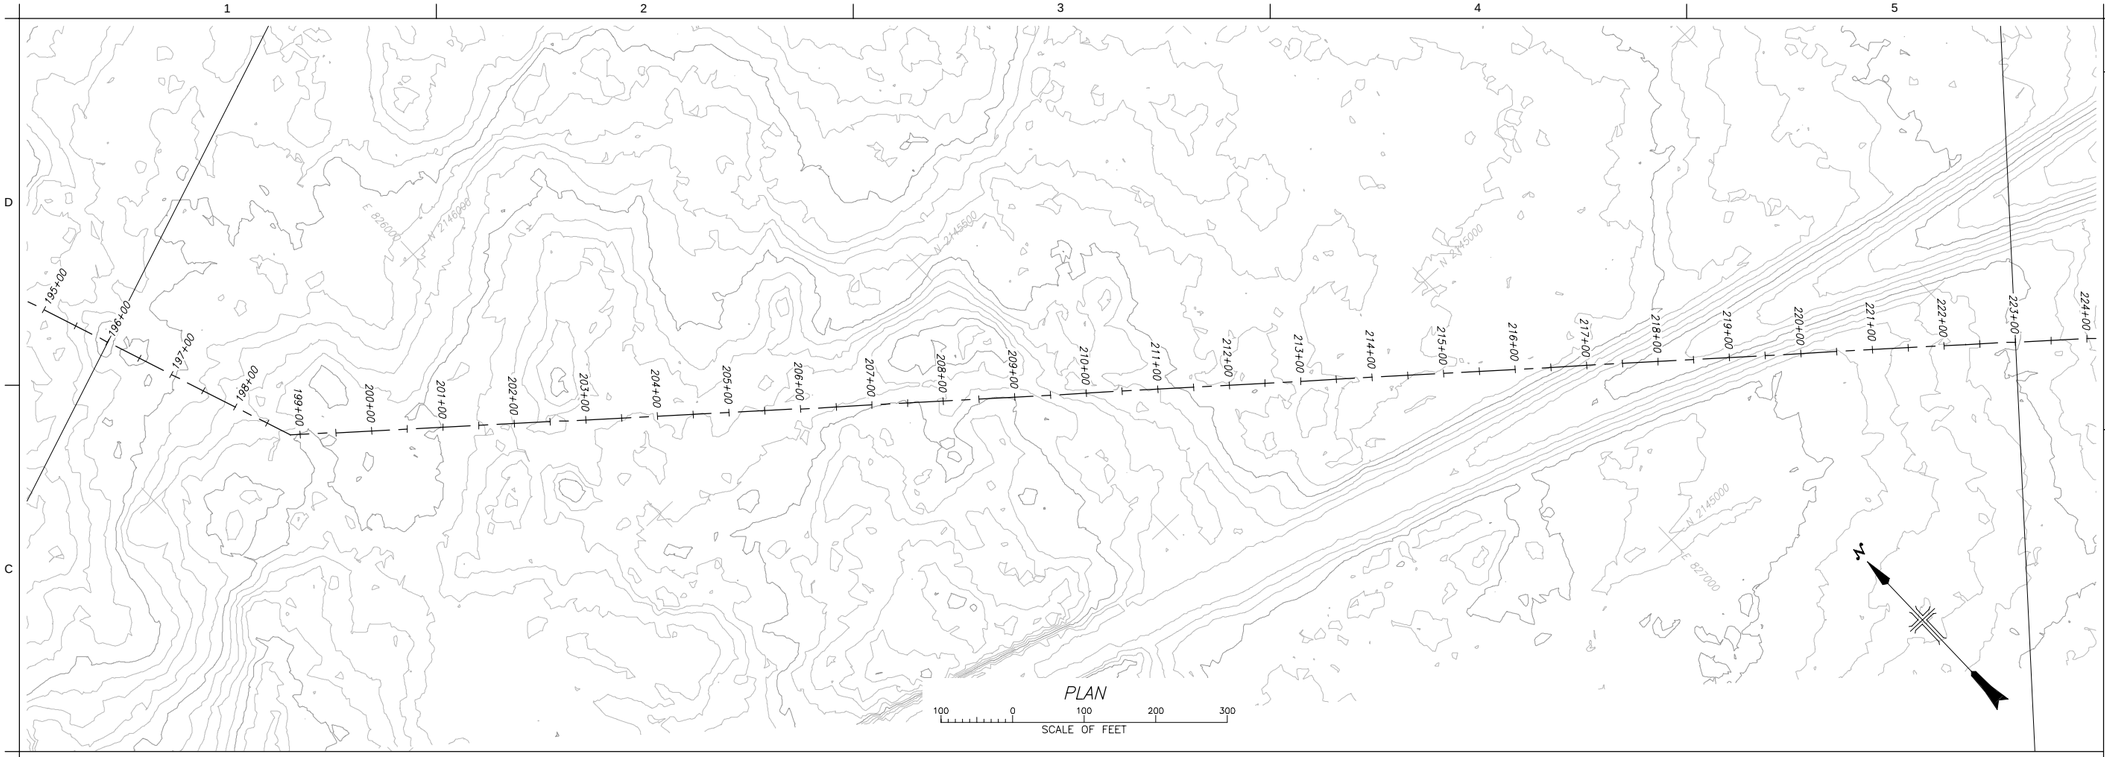

PLAN

100 0 100 200 300

SCALE OF FEET

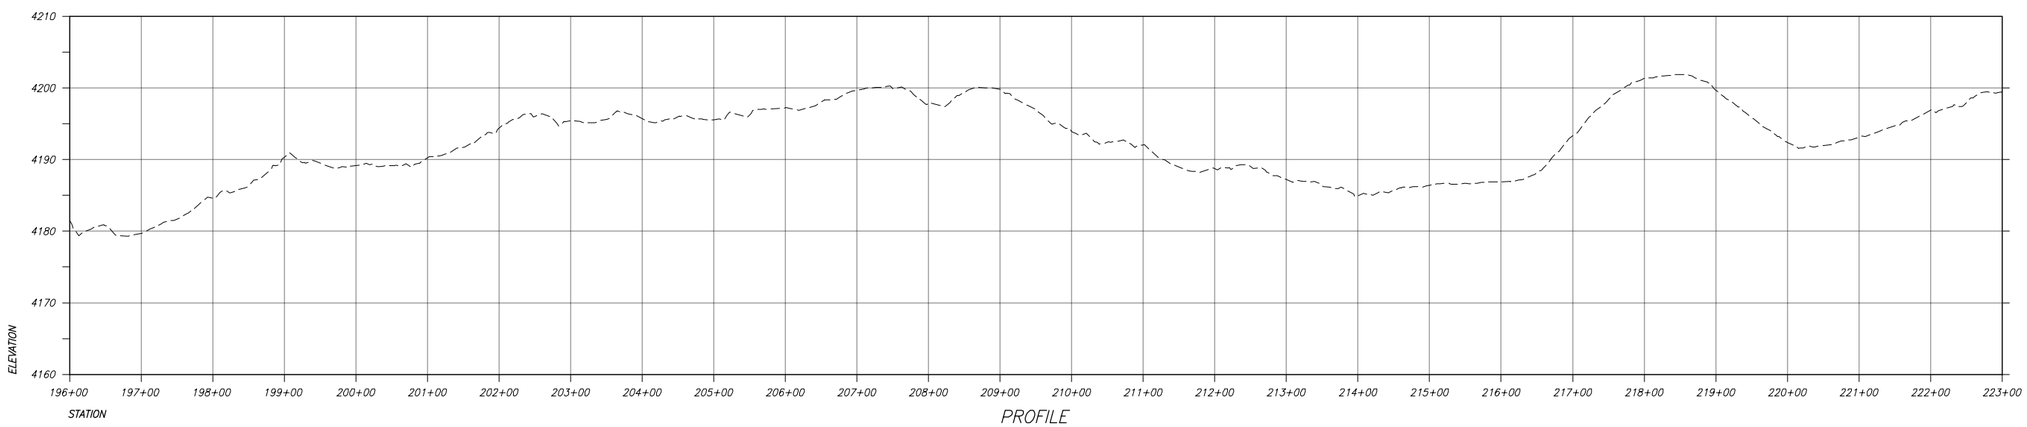

PROFILE

RECLAMATION
Managing Water in the West

ALWAYS THINK SAFETY

U.S. DEPARTMENT OF THE INTERIOR
BUREAU OF RECLAMATION
FEDERAL DOMESTIC ASSISTANCE PROGRAM

RECLAMATION RURAL WATER SUPPLY
PROGRAM 15.548

NORTH CENTRAL ARIZONA WATER SUPPLY
FEASIBILITY STUDY

For Reference Only
Not For Distribution

X DESIGNED
X DRAWN
X CHECKED
TECH. APPR.
APPROVED
ADMIN APPROVAL - TITLE

PHOENIX, AZ YYYY-MM-DD

CHAINS AREA INTAKE TO LECHEE

STA 196+00 TO STA 223+00

3766-331-T973

SHEET 8

DATE AND TIME PLOTTED
JULY 18, 2016 09:40
PLOTTED BY
DWAYTCAGHIGH

CAD SYSTEM
AutoCAD Rel. 20.0s
CAD FILENAME
3766-331-T973-NO-BLDWG

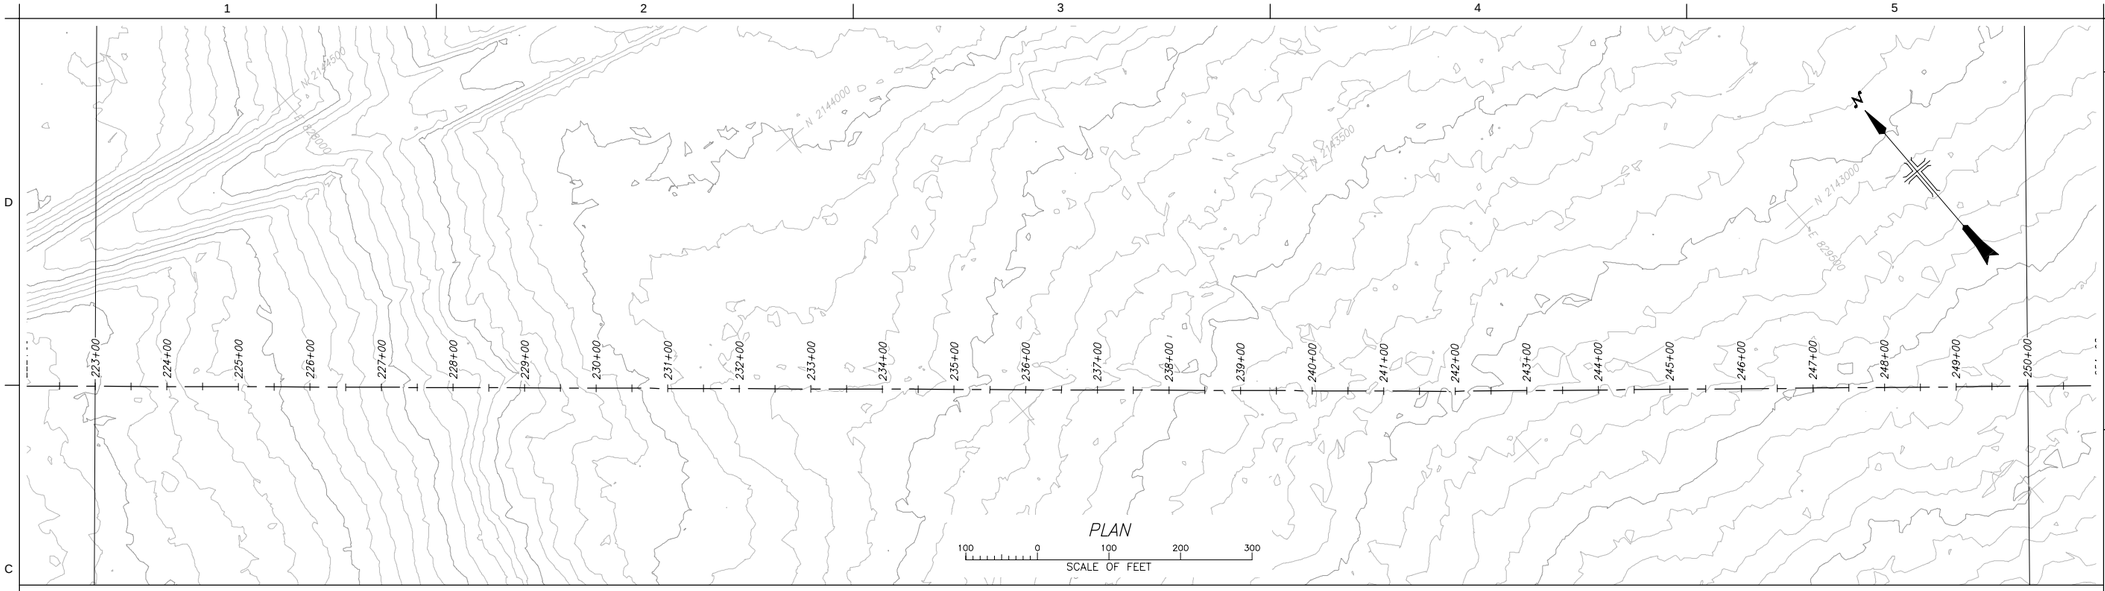

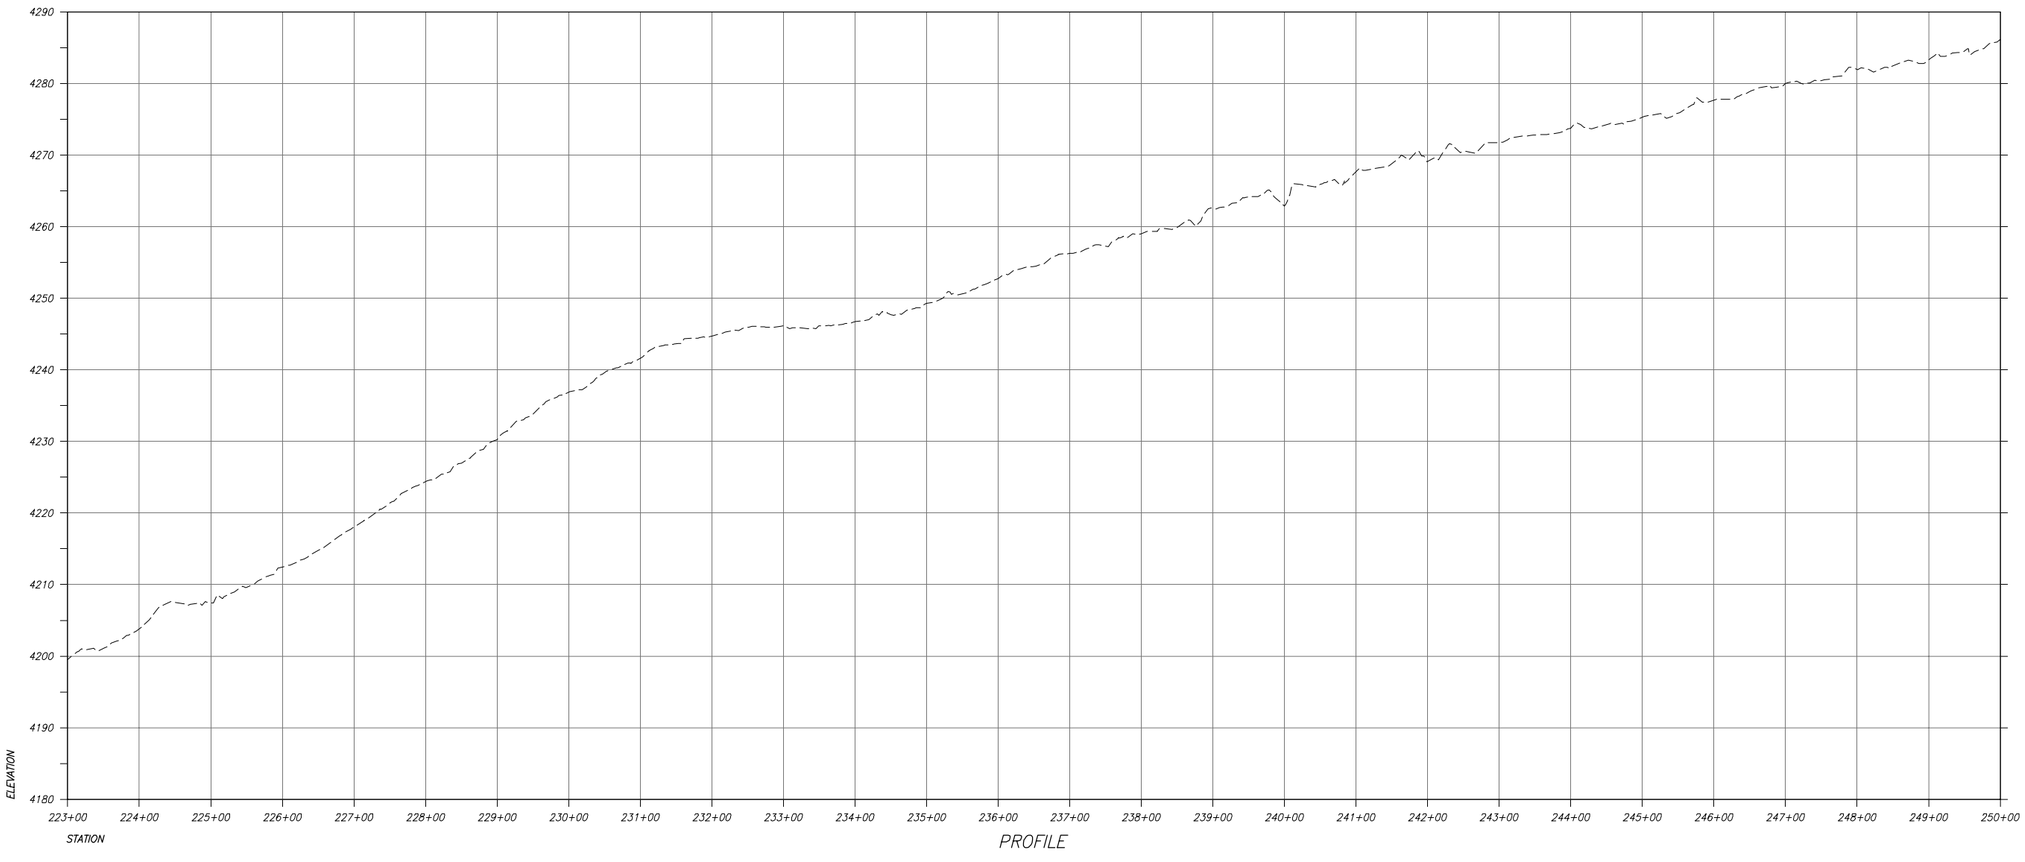

RECLAMATION
Managing Water in the West

ALWAYS THINK SAFETY

U.S. DEPARTMENT OF THE INTERIOR
BUREAU OF RECLAMATION
FEDERAL DOMESTIC ASSISTANCE PROGRAM

RECLAMATION RURAL WATER SUPPLY PROGRAM 15.548

NORTH CENTRAL ARIZONA WATER SUPPLY FEASIBILITY STUDY

For Reference Only
Not For Distribution

DESIGNED X
DRAWN X
CHECKED X
TECH. APPR.
APPROVED
ADMIN APPROVAL - TITLE
PHOENIX, AZ YYYY-MM-DD

CHAINS AREA INTAKE TO LECHEE

STA 223+00 TO STA 250+00

3766-331-T975

SHEET 9

DATE AND TIME PLOTTED
JULY 19, 2016 09:41.
PLOTTED BY
DHAMYCSHEM

CAD SYSTEM
AutoCAD Rel. 20.0s
CAD FILENAME
3766-331-T975-MD-S.DWG

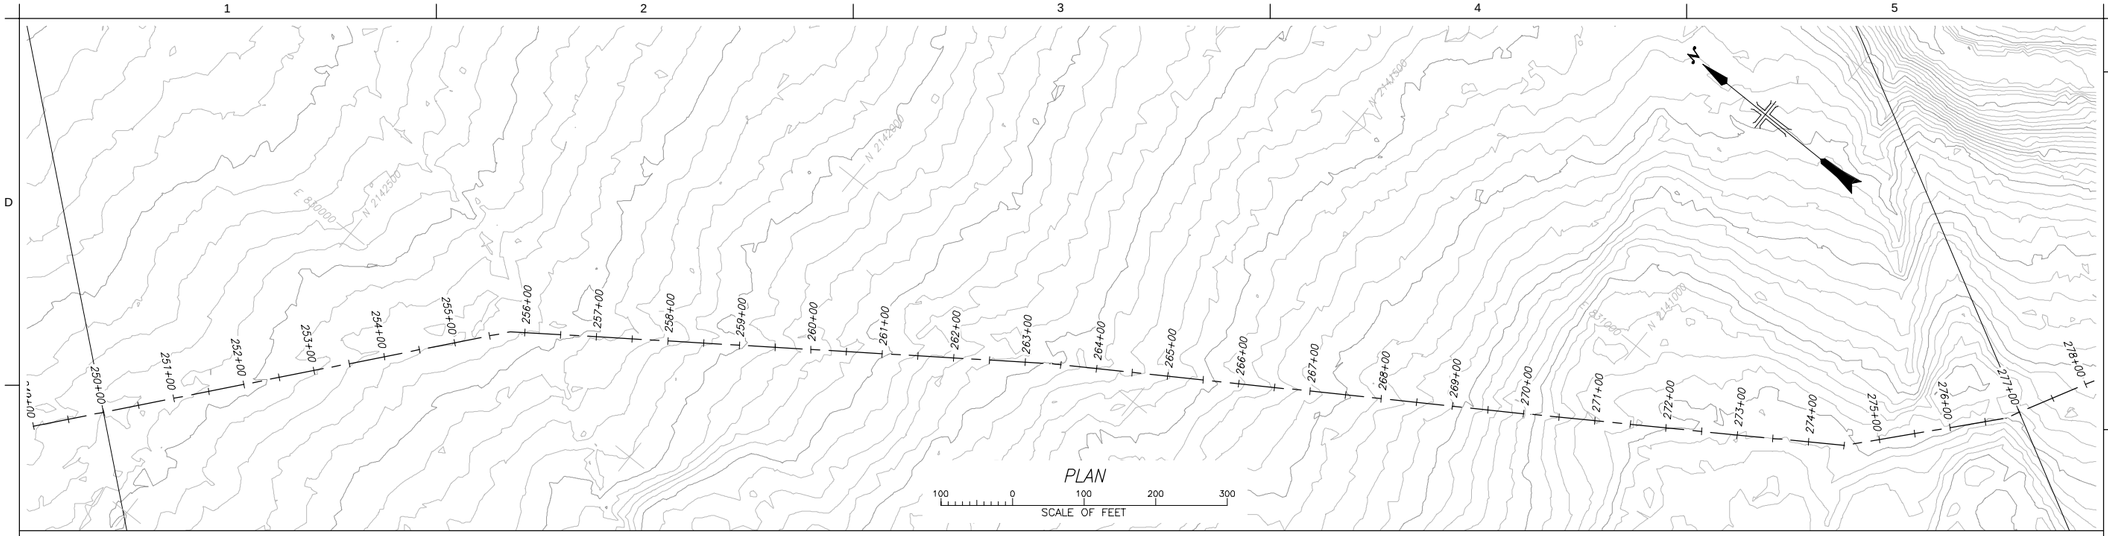

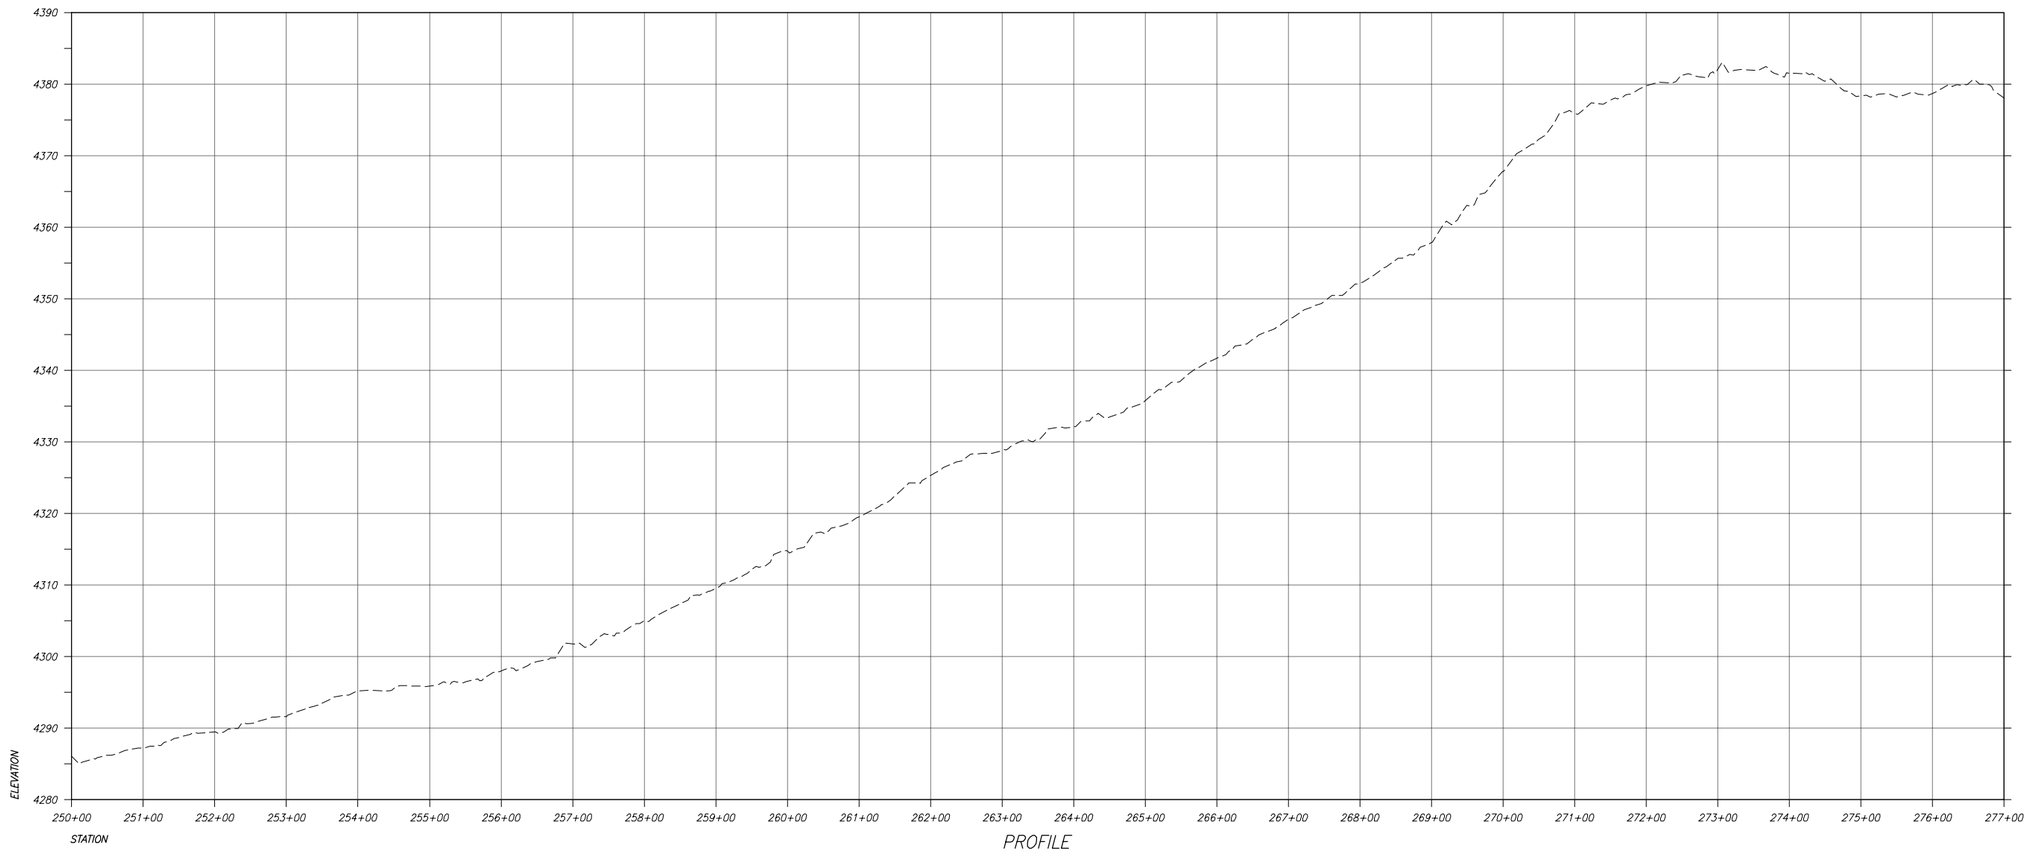

RECLAMATION
Managing Water in the West

ALWAYS THINK SAFETY

U.S. DEPARTMENT OF THE INTERIOR
BUREAU OF RECLAMATION
FEDERAL DOMESTIC ASSISTANCE PROGRAM

RECLAMATION RURAL WATER SUPPLY
PROGRAM 15.548

NORTH CENTRAL ARIZONA WATER SUPPLY
FEASIBILITY STUDY

For Reference Only
Not for Distribution

X DESIGNED
X DRAWN
X CHECKED
TECH. APPR.
APPROVED
ADMIN APPROVAL - TITLE
PHOENIX, AZ YYYY-MM-DD

CHAINS AREA INTAKE TO LECHEE

STA 250+00 TO STA 277+00

3766-331-T976

SHEET 10

DATE AND TIME PLOTTED
JULY 18, 2016 09:42
PLOTTED BY
DHANTJEGHEM

CAD SYSTEM
AutoCAD Rel. 20.0s
CAD FILENAME
3766-331-T976-MD-10.DWG

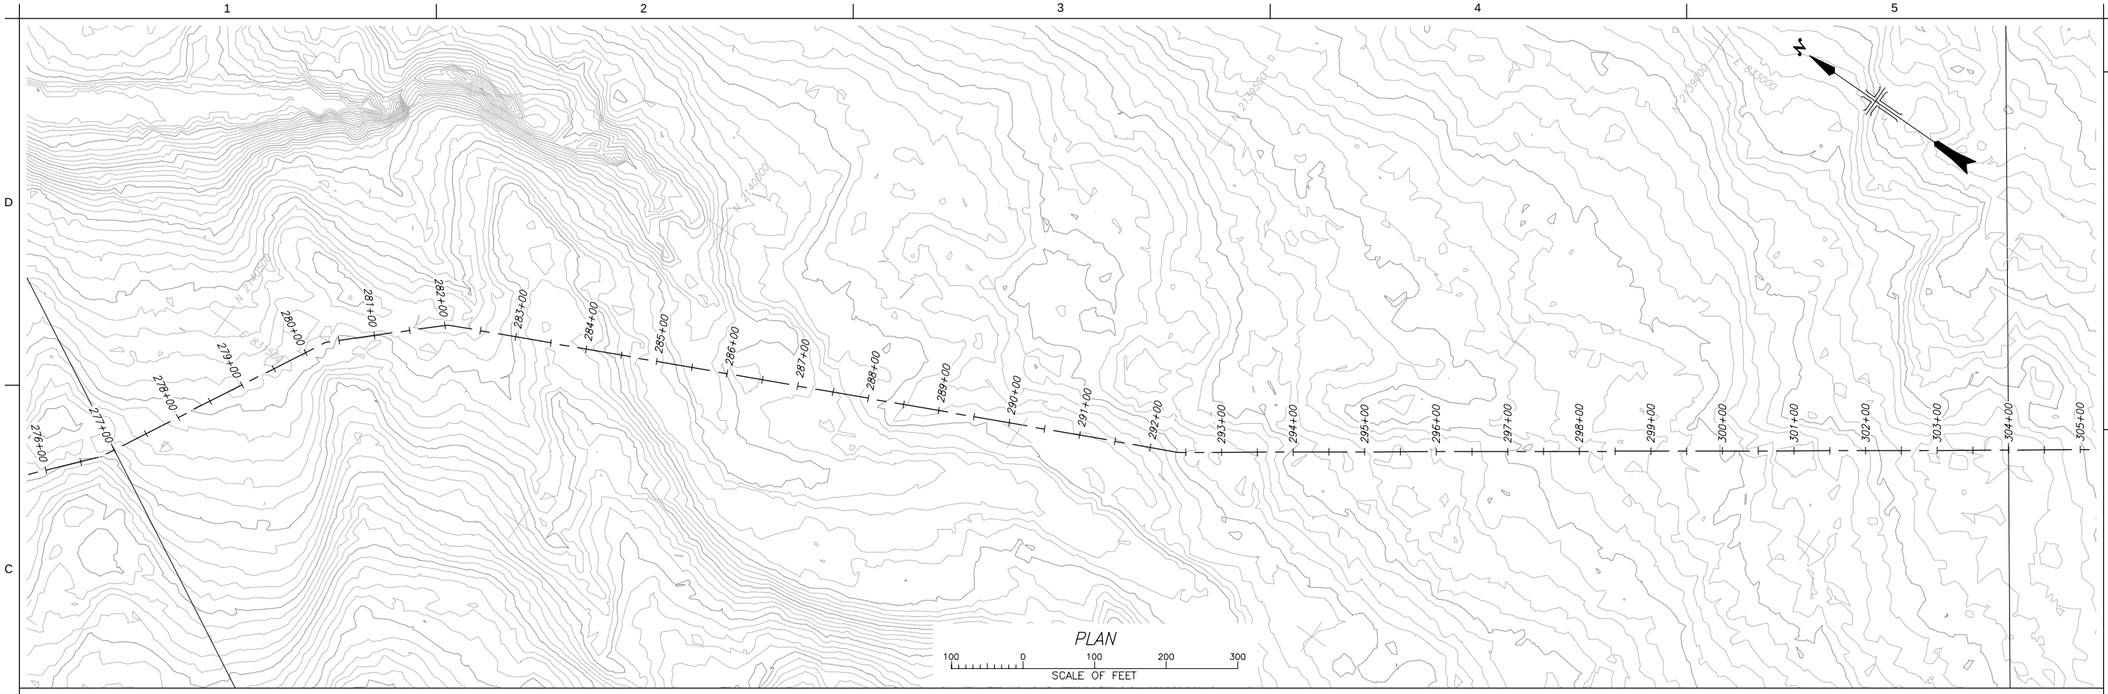

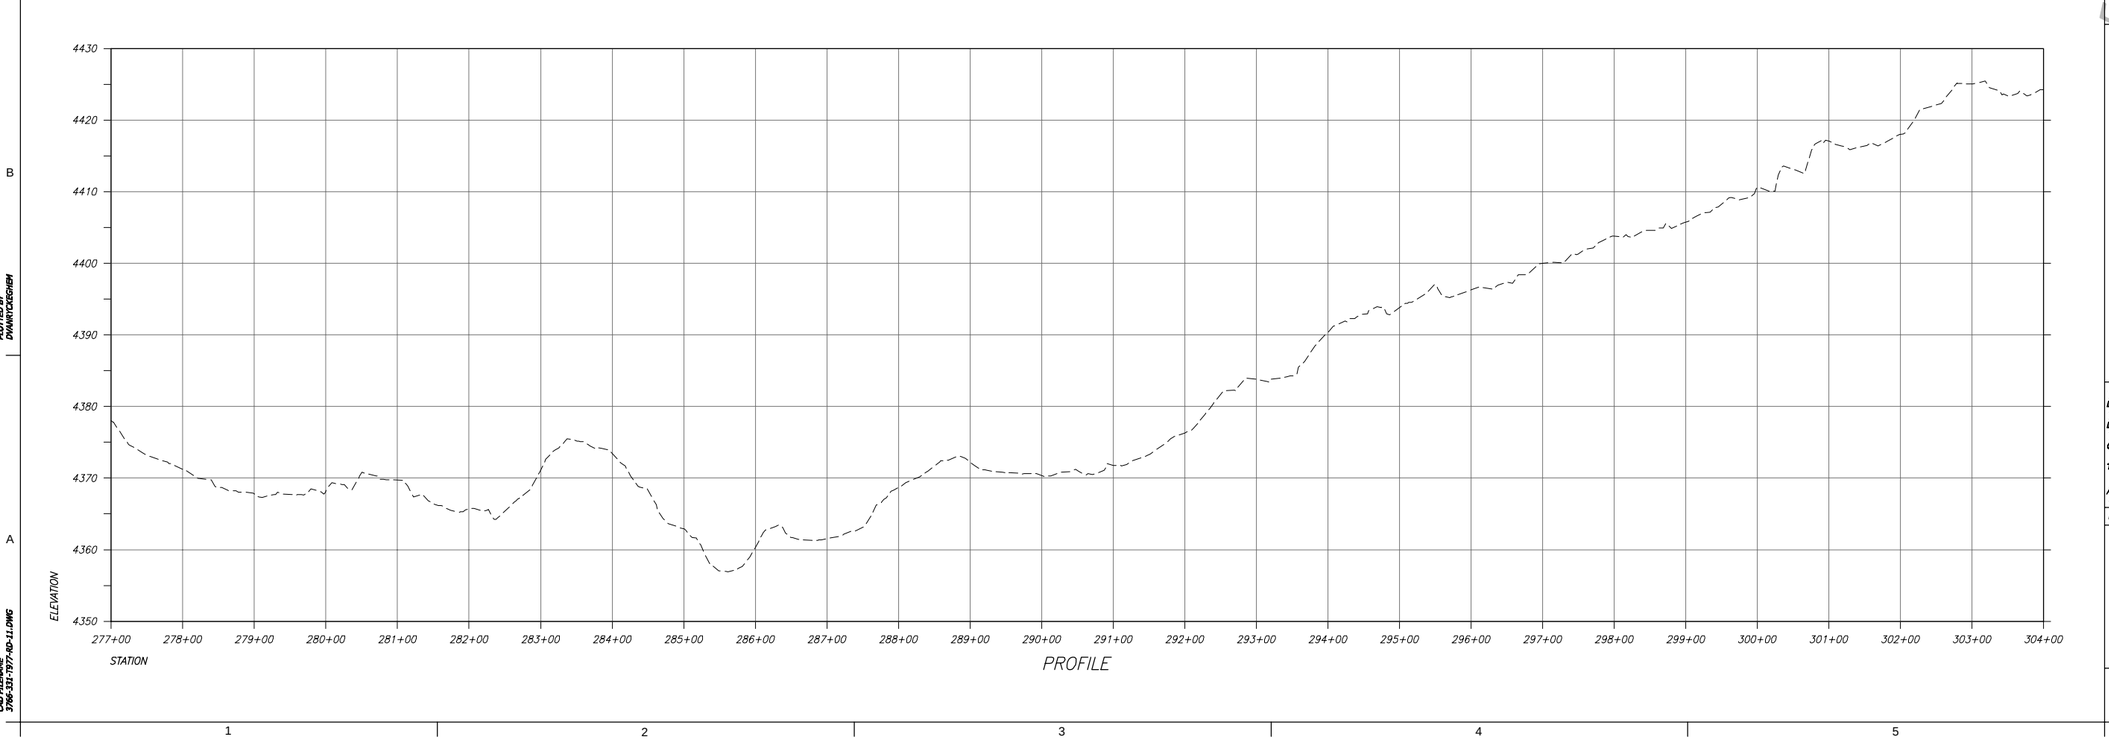

RECLAMATION
Managing Water in the West

ALWAYS THINK SAFETY

U.S. DEPARTMENT OF THE INTERIOR
BUREAU OF RECLAMATION
FEDERAL DOMESTIC ASSISTANCE PROGRAM

RECLAMATION RURAL WATER SUPPLY
PROGRAM 15.548
NORTH CENTRAL ARIZONA WATER SUPPLY
FEASIBILITY STUDY

For Reference Only
Not for Distribution

X
DESIGNED
X
DRAWN
X
CHECKED
TECH. APPR.
APPROVED
ADMIN APPROVAL - TITLE

PHOENIX, AZ YYYY-MM-DD

CHAINS AREA INTAKE TO LECHEE

STA 277+00 TO STA 304+00

3766-331-T977

SHEET 11

DATE AND TIME PLOTTED
JULY 18, 2016 09:43
PLOTTED BY
DMARTCAGHIGH

CAD SYSTEM
AutoCAD Rel. 20.0s
CAD FILENAME
3766-331-T977-NO-LLDWG

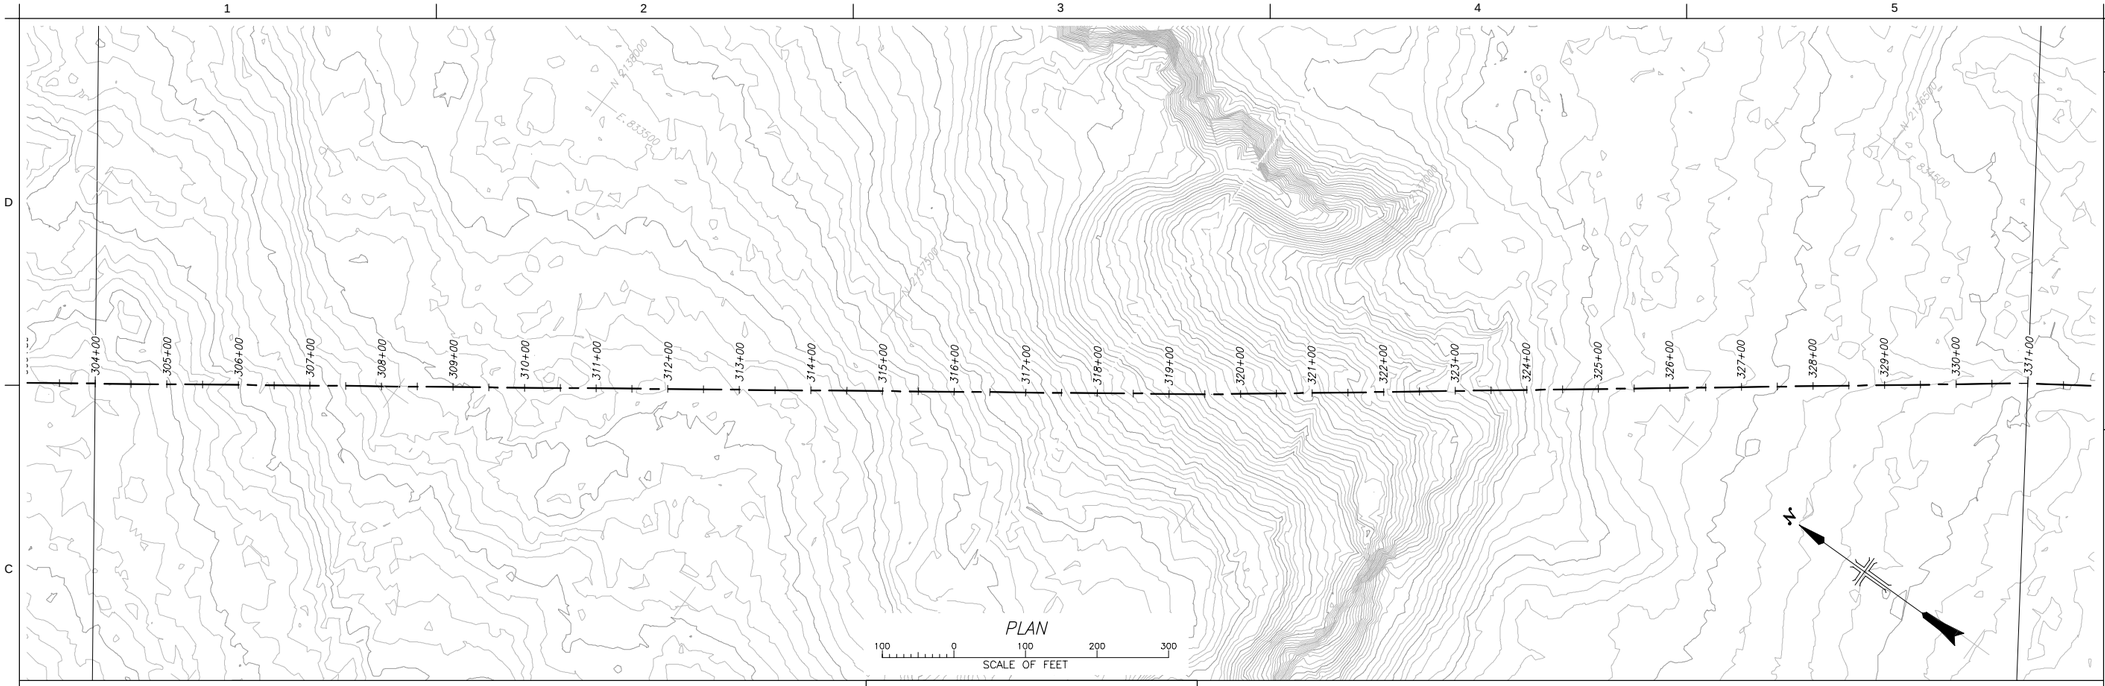

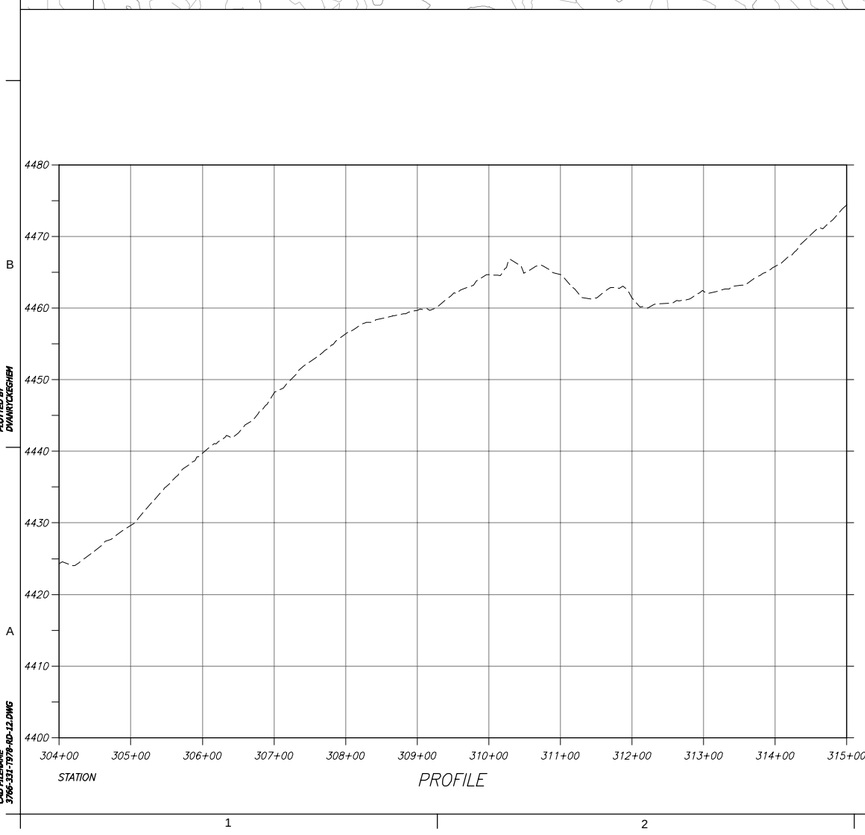

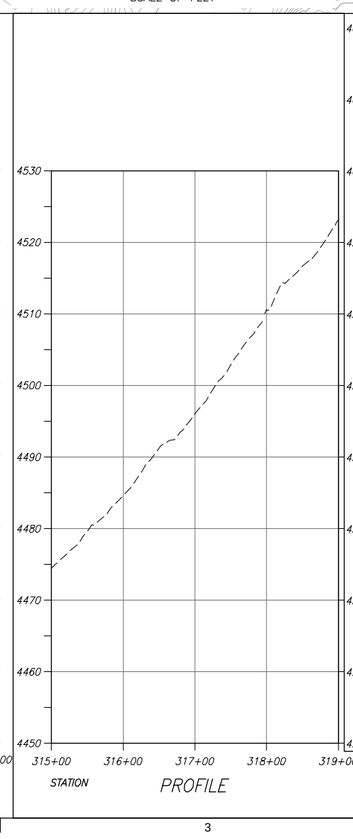

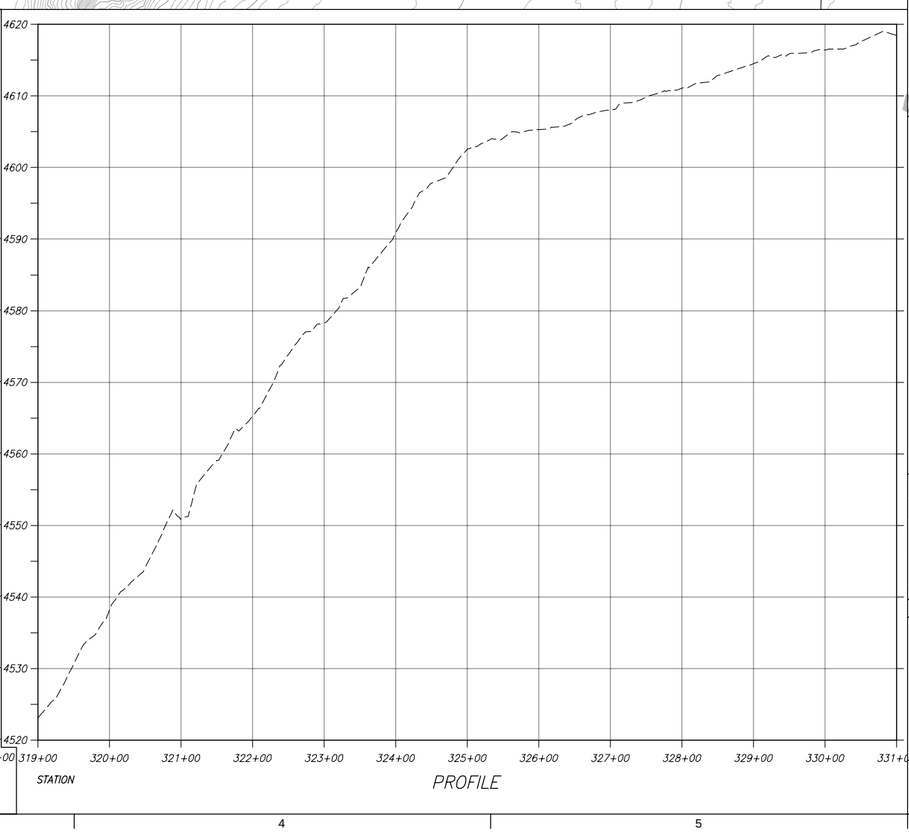

RECLAMATION
Managing Water in the West

ALWAYS THINK SAFETY

U.S. DEPARTMENT OF THE INTERIOR
BUREAU OF RECLAMATION
FEDERAL DOMESTIC ASSISTANCE PROGRAM

RECLAMATION RURAL WATER SUPPLY
PROGRAM 15.548
NORTH CENTRAL ARIZONA WATER SUPPLY
FEASIBILITY STUDY

For Reference Only
Not For Distribution

X DESIGNED
X DRAWN
X CHECKED
TECH. APPR.
APPROVED
ADMIN APPROVAL - TITLE
PHOENIX, AZ YYYY-MM-DD

CHAINS AREA INTAKE TO LECHEE

STA 304+00 TO STA 331+00

3766-331-T978

SHEET 12

DATE AND TIME PLOTTED
JULY 18, 2016 09:44
PLOTTED BY
DVANTCEGHEM

CAD SYSTEM
AutoCAD Rel. 20.0s
CAD FILENAME
3766-331-T978-RD-12.DWG

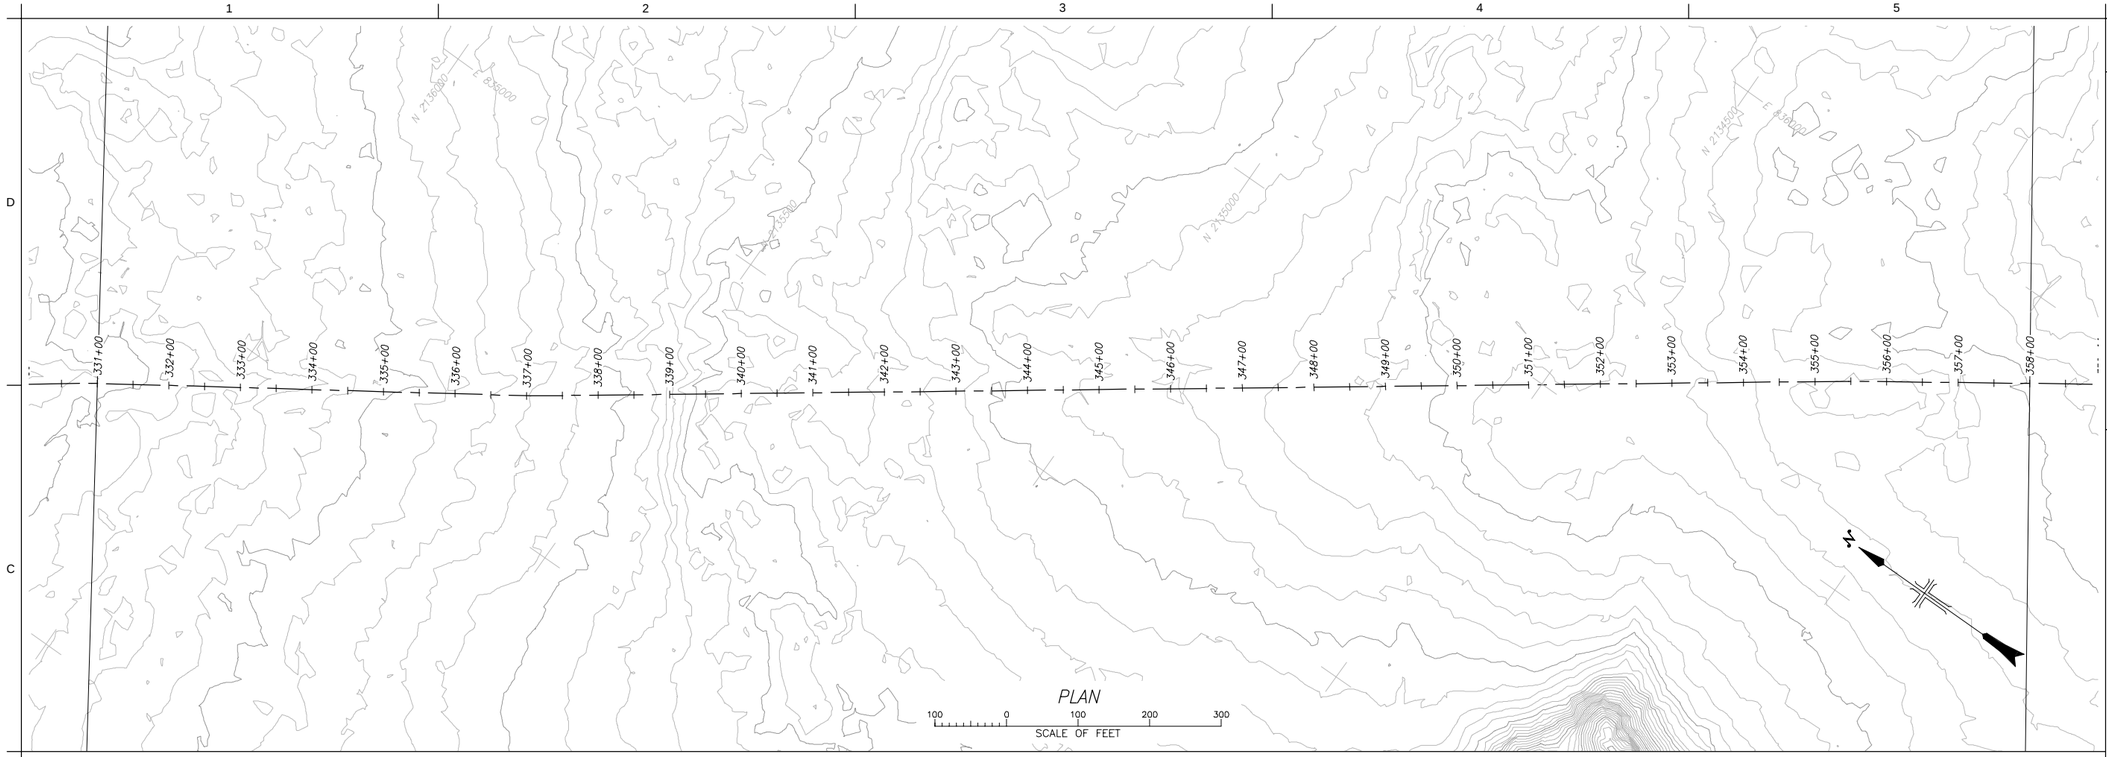

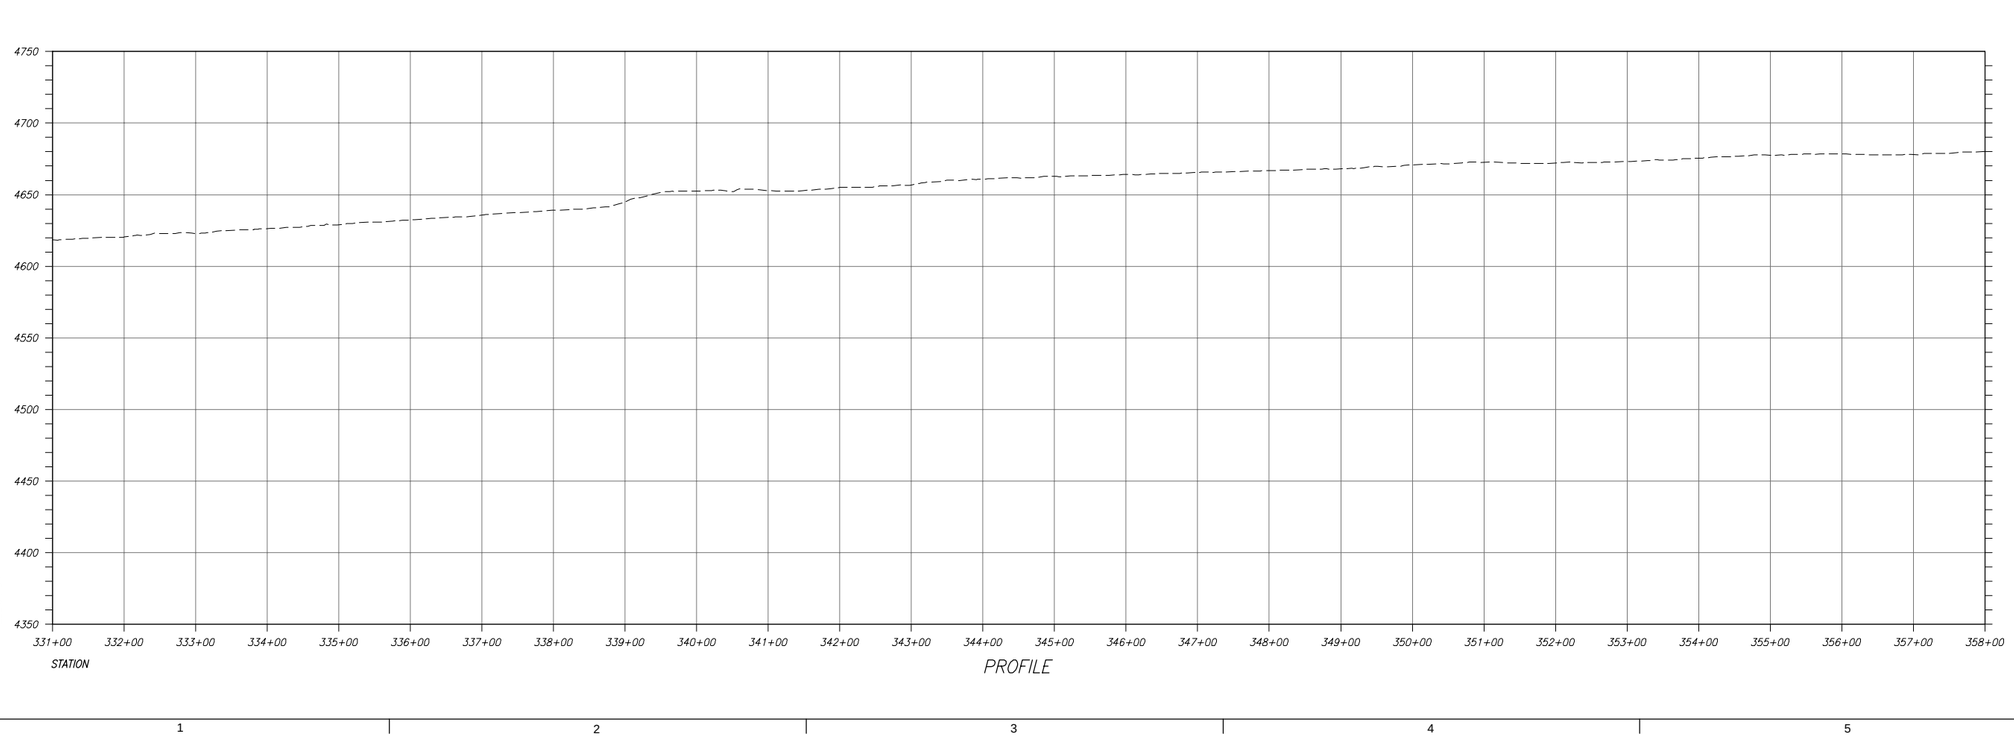

RECLAMATION
Managing Water in the West

ALWAYS THINK SAFETY

U.S. DEPARTMENT OF THE INTERIOR
BUREAU OF RECLAMATION
FEDERAL DOMESTIC ASSISTANCE PROGRAM

RECLAMATION RURAL WATER SUPPLY
PROGRAM 15.548
NORTH CENTRAL ARIZONA WATER SUPPLY
FEASIBILITY STUDY

For Reference Only
Not For Distribution

X DESIGNED
X DRAWN
X CHECKED
TECH. APPR.
APPROVED
ADMIN APPROVAL - TITLE
PHOENIX, AZ YYYY-MM-DD

CHAINS AREA INTAKE TO LECHEE

STA 331+00 TO STA 358+00

3766-331-T979

SHEET 13

DATE AND TIME PLOTTED
JULY 18, 2016 09:45
PLOTTED BY
DMARTCAGHIGH

CAD SYSTEM
AutoCAD Rel. 20.0s
CAD FILENAME
3766-331-T979-PRO-13.DWG

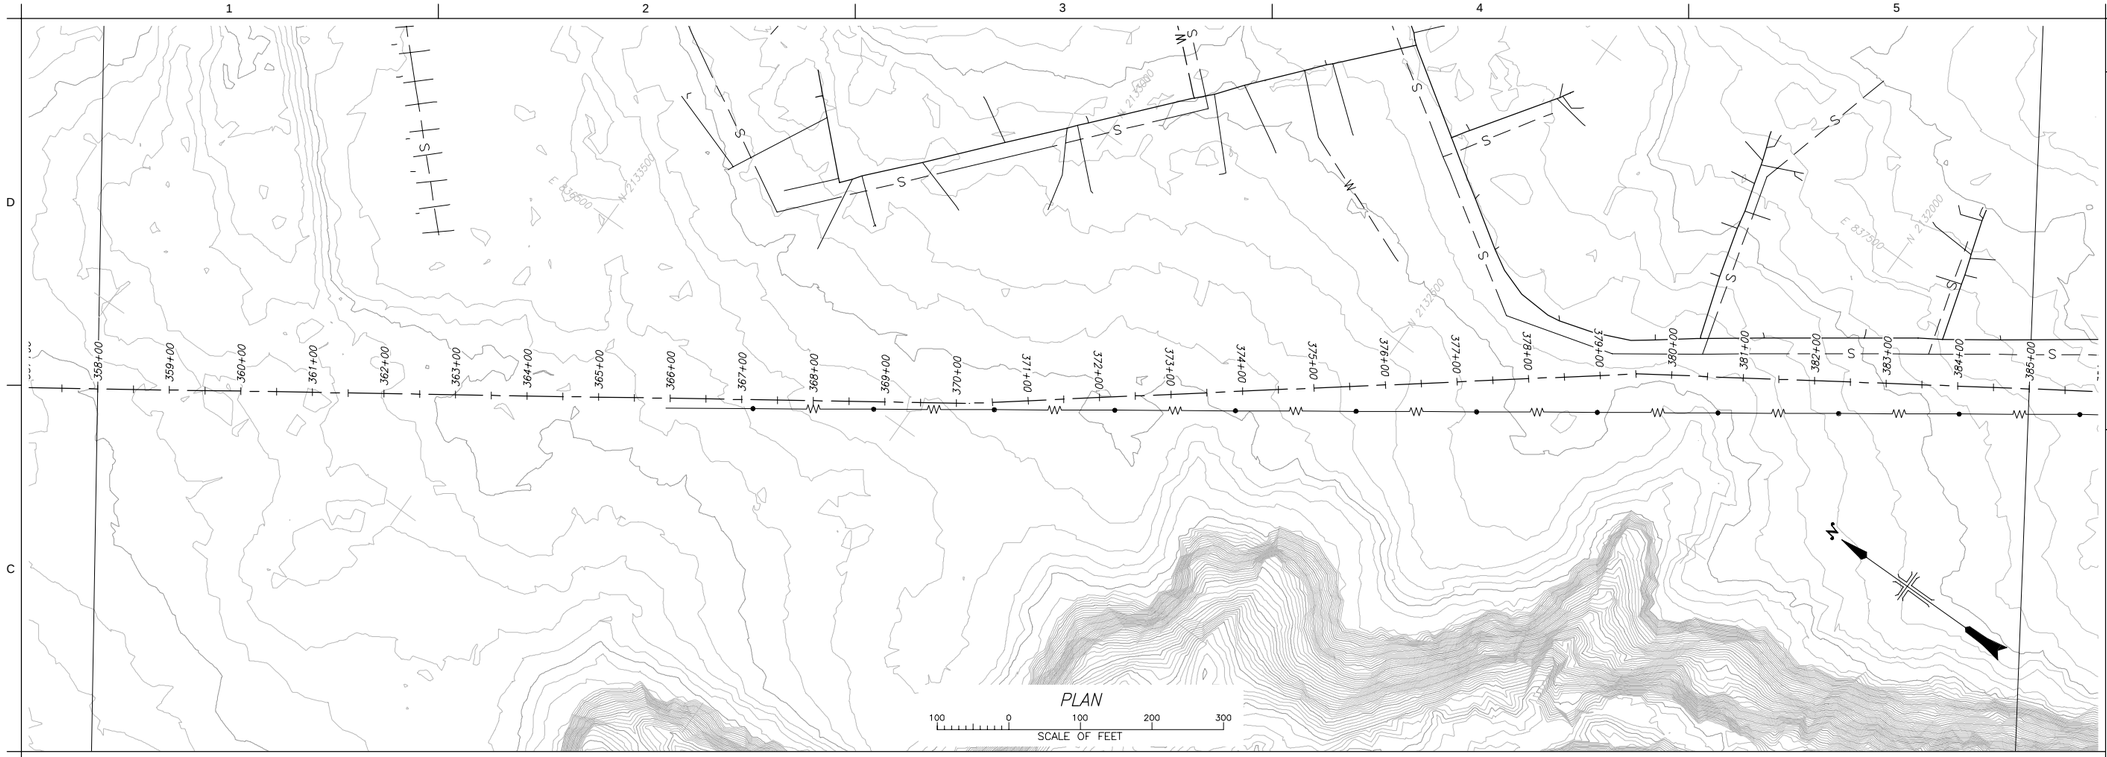

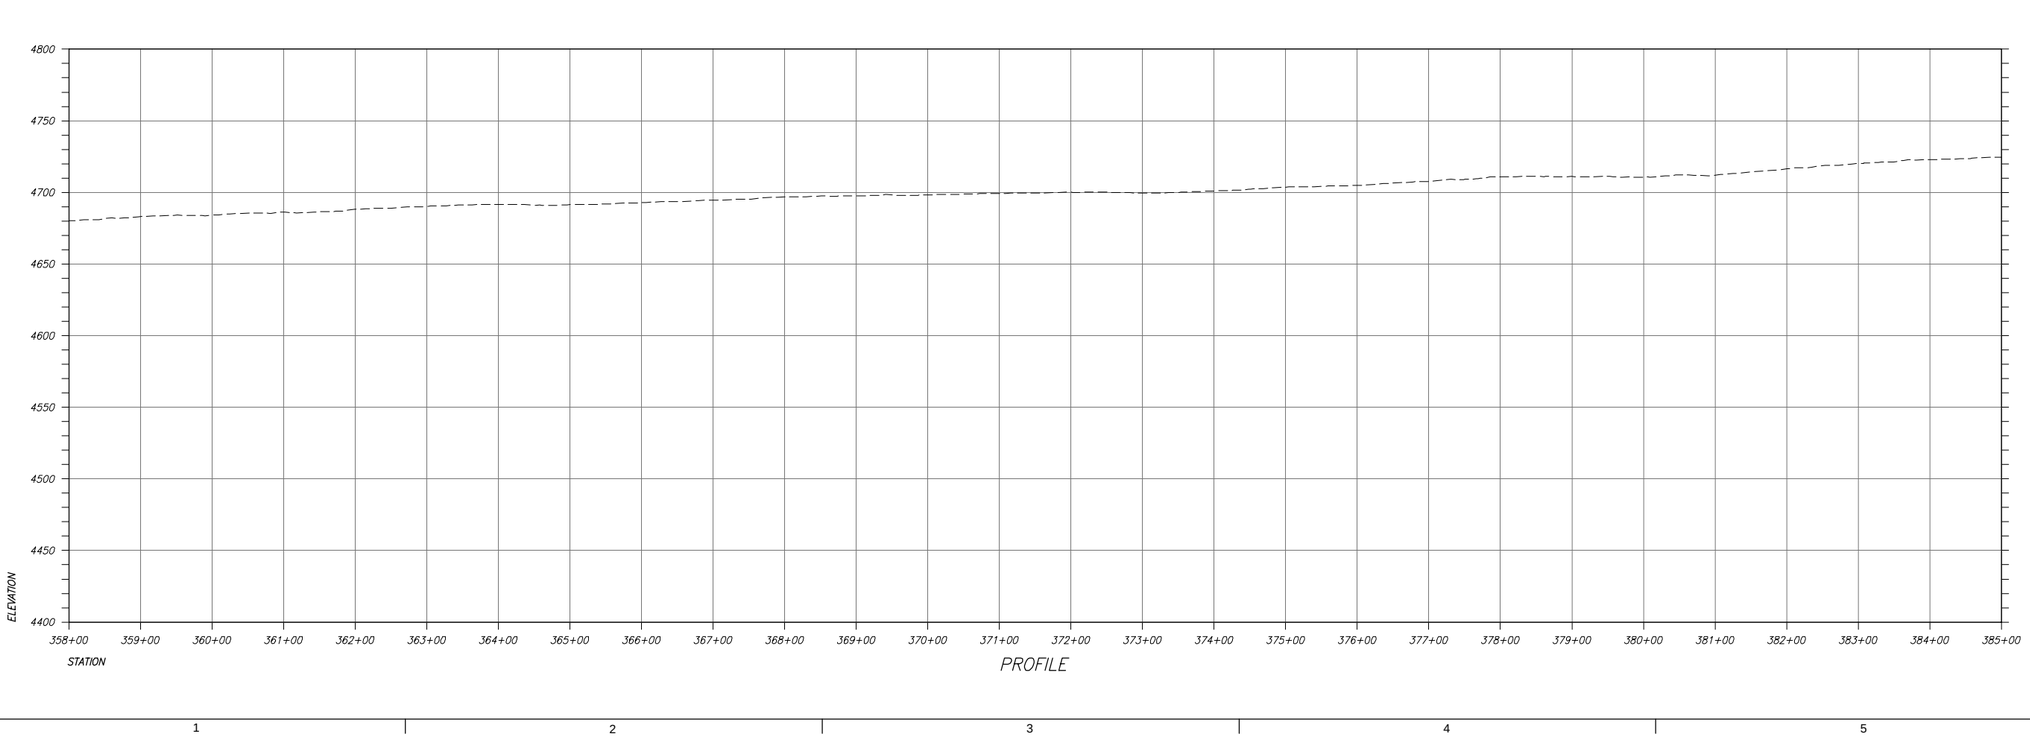

RECLAMATION
Managing Water in the West

ALWAYS THINK SAFETY

U.S. DEPARTMENT OF THE INTERIOR
BUREAU OF RECLAMATION
FEDERAL DOMESTIC ASSISTANCE PROGRAM

RECLAMATION RURAL WATER SUPPLY PROGRAM 15.548

NORTH CENTRAL ARIZONA WATER SUPPLY FEASIBILITY STUDY

For Reference Only
Not for Distribution

DESIGNED X
DRAWN X
CHECKED X
TECH. APPR.
APPROVED
ADMIN APPROVAL - TITLE
PHOENIX, AZ YYYY-MM-DD

CHAINS AREA INTAKE TO LECHEE

STA 358+00 TO STA 385+00

3766-331-T981

SHEET 14

DATE AND TIME PLOTTED
JULY 18, 2016 09:46
PLOTTED BY
DMARTCAGHIGH

CAD SYSTEM
AutoCAD Rel. 20.0s
CAD FILENAME
3766-331-T981-HD-14.DWG

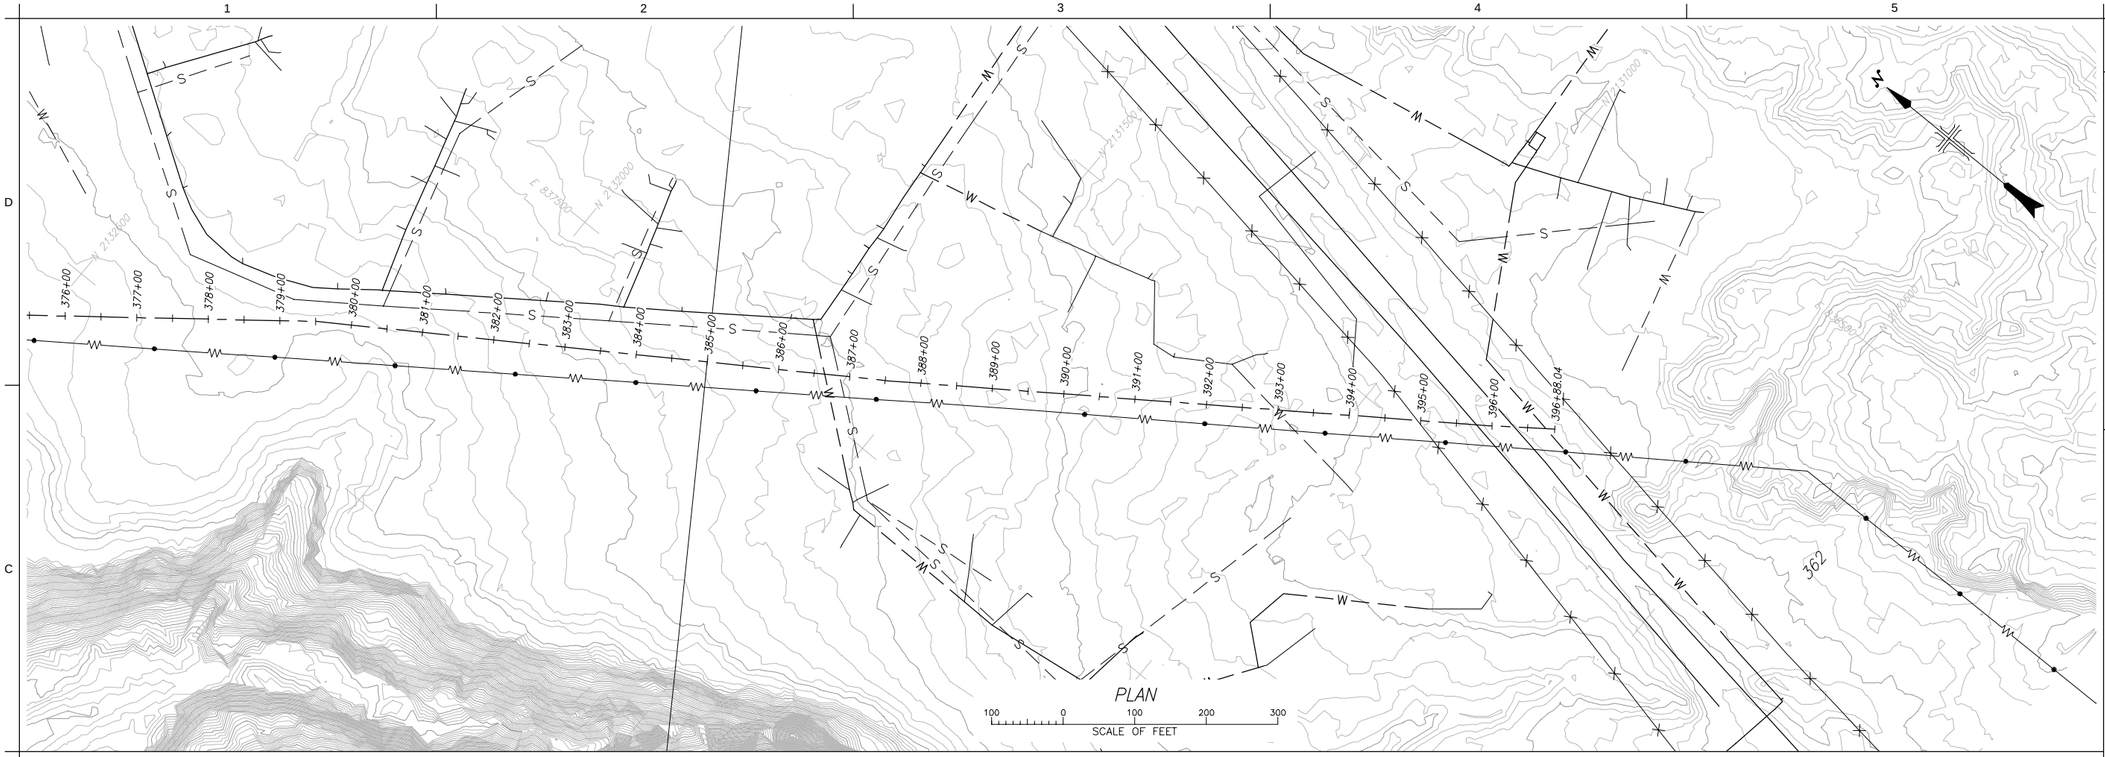

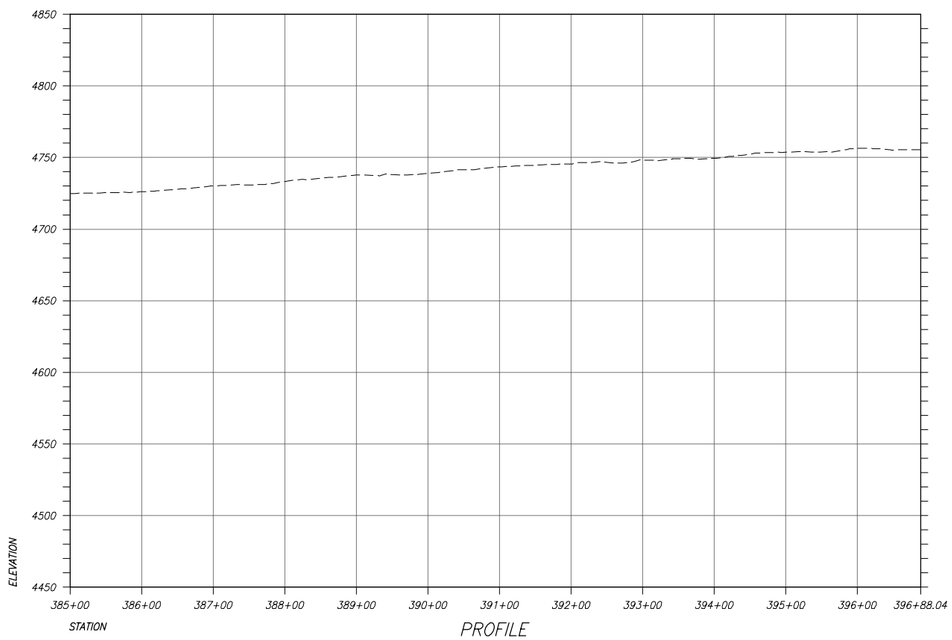

RECLAMATION
Managing Water in the West

ALWAYS THINK SAFETY

U.S. DEPARTMENT OF THE INTERIOR
BUREAU OF RECLAMATION
FEDERAL DOMESTIC ASSISTANCE PROGRAM

RECLAMATION RURAL WATER SUPPLY
PROGRAM 15.548
NORTH CENTRAL ARIZONA WATER SUPPLY
FEASIBILITY STUDY

For Reference Only
Not For Distribution

X DESIGNED
X DRAWN
X CHECKED
TECH. APPR.
APPROVED
ADMIN APPROVAL - TITLE

PHOENIX, AZ YYYY-MM-DD

CHAINS AREA INTAKE TO LECHEE

STA 385+00 TO STA 395+88.04

3766-331-T982

SHEET 15

DATE AND TIME PLOTTED
JULY 18, 2016 09:47
PLOTTED BY
DMARTCAGHIGH

CAD SYSTEM
AutoCAD Rel. 20.0s
CAD FILENAME
3766-331-T982-XSD-15.DWG