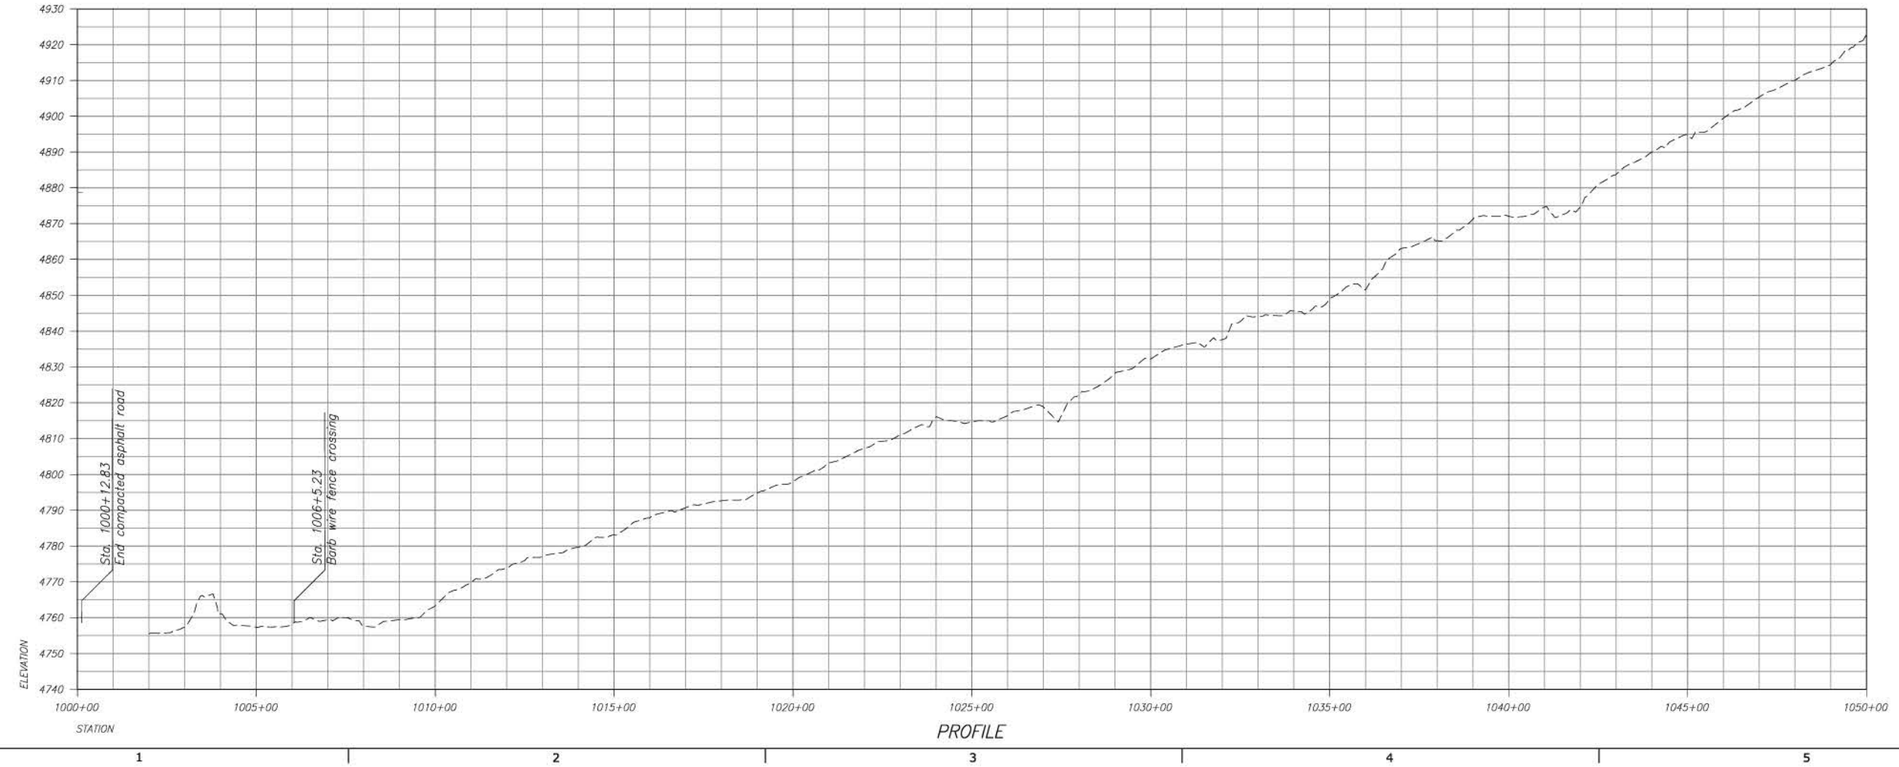

RECLAMATION
Managing Water in the West

ALWAYS THINK SAFETY

U.S. DEPARTMENT OF THE INTERIOR
BUREAU OF RECLAMATION
FEDERAL DOMESTIC ASSISTANCE PROGRAM

RECLAMATION RURAL WATER SUPPLY
PROGRAM 15.548
NORTH CENTRAL ARIZONA WATER FEASIBILITY STUDY

For Reference Only
Not For Distribution

X DESIGNED
X DRAWN
X CHECKED
TECH. APPR.
APPROVED
ADMIN APPROVAL -
PHOENIX, AZ

LECHEE TO THE GAP

STA 1002+00 TO STA 1050+00

3766-331-T886

SHEET 1

DATE AND TIME PLOTTED
DECEMBER 2, 2016 10:23
PLOTTED BY
ESKOMITE

CAD SYSTEM
AutoCAD Rel. 20.0s
CAD FILENAME
3766-331-T886-RD-1.DWG

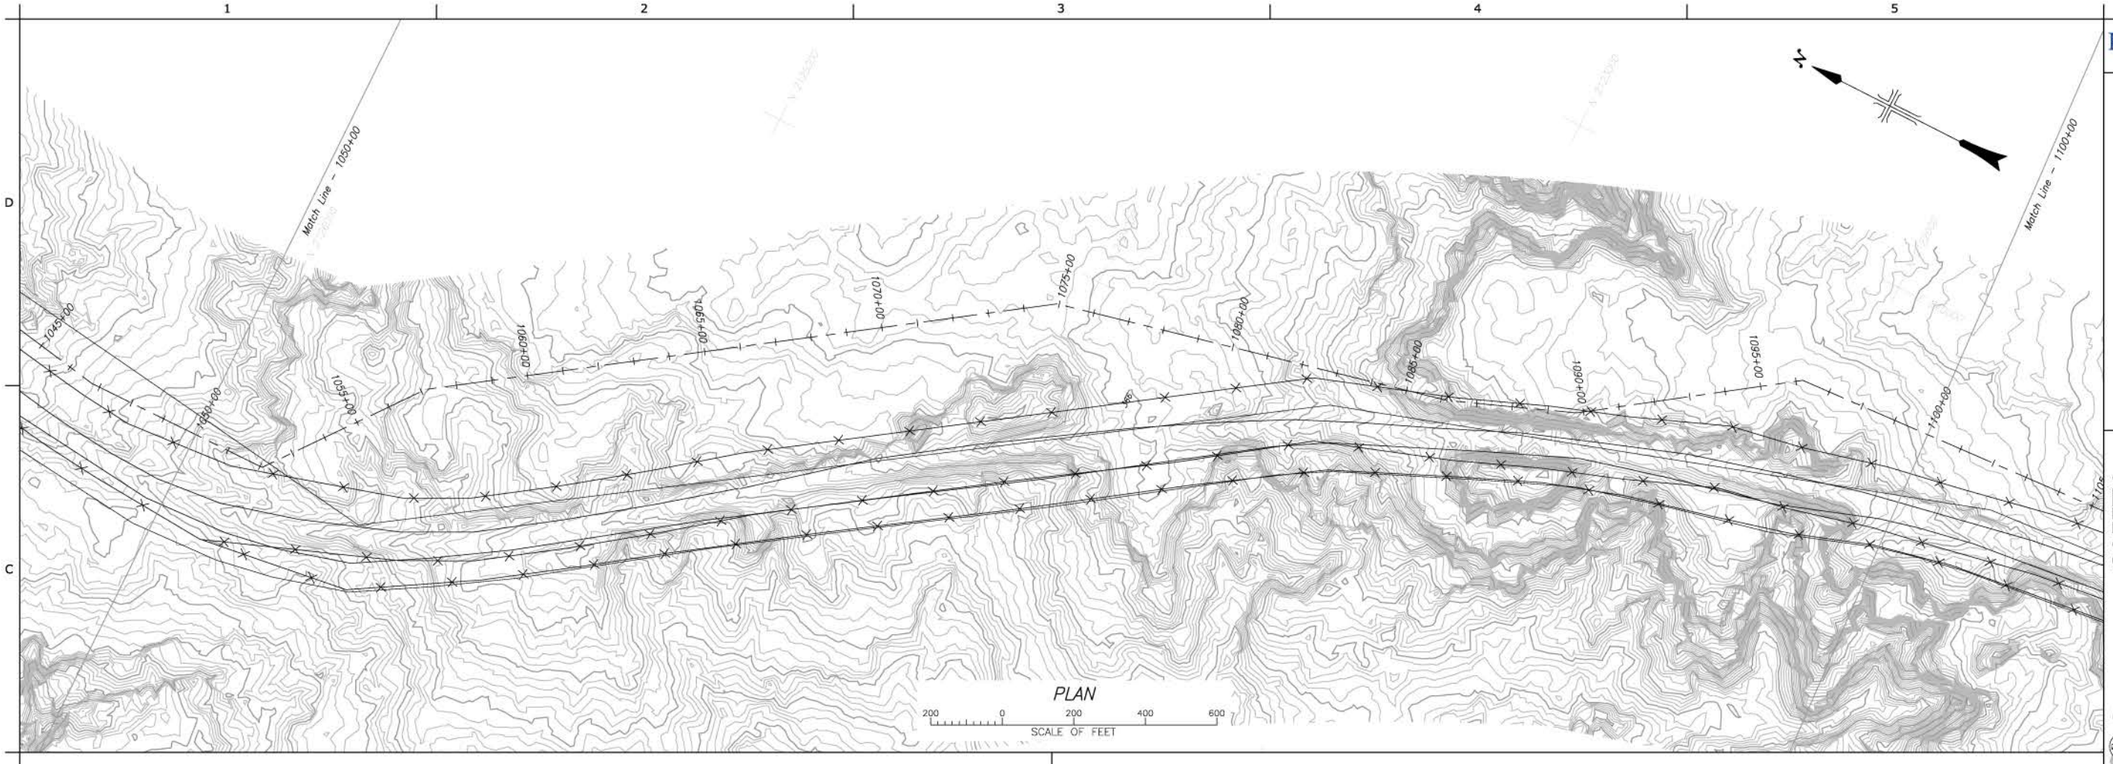

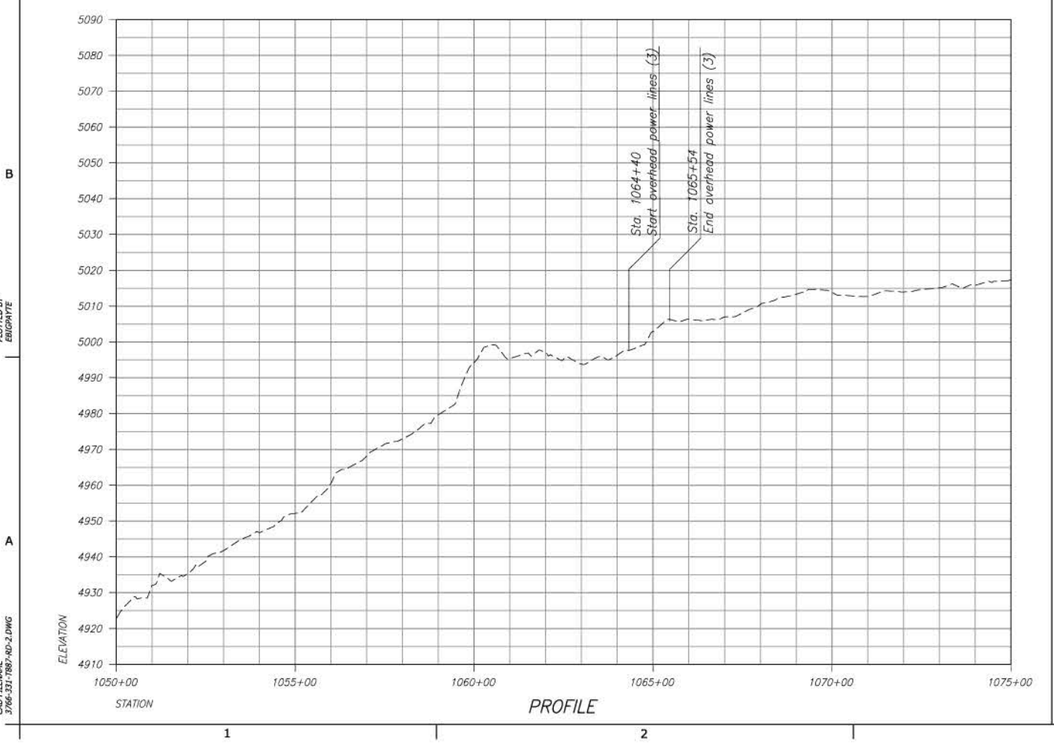

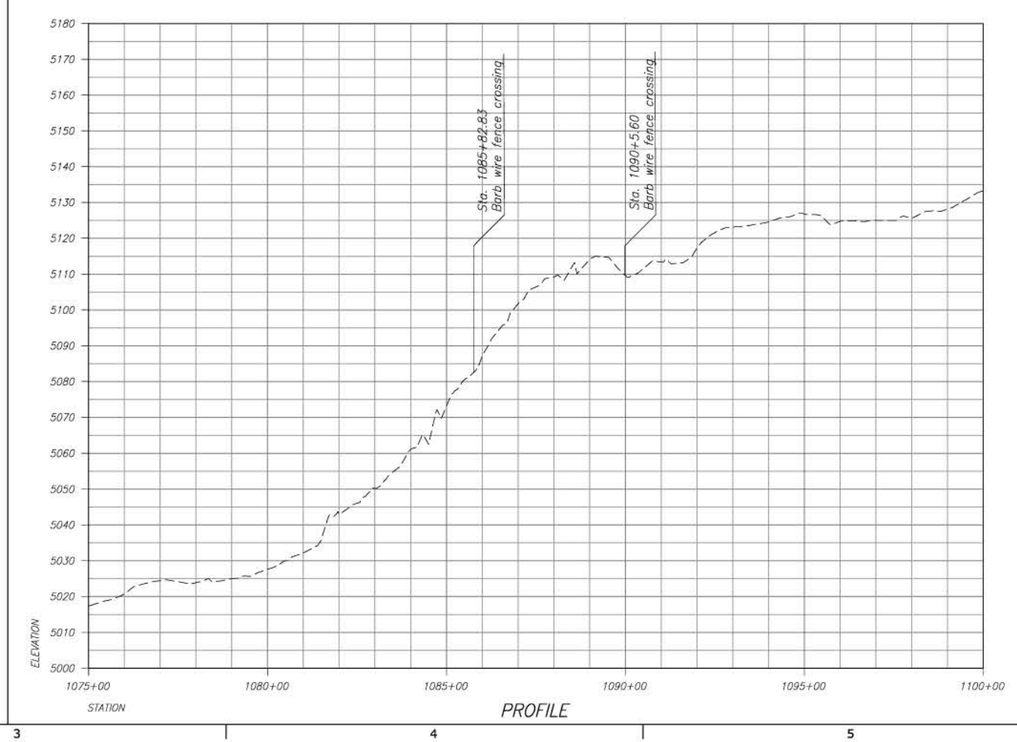

RECLAMATION
Managing Water in the West

ALWAYS THINK SAFETY

U.S. DEPARTMENT OF THE INTERIOR
BUREAU OF RECLAMATION
FEDERAL DOMESTIC ASSISTANCE PROGRAM

RECLAMATION RURAL WATER SUPPLY
PROGRAM 15.548

NORTH CENTRAL ARIZONA WATER FEASIBILITY STUDY

For Reference Only
Not For Distribution

DATE AND TIME PLOTTED
DECEMBER 2, 2016 10:25
PLOTTED BY
EBISPAYE

CAD SYSTEM
AutoCAD Rel. 20.0s
CAD FILENAME
3766-331-T887-ND-2.DWG

X	DESIGNED
X	DRAWN
X	CHECKED
	TECH. APPR.
	APPROVED (UPON APPROVAL)
	PHOENIX, AZ

LECHEE TO THE GAP

STA 1050+00 TO STA 1100+00

3766-331-T887

SHEET 2

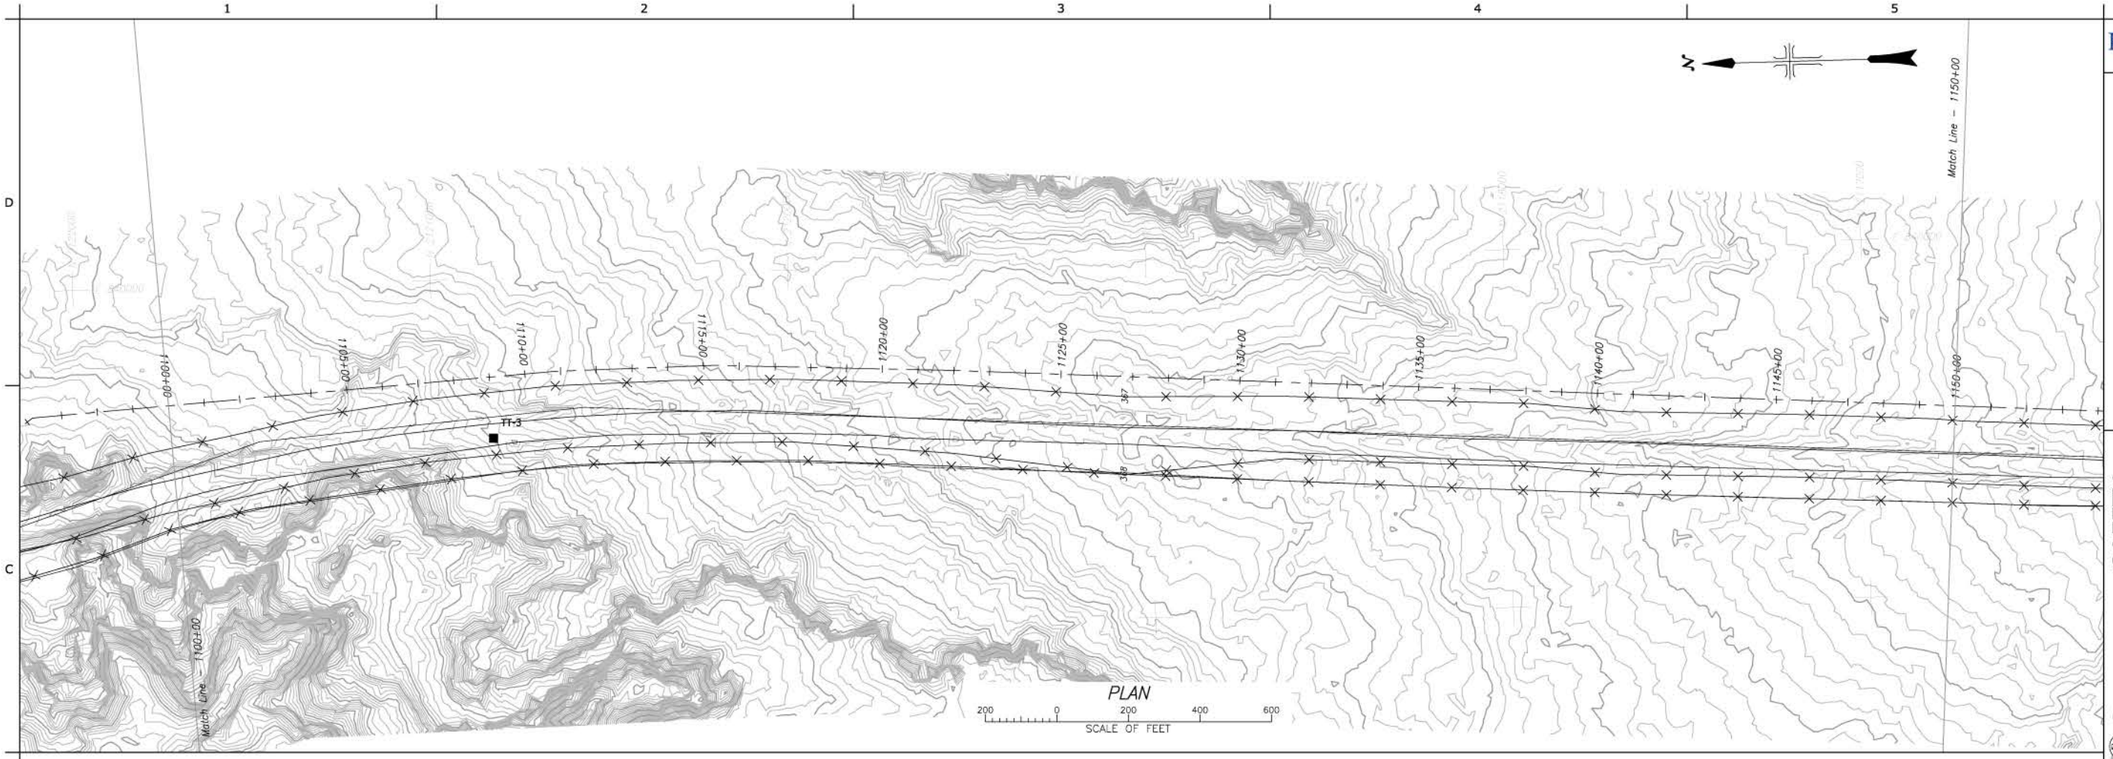

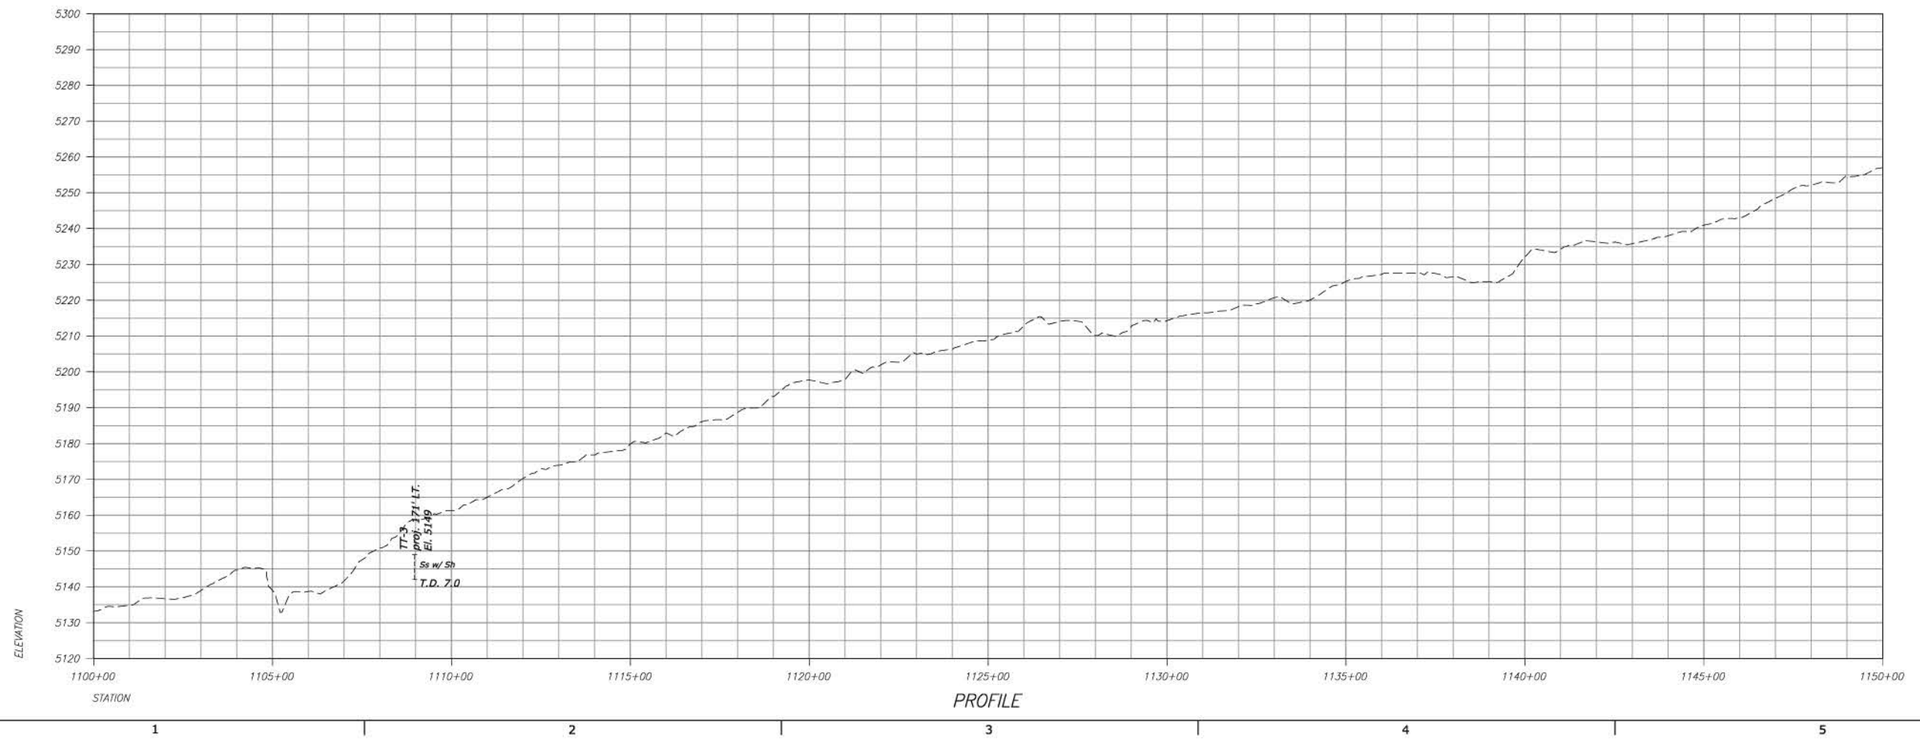

RECLAMATION
Managing Water in the West

ALWAYS THINK SAFETY

"U.S. DEPARTMENT OF THE INTERIOR
BUREAU OF RECLAMATION"

FEDERAL DOMESTIC ASSISTANCE PROGRAM

RECLAMATION RURAL WATER SUPPLY
PROGRAM 15.548

NORTH CENTRAL ARIZONA WATER FEASIBILITY STUDY

For Reference Only
Not for Distribution

DATE AND TIME PLOTTED
DECEMBER 2, 2016 10:26

PLOTTED BY
EBROHITE

CAD SYSTEM
AutoCAD Rel. 20.0s

CAD FILENAME
3766-331-T888-RD-3.DWG

X DESIGNED
X DRAWN
X CHECKED
TECH. APPR.
APPROVED
ADMIN APPROVAL -
PHOENIX, AZ

LECHEE TO THE GAP

STA 1100+00 TO STA 1150+00

3766-331-T888

SHEET 3

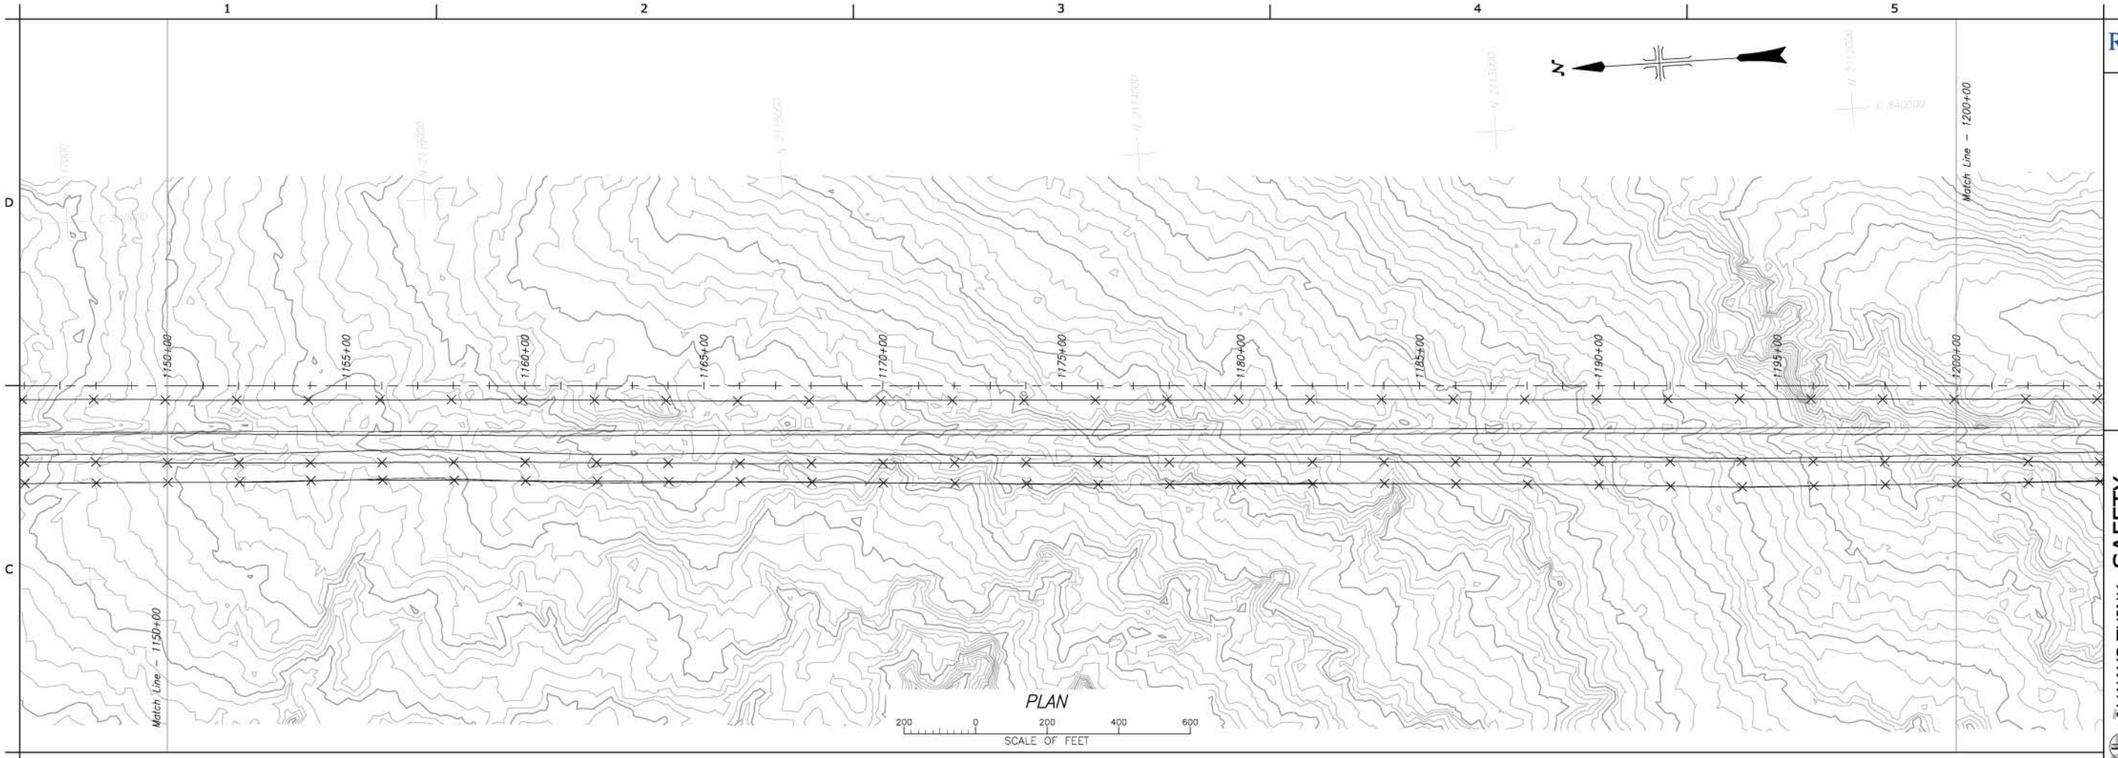

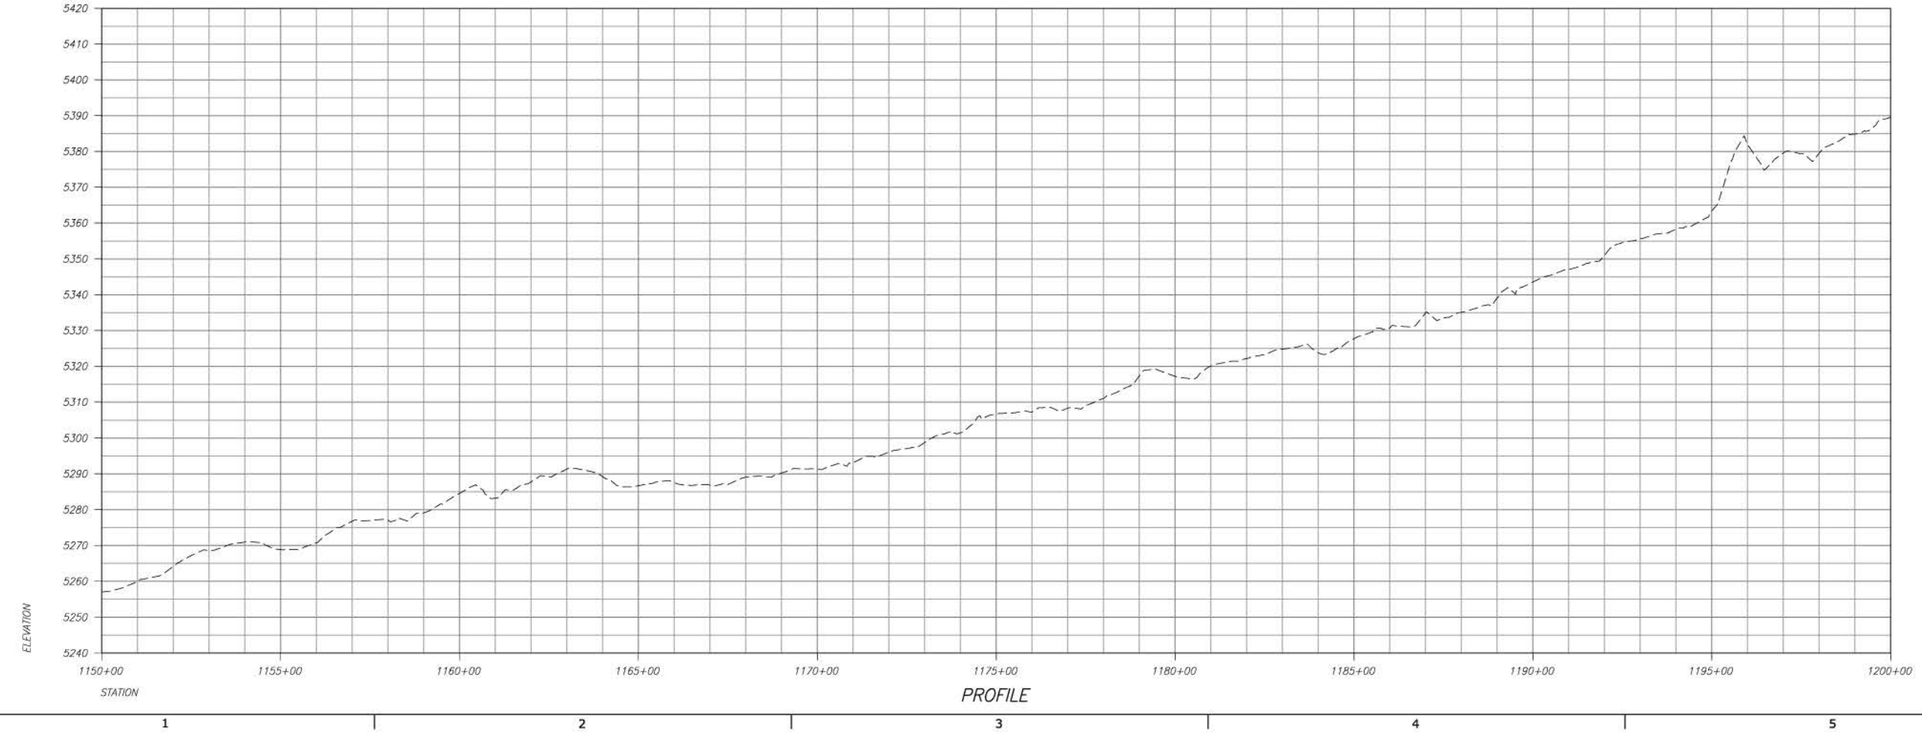

RECLAMATION
Managing Water in the West

ALWAYS THINK SAFETY

U.S. DEPARTMENT OF THE INTERIOR
BUREAU OF RECLAMATION
FEDERAL DOMESTIC ASSISTANCE PROGRAM

RECLAMATION RURAL WATER SUPPLY
PROGRAM 15.548

NORTH CENTRAL ARIZONA WATER FEASIBILITY STUDY

For Reference Only
Not For Distribution

X DESIGNED
X DRAWN
X CHECKED
TECH. APPR.
APPROVED
ADMIN. APPROVAL

PHOENIX, AZ

LECHEE TO THE GAP

STA 1150+00 TO STA 1200+00

3766-331-T889

SHEET 4

DATE AND TIME PLOTTED
DECEMBER 2, 2016 10:27
PLOTTED BY
EBSOHITE

CAD SYSTEM
AutoCAD Rel. 20.0s
CAD FILENAME
3766-331-T889-RD-4.DWG

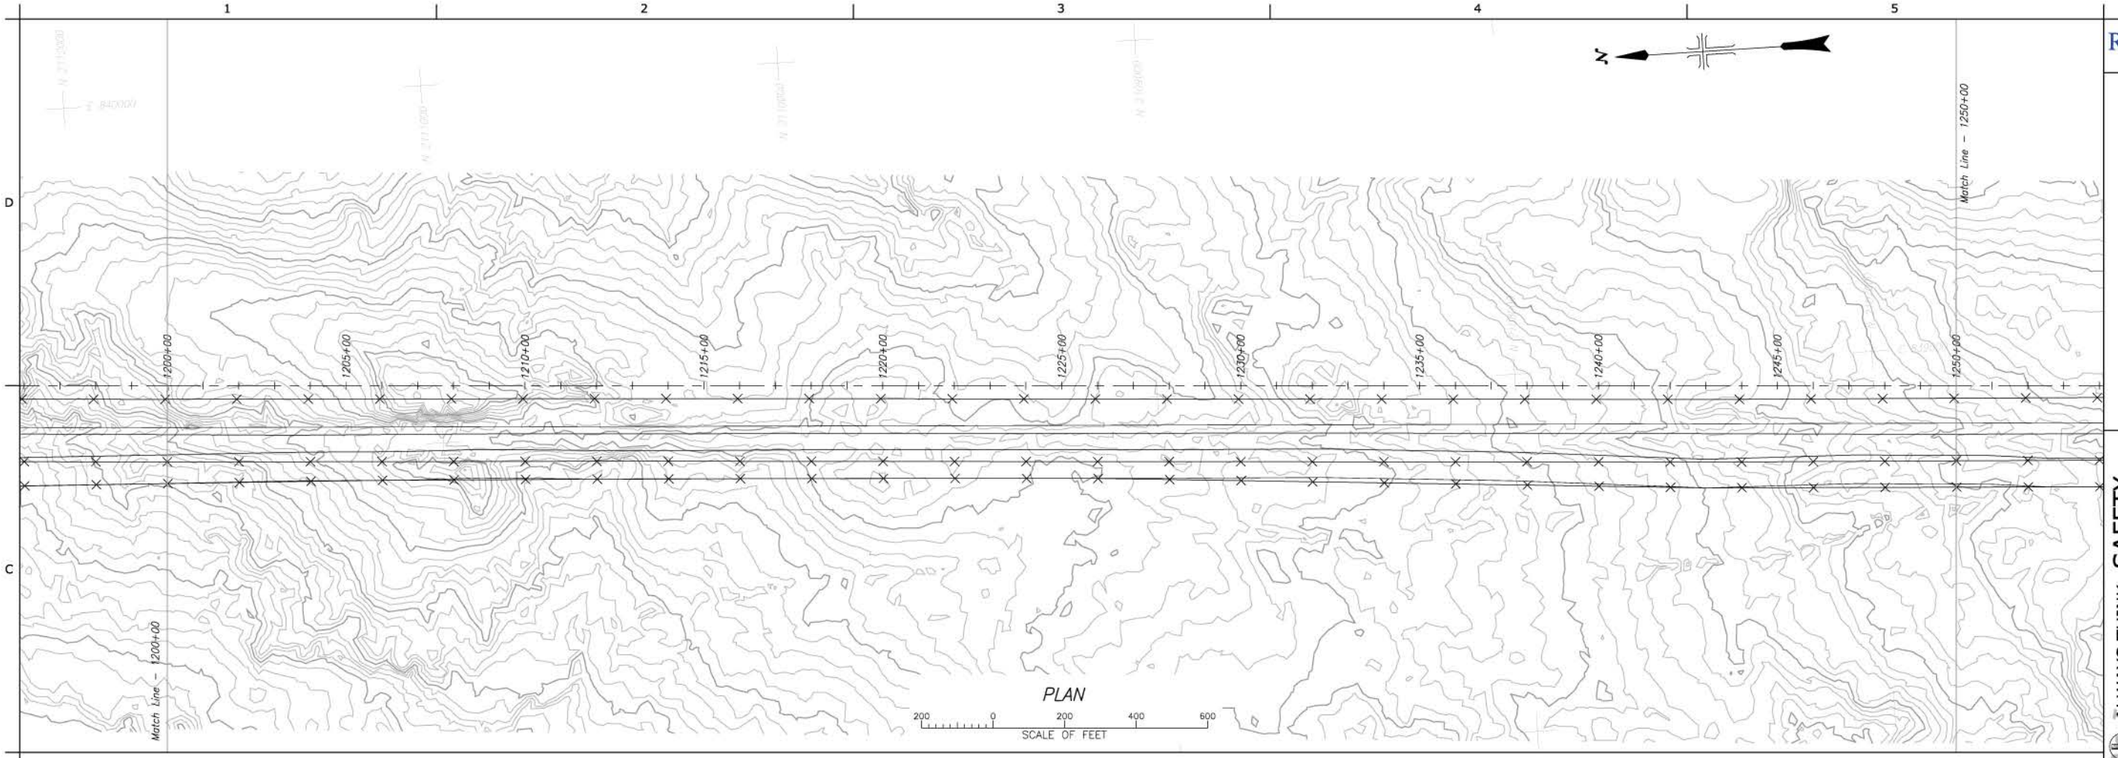

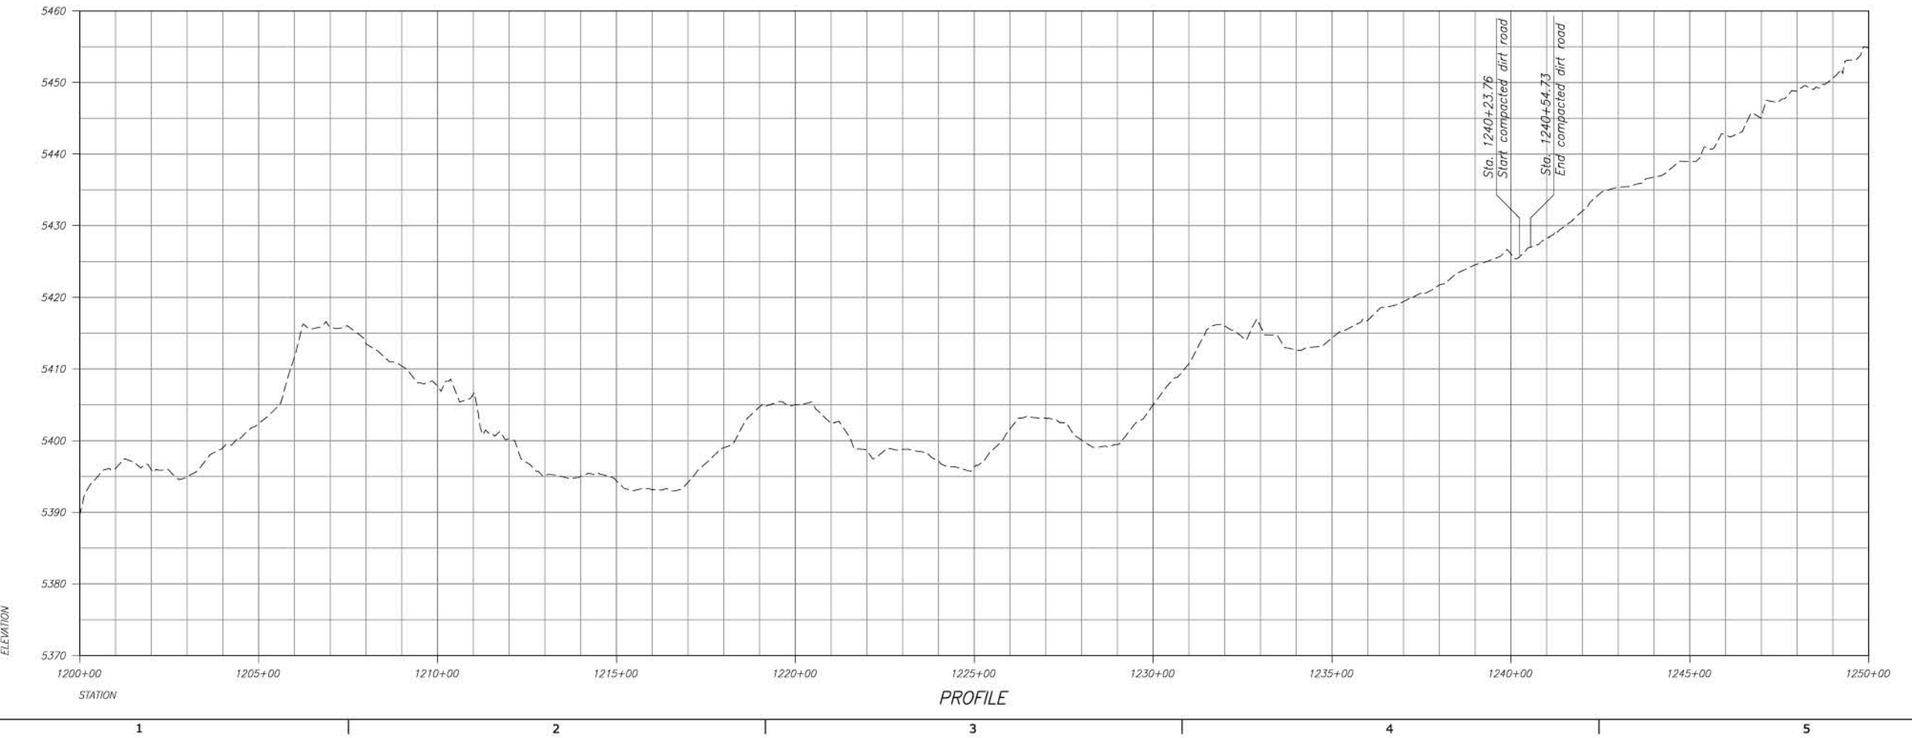

RECLAMATION
Managing Water in the West

ALWAYS THINK SAFETY

U.S. DEPARTMENT OF THE INTERIOR
BUREAU OF RECLAMATION
FEDERAL DOMESTIC ASSISTANCE PROGRAM

RECLAMATION RURAL WATER SUPPLY
PROGRAM 15.548

NORTH CENTRAL ARIZONA WATER FEASIBILITY STUDY

For Reference Only
Not For Distribution

X DESIGNED
X DRAWN
X CHECKED
TECH. APPR.
APPROVED
ADMIN APPROVAL -
PHOENIX, AZ

LECHEE TO THE GAP

STA 1200+00 TO STA 1250+00

3766-331-T890

SHEET 5

DATE AND TIME PLOTTED
DECEMBER 2, 2016 10:28
PLOTTED BY
ESGRAYTE

CAD SYSTEM
AutoCAD Rel. 20.0s
CAD FILENAME
3766-331-T890-RD-5.DWG

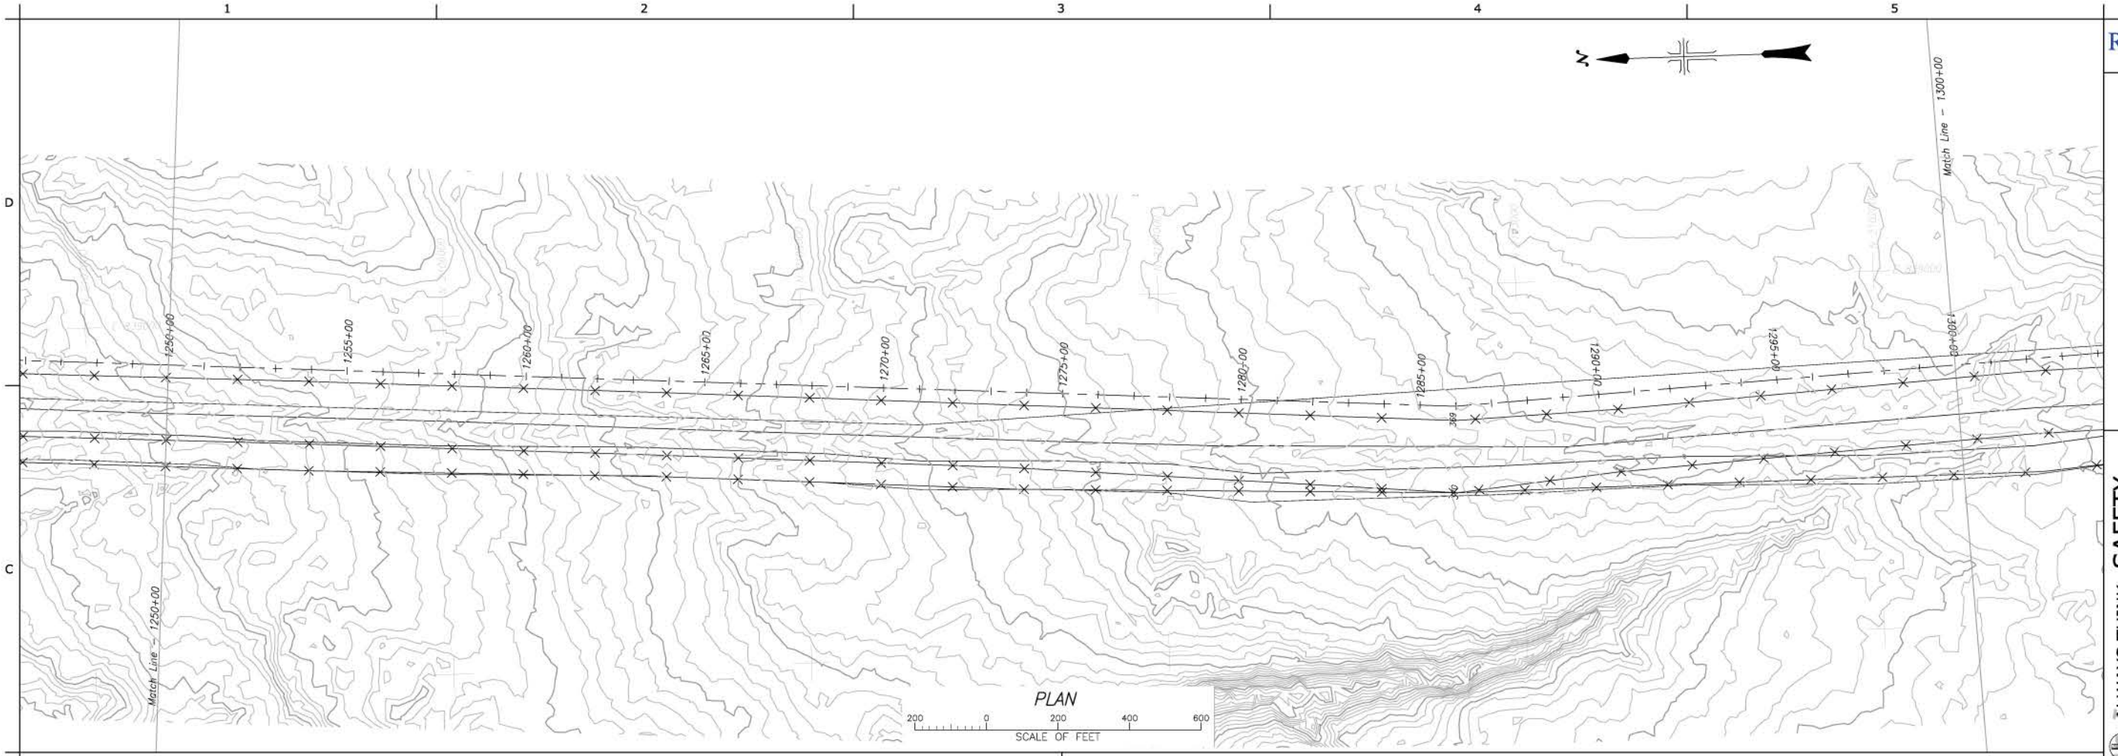

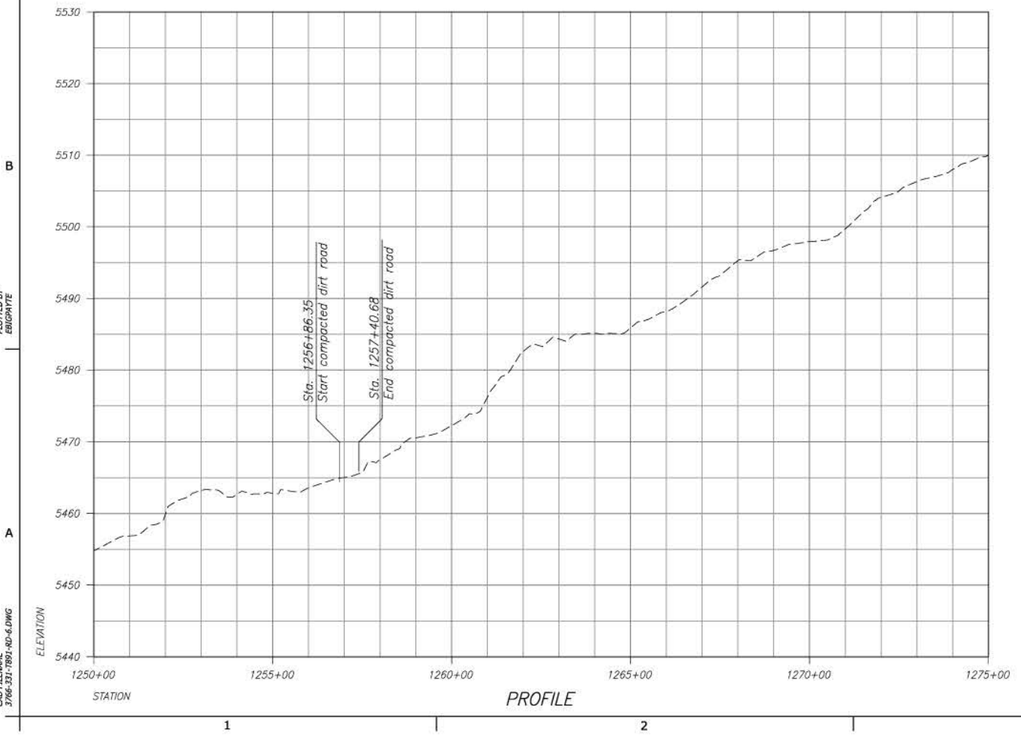

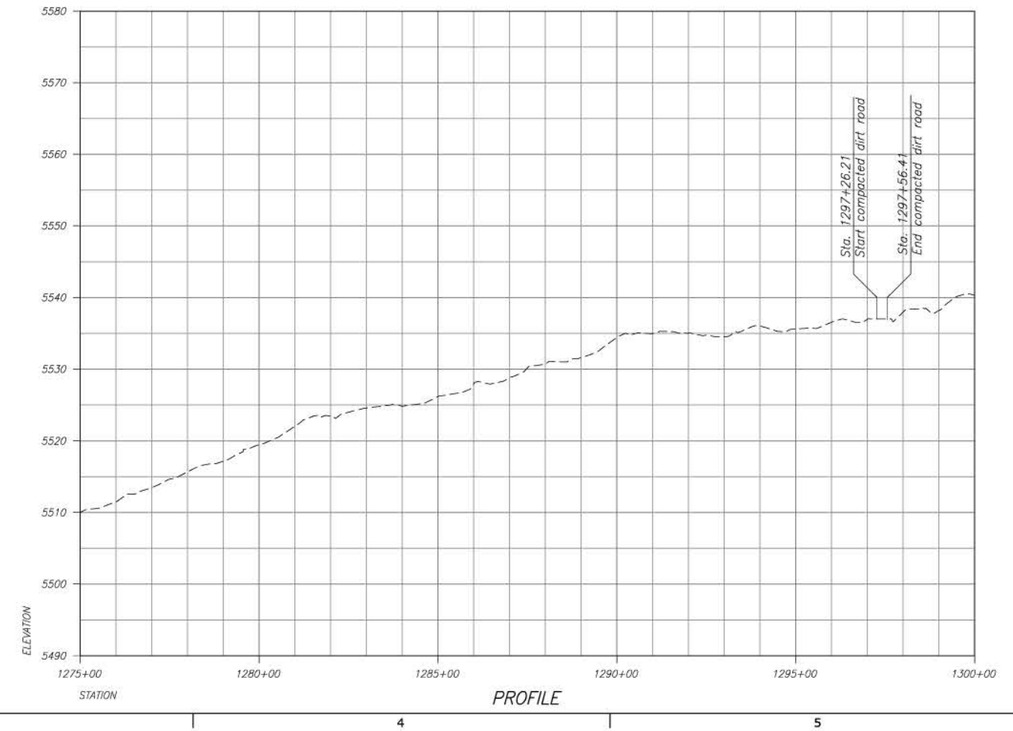

RECLAMATION
Managing Water in the West

ALWAYS THINK SAFETY

U.S. DEPARTMENT OF THE INTERIOR
BUREAU OF RECLAMATION
FEDERAL DOMESTIC ASSISTANCE PROGRAM

RECLAMATION RURAL WATER SUPPLY
PROGRAM 15.548

NORTH CENTRAL ARIZONA WATER FEASIBILITY STUDY

For Reference Only
Not For Distribution

DATE AND TIME PLOTTED
DECEMBER 2, 2016 10:29
PLOTTED BY
EBOAYTE

CAD SYSTEM
AutoCAD Rel. 20.0s
CAD FILENAME
3766-331-1891-NO-6.DWG

X	DESIGNED
X	DRAWN
X	CHECKED
	TECH. APPR.
	APPROVED
	ADMIN APPROVAL -
	PHOENIX, AZ

LECHEE TO THE GAP

STA 1250+00 TO STA 1300+00

3766-331-T891

SHEET 6

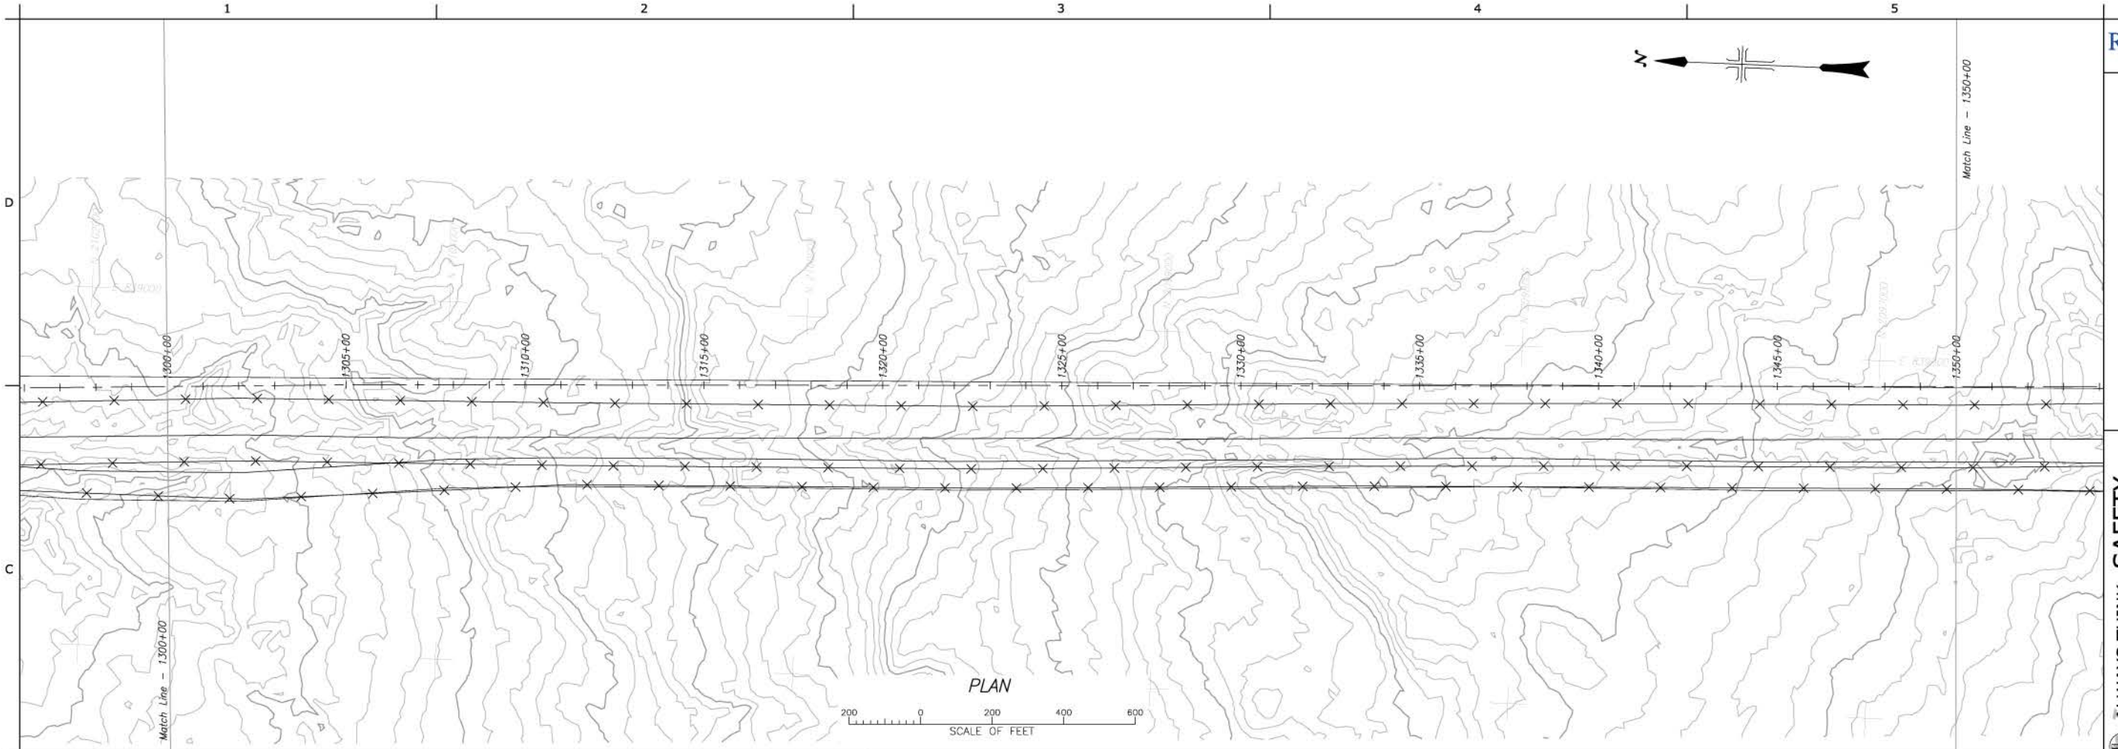

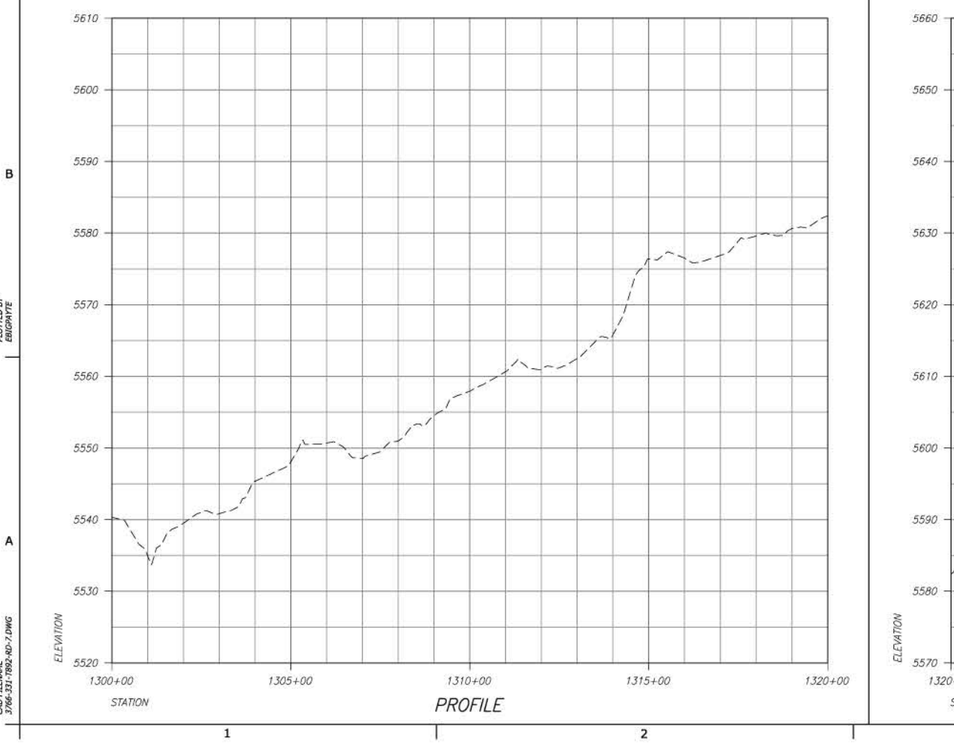

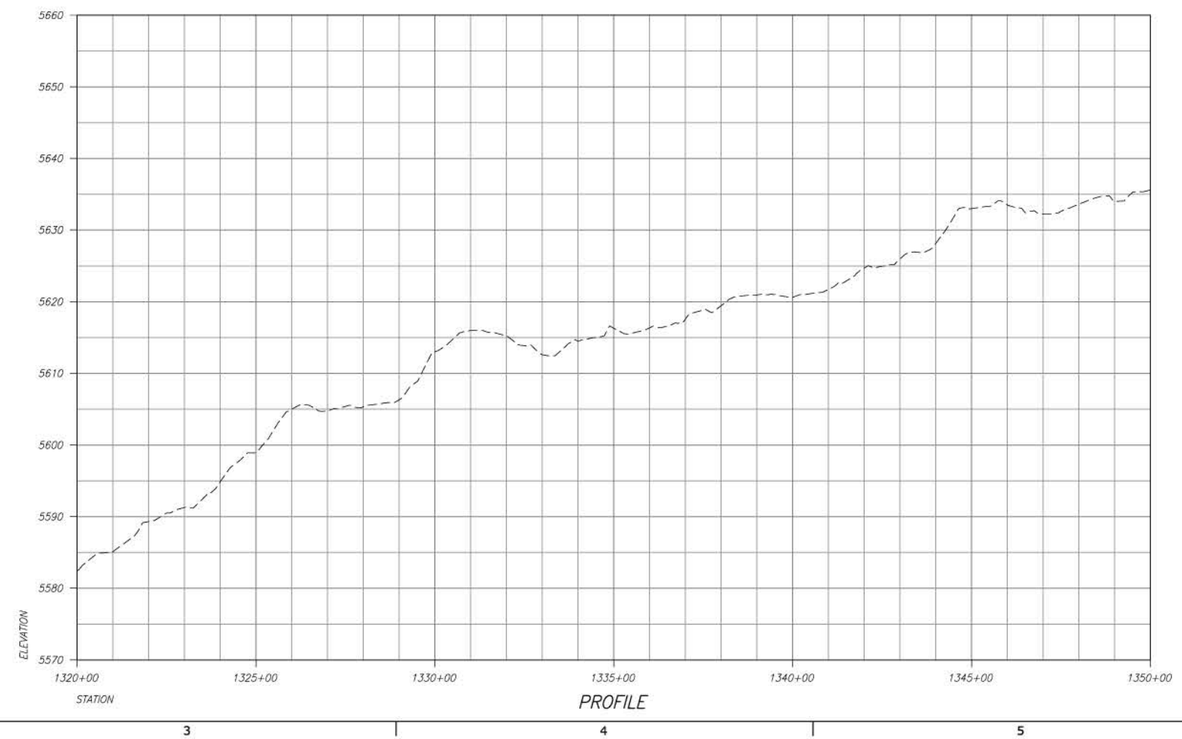

RECLAMATION
Managing Water in the West

ALWAYS THINK SAFETY

U.S. DEPARTMENT OF THE INTERIOR
BUREAU OF RECLAMATION
FEDERAL DOMESTIC ASSISTANCE PROGRAM

RECLAMATION RURAL WATER SUPPLY
PROGRAM 15.548

NORTH CENTRAL ARIZONA WATER FEASIBILITY STUDY

For Reference Only
Not For Distribution

DATE AND TIME PLOTTED
DECEMBER 2, 2016 10:29
PLOTTED BY
EBISPAYE

CAD SYSTEM
AutoCAD Rel. 20.0s
CAD FILENAME
3766-331-1892-ND-1.DWG

X	DESIGNED
X	DRAWN
X	CHECKED
	TECH. APPR.
	APPROVED ADMIN APPROVAL -
	PHOENIX, AZ

LECHEE TO THE GAP

STA 1300+00 TO STA 1350+00

3766-331-T892

SHEET 7

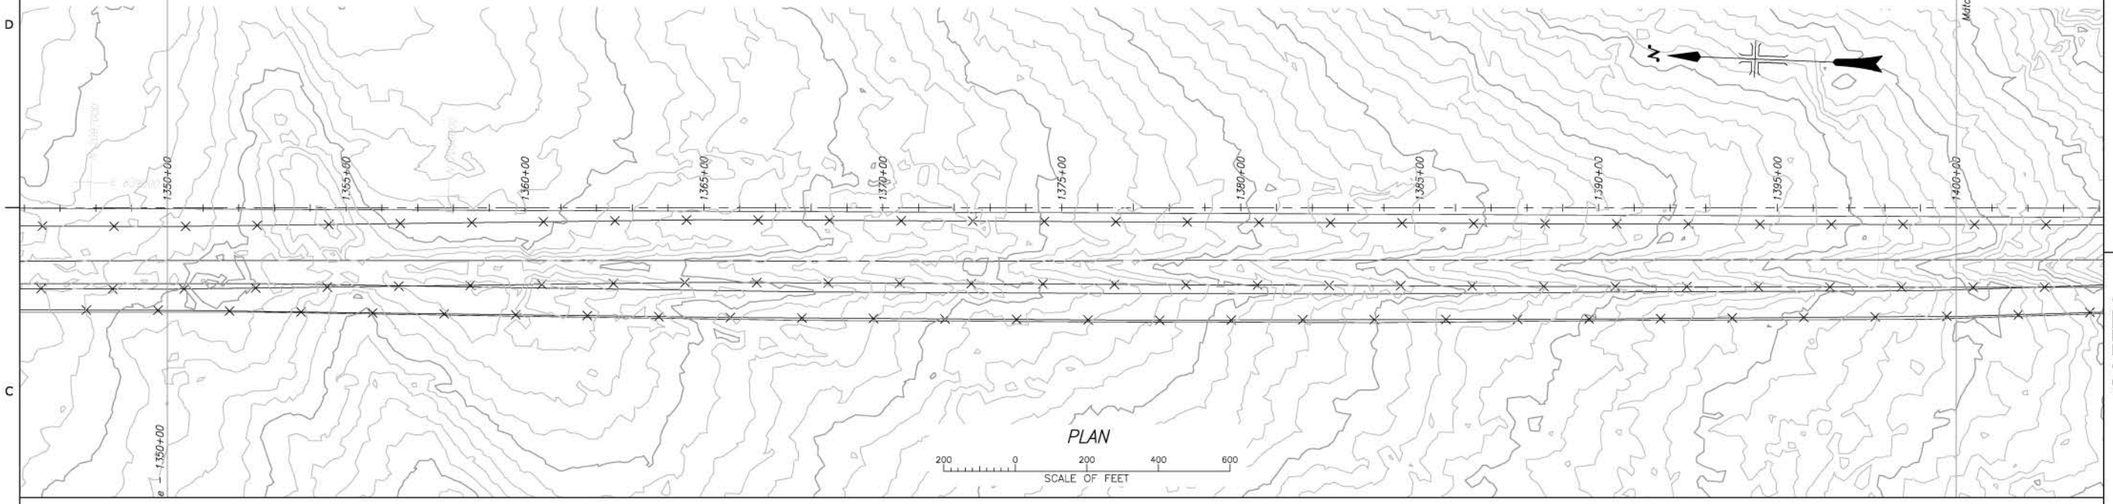

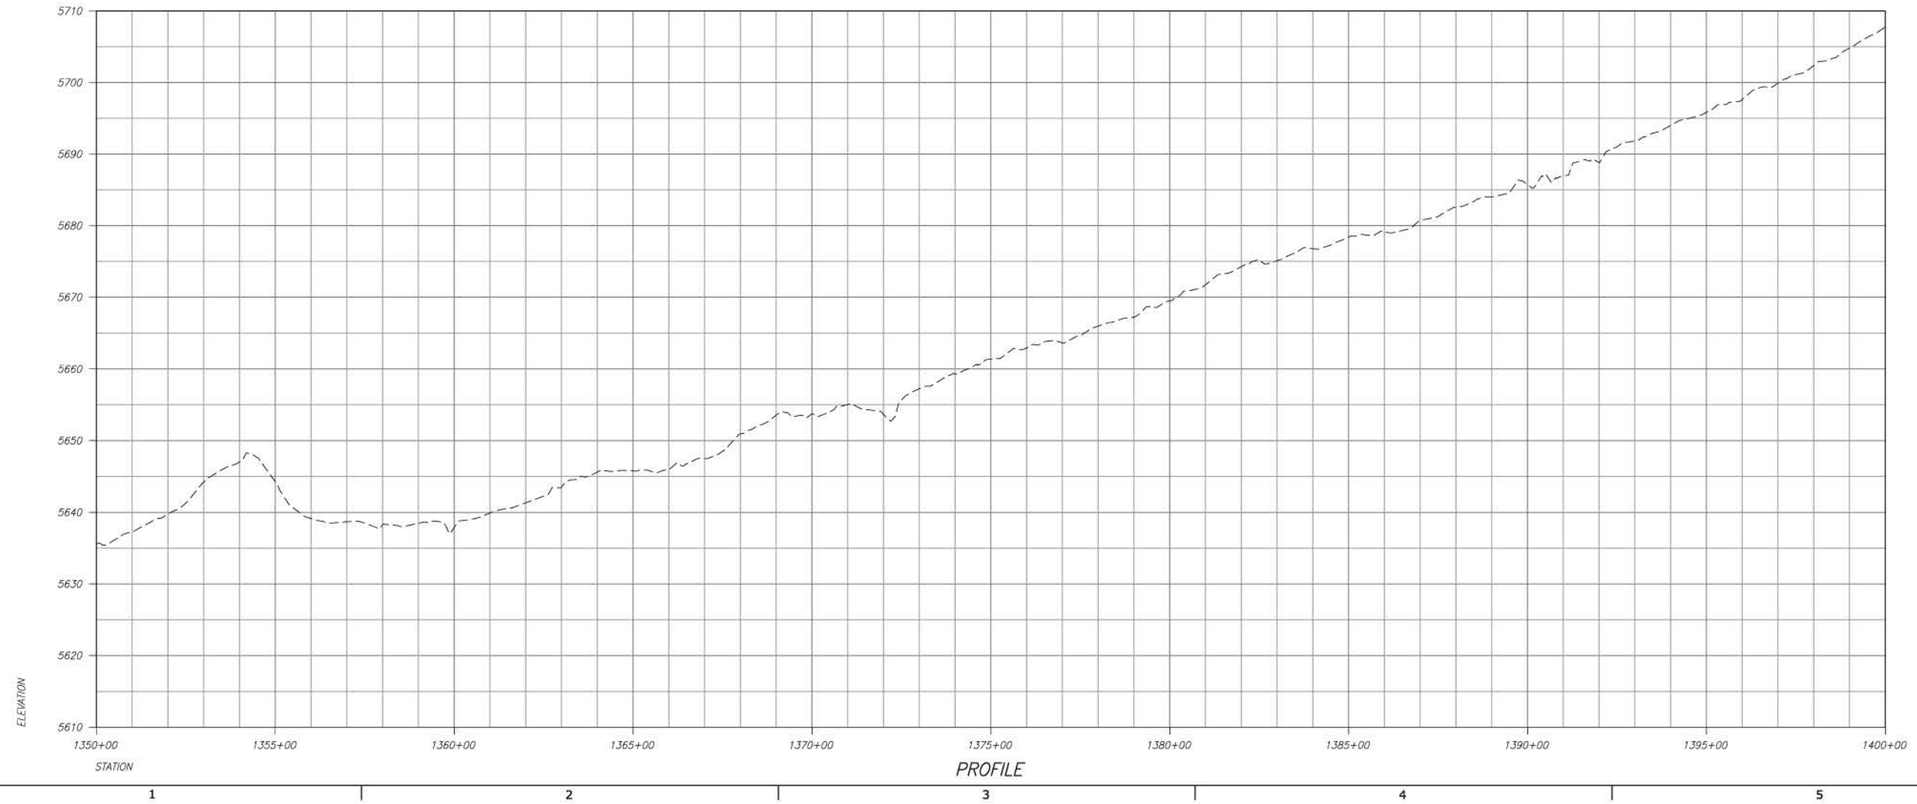

RECLAMATION
Managing Water in the West

ALWAYS THINK SAFETY

U.S. DEPARTMENT OF THE INTERIOR
BUREAU OF RECLAMATION
FEDERAL DOMESTIC ASSISTANCE PROGRAM

RECLAMATION RURAL WATER SUPPLY
PROGRAM 15.548

NORTH CENTRAL ARIZONA WATER FEASIBILITY STUDY

For Reference Only
Not for Distribution

X DESIGNED
X DRAWN
X CHECKED
TECH. APPR.
APPROVED
ADMIN APPROVAL -
PHOENIX, AZ

LECHEE TO THE GAP

STA 1350+00 TO STA 1400+00

3766-331-T893

SHEET 8

DATE AND TIME PLOTTED
DECEMBER 2, 2016 10:30
PLOTTED BY
ESSOPHYTE

CAD SYSTEM
AutoCAD Rel. 20.0s
CAD FILENAME
3766-331-1893-RD-8.DWG

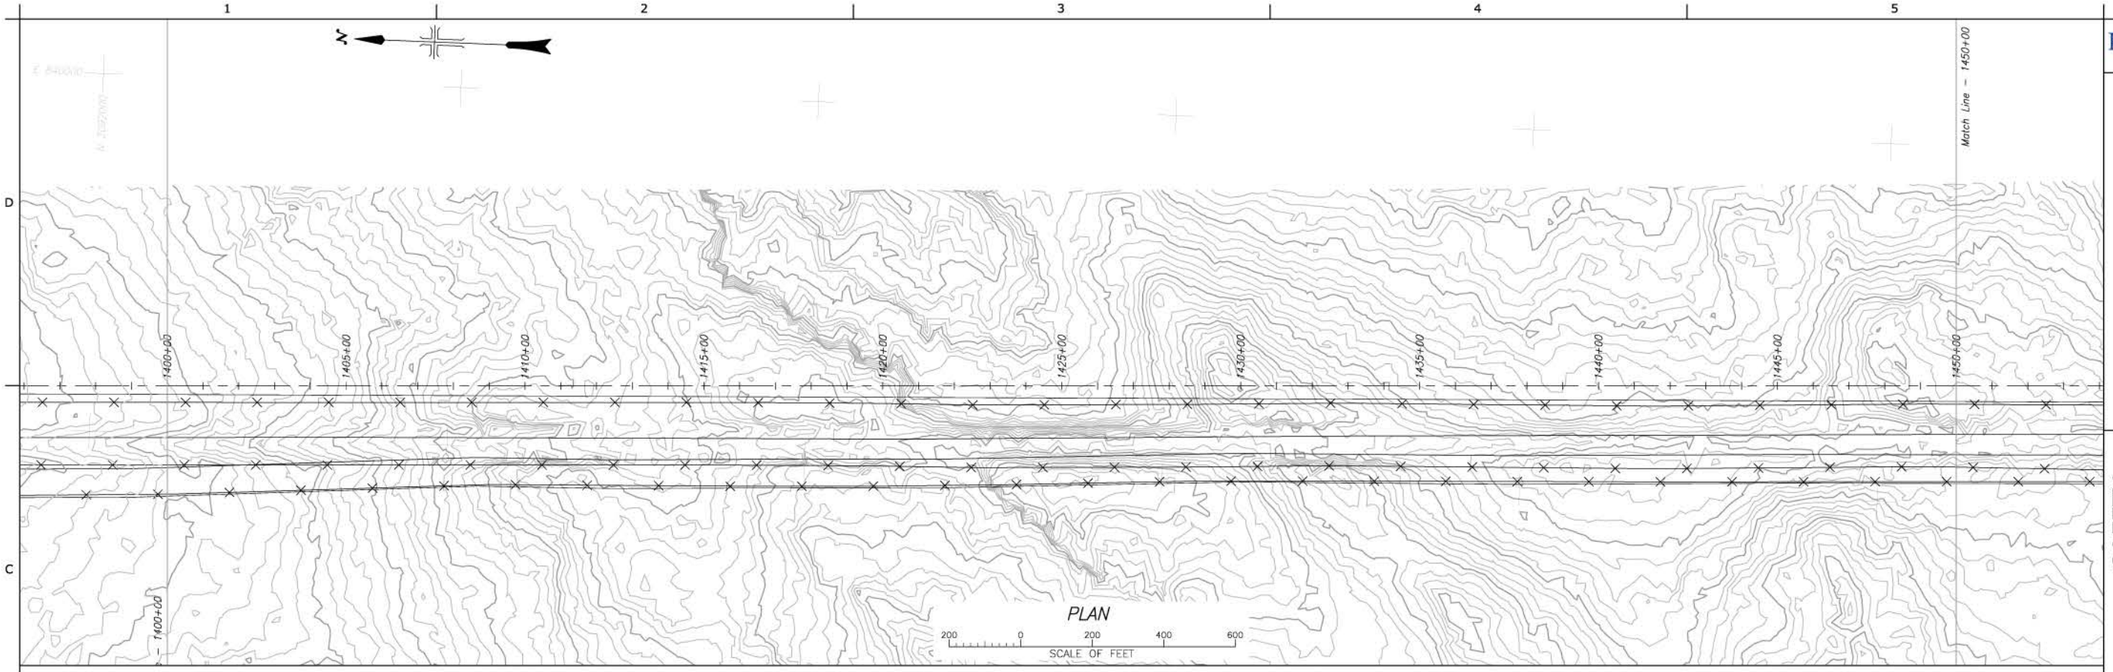

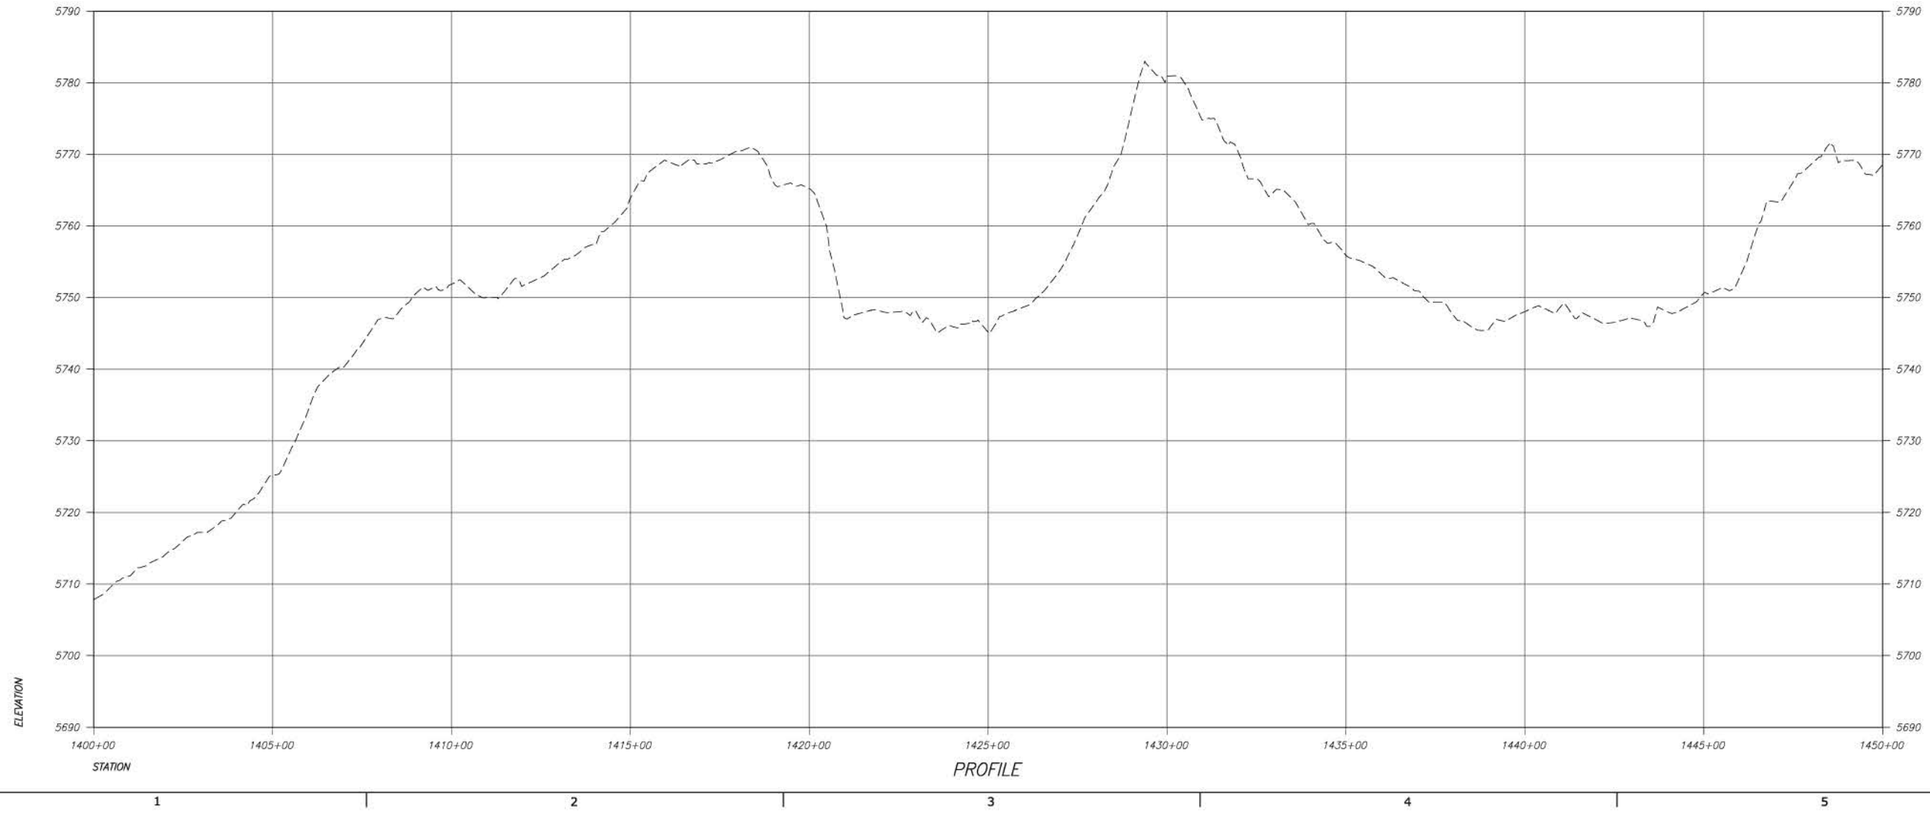

RECLAMATION
Managing Water in the West

ALWAYS THINK SAFETY

U.S. DEPARTMENT OF THE INTERIOR
BUREAU OF RECLAMATION
FEDERAL DOMESTIC ASSISTANCE PROGRAM

RECLAMATION RURAL WATER SUPPLY
PROGRAM 15.548

NORTH CENTRAL ARIZONA WATER FEASIBILITY STUDY

For Reference Only
Not For Distribution

X DESIGNED	
X DRAWN	
X CHECKED	
TECH. APPR.	
APPROVED ADMIN APPROVAL -	
PHOENIX, AZ	

LECHEE TO THE GAP

STA 1400+00 TO STA 1450+00

3766-331-T894

SHEET 9

DATE AND TIME PLOTTED
DECEMBER 2, 2016 10:31
PLOTTED BY
ESSOPATE

CAD SYSTEM
AutoCAD Rel. 20.0s
CAD FILENAME
3766-331-1894-ADD-9.DWG

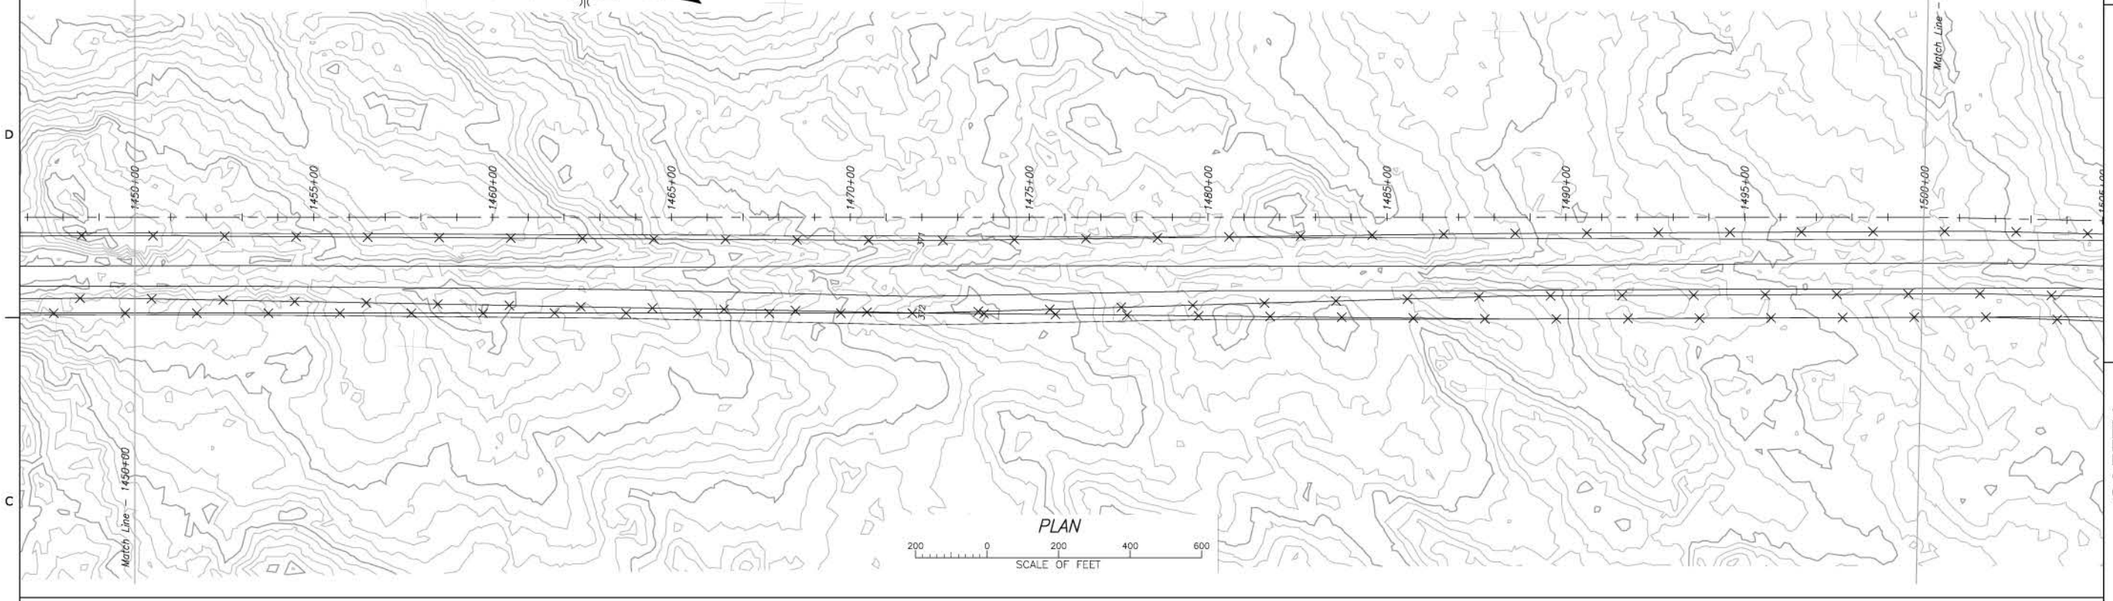

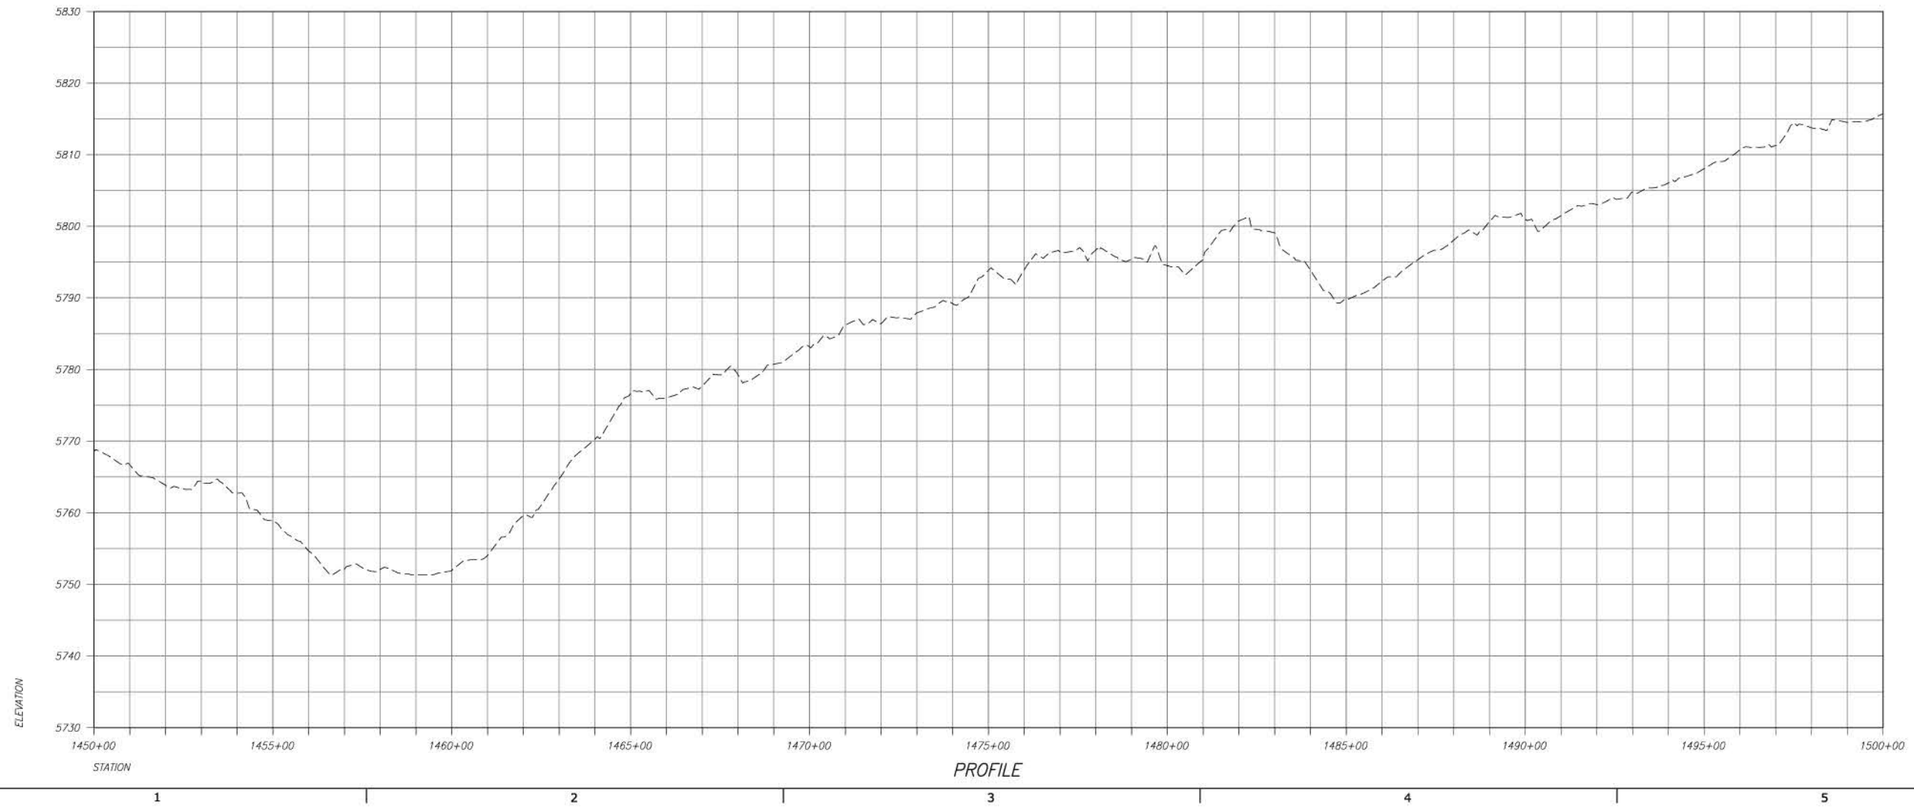

RECLAMATION
Managing Water in the West

ALWAYS THINK SAFETY

"U.S. DEPARTMENT OF THE INTERIOR
BUREAU OF RECLAMATION"

FEDERAL DOMESTIC ASSISTANCE PROGRAM

RECLAMATION RURAL WATER SUPPLY
PROGRAM 15.548

NORTH CENTRAL ARIZONA WATER FEASIBILITY STUDY

For Reference Only
Not For Distribution

DESIGNED	X
DRAWN	X
CHECKED	
TECH. APPR.	
APPROVED	
ADMIN APPROVAL -	
PHOENIX, AZ	

LECHEE TO THE GAP

STA 1450+00 TO STA 1500+00

3766-331-T896

SHEET 10

DATE AND TIME PLOTTED
DECEMBER 2, 2016 10:32
PLOTTED BY
EBGAYTE

CAD SYSTEM
AutoCAD Rel. 20.0s
CAD FILENAME
3766-331-1896-NO-10.DWG

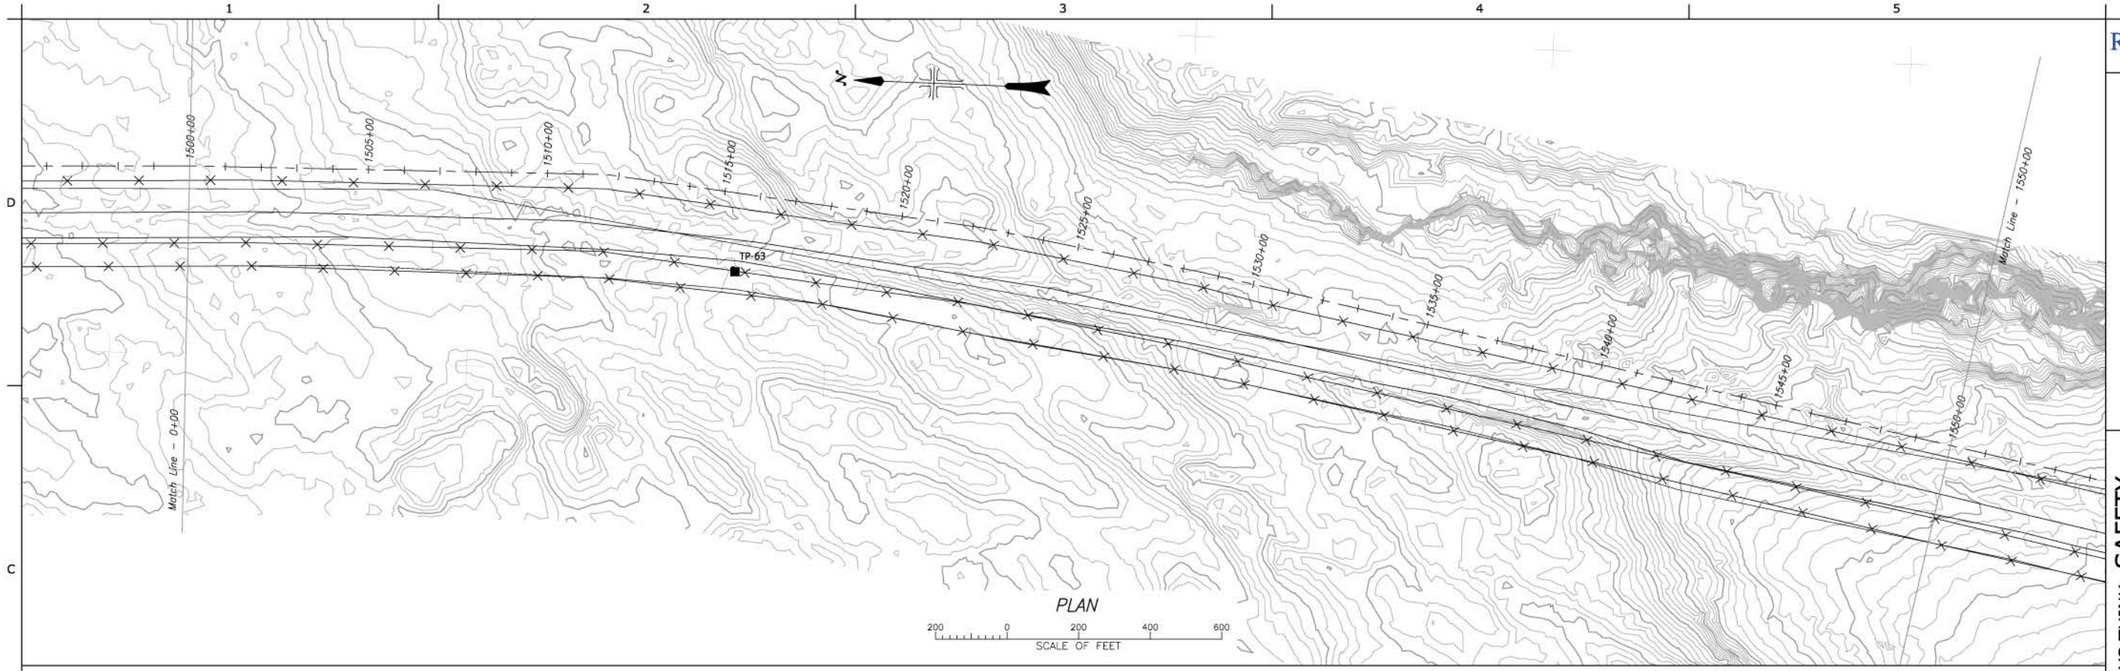

PLAN

200 0 200 400 600
SCALE OF FEET

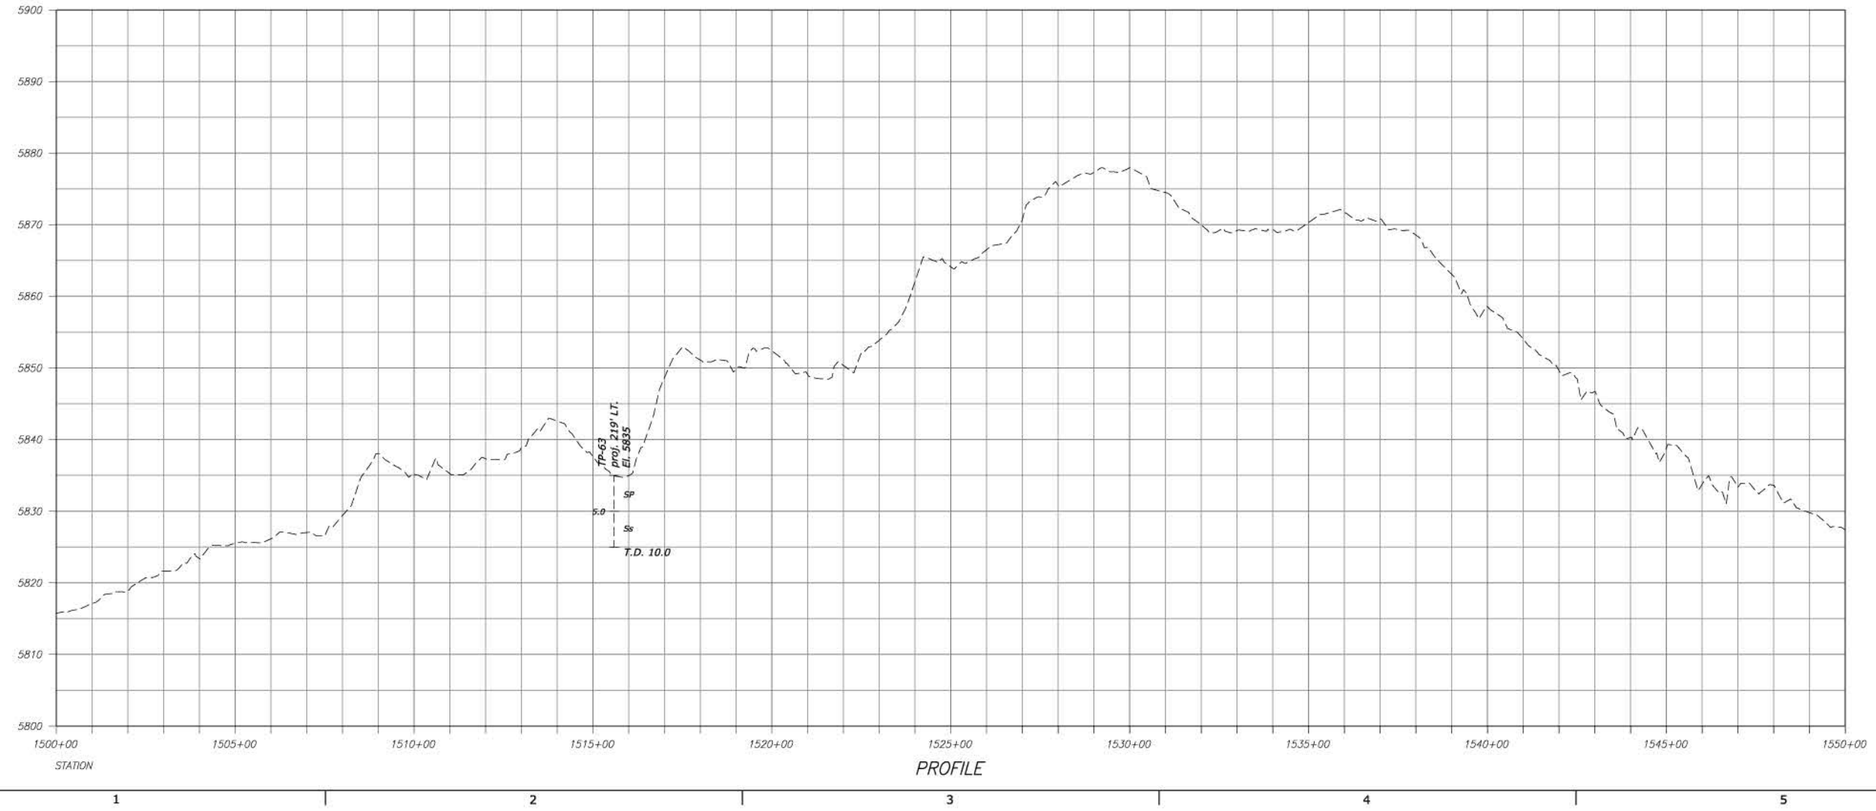

PROFILE

RECLAMATION
Managing Water in the West

ALWAYS THINK SAFETY

U.S. DEPARTMENT OF THE INTERIOR
BUREAU OF RECLAMATION
FEDERAL DOMESTIC ASSISTANCE PROGRAM

RECLAMATION RURAL WATER SUPPLY PROGRAM 15.548

NORTH CENTRAL ARIZONA WATER FEASIBILITY STUDY

For Internal Use Only
Not For Distribution

X
DESIGNED
X
DRAWN
X
CHECKED
TECH. APPR.
APPROVED
ADMIN APPROVAL -
PHOENIX, AZ

LECHEE TO THE GAP

STA 1500+00 TO STA 1550+00

3766-331-T897

SHEET 11

DATE AND TIME PLOTTED
DECEMBER 2, 2016 10:34
PLOTTED BY
EBIGPAYTE

CAD SYSTEM
AutoCAD Rel. 20.0s
CAD FILENAME
3766-331-T897-RD-11.DWG

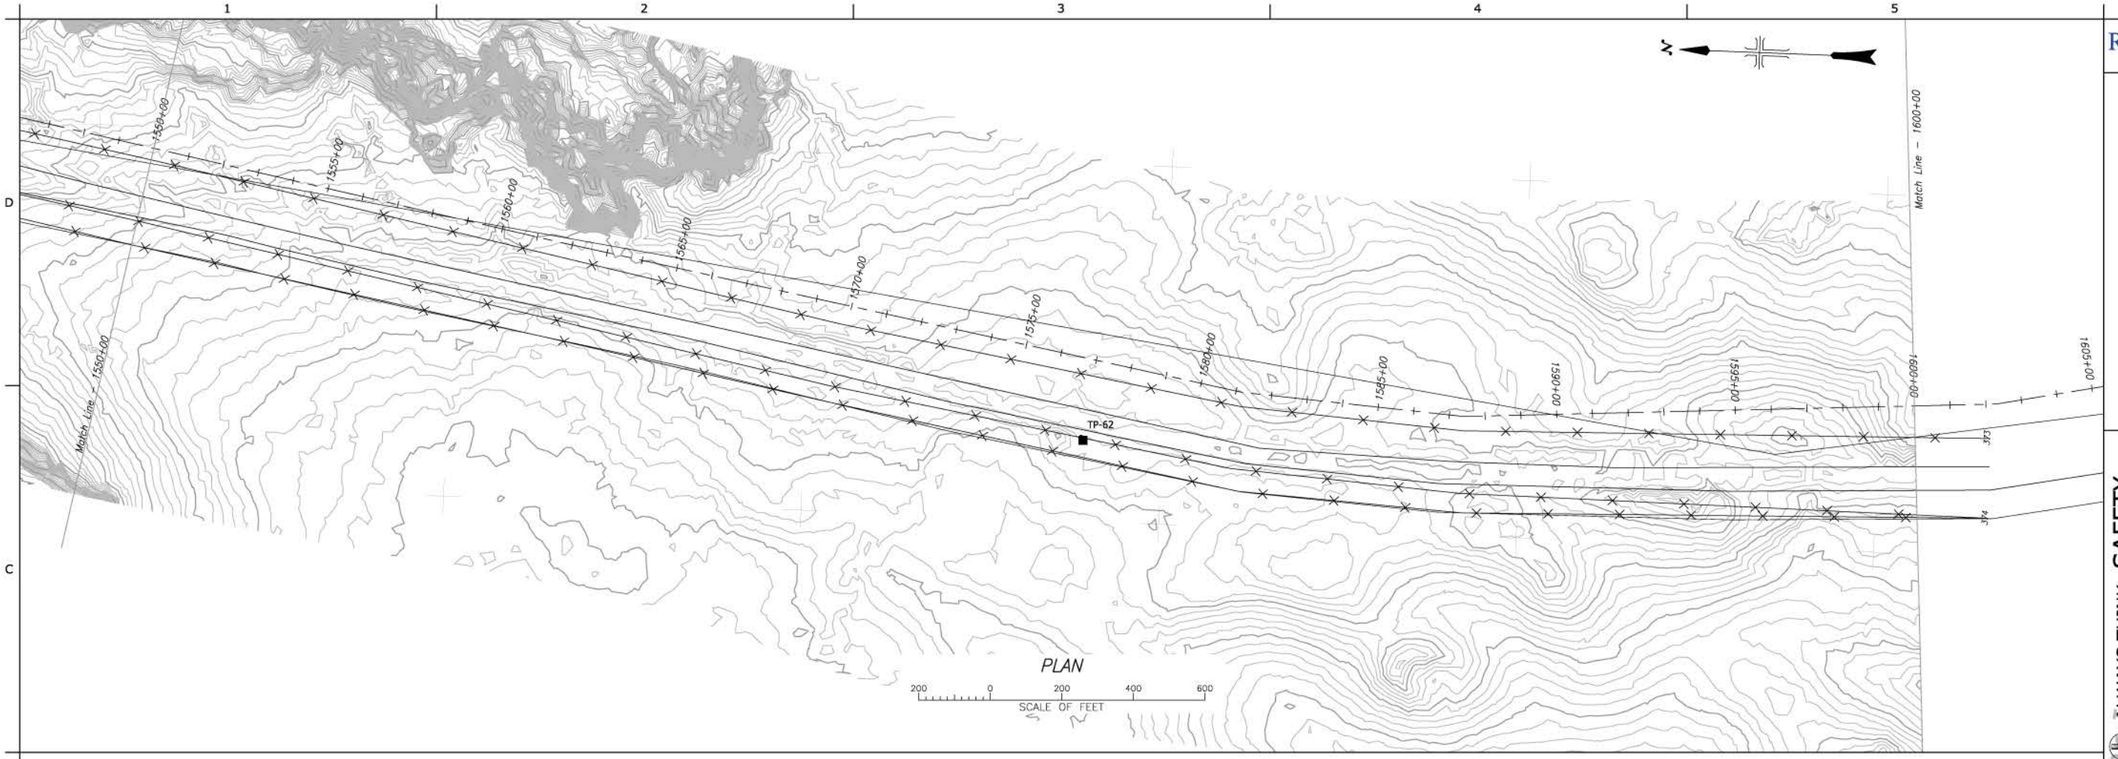

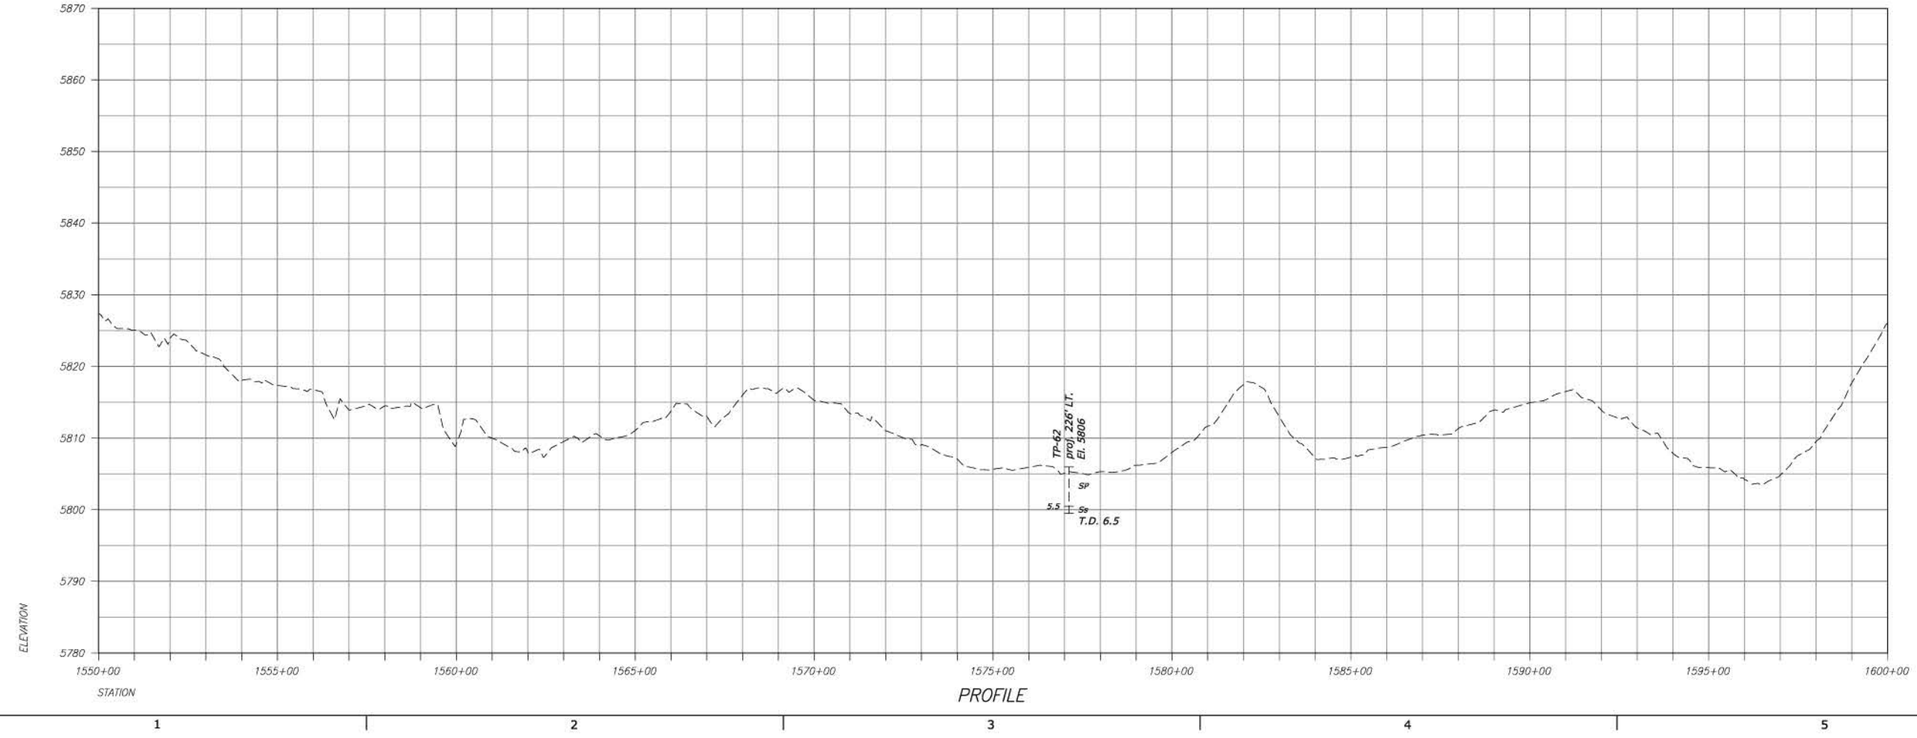

RECLAMATION
Managing Water in the West

ALWAYS THINK SAFETY

U.S. DEPARTMENT OF THE INTERIOR
BUREAU OF RECLAMATION
FEDERAL DOMESTIC ASSISTANCE PROGRAM

RECLAMATION RURAL WATER SUPPLY
PROGRAM 15.548

NORTH CENTRAL ARIZONA WATER FEASIBILITY STUDY

For Reference Only
Not For Distribution

X DESIGNED
X DRAWN
X CHECKED
TECH. APPR.
APPROVED
ADMIN APPROVAL -
PHOENIX, AZ

LECHEE TO THE GAP

STA 1550+00 TO STA 1600+00

3766-331-T898

SHEET 12

DATE AND TIME PLOTTED
DECEMBER 2, 2016 10:34
PLOTTED BY
EBIGHATTE

CAD SYSTEM
AutoCAD Rel. 20.0s
CAD FILENAME
3766-331-T898-RD-12.DWG

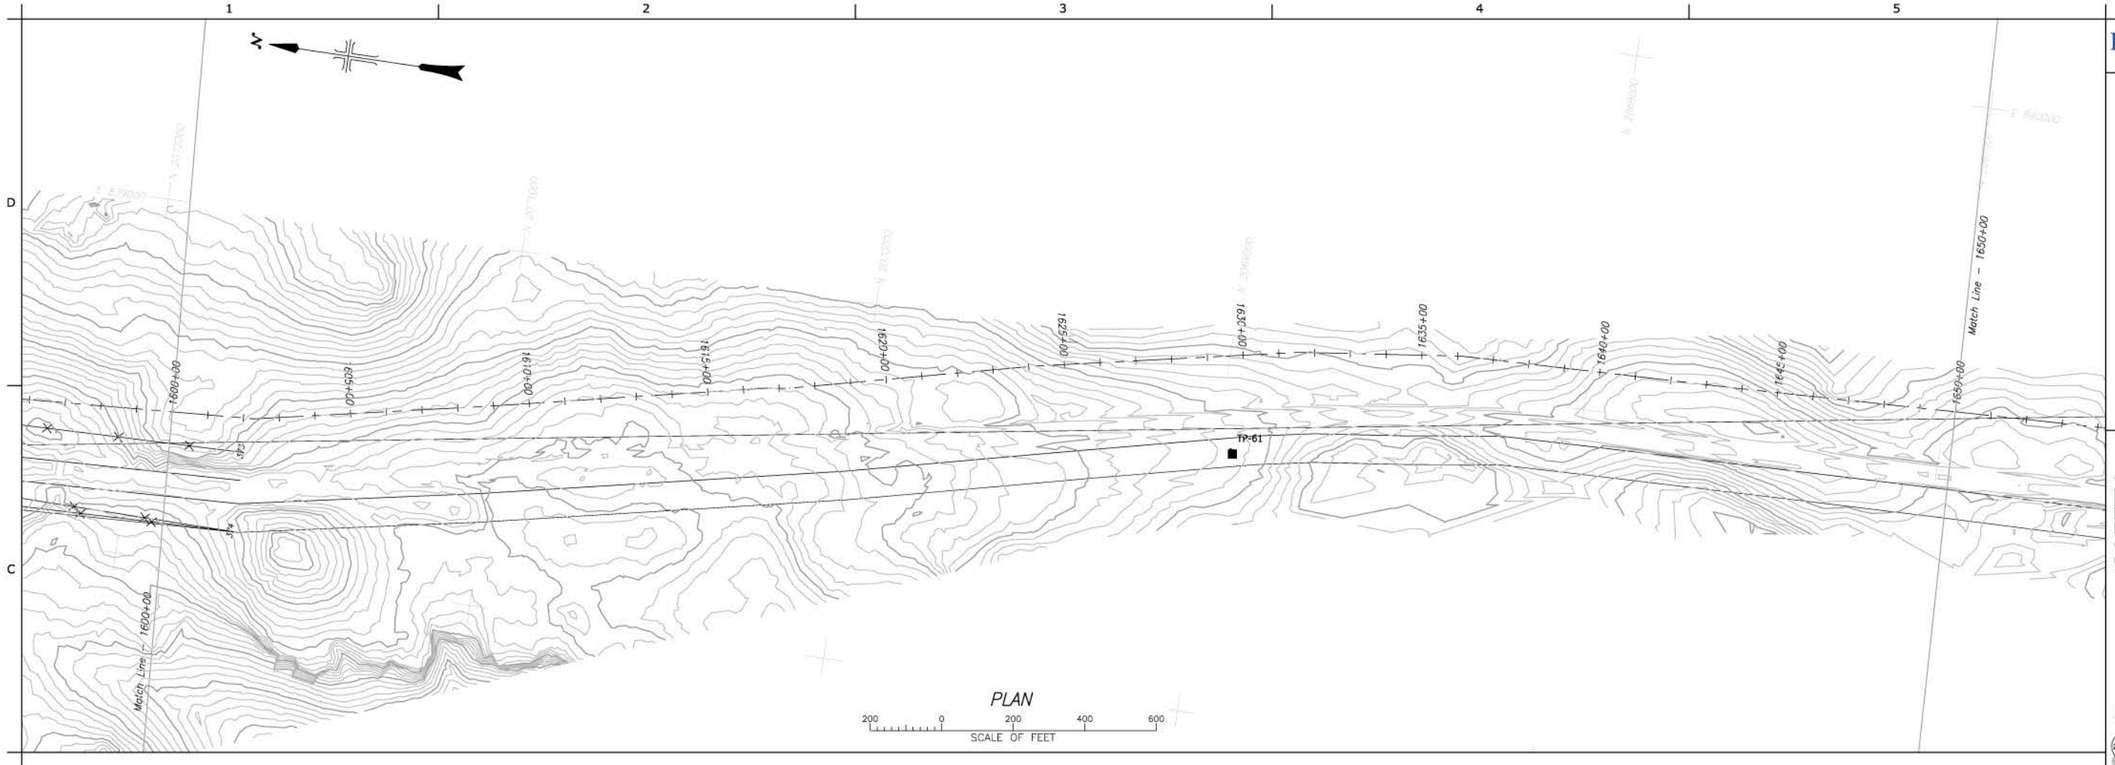

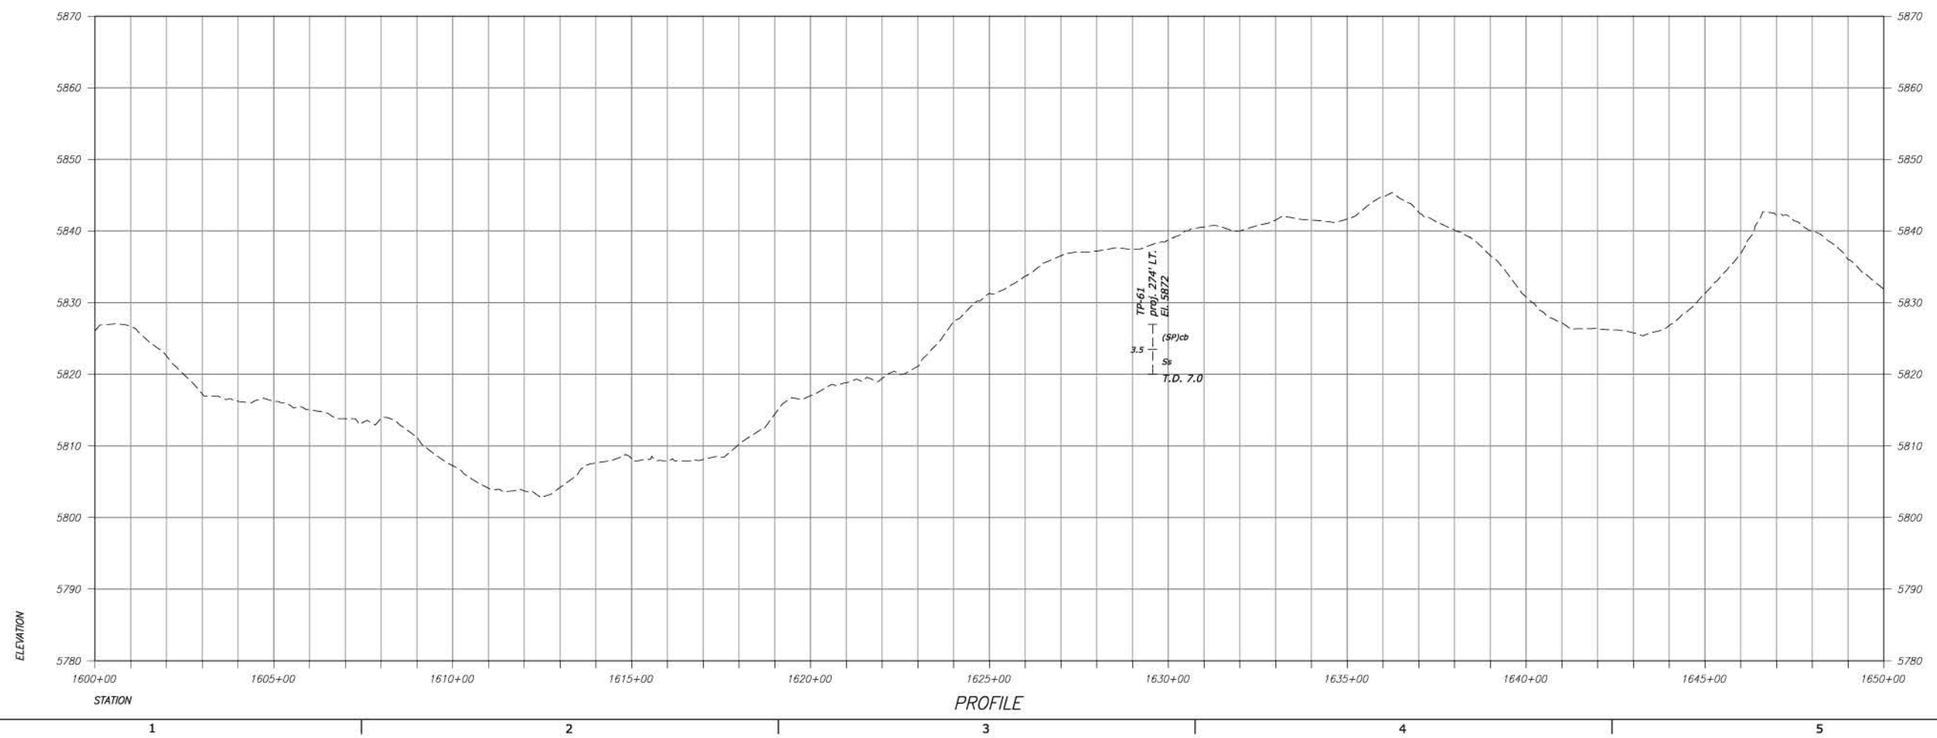

RECLAMATION
Managing Water in the West

ALWAYS THINK SAFETY

"U.S. DEPARTMENT OF THE INTERIOR
BUREAU OF RECLAMATION"
FEDERAL DOMESTIC ASSISTANCE PROGRAM

RECLAMATION RURAL WATER SUPPLY
PROGRAM 15.548

NORTH CENTRAL ARIZONA WATER FEASIBILITY STUDY

Facsimile Only
Not For Distribution

X DESIGNED
X DRAWN
X CHECKED
TECH. APPR.
APPROVED
ADMIN APPROVAL -
PHOENIX, AZ

LECHEE TO THE GAP

STA 1600+00 TO STA 1650+00

3766-331-T899

SHEET 13

DATE AND TIME PLOTTED
DECEMBER 2, 2016 10:35
PLOTTED BY
DBOYNTE

CAD SYSTEM
AutoCAD Rel. 20.0s
CAD FILENAME
3766-331-1899-MD-13.DWG

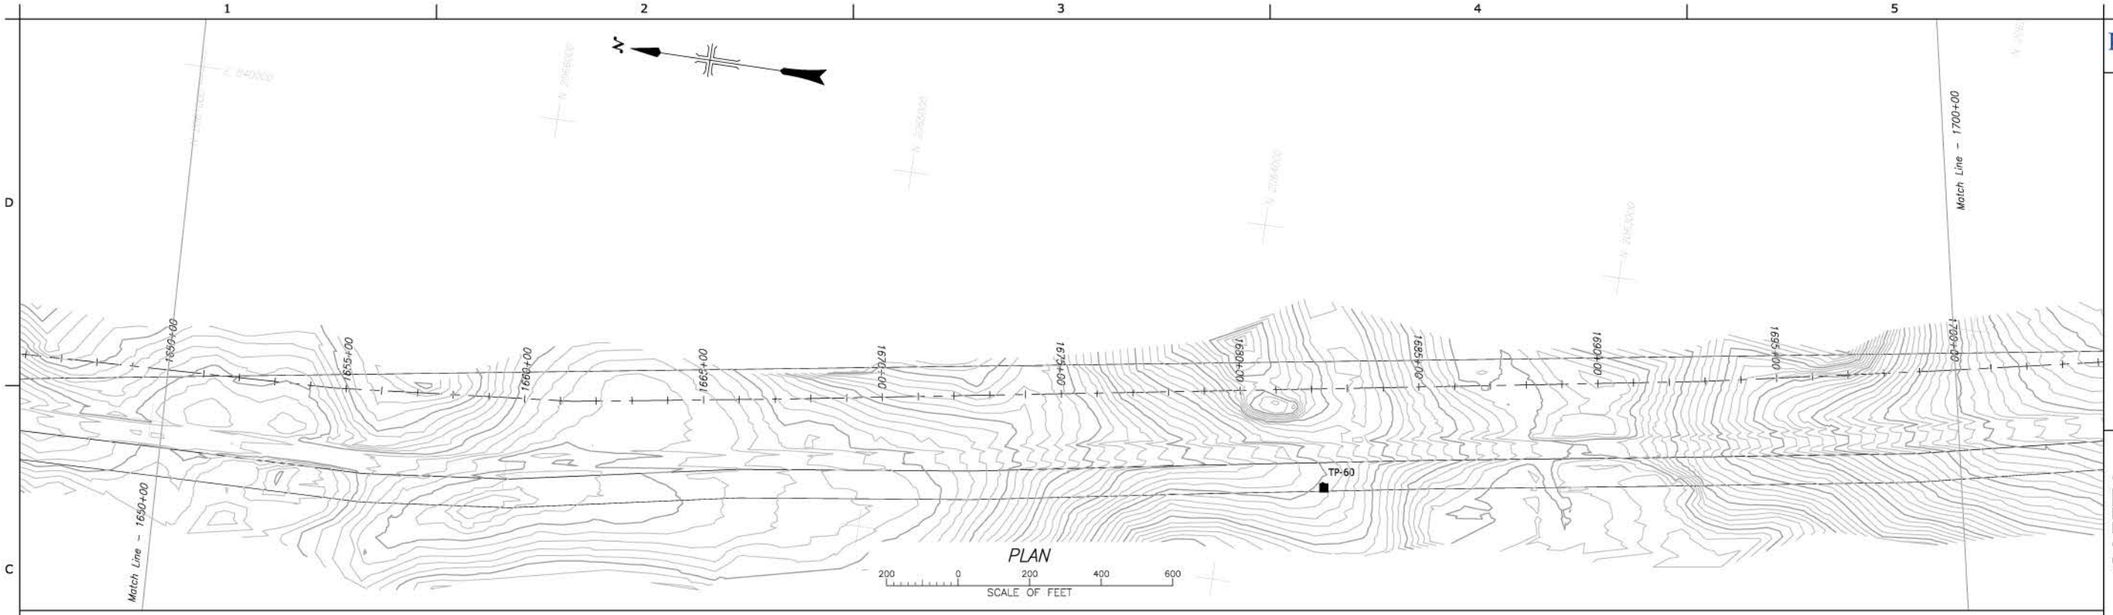

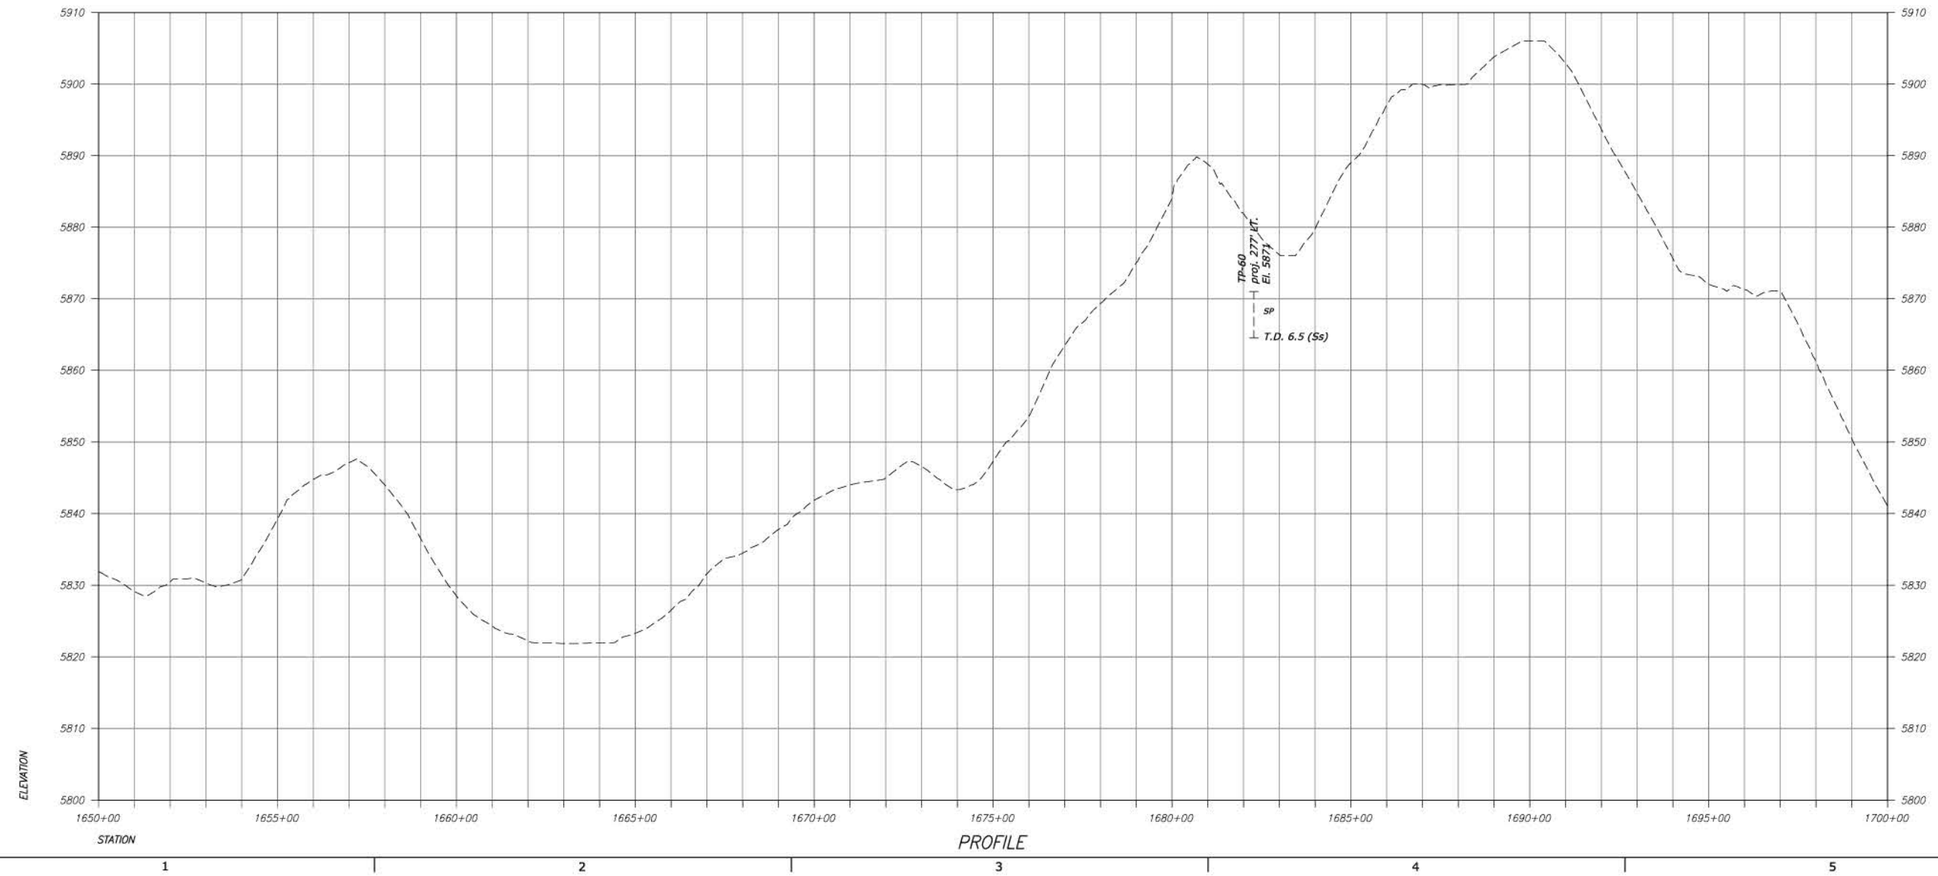

RECLAMATION
Managing Water in the West

ALWAYS THINK SAFETY

"U.S. DEPARTMENT OF THE INTERIOR
BUREAU OF RECLAMATION"
FEDERAL DOMESTIC ASSISTANCE PROGRAM

RECLAMATION RURAL WATER SUPPLY
PROGRAM 15.548

NORTH CENTRAL ARIZONA WATER FEASIBILITY STUDY

For Reference Only
Not For Distribution

DESIGNED X
DRAWN X
CHECKED X
TECH. APPR.
APPROVED
ADMIN APPROVAL -
PHOENIX, AZ

LECHEE TO THE GAP

STA 1650+00 TO STA 1700+00

3766-331-T900

SHEET 14

DATE AND TIME PLOTTED
DECEMBER 2, 2016 10:36
PLOTTED BY
EBIGPATE

CAD SYSTEM
AutoCAD Rel. 20.0s
CAD FILENAME
3766-331-T900-RD-14.DWG

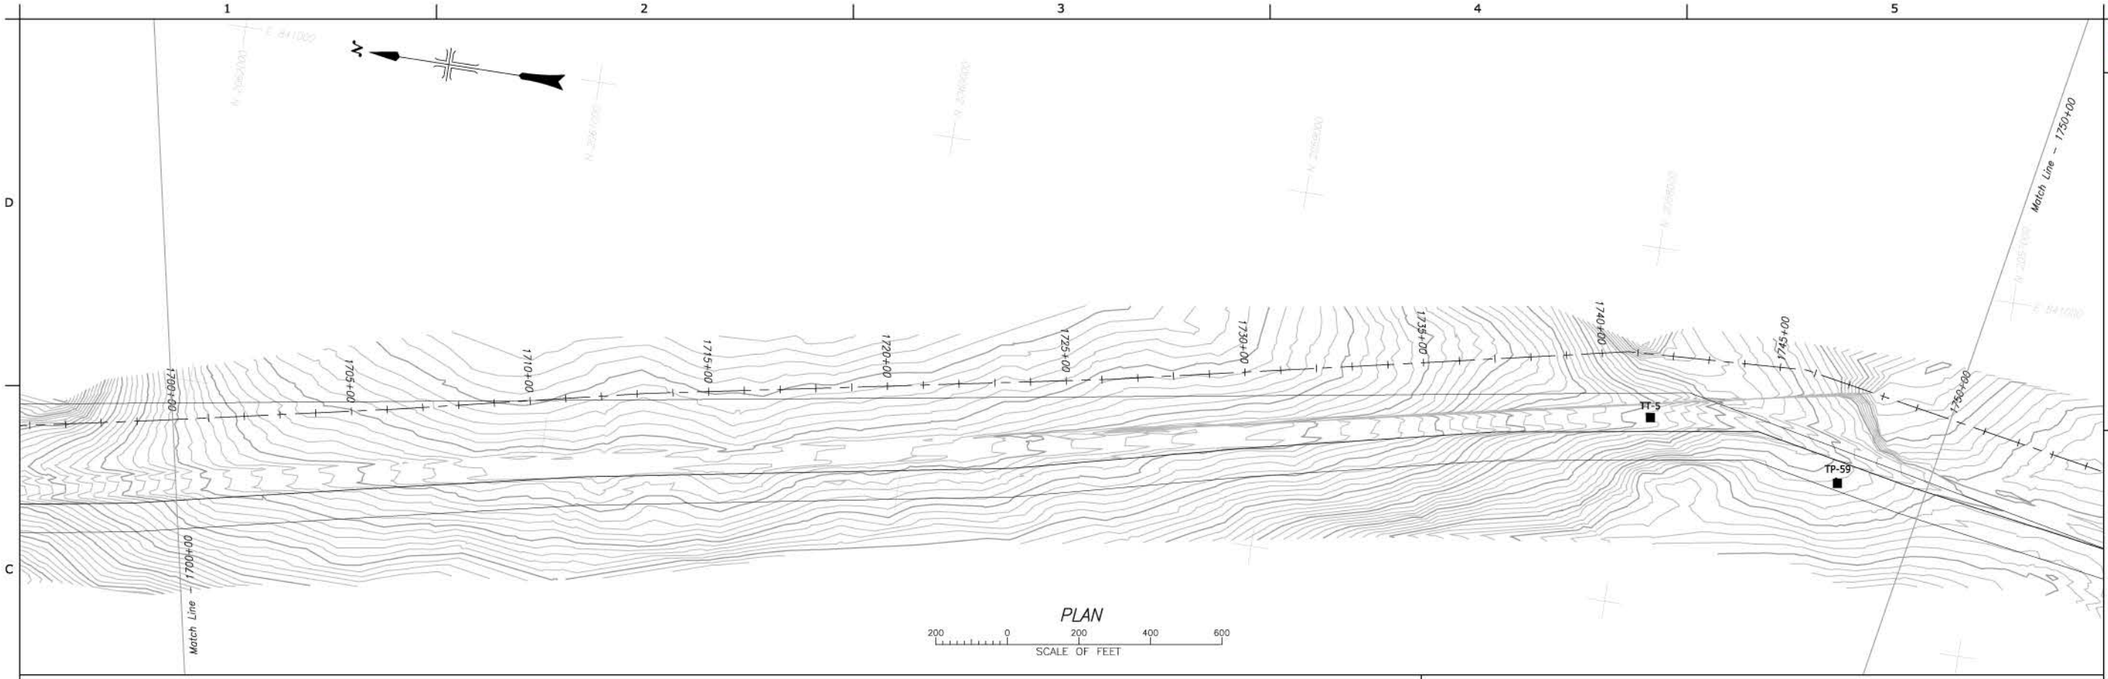

PLAN

200 0 200 400 600
SCALE OF FEET

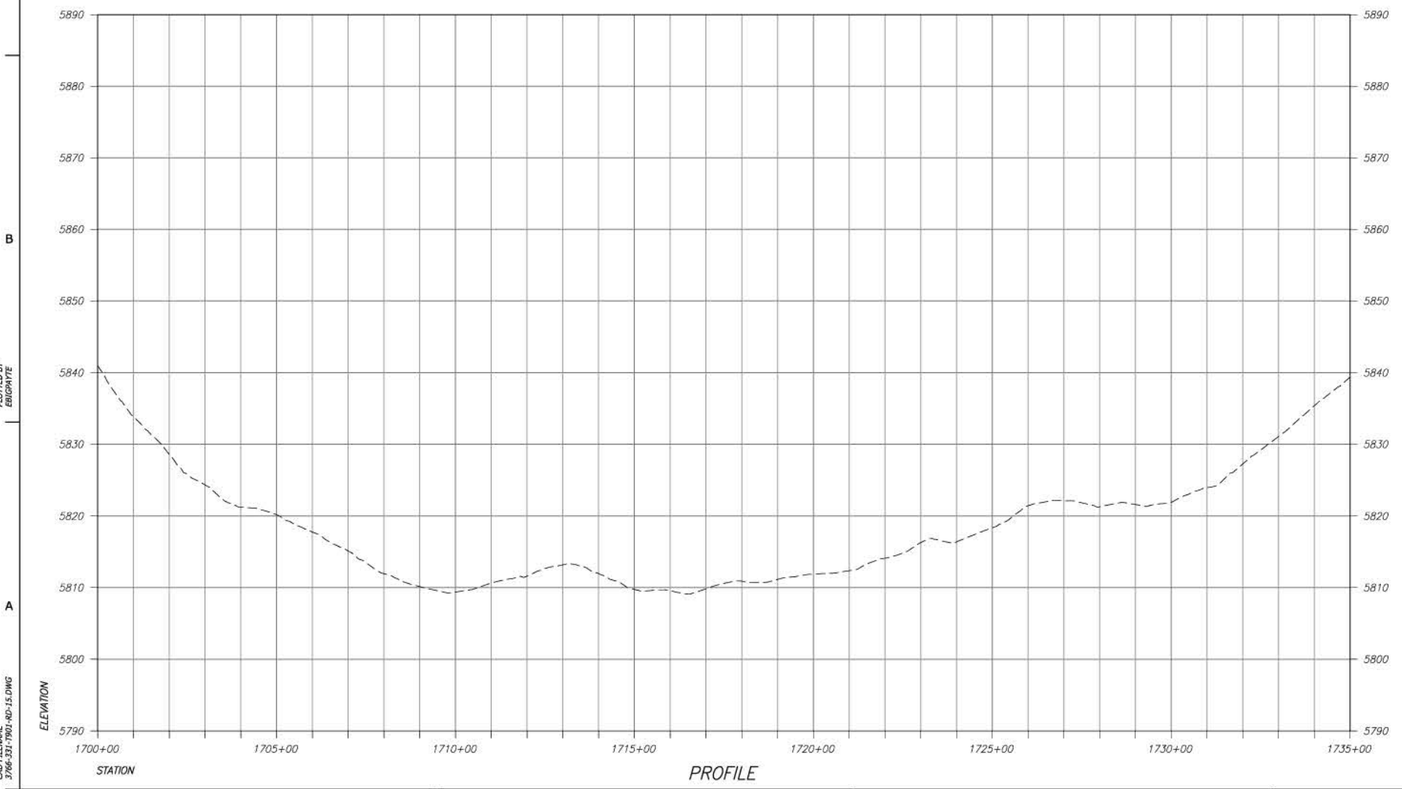

PROFILE

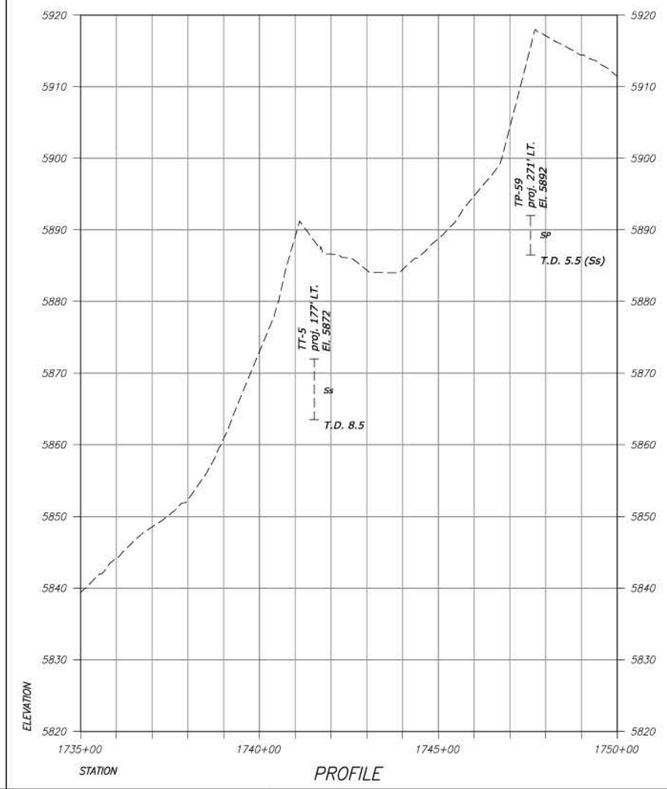

PROFILE

RECLAMATION
Managing Water in the West

ALWAYS THINK SAFETY

U.S. DEPARTMENT OF THE INTERIOR
BUREAU OF RECLAMATION
FEDERAL DOMESTIC ASSISTANCE PROGRAM

RECLAMATION RURAL WATER SUPPLY
PROGRAM 15.548

NORTH CENTRAL ARIZONA WATER FEASIBILITY STUDY

For Reference Only
Not For Distribution

X DESIGNED
X DRAWN
X CHECKED
TECH. APPR.
APPROVED
ADMIN APPROVAL -
PHOENIX, AZ

LECHEE TO THE GAP

STA 1700+00 TO STA 1750+00

3766-331-T901

SHEET 15

DATE AND TIME PLOTTED
DECEMBER 2, 2016 10:37
PLOTTED BY
EBIGHAM1E

CAD SYSTEM
AutoCAD Rel. 20.0s
CAD FILENAME
3766-331-T901_HD-15.DWG

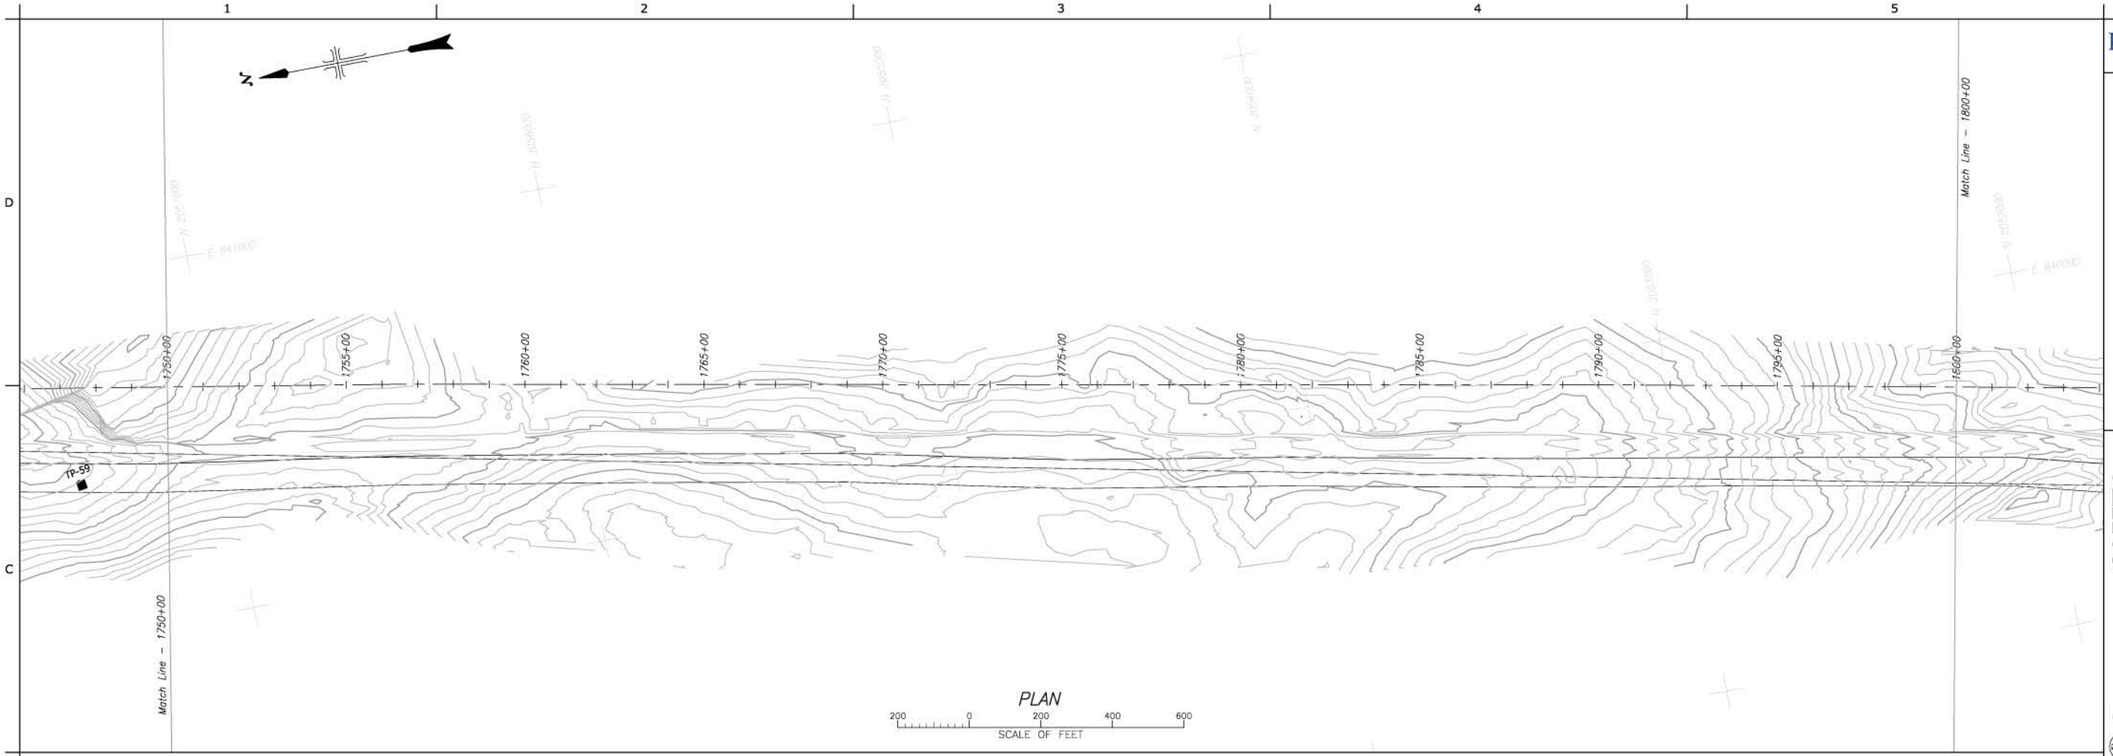

PLAN

SCALE OF FEET 200 0 200 400 600

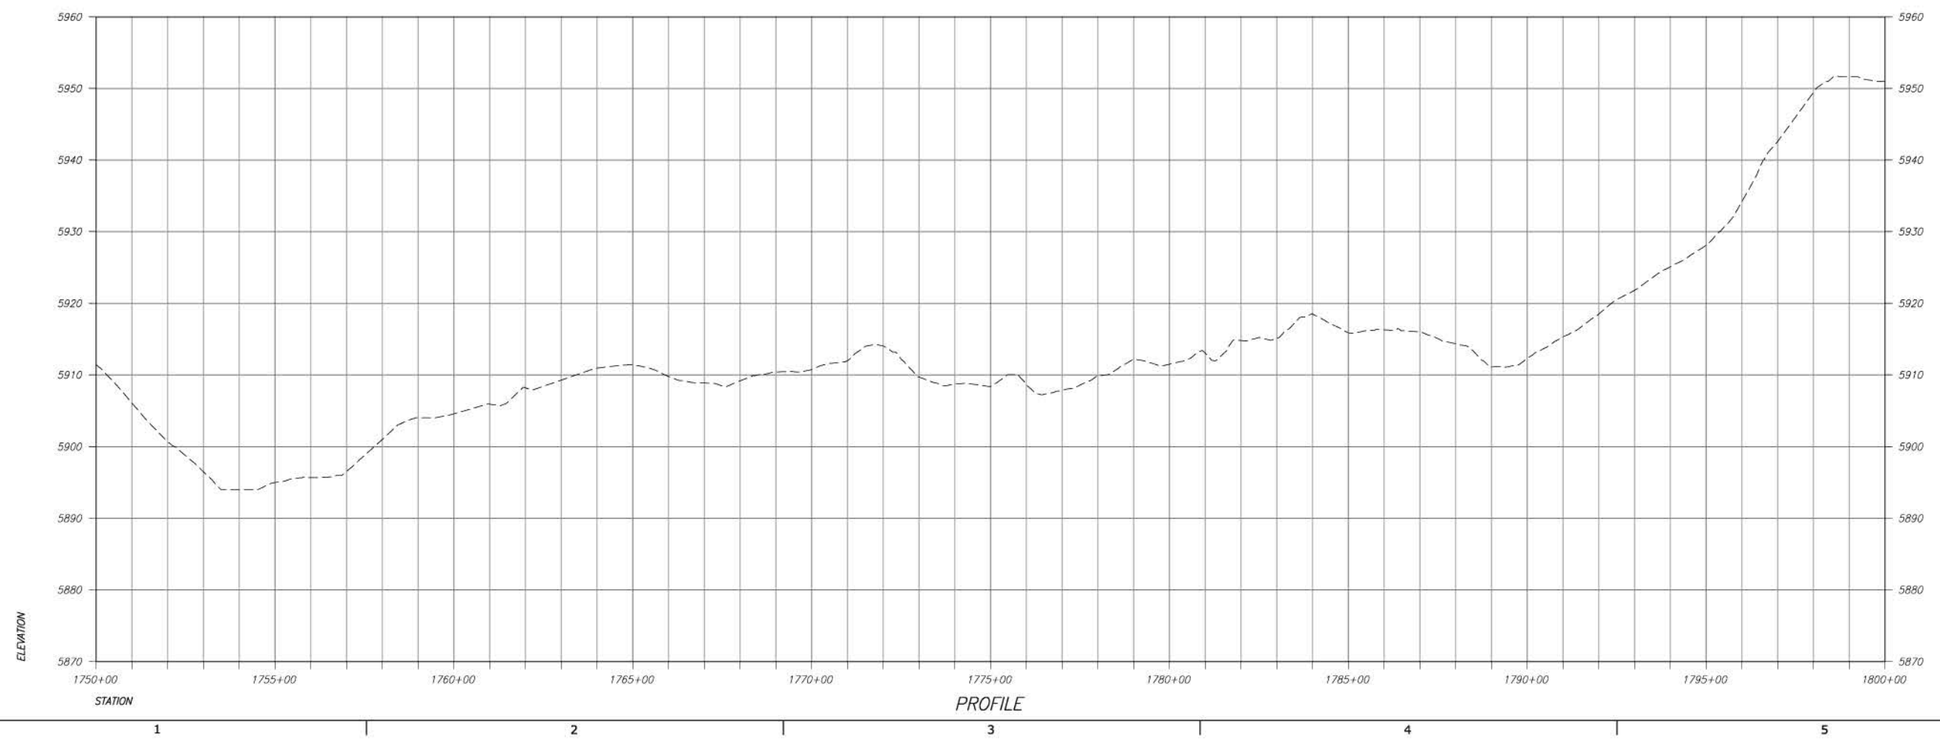

PROFILE

RECLAMATION
Managing Water in the West

ALWAYS THINK SAFETY

U.S. DEPARTMENT OF THE INTERIOR
BUREAU OF RECLAMATION
FEDERAL DOMESTIC ASSISTANCE PROGRAM

RECLAMATION RURAL WATER SUPPLY
PROGRAM 15.548

NORTH CENTRAL ARIZONA WATER FEASIBILITY STUDY

For Reference Only
Not For Distribution

X DESIGNED
X DRAWN
X CHECKED
TECH. APPR.
APPROVED
ADMIN APPROVAL -

PHOENIX, AZ

LECHEE TO THE GAP

STA 1750+00 TO STA 1800+00

3766-331-T902

SHEET 16

DATE AND TIME PLOTTED
DECEMBER 2, 2016 10:38
PLOTTED BY
EBISPAYE

CAD SYSTEM
AutoCAD Rel. 20.0s
CAD FILENAME
3766-331-T902-MD-16.DWG

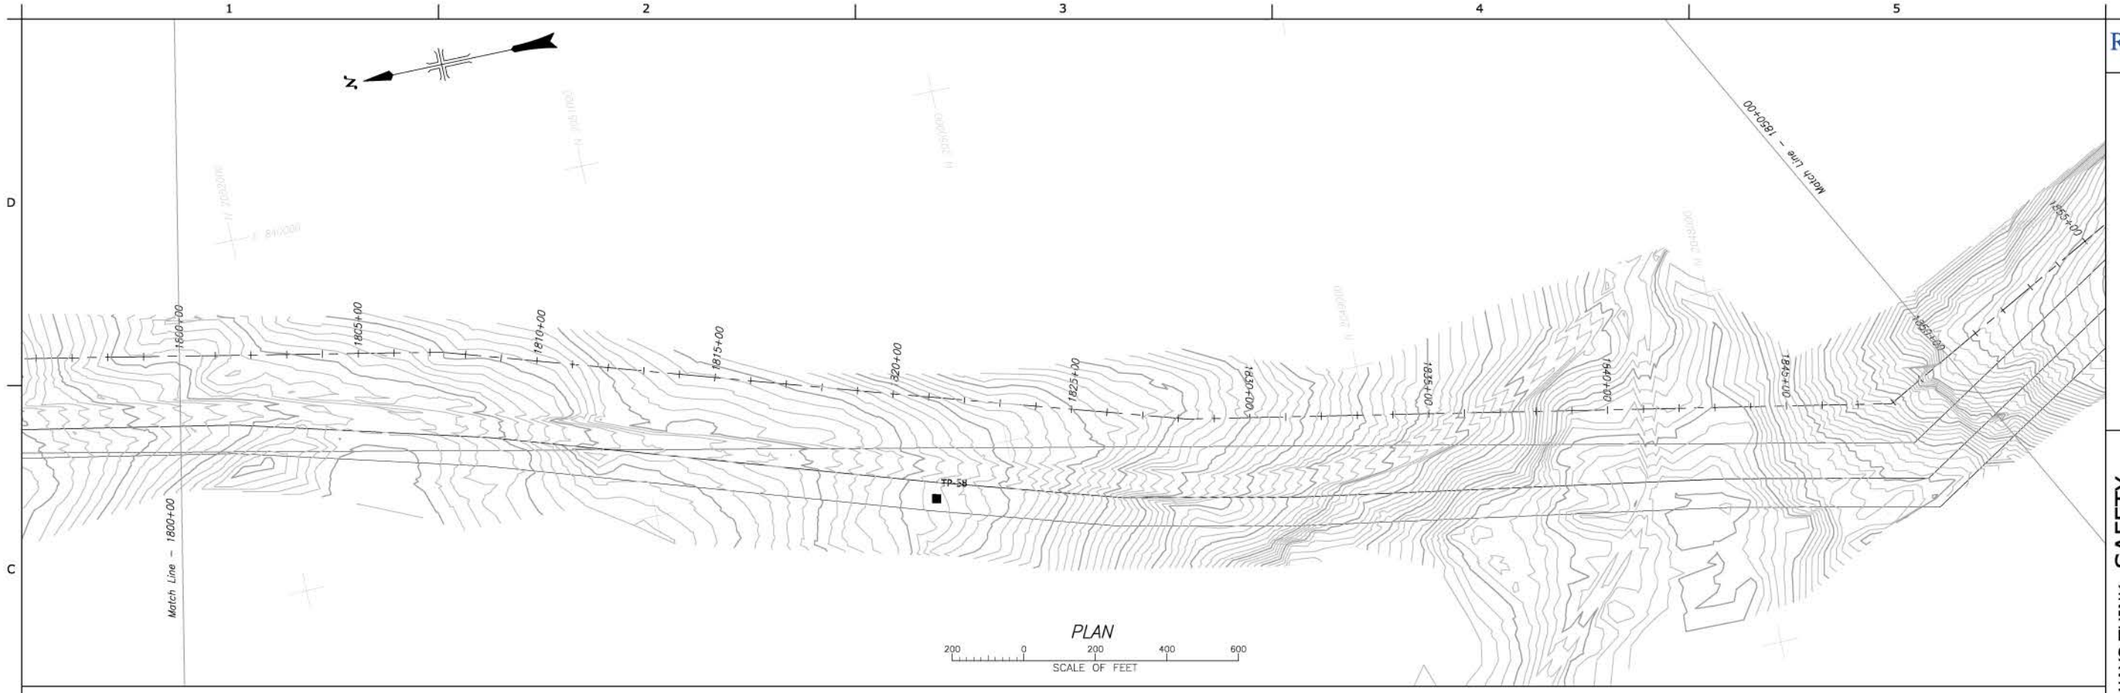

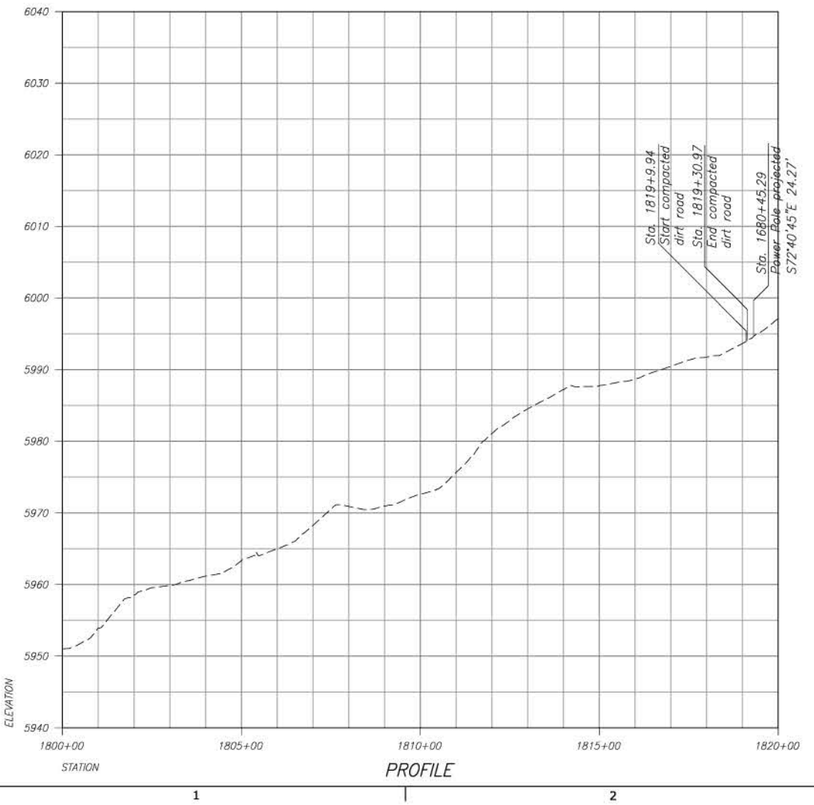

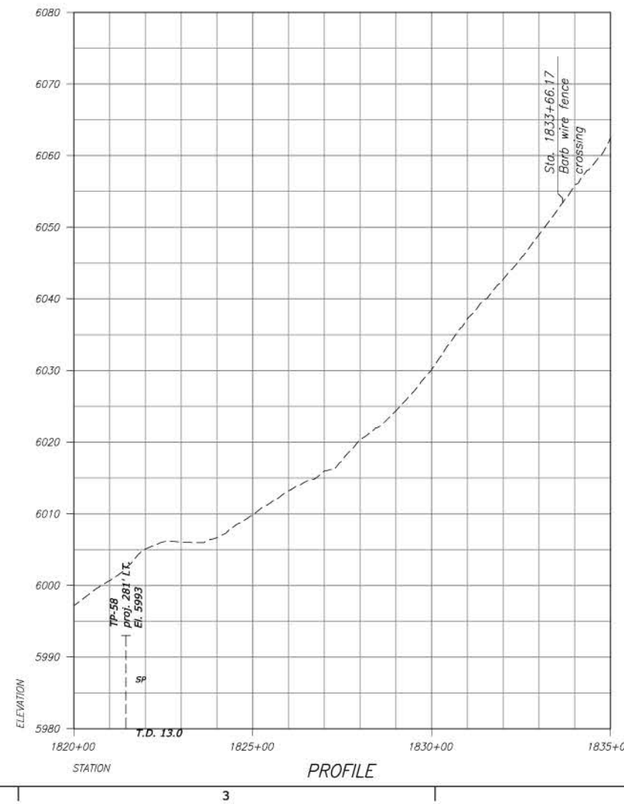

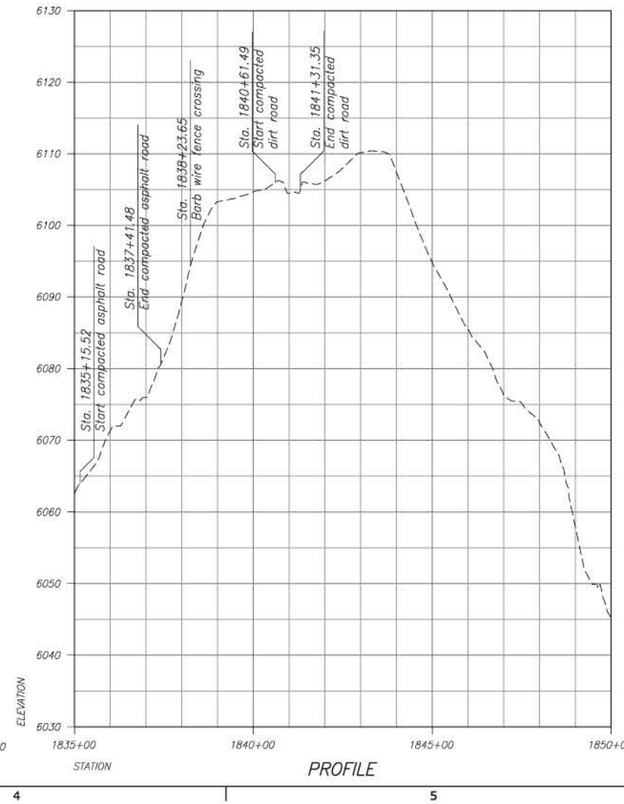

RECLAMATION
Managing Water in the West

ALWAYS THINK SAFETY

U.S. DEPARTMENT OF THE INTERIOR
BUREAU OF RECLAMATION
FEDERAL DOMESTIC ASSISTANCE PROGRAM

RECLAMATION RURAL WATER SUPPLY
PROGRAM 15.548

NORTH CENTRAL ARIZONA WATER FEASIBILITY STUDY

For Reference Only
Not For Distribution

DATE AND TIME PLOTTED
DECEMBER 2, 2016 10:39
PLOTTED BY
DBOYNTE

CAD SYSTEM
AutoCAD Rel. 20.0s
CAD FILENAME
3766-331-T903-MD-17.DWG

X DESIGNED	
X DRAWN	
X CHECKED	
TECH. APPR.	
APPROVED ADMIN APPROVAL -	
PHOENIX, AZ	

LECHEE TO THE GAP

STA 1800+00 TO STA 1850+00

3766-331-T903

SHEET 17

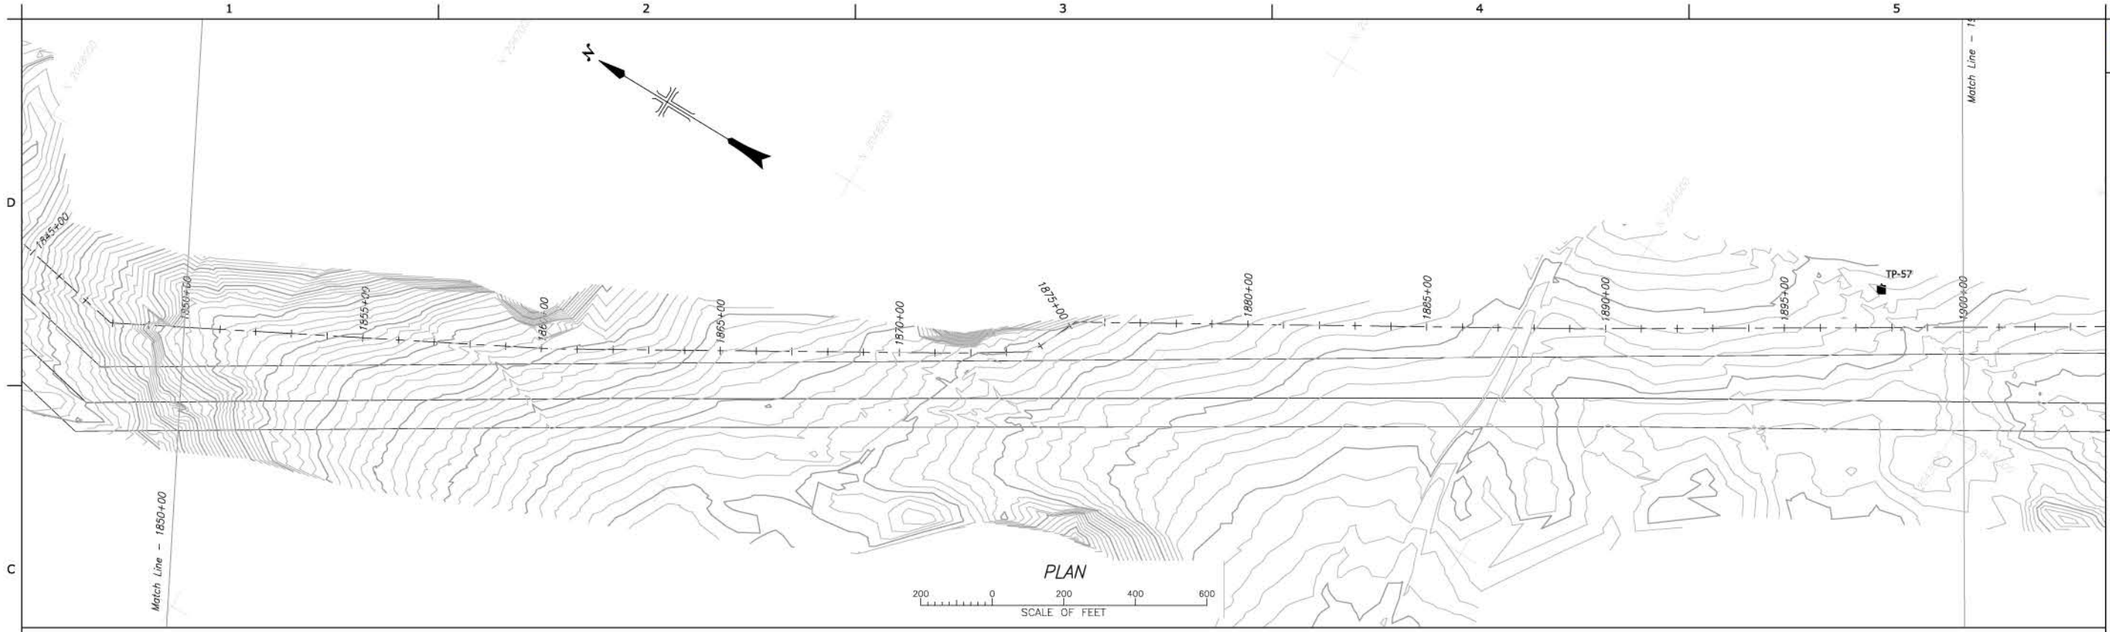

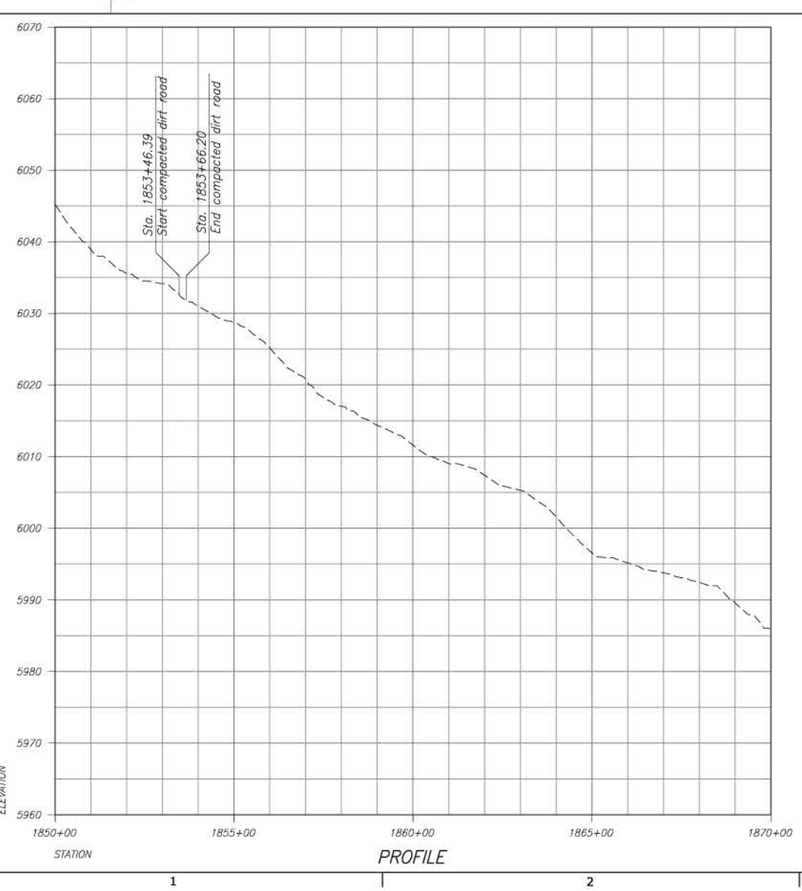

PROFILE

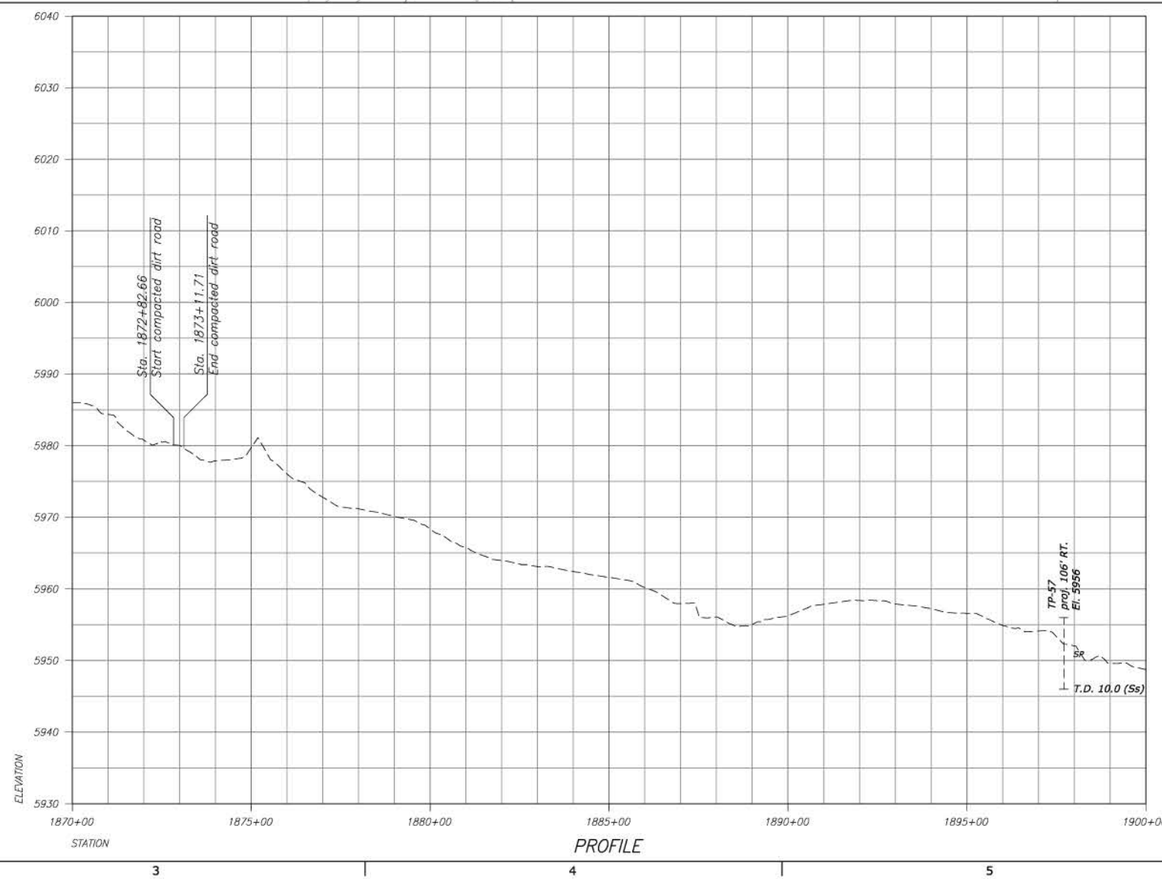

PROFILE

RECLAMATION
Managing Water in the West

ALWAYS THINK SAFETY

U.S. DEPARTMENT OF THE INTERIOR
BUREAU OF RECLAMATION
FEDERAL DOMESTIC ASSISTANCE PROGRAM

RECLAMATION RURAL WATER SUPPLY
PROGRAM 15.548

NORTH CENTRAL ARIZONA WATER FEASIBILITY STUDY

For Reference Only
Not for Distribution

X DESIGNED
X DRAWN
X CHECKED
TECH. APPR.
APPROVED
ADMIN APPROVAL -
PHOENIX, AZ

LECHEE TO THE GAP

STA 1850+00 TO STA 1900+00

3766-331-T904

SHEET 18

DATE AND TIME PLOTTED
DECEMBER 2, 2016 10:40
PLOTTED BY
ESSOYTE

CAD SYSTEM
AutoCAD Rel. 20.0s
CAD FILENAME
3766-331-T904-RD-18.DWG

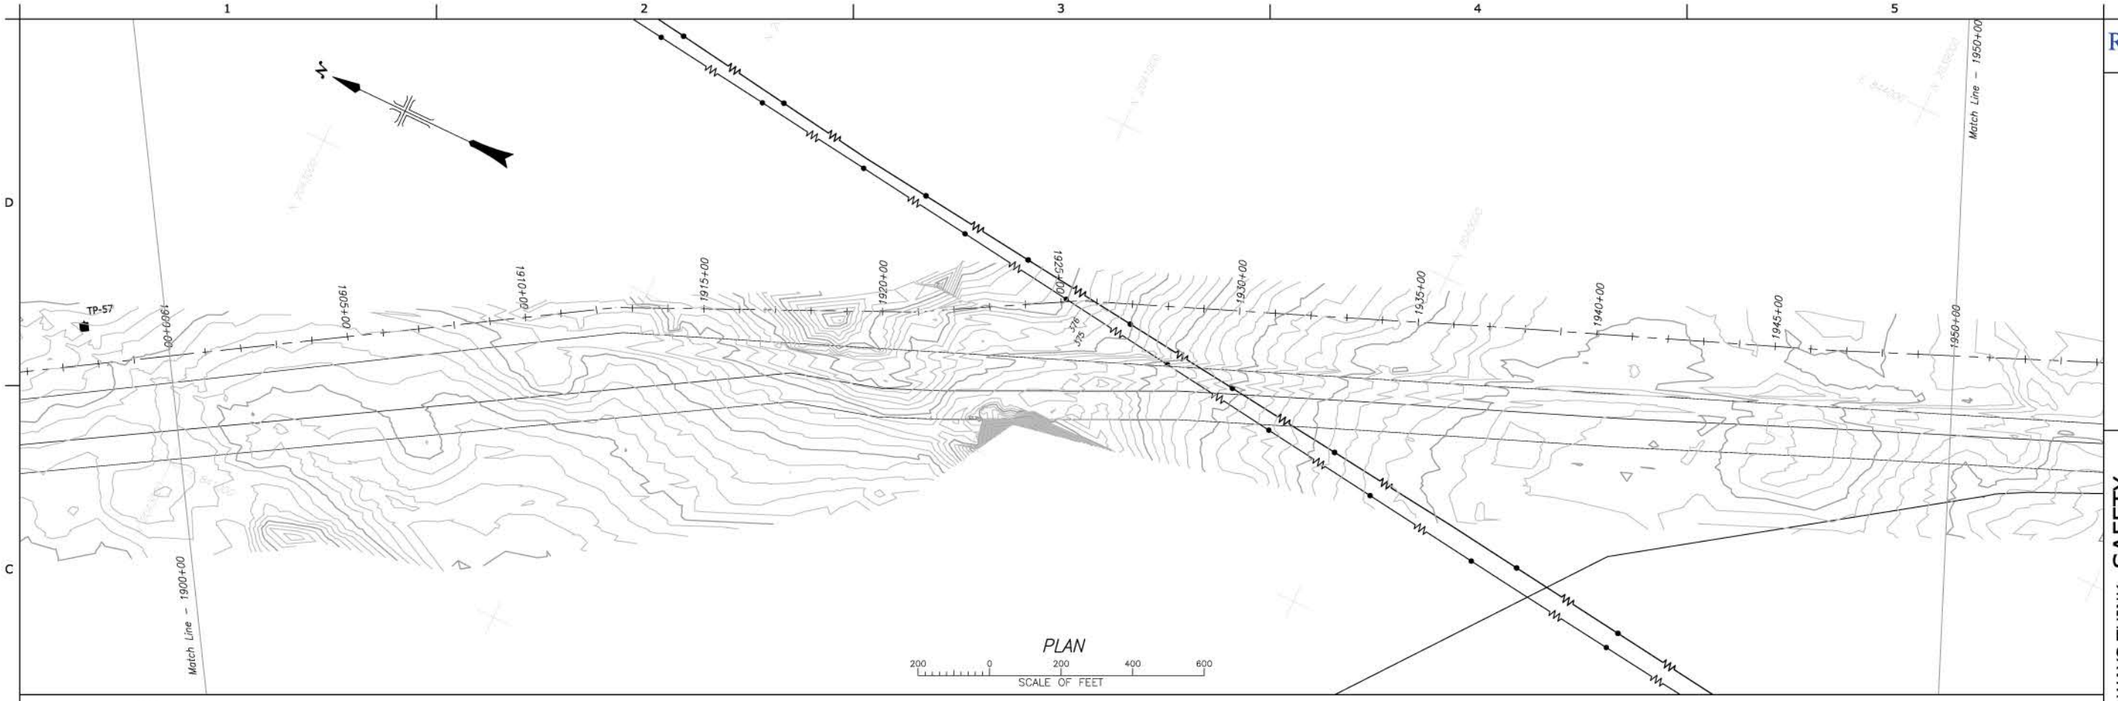

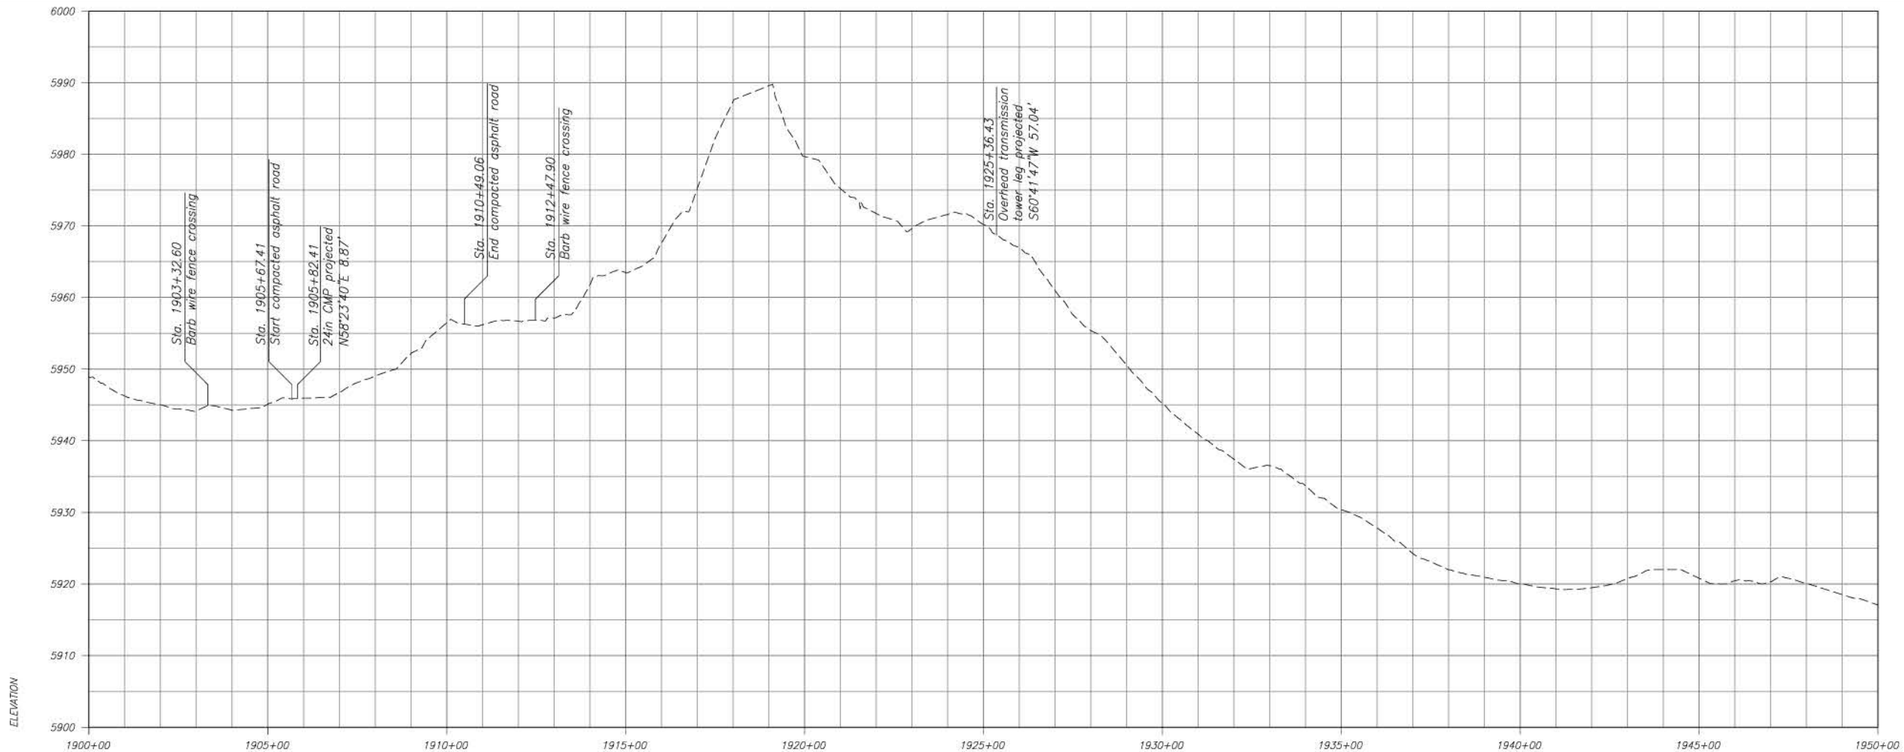

RECLAMATION
Managing Water in the West

ALWAYS THINK SAFETY

U.S. DEPARTMENT OF THE INTERIOR
BUREAU OF RECLAMATION
FEDERAL DOMESTIC ASSISTANCE PROGRAM

RECLAMATION RURAL WATER SUPPLY
PROGRAM 15.548

NORTH CENTRAL ARIZONA WATER FEASIBILITY STUDY

Factsheet Only
Not for Distribution

X DESIGNED
X DRAWN
X CHECKED
TECH. APPR.
APPROVED
ADMIN. APPROVAL
PHOENIX, AZ

LECHEE TO THE GAP

STA 1900+00 TO STA 1950+00

3766-331-T905

SHEET 19

DATE AND TIME PLOTTED
DECEMBER 2, 2016 10:45
PLOTTED BY
EBSOHAYE

CAD SYSTEM
AutoCAD Rel. 20.0s
CAD FILENAME
3766-331-T905-RD-19.DWG

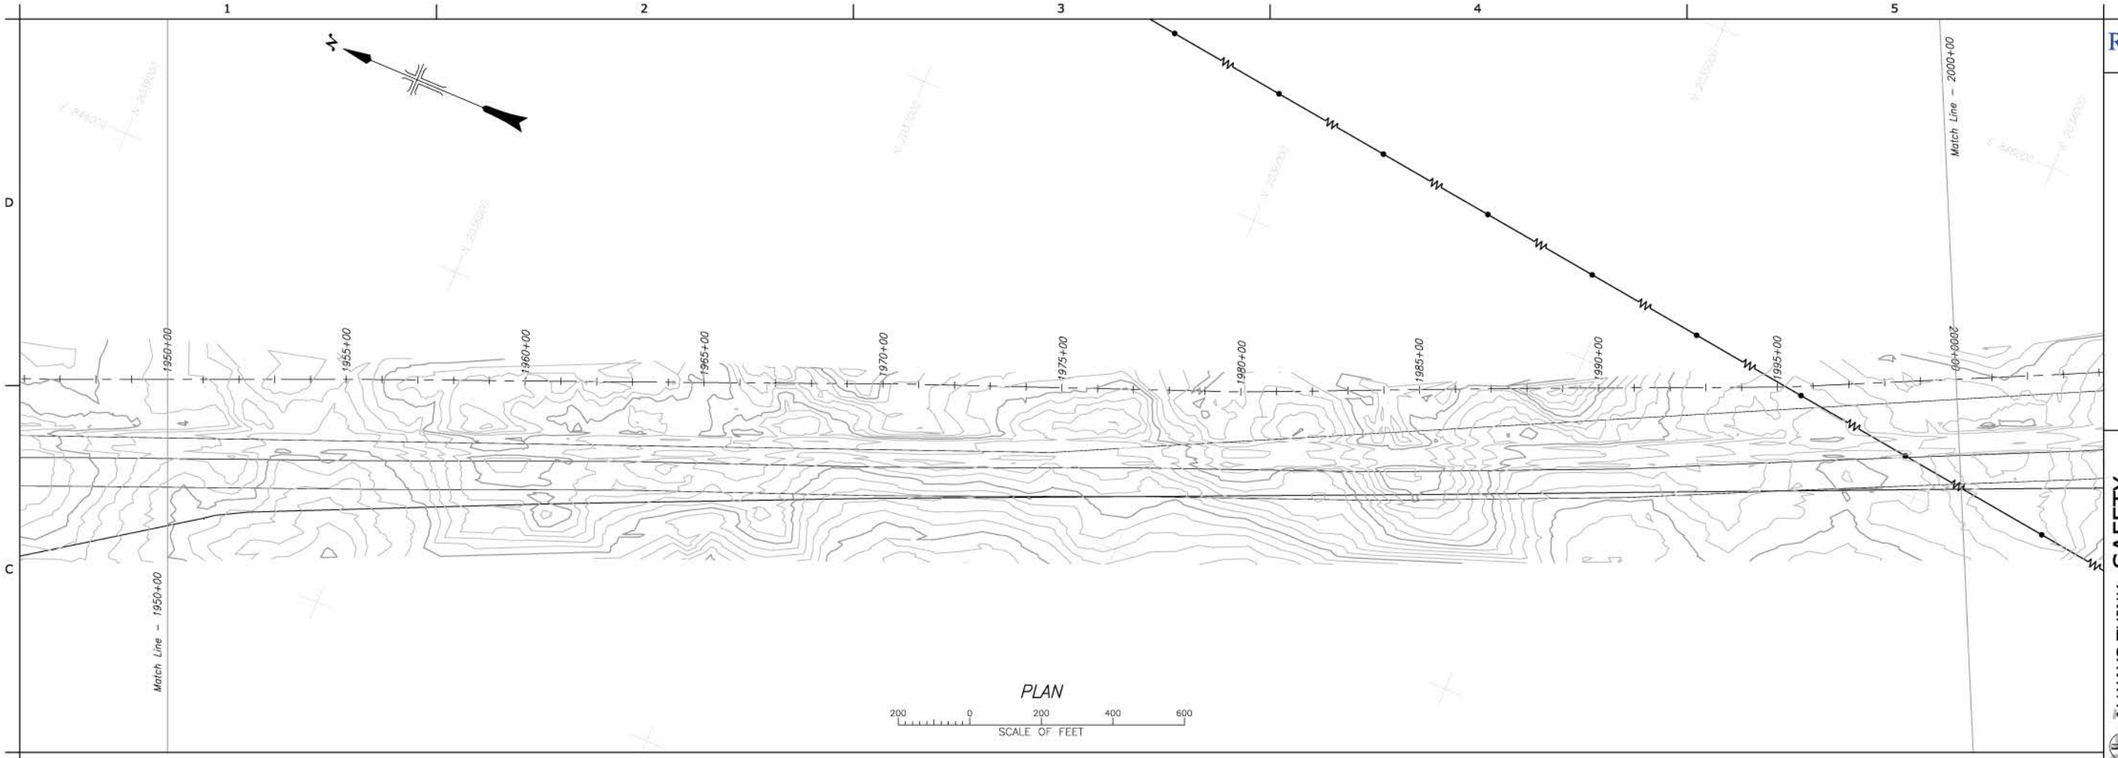

PLAN

SCALE OF FEET 200 0 200 400 600

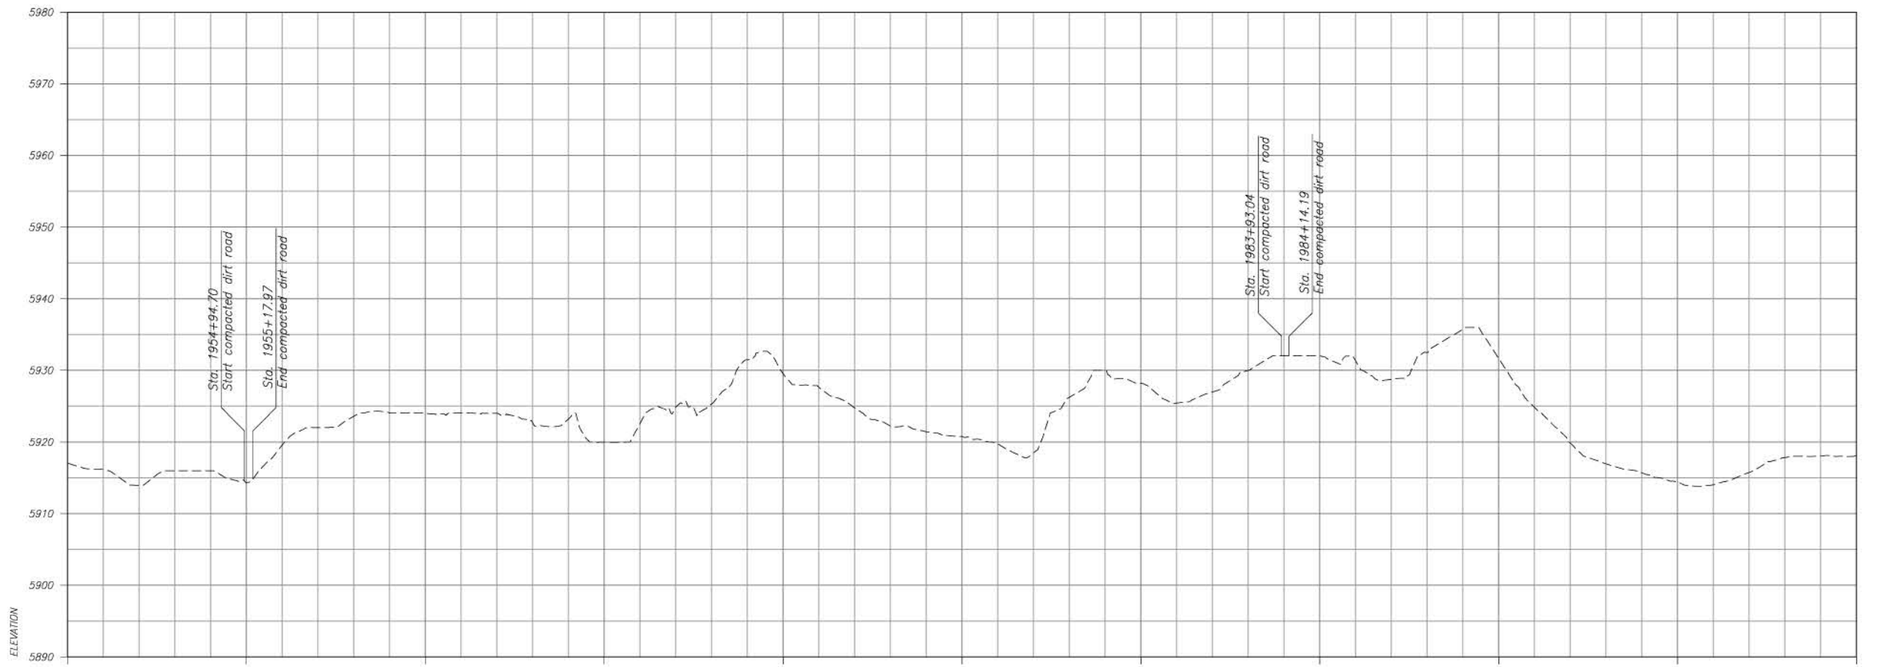

PROFILE

RECLAMATION
Managing Water in the West

ALWAYS THINK SAFETY

U.S. DEPARTMENT OF THE INTERIOR
BUREAU OF RECLAMATION
FEDERAL DOMESTIC ASSISTANCE PROGRAM

RECLAMATION RURAL WATER SUPPLY
PROGRAM 15.548

NORTH CENTRAL ARIZONA WATER FEASIBILITY STUDY

Reference Only
Not for Distribution

X DESIGNED
X DRAWN
X CHECKED
TECH. APPR.
APPROVED
ADMIN APPROVAL -
PHOENIX, AZ

LECHEE TO THE GAP

STA 1950+00 TO STA 2000+00

3766-331-T906

SHEET 20

DATE AND TIME PLOTTED
DECEMBER 2, 2016 10:45
PLOTTED BY
EBAPATE

CAD SYSTEM
AutoCAD Rel. 20.0s
CAD FILENAME
3766-331-1906-100-30.DWG

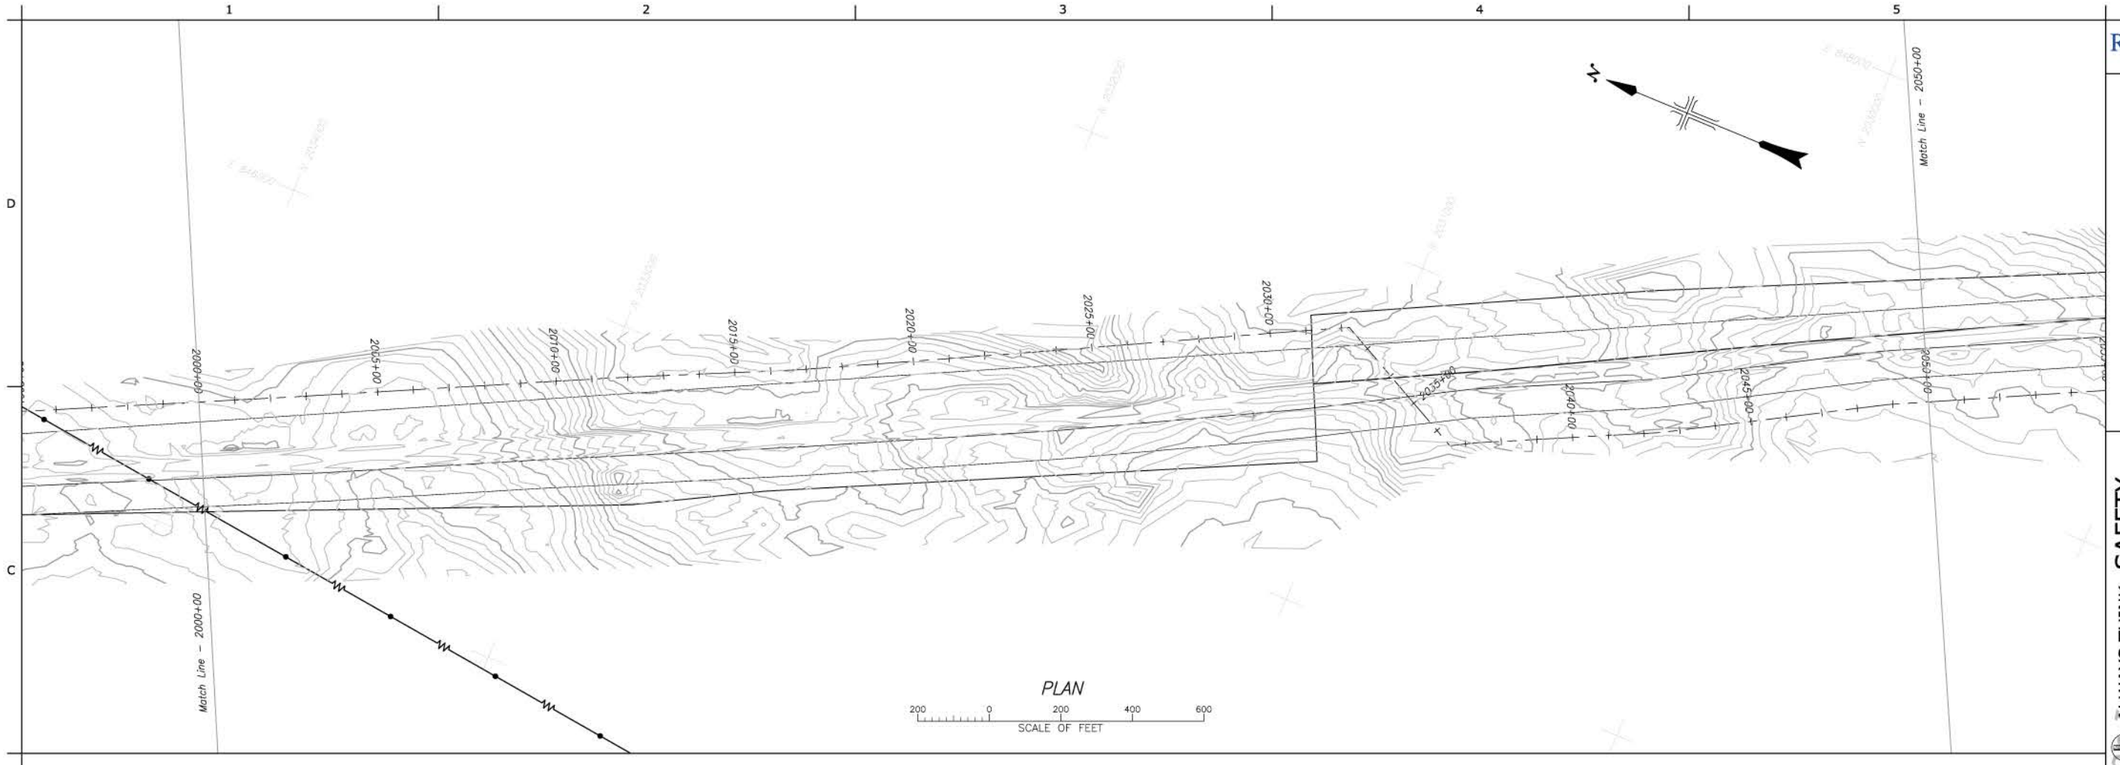

PLAN

200 0 200 400 600
SCALE OF FEET

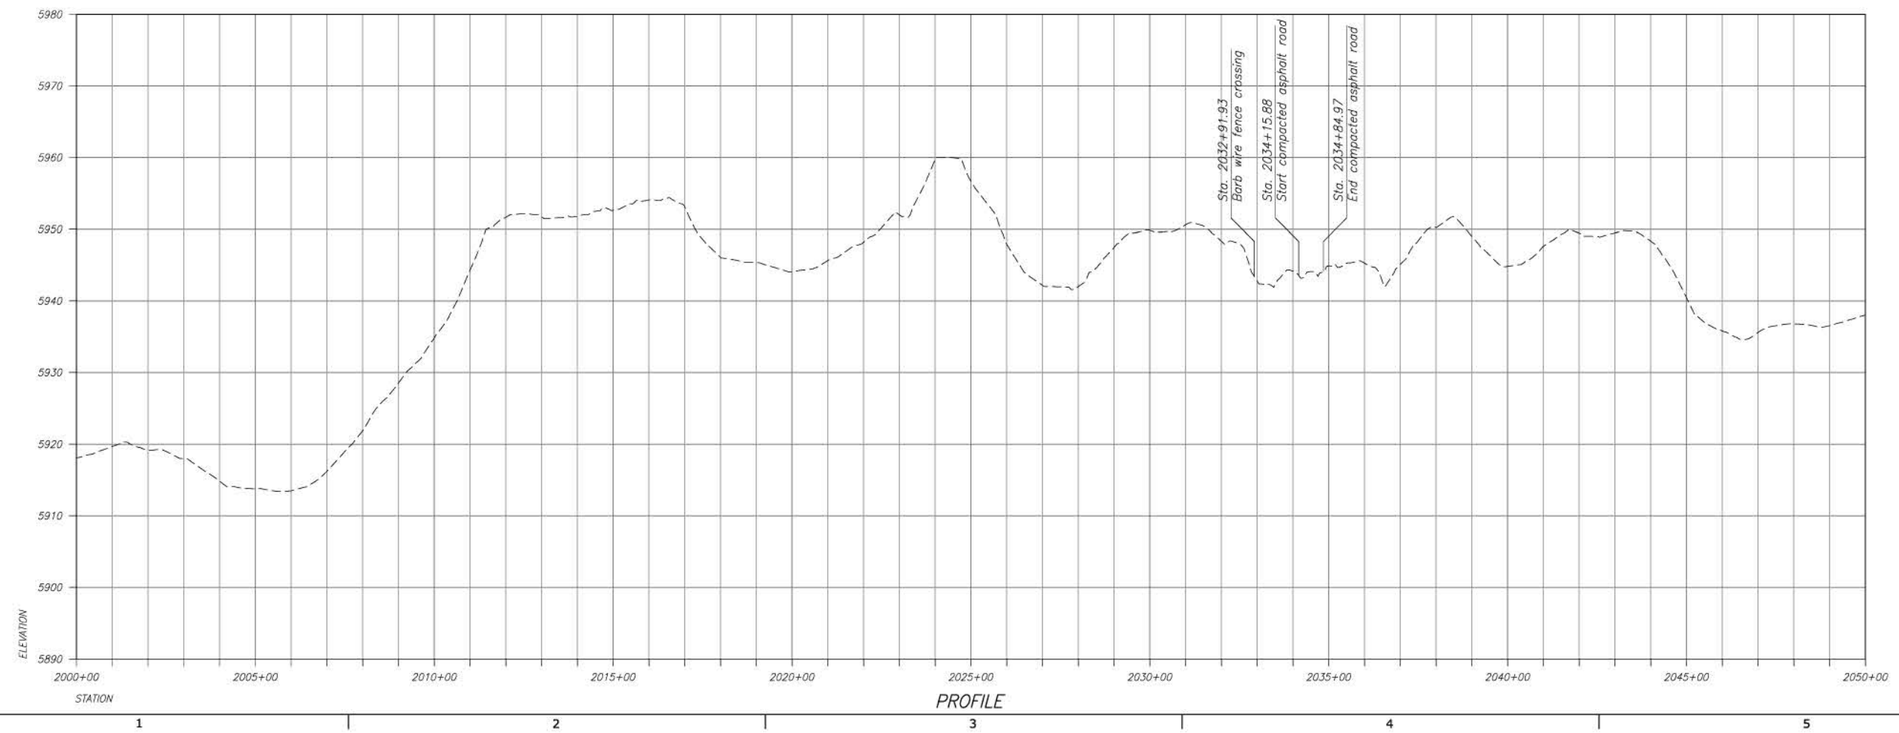

PROFILE

DATE AND TIME PLOTTED
DECEMBER 2, 2016 10:46
PLOTTED BY
EBISPAYE

CAD SYSTEM
AutoCAD Rel. 20.0s
CAD FILENAME
3766-331-T907-MO-21.DWG

RECLAMATION
Managing Water in the West

ALWAYS THINK SAFETY

"U.S. DEPARTMENT OF THE INTERIOR
BUREAU OF RECLAMATION"

FEDERAL DOMESTIC ASSISTANCE PROGRAM

RECLAMATION RURAL WATER SUPPLY
PROGRAM 15.548

NORTH CENTRAL ARIZONA WATER FEASIBILITY
STUDY

For Reference Only
Not For Distribution

X DESIGNED
X DRAWN
X CHECKED
TECH. APPR.
APPROVED
ADMIN APPROVAL -
PHOENIX, AZ

LECHEE TO THE GAP

STA 2000+00 TO STA 2050+00

3766-331-T907

SHEET 21

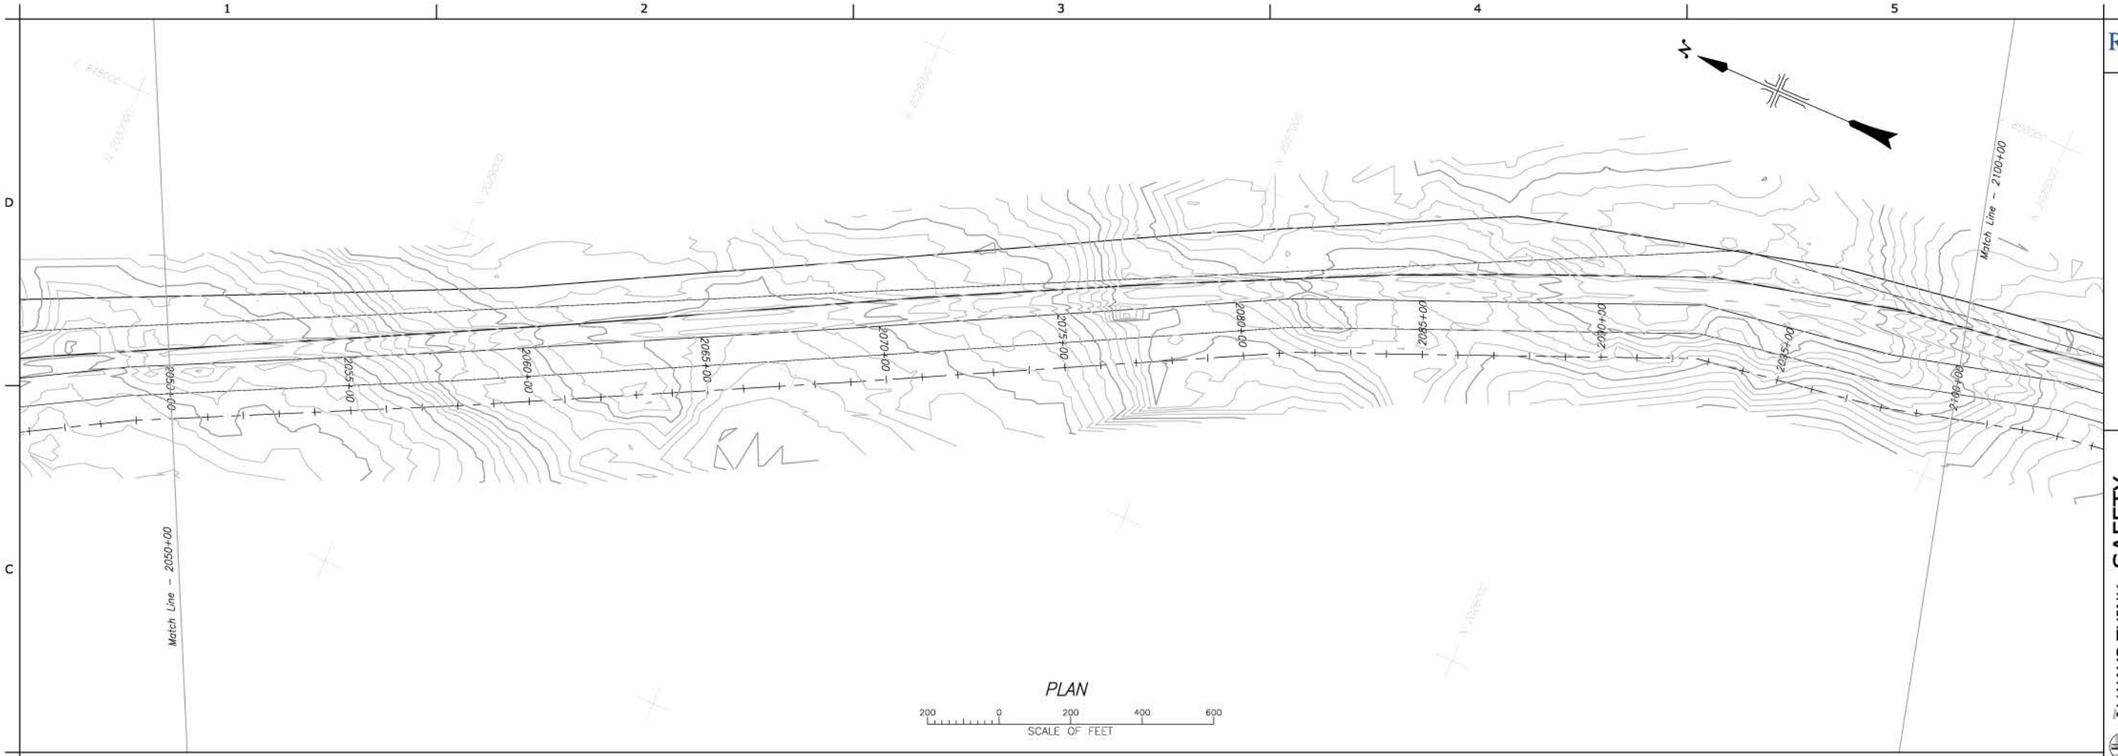

PLAN

SCALE OF FEET

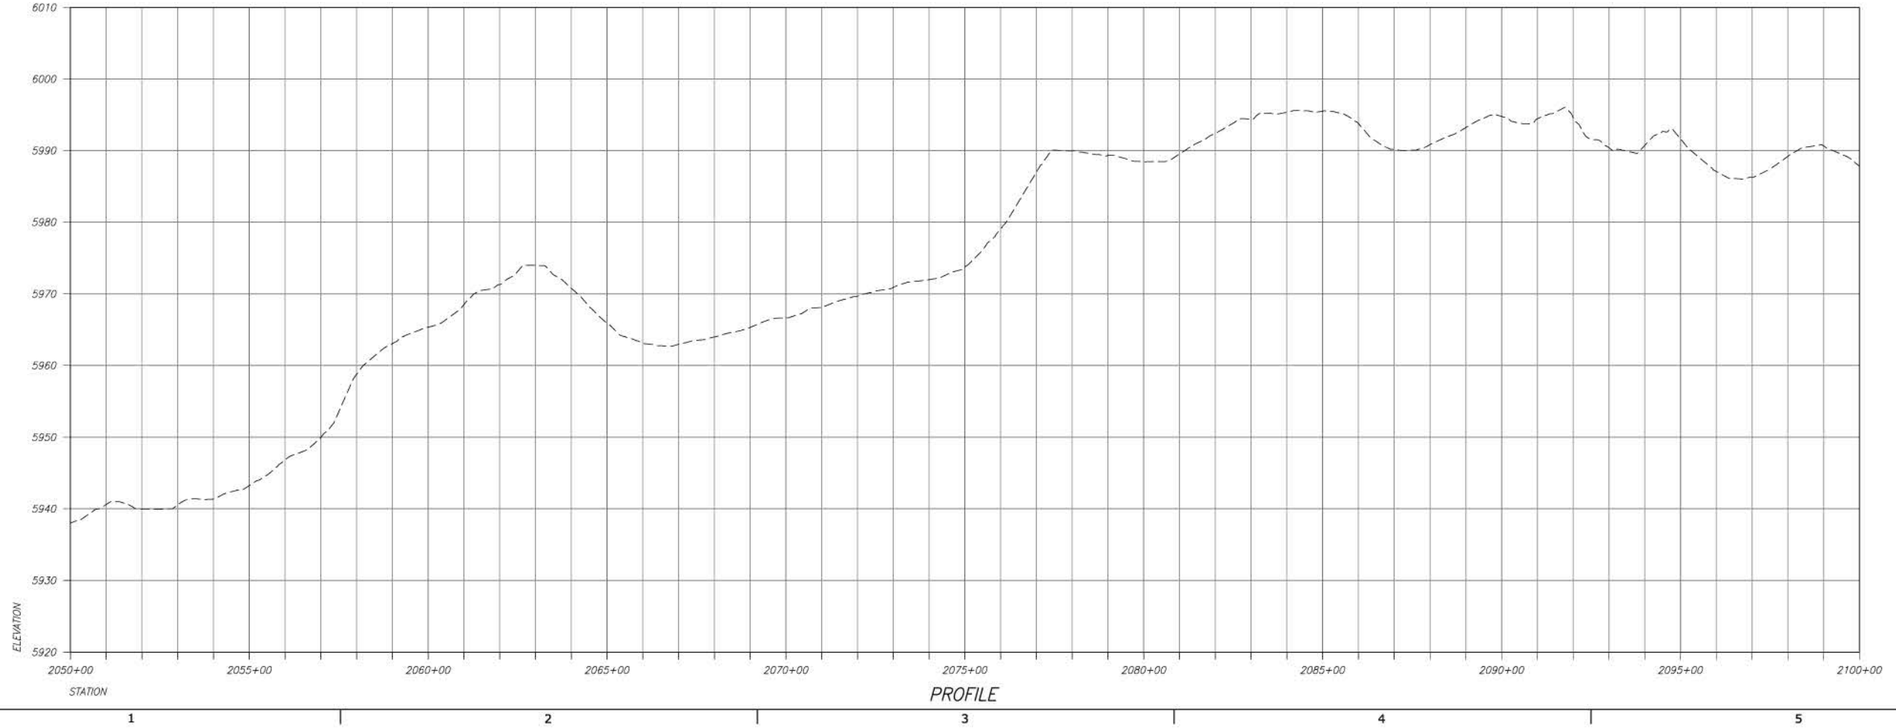

PROFILE

RECLAMATION
Managing Water in the West

ALWAYS THINK SAFETY

U.S. DEPARTMENT OF THE INTERIOR
BUREAU OF RECLAMATION
FEDERAL DOMESTIC ASSISTANCE PROGRAM

RECLAMATION RURAL WATER SUPPLY
PROGRAM 15.548

NORTH CENTRAL ARIZONA WATER FEASIBILITY STUDY

For Reference Only
Not For Distribution

X DESIGNED
X DRAWN
X CHECKED
TECH. APPR.
APPROVED
ADMIN. APPROVAL -
PHOENIX, AZ

LECHEE TO THE GAP

STA 2050+00 TO STA 2100+00

3766-331-T908

SHEET 22

DATE AND TIME PLOTTED
DECEMBER 2, 2016 10:47
PLOTTED BY
EBOSHYTE

CAD SYSTEM
AutoCAD Rel. 20.0s
CAD FILENAME
3766-331-T908-RD-22.DWG

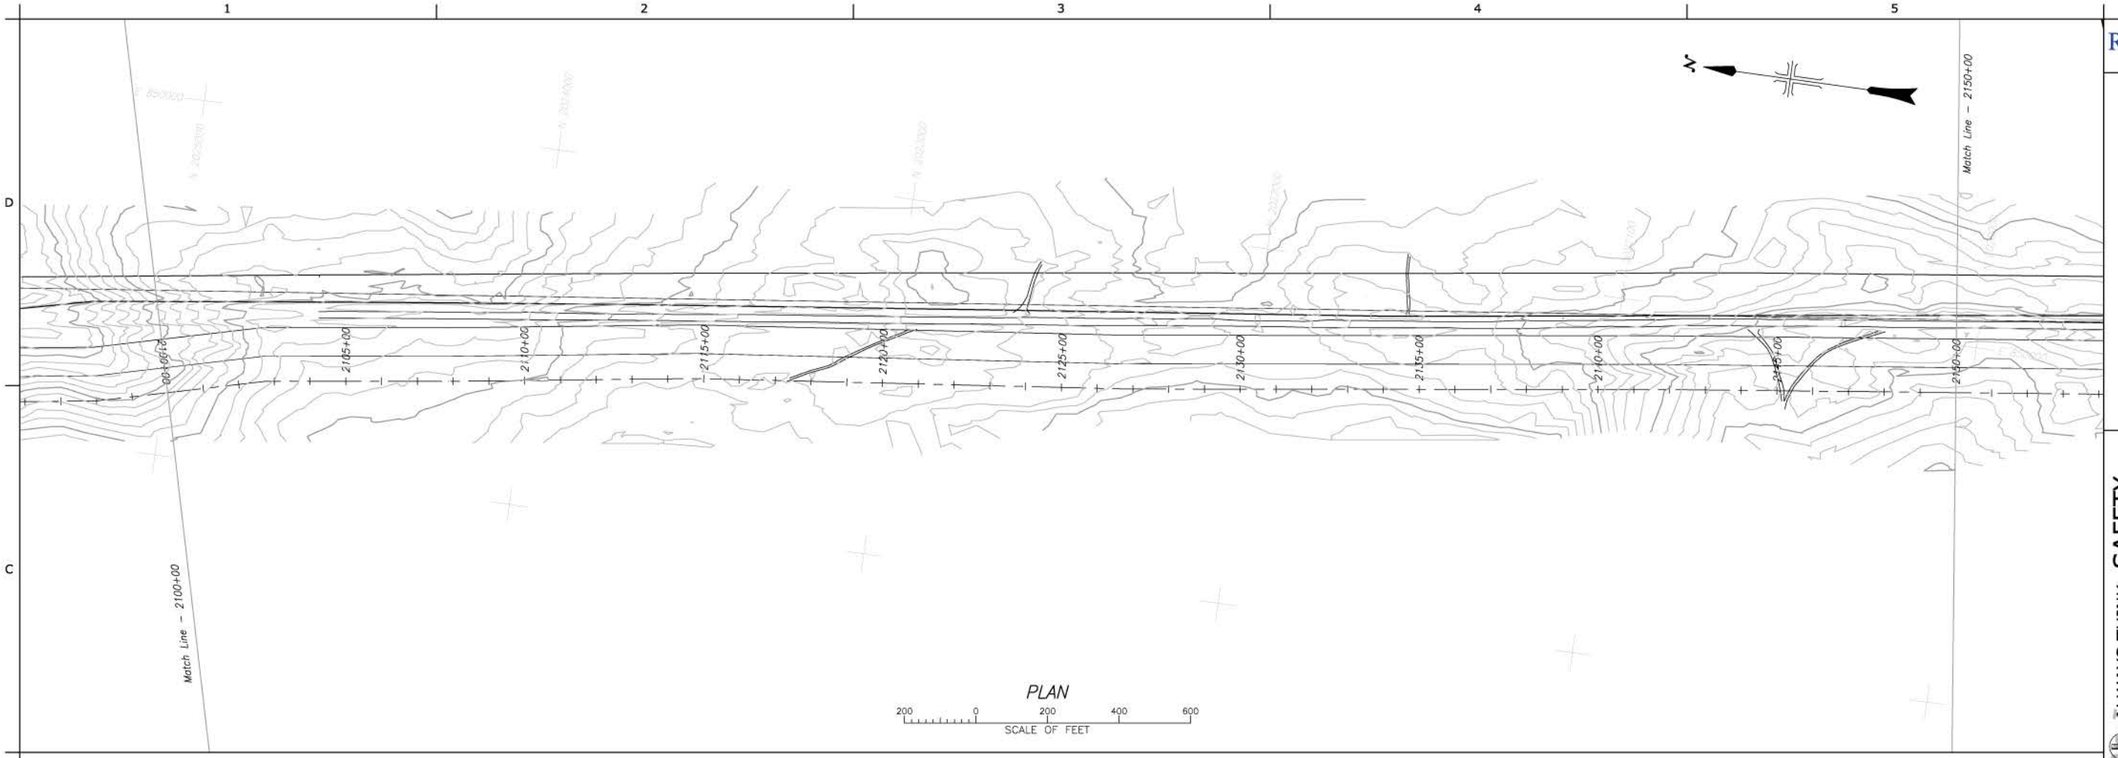

PLAN

200 0 200 400 600
SCALE OF FEET

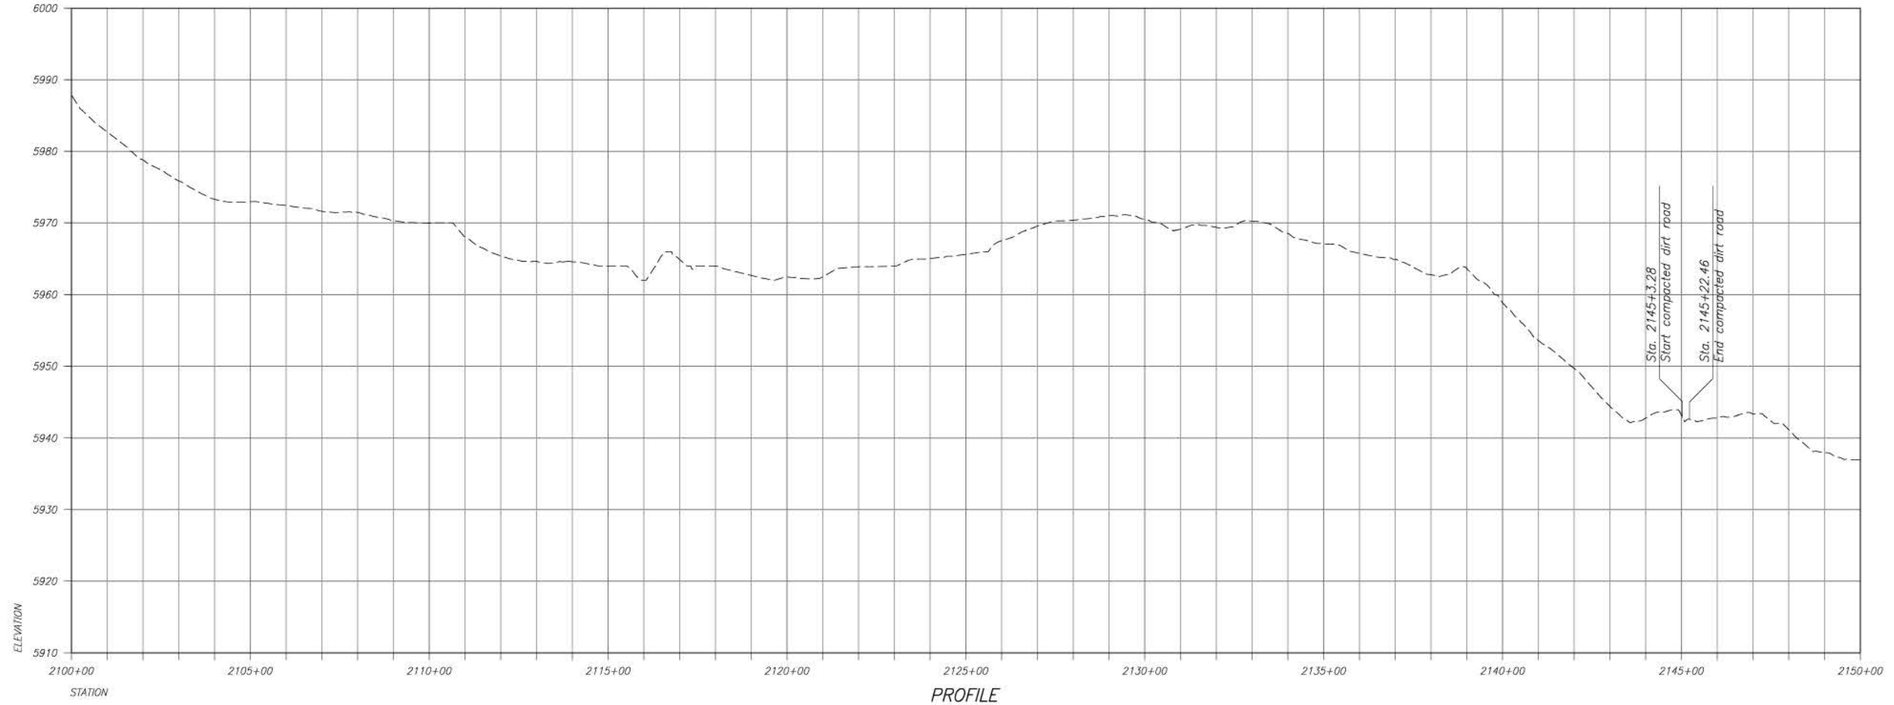

PROFILE

RECLAMATION
Managing Water in the West

ALWAYS THINK SAFETY

U.S. DEPARTMENT OF THE INTERIOR
BUREAU OF RECLAMATION
FEDERAL DOMESTIC ASSISTANCE PROGRAM

RECLAMATION RURAL WATER SUPPLY
PROGRAM 15.548

NORTH CENTRAL ARIZONA WATER FEASIBILITY STUDY

For Reference Only
Not For Distribution

DATE AND TIME PLOTTED
DECEMBER 2, 2016 10:48
PLOTTED BY
EBGAYTE

CAD SYSTEM
AutoCAD Rel. 20.0s
CAD FILENAME
3766-331-T909-100-23.DWG

X DESIGNED
X DRAWN
X CHECKED
TECH. APPR.
APPROVED
ADMIN APPROVAL -
PHOENIX, AZ

LECHEE TO THE GAP

STA 2100+00 TO STA 2150+00

3766-331-T909

SHEET 23

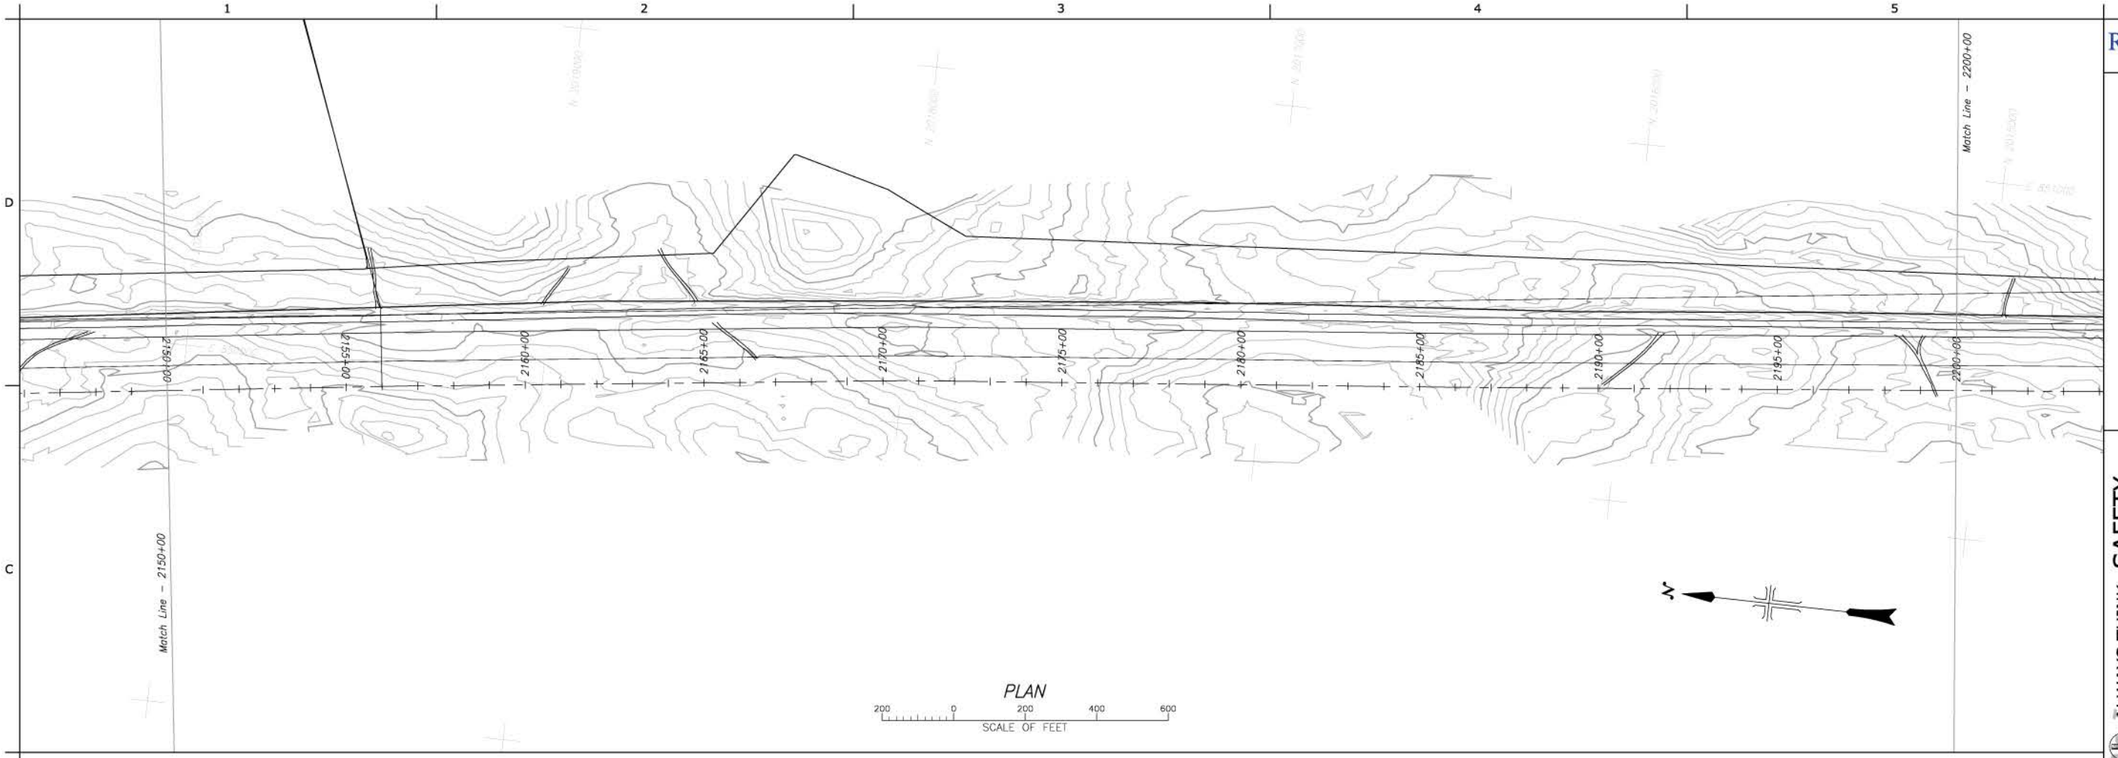

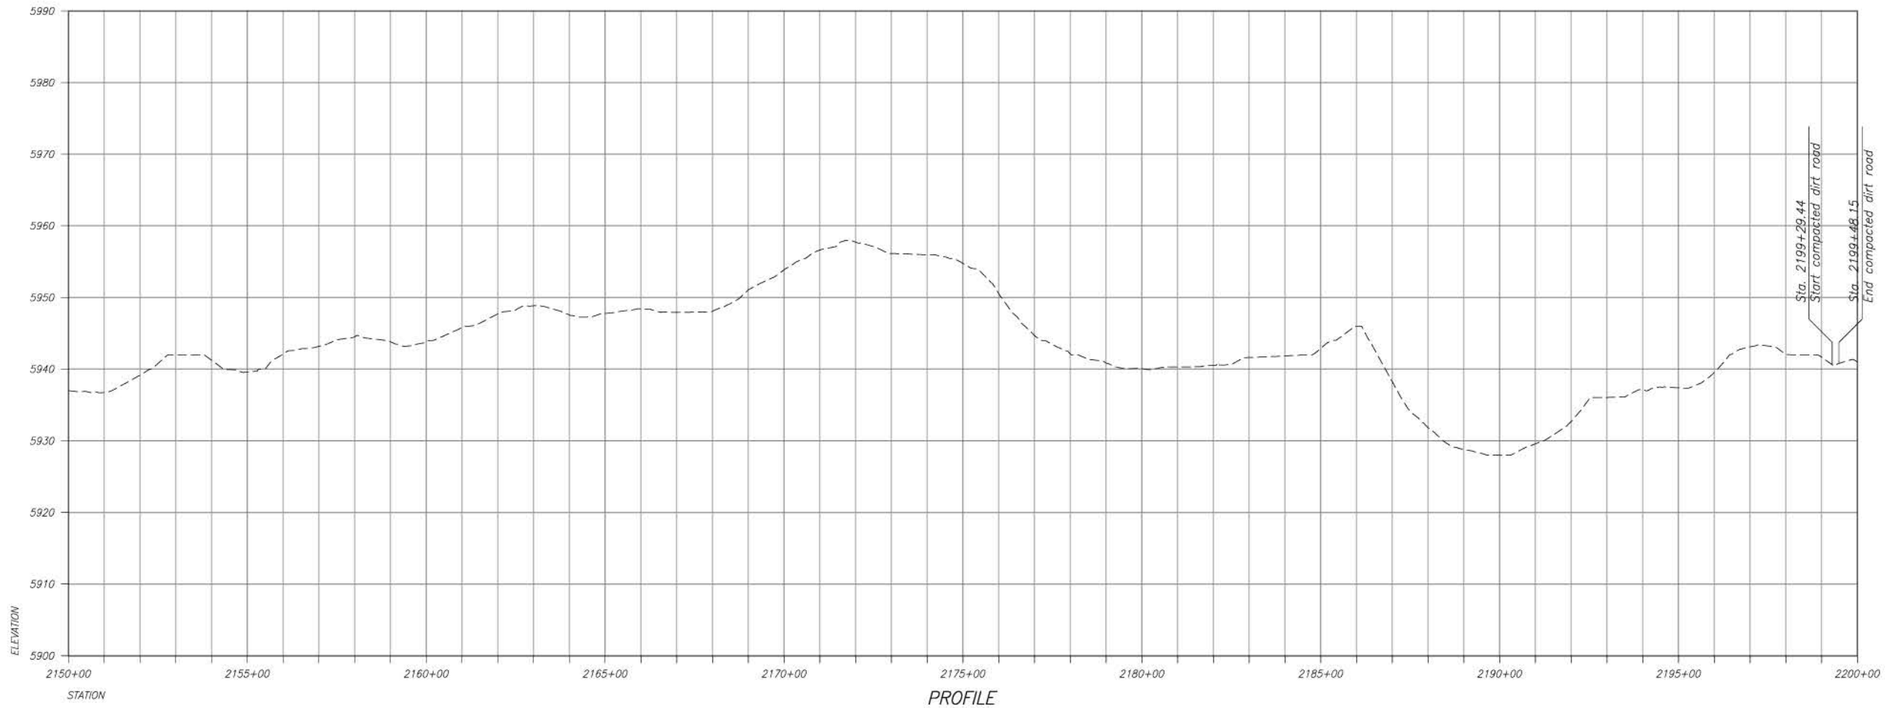

RECLAMATION
Managing Water in the West

ALWAYS THINK SAFETY

U.S. DEPARTMENT OF THE INTERIOR
BUREAU OF RECLAMATION
FEDERAL DOMESTIC ASSISTANCE PROGRAM

RECLAMATION RURAL WATER SUPPLY
PROGRAM 15.548

NORTH CENTRAL ARIZONA WATER FEASIBILITY STUDY

For Reference Only
Not For Distribution

DATE AND TIME PLOTTED
DECEMBER 2, 2016 10:49
PLOTTED BY
EBOATTE

CAD SYSTEM
AutoCAD Rel. 20.0s
CAD FILENAME
3766-331-T910-NO-24.DWG

X DESIGNED
X DRAWN
X CHECKED
TECH. APPR.
APPROVED
ADMIN APPROVAL -
PHOENIX, AZ

LECHEE TO THE GAP

STA 2150+00 STA 2200+00

3766-331-T910

SHEET 24

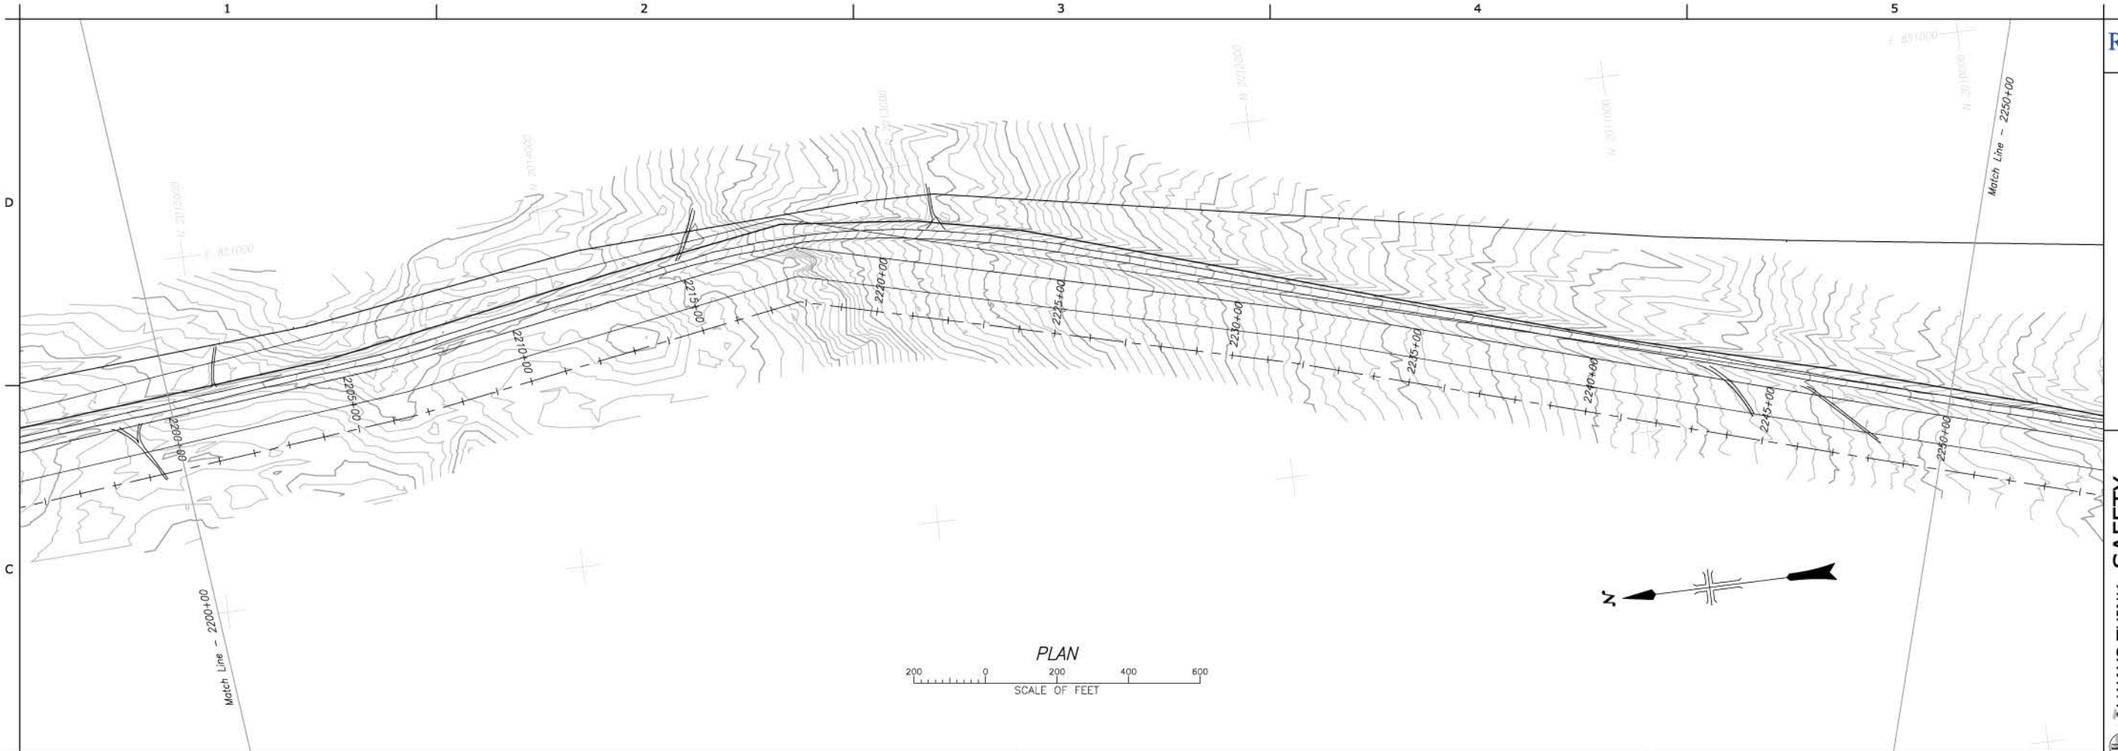

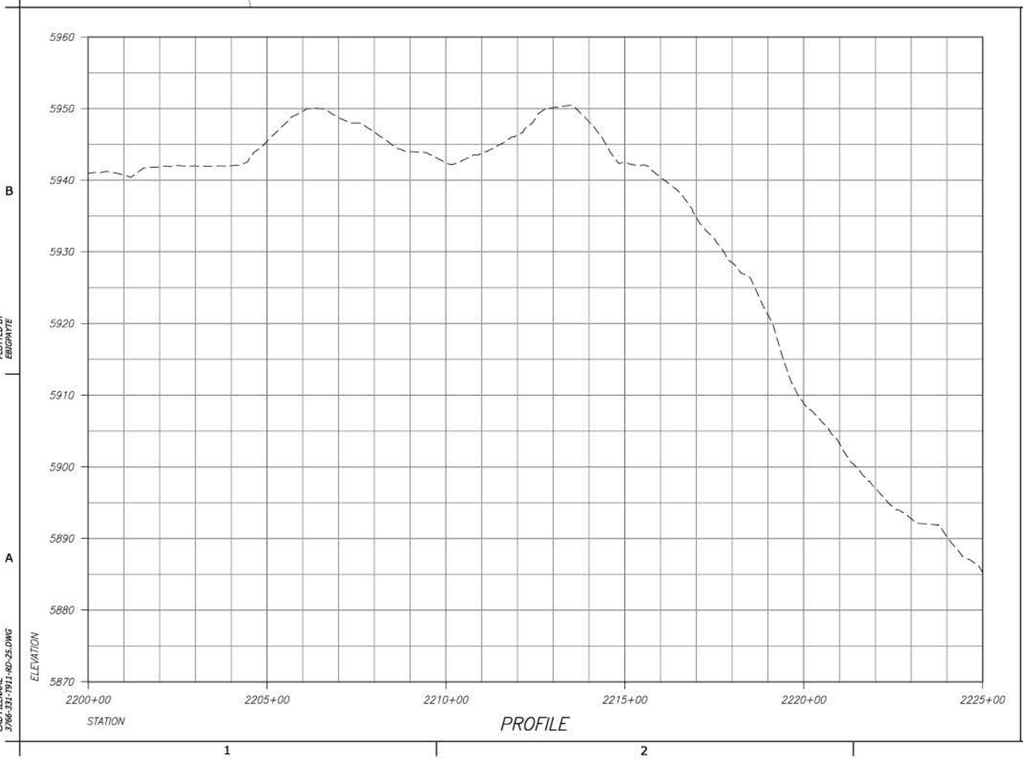

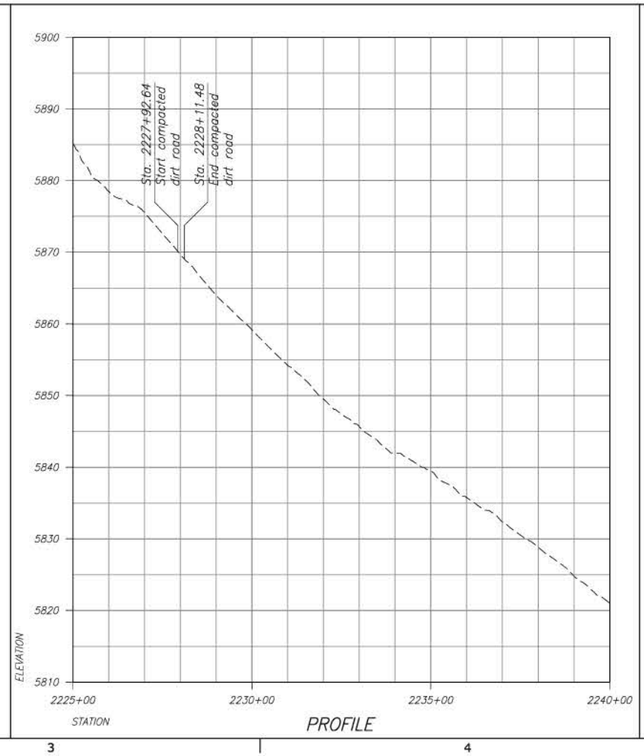

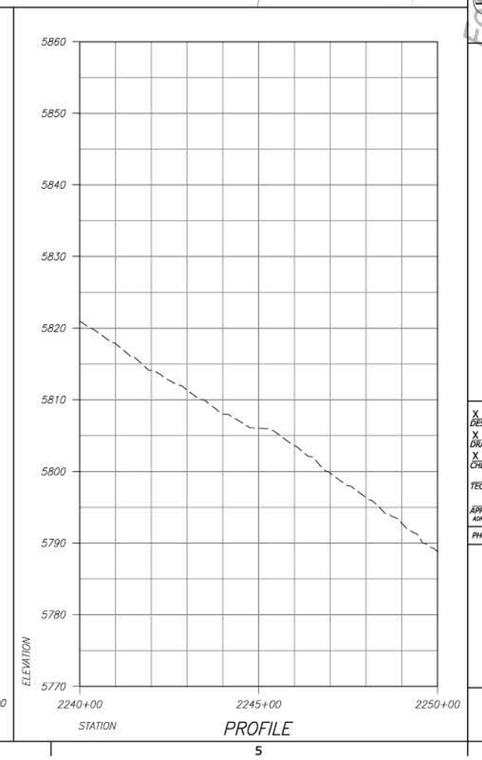

RECLAMATION
Managing Water in the West

ALWAYS THINK SAFETY

"U.S. DEPARTMENT OF THE INTERIOR
BUREAU OF RECLAMATION"
FEDERAL DOMESTIC ASSISTANCE PROGRAM

RECLAMATION RURAL WATER SUPPLY
PROGRAM 15.548

NORTH CENTRAL ARIZONA WATER FEASIBILITY
STUDY

For Reference Only
Not for Distribution

DATE AND TIME PLOTTED
DECEMBER 2, 2016 10:50
PLOTTED BY
EBRAPTE

CAD SYSTEM
AutoCAD Rel. 20.0s
CAD FILENAME
3766-331-T911-100-25.DWG

X	DESIGNED
X	DRAWN
X	CHECKED
	TECH. APPR.
	APPROVED
	ADMIN APPROVAL -
	PHOENIX, AZ

LECHEE TO THE GAP

STA 2200+00 TO STA 2250+00

3766-331-T911

SHEET 25

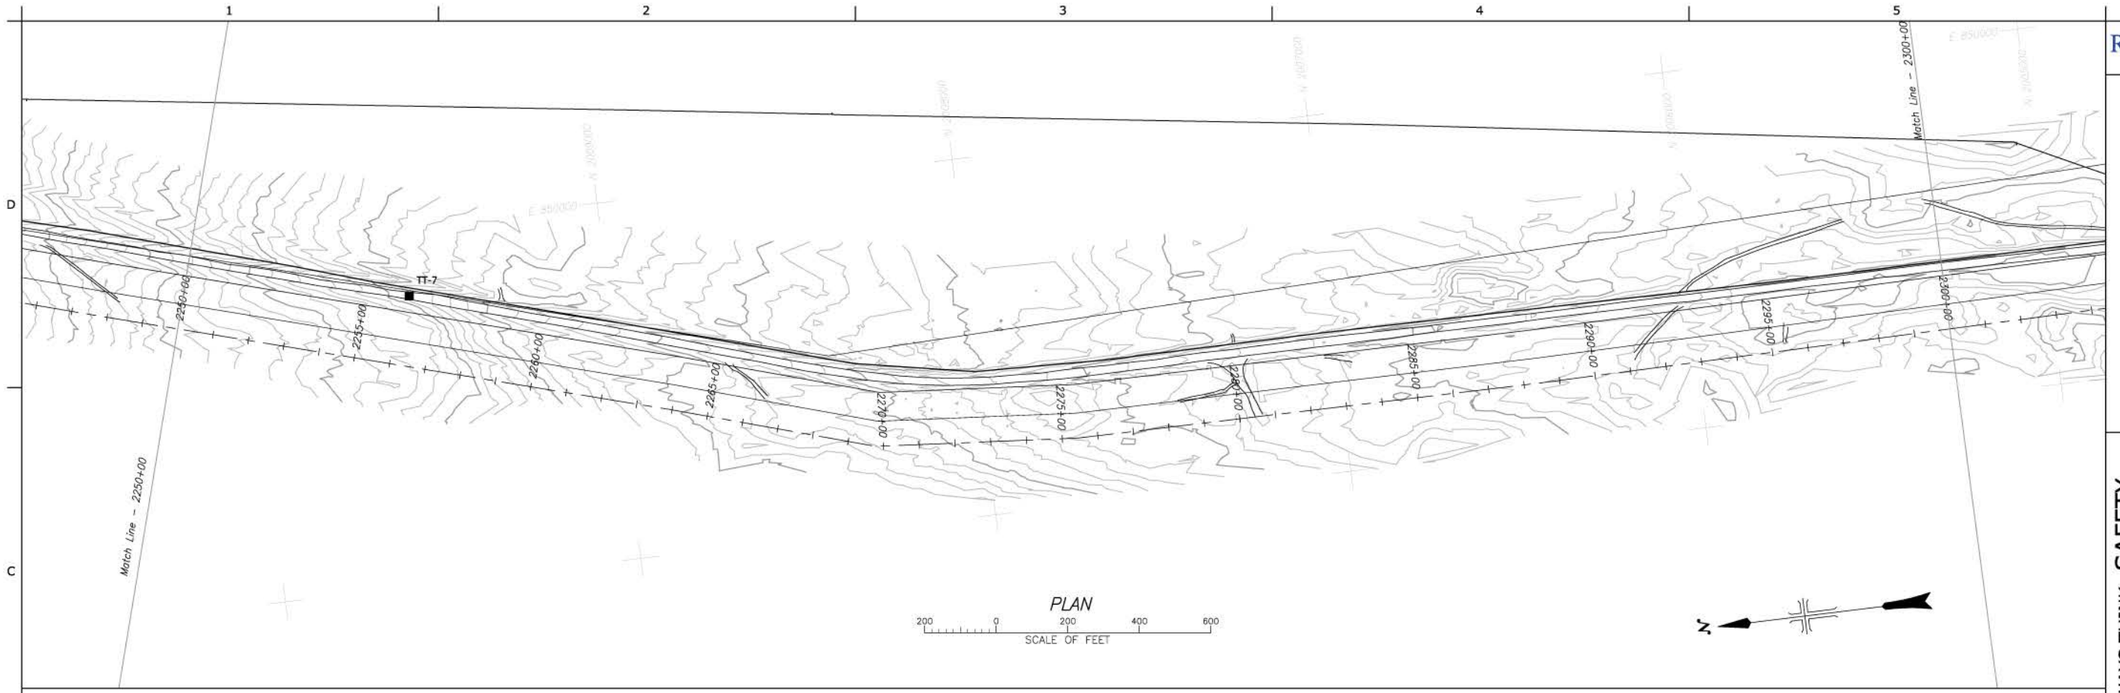

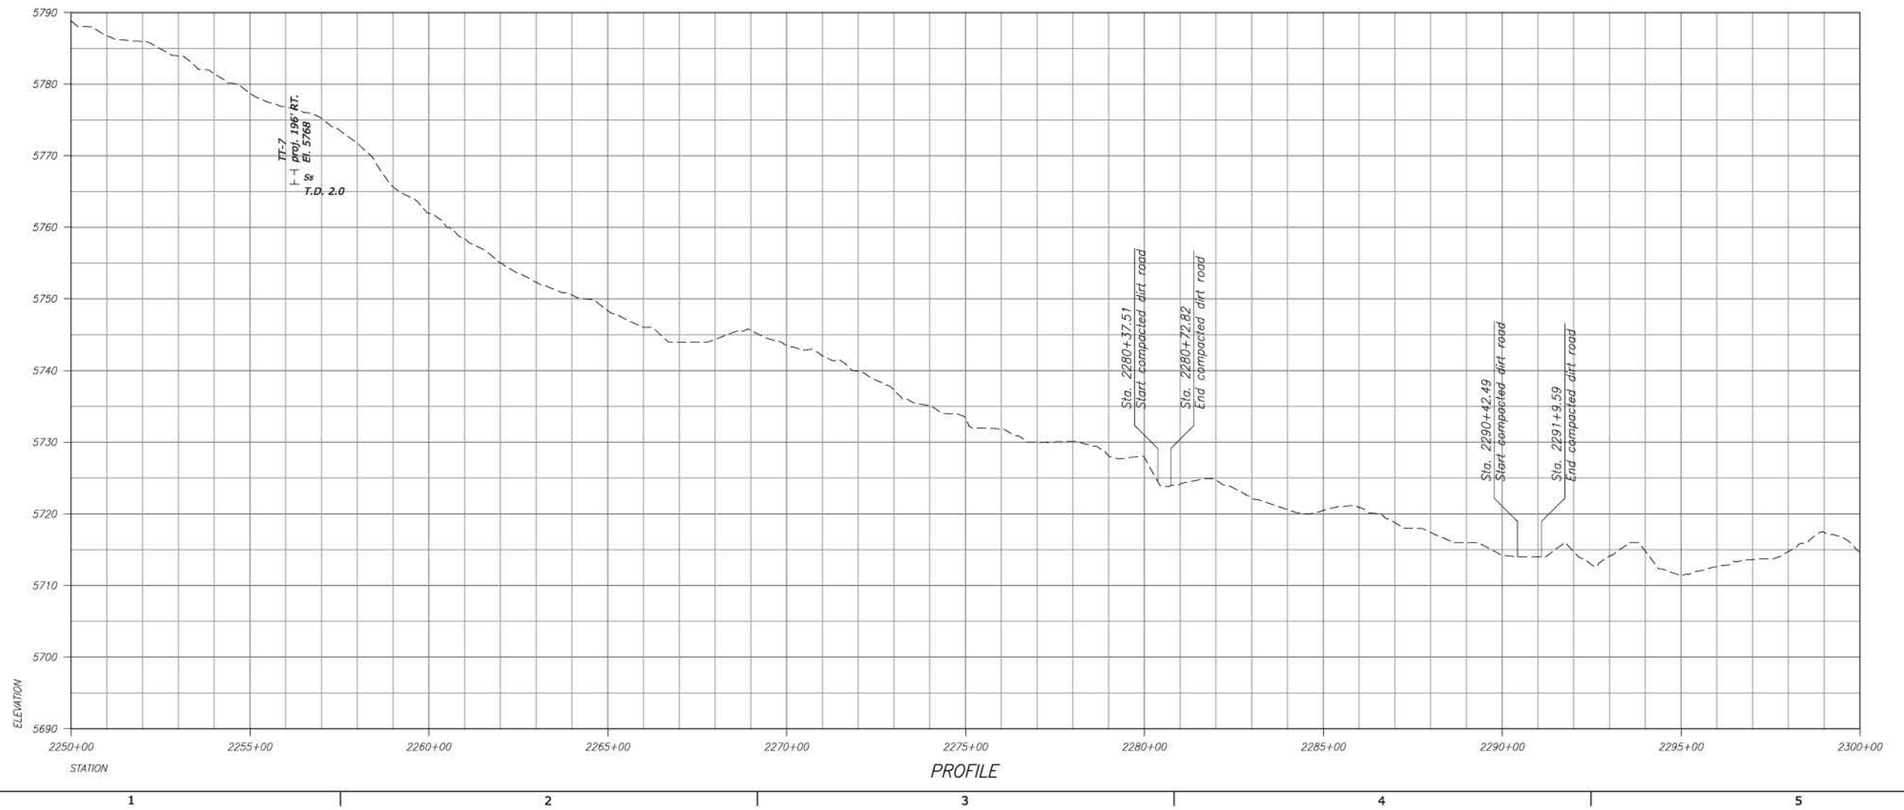

RECLAMATION
Managing Water in the West

ALWAYS THINK SAFETY

U.S. DEPARTMENT OF THE INTERIOR
BUREAU OF RECLAMATION
FEDERAL DOMESTIC ASSISTANCE PROGRAM

RECLAMATION RURAL WATER SUPPLY
PROGRAM 15.548

NORTH CENTRAL ARIZONA WATER FEASIBILITY STUDY

For Reference Only
Not For Distribution

X DESIGNED
X DRAWN
X CHECKED
TECH. APPR.
APPROVED
ADMIN APPROVAL -
PHOENIX, AZ

LECHEE TO THE GAP

STA 2250+00 TO STA 2300+00

3766-331-T912

SHEET 26

DATE AND TIME PLOTTED
DECEMBER 2, 2016 10:51
PLOTTED BY
EBOAYTE

CAD SYSTEM
AutoCAD Rel. 20.0s
CAD FILENAME
3766-331-T912-NO-36.DWG

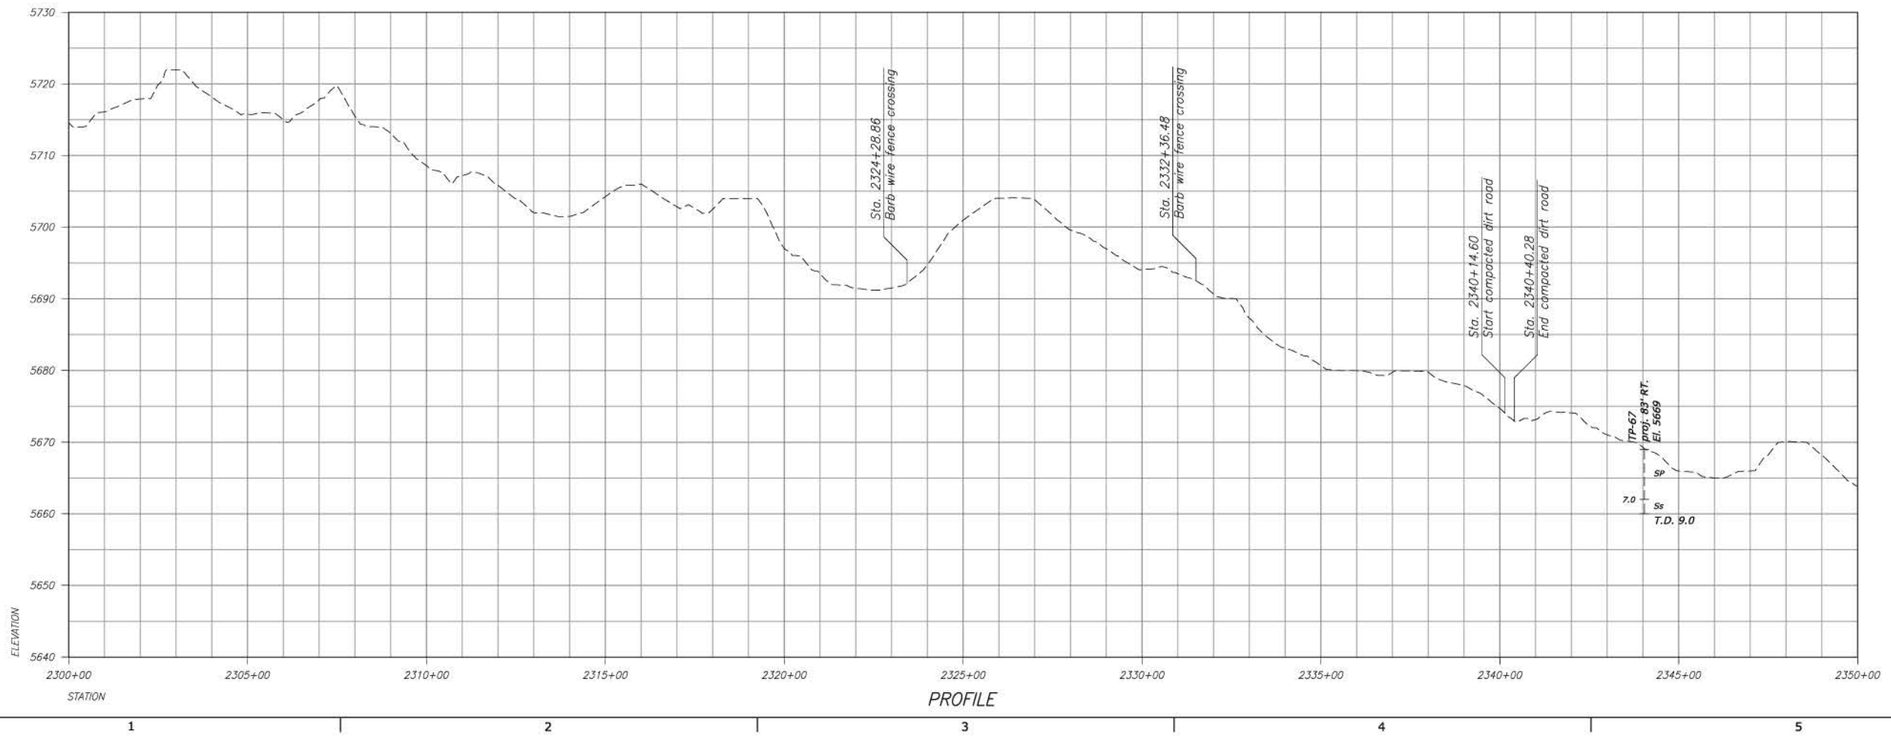

RECLAMATION
Managing Water in the West

ALWAYS THINK SAFETY

"U.S. DEPARTMENT OF THE INTERIOR
BUREAU OF RECLAMATION"
FEDERAL DOMESTIC ASSISTANCE PROGRAM

RECLAMATION RURAL WATER SUPPLY
PROGRAM 15.548

NORTH CENTRAL ARIZONA WATER FEASIBILITY STUDY

For Reference Only
Not for Distribution

X DESIGNED
X DRAWN
X CHECKED
TECH. APPR.
APPROVED
ADMIN APPROVAL -
PHOENIX, AZ

LECHEE TO THE GAP

STA 2300+00 TO STA 2350+00

3766-331-T913

SHEET 27

DATE AND TIME PLOTTED
DECEMBER 2, 2016 10:51
PLOTTED BY
EBOPATE

CAD SYSTEM
AutoCAD Rel. 20.0s
CAD FILENAME
3766-331-T913-NO-27.DWG

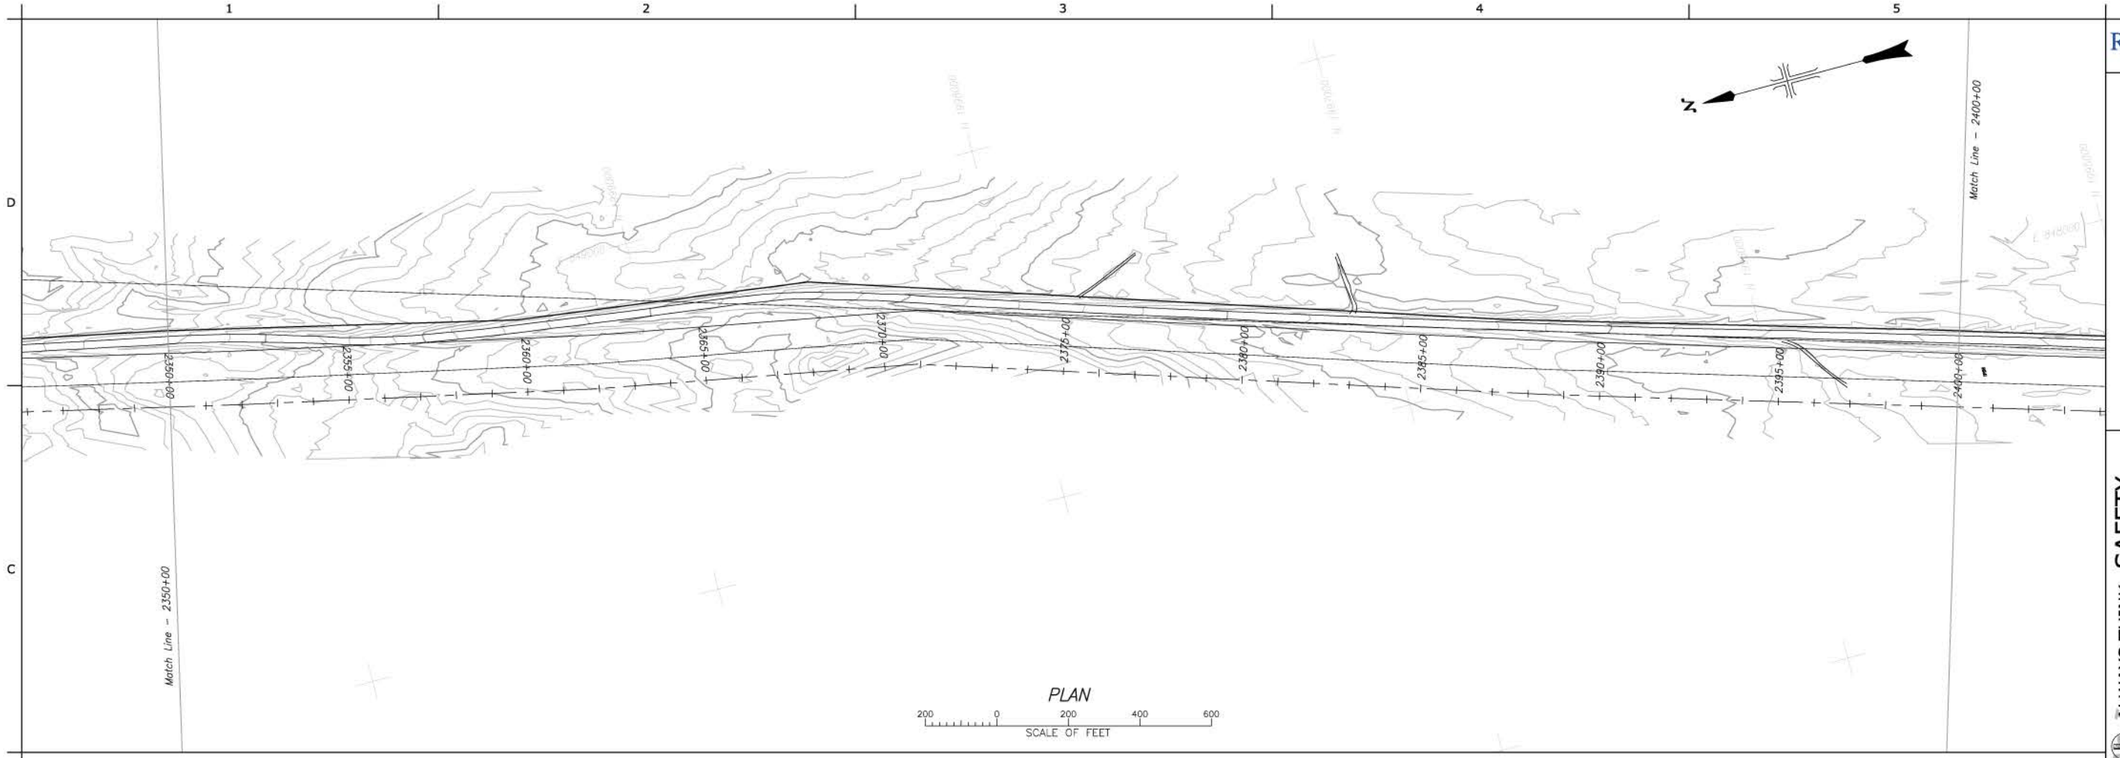

PLAN

200 0 200 400 600
SCALE OF FEET

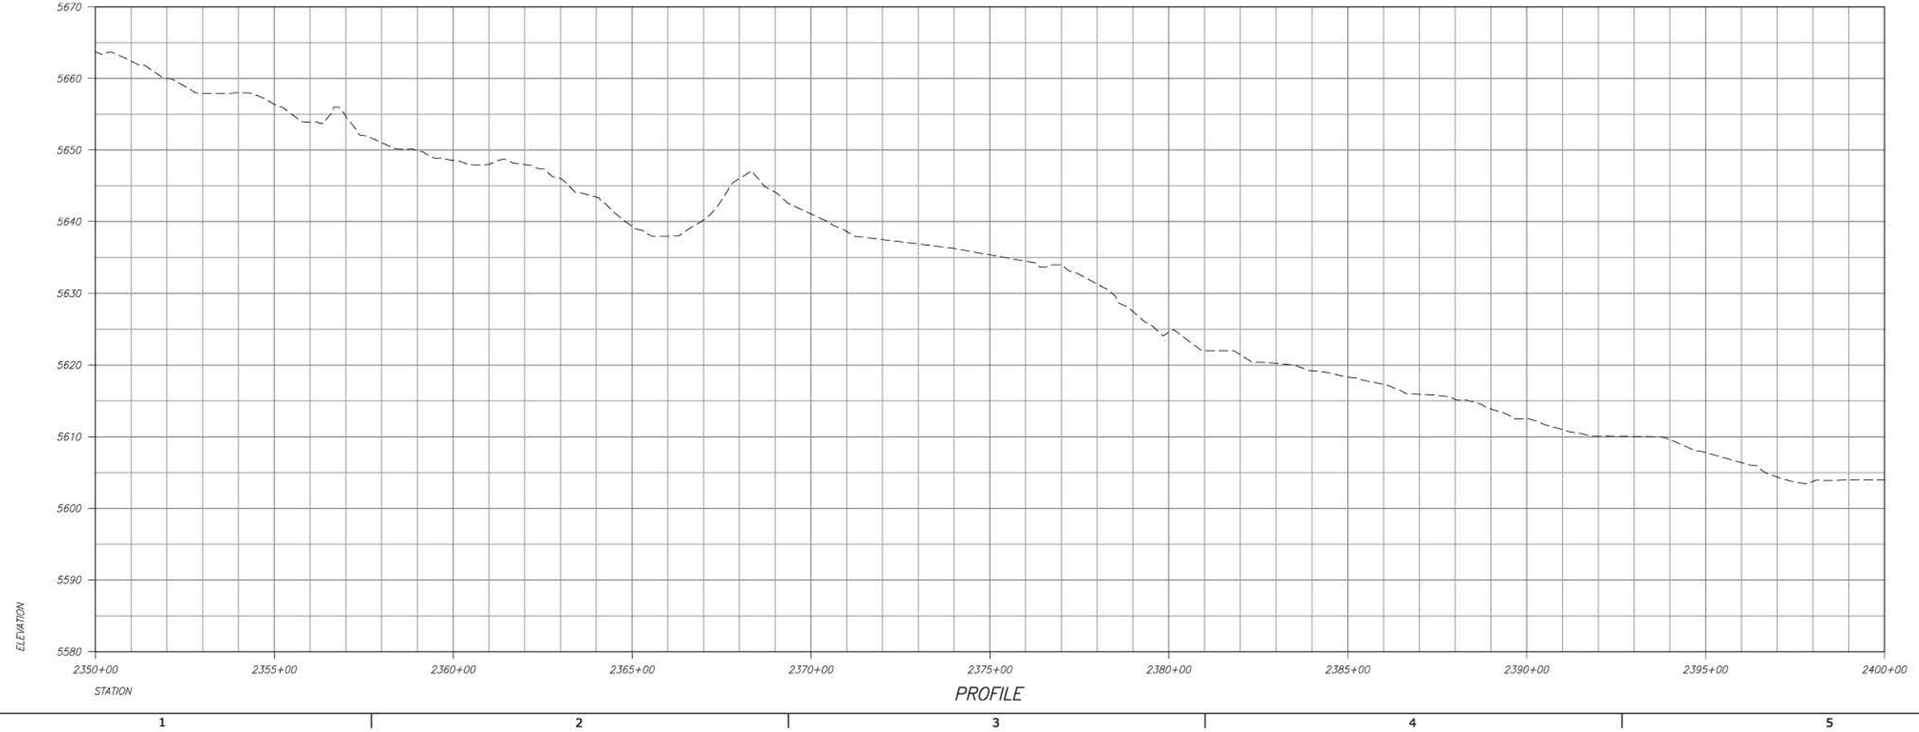

PROFILE

RECLAMATION
Managing Water in the West

ALWAYS THINK SAFETY

U.S. DEPARTMENT OF THE INTERIOR
BUREAU OF RECLAMATION
FEDERAL DOMESTIC ASSISTANCE PROGRAM

RECLAMATION RURAL WATER SUPPLY
PROGRAM 15.548

NORTH CENTRAL ARIZONA WATER FEASIBILITY STUDY

For Reference Only
Not for Distribution

X DESIGNED
X DRAWN
X CHECKED
TECH. APPR.
APPROVED
ADMIN APPROVAL -
PHOENIX, AZ

LECHEE TO THE GAP

STA 2350+00 TO STA 2400+00

3766-331-T914

SHEET 28

DATE AND TIME PLOTTED
DECEMBER 2, 2016 10:52
PLOTTED BY
EBGAYTE

CAD SYSTEM
AutoCAD Rel. 20.0s
CAD FILENAME
3766-331-T914-400-28.DWG

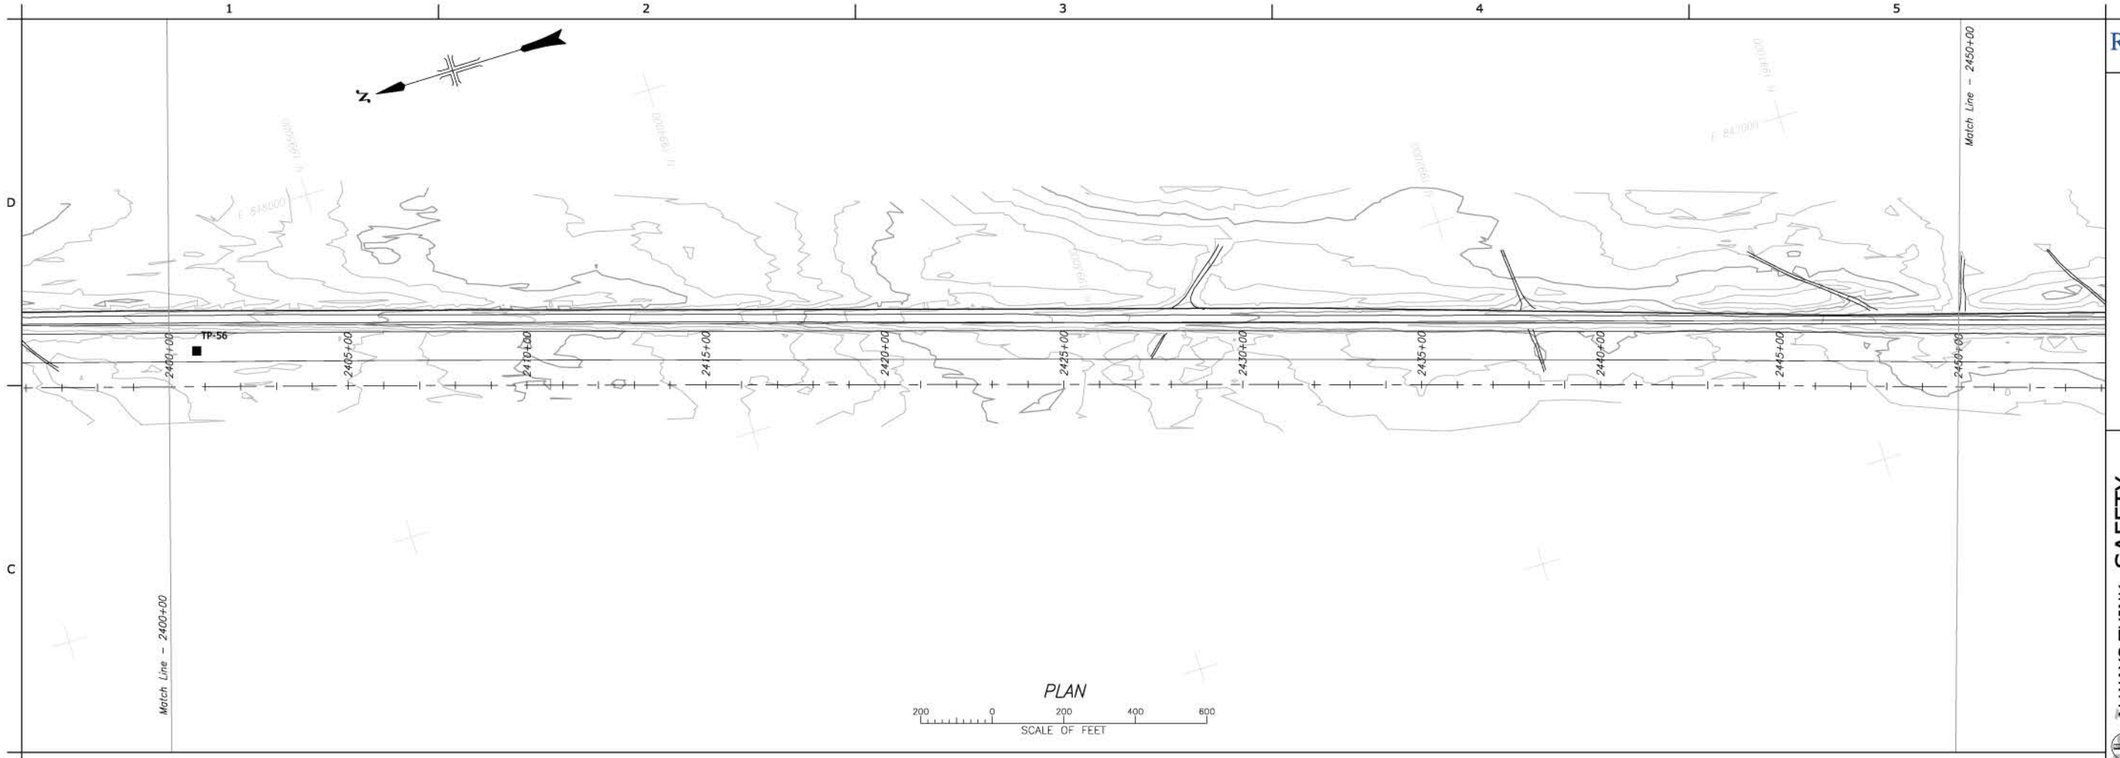

PLAN

200 0 200 400 800
SCALE OF FEET

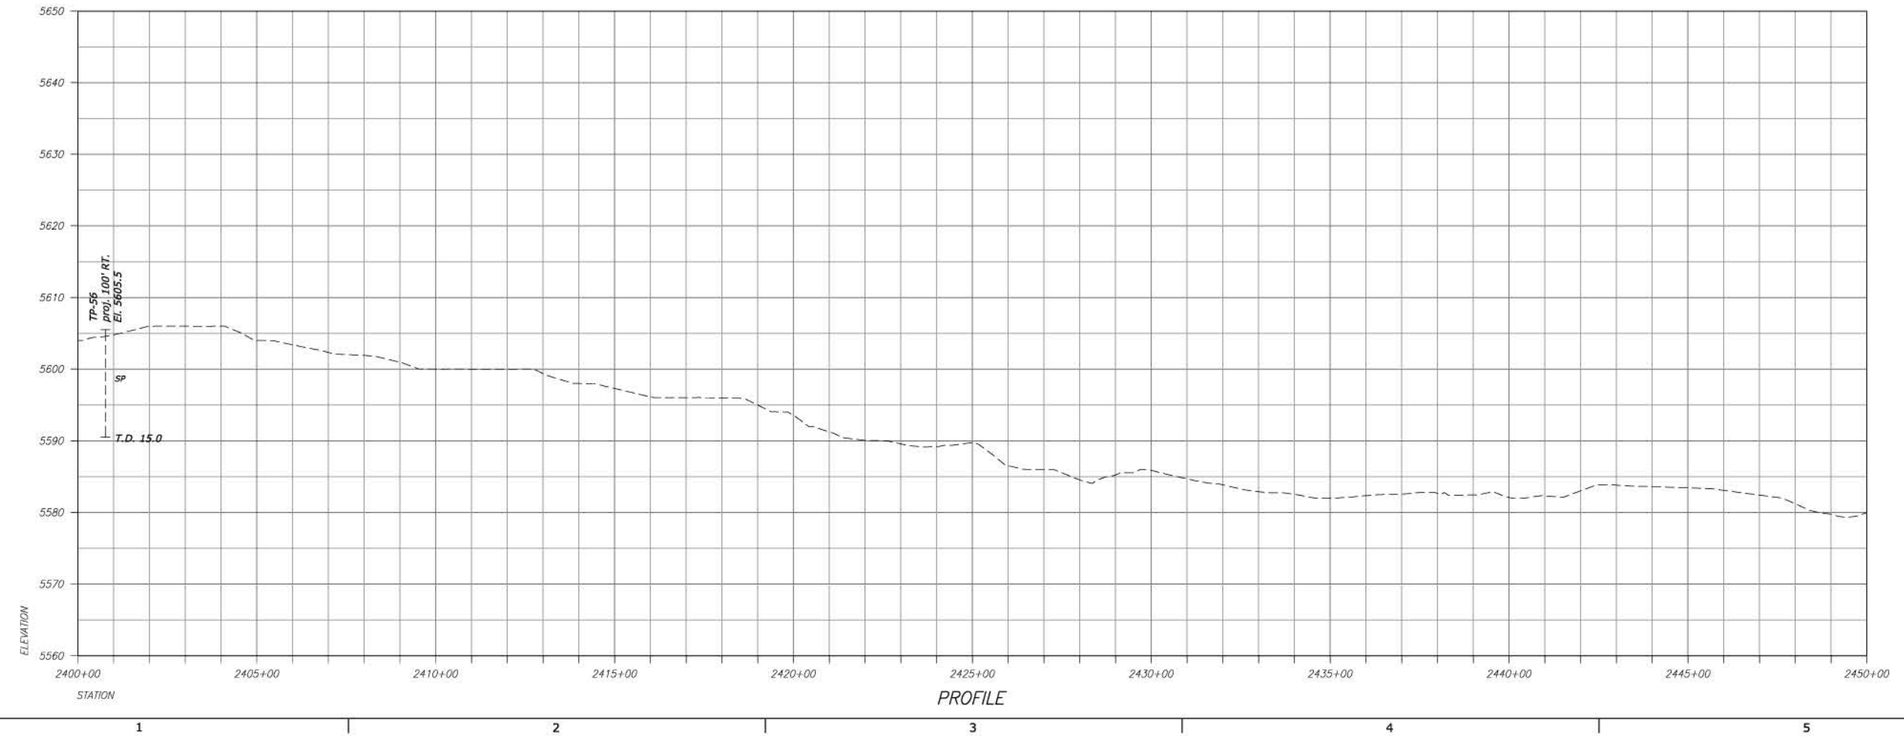

PROFILE

DATE AND TIME PLOTTED
DECEMBER 2, 2016 10:53
PLOTTED BY
EBROPTE

CAD SYSTEM
AutoCAD Rel. 20.0s
CAD FILENAME
3766-331-T915-XD-28.DWG

RECLAMATION
Managing Water in the West

ALWAYS THINK SAFETY

"U.S. DEPARTMENT OF THE INTERIOR
BUREAU OF RECLAMATION"
FEDERAL DOMESTIC ASSISTANCE PROGRAM

RECLAMATION RURAL WATER SUPPLY
PROGRAM 15.548

NORTH CENTRAL ARIZONA WATER FEASIBILITY STUDY

For Reference Only
Not For Distribution

X DESIGNED
X DRAWN
X CHECKED
TECH. APPR.
APPROVED
ADMIN APPROVAL -

PHOENIX, AZ

LECHEE TO THE GAP

STA 2400+00 TO STA 2450+00

3766-331-T915

SHEET 29

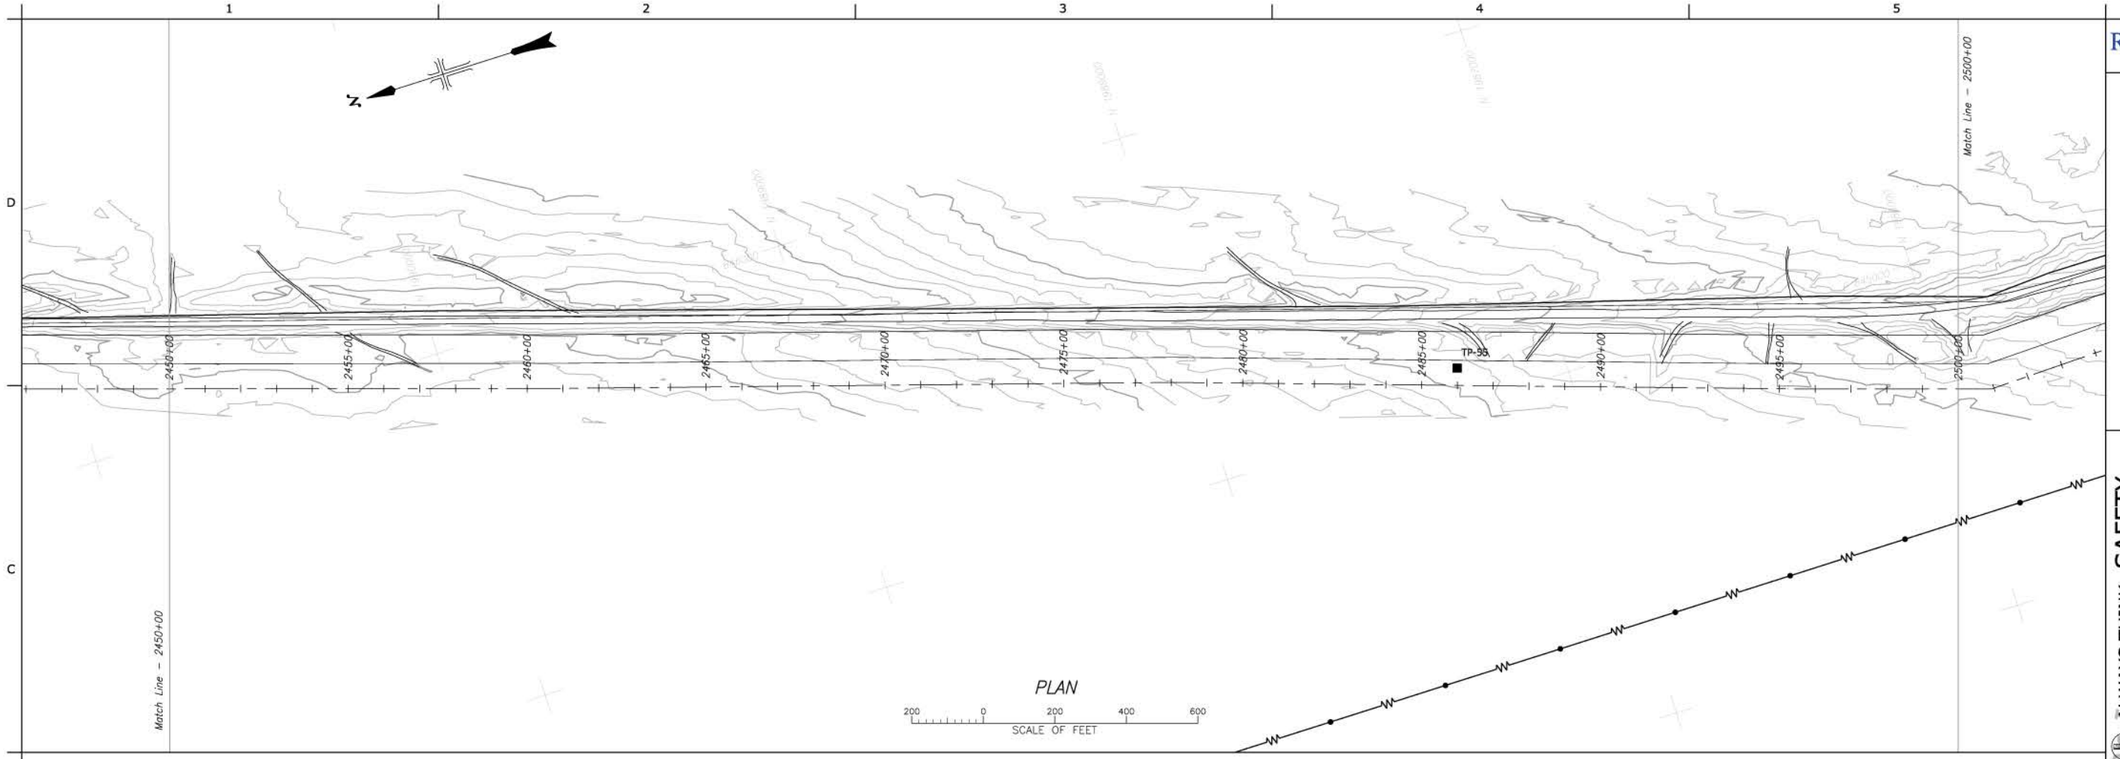

PLAN

200 0 200 400 600
SCALE OF FEET

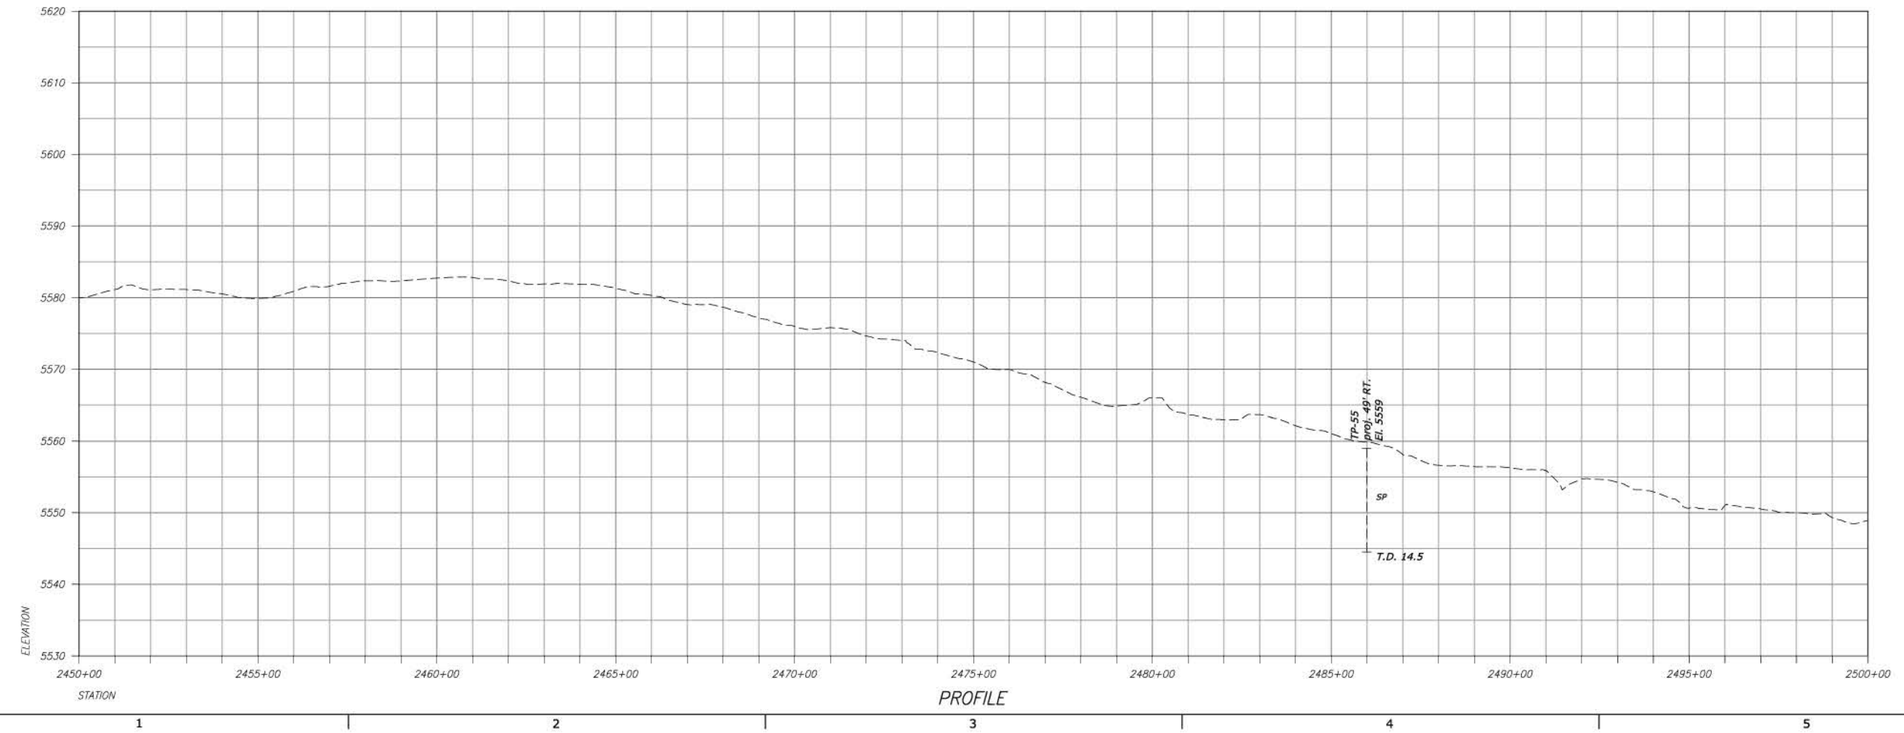

PROFILE

RECLAMATION
Managing Water in the West

ALWAYS THINK SAFETY

"U.S. DEPARTMENT OF THE INTERIOR
BUREAU OF RECLAMATION"
FEDERAL DOMESTIC ASSISTANCE PROGRAM

RECLAMATION RURAL WATER SUPPLY
PROGRAM 15.548

NORTH CENTRAL ARIZONA WATER FEASIBILITY STUDY

For Reference Only
Not for Distribution

X DESIGNED
X DRAWN
X CHECKED
TECH. APPR.
APPROVED
ADMIN APPROVAL -
PHOENIX, AZ

LECHEE TO THE GAP

STA 2450+00 TO STA 2500+00

3766-331-T916

SHEET 30

DATE AND TIME PLOTTED
DECEMBER 2, 2016 10:54
PLOTTED BY
DBOYTE

CAD SYSTEM
AutoCAD Rel. 20.0s
CAD FILENAME
3766-331-T916-MD-30.DWG

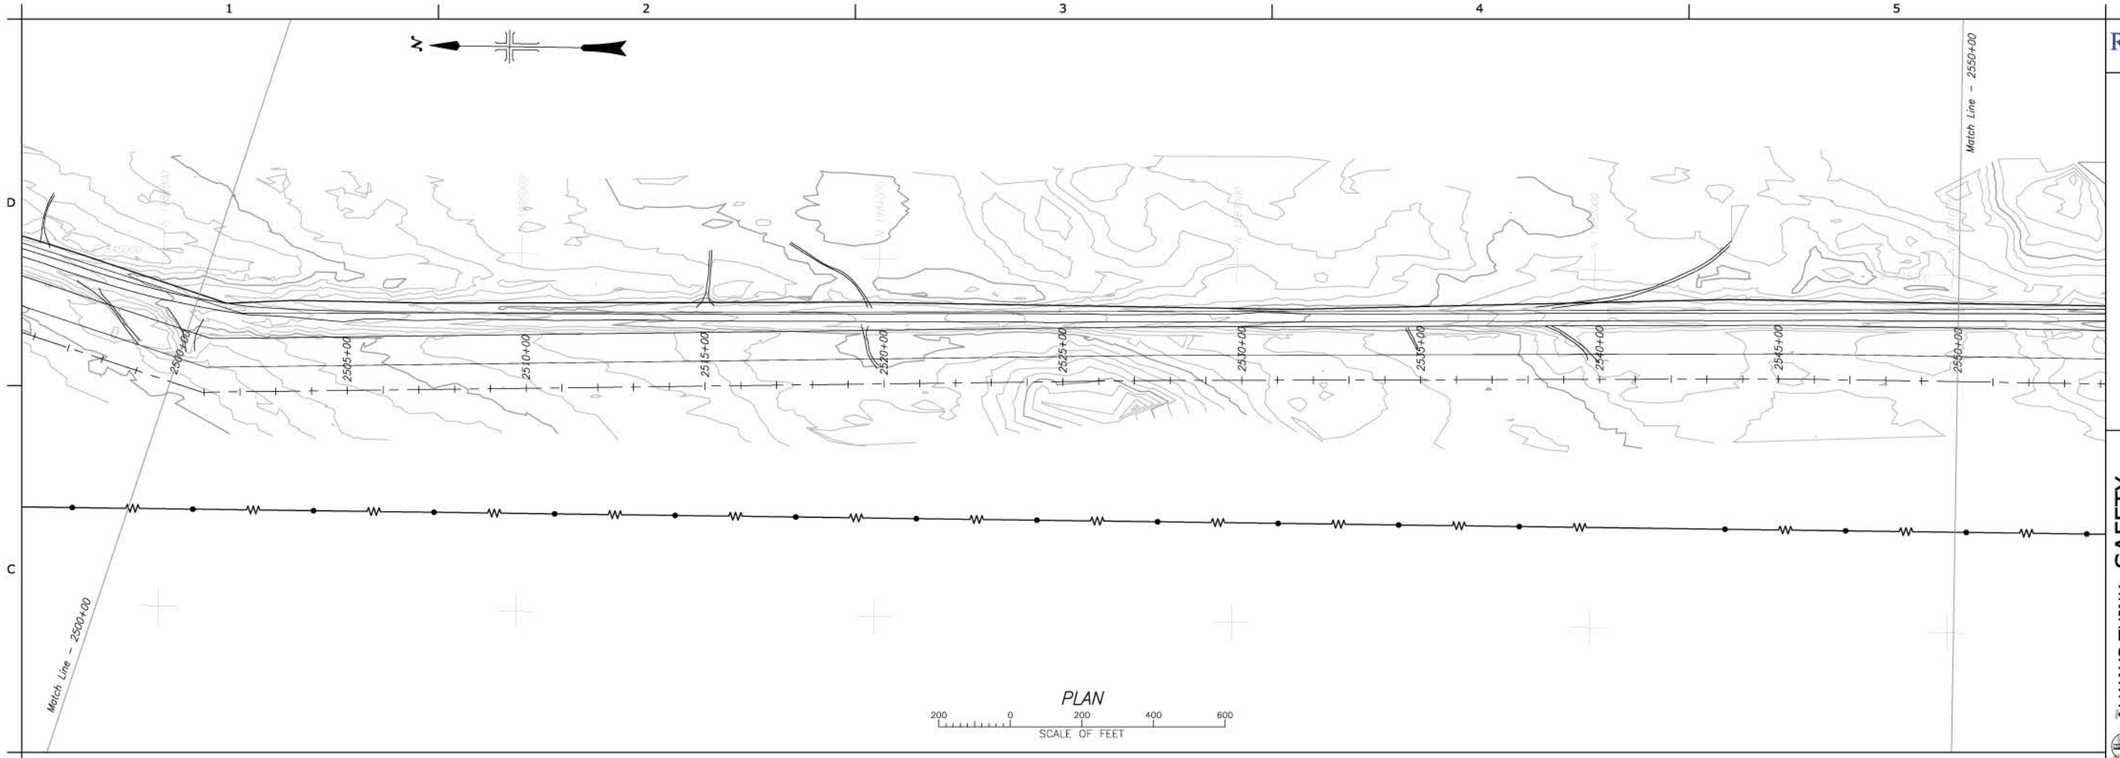

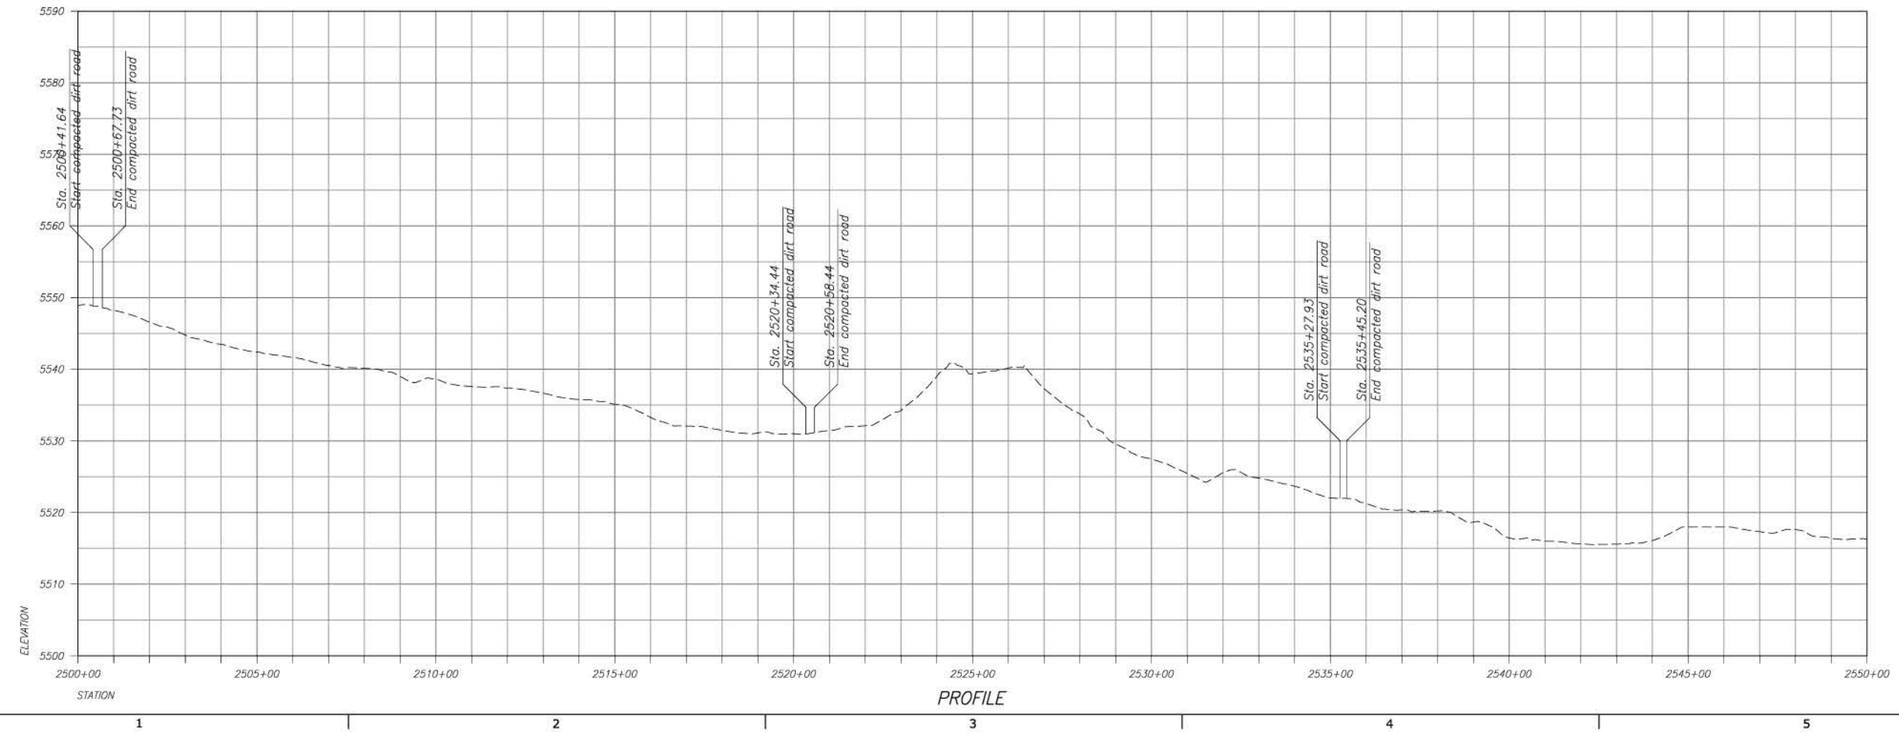

RECLAMATION
Managing Water in the West

ALWAYS THINK SAFETY

U.S. DEPARTMENT OF THE INTERIOR
BUREAU OF RECLAMATION
FEDERAL DOMESTIC ASSISTANCE PROGRAM

RECLAMATION RURAL WATER SUPPLY
PROGRAM 15.548

NORTH CENTRAL ARIZONA WATER FEASIBILITY STUDY

For Reference Only
Not For Distribution

X DESIGNED
X DRAWN
X CHECKED
TECH. APPR.
APPROVED
ADMIN APPROVAL -
PHOENIX, AZ

LECHEE TO THE GAP

STA 2500+00 TO STA 2550+00

3766-331-T917

SHEET 31

DATE AND TIME PLOTTED
DECEMBER 2, 2016 10:55
PLOTTED BY
DBOYNTE

CAD SYSTEM
AutoCAD Rel. 20.0s
CAD FILENAME
3766-331-T917-MD-31.DWG

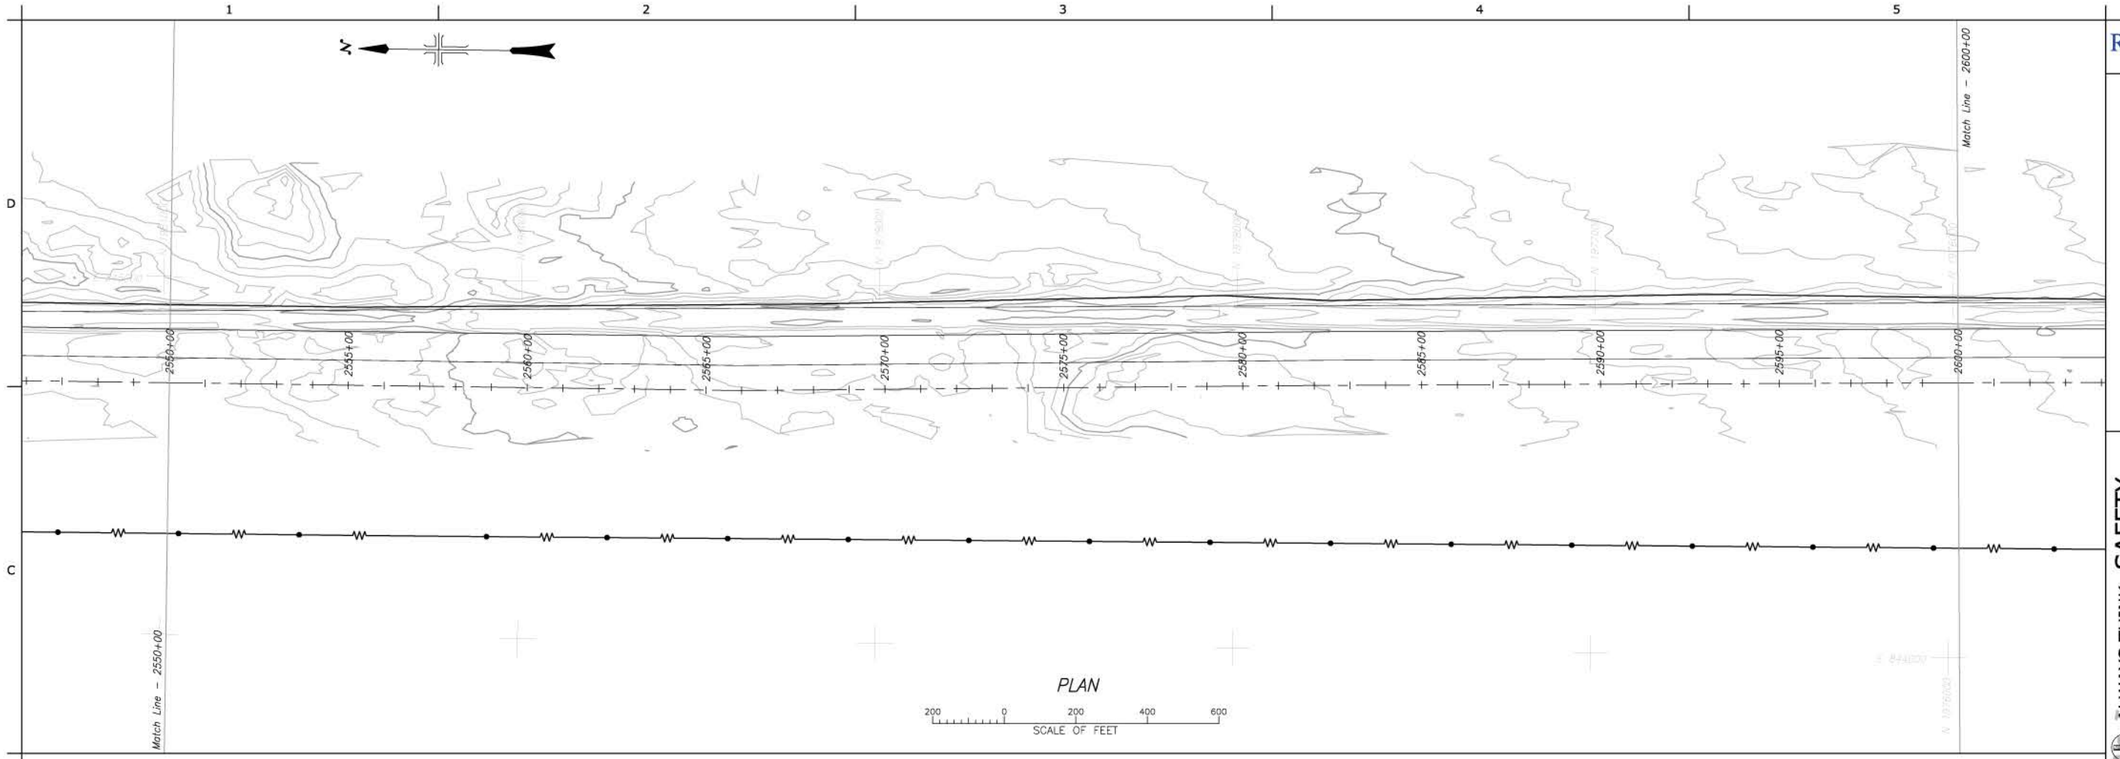

PLAN

200 0 200 400 600
SCALE OF FEET

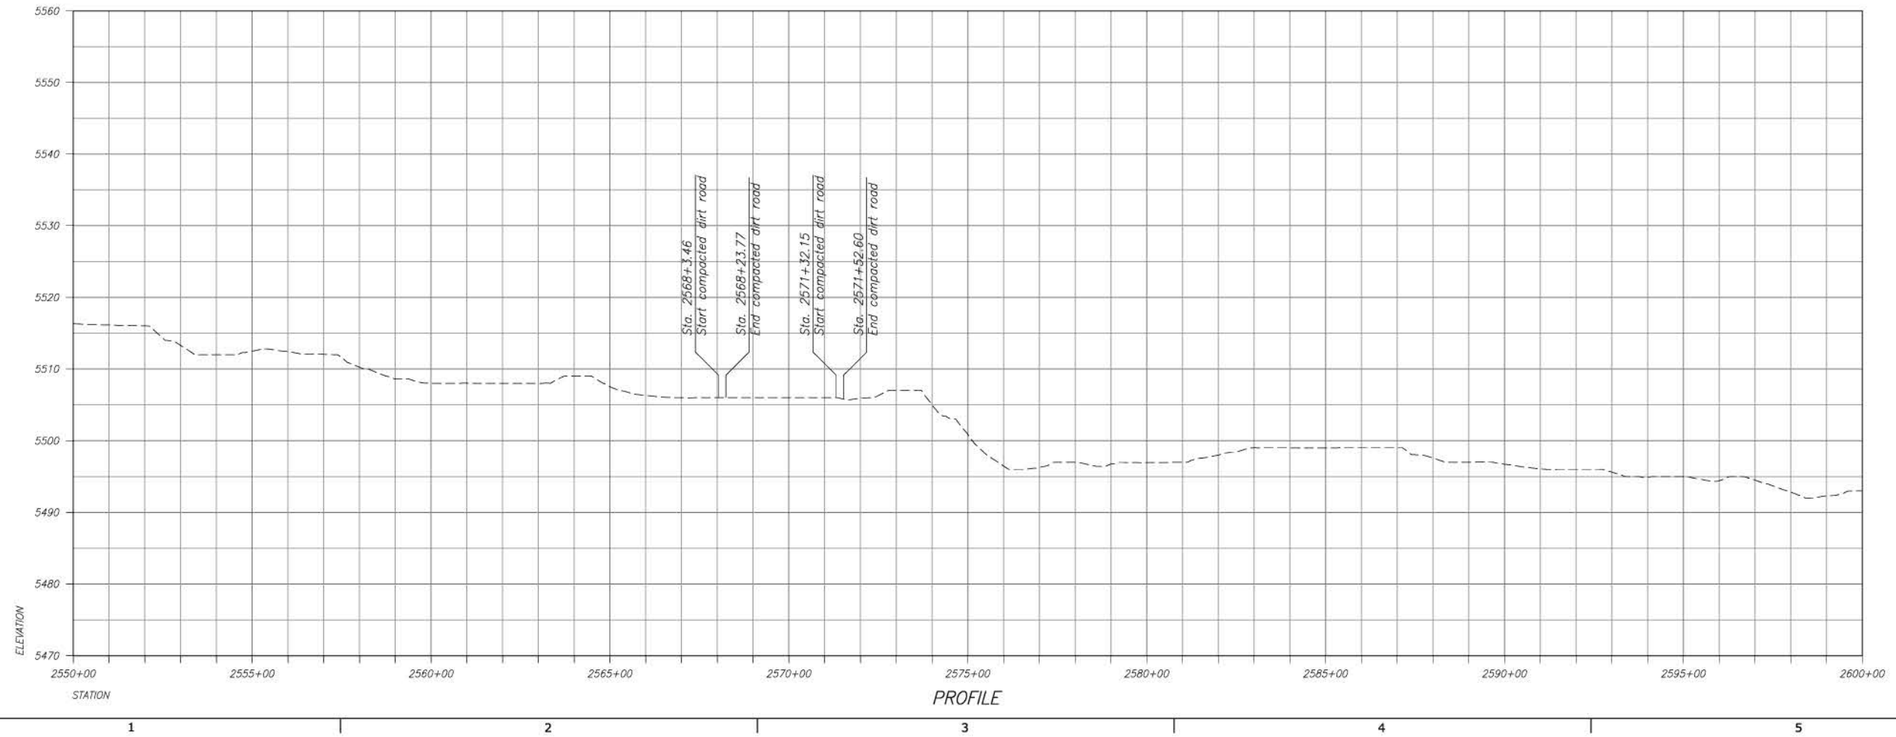

PROFILE

DATE AND TIME PLOTTED
DECEMBER 2, 2016 10:56
PLOTTED BY
EBIGAYTE

CAD SYSTEM
AutoCAD Rel. 20.0s
CAD FILENAME
3766-331-T918-NO-32.DWG

RECLAMATION
Managing Water in the West

ALWAYS THINK SAFETY

U.S. DEPARTMENT OF THE INTERIOR
BUREAU OF RECLAMATION
FEDERAL DOMESTIC ASSISTANCE PROGRAM

RECLAMATION RURAL WATER SUPPLY
PROGRAM 15.548

NORTH CENTRAL ARIZONA WATER FEASIBILITY STUDY

For Reference Only
Not For Distribution

X DESIGNED
X DRAWN
X CHECKED
TECH. APPR.
APPROVED
ASMGN APPROVAL -
PHOENIX, AZ

LECHEE TO THE GAP

STA 2550+00 TO STA 2600+00

3766-331-T918

SHEET 32

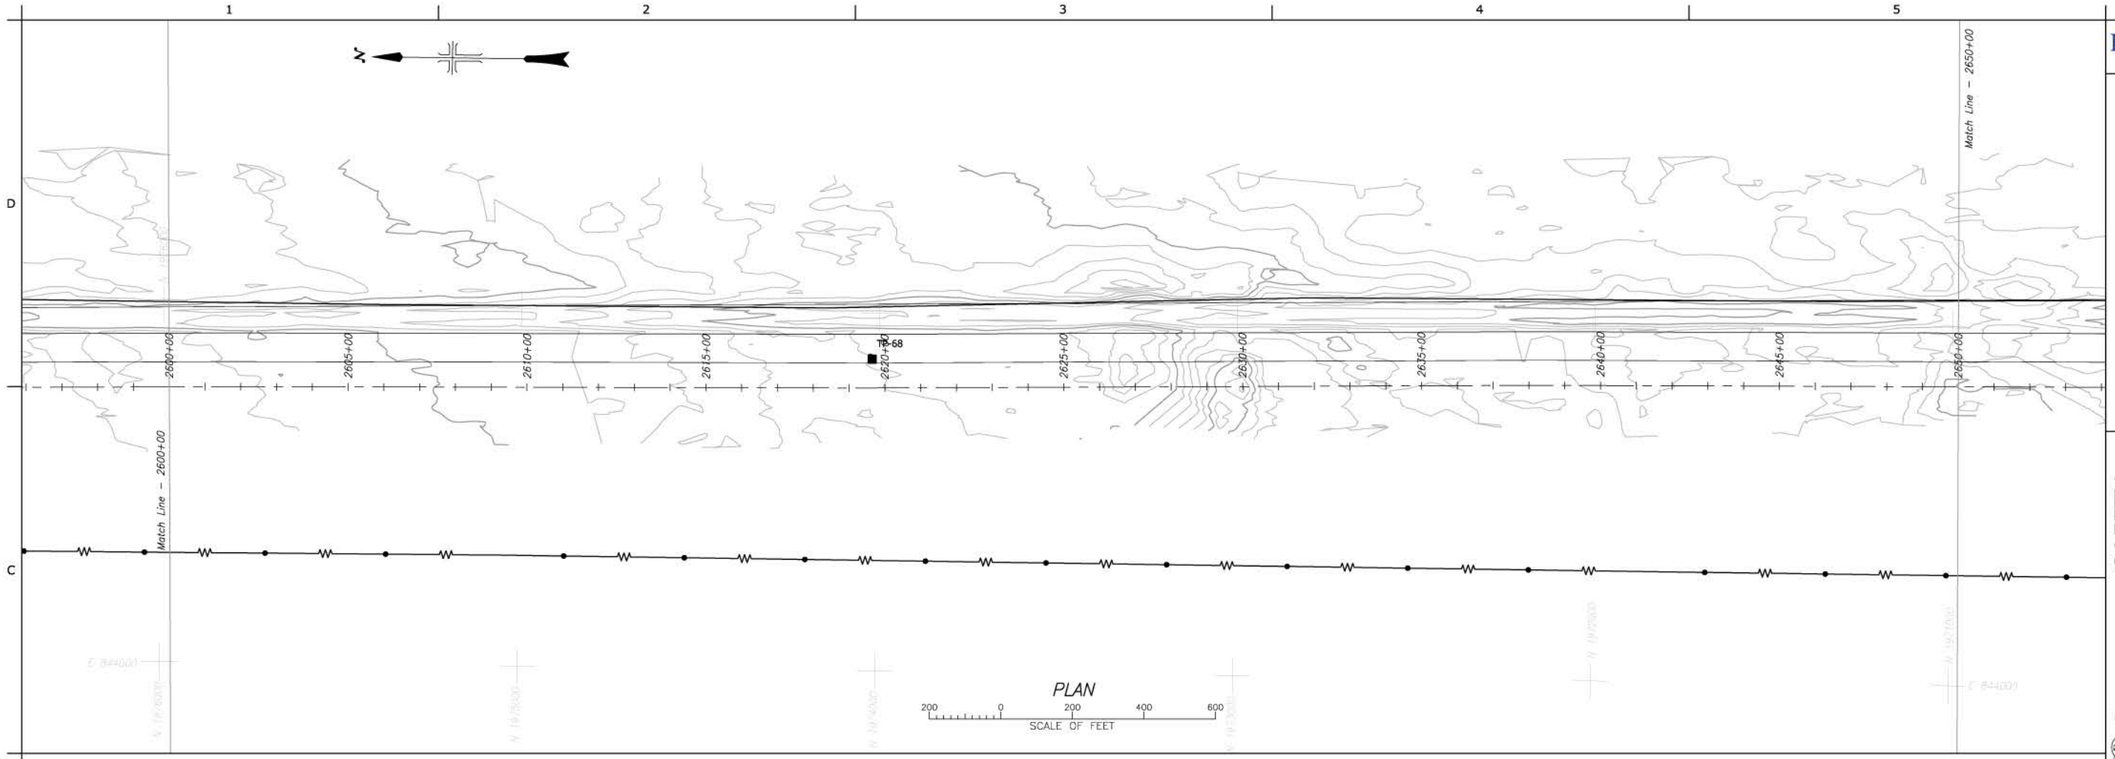

PLAN

200 0 200 400 600
SCALE OF FEET

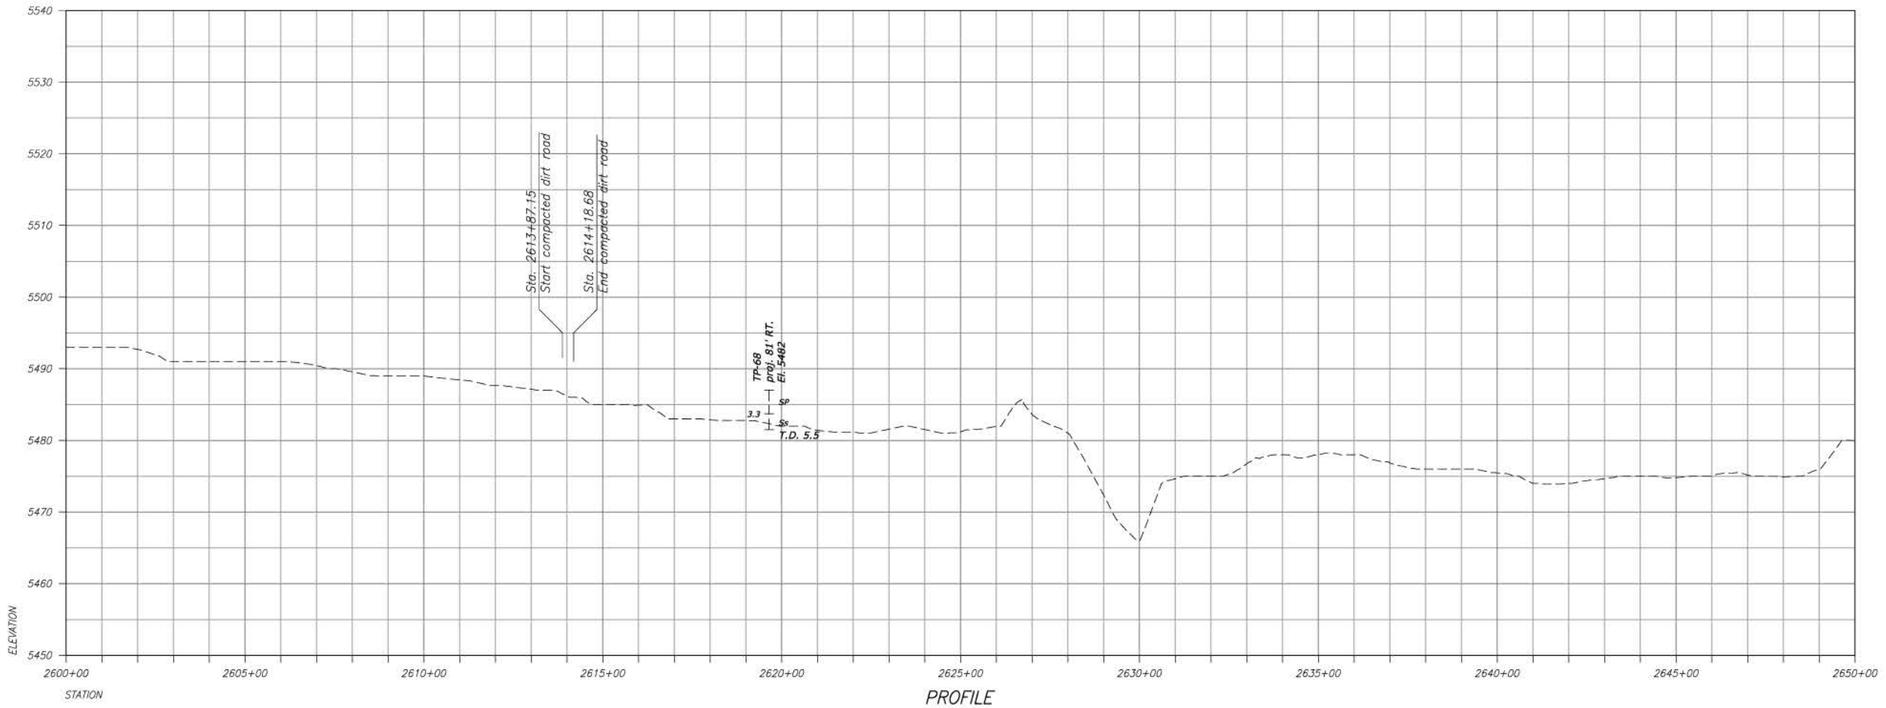

PROFILE

RECLAMATION
Managing Water in the West

ALWAYS THINK SAFETY

"U.S. DEPARTMENT OF THE INTERIOR
BUREAU OF RECLAMATION"
FEDERAL DOMESTIC ASSISTANCE PROGRAM

RECLAMATION RURAL WATER SUPPLY
PROGRAM 15.548
NORTH CENTRAL ARIZONA WATER FEASIBILITY
STUDY

For Reference Only
Not For Distribution

X DESIGNED
X DRAWN
X CHECKED
TECH. APPR.
APPROVED
ADMIN APPROVAL -
PHOENIX, AZ

LECHEE TO THE GAP

STA 2600+00 TO STA 2650+00

3766-331-T919

SHEET 33

DATE AND TIME PLOTTED
DECEMBER 2, 2016 10:57
PLOTTED BY
EBOAYTE

CAD SYSTEM
AutoCAD Rel. 20.0s
CAD FILENAME
3766-331-T919-XD-33.DWG

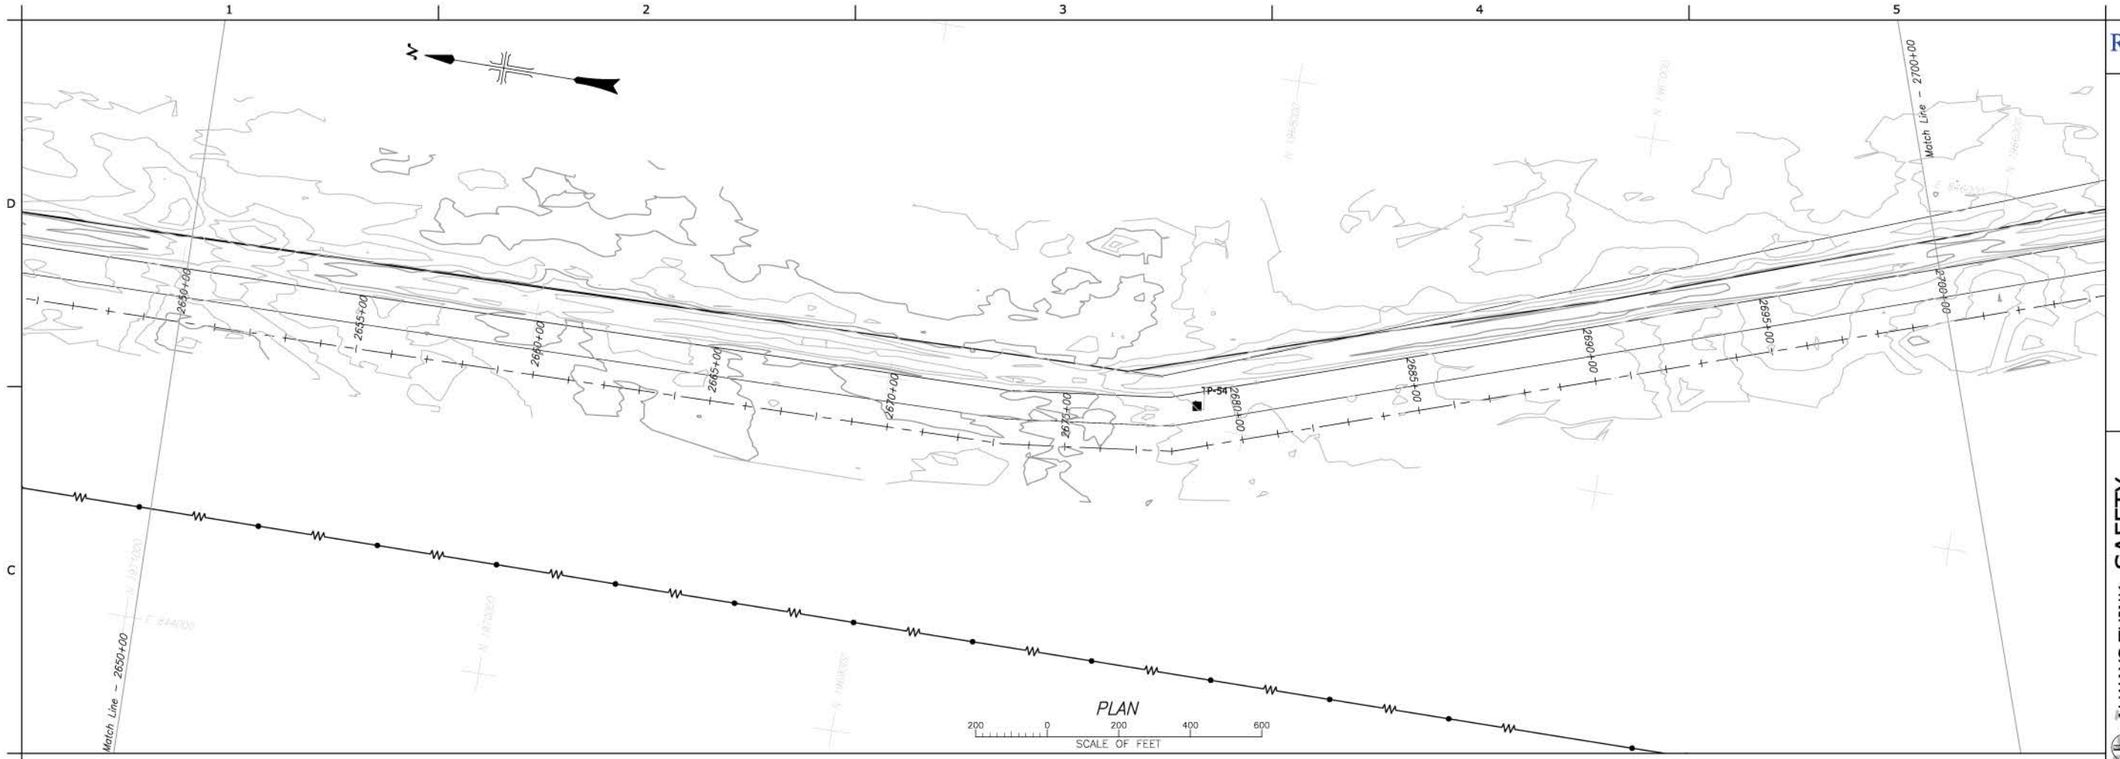

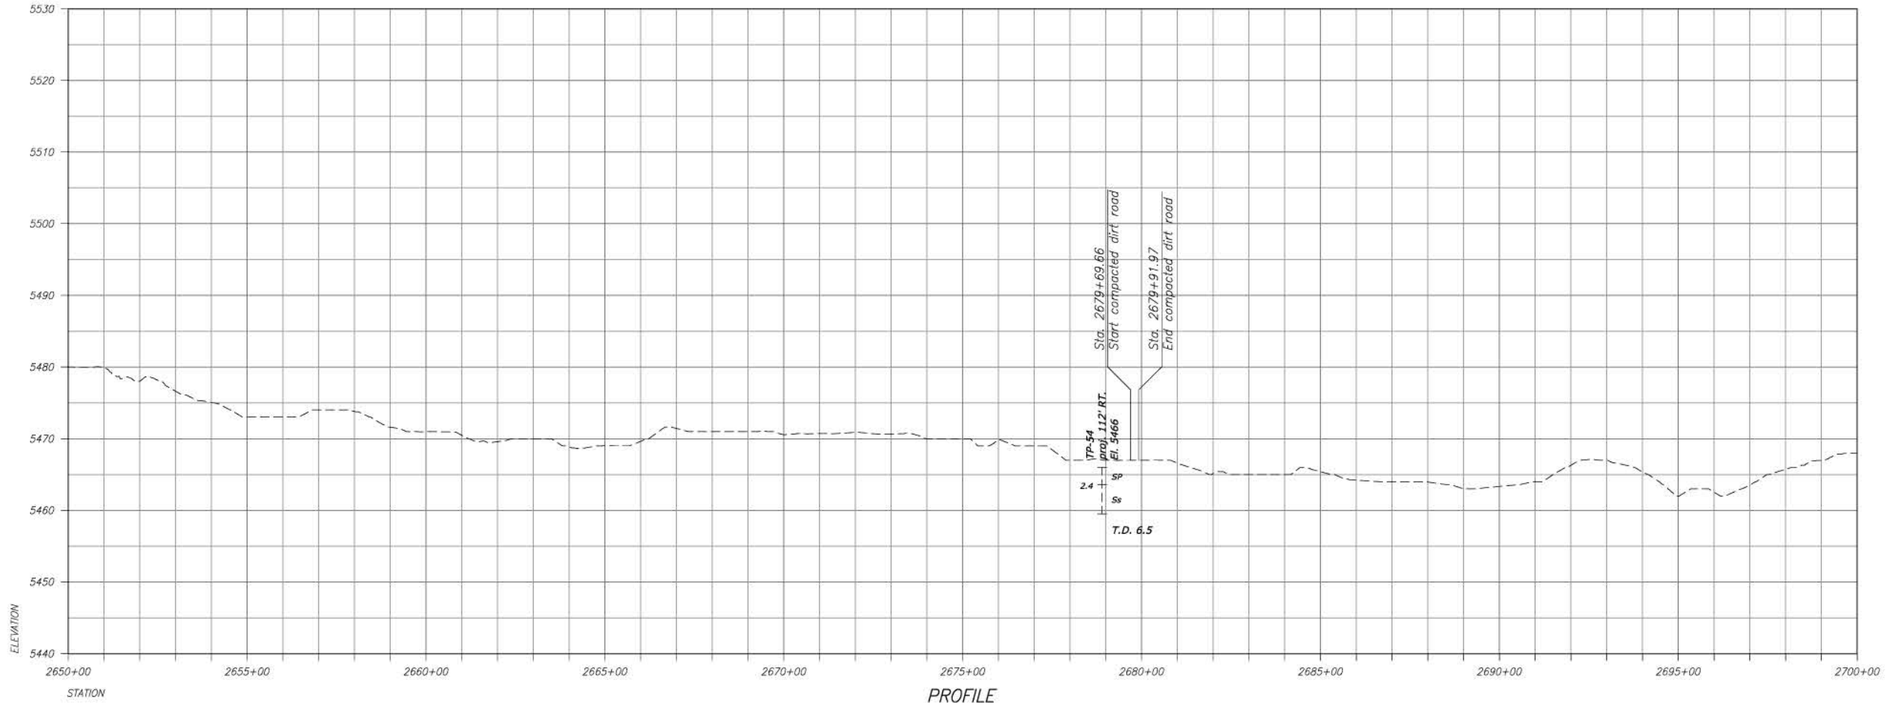

RECLAMATION
Managing Water in the West

ALWAYS THINK SAFETY

U.S. DEPARTMENT OF THE INTERIOR
BUREAU OF RECLAMATION
FEDERAL DOMESTIC ASSISTANCE PROGRAM

RECLAMATION RURAL WATER SUPPLY
PROGRAM 15.548

NORTH CENTRAL ARIZONA WATER FEASIBILITY STUDY

For Reference Only
Not For Distribution

X DESIGNED
X DRAWN
X CHECKED
TECH. APPR.
APPROVED
ADMIN APPROVAL -
PHOENIX, AZ

LECHEE TO THE GAP

STA 2650+00 TO STA 2700+00

3766-331-T920

SHEET 34

DATE AND TIME PLOTTED
DECEMBER 2, 2016 10:58
PLOTTED BY
EBDAYTE

CAD SYSTEM
AutoCAD Rel. 20.0s
CAD FILENAME
3766-331-T920-NO-34.DWG

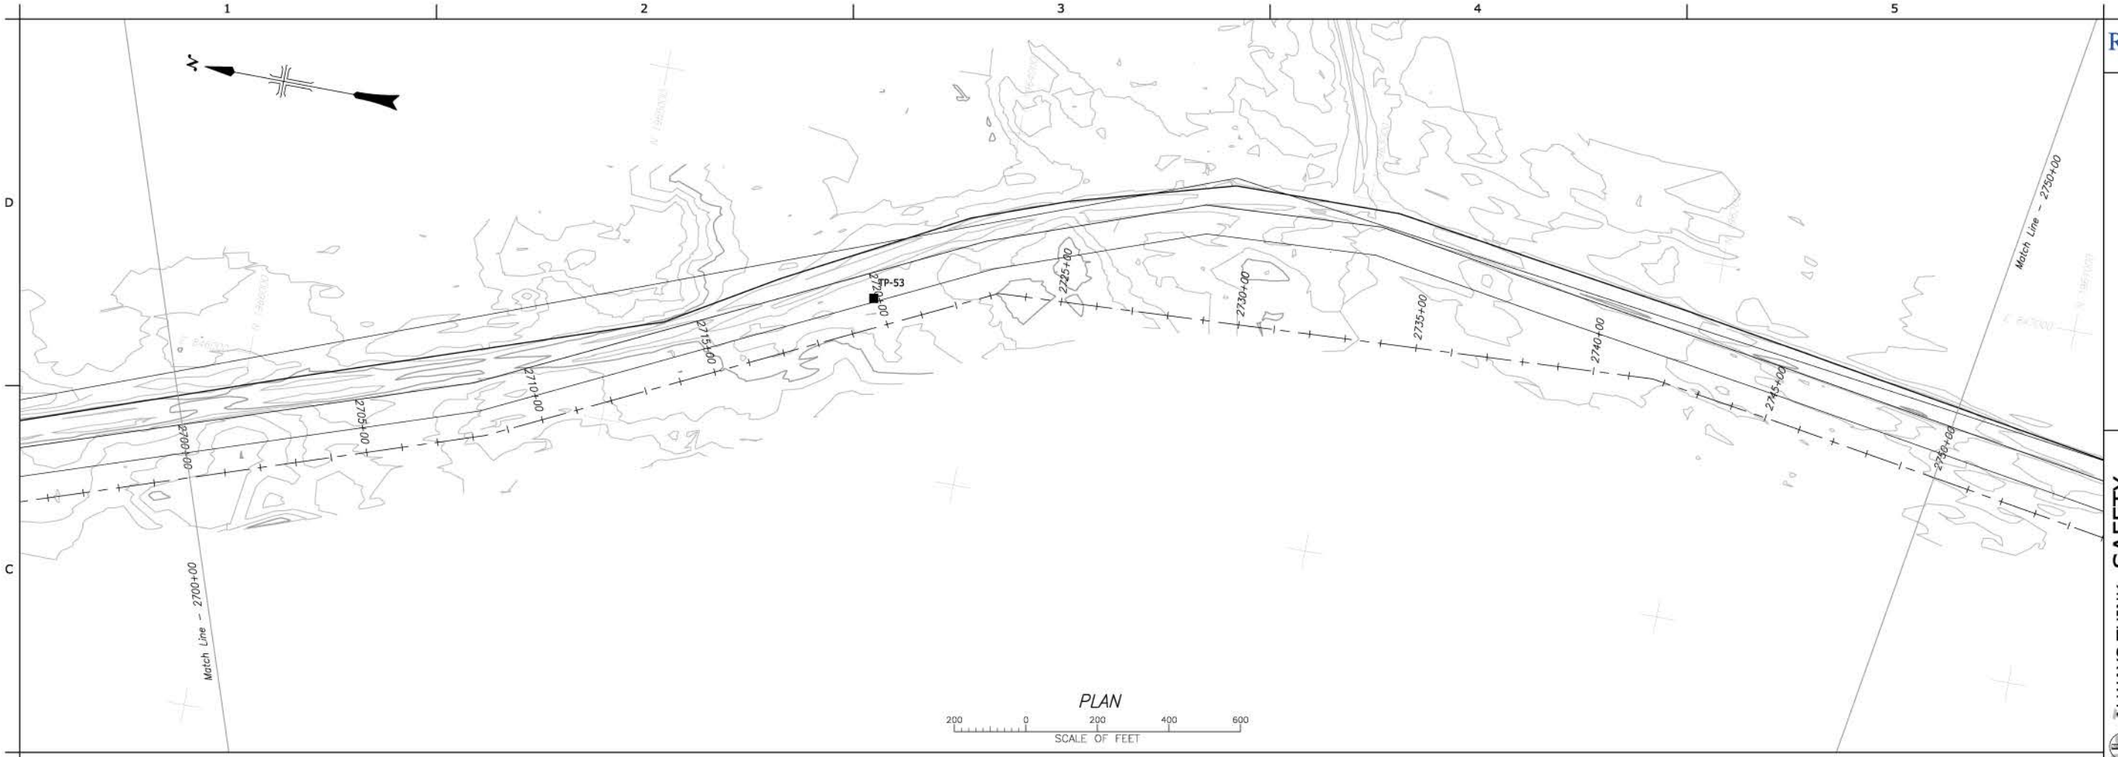

PLAN

200 0 200 400 600
SCALE OF FEET

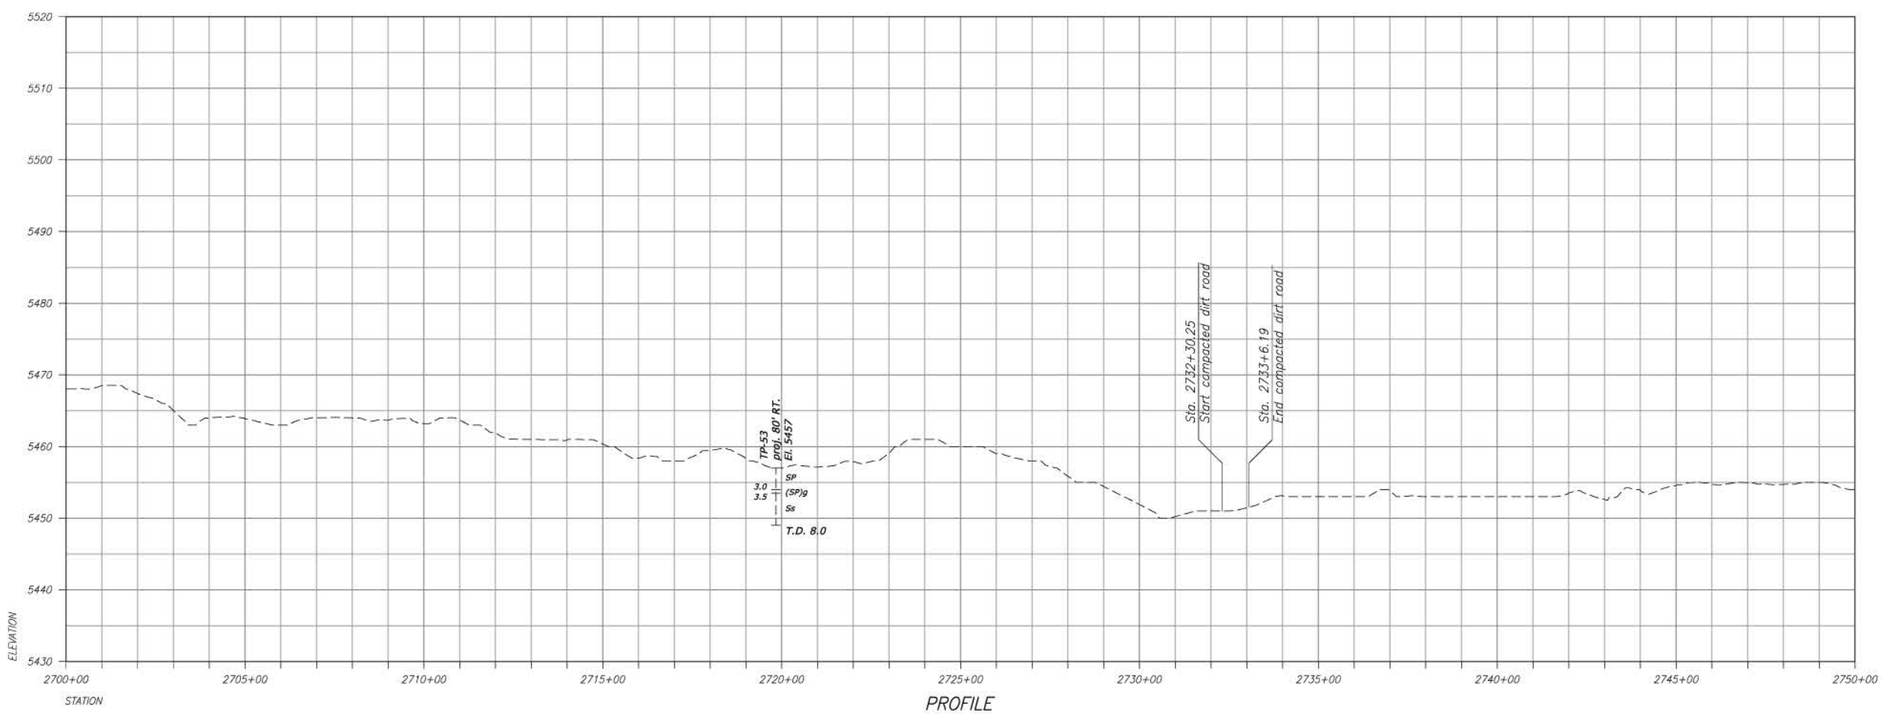

PROFILE

RECLAMATION
Managing Water in the West

ALWAYS THINK SAFETY

"U.S. DEPARTMENT OF THE INTERIOR
BUREAU OF RECLAMATION"
FEDERAL DOMESTIC ASSISTANCE PROGRAM

RECLAMATION RURAL WATER SUPPLY
PROGRAM 15.548

NORTH CENTRAL ARIZONA WATER FEASIBILITY STUDY

Factsheet Only
Not For Distribution

X DESIGNED
X DRAWN
X CHECKED
TECH. APPR.
APPROVED
ADMIN APPROVAL -
PHOENIX, AZ

LECHEE TO THE GAP

STA 2700+00 TO STA 2750+00

3766-331-T921

SHEET 35

DATE AND TIME PLOTTED
DECEMBER 2, 2016 10:59
PLOTTED BY
DBOYNTE

CAD SYSTEM
AutoCAD Rel. 20.0s
CAD FILENAME
3766-331-1921-RD-35.DWG

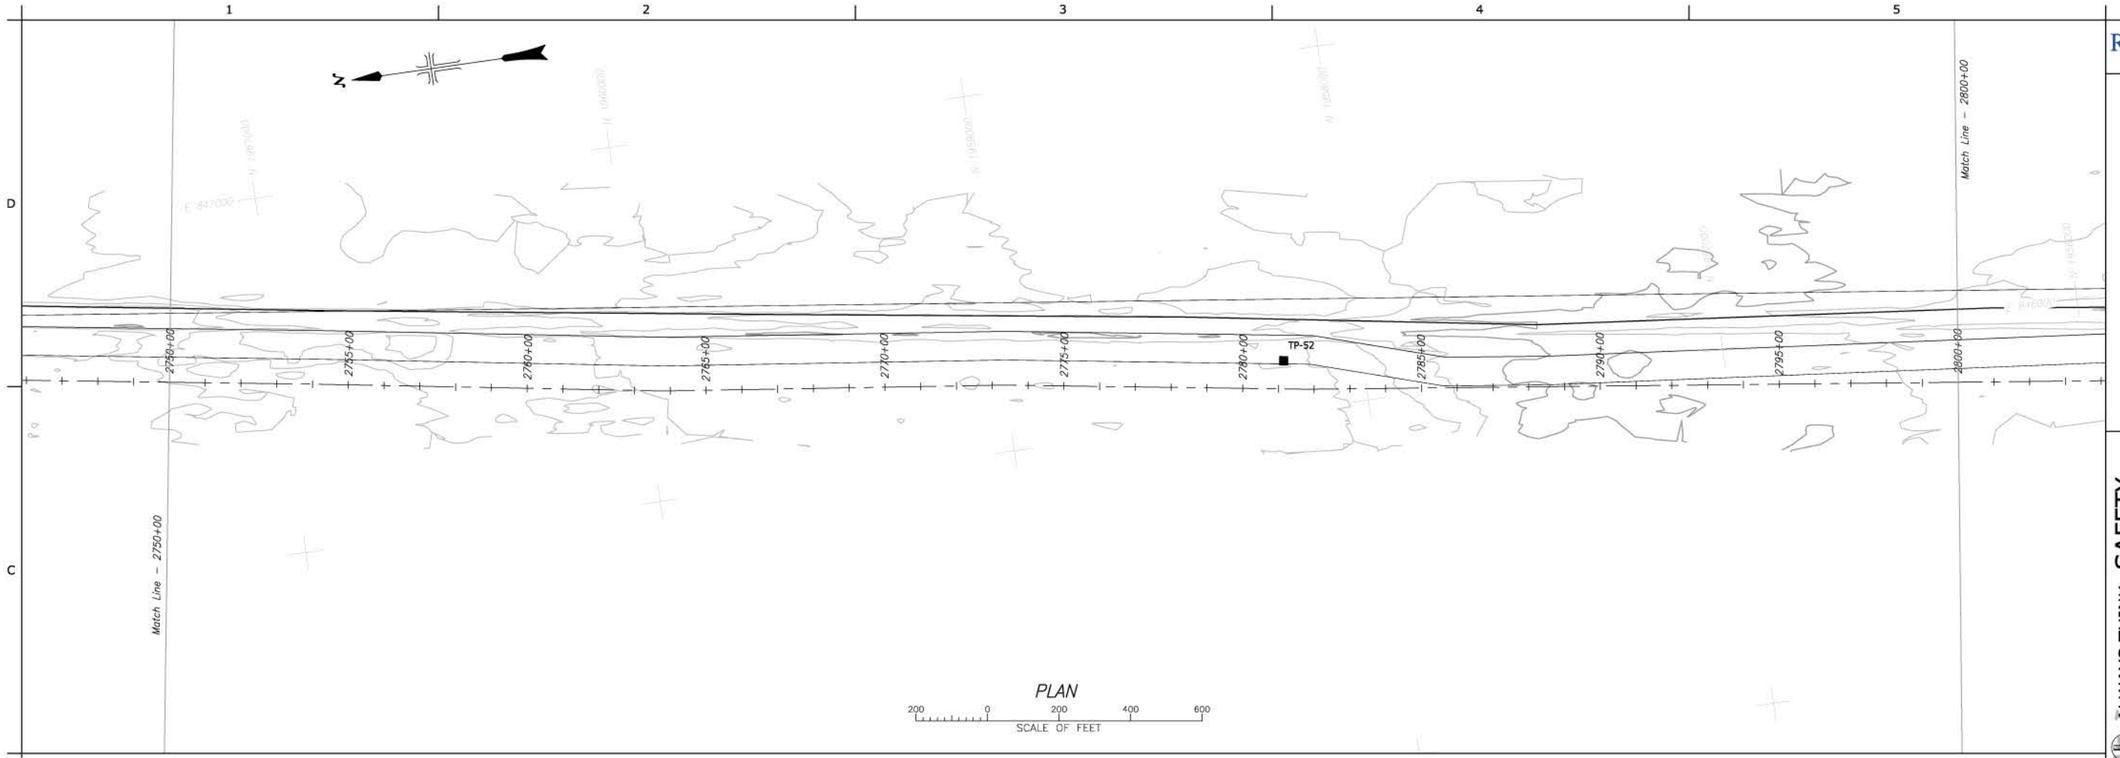

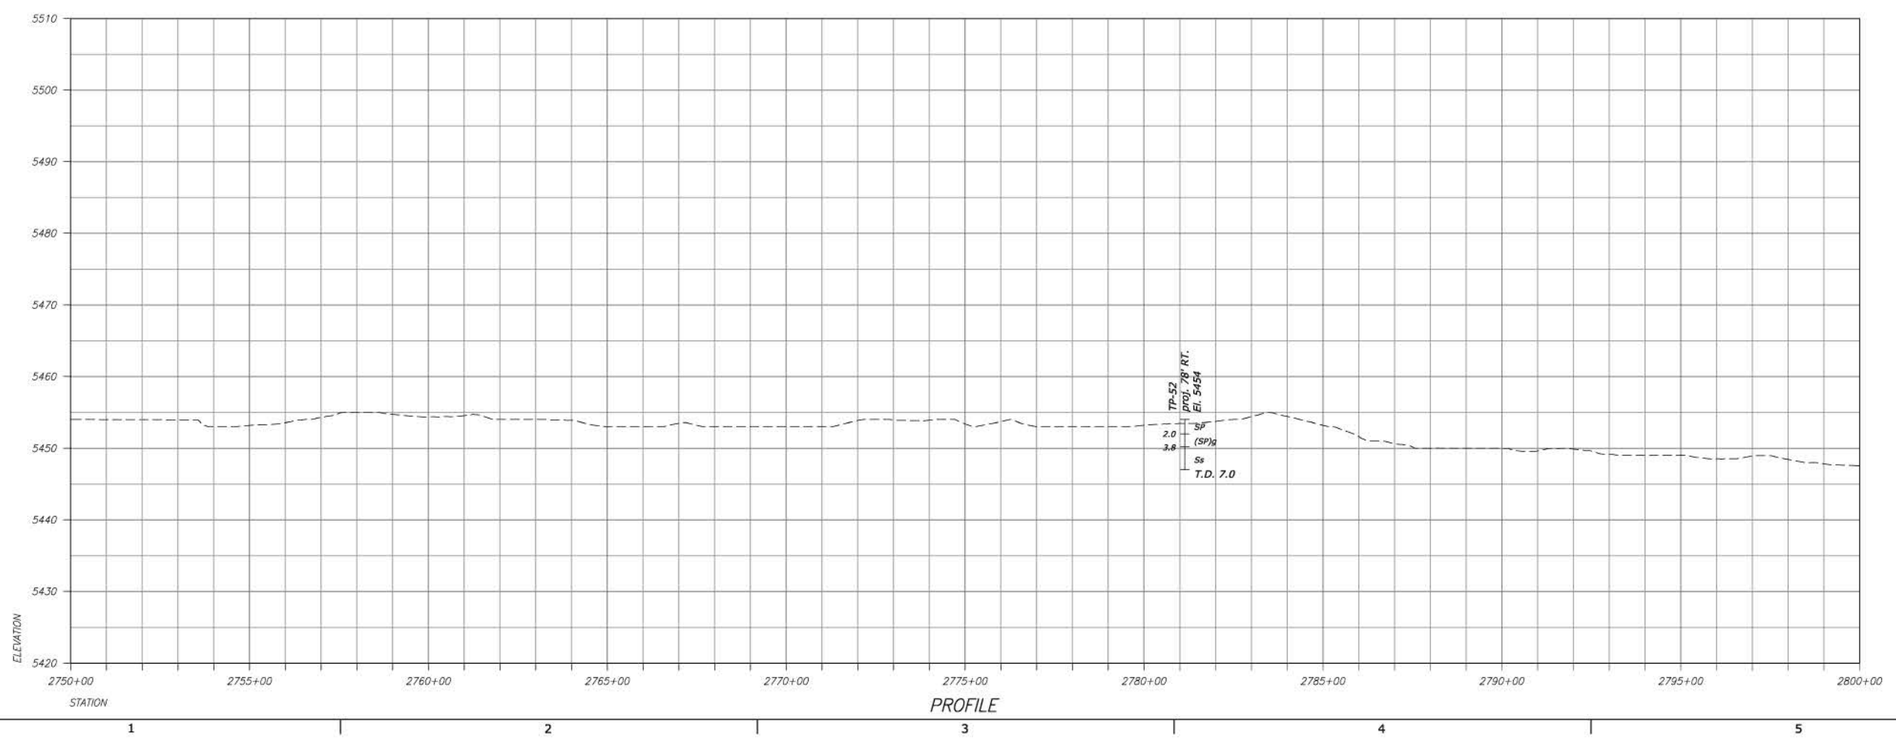

RECLAMATION
Managing Water in the West

ALWAYS THINK SAFETY

U.S. DEPARTMENT OF THE INTERIOR
BUREAU OF RECLAMATION
FEDERAL DOMESTIC ASSISTANCE PROGRAM

RECLAMATION RURAL WATER SUPPLY PROGRAM 15.548

NORTH CENTRAL ARIZONA WATER FEASIBILITY STUDY

For Internal Use Only
Draft
Not For Distribution

X DESIGNED
X DRAWN
X CHECKED
TECH. APPR.
APPROVED
ADMIN APPROVAL -
PHOENIX, AZ

LECHEE TO THE GAP

STA 2750+00 TO STA 2800+00

3766-331-T922

SHEET 36

DATE AND TIME PLOTTED
DECEMBER 2, 2016 11:00
PLOTTED BY
EBIGPAYTE

CAD SYSTEM
AutoCAD Rel. 20.0s
CAD FILENAME
3766-331-T922-RD-36.DWG

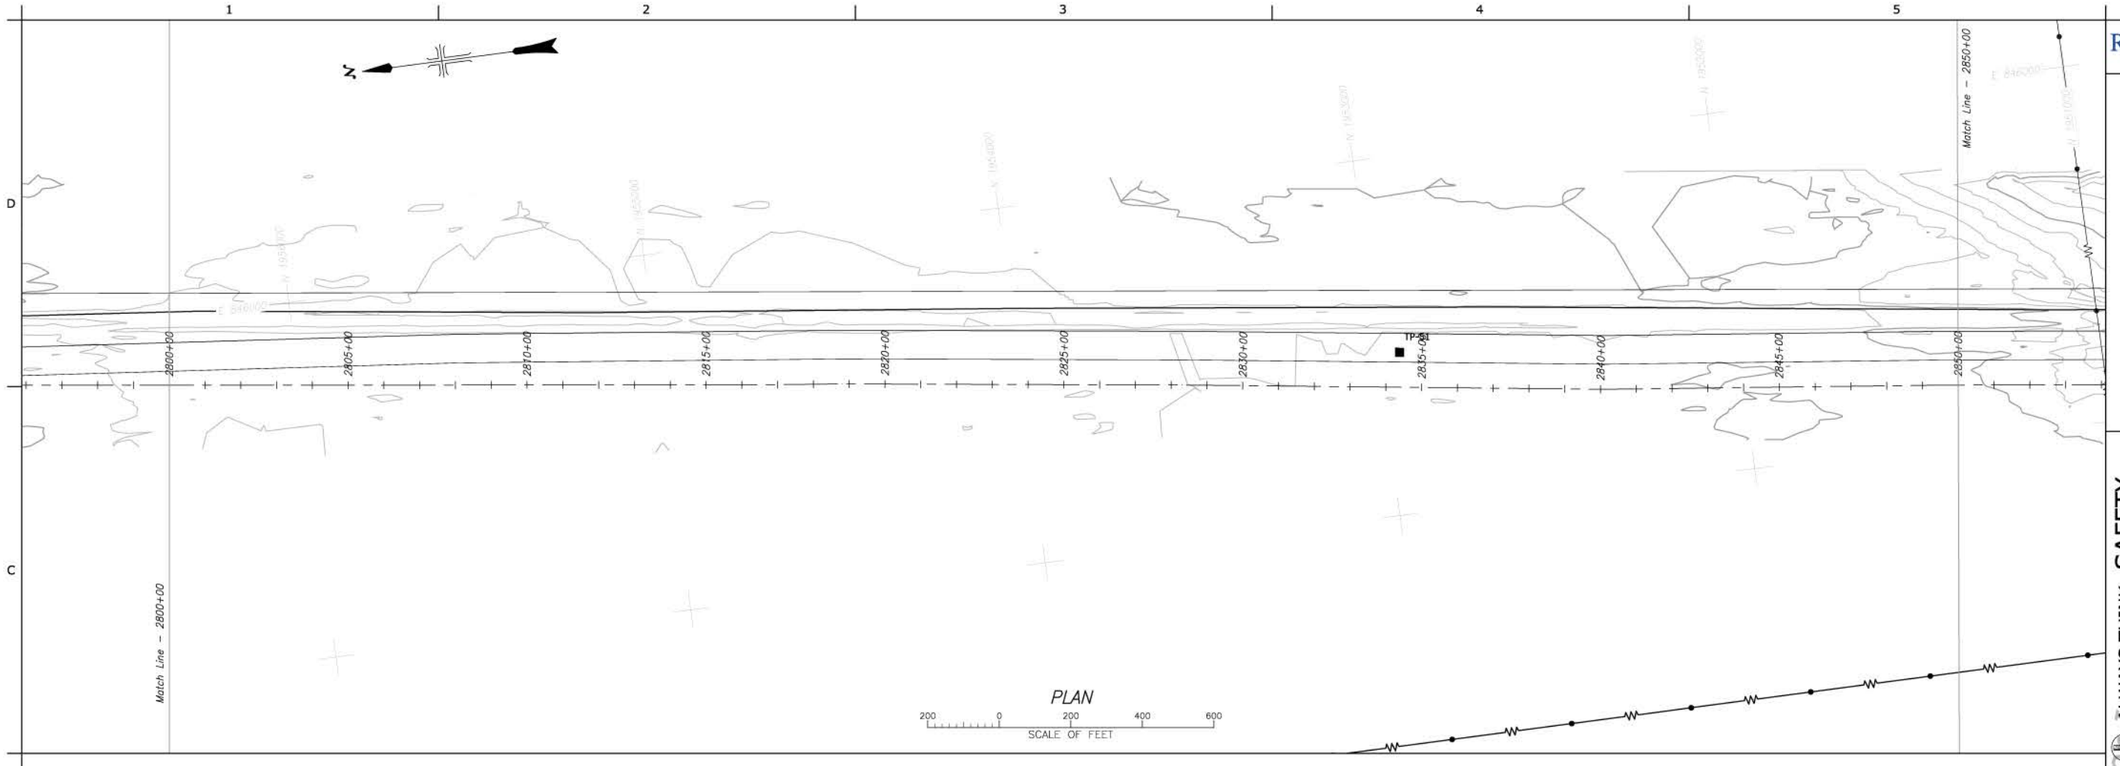

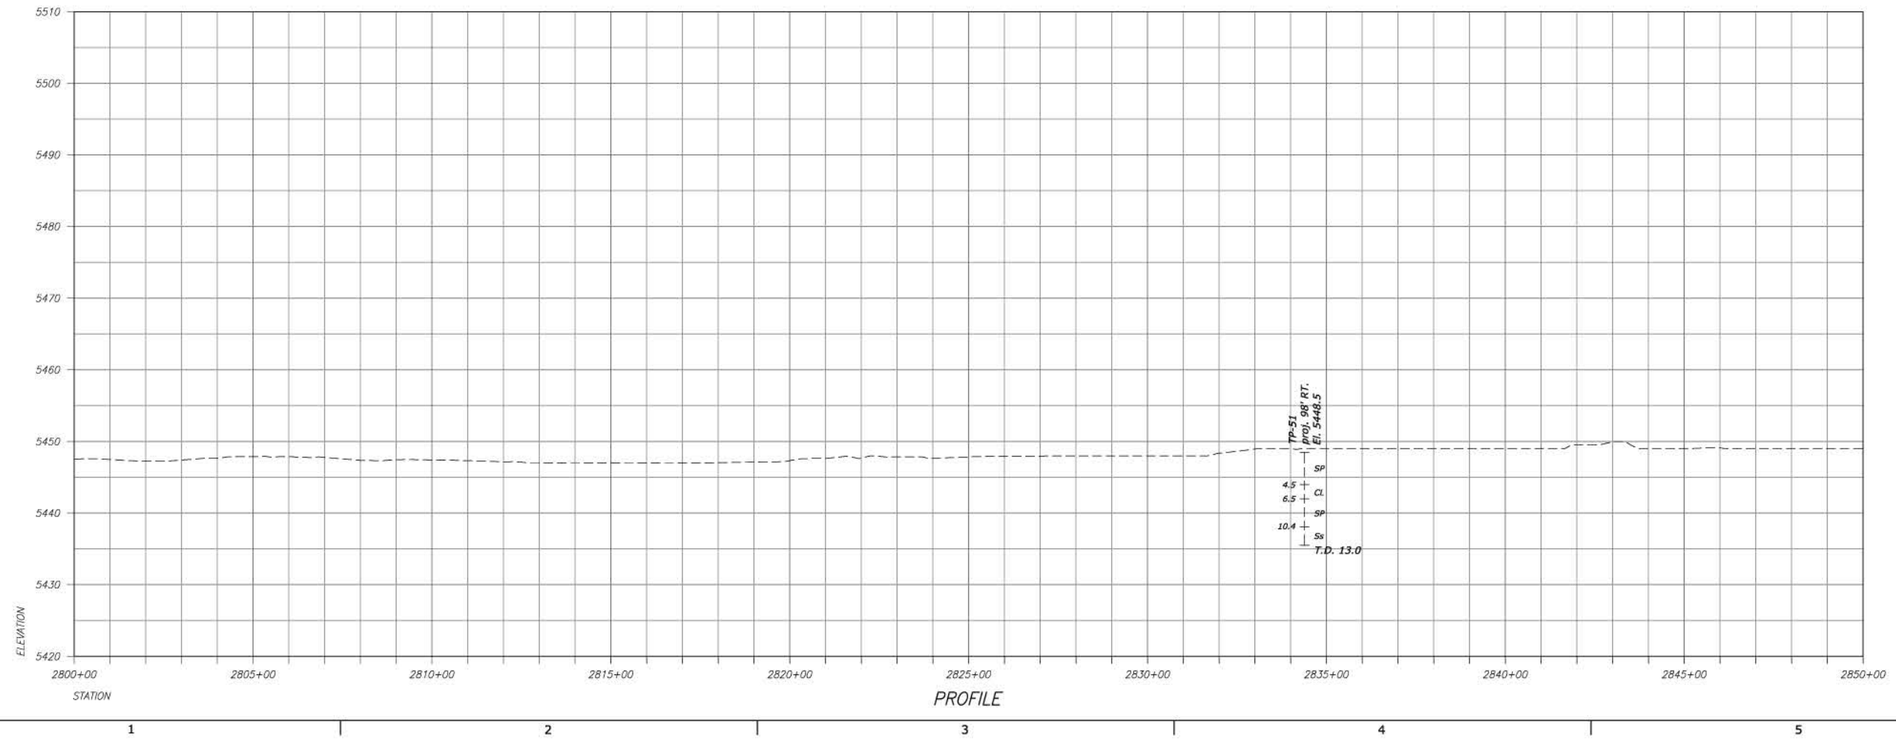

RECLAMATION
Managing Water in the West

ALWAYS THINK SAFETY

U.S. DEPARTMENT OF THE INTERIOR
BUREAU OF RECLAMATION
FEDERAL DOMESTIC ASSISTANCE PROGRAM

RECLAMATION RURAL WATER SUPPLY
PROGRAM 15.548

NORTH CENTRAL ARIZONA WATER FEASIBILITY STUDY

For Reference Only
Not For Distribution

X DESIGNED
X DRAWN
X CHECKED
TECH. APPR.
APPROVED
ADMIN APPROVAL -
PHOENIX, AZ

LECHEE TO THE GAP

STA 2800+00 TO STA 2850+00

3766-331-T923

SHEET 37

DATE AND TIME PLOTTED
DECEMBER 2, 2016 11:01
PLOTTED BY
EBIGHYTE

CAD SYSTEM
AutoCAD Rel. 20.0s
CAD FILENAME
3766-331-1923-AD-37.DWG

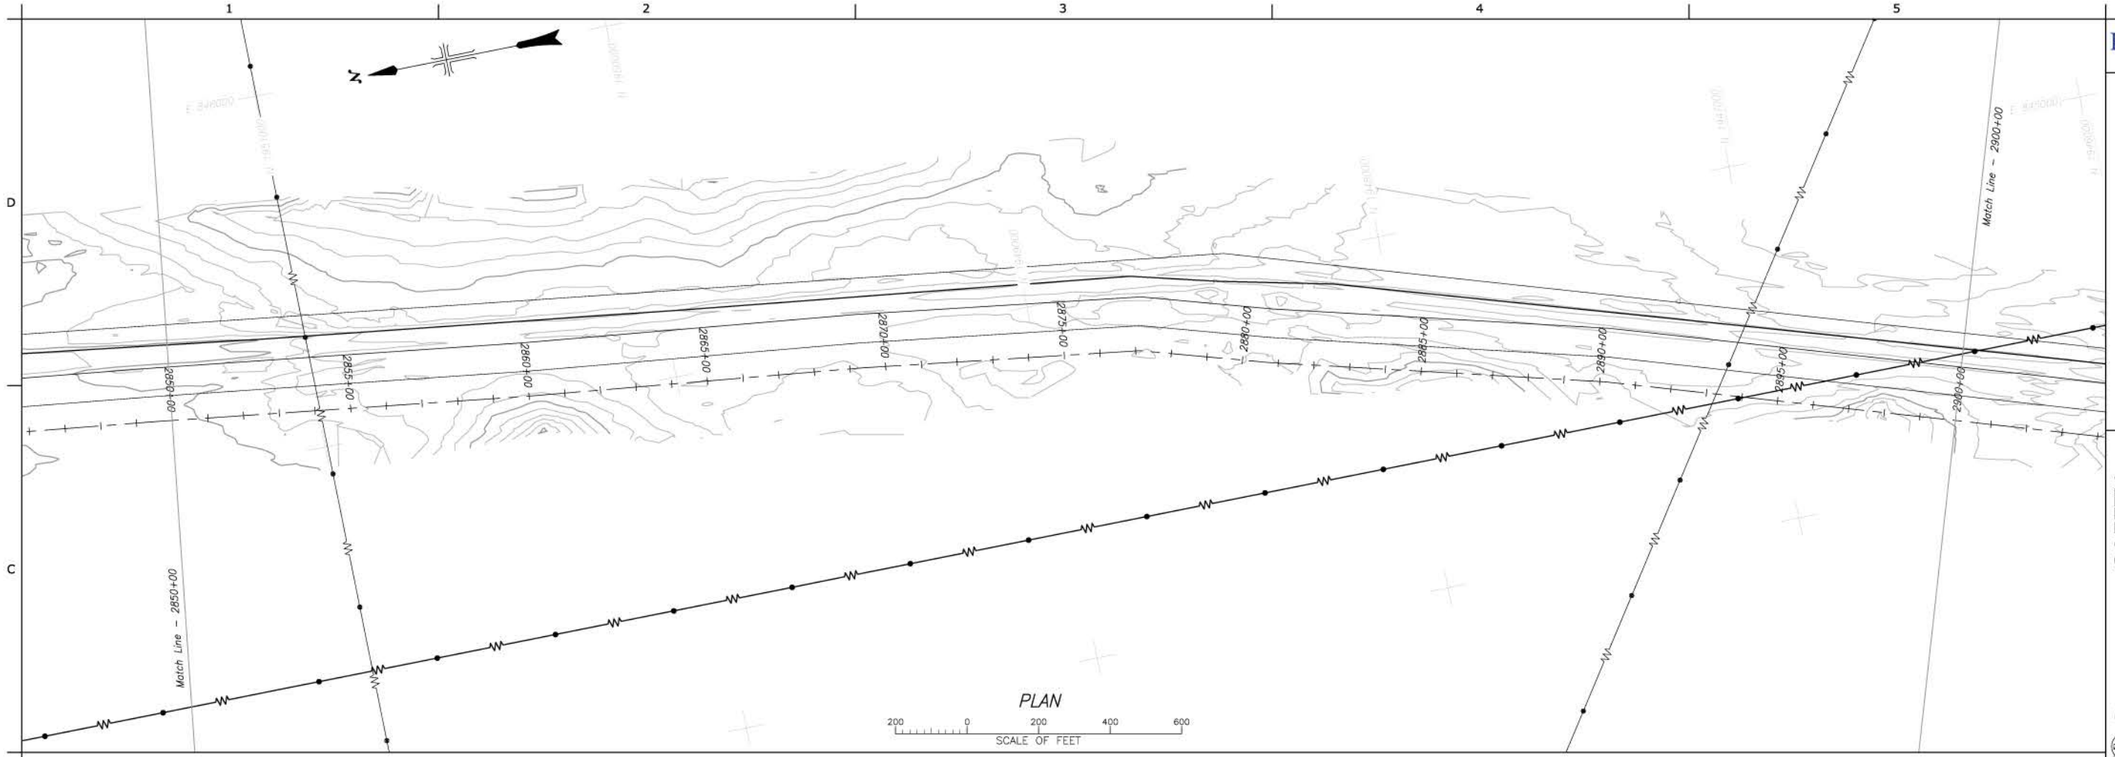

PLAN

200 0 200 400 600
SCALE OF FEET

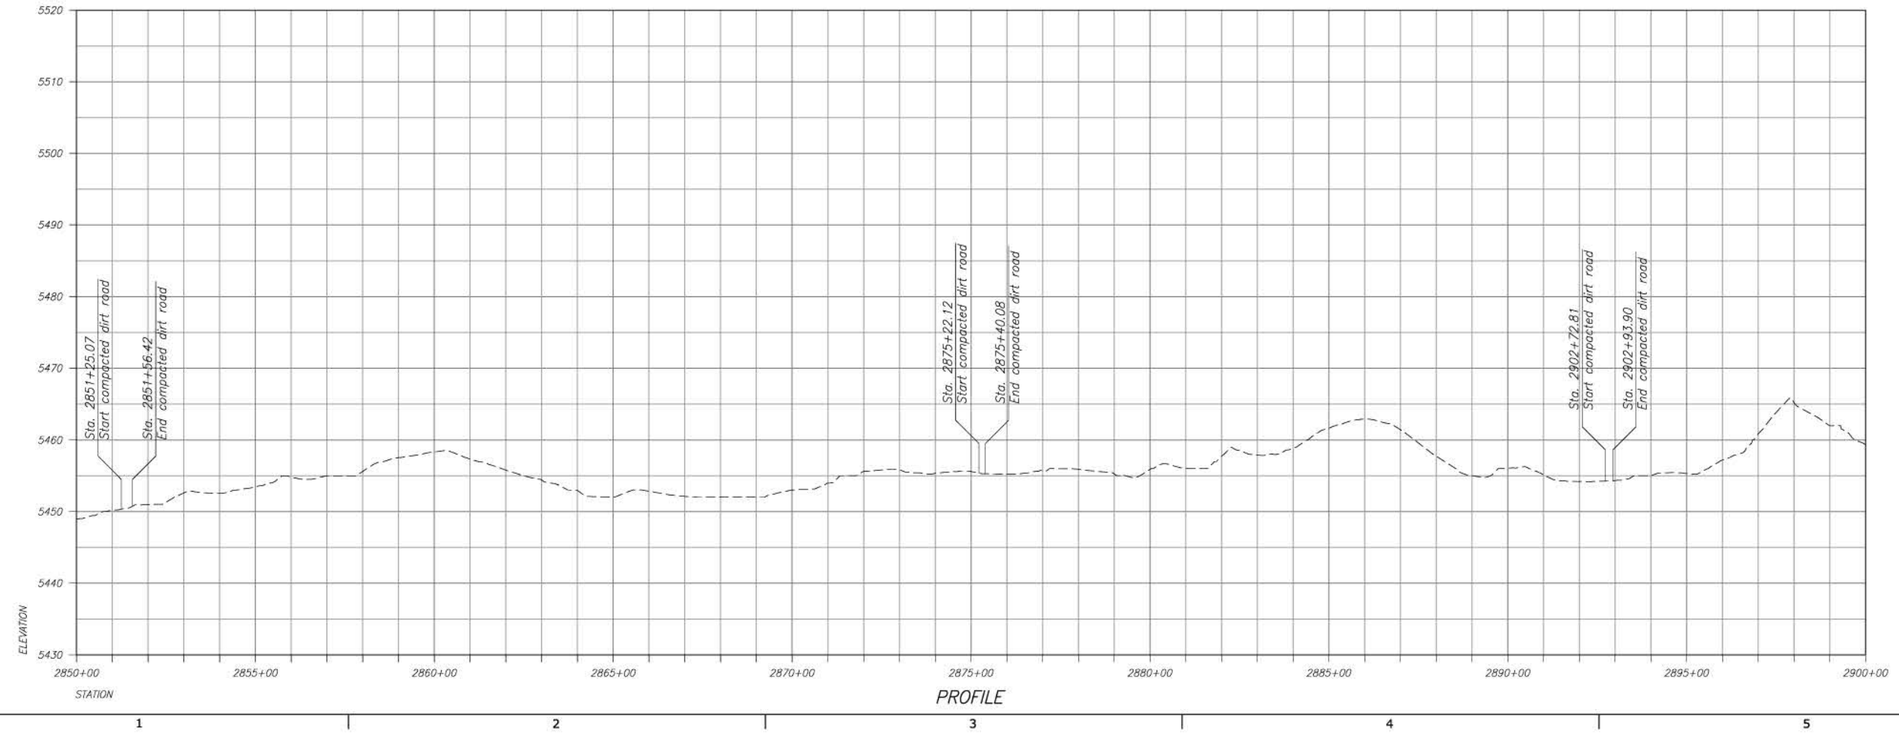

PROFILE

DATE AND TIME PLOTTED
DECEMBER 2, 2016 11:02
PLOTTED BY
DBOYNTE

CAD SYSTEM
AutoCAD Rel. 20.0s
CAD FILENAME
3766-331-T924-MD-38.DWG

RECLAMATION
Managing Water in the West

ALWAYS THINK SAFETY

"U.S. DEPARTMENT OF THE INTERIOR
BUREAU OF RECLAMATION"
FEDERAL DOMESTIC ASSISTANCE PROGRAM

RECLAMATION RURAL WATER SUPPLY
PROGRAM 15.548
NORTH CENTRAL ARIZONA WATER FEASIBILITY STUDY

For Reference Only
Not For Distribution

X	DESIGNED
X	DRAWN
X	CHECKED
	TECH. APPR.
	APPROVED ADMIN APPROVAL -
	PHOENIX, AZ

LECHEE TO THE GAP

STA 2850+00 TO STA 2900+00

3766-331-T924

SHEET 38

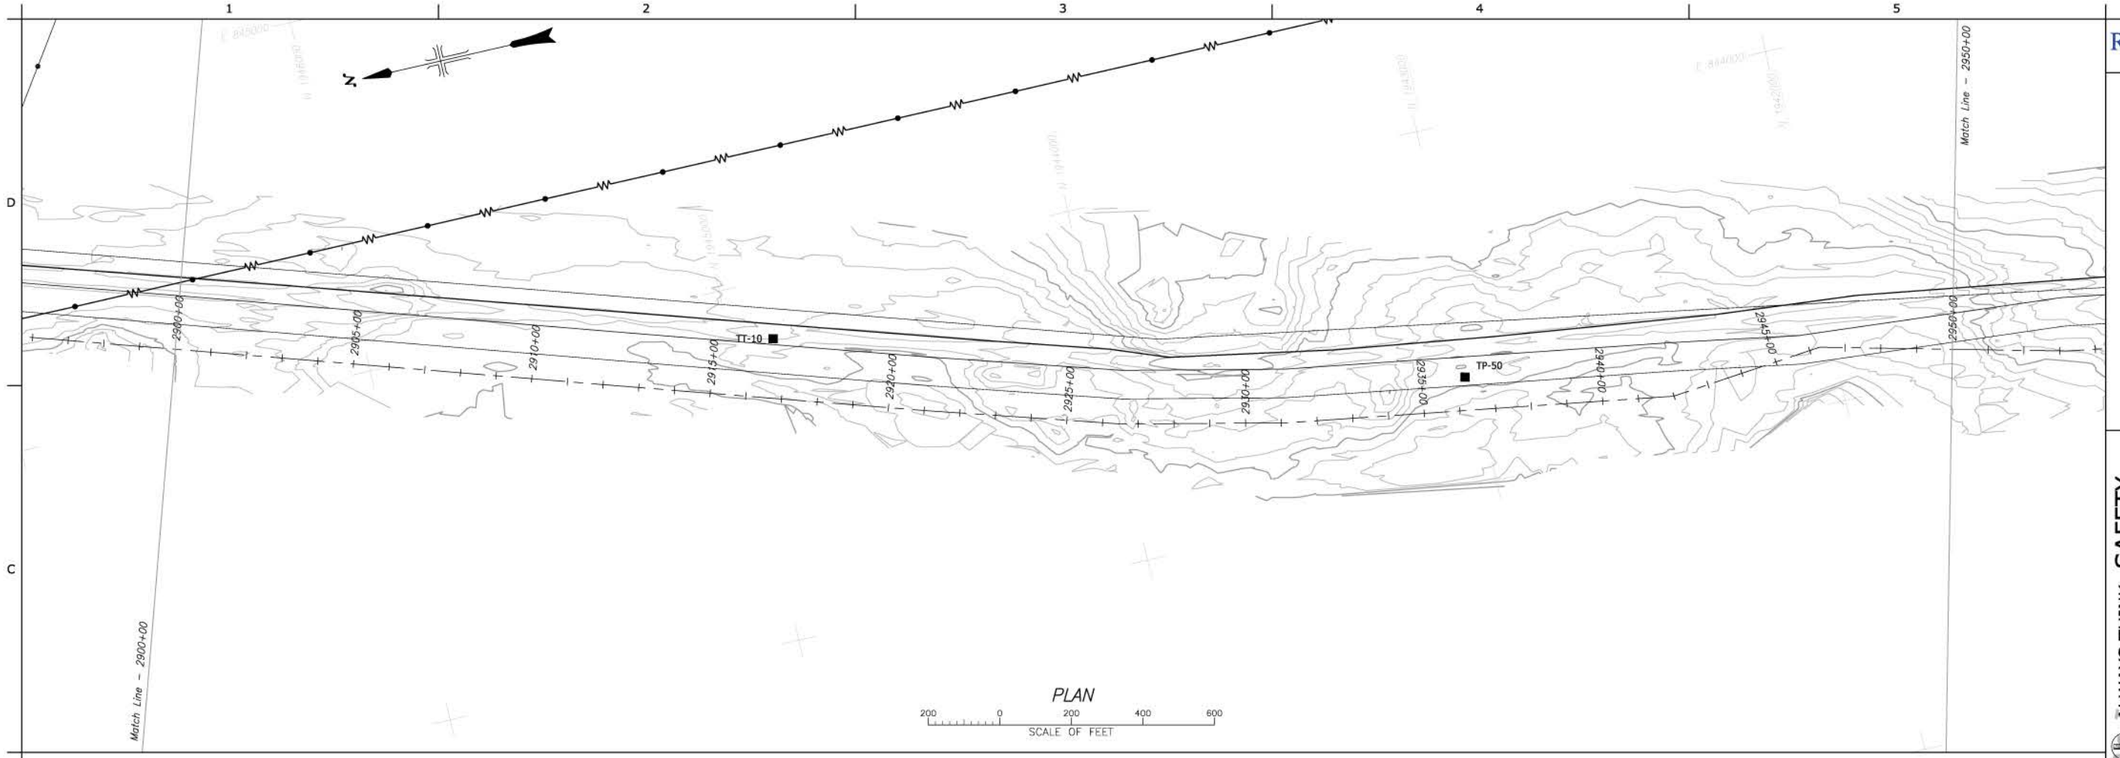

PLAN

SCALE OF FEET 200 0 200 400 600

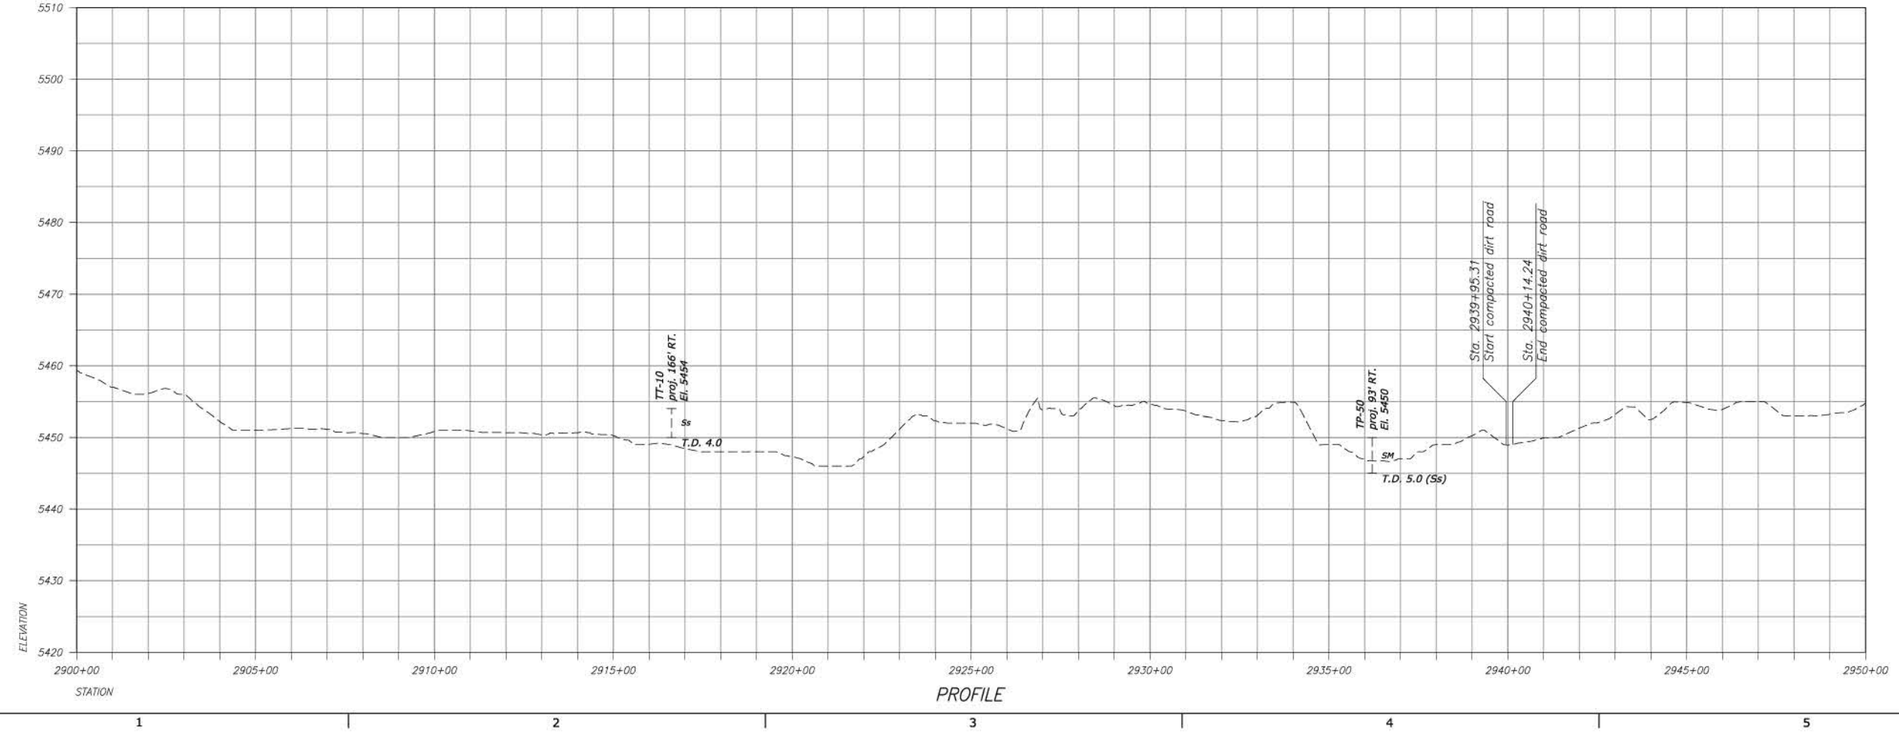

PROFILE

DATE AND TIME PLOTTED
DECEMBER 2, 2016 11:03
PLOTTED BY
EBISPAYE

CAD SYSTEM
AutoCAD Rel. 20.0s
CAD FILENAME
3766-331-T925-NID-39.DWG

RECLAMATION
Managing Water in the West

ALWAYS THINK SAFETY

U.S. DEPARTMENT OF THE INTERIOR
BUREAU OF RECLAMATION
FEDERAL DOMESTIC ASSISTANCE PROGRAM

RECLAMATION RURAL WATER SUPPLY
PROGRAM 15.548

NORTH CENTRAL ARIZONA WATER FEASIBILITY STUDY

For Reference Only
Not For Distribution

DESIGNED	X
DRAWN	X
CHECKED	X
TECH. APPR.	
APPROVED (DMON APPROVAL -)	
PHOENIX, AZ	

LECHEE TO THE GAP

STA 2900+00 TO STA 2950+00

3766-331-T925

SHEET 39

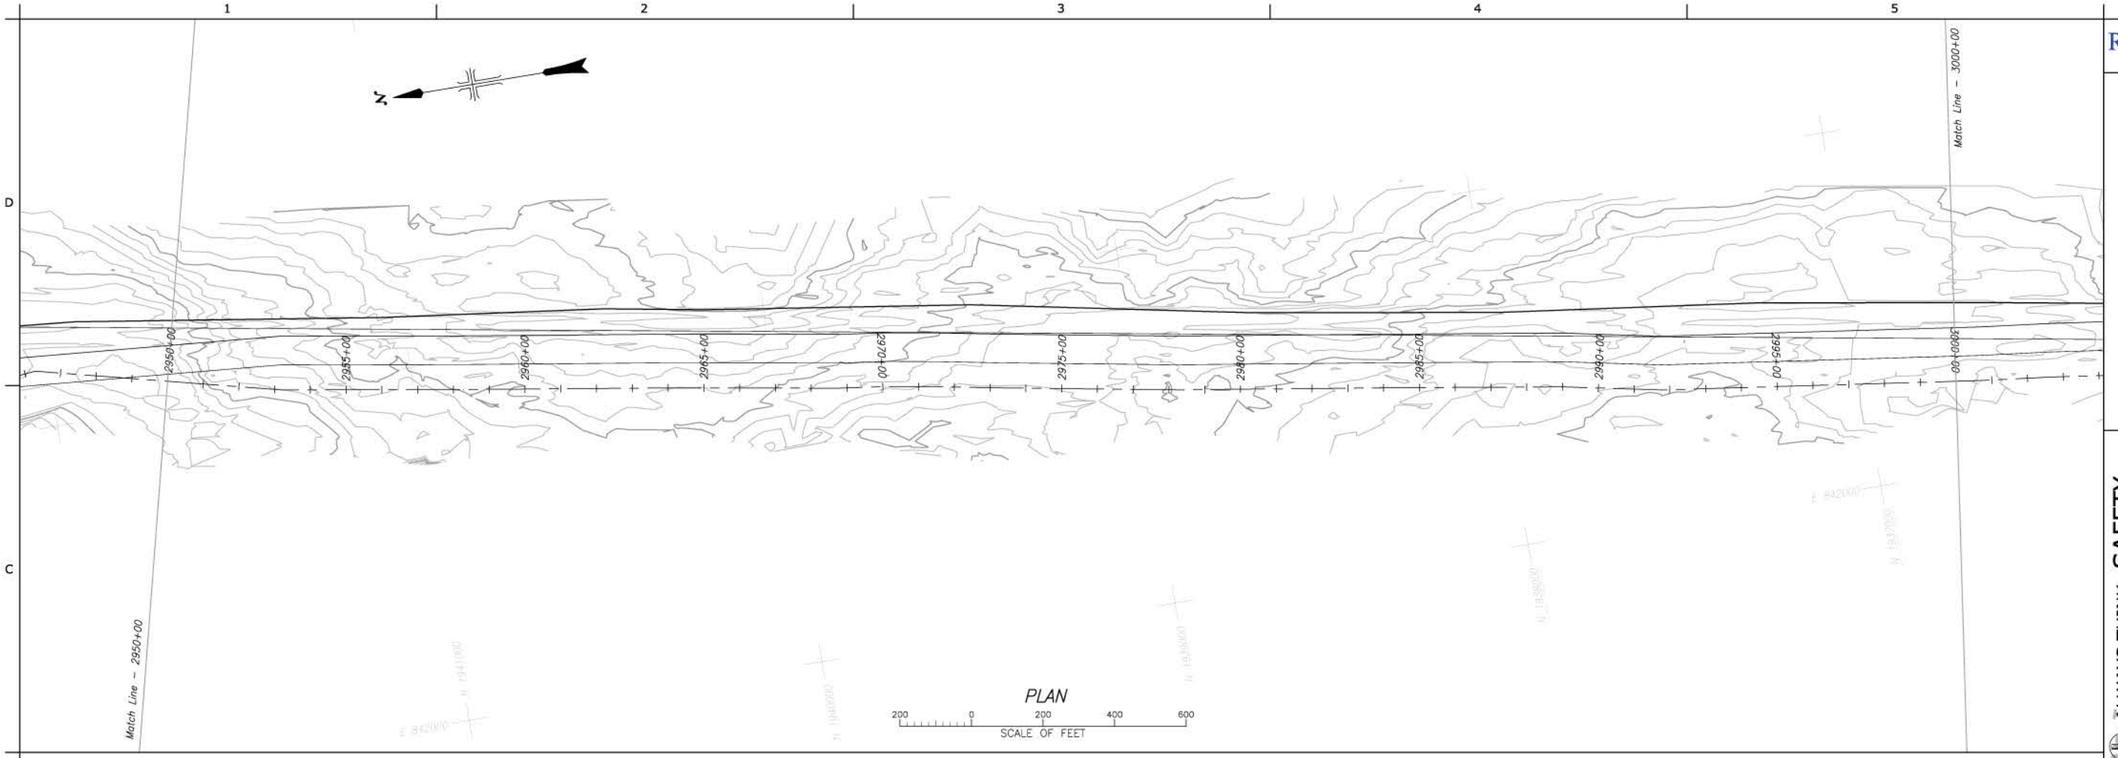

PLAN

200 0 200 400 600
SCALE OF FEET

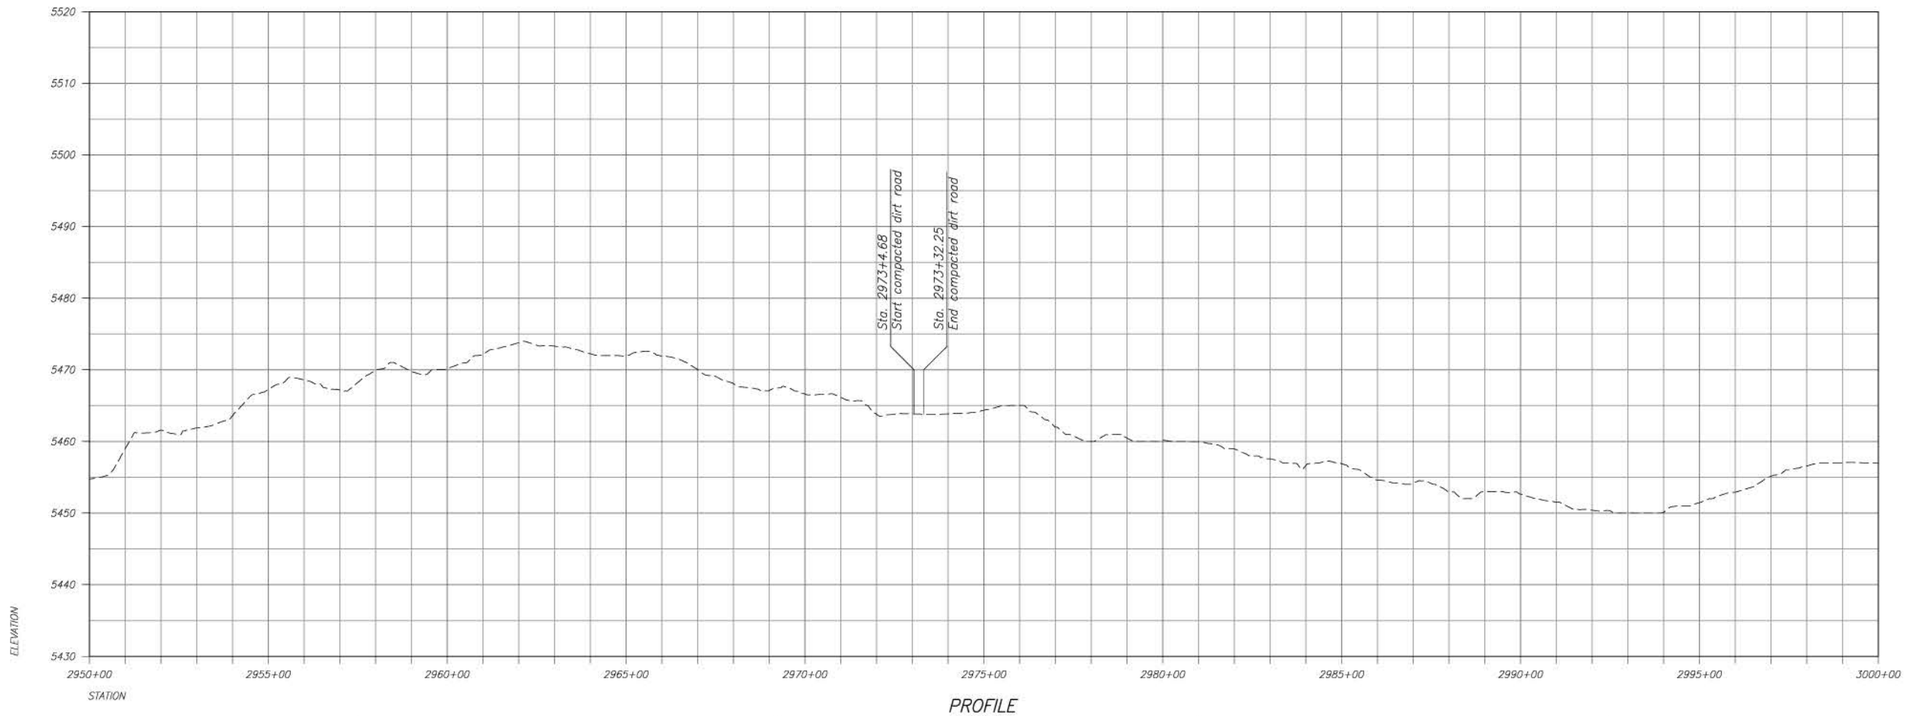

PROFILE

RECLAMATION
Managing Water in the West

ALWAYS THINK SAFETY

U.S. DEPARTMENT OF THE INTERIOR
BUREAU OF RECLAMATION
FEDERAL DOMESTIC ASSISTANCE PROGRAM

RECLAMATION RURAL WATER SUPPLY
PROGRAM 15.548

NORTH CENTRAL ARIZONA WATER FEASIBILITY STUDY

For Reference Only
Not For Distribution

X DESIGNED
X DRAWN
X CHECKED
TECH. APPR.
APPROVED
ADMIN APPROVAL -
PHOENIX, AZ

LECHEE TO THE GAP

STA 2950+00 TO STA 3000+00

3766-331-T926

SHEET 40

DATE AND TIME PLOTTED
DECEMBER 2, 2016 11:04
PLOTTED BY
ESKOPATE

CAD SYSTEM
AutoCAD Rel. 20.0s
CAD FILENAME
3766-331-T926-RD-40.DWG

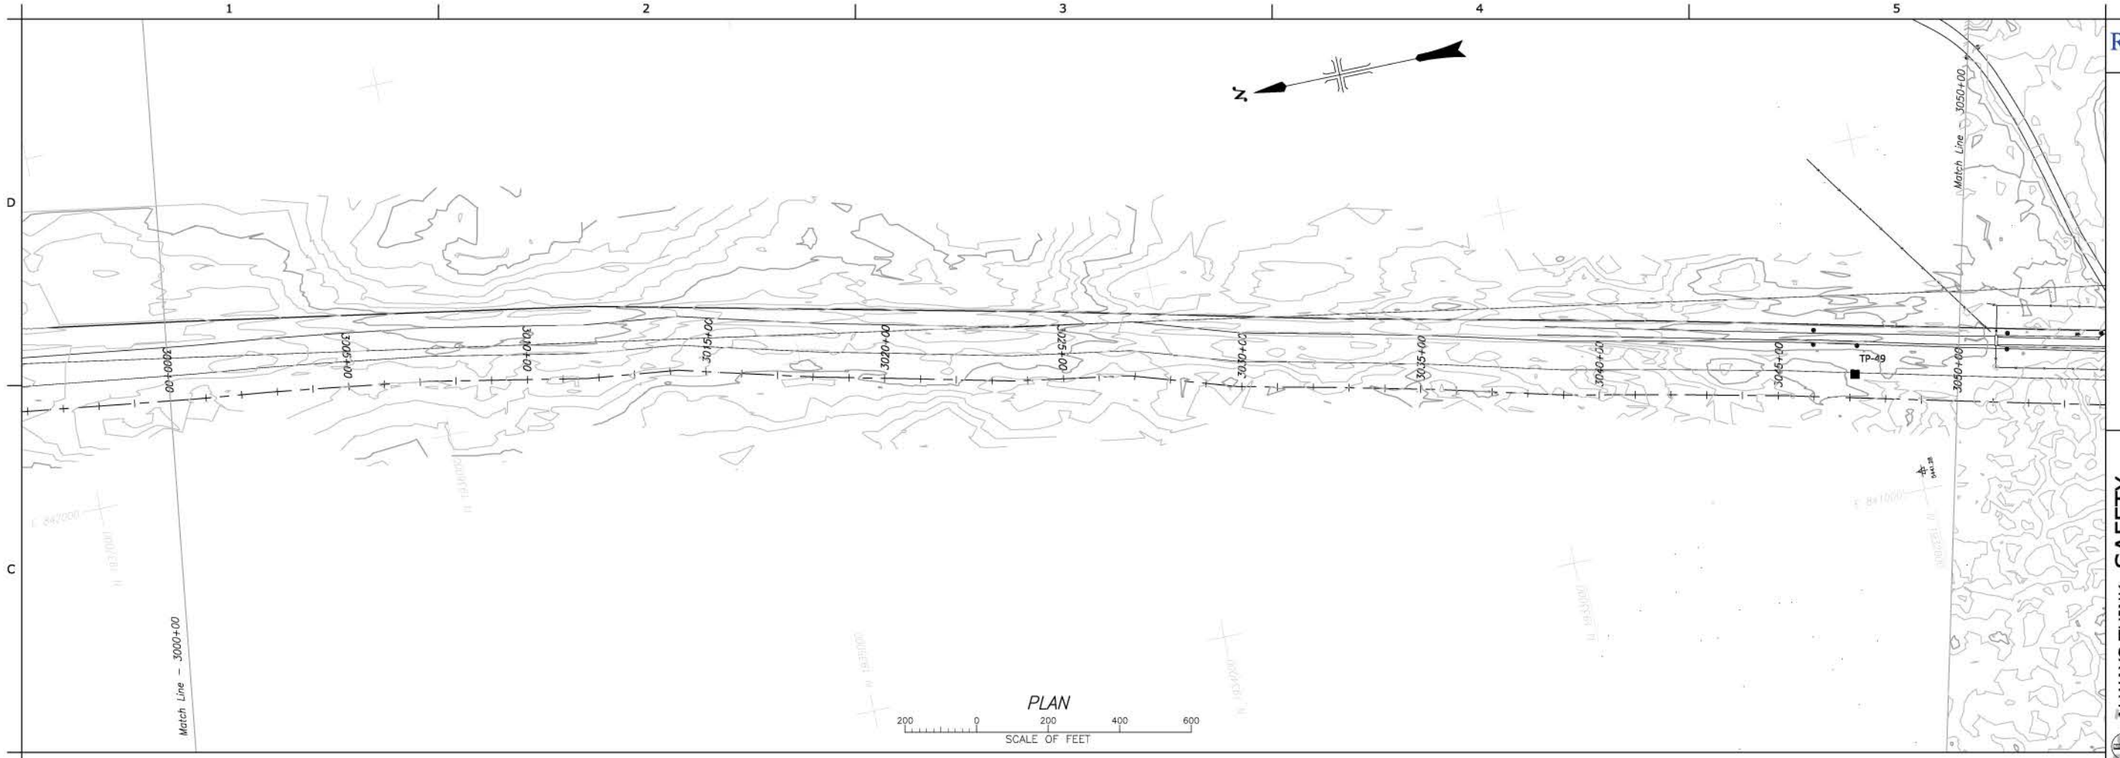

PLAN

200 0 200 400 600
SCALE OF FEET

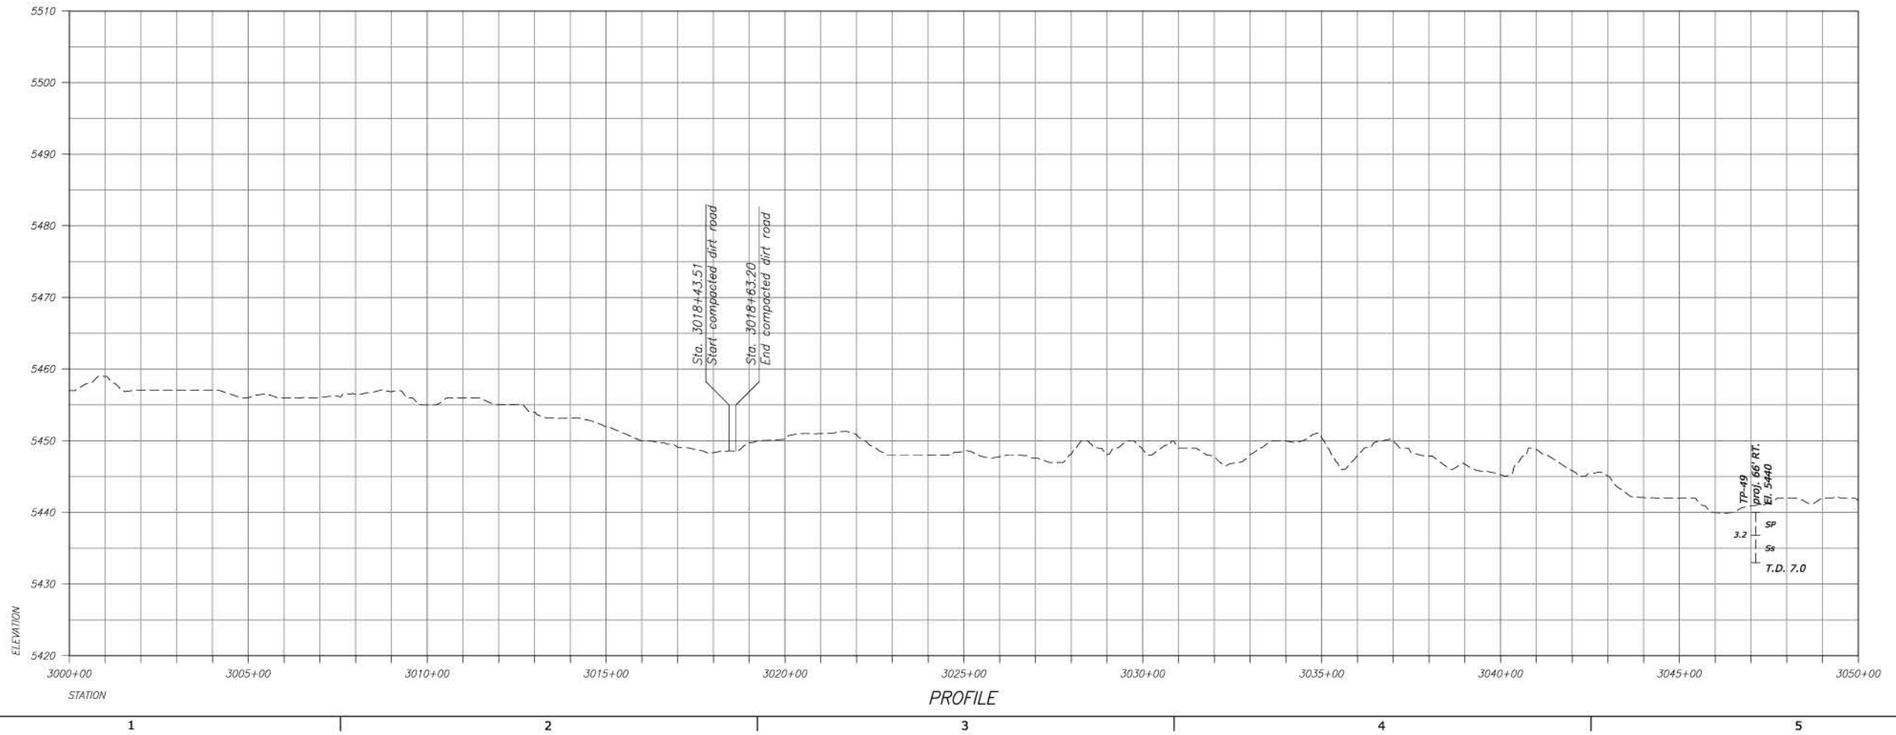

PROFILE

RECLAMATION
Managing Water in the West

ALWAYS THINK SAFETY

U.S. DEPARTMENT OF THE INTERIOR
BUREAU OF RECLAMATION
FEDERAL DOMESTIC ASSISTANCE PROGRAM

RECLAMATION RURAL WATER SUPPLY
PROGRAM 15.548

NORTH CENTRAL ARIZONA WATER FEASIBILITY STUDY

For Reference Only
Not For Distribution

X DESIGNED
X DRAWN
X CHECKED
TECH. APPR.
APPROVED
ADMIN APPROVAL -
PHOENIX, AZ

LECHEE TO THE GAP

STA 3000+00 TO STA 3050+00

3766-331-T927

SHEET 41

DATE AND TIME PLOTTED
DECEMBER 2, 2016 11:05
PLOTTED BY
EBIGNITE

CAD SYSTEM
AutoCAD Rel. 20.0s
CAD FILENAME
3766-331-T927-ND-41.DWG

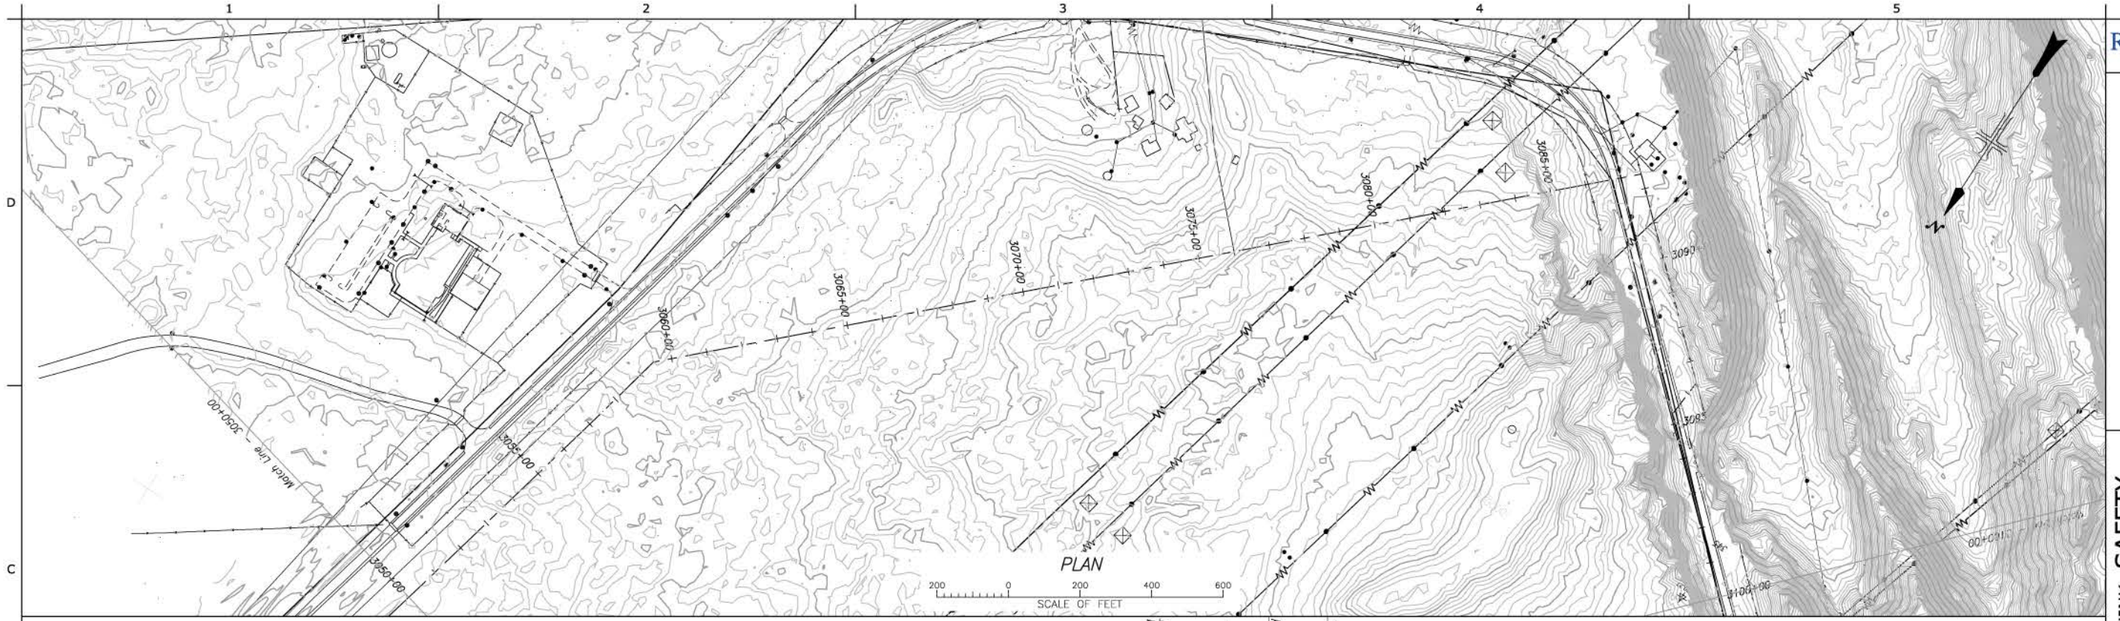

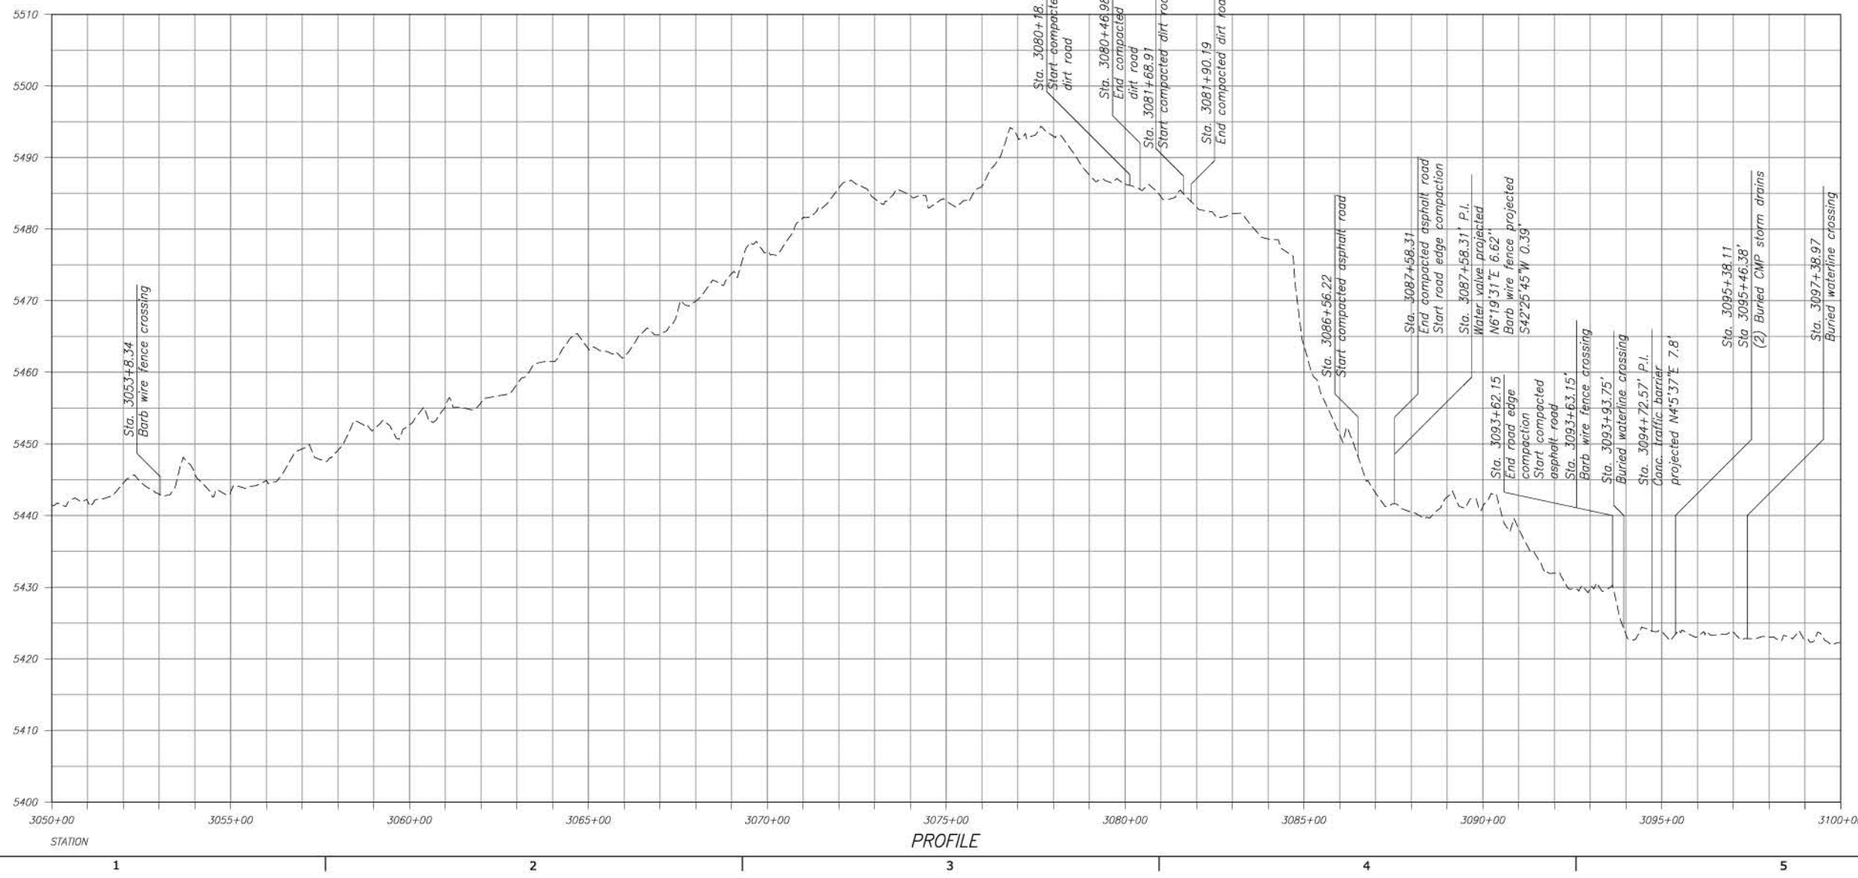

RECLAMATION
Managing Water in the West

ALWAYS THINK SAFETY

"U.S. DEPARTMENT OF THE INTERIOR
BUREAU OF RECLAMATION"
FEDERAL DOMESTIC ASSISTANCE PROGRAM

RECLAMATION RURAL WATER SUPPLY
PROGRAM 15.548

NORTH CENTRAL ARIZONA WATER FEASIBILITY STUDY

For Reference Only
Not for Distribution

X DESIGNED
X DRAWN
X CHECKED
TECH. APPR.
APPROVED
ADMIN APPROVAL -
PHOENIX, AZ

LECHEE TO THE GAP

STA 3050+00 TO STA 3100+00

3766-331-T928

SHEET 42

DATE AND TIME PLOTTED:
DECEMBER 2, 2016 11:06
PLOTTED BY:
EBIGPITE

CAD SYSTEM:
AutoCAD Rel. 20.0s
CAD FILENAME:
3766-331-T928-NO-42.DWG

RECLAMATION
Managing Water in the West

ALWAYS THINK SAFETY

U.S. DEPARTMENT OF THE INTERIOR
BUREAU OF RECLAMATION
FEDERAL DOMESTIC ASSISTANCE PROGRAM

RECLAMATION RURAL WATER SUPPLY
PROGRAM 15.548

NORTH CENTRAL ARIZONA WATER FEASIBILITY STUDY

For Reference Only
Not For Distribution

X DESIGNED
X DRAWN
X CHECKED
TECH. APPR.
APPROVED
ADMIN APPROVAL -
PHOENIX, AZ

LECHEE TO THE GAP

STA 3100+00 TO STA 3150+00

3766-331-T929

SHEET 43

DATE AND TIME PLOTTED
DECEMBER 2, 2016 11:07
PLOTTED BY
EBDAYTE

CAD SYSTEM
AutoCAD Rel. 20.0s
CAD FILENAME
3766-331-T929-100-43.DWG