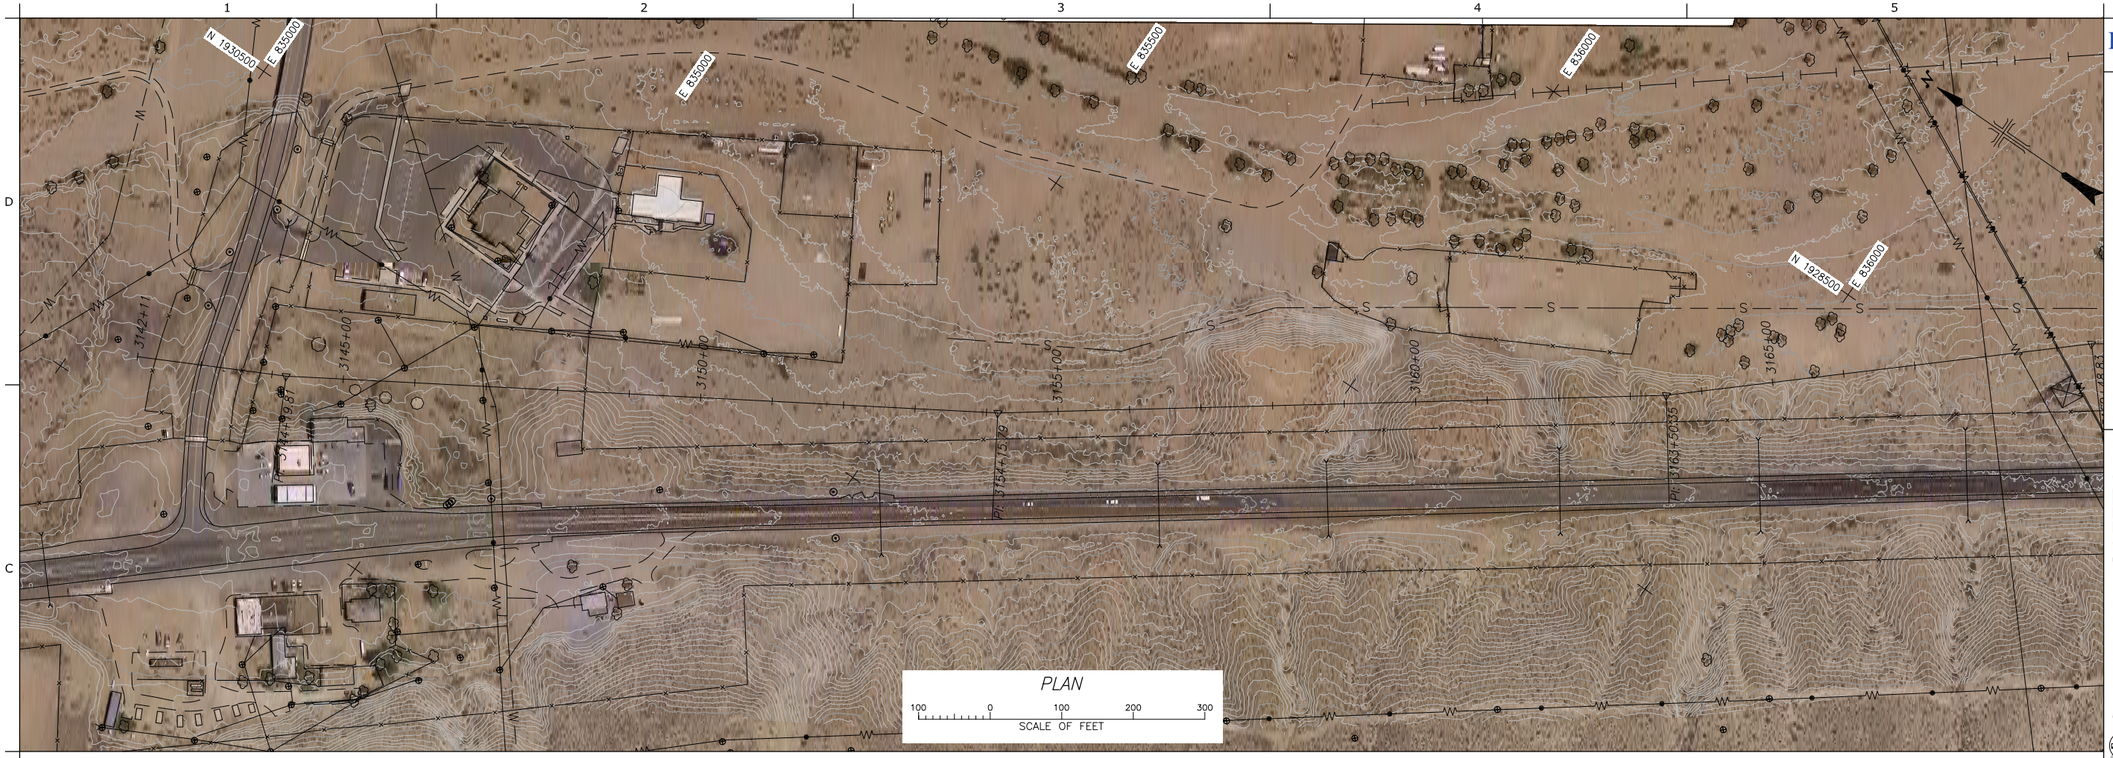

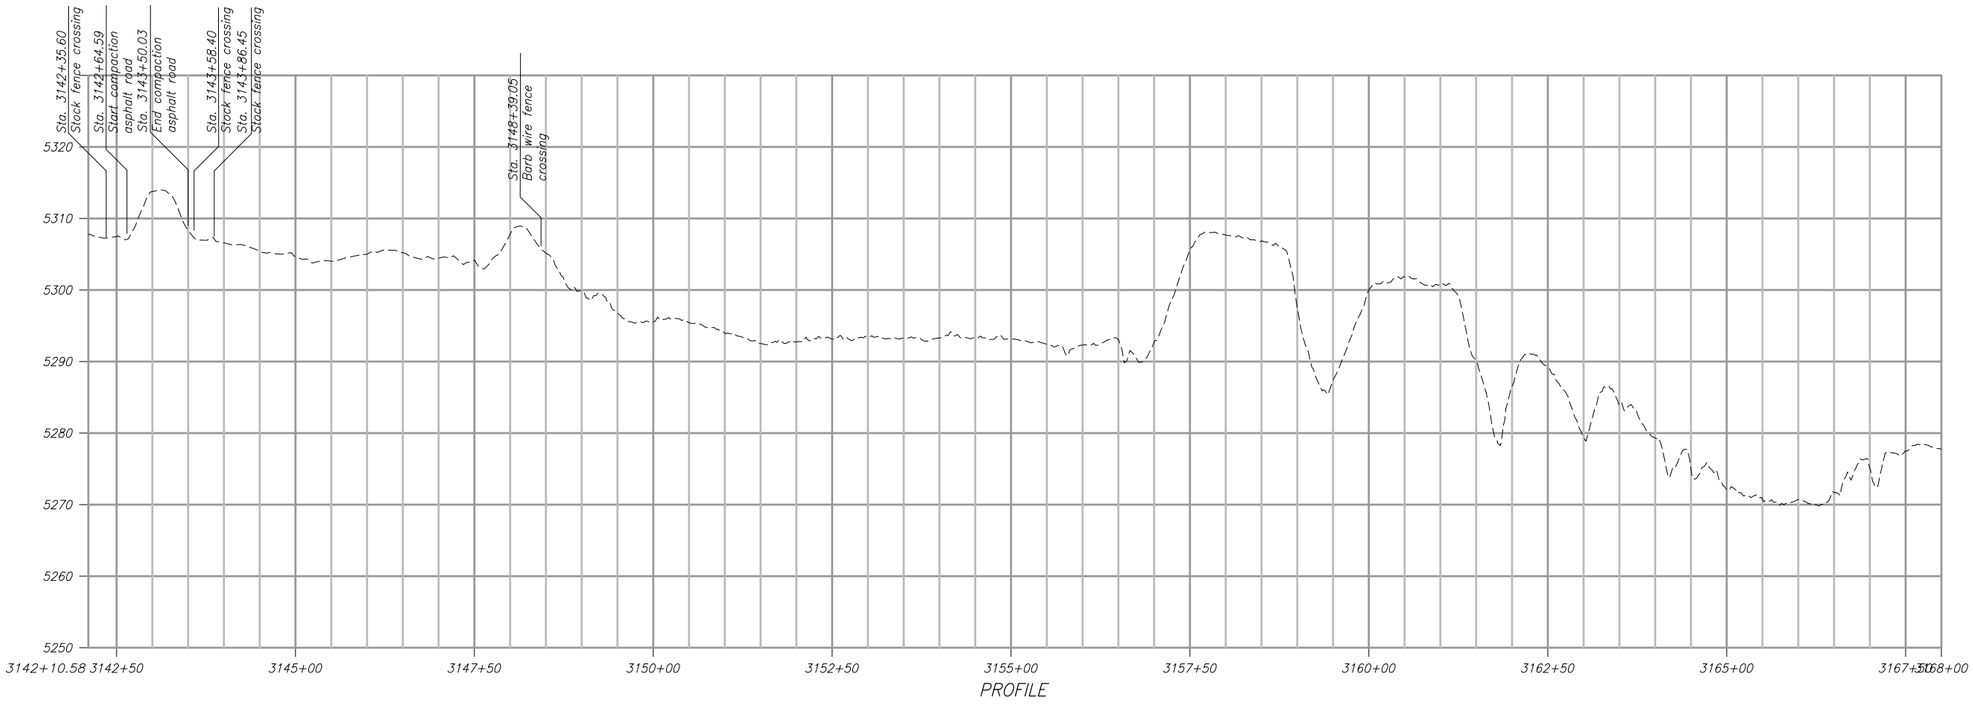

PROFILE

RECLAMATION
Managing Water in the West

ALWAYS THINK SAFETY

U.S. DEPARTMENT OF THE INTERIOR
BUREAU OF RECLAMATION
FEDERAL DOMESTIC ASSISTANCE PROGRAM

RECLAMATION RURAL WATER SUPPLY
PROGRAM 15.548

NORTH CENTRAL ARIZONA WATER FEASIBILITY
STUDY

For Internal Use Only
Draft
Not For Distribution

X
DESIGNED
X
DRAWN
X
CHECKED
TECH. APPR.
APPROVED
ADMIN APPROVAL -
PHOENIX, AZ

THE GAP TO GRAY
MOUNTAIN

STA 3142+10.58 TO STA
3168+00

3766-331-T836

SHEET 1

DATE AND TIME PLOTTED
DECEMBER 1, 2016 16:46
PLOTTED BY
ASMITH

CAD SYSTEM
AutoCAD Rel. 20.0s
CAD FILENAME
3766-331-T836-RD-1.DWG