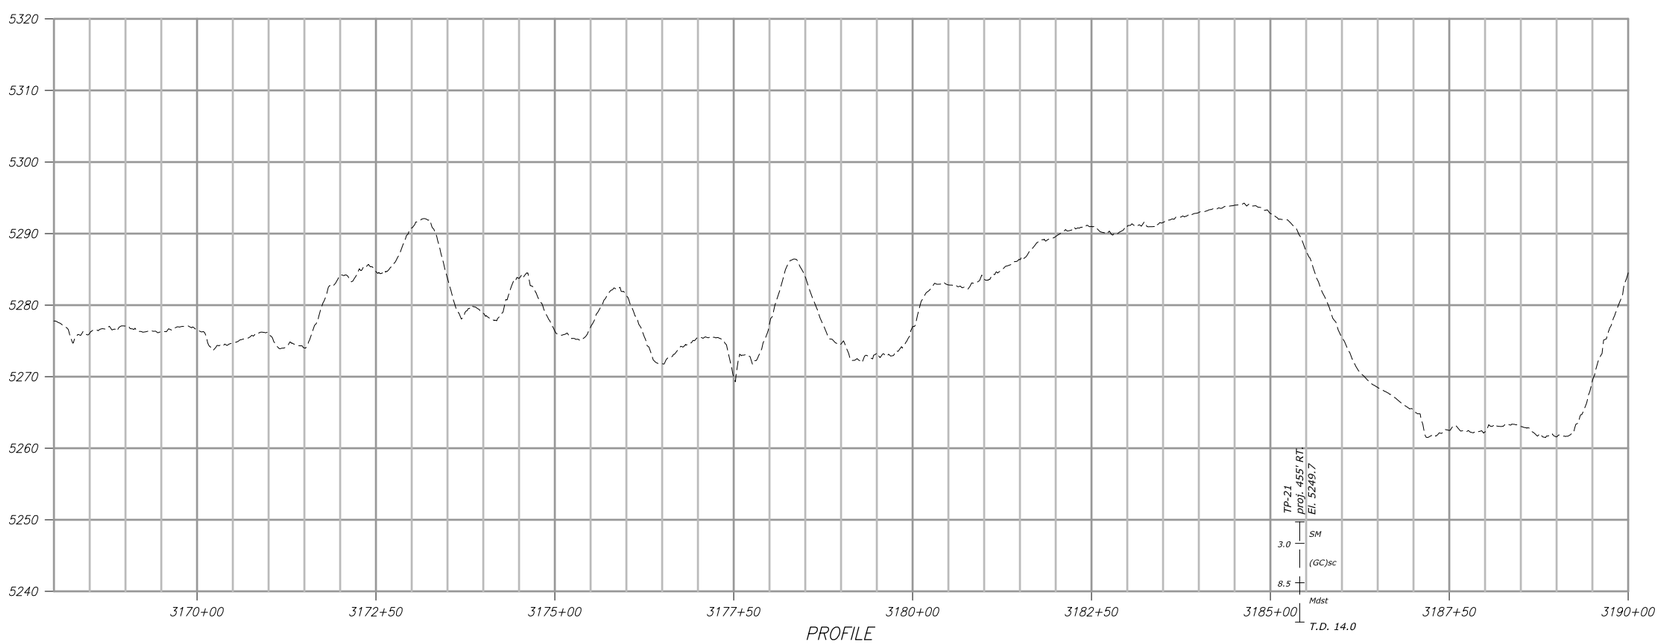

RECLAMATION
Managing Water in the West

ALWAYS THINK SAFETY

U.S. Department of the Interior
BUREAU OF RECLAMATION
FEDERAL DOMESTIC ASSISTANCE PROGRAM

RECLAMATION RURAL WATER SUPPLY PROGRAM 15.548

NORTH CENTRAL ARIZONA WATER FEASIBILITY STUDY

For Reference Only
Not For Distribution

X DESIGNED
X DRAWN
X CHECKED
TECH. APPR.
APPROVED
ADMIN APPROVAL -
PHOENIX, AZ

THE GAP TO GRAY MOUNTAIN

STA 3168+00 TO STA 3190+00

3766-331-T837

SHEET 2

DATE AND TIME PLOTTED
DECEMBER 1, 2016 16:51
PLOTTED BY
ASMITH

CAD SYSTEM
AutoCAD Rel. 20.0s
CAD FILENAME
3766-331-TBD7-RD-2.DWG