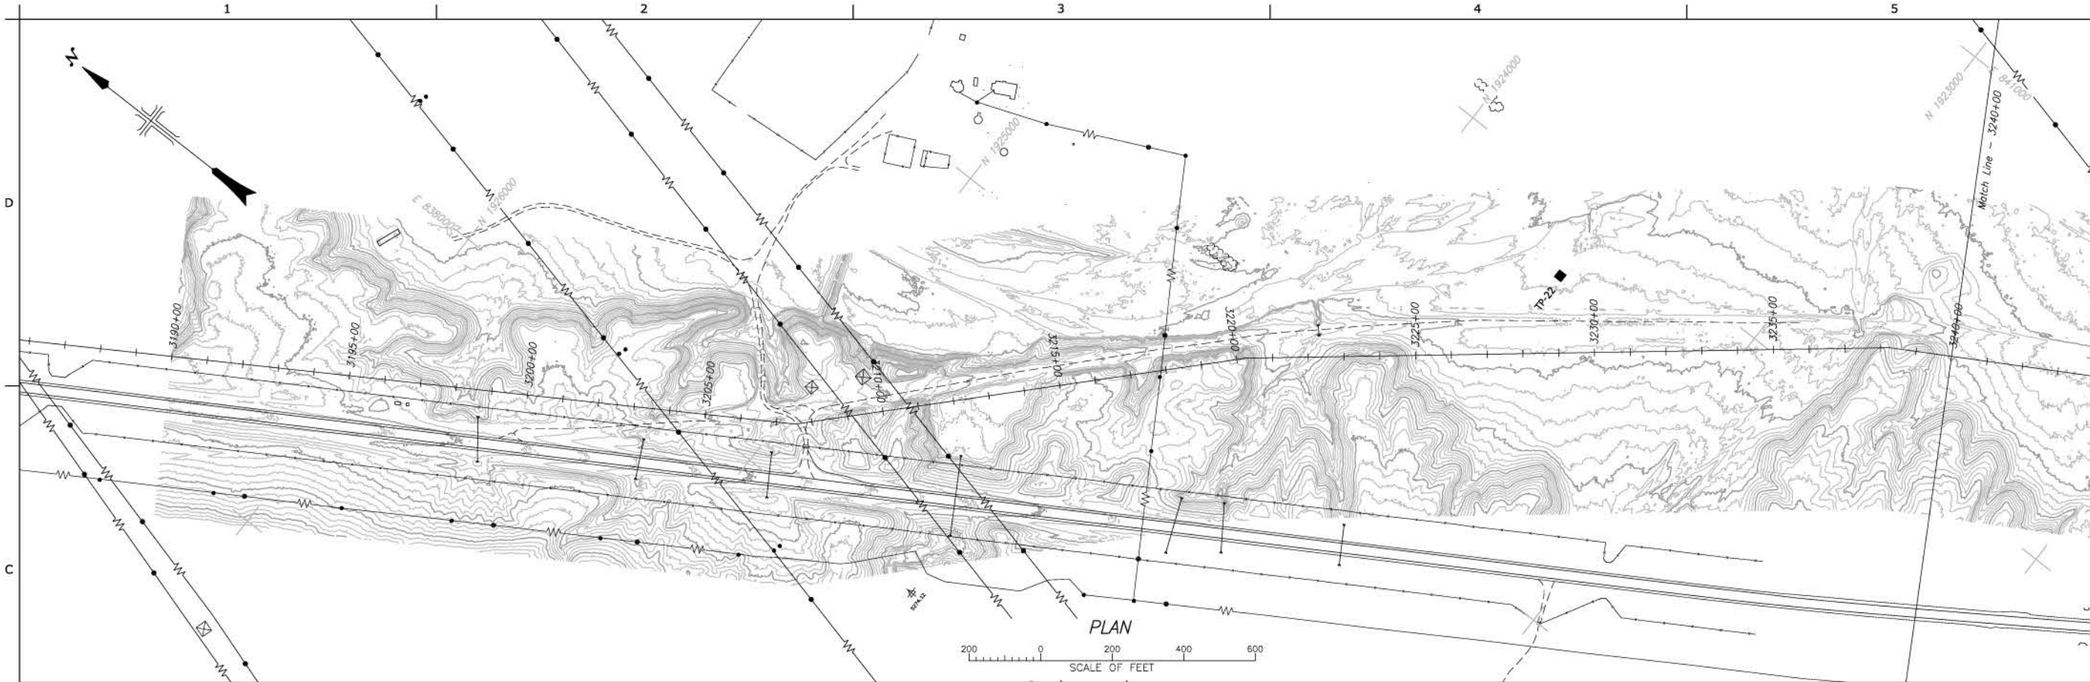
N
3190+00
3195+00
3200+00
3205+00
3210+00
3215+00
3220+00
3225+00
3230+00
3235+00
3240+00
Match Line - 3240+00
TP-22
N 1926000
N 1924000
N 1922000
E 838000
E 840000
E

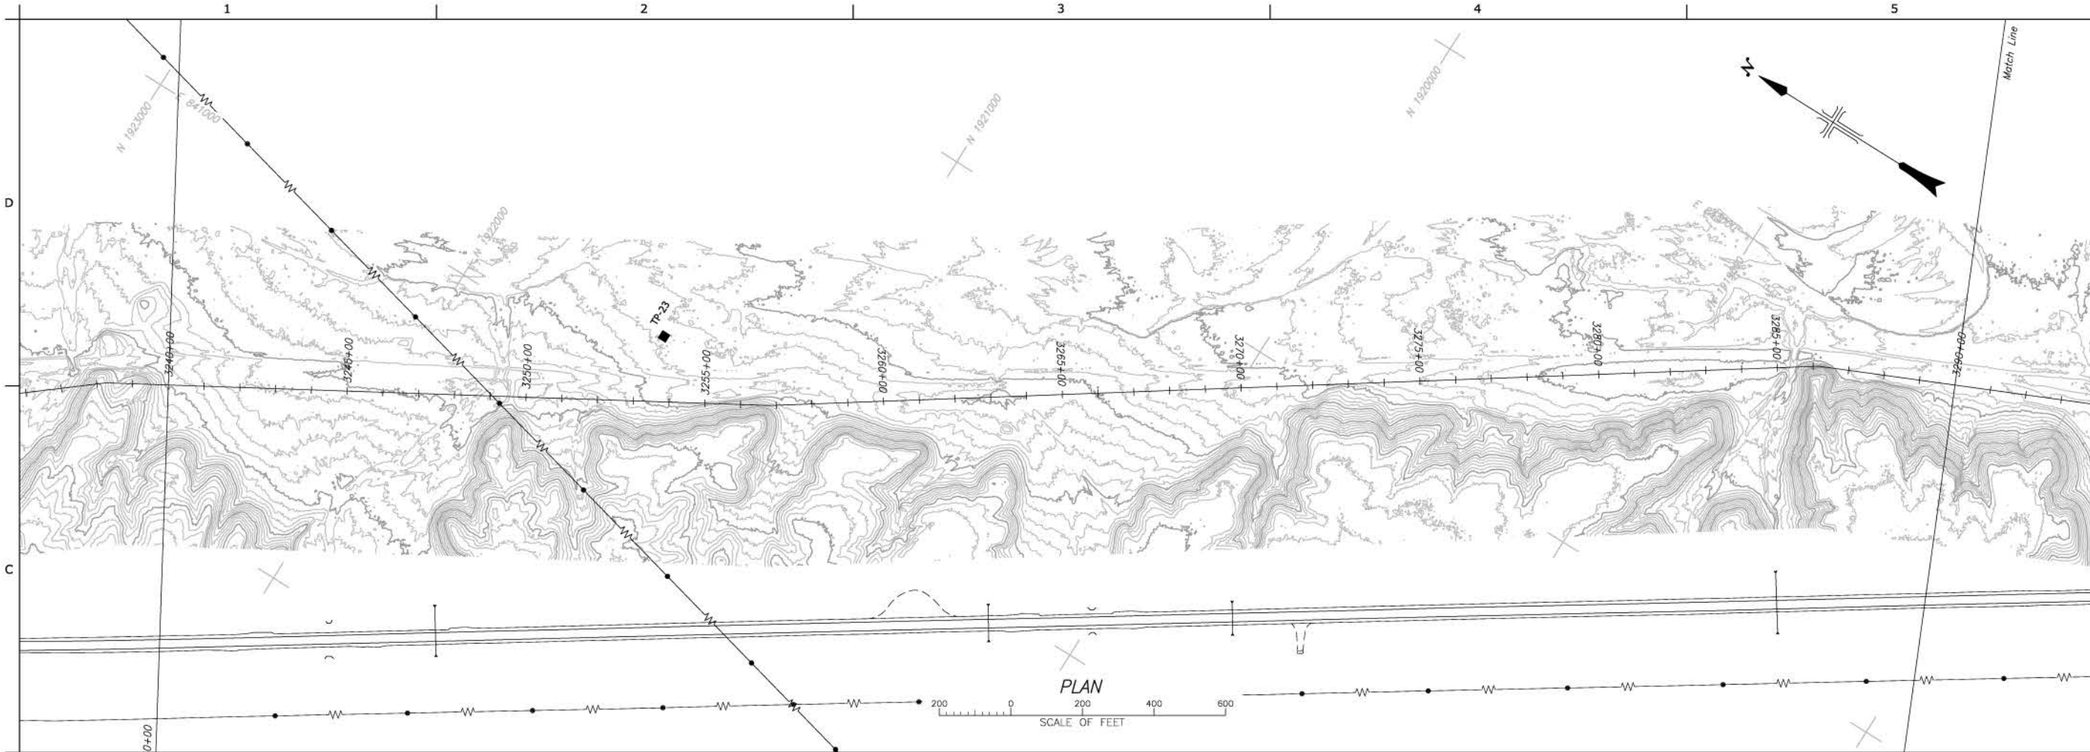

PLAN

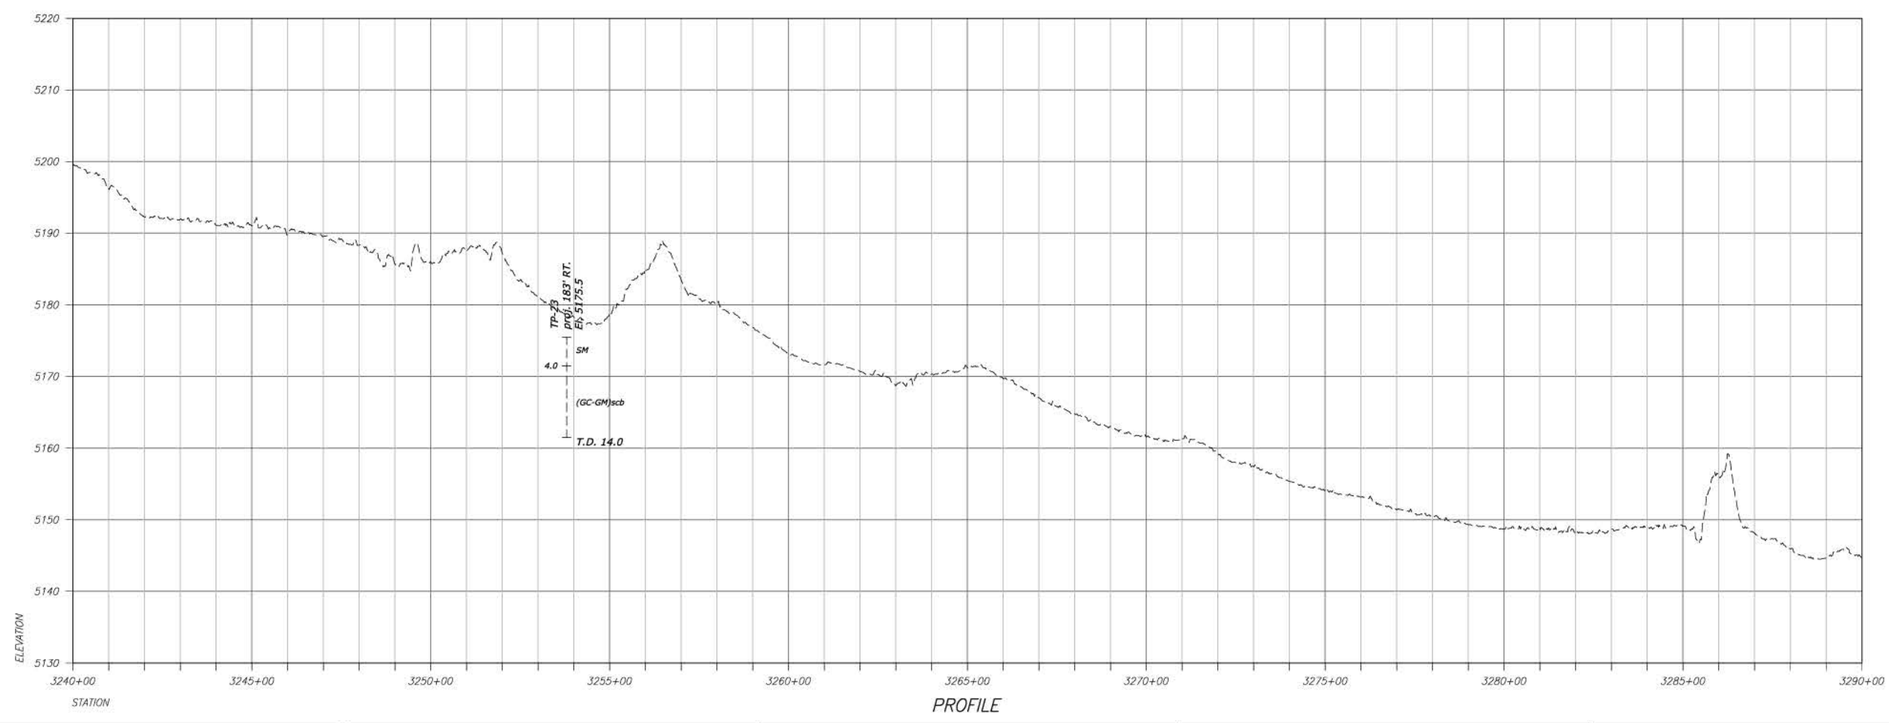

PROFILE

RECLAMATION
Managing Water in the West

ALWAYS THINK SAFETY

U.S. DEPARTMENT OF THE INTERIOR
BUREAU OF RECLAMATION
FEDERAL DOMESTIC ASSISTANCE PROGRAM

RECLAMATION RURAL WATER SUPPLY PROGRAM 15.548

NORTH CENTRAL ARIZONA WATER FEASIBILITY STUDY

For Reference Only
Not For Distribution

X DESIGNED
X DRAWN
X CHECKED
TECH. APPR.
APPROVED
ADMIN APPROVAL -
PHOENIX, AZ

THE GAP TO GRAY MOUNTAIN

STA 3240+00 TO STA 3290+00

3766-331-T839

SHEET 4

DATE AND TIME PLOTTED
DECEMBER 1, 2016 16:59
PLOTTED BY
ASMITH

CAD SYSTEM
AutoCAD Rel. 20.0s
CAD FILENAME
3766-331-T839-RD-4.DWG

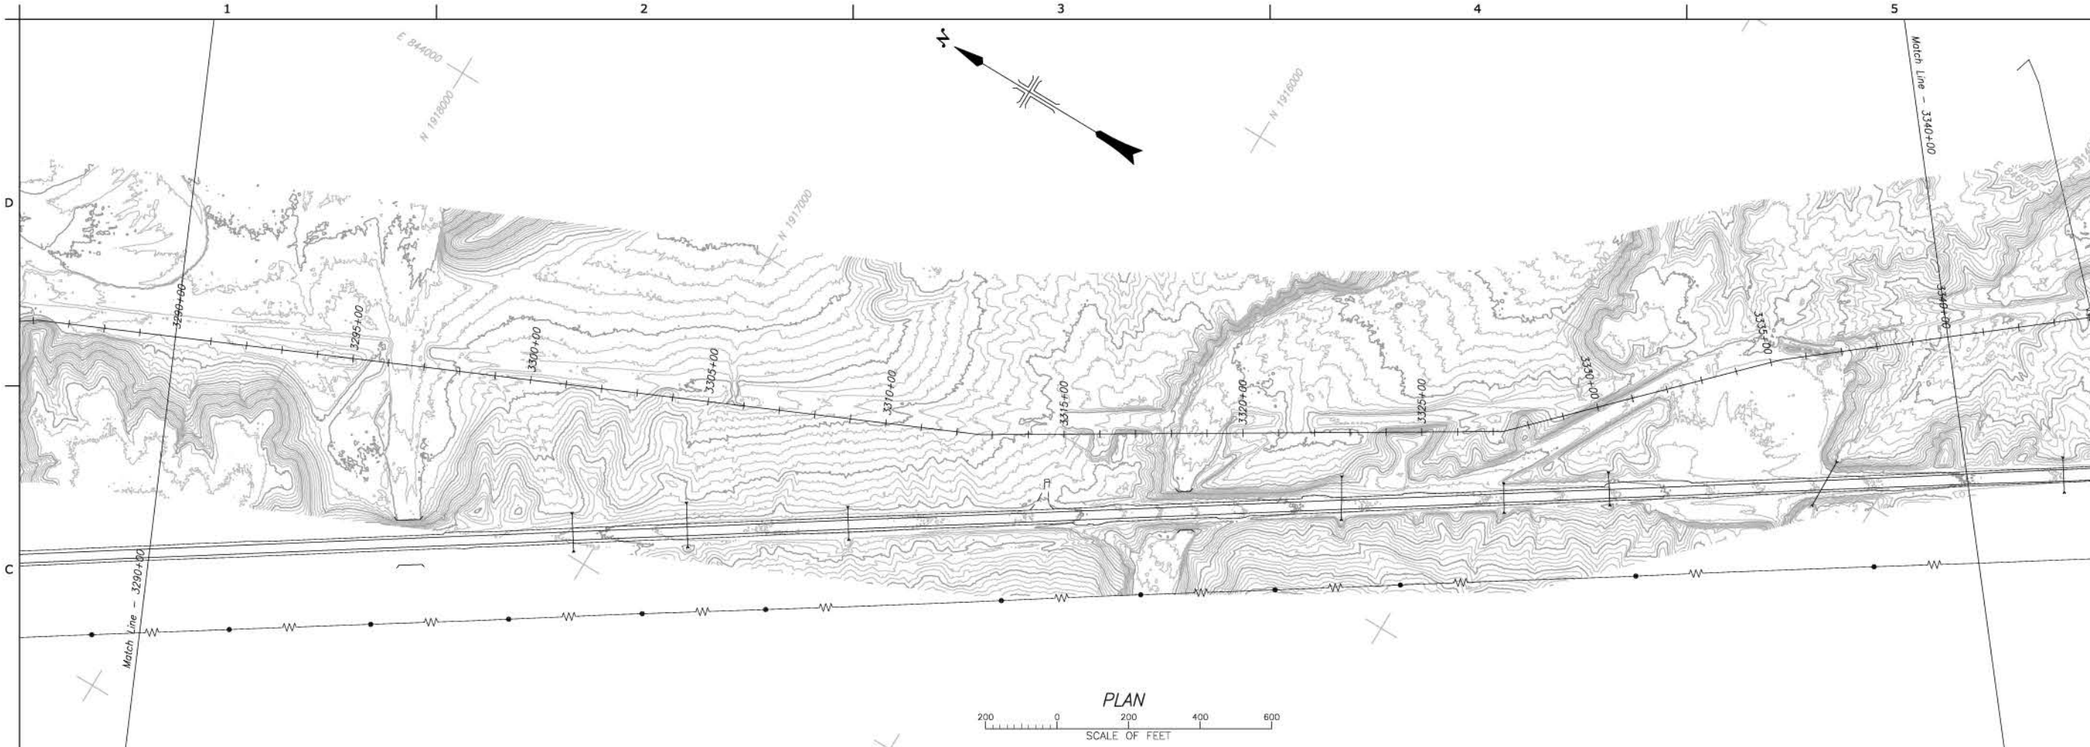

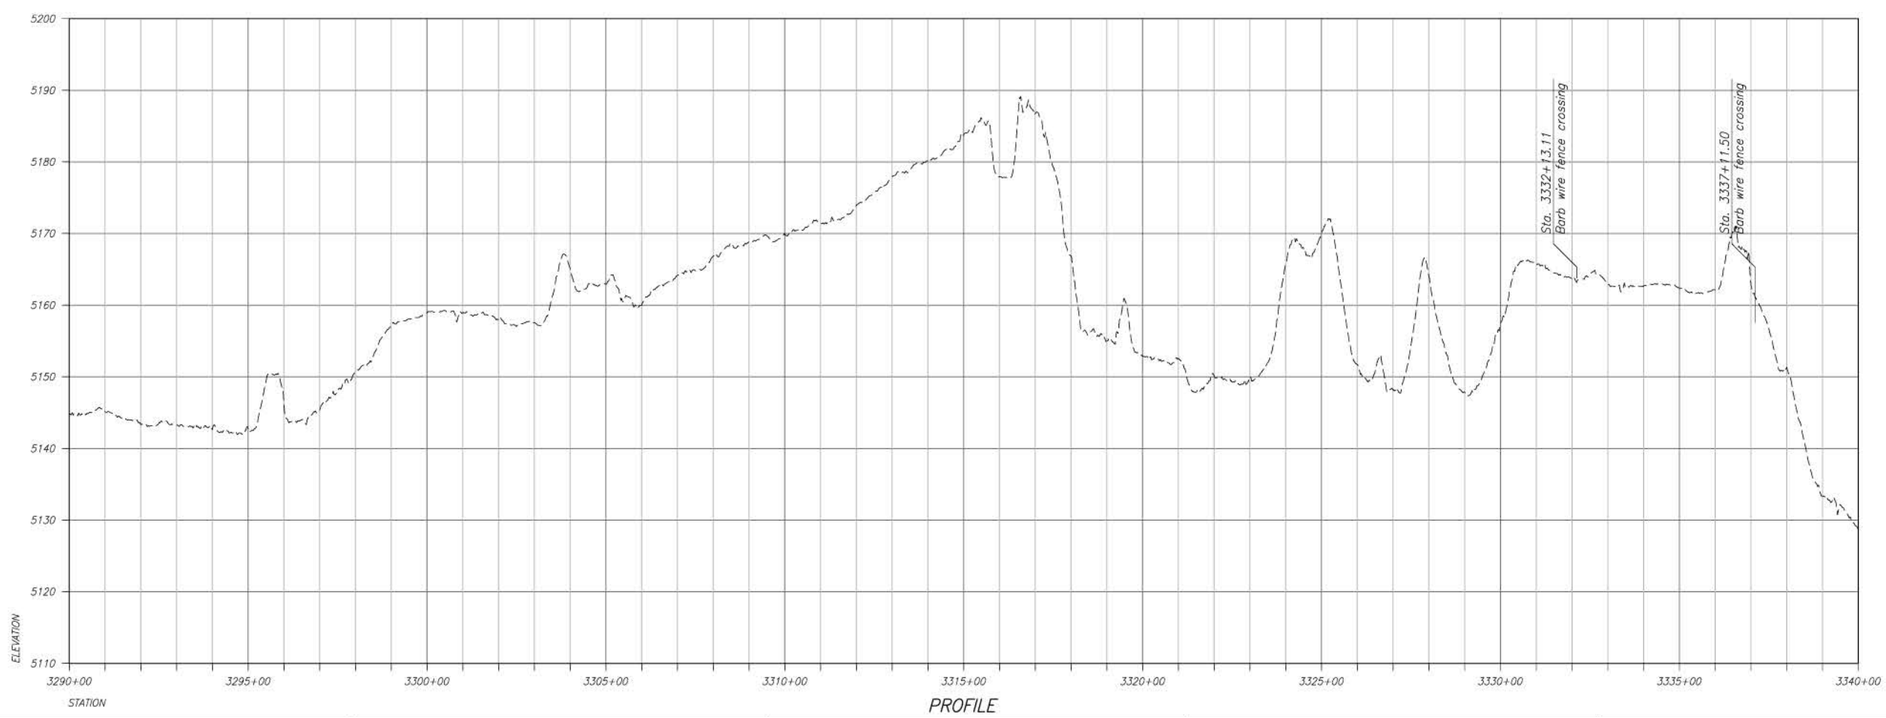

RECLAMATION
Managing Water in the West

ALWAYS THINK SAFETY

U.S. Department of the Interior
BUREAU OF RECLAMATION
FEDERAL DOMESTIC ASSISTANCE PROGRAM

RECLAMATION RURAL WATER SUPPLY
PROGRAM 15.548
NORTH CENTRAL ARIZONA WATER FEASIBILITY STUDY

For Reference Only
Not For Distribution

DATE AND TIME PLOTTED
DECEMBER 1, 2016 17:01
PLOTTED BY
ADMTH

CAD SYSTEM
AutoCAD Rel. 20.0s
CAD FILENAME
3766-331-T840-RD-5.DWG

X
DESIGNED
X
DRAWN
X
CHECKED
TECH. APPR.
APPROVED
ADMIN APPROVAL -
PHOENIX, AZ

THE GAP TO GRAY MOUNTAIN

STA 3290+00 TO STA 3340+00

3766-331-T840

SHEET 5

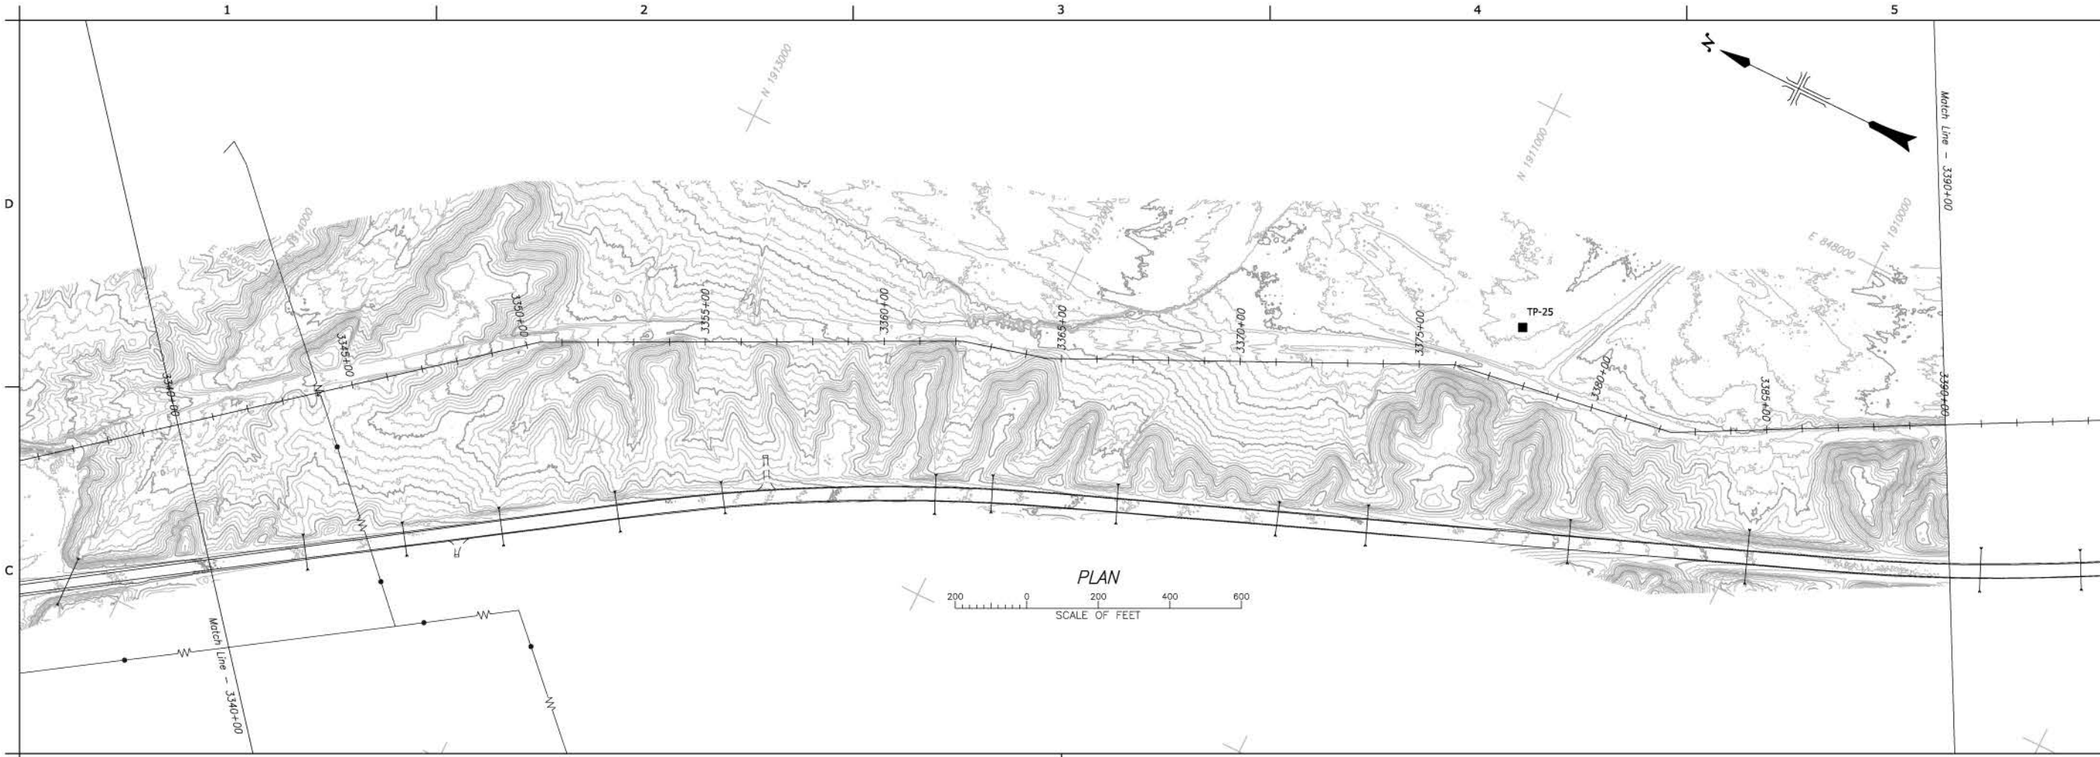

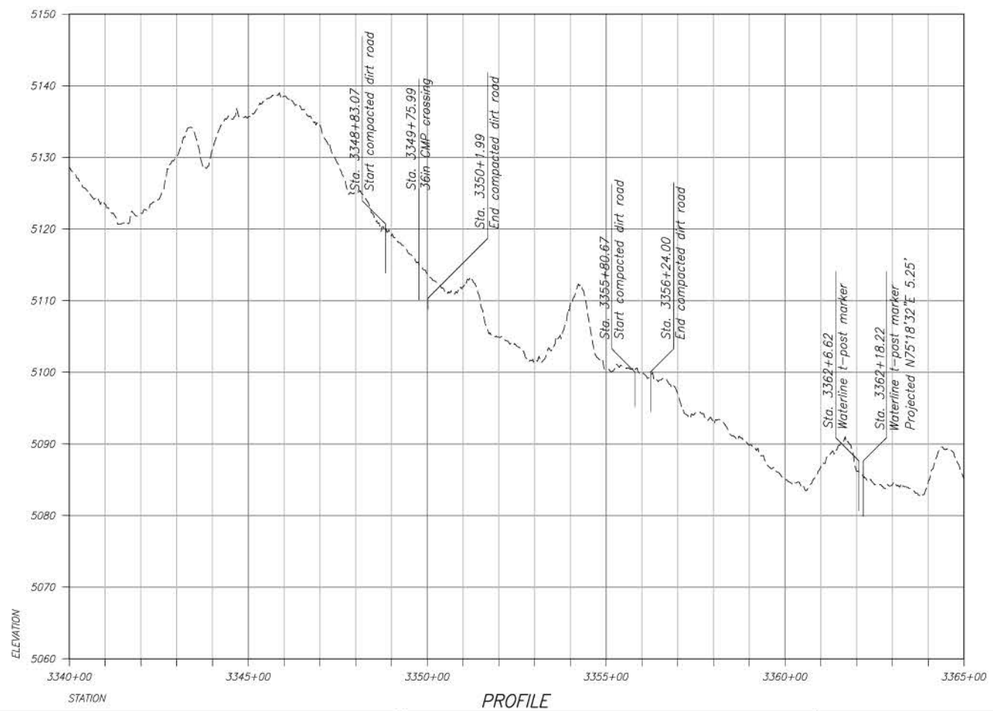

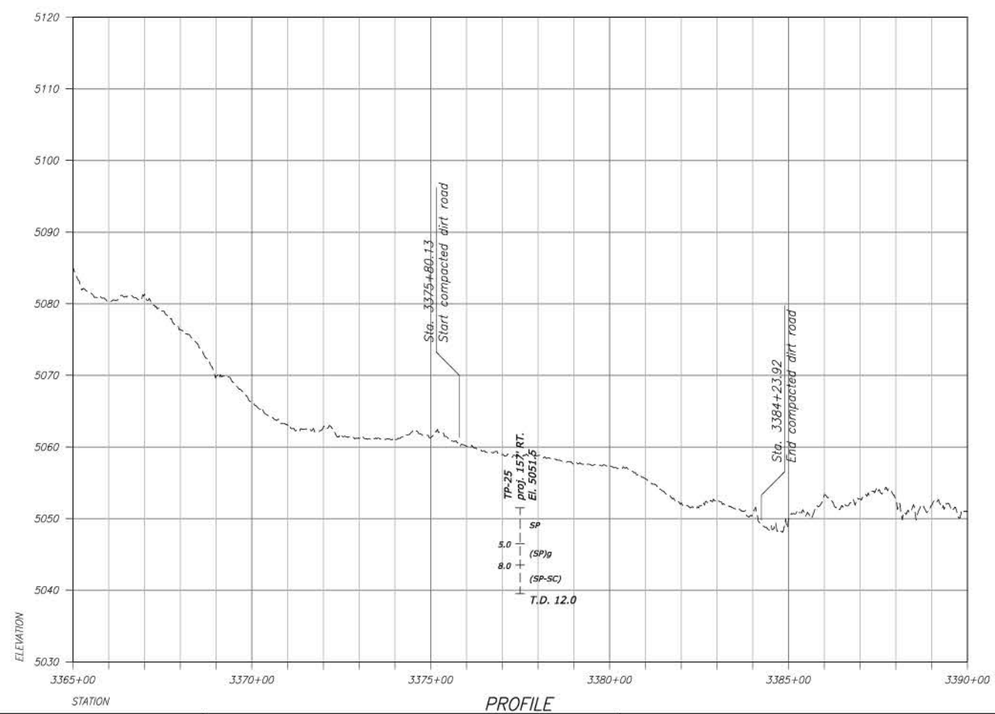

DATE AND TIME PLOTTED
DECEMBER 1, 2016 17:03
PLOTTED BY
ASMITH

CAD SYSTEM
AutoCAD Rel. 20.0s
CAD FILENAME
3766-331-T841-RD-6.DWG

RECLAMATION
Managing Water in the West

ALWAYS THINK SAFETY

U.S. DEPARTMENT OF THE INTERIOR
BUREAU OF RECLAMATION
FEDERAL DOMESTIC ASSISTANCE PROGRAM

RECLAMATION RURAL WATER SUPPLY
PROGRAM 15.548
NORTH CENTRAL ARIZONA WATER FEASIBILITY STUDY

For Reference Only
Not For Distribution

X DESIGNED
X DRAWN
X CHECKED
TECH. APPR.
APPROVED
ADMIN APPROVAL -
PHOENIX, AZ

THE GAP TO GRAY MOUNTAIN

STA 3340+00 TO STA 3390+00

3766-331-T841

SHEET 6

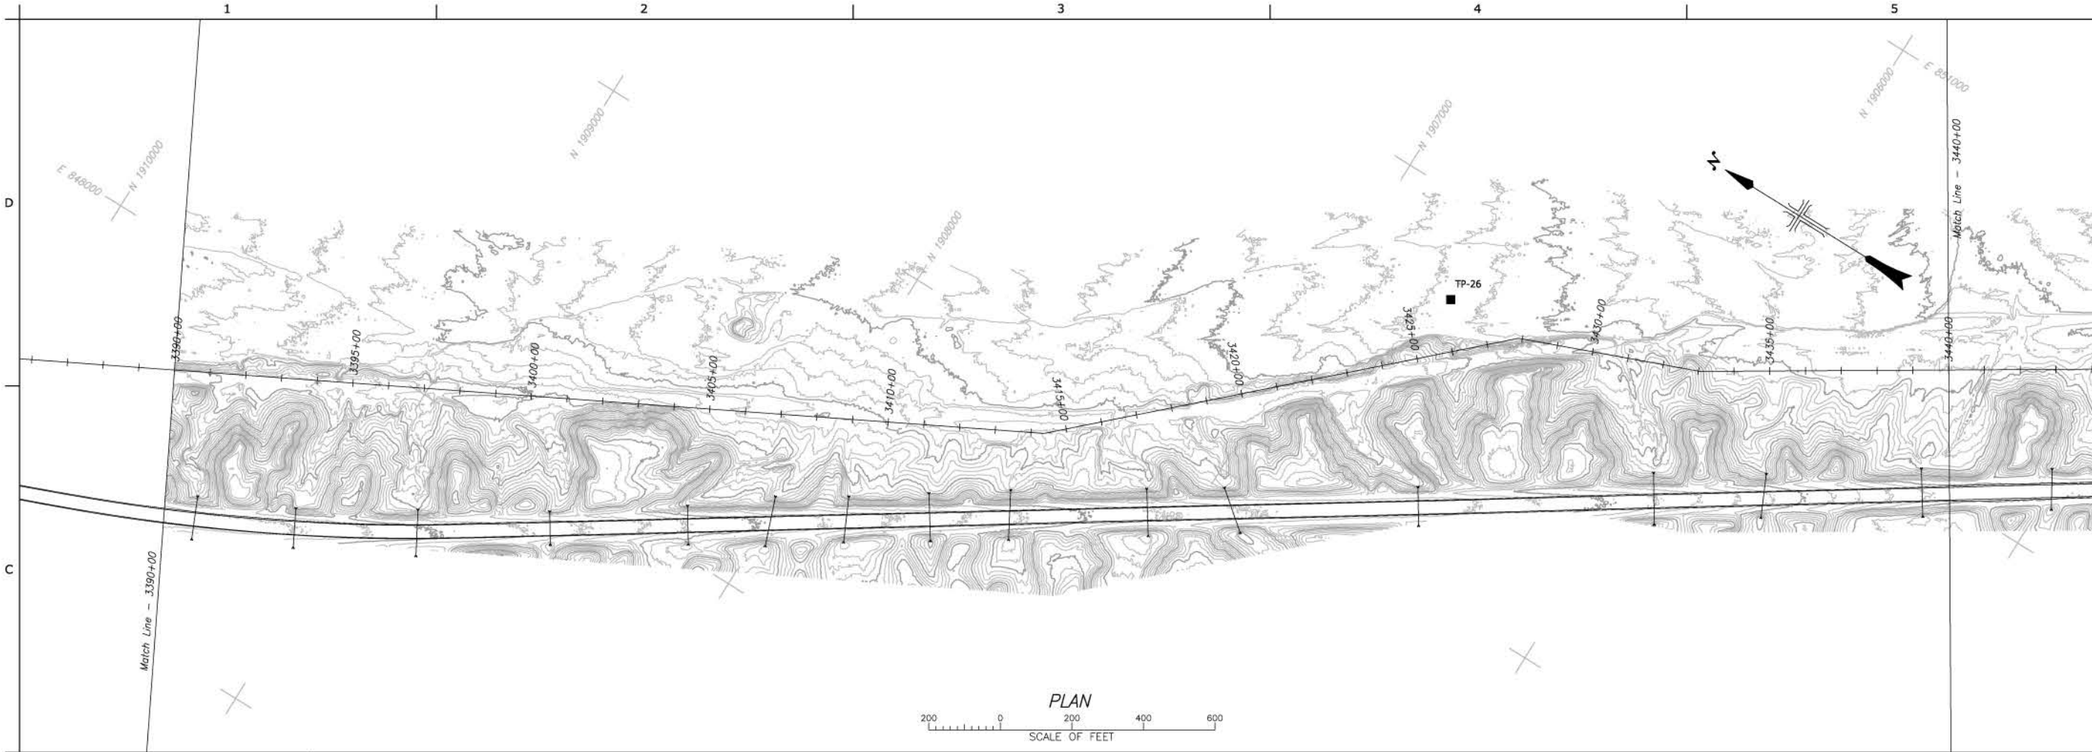

PLAN

SCALE OF FEET

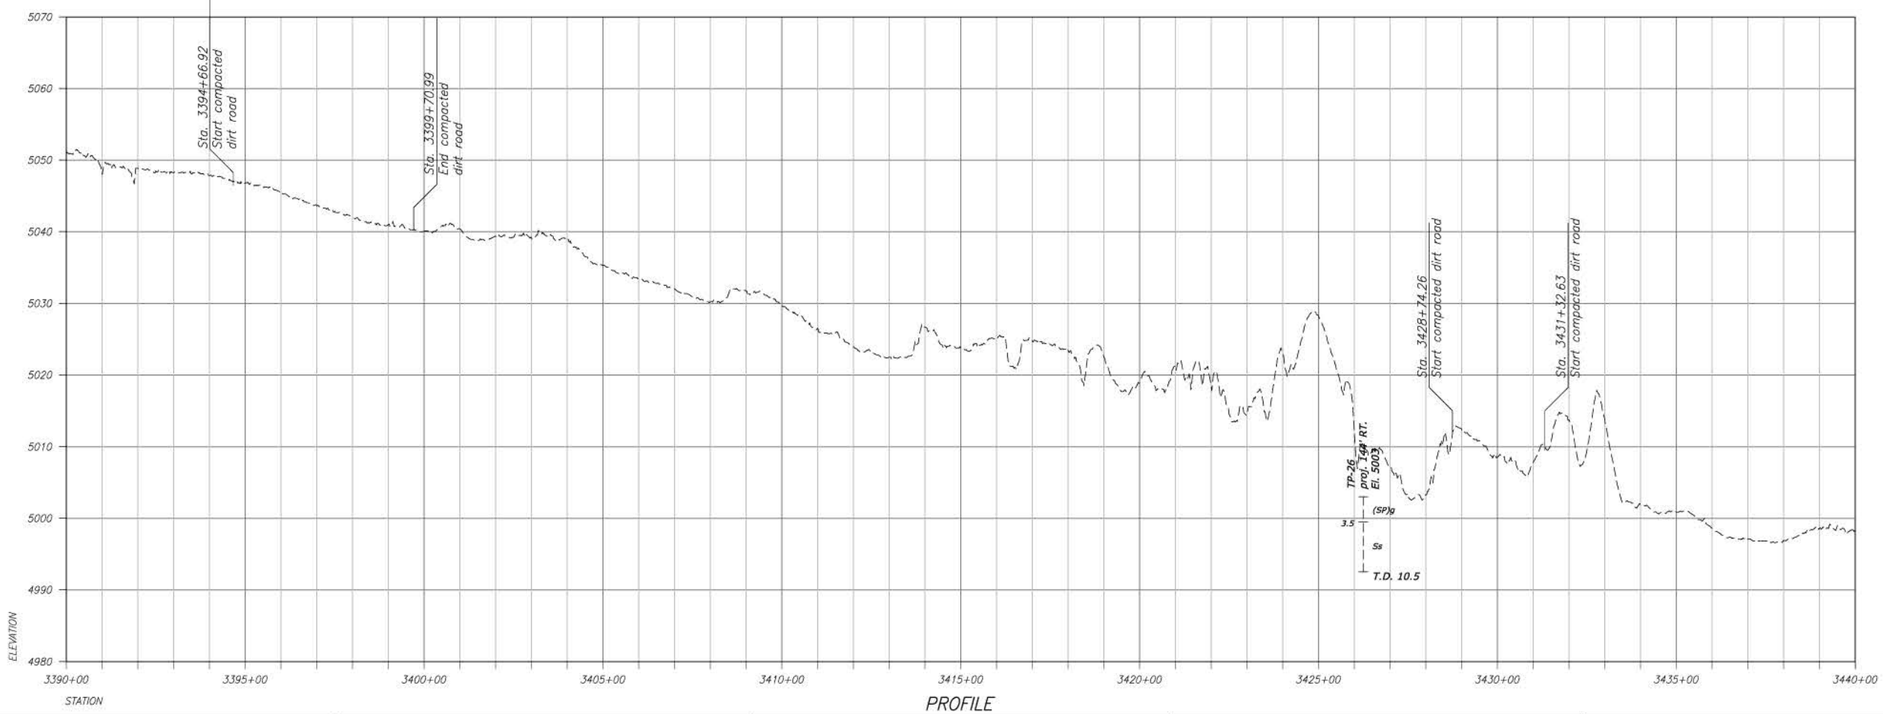

PROFILE

RECLAMATION
Managing Water in the West

ALWAYS THINK SAFETY

U.S. DEPARTMENT OF THE INTERIOR
BUREAU OF RECLAMATION
FEDERAL DOMESTIC ASSISTANCE PROGRAM

RECLAMATION RURAL WATER SUPPLY PROGRAM 15.548

NORTH CENTRAL ARIZONA WATER FEASIBILITY STUDY

For Reference Only
Not For Distribution

X DESIGNED
X DRAWN
X CHECKED
TECH. APPR.
APPROVED
ADMIN APPROVAL -

PHOENIX, AZ

THE GAP TO GRAY MOUNTAIN

STA 3390+00 TO STA 3440+00

3766-331-T842

SHEET 7

DATE AND TIME PLOTTED
DECEMBER 1, 2016 17:04
PLOTTED BY
ASMITT

CAD SYSTEM
AutoCAD Rel. 20.0s
CAD FILENAME
3766-331-T842-10-7.DWG

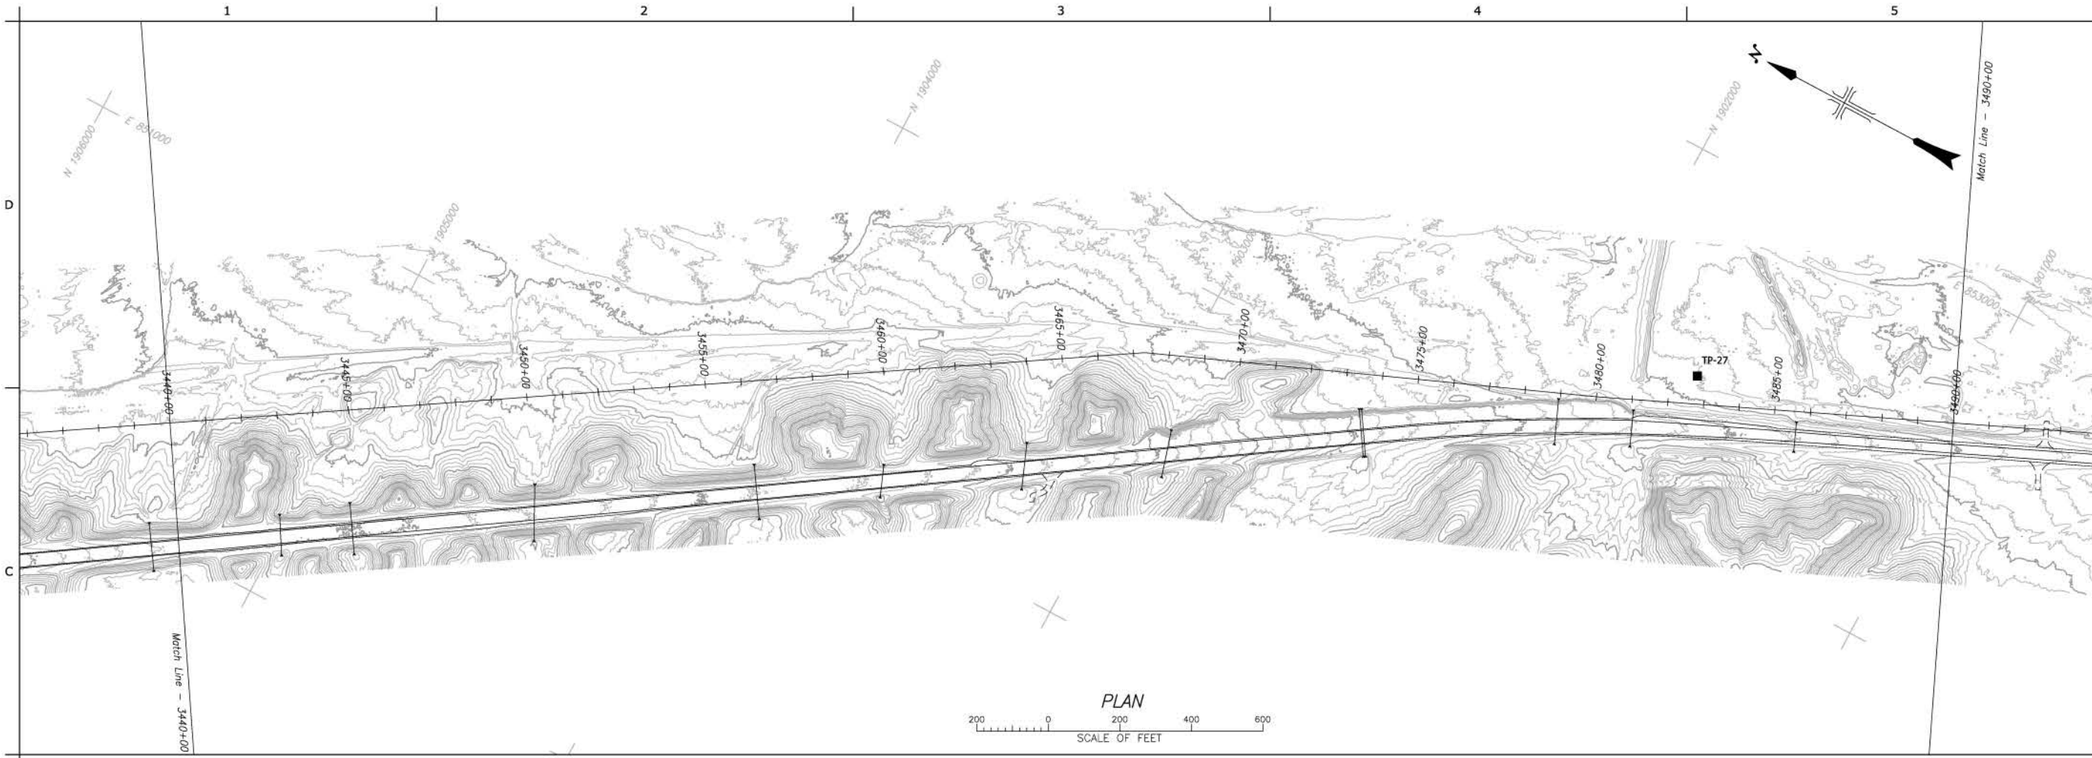

PLAN

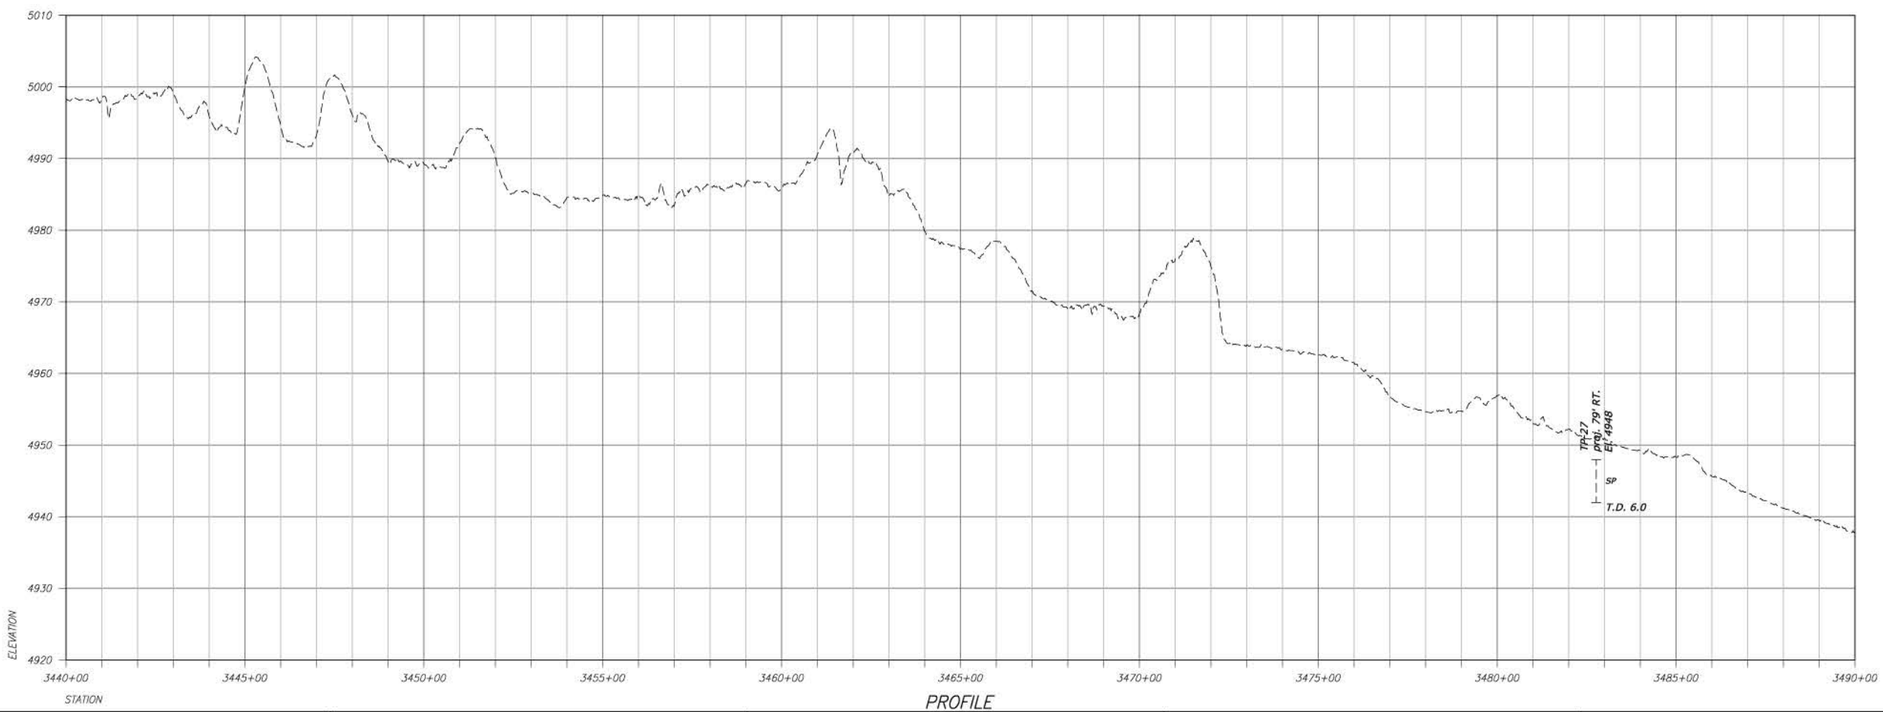

PROFILE

RECLAMATION
Managing Water in the West

ALWAYS THINK SAFETY

U.S. DEPARTMENT OF THE INTERIOR
BUREAU OF RECLAMATION
FEDERAL DOMESTIC ASSISTANCE PROGRAM

RECLAMATION RURAL WATER SUPPLY
PROGRAM 15.548

NORTH CENTRAL ARIZONA WATER FEASIBILITY STUDY

For Reference Only
Not For Distribution

X DESIGNED
X DRAWN
X CHECKED
TECH. APPR.
APPROVED
ADMIN APPROVAL -
PHOENIX, AZ

THE GAP TO GRAY MOUNTAIN

STA 3440+00 TO STA 3490+00

3766-331-T843

SHEET 8

DATE AND TIME PLOTTED
DECEMBER 1, 2016 17:06
PLOTTED BY
ASMITH

CAD SYSTEM
AutoCAD Rel. 20.0s
CAD FILENAME
3766-331-T843-RD-8.DWG

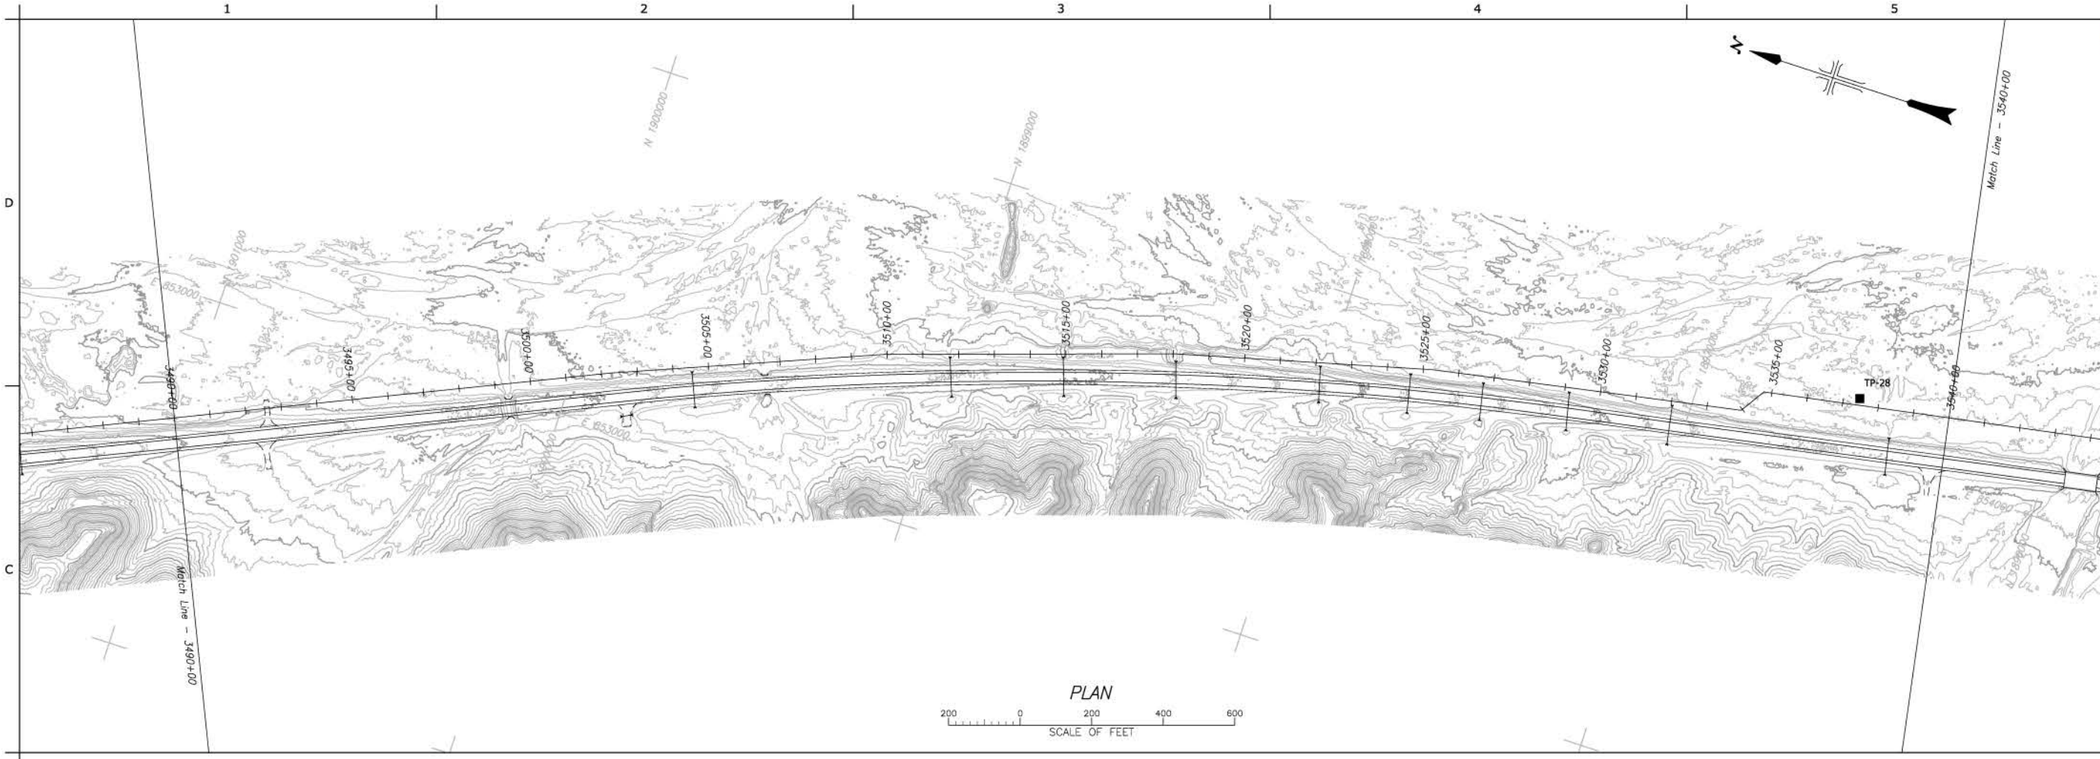

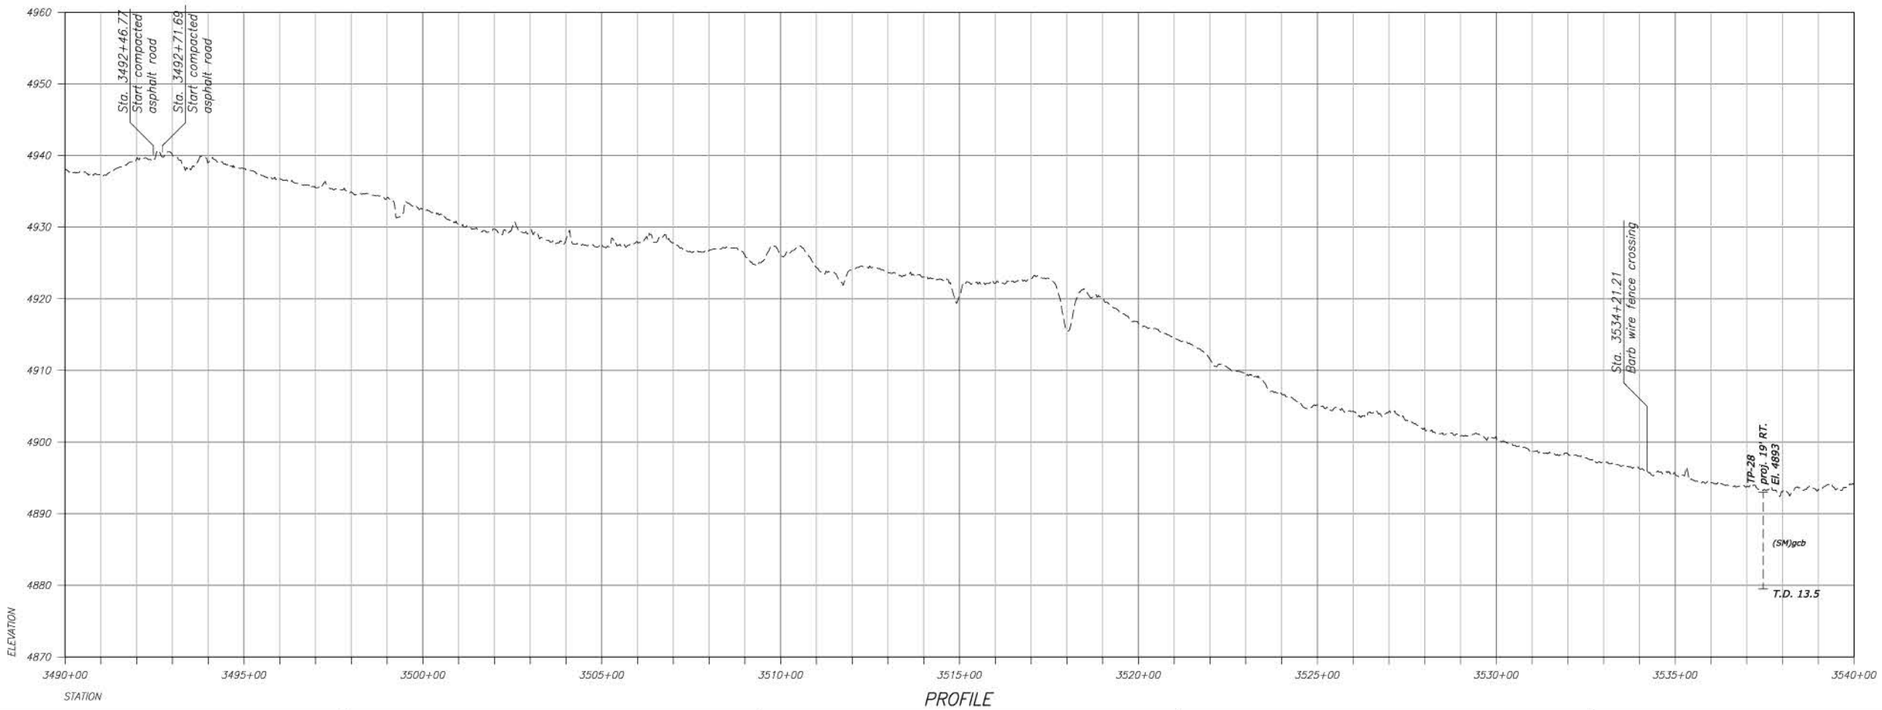

RECLAMATION
Managing Water in the West

ALWAYS THINK SAFETY

U.S. DEPARTMENT OF THE INTERIOR
BUREAU OF RECLAMATION
FEDERAL DOMESTIC ASSISTANCE PROGRAM

RECLAMATION RURAL WATER SUPPLY PROGRAM 15.548

NORTH CENTRAL ARIZONA WATER FEASIBILITY STUDY

For Reference Only
Not For Distribution

X DESIGNED
X DRAWN
X CHECKED
TECH. APPR.
APPROVED
ADMIN APPROVAL -
PHOENIX, AZ

THE GAP TO GRAY MOUNTAIN

STA 3490+00 TO STA 3540+00

3766-331-T844

SHEET 9

DATE AND TIME PLOTTED
DECEMBER 1, 2016 17:07
PLOTTED BY
ASMITT

CAD SYSTEM
AutoCAD Rel. 20.0s
CAD FILENAME
3766-331-T844-AD-9.DWG

PLAN

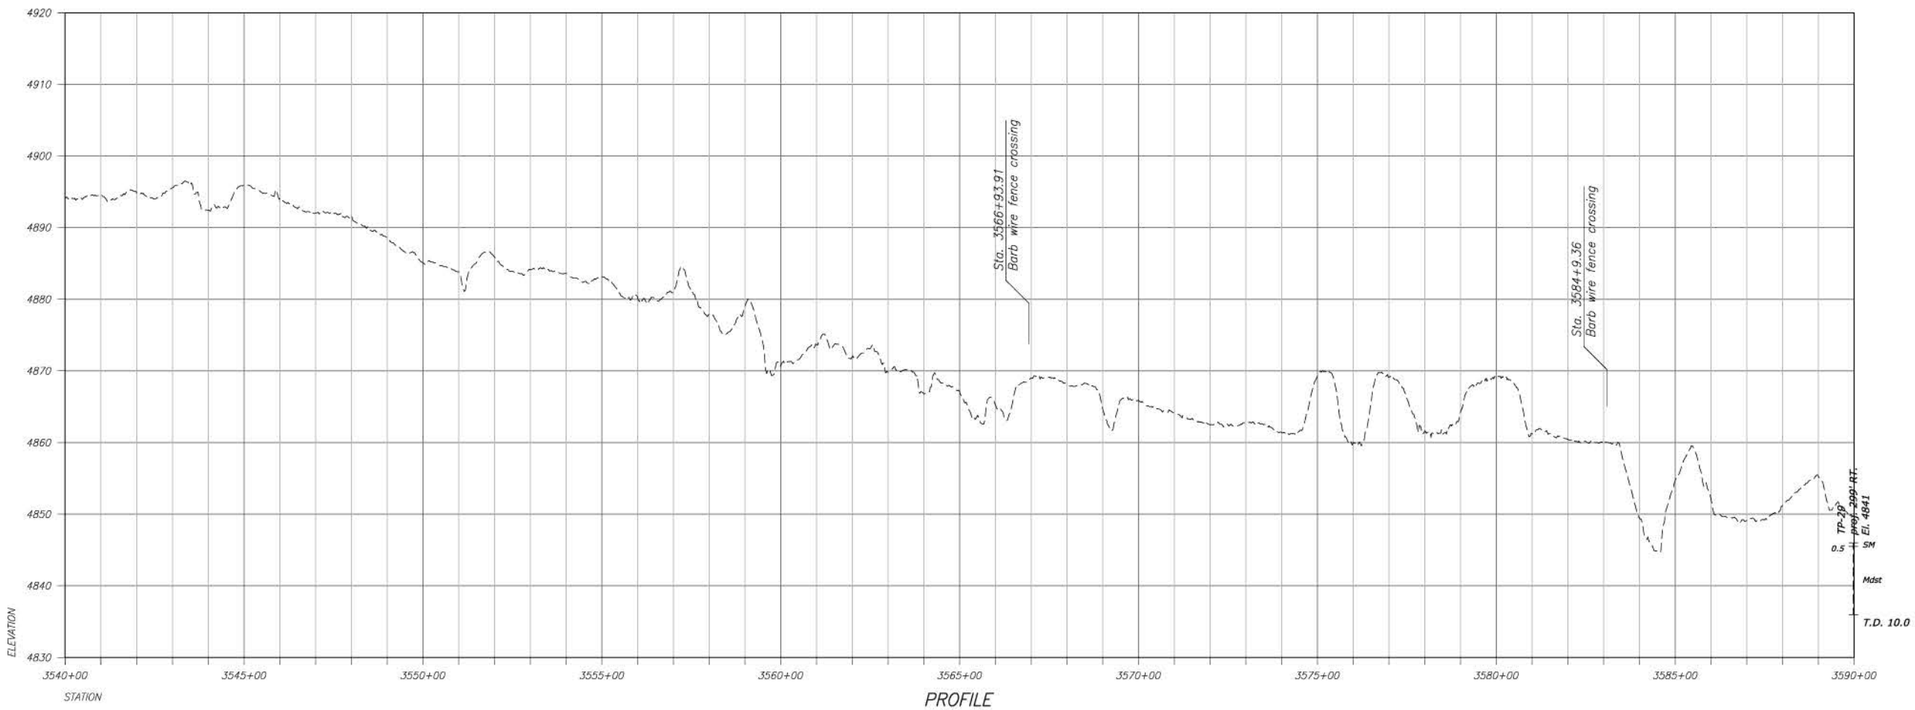

PROFILE

DATE AND TIME PLOTTED
DECEMBER 1, 2016 17:09
PLOTTED BY
ASMITH

CAD SYSTEM
AutoCAD Rel. 20.0s
CAD FILENAME
3766-331-T845-RD-10.DWG

RECLAMATION
Managing Water in the West

ALWAYS THINK SAFETY

U.S. DEPARTMENT OF THE INTERIOR
BUREAU OF RECLAMATION
FEDERAL DOMESTIC ASSISTANCE PROGRAM

RECLAMATION RURAL WATER SUPPLY
PROGRAM 15.548

NORTH CENTRAL ARIZONA WATER FEASIBILITY STUDY

For Reference Only
Not For Distribution

X
DESIGNED
X
DRAWN
X
CHECKED
TECH. APPR.
APPROVED
ADMIN APPROVAL -
PHOENIX, AZ

THE GAP TO GRAY MOUNTAIN

STA 3540+00 TO STA 3590+00

3766-331-T845

SHEET 10

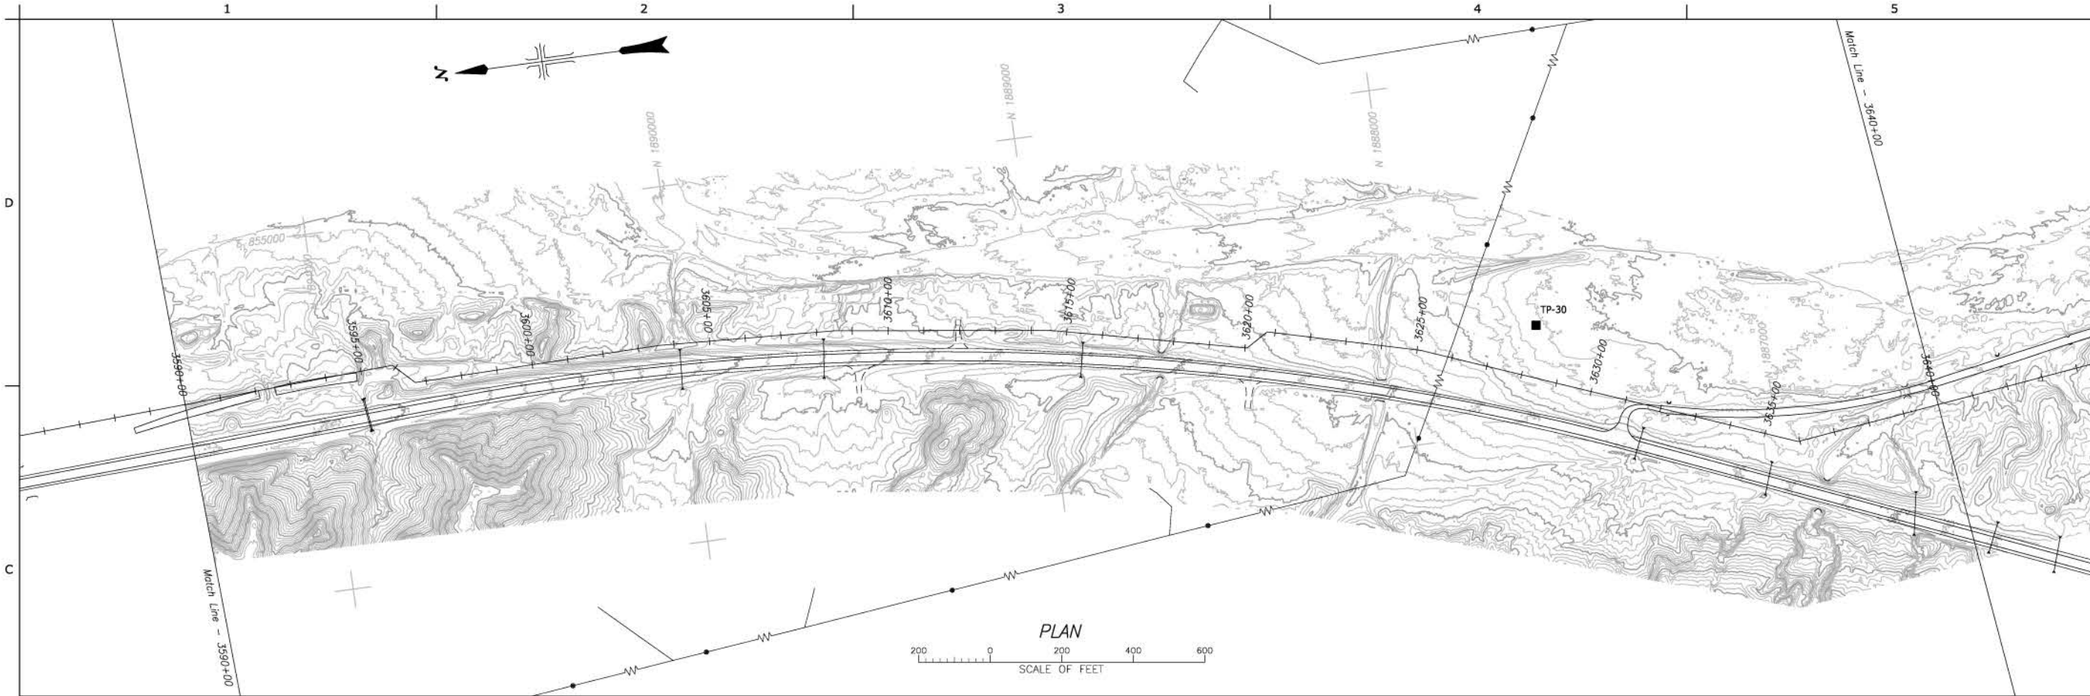

PLAN

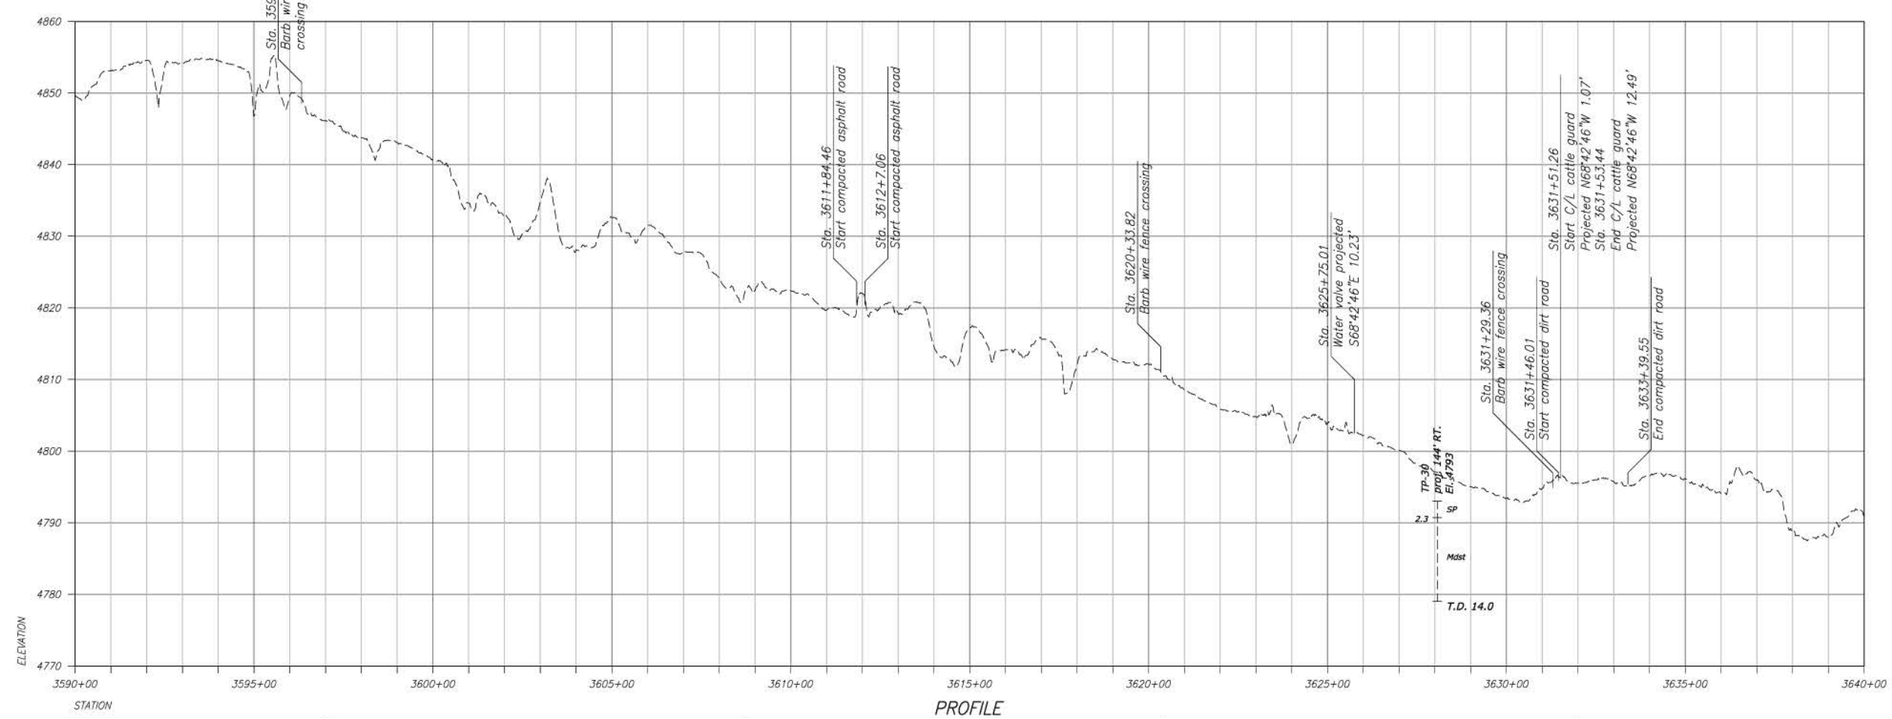

PROFILE

RECLAMATION
Managing Water in the West

ALWAYS THINK SAFETY

U.S. DEPARTMENT OF THE INTERIOR
BUREAU OF RECLAMATION
FEDERAL DOMESTIC ASSISTANCE PROGRAM

RECLAMATION RURAL WATER SUPPLY PROGRAM 15.548

NORTH CENTRAL ARIZONA WATER FEASIBILITY STUDY

For Reference Only
Not For Distribution

X DESIGNED
X DRAWN
X CHECKED
TECH. APPR.
APPROVED
ADMIN APPROVAL -
PHOENIX, AZ

THE GAP TO GRAY MOUNTAIN

STA 3590+00 TO STA 3640+00

3766-331-T846

SHEET 11

DATE AND TIME PLOTTED
DECEMBER 1, 2016 17:10
PLOTTED BY
ASMITH

CAD SYSTEM
AutoCAD Rel. 20.0s
CAD FILENAME
3766-331-T846-RD-11.DWG

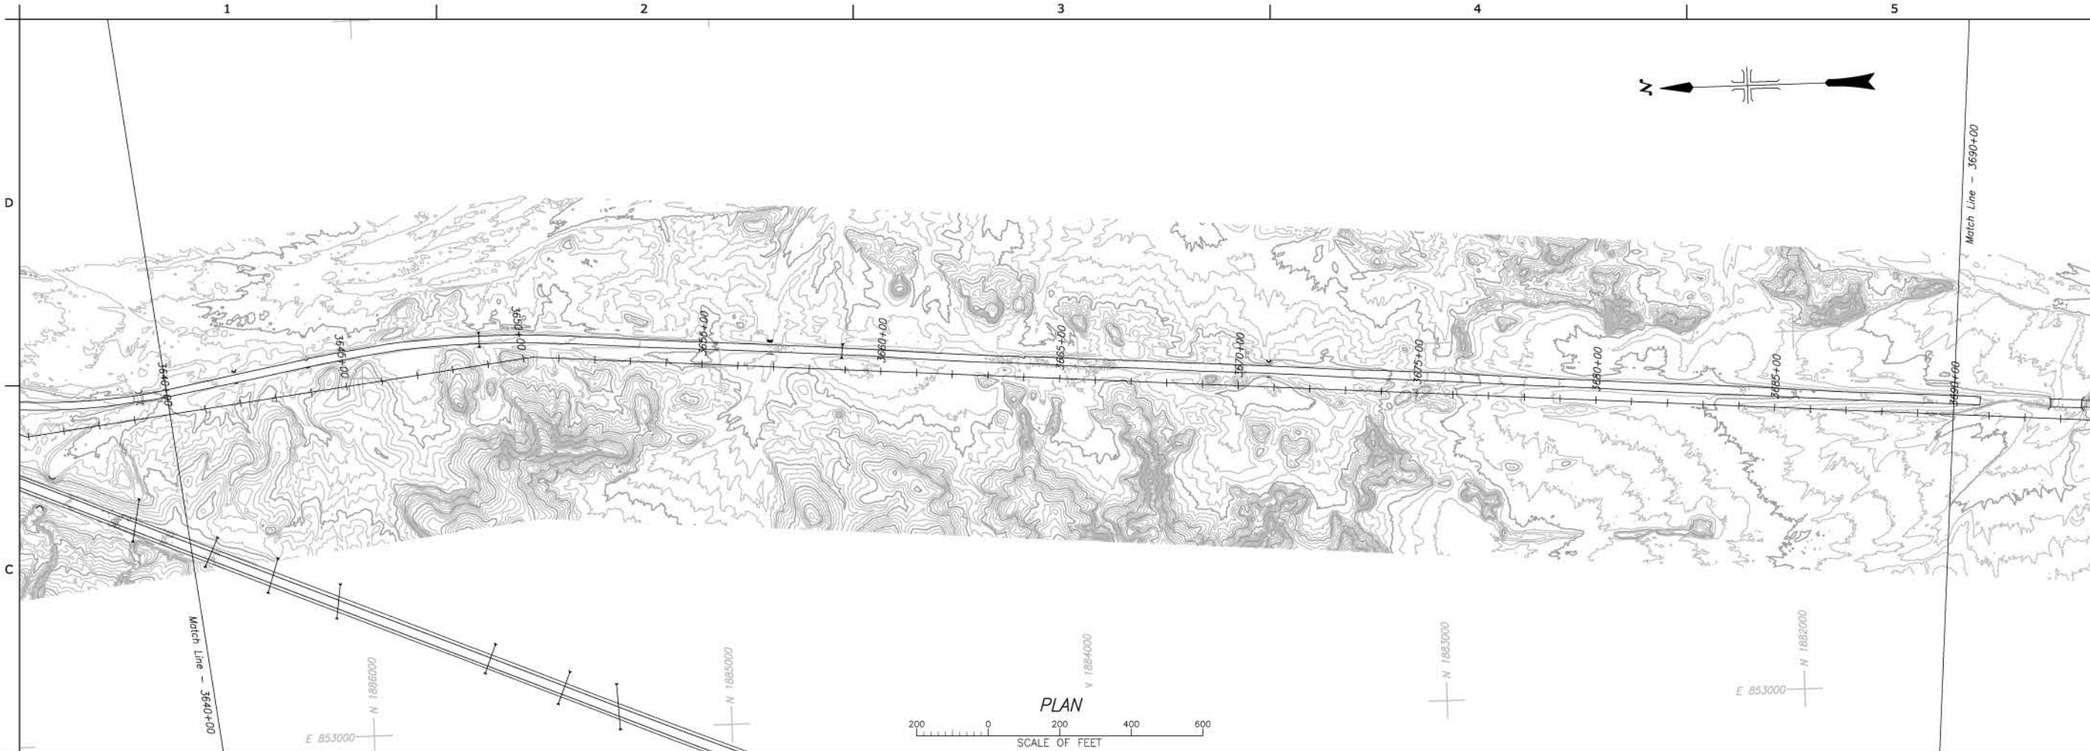

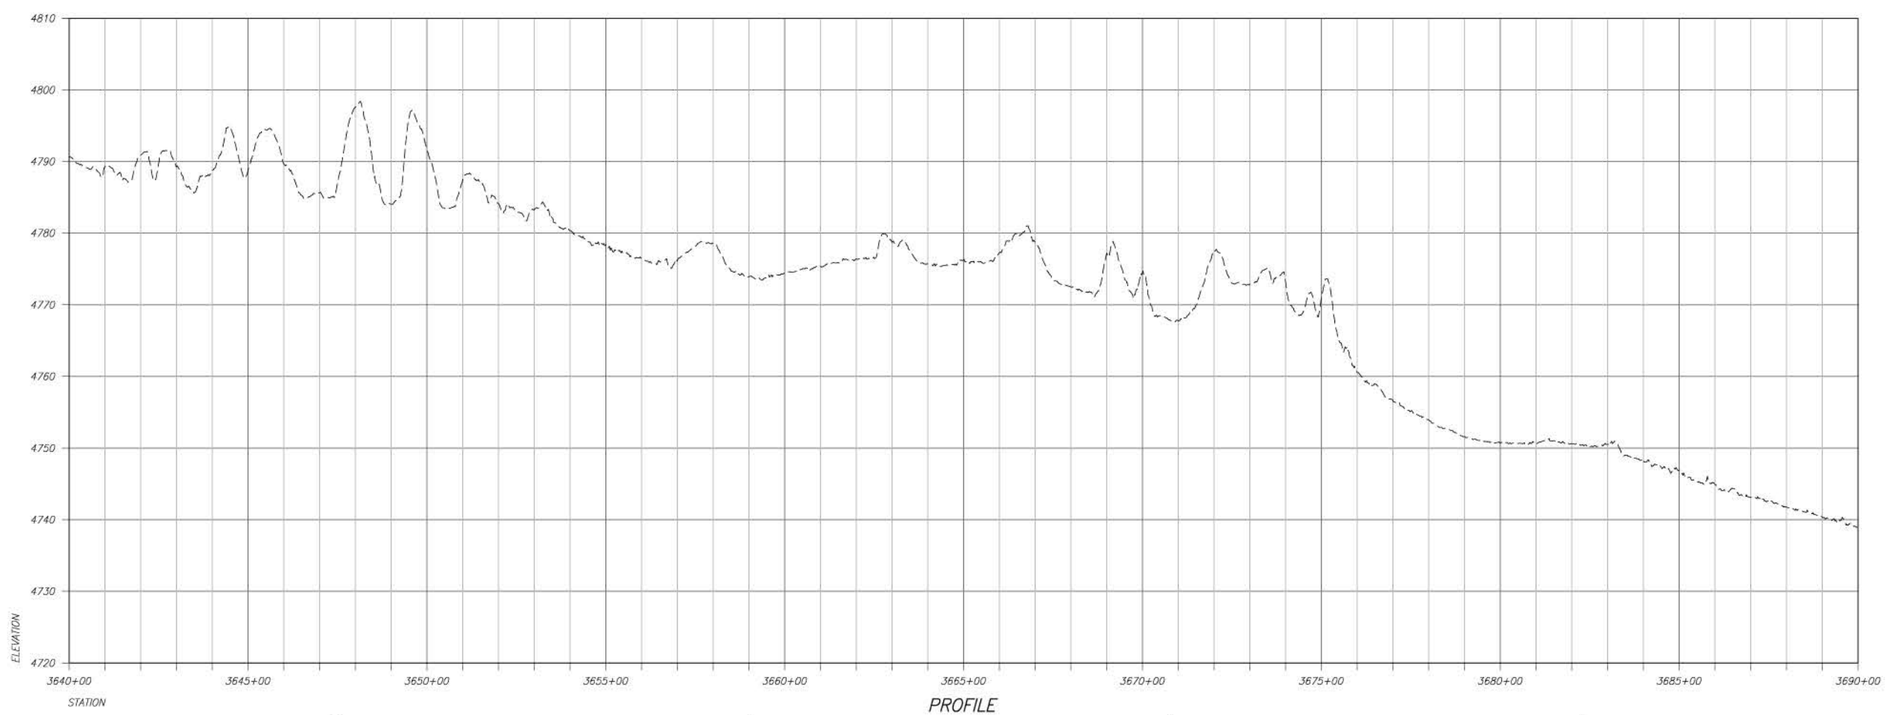

RECLAMATION
Managing Water in the West

ALWAYS THINK SAFETY

"U.S. Department of the Interior
Bureau of Reclamation"
FEDERAL DOMESTIC ASSISTANCE PROGRAM

RECLAMATION RURAL WATER SUPPLY PROGRAM 15.548

NORTH CENTRAL ARIZONA WATER FEASIBILITY STUDY

For Reference Only
Not For Distribution

X
DESIGNED
X
DRAWN
X
CHECKED
TECH. APPR.
APPROVED
ADMIN APPROVAL -
PHOENIX, AZ

THE GAP TO GRAY MOUNTAIN

STA 3640+00 TO STA 3690+00

3766-331-T847

SHEET 12

DATE AND TIME PLOTTED
DECEMBER 1, 2016 17:12
PLOTTED BY
ADMIN

CAD SYSTEM
AutoCAD Rel. 20.0s
CAD FILENAME
3766-331-T847-RD-12.DWG

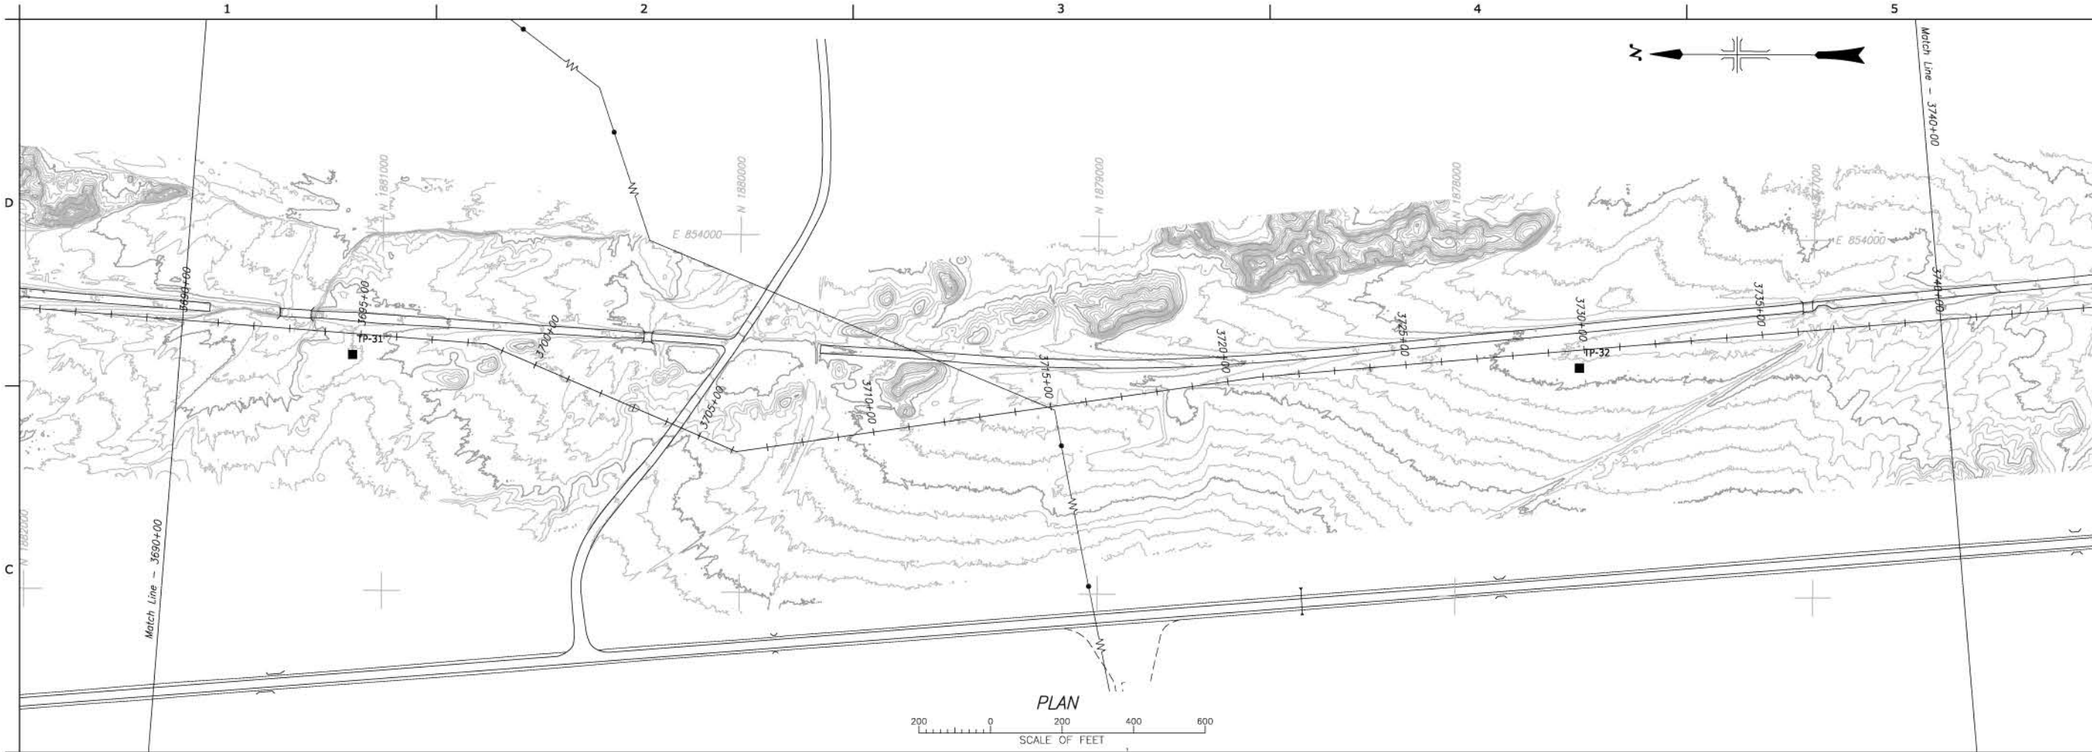

PLAN

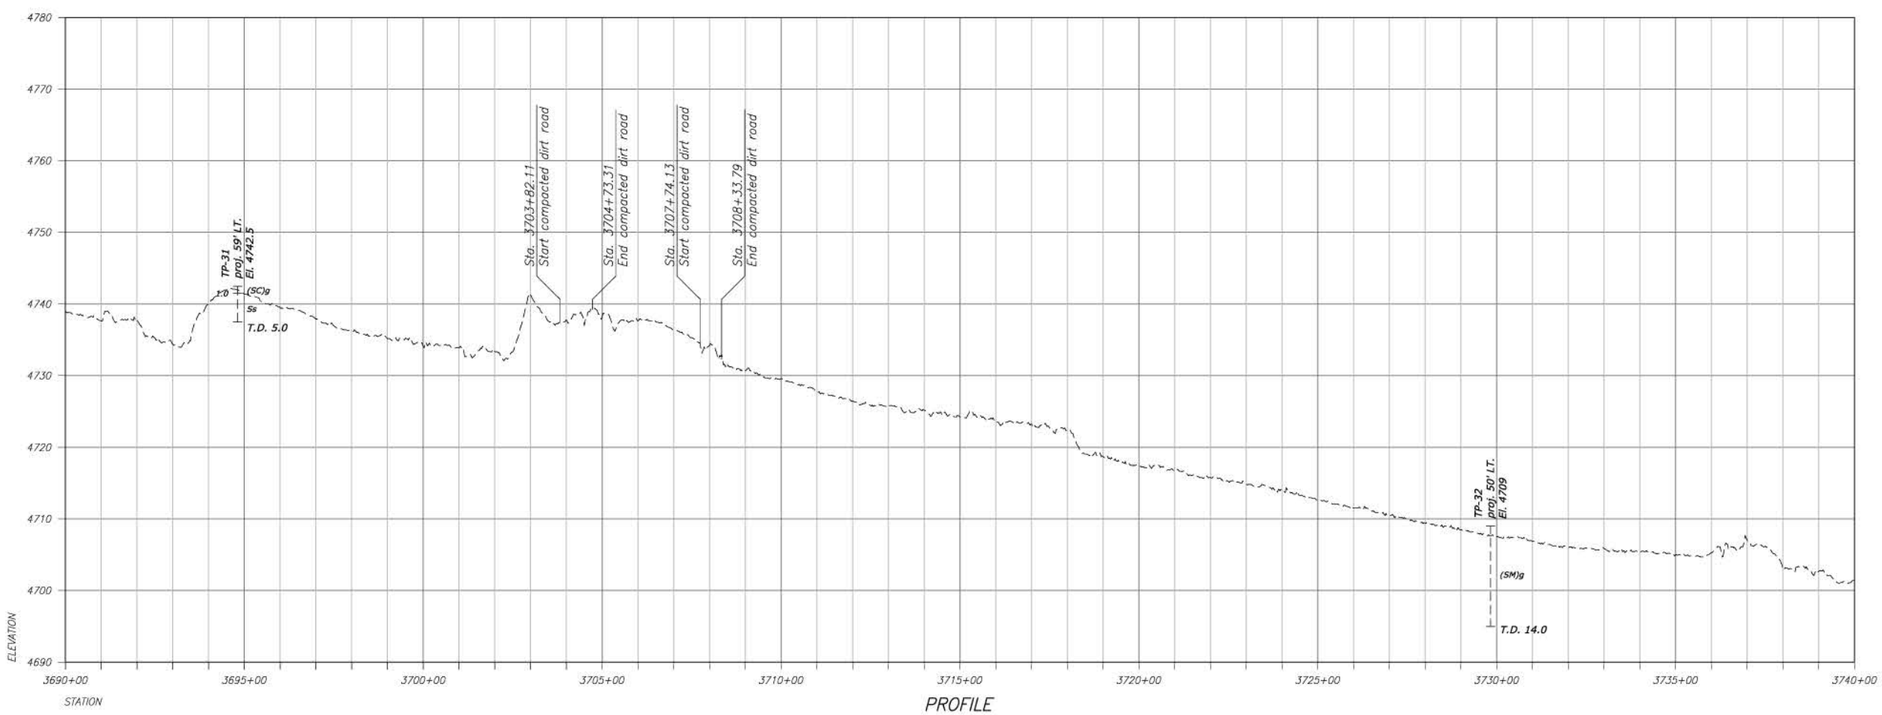

PROFILE

DATE AND TIME PLOTTED
DECEMBER 1, 2016 17:13
PLOTTED BY
ASMITT

CAD SYSTEM
AutoCAD Rel. 20.0s
CAD FILENAME
3766-331-T848-RD-13.DWG

RECLAMATION
Managing Water in the West

ALWAYS THINK SAFETY

U.S. DEPARTMENT OF THE INTERIOR
BUREAU OF RECLAMATION
FEDERAL DOMESTIC ASSISTANCE PROGRAM

RECLAMATION RURAL WATER SUPPLY
PROGRAM 15.548
NORTH CENTRAL ARIZONA WATER FEASIBILITY STUDY

For Reference Only
Not For Distribution

X
DESIGNED
X
DRAWN
X
CHECKED
TECH. APPR.
APPROVED
ADMIN APPROVAL -
PHOENIX, AZ

THE GAP TO GRAY MOUNTAIN

STA 3690+00 TO STA 3740+00

3766-331-T848

SHEET 13

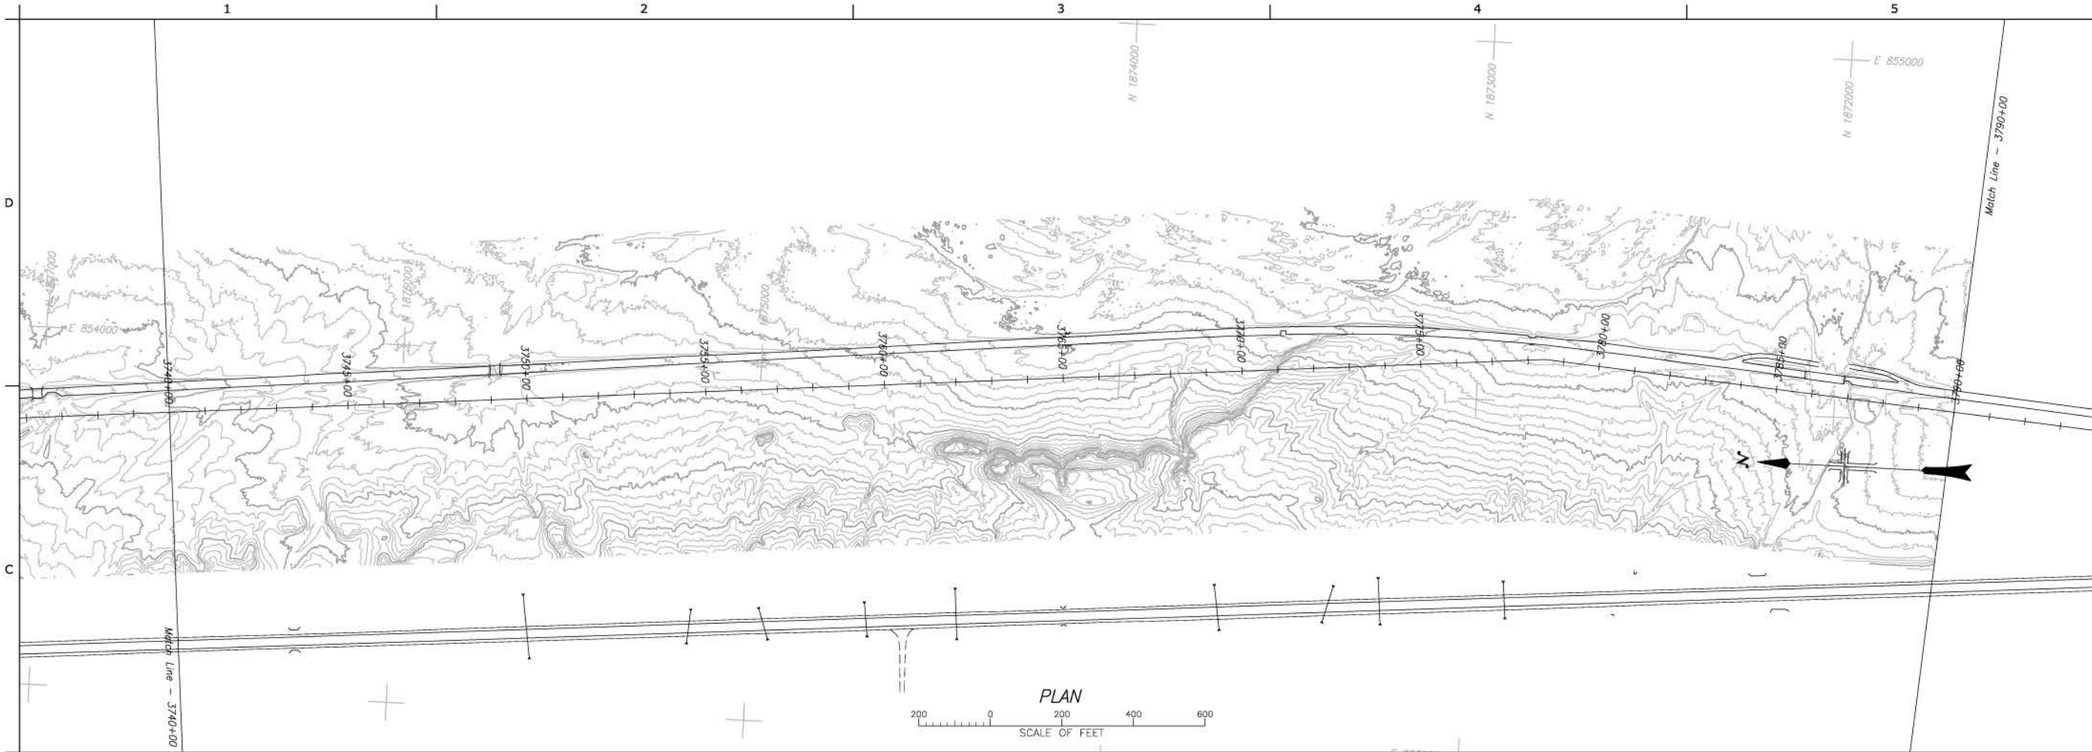

PLAN

200 0 200 400 600
SCALE OF FEET

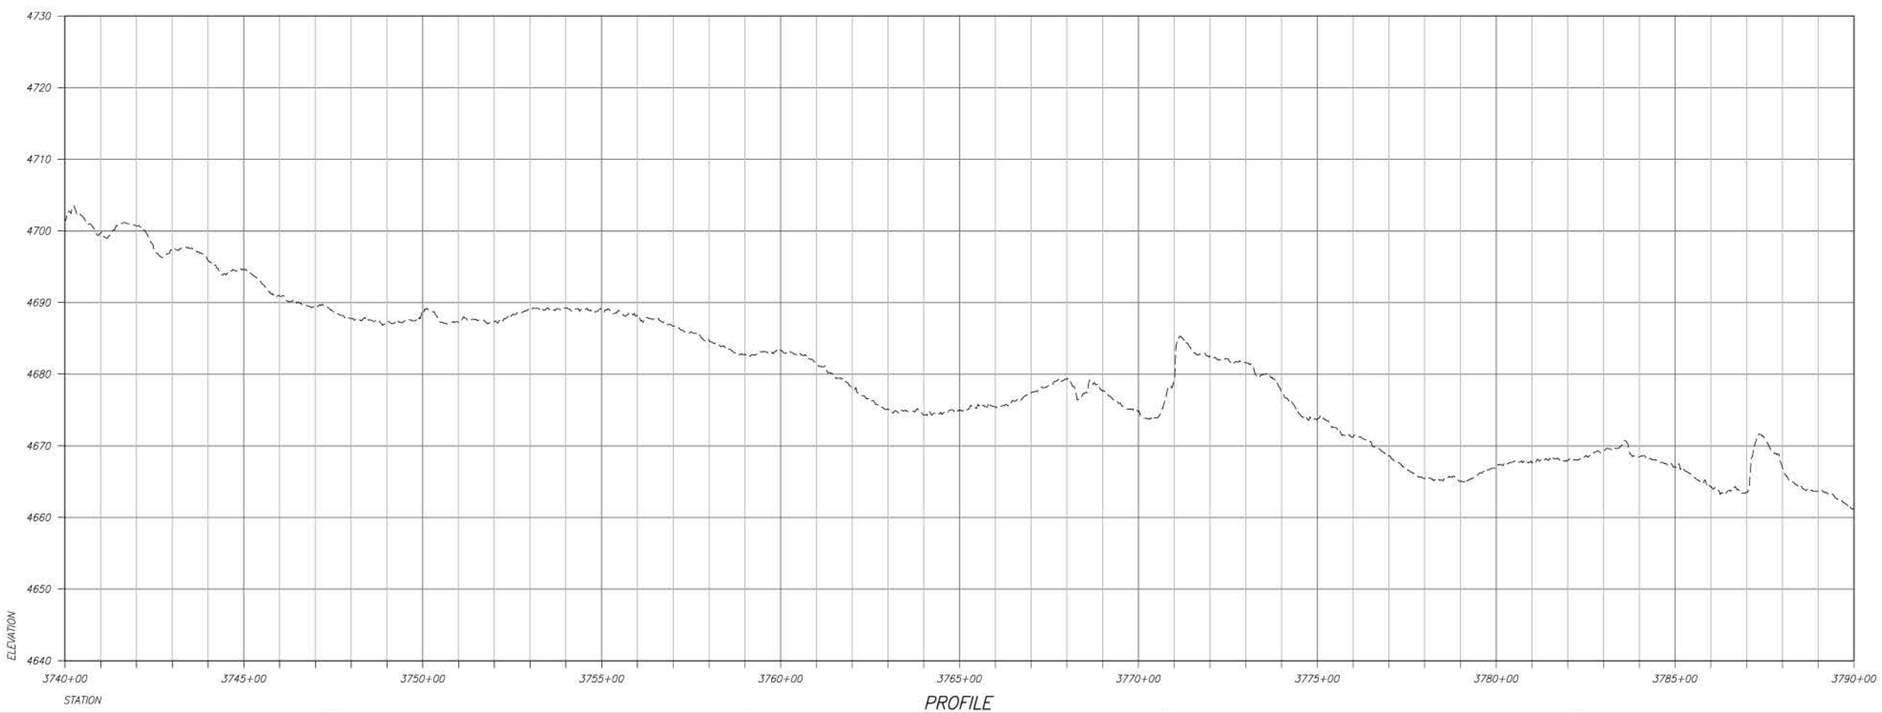

PROFILE

RECLAMATION
Managing Water in the West

ALWAYS THINK SAFETY

U.S. DEPARTMENT OF THE INTERIOR
BUREAU OF RECLAMATION
FEDERAL DOMESTIC ASSISTANCE PROGRAM

RECLAMATION RURAL WATER SUPPLY
PROGRAM 15.548

NORTH CENTRAL ARIZONA WATER FEASIBILITY STUDY

For Reference Only
Not For Distribution

X DESIGNED
X DRAWN
X CHECKED
TECH. APPR.
APPROVED
ADMIN APPROVAL -

PHOENIX, AZ

THE GAP TO GRAY MOUNTAIN

STA 3740+00 TO STA 3790+00

3766-331-T849

SHEET 14

DATE AND TIME PLOTTED
DECEMBER 1, 2016 17:15
PLOTTED BY
ASMITT

CAD SYSTEM
AutoCAD Rel. 20.0s
CAD FILENAME
3766-331-T849-RD-14.DWG

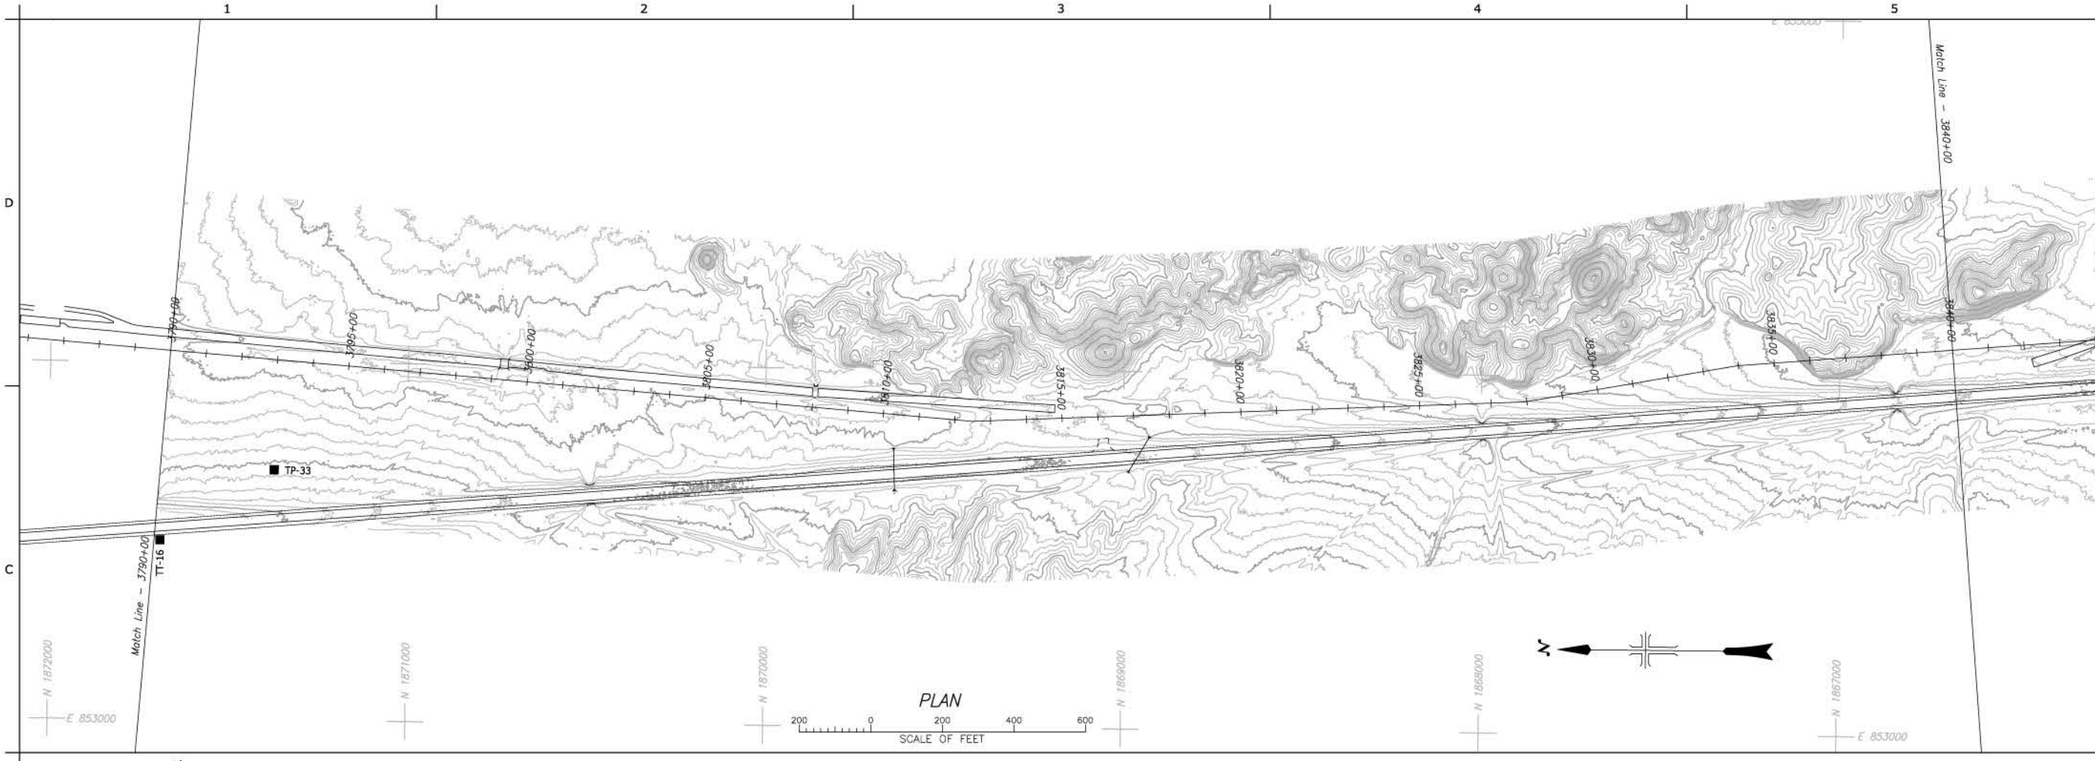

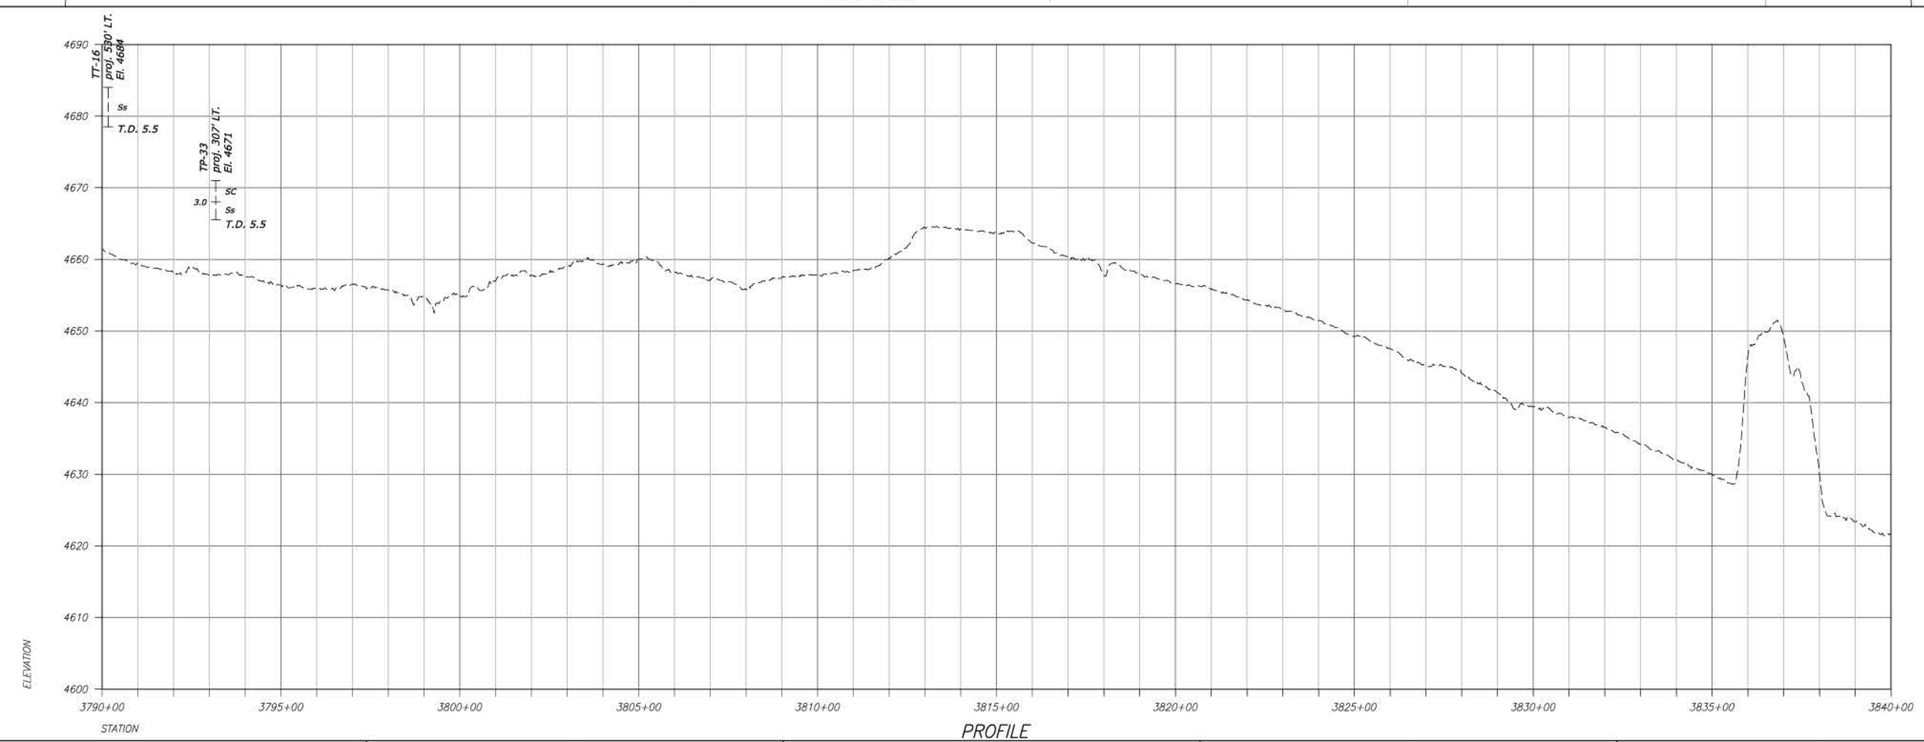

RECLAMATION
Managing Water in the West

ALWAYS THINK SAFETY

U.S. DEPARTMENT OF THE INTERIOR
BUREAU OF RECLAMATION
FEDERAL DOMESTIC ASSISTANCE PROGRAM

RECLAMATION RURAL WATER SUPPLY
PROGRAM 15.548
NORTH CENTRAL ARIZONA WATER FEASIBILITY STUDY

For Reference Only
Not For Distribution

X DESIGNED
X DRAWN
X CHECKED
TECH. APPR.
APPROVED
ADMIN APPROVAL -

PHOENIX, AZ

THE GAP TO GRAY MOUNTAIN

STA 3790+00 TO STA 3840+00

3766-331-T850

SHEET 15

DATE AND TIME PLOTTED
DECEMBER 1, 2016 17:16
PLOTTED BY
ASMITH

CAD SYSTEM
AutoCAD Rel. 20.0s
CAD FILENAME
3766-331-T850-ND-15.DWG

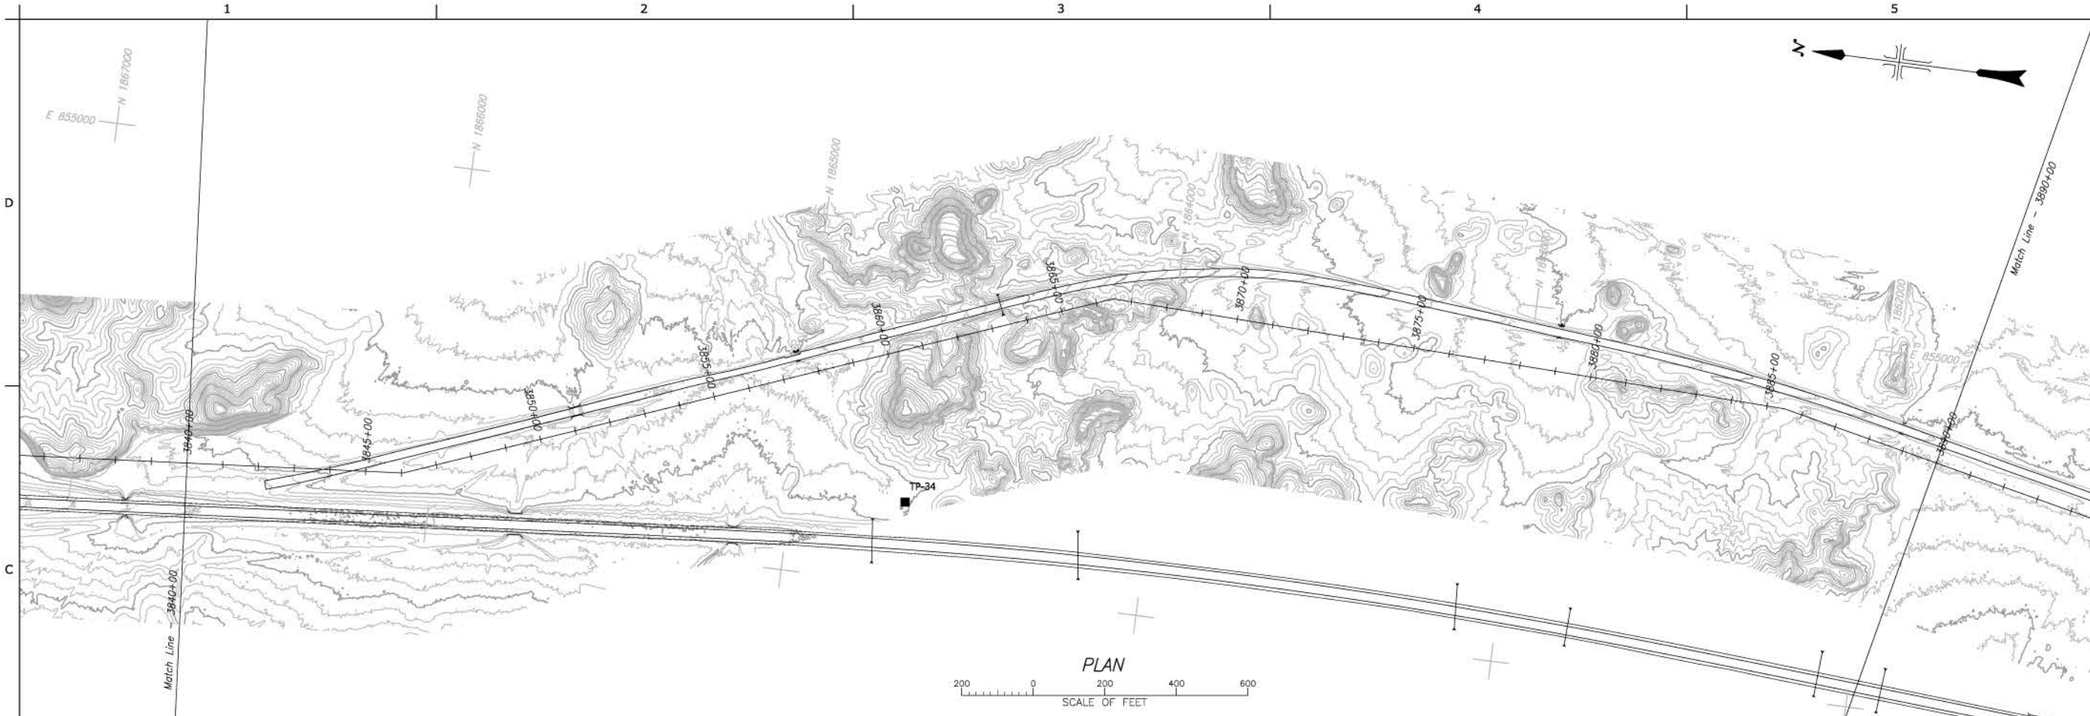

PLAN

200 0 200 400 600
SCALE OF FEET

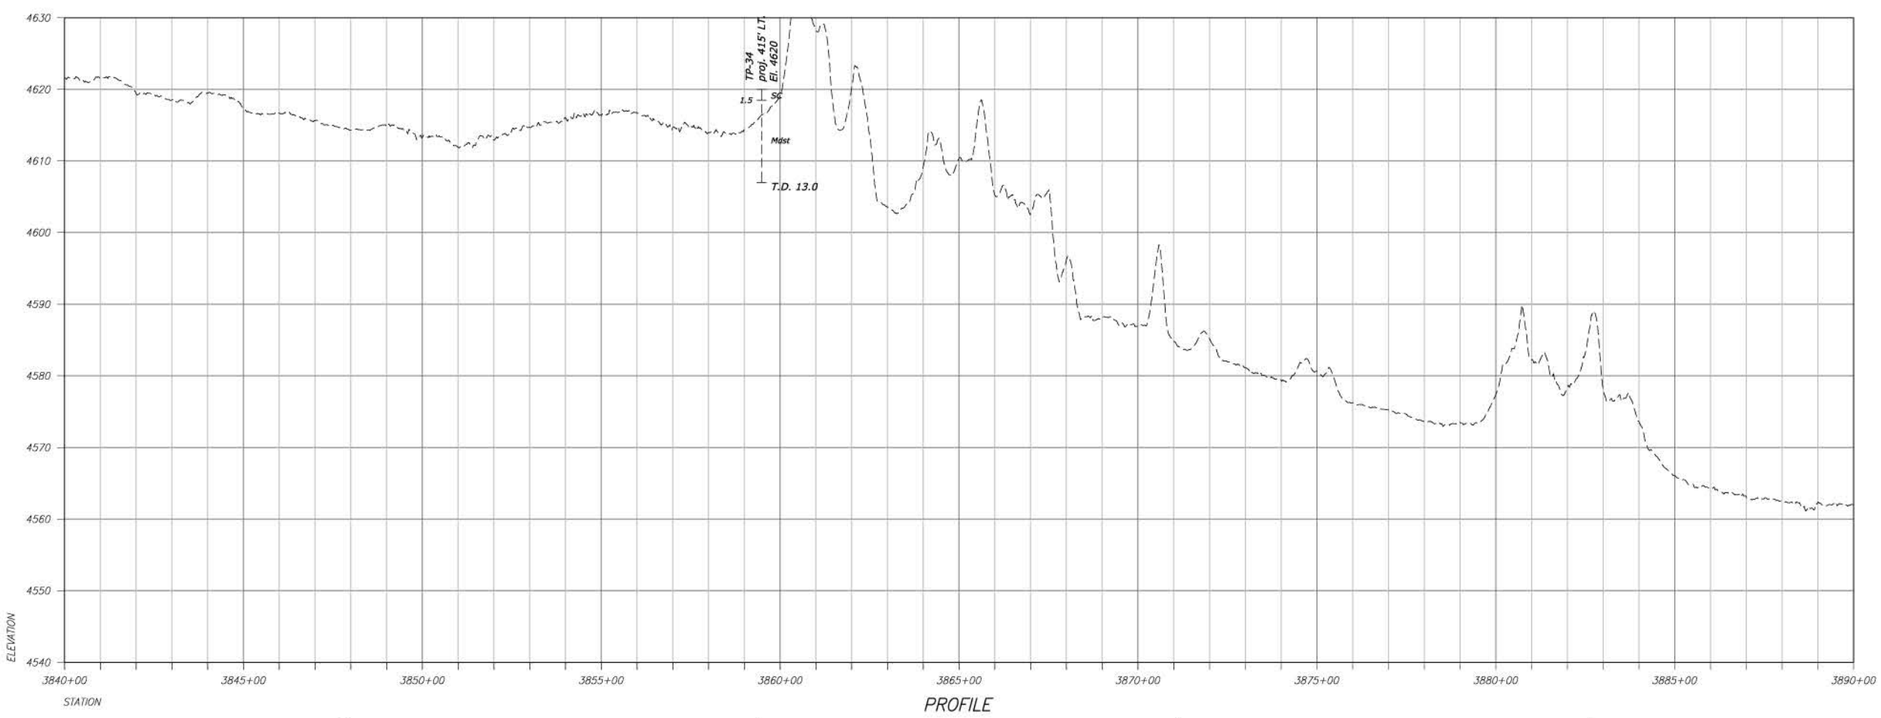

PROFILE

RECLAMATION
Managing Water in the West

ALWAYS THINK SAFETY

U.S. DEPARTMENT OF THE INTERIOR
BUREAU OF RECLAMATION
FEDERAL DOMESTIC ASSISTANCE PROGRAM

RECLAMATION RURAL WATER SUPPLY
PROGRAM 15.548

NORTH CENTRAL ARIZONA WATER FEASIBILITY STUDY

For Reference Only
Not For Distribution

X DESIGNED
X DRAWN
X CHECKED
TECH. APPR.
APPROVED
ADMIN APPROVAL -
PHOENIX, AZ

THE GAP TO GRAY MOUNTAIN

STA 3840+00 TO STA 3890+00

3766-331-T851

SHEET 16

DATE AND TIME PLOTTED
DECEMBER 1, 2016 17:17
PLOTTED BY
ASMITH

CAD SYSTEM
AutoCAD Rel. 20.0s
CAD FILENAME
3766-331-T851-RD-16.DWG

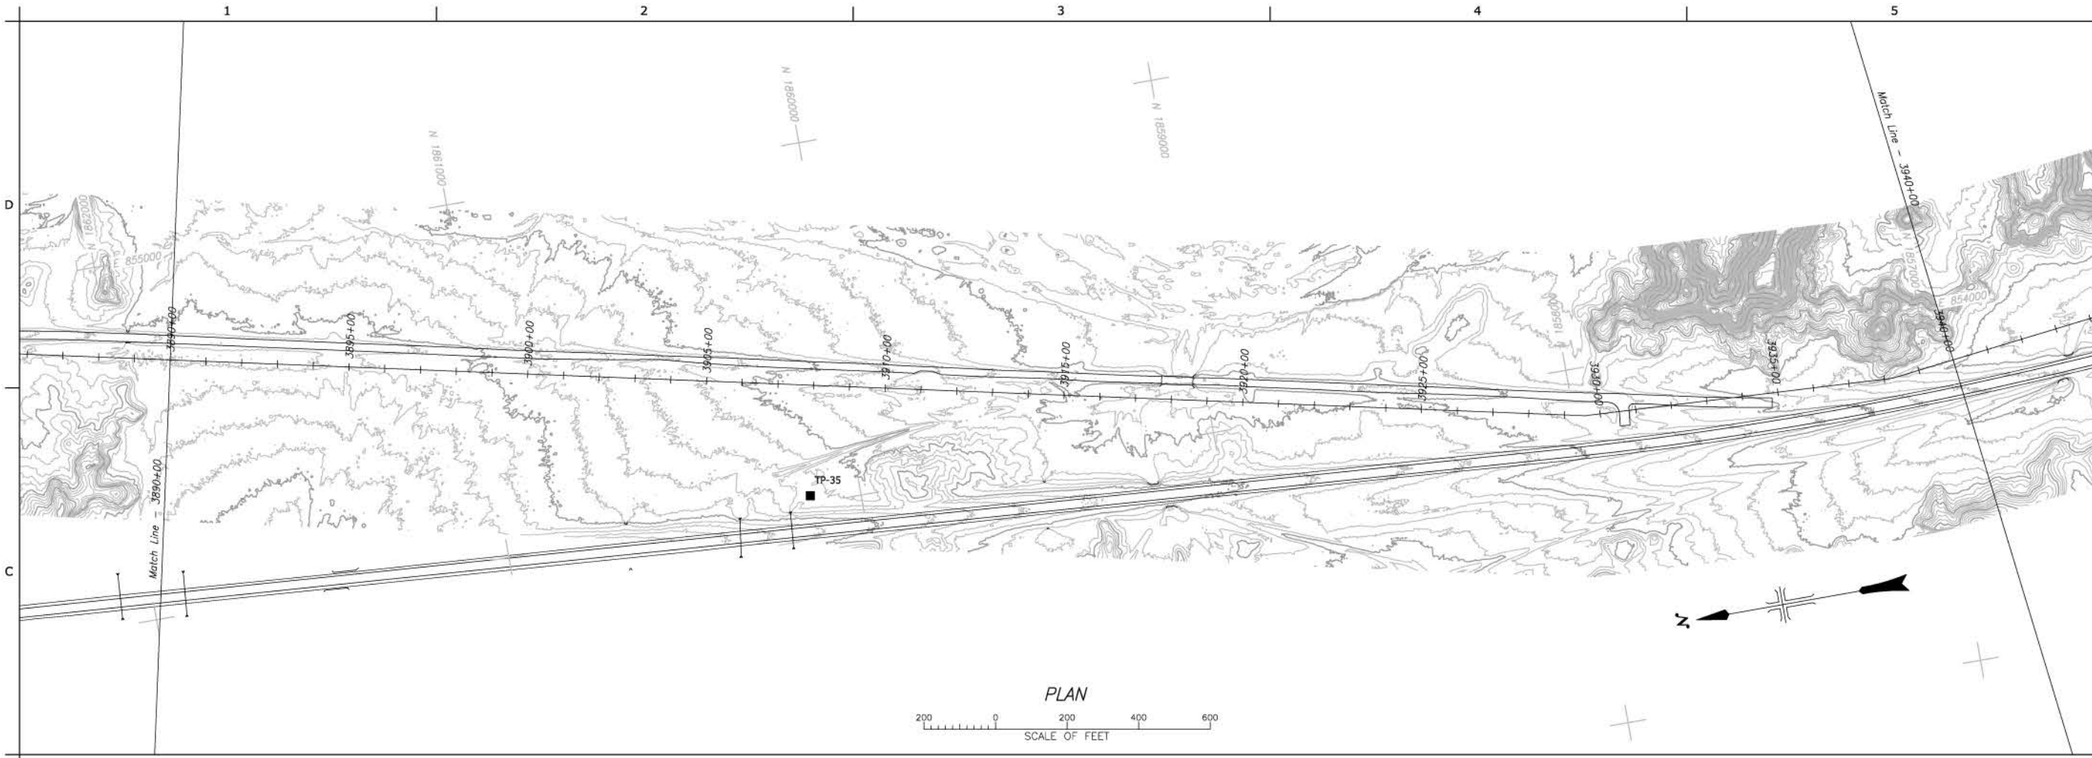

PLAN

200 0 200 400 600
SCALE OF FEET

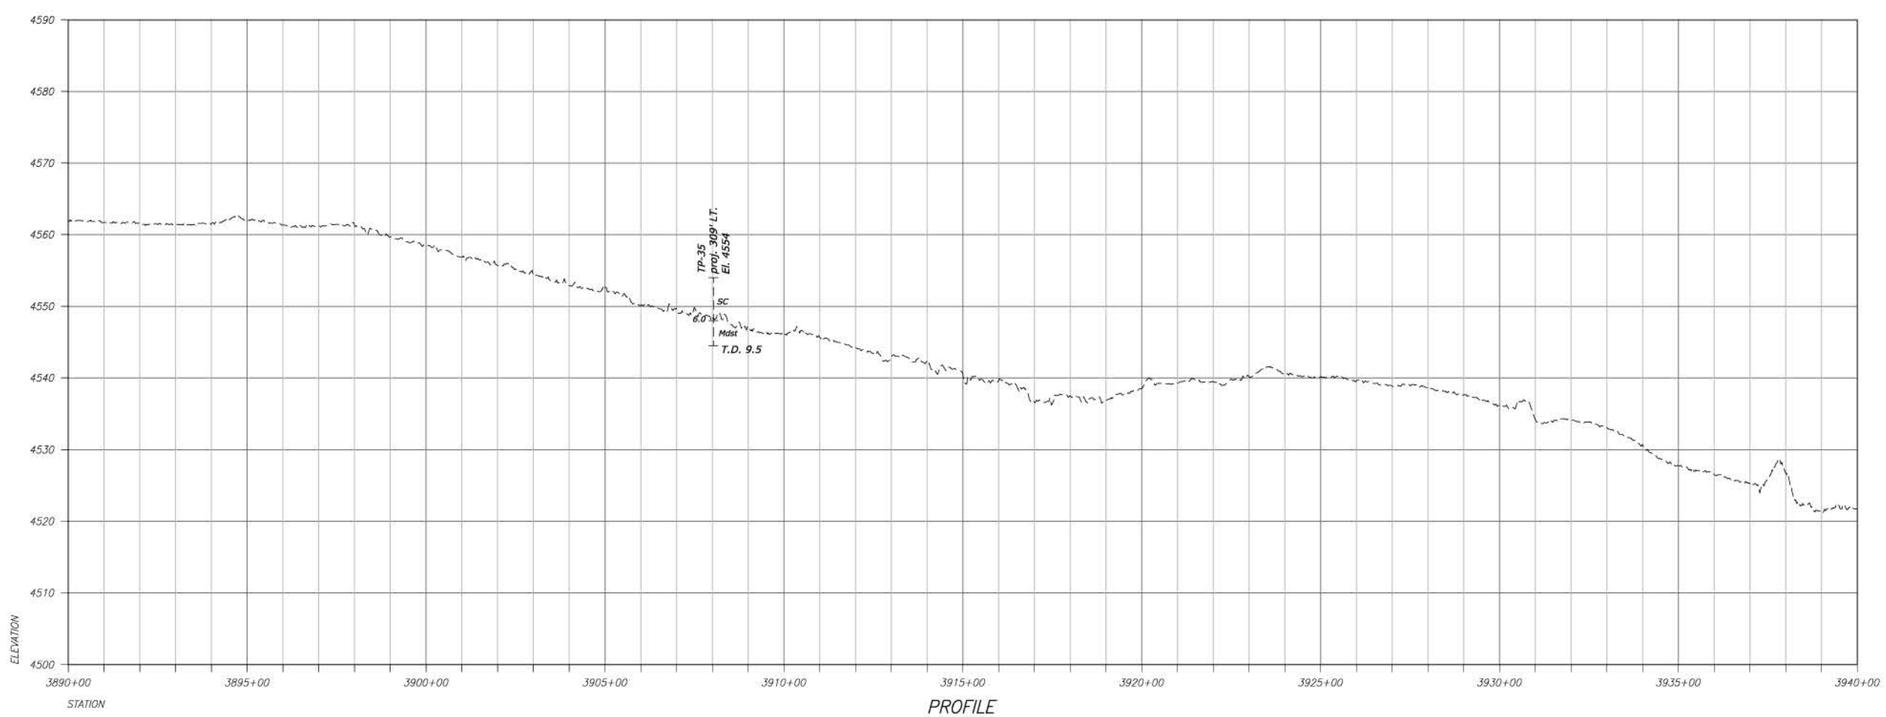

PROFILE

DATE AND TIME PLOTTED
DECEMBER 1, 2016 17:20
PLOTTED BY
ASMITH

CAD SYSTEM
AutoCAD Rel. 20.0s
CAD FILENAME
3766-331-T852-RD-17.DWG

RECLAMATION
Managing Water in the West

ALWAYS THINK SAFETY

U.S. DEPARTMENT OF THE INTERIOR
BUREAU OF RECLAMATION
FEDERAL DOMESTIC ASSISTANCE PROGRAM

RECLAMATION RURAL WATER SUPPLY
PROGRAM 15.548
NORTH CENTRAL ARIZONA WATER FEASIBILITY STUDY

For Reference Only
Not For Distribution

X
DESIGNED
X
DRAWN
X
CHECKED
TECH. APPR.
APPROVED
ADMIN APPROVAL -
PHOENIX, AZ

THE GAP TO GRAY MOUNTAIN

STA 3890+00 TO STA 3940+00

3766-331-T852

SHEET 17

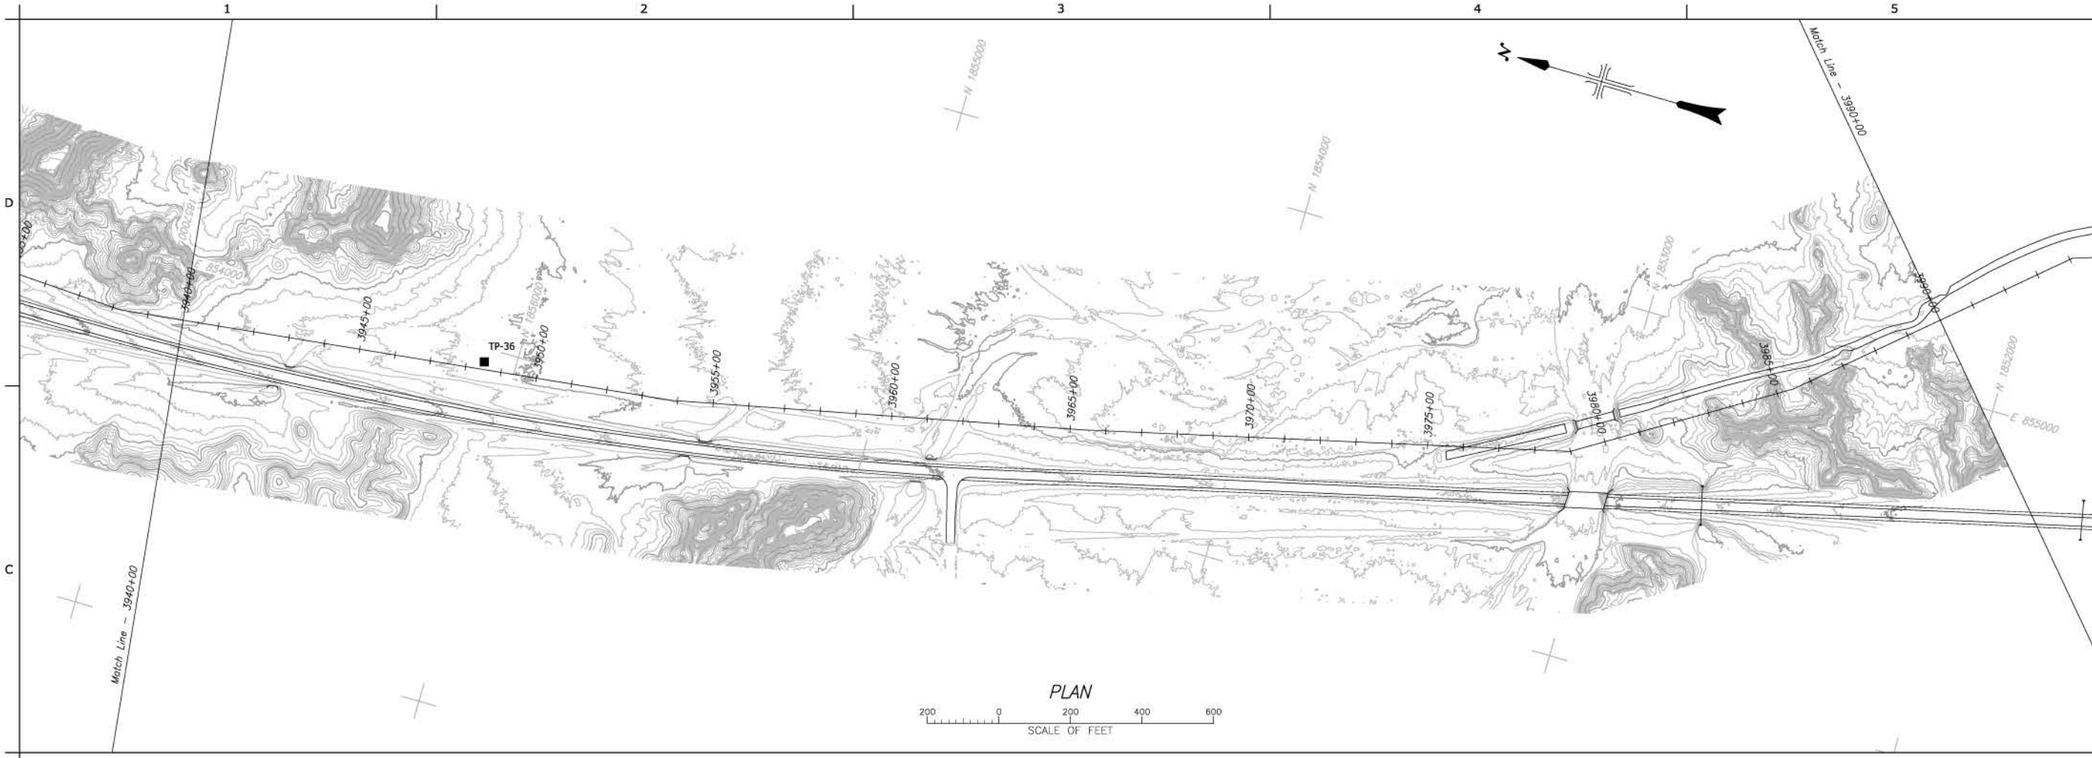

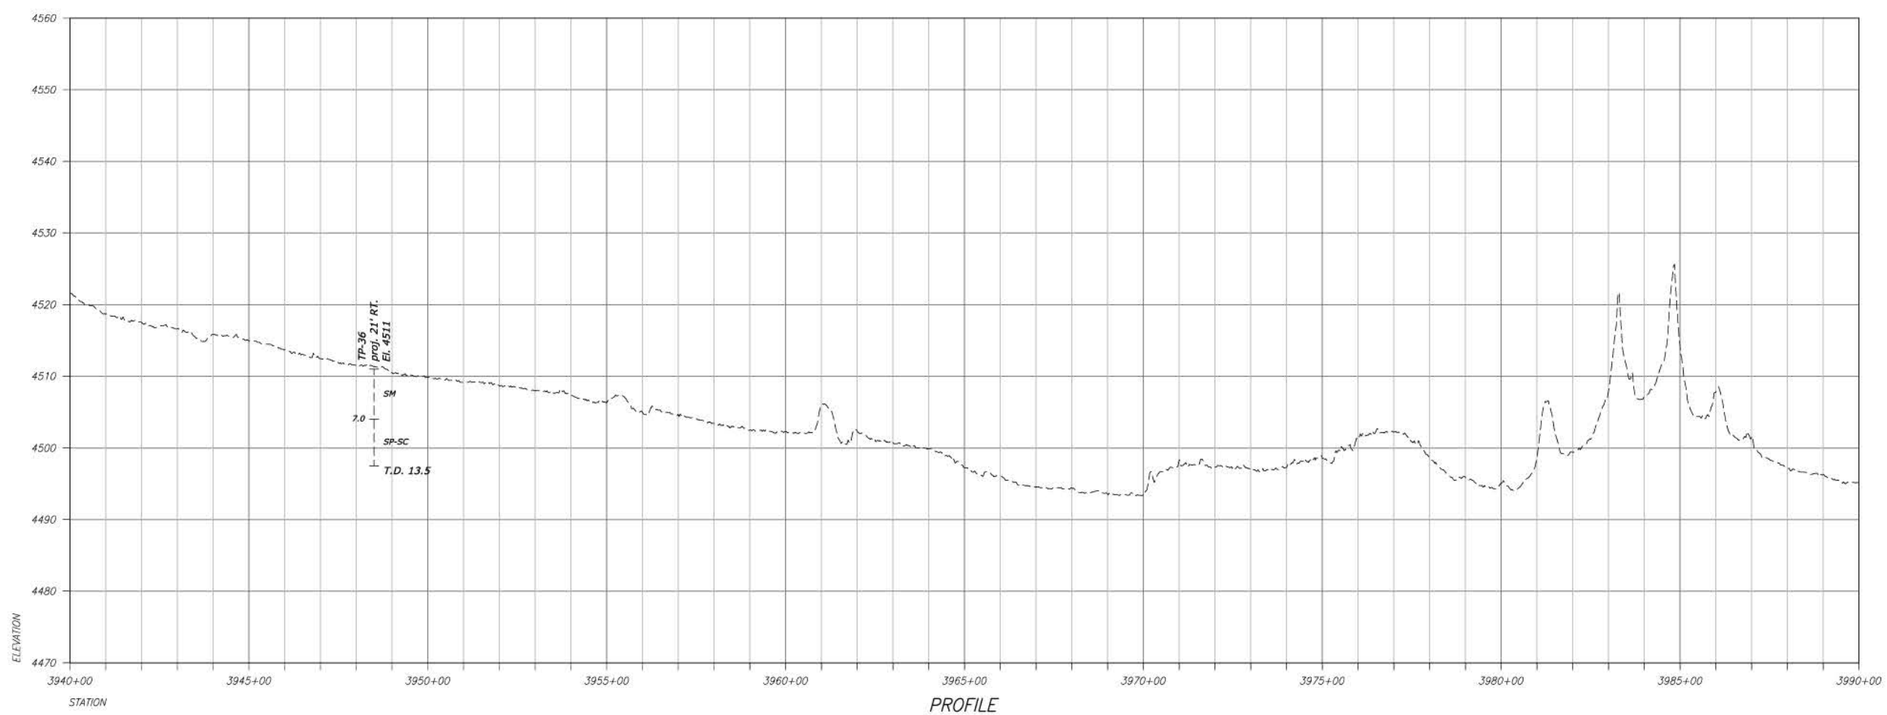

DATE AND TIME PLOTTED
DECEMBER 1, 2016 17:25
PLOTTED BY
ASMITH

CAD SYSTEM
AutoCAD Rel. 20.0s
CAD FILENAME
3766-331-T853-RD-18.DWG

RECLAMATION
Managing Water in the West

ALWAYS THINK SAFETY

U.S. DEPARTMENT OF THE INTERIOR
BUREAU OF RECLAMATION
FEDERAL DOMESTIC ASSISTANCE PROGRAM

RECLAMATION RURAL WATER SUPPLY
PROGRAM 15.548
NORTH CENTRAL ARIZONA WATER FEASIBILITY STUDY

For Reference Only
Not For Distribution

X DESIGNED
X DRAWN
X CHECKED
TECH. APPR.
APPROVED
ADMIN APPROVAL -
PHOENIX, AZ

THE GAP TO GRAY MOUNTAIN

STA 3940+00 TO STA 3990+00

3766-331-T853

SHEET 18

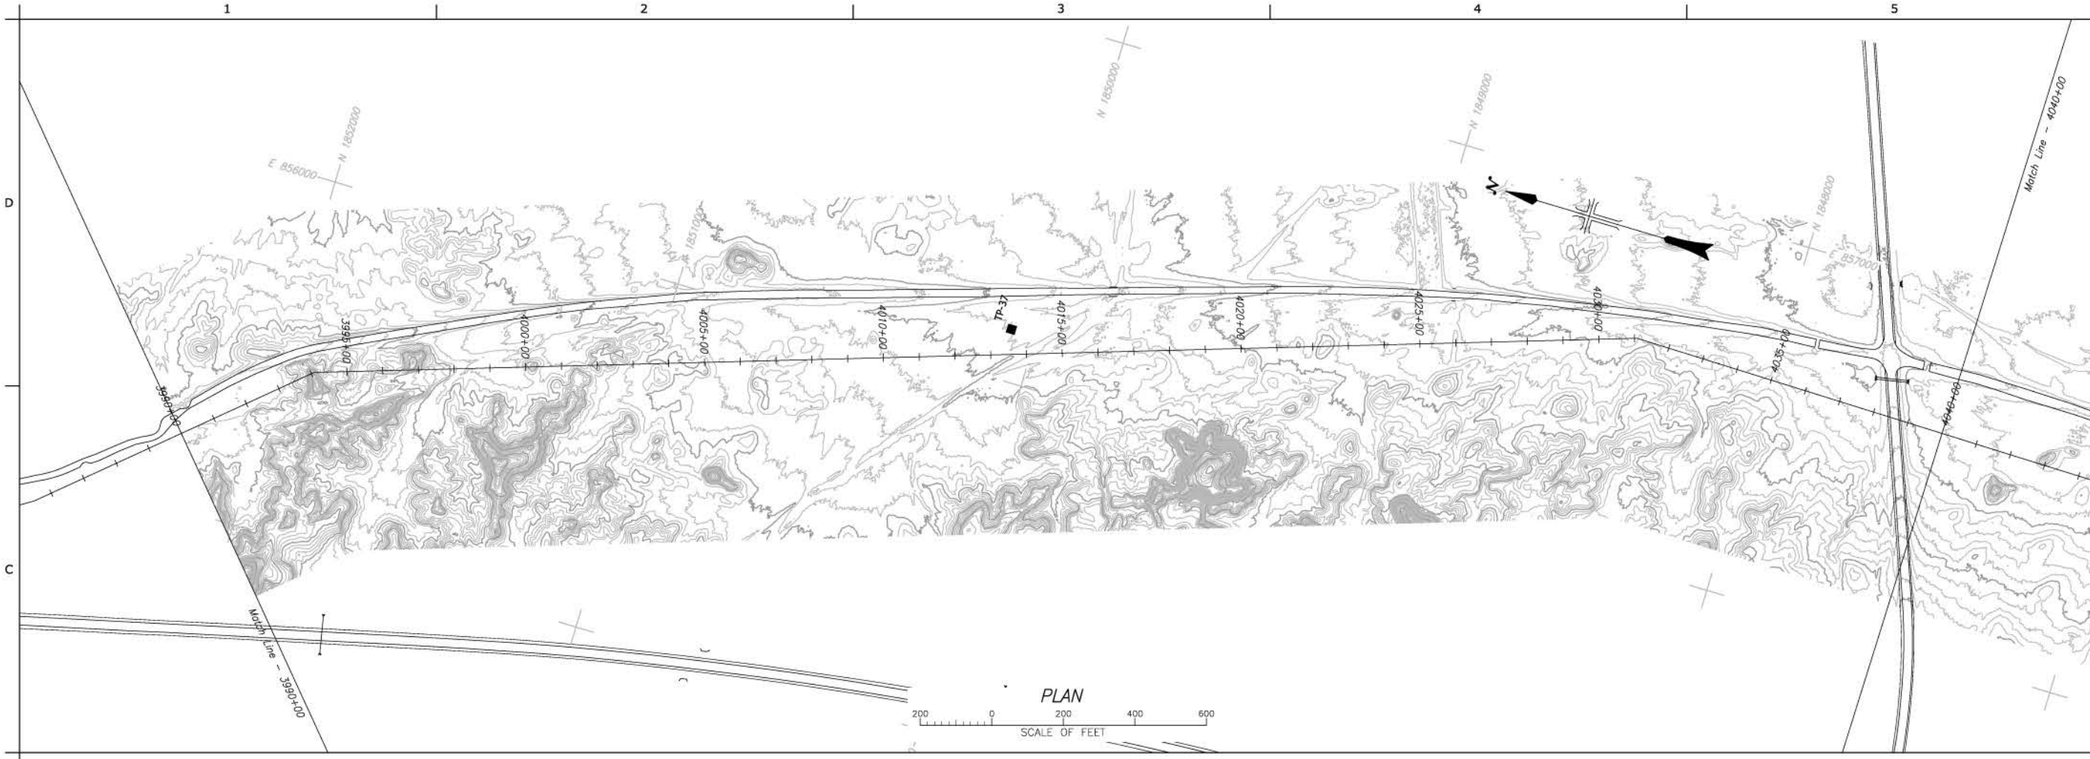

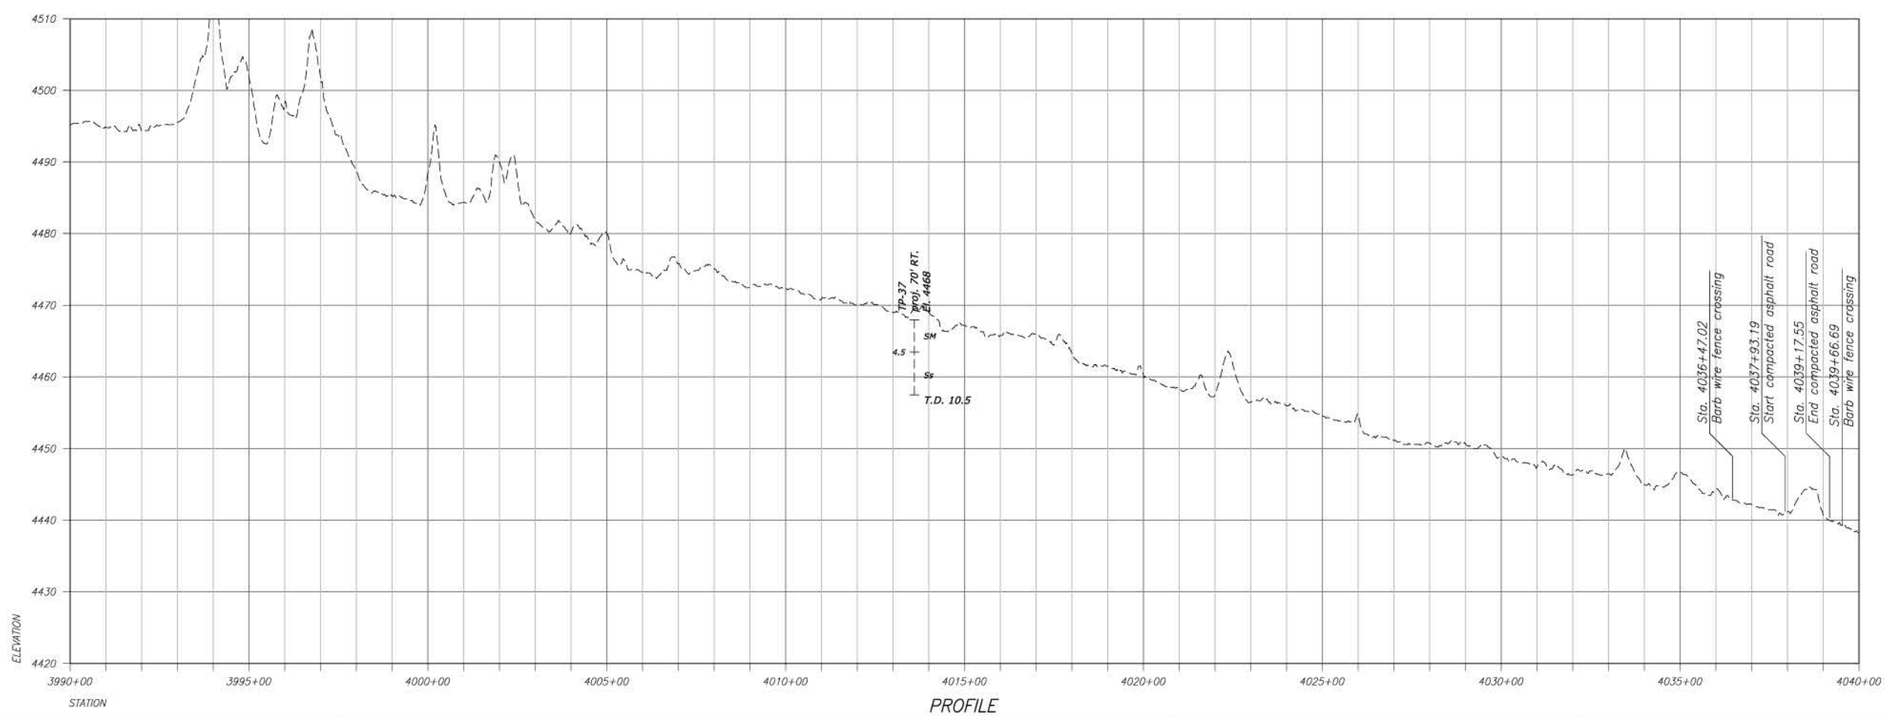

RECLAMATION
Managing Water in the West

ALWAYS THINK SAFETY

U.S. DEPARTMENT OF THE INTERIOR
BUREAU OF RECLAMATION
FEDERAL DOMESTIC ASSISTANCE PROGRAM

RECLAMATION RURAL WATER SUPPLY
PROGRAM 15.548

NORTH CENTRAL ARIZONA WATER FEASIBILITY STUDY

For Reference Only
Not For Distribution

X DESIGNED
X DRAWN
X CHECKED
TECH. APPR.
APPROVED
ADMIN APPROVAL -
PHOENIX, AZ

THE GAP TO GRAY MOUNTAIN

STA 3990+00 TO STA 4040+00

3766-331-T854

SHEET 19

DATE AND TIME PLOTTED
DECEMBER 1, 2016 17:26
PLOTTED BY
ASMITH

CAD SYSTEM
AutoCAD Rel. 20.0s
CAD FILENAME
3766-331-T854-4D-19.DWG

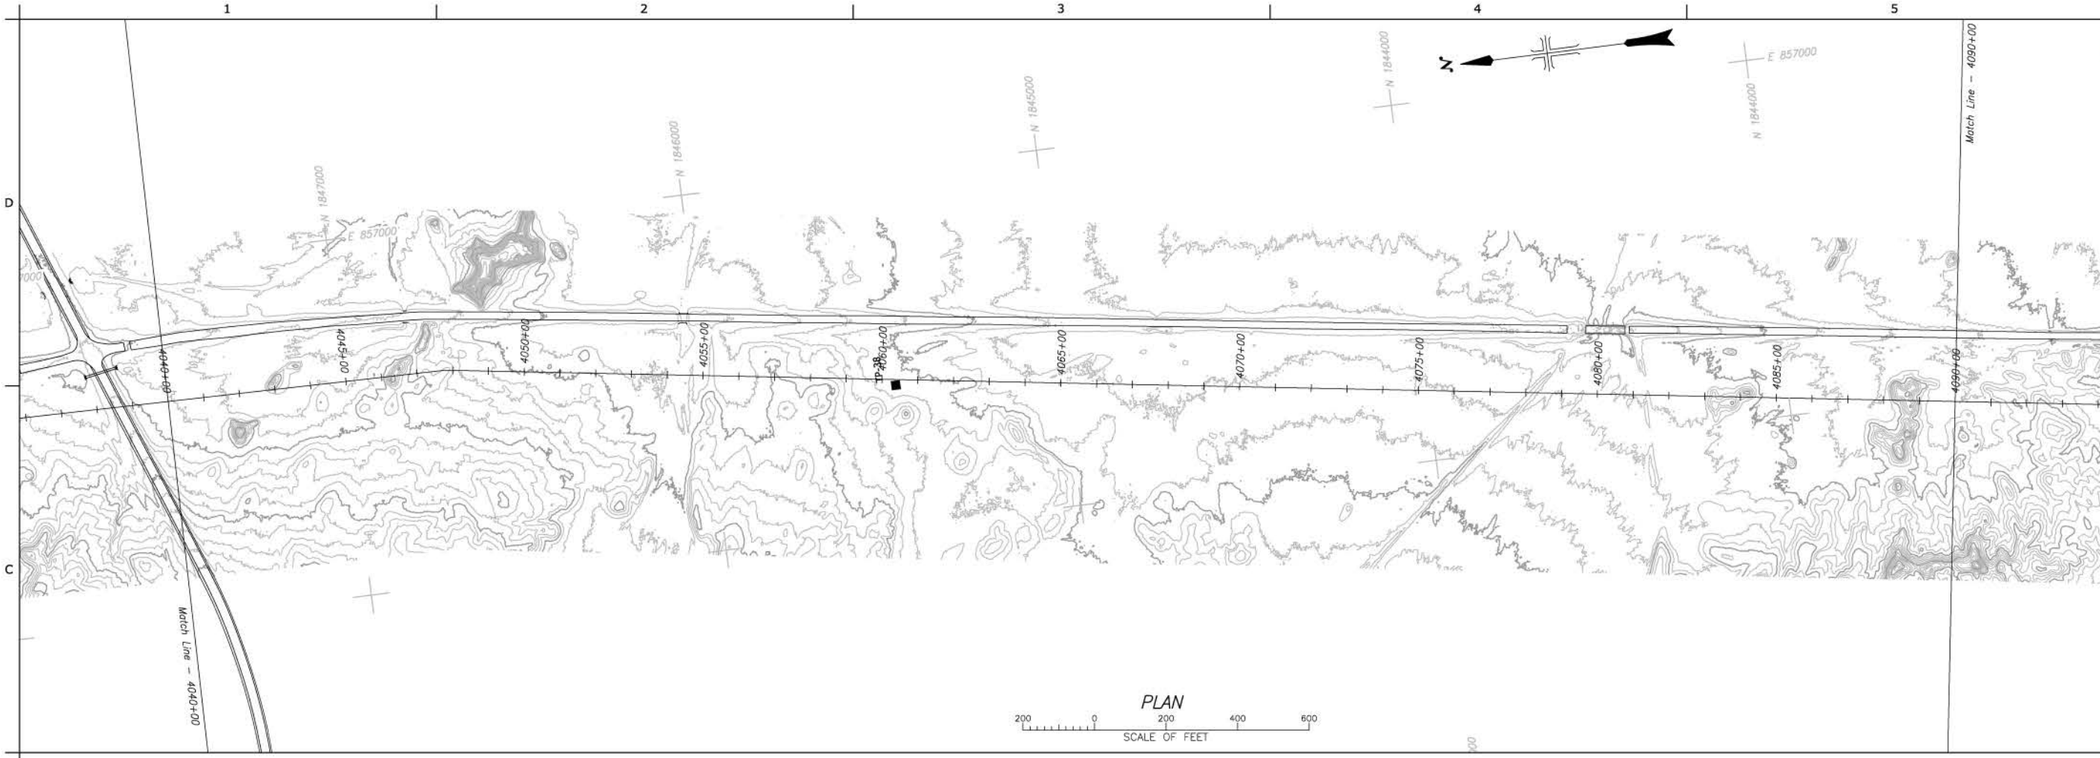

PLAN

200 0 200 400 600
SCALE OF FEET

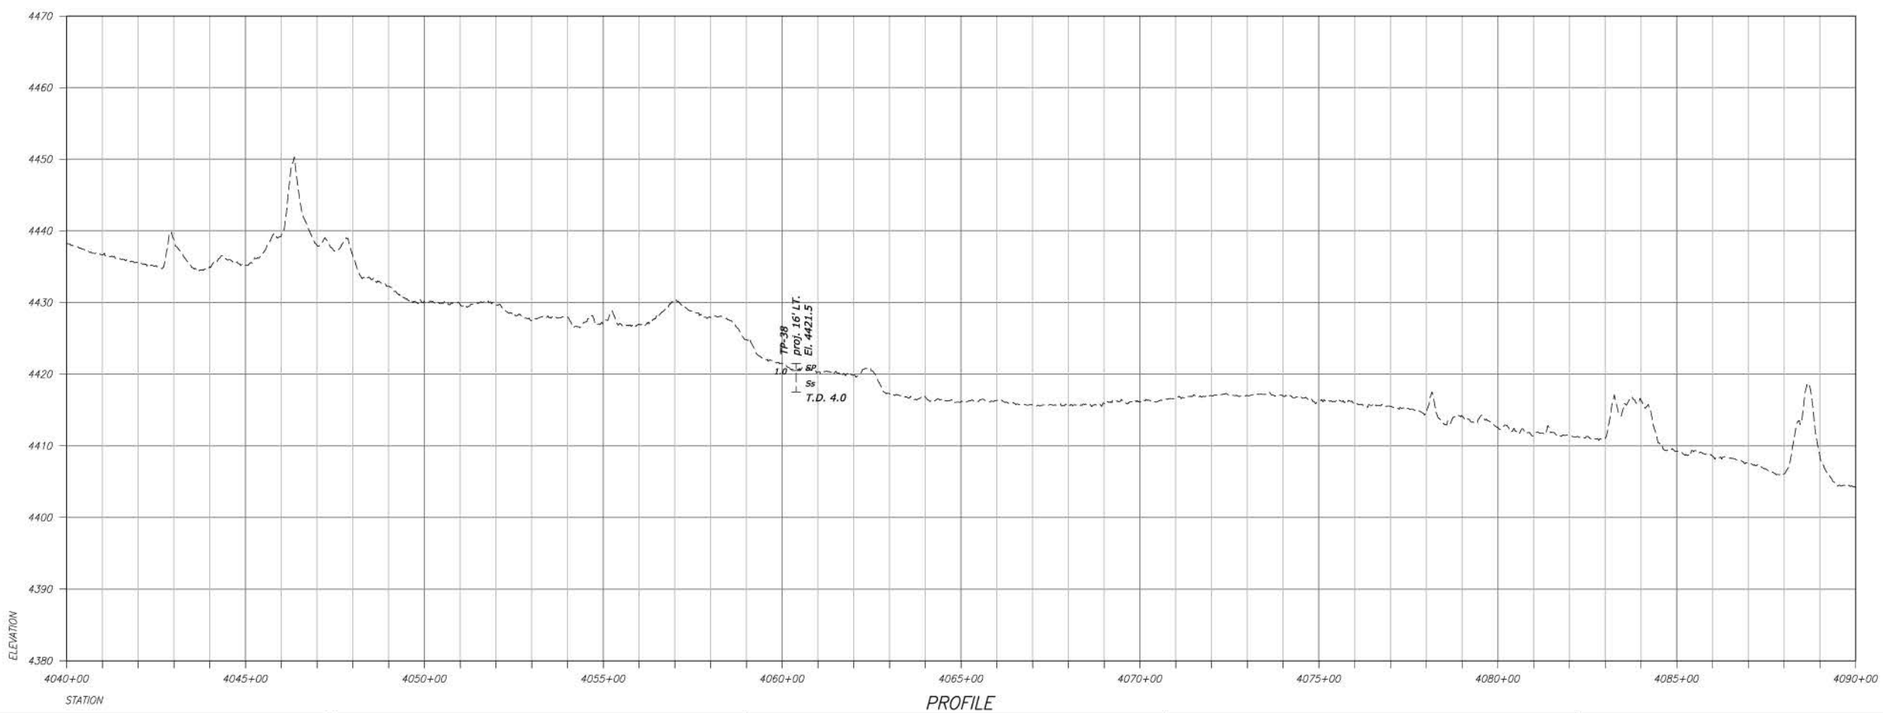

PROFILE

DATE AND TIME PLOTTED
DECEMBER 1, 2016 17:31
PLOTTED BY
ASMITH

CAD SYSTEM
AutoCAD Rel. 20.0s
CAD FILENAME
3766-331-T855-RD-20.DWG

RECLAMATION
Managing Water in the West

ALWAYS THINK SAFETY

U.S. DEPARTMENT OF THE INTERIOR
BUREAU OF RECLAMATION
FEDERAL DOMESTIC ASSISTANCE PROGRAM

RECLAMATION RURAL WATER SUPPLY
PROGRAM 15.548

NORTH CENTRAL ARIZONA WATER FEASIBILITY STUDY

For Reference Only
Not For Distribution

X DESIGNED
X DRAWN
X CHECKED
TECH. APPR.
APPROVED
ADMIN APPROVAL -
PHOENIX, AZ

THE GAP TO GRAY MOUNTAIN

STA 4040+00 TO STA 4090+00

3766-331-T855

SHEET 20

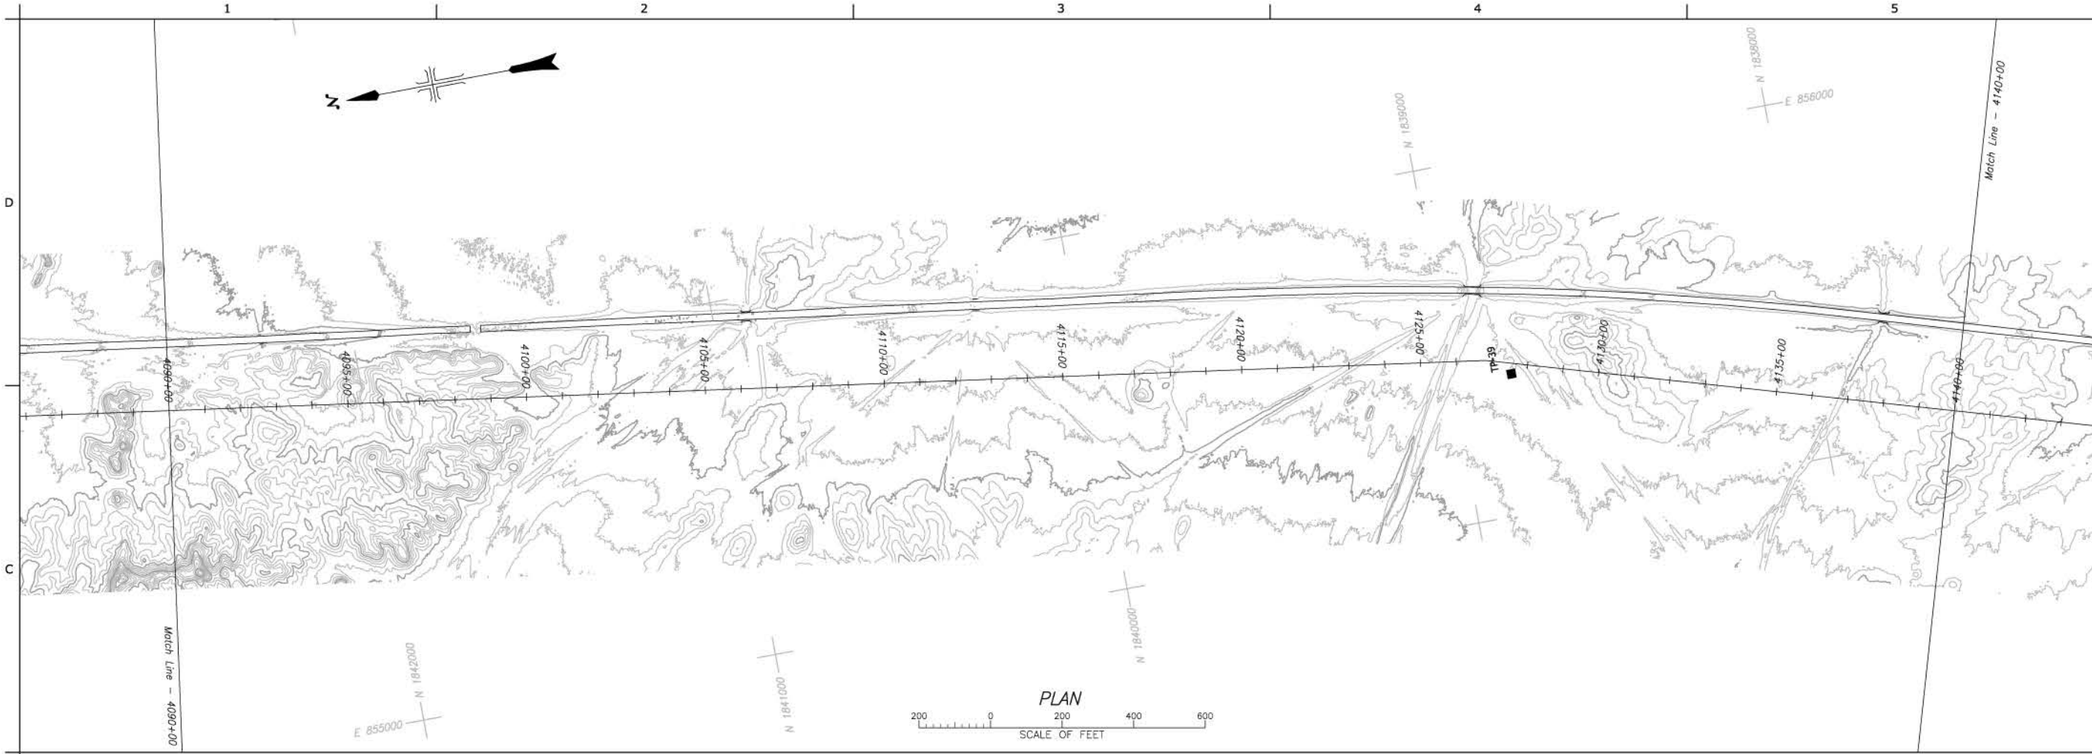

PLAN

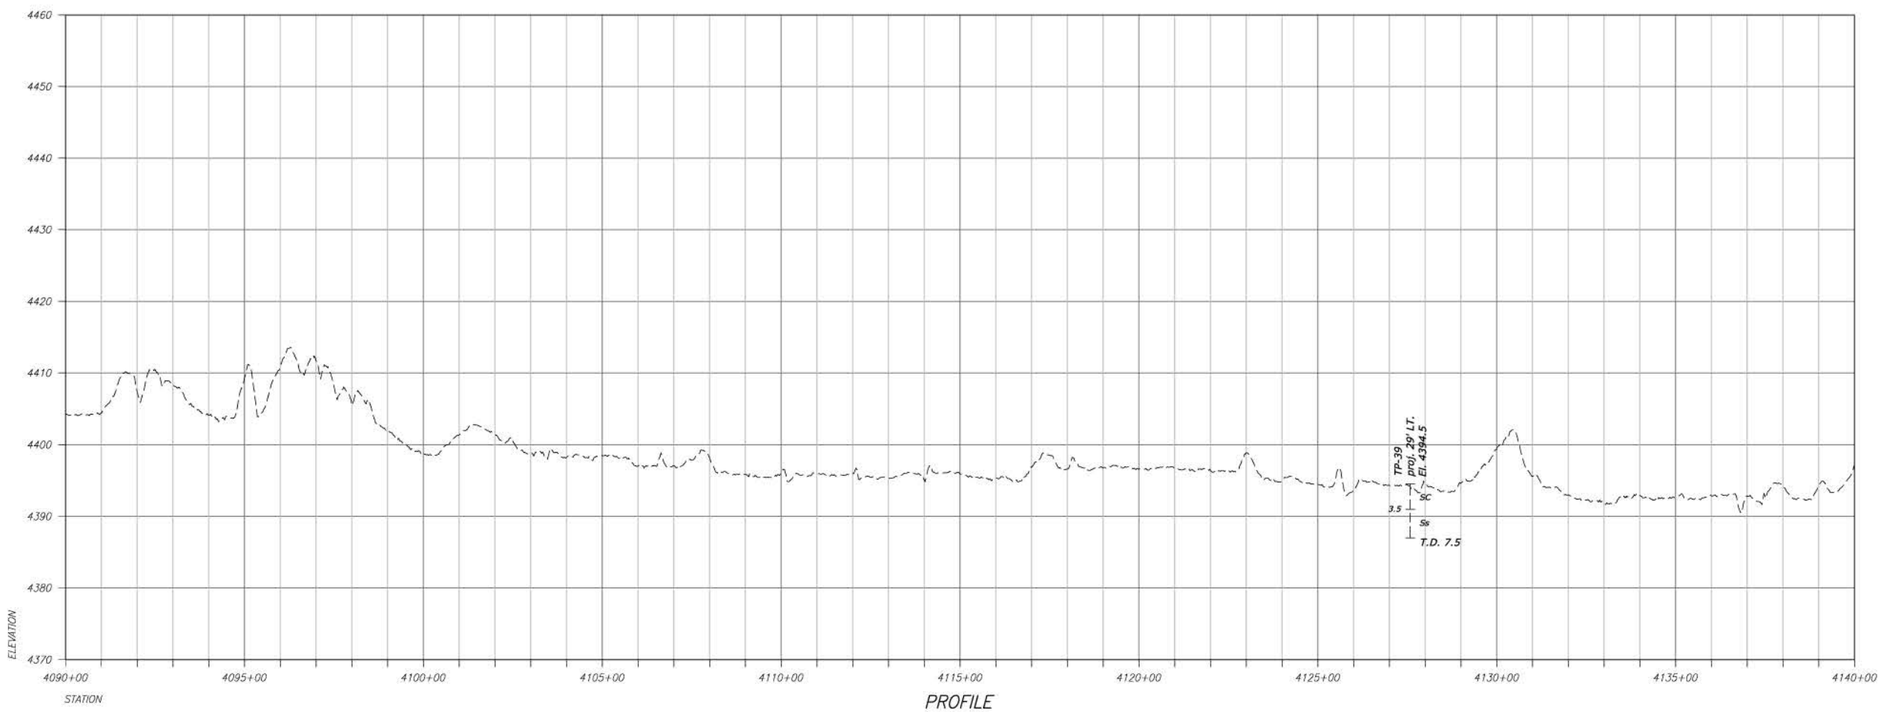

PROFILE

RECLAMATION
Managing Water in the West

ALWAYS THINK SAFETY

U.S. DEPARTMENT OF THE INTERIOR
BUREAU OF RECLAMATION
FEDERAL DOMESTIC ASSISTANCE PROGRAM

RECLAMATION RURAL WATER SUPPLY PROGRAM 15.548

NORTH CENTRAL ARIZONA WATER FEASIBILITY STUDY

For Reference Only
Not For Distribution

X DESIGNED
X DRAWN
X CHECKED
TECH. APPR.
APPROVED
ADMIN APPROVAL -
PHOENIX, AZ

THE GAP TO GRAY MOUNTAIN

STA 4090+00 TO STA 4140+00

3766-331-T856

SHEET 21

DATE AND TIME PLOTTED: DECEMBER 1, 2016 17:49
PLOTTED BY: EBURNITE

CAD SYSTEM: AutoCAD Rel. 20.0s
CAD FILENAME: 3766-331-T856-RD-21.DWG

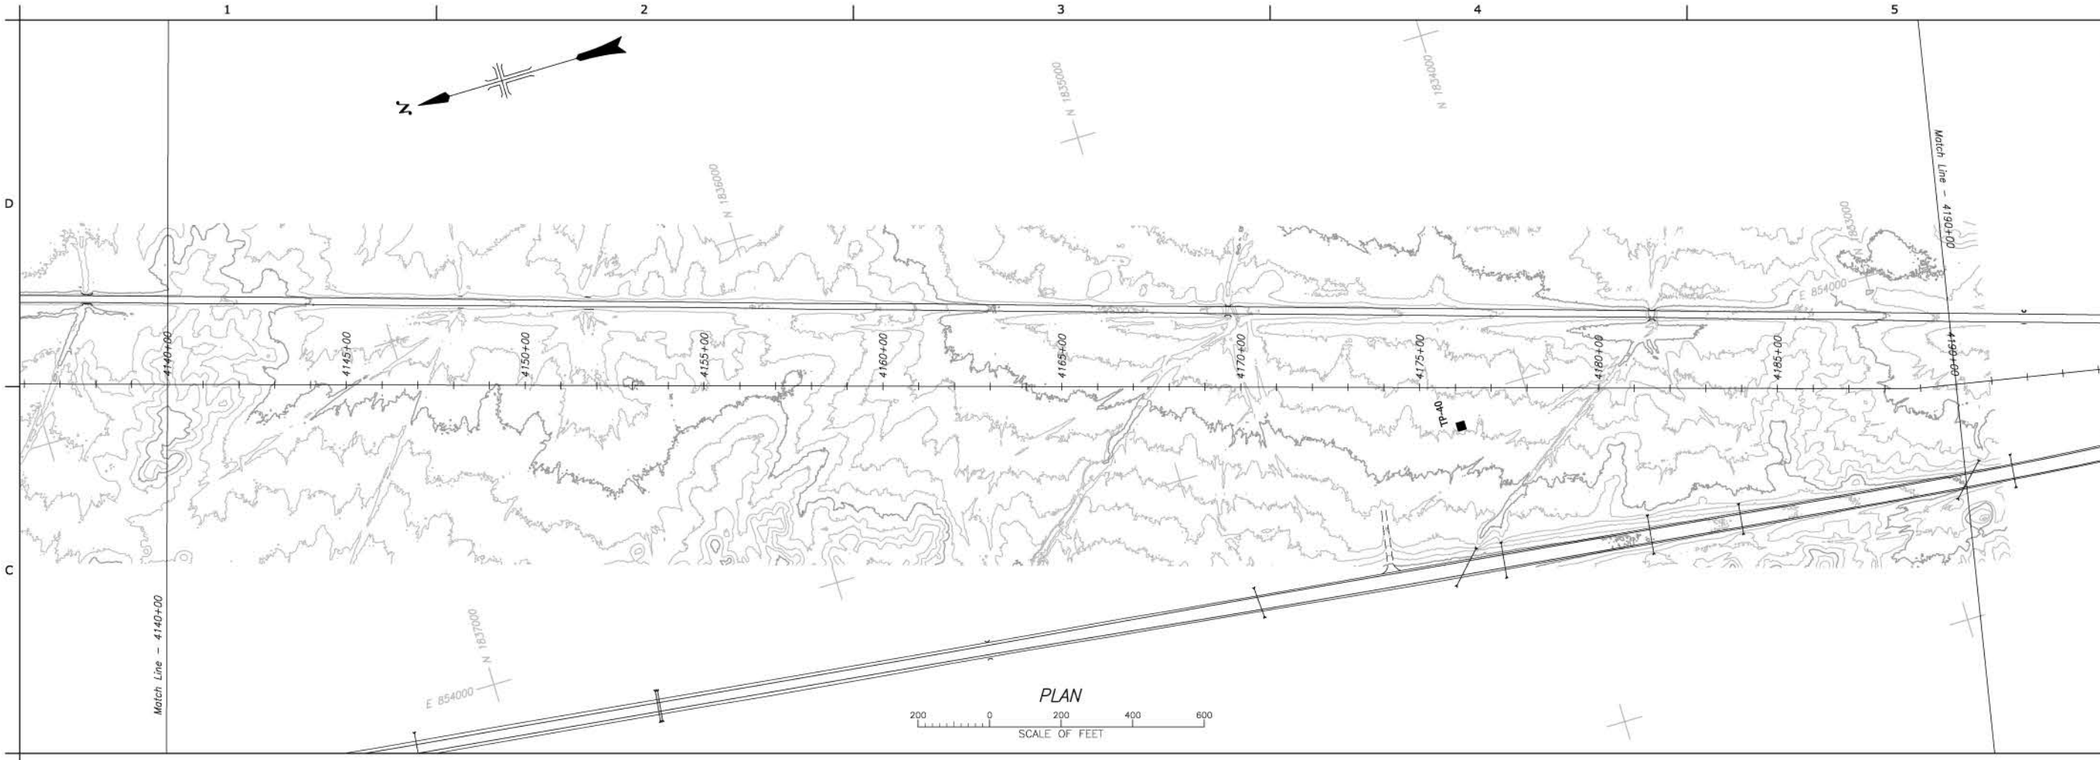

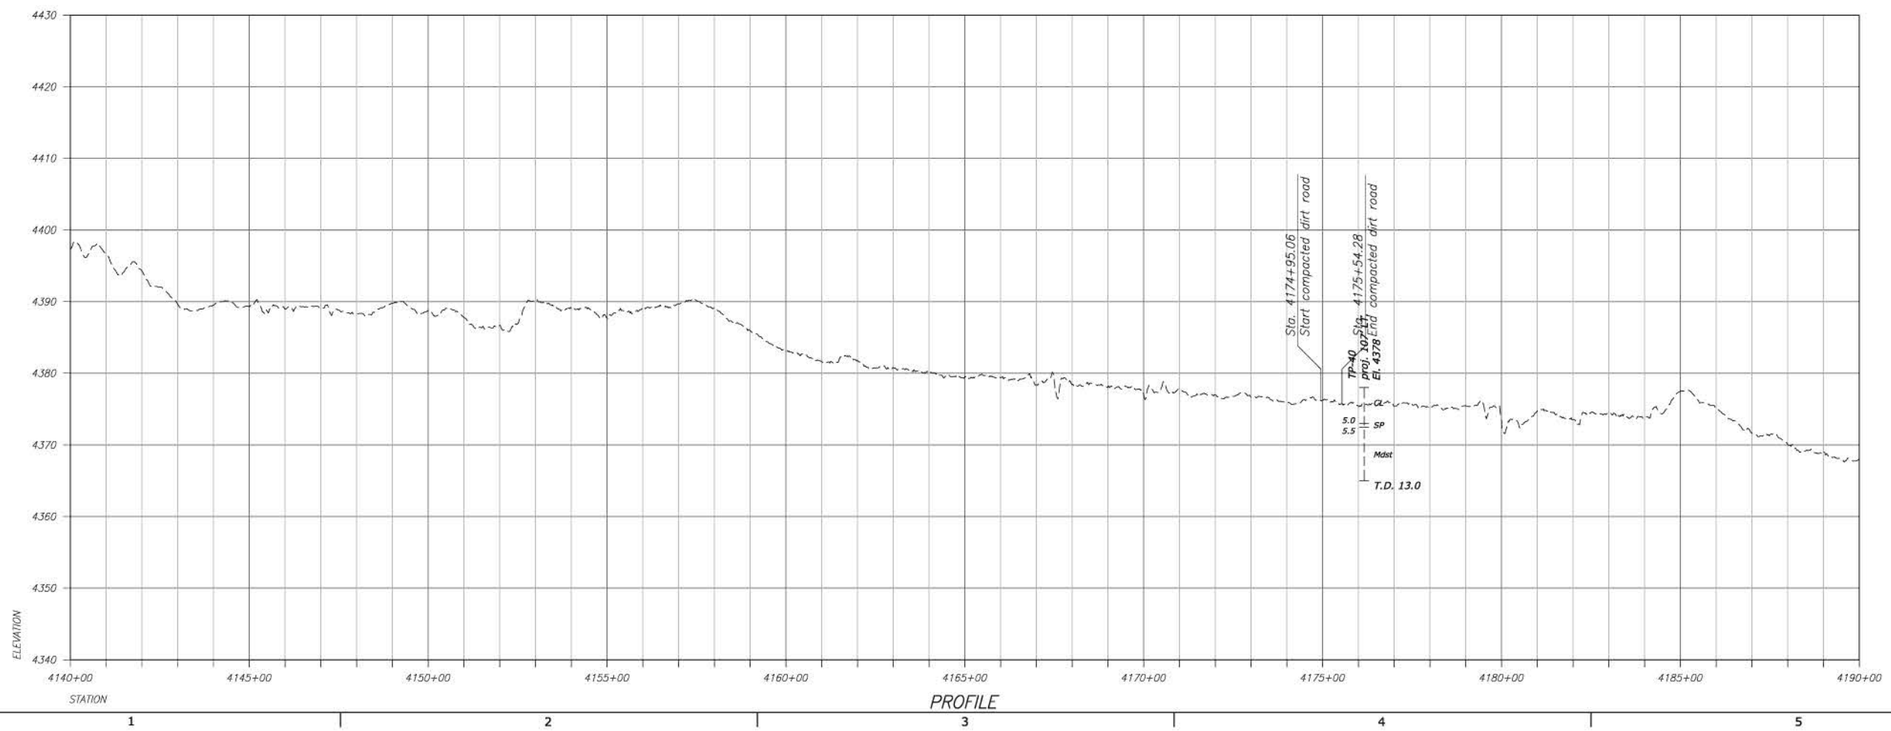

RECLAMATION
Managing Water in the West

ALWAYS THINK SAFETY

U.S. DEPARTMENT OF THE INTERIOR
BUREAU OF RECLAMATION
FEDERAL DOMESTIC ASSISTANCE PROGRAM

RECLAMATION RURAL WATER SUPPLY PROGRAM 15.548

NORTH CENTRAL ARIZONA WATER FEASIBILITY STUDY

For Reference Only
Not For Distribution

X DESIGNED
X DRAWN
X CHECKED
TECH. APPR.
APPROVED
ADMIN APPROVAL -
PHOENIX, AZ

THE GAP TO GRAY MOUNTAIN

STA 4140+00 TO STA 4190+00

3766-331-T857

SHEET 22

DATE AND TIME PLOTTED
DECEMBER 1, 2016 17:50
PLOTTED BY
EBRONTE

CAD SYSTEM
AutoCAD Rel. 20.0s
CAD FILENAME
3766-331-T857-AD-22.DWG

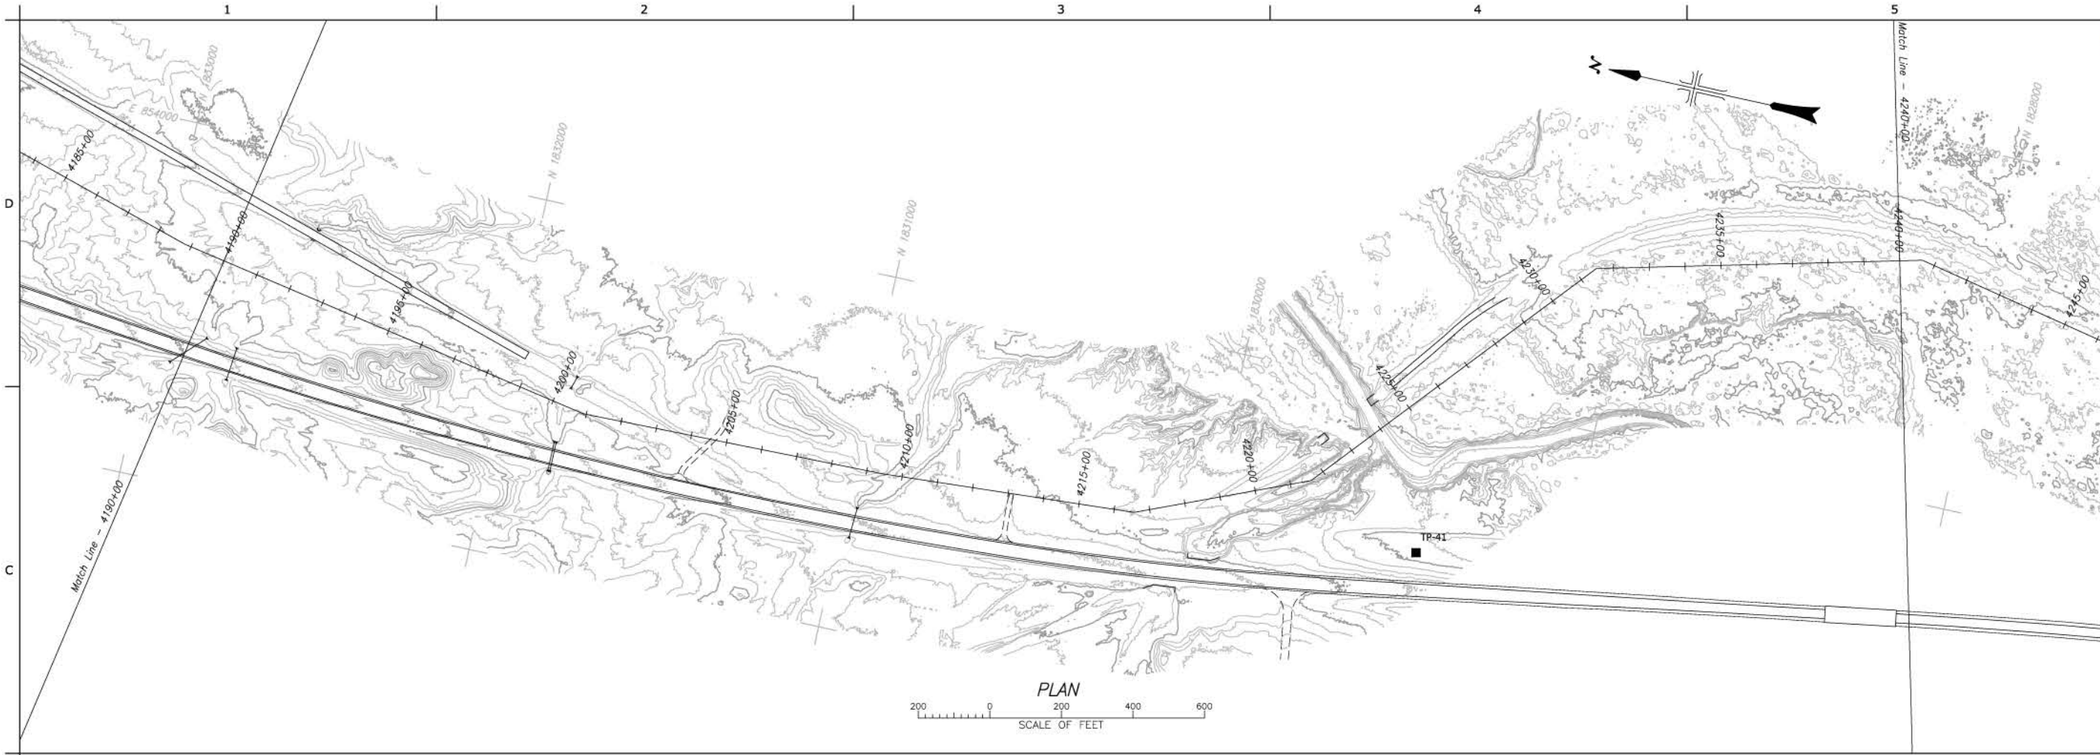

PLAN

SCALE OF FEET

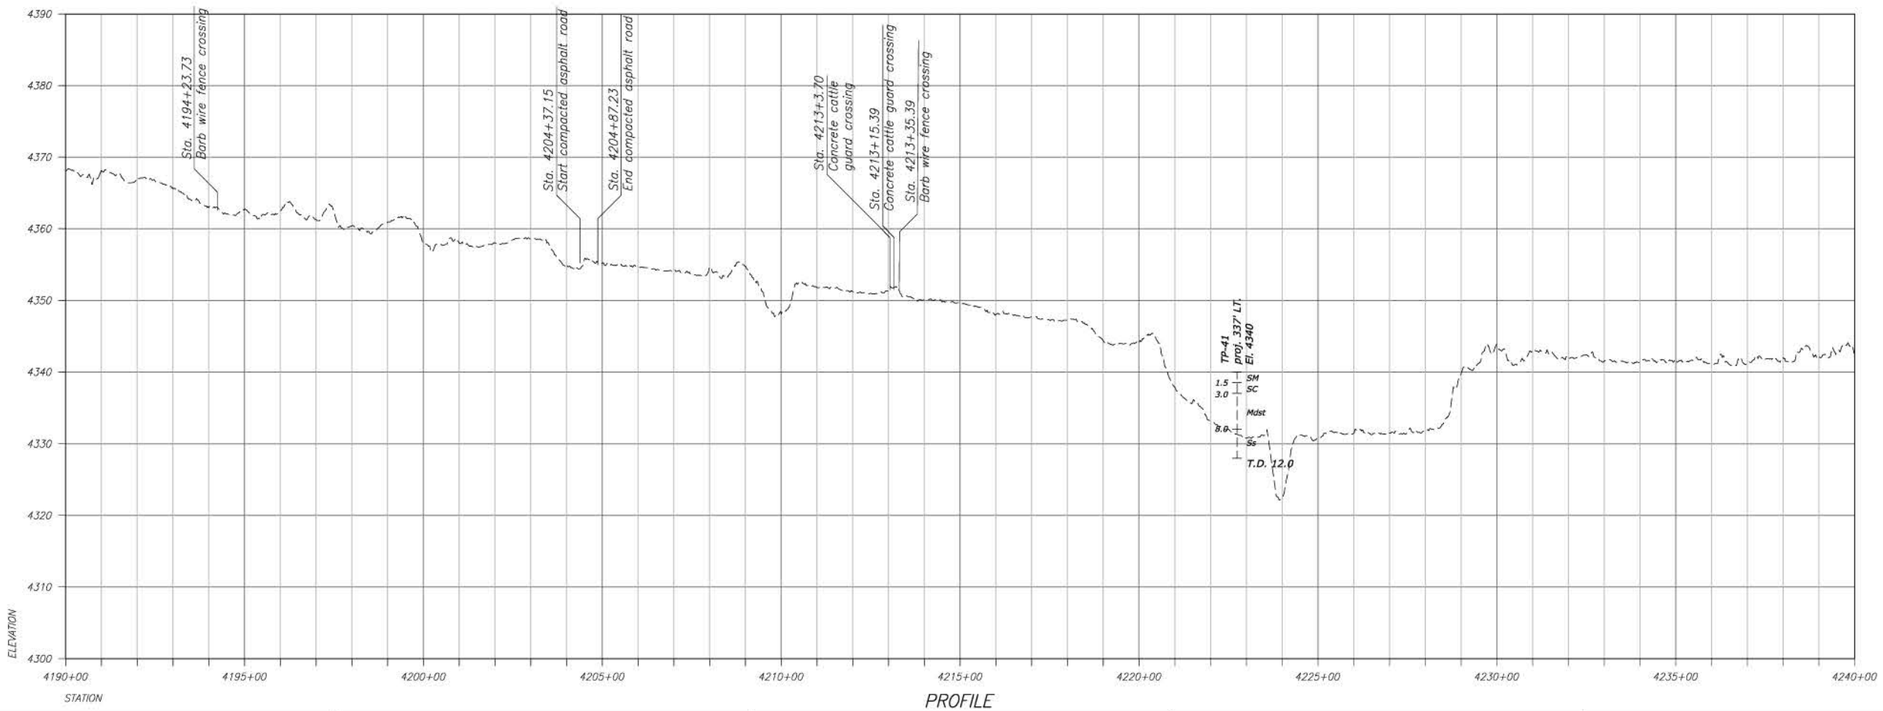

PROFILE

RECLAMATION
Managing Water in the West

ALWAYS THINK SAFETY

U.S. DEPARTMENT OF THE INTERIOR
BUREAU OF RECLAMATION
FEDERAL DOMESTIC ASSISTANCE PROGRAM

RECLAMATION RURAL WATER SUPPLY
PROGRAM 15.548

NORTH CENTRAL ARIZONA WATER FEASIBILITY STUDY

For Reference Only
Not For Distribution

X DESIGNED
X DRAWN
X CHECKED
TECH. APPR.
APPROVED
ADMIN APPROVAL -
PHOENIX, AZ

THE GAP TO GRAY MOUNTAIN

STA 4190+00 TO STA 4240+00

3766-331-T858

SHEET 23

DATE AND TIME PLOTTED
DECEMBER 1, 2016 17:53
PLOTTED BY
EBURTE

CAD SYSTEM
AutoCAD Rel. 20.0s
CAD FILENAME
3766-331-1858-00-23.DWG

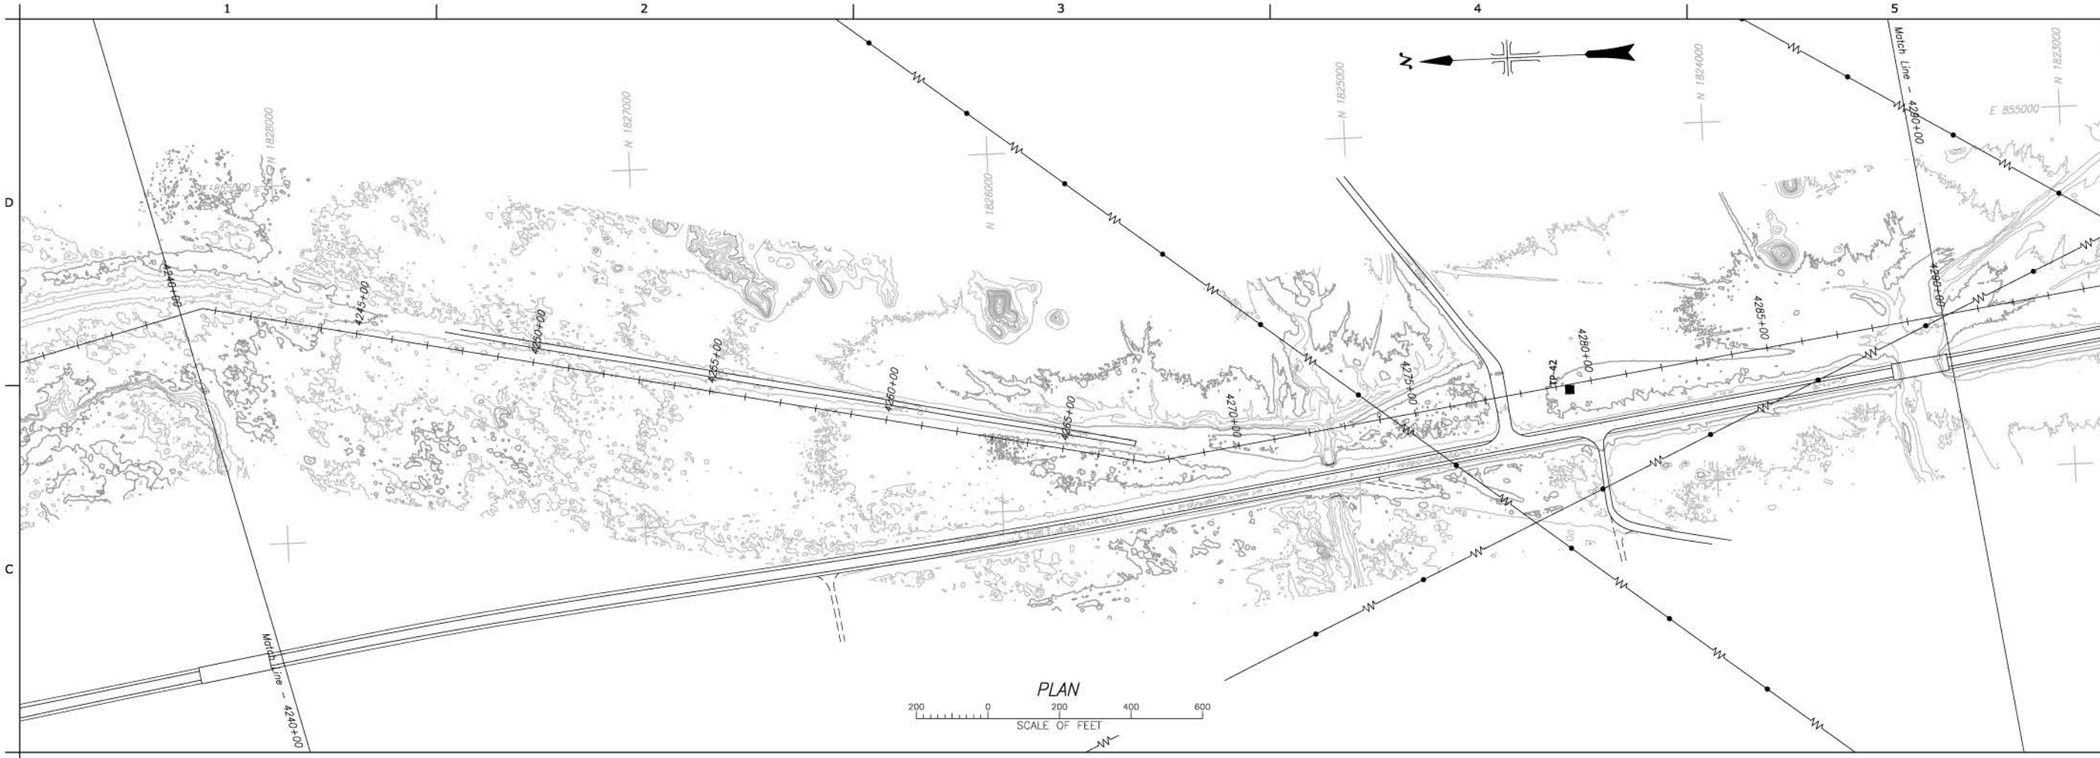

PLAN

200 0 200 400 600
SCALE OF FEET

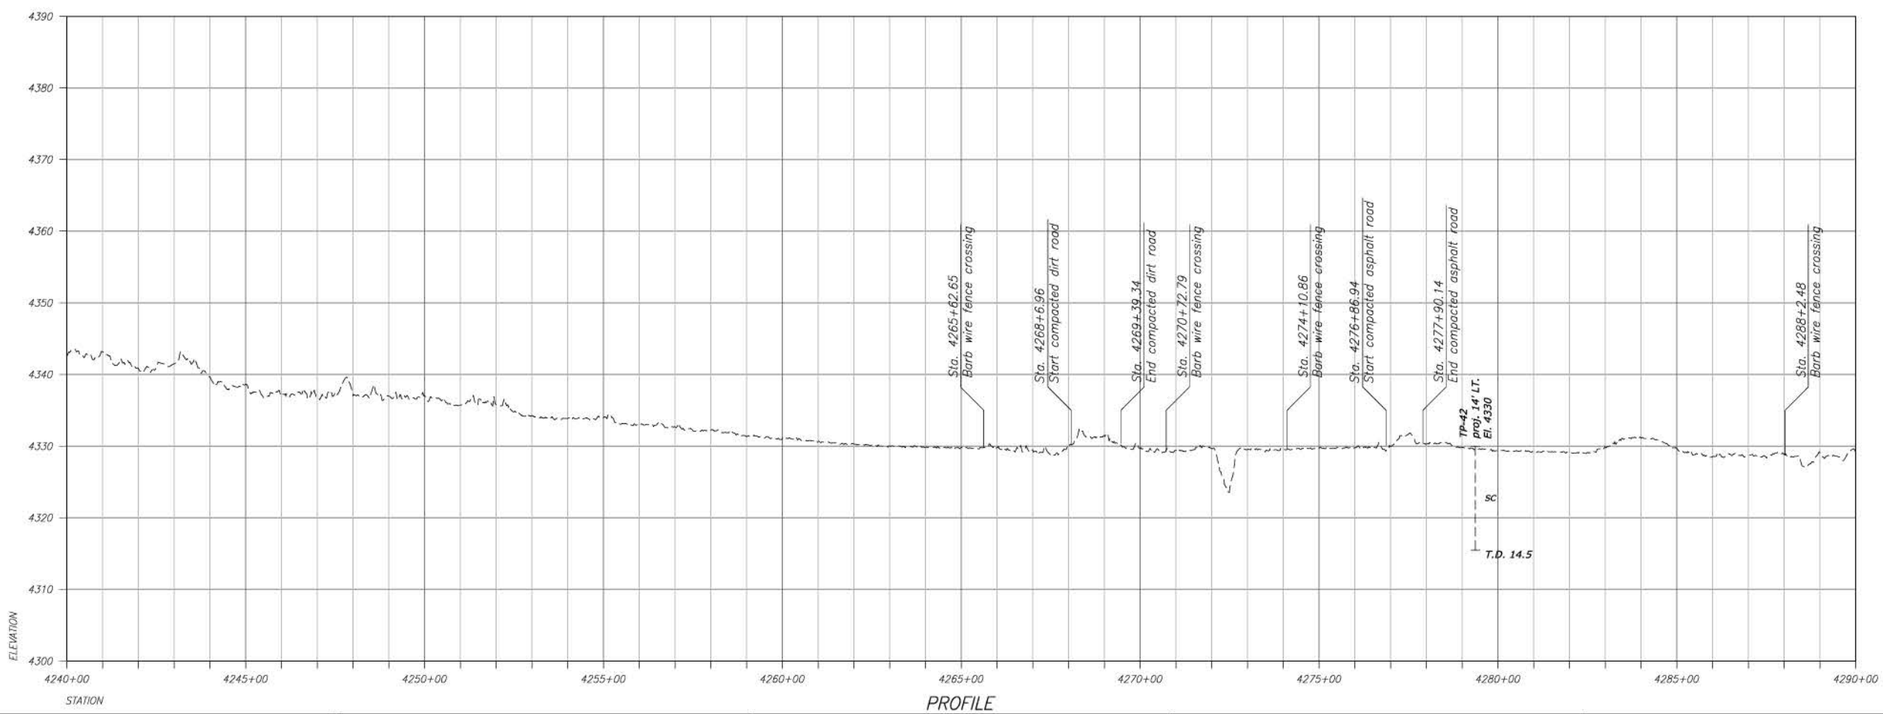

PROFILE

DATE AND TIME PLOTTED
DECEMBER 1, 2016 18:00
PLOTTED BY
EBURTE

CAD SYSTEM
AutoCAD Rel. 20.0s
CAD FILENAME
3766-331-T859-KO-24.DWG

RECLAMATION
Managing Water in the West

ALWAYS THINK SAFETY

U.S. DEPARTMENT OF THE INTERIOR
BUREAU OF RECLAMATION
FEDERAL DOMESTIC ASSISTANCE PROGRAM

RECLAMATION RURAL WATER SUPPLY
PROGRAM 15.548

NORTH CENTRAL ARIZONA WATER FEASIBILITY STUDY

For Reference Only
Not For Distribution

X DESIGNED
X DRAWN
X CHECKED
TECH. APPR.
APPROVED
ADMIN APPROVAL -
PHOENIX, AZ

THE GAP TO GRAY MOUNTAIN

STA 4240+00 TO STA 4290+00

3766-331-T859

SHEET 24