WASHOE COUNTY DEPARTMENT OF PUBLIC WORKS

50% DESIGN
MIDDLE ROSEWOOD CREEK SEZ RESTORATION – AREA A

IN THE COUNTY OF WASHOE

PWP–WA–20XX–XXX

INDEX OF SHEETS (CONT.)

SHEET NAME	TITLE
i	TITLE SHEET
ii	INDEX SHEET
P–1	PLAN VIEW – STATION: PR–0+00 TO PR–6+00
P–2	PLAN VIEW – STATION: PR–6+00 TO PR–12+00
P–3	PLAN VIEW – STATION: PR–12+00 TO PR–18+00
P–4	PLAN VIEW – STATION: PR–18+00 TO PR–22+35
PR–1	PROFILE – STATION: PR–0+00 TO PR–12+00
PR–2	PROFILE – STATION: PR–12+00 TO PR–22+35
XS–i	PROPOSED TOPOGRAPHY & CROSS–SECTION INDEX
XS–1	CROSS SECTION – STATION: PR–2+00 AND PR–3+00
XS–2	CROSS SECTION – STATION: PR–5+00 AND PR–6+00
XS–3	CROSS SECTION – STATION: PR–8+00 AND PR–10+00
XS–4	CROSS SECTION – STATION: PR–12+50 AND PR–14+00
XS–5	CROSS SECTION – STATION: PR–15+50 AND PR–17+00
XS–6	CROSS SECTION – STATION: PR–18+50 AND PR–20+10
R–1	REVEGETATION OVERVIEW
S–1	STAGING AND STORAGE SHEET
D–1	DETAIL SHEET
D–2	DETAIL SHEET
D–3	DETAIL SHEET
D–4	DETAIL SHEET
D–5	DETAIL SHEET
D–6	DETAIL SHEET
D–7	DETAIL SHEET
D–8	DETAIL SHEET

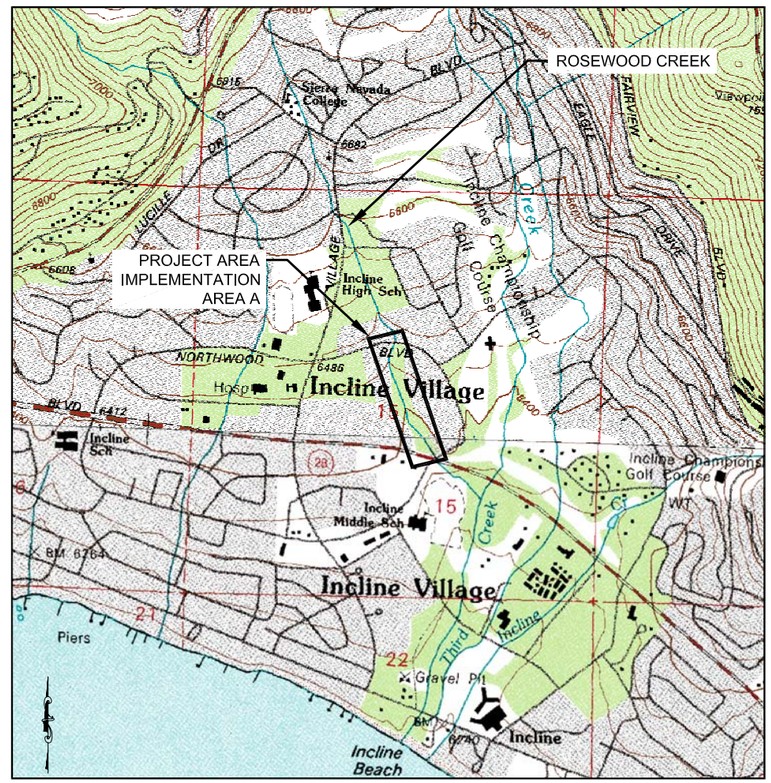

PROJECT AREA MAP

INCLINE VILLAGE
SCALE 1"=300'

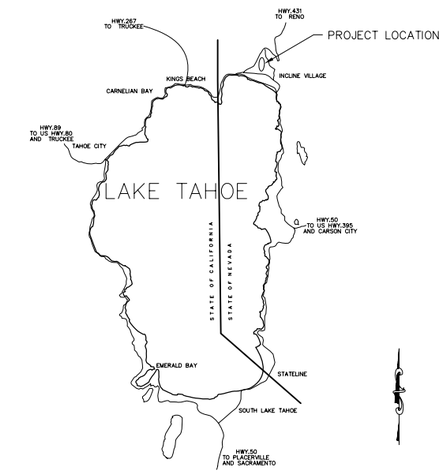

VICINITY MAP

COUNTY OF WASHOE
N.T.S.

ENGINEER:

ENGINEER: STEPHEN H. PECK, P.E.
REGISTERED CIVIL ENGINEER
STATE OF NEVADA, NO. 16993

DATE

APPROVED:

ENGINEER: KIMBLE O. CORBRIDGE, P.E., CFM
SENIOR LICENSED ENGINEER

DATE

NOVEMBER 2009

REVISIONS

MARK	DATE	BY	
1	12/09	CD	REVISIONS BASED ON TAG COMMENTS

Nevada Tahoe Conservation District

WOOD RODGERS

ENTRIX
1048 Ski Run Boulevard
South Lake Tahoe, CA 96150
(530) 542-0201 Main

Valley & Mountain Consulting

MIDDLE ROSEWOOD CREEK AREA "A" SEZ RESTORATION
TITLE SHEET

Sheet i

DATE
December 2009

50% DESIGN PLANS
NOT FOR CONSTRUCTION

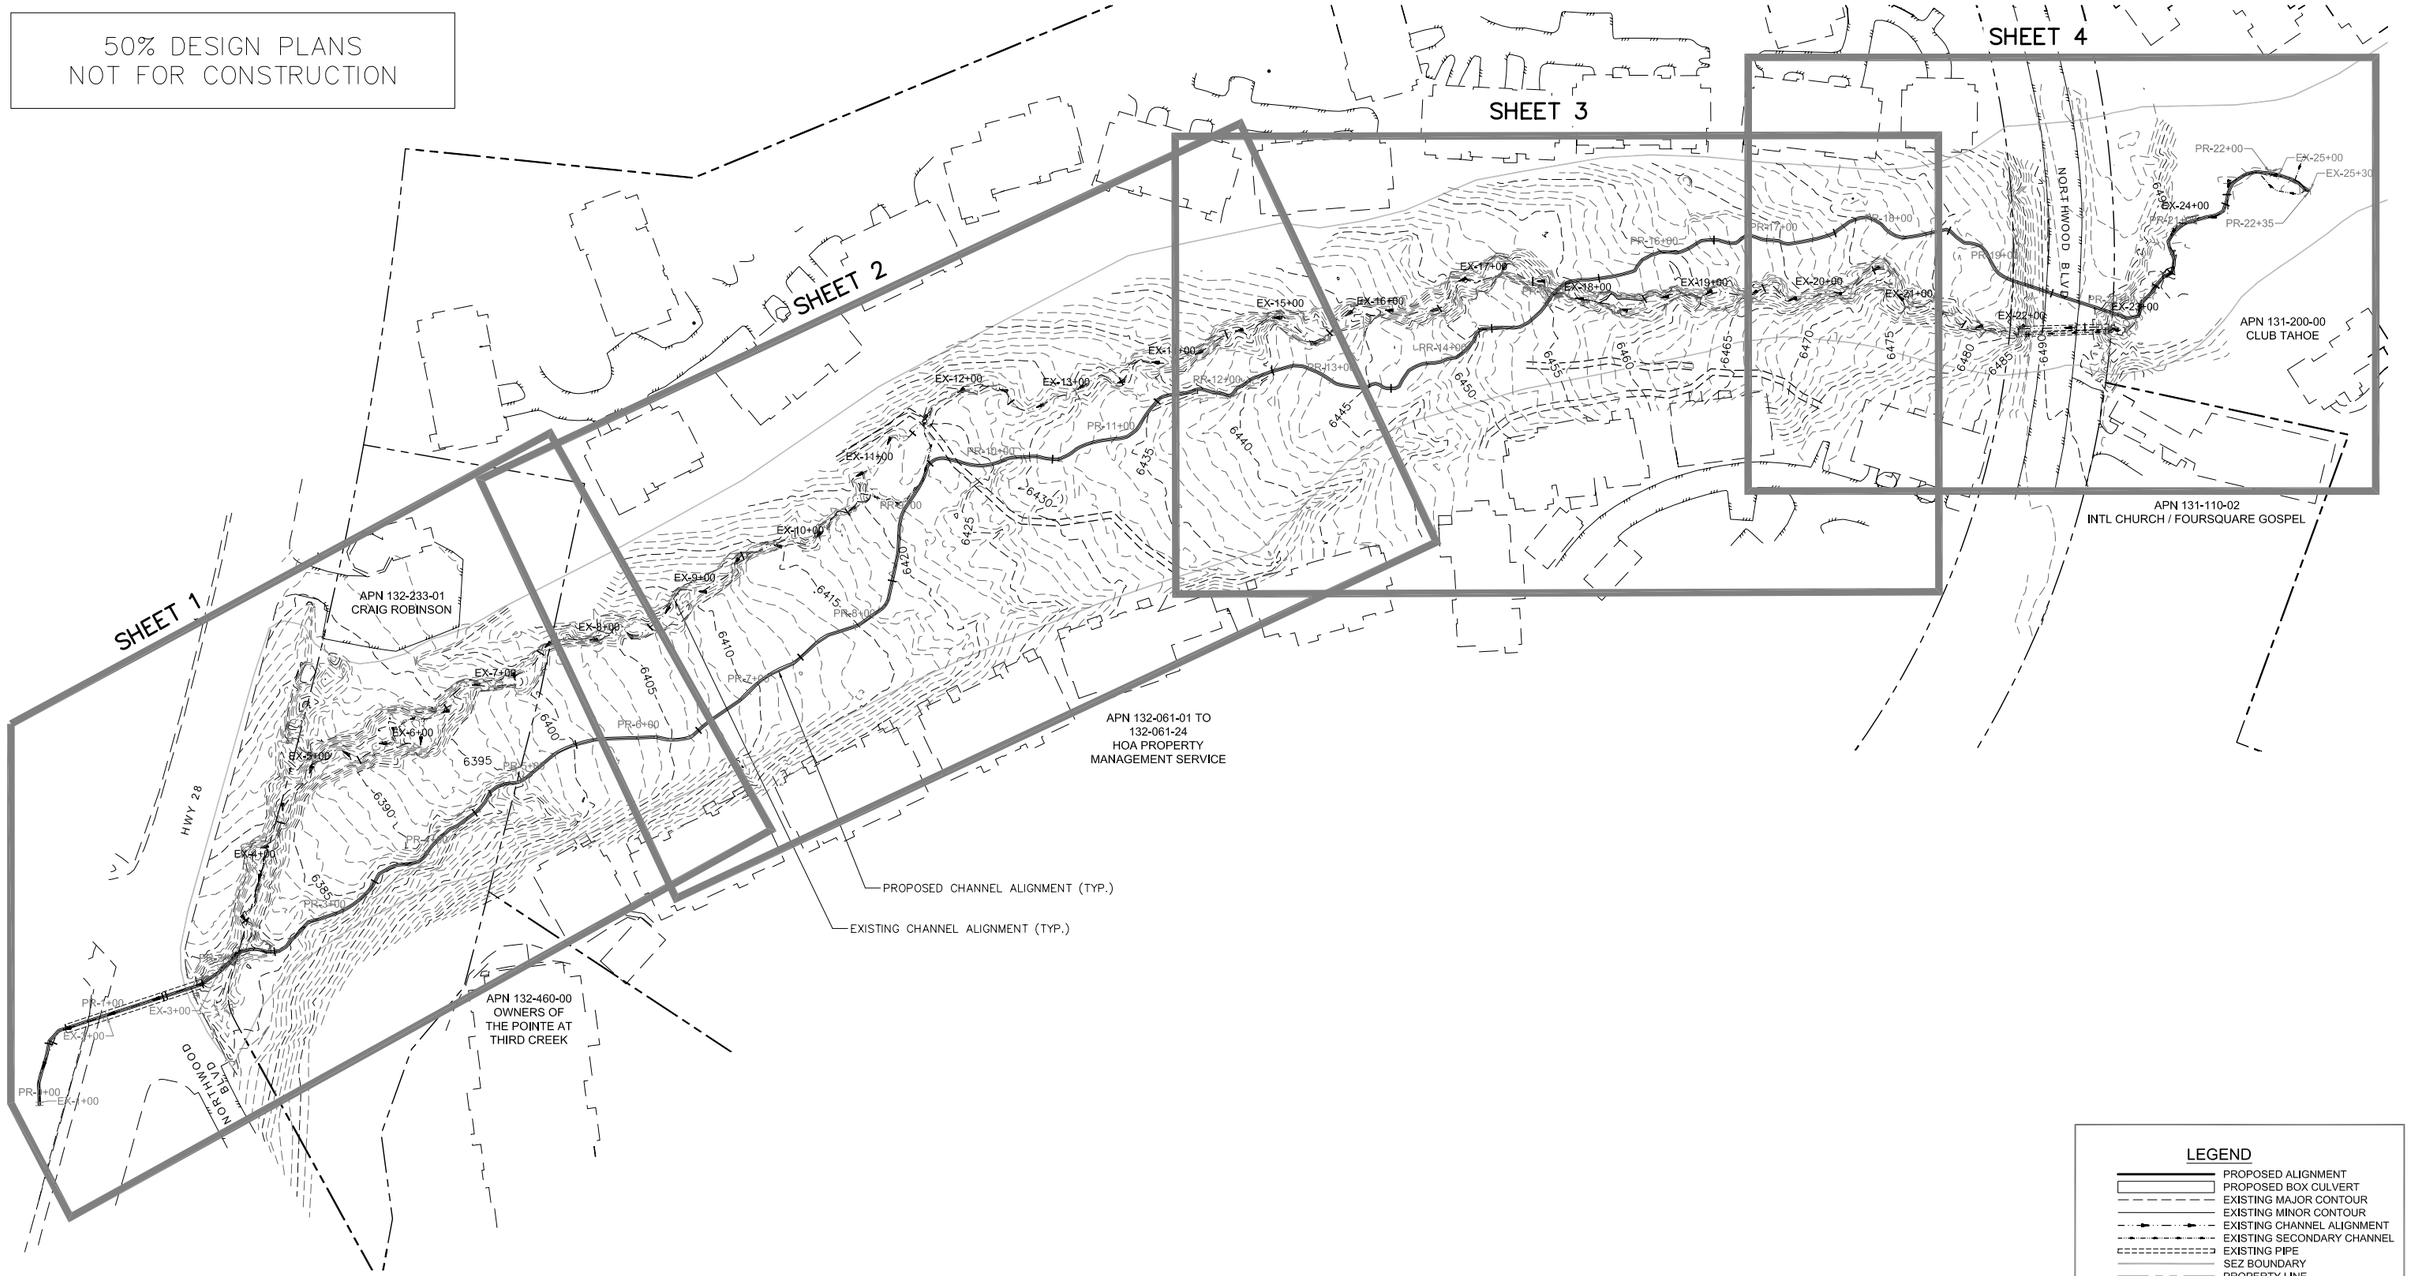

LEGEND

- PROPOSED ALIGNMENT
- PROPOSED BOX CULVERT
- EXISTING MAJOR CONTOUR
- EXISTING MINOR CONTOUR
- EXISTING CHANNEL ALIGNMENT
- EXISTING SECONDARY CHANNEL
- EXISTING PIPE
- SEZ BOUNDARY
- PROPERTY LINE
- BUILDING
- EDGE OF PAVEMENT
- CURB
- PARKING LOT
- SIDEWALK

REVISIONS

MARK	DATE	BY	
1	12/09	CD	REVISIONS BASED ON TAG COMMENTS

GRAPHIC SCALE
SCALE IN FEET
60 30 0 60

Nevada Tahoe Conservation District

WOOD RODGERS

ENTRIX
1048 Ski Run Boulevard
South Lake Tahoe, CA 96150
(530) 542-0201 Main

Valley & Mountain Consulting

MIDDLE ROSEWOOD CREEK AREA "A" SEZ RESTORATION

50% DESIGN PLANS

INDEX SHEET

Sheet
ii

DATE
December
2009