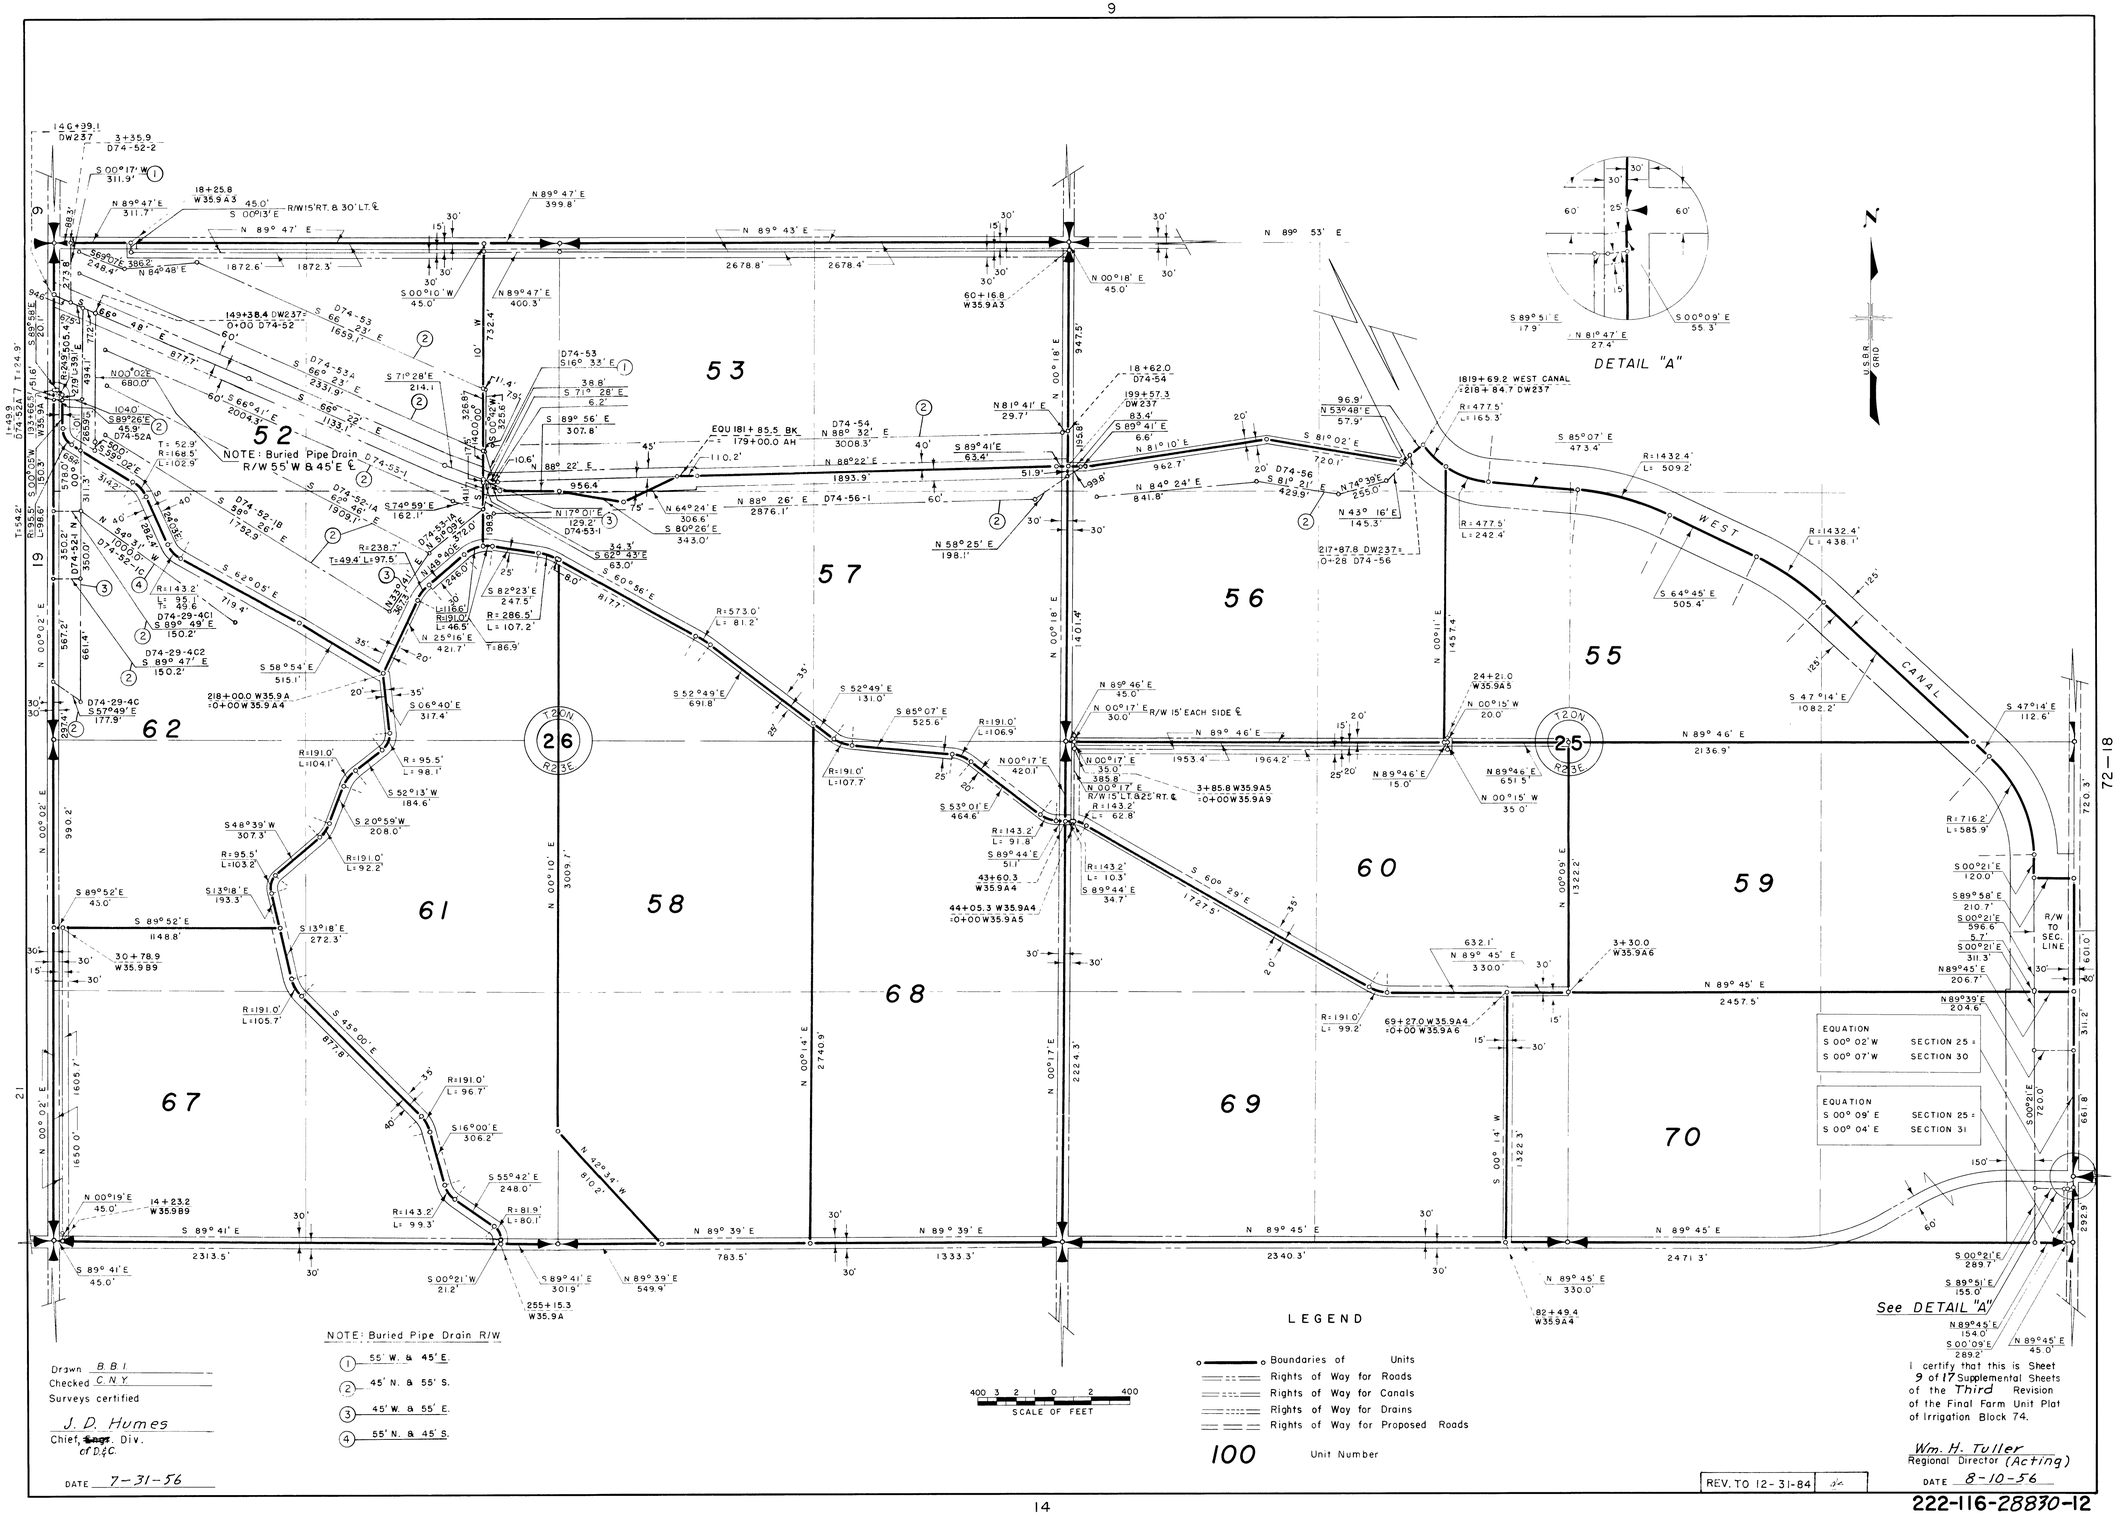
52
53
56
57
58
59
60
61
62
67
68
69
70
55
T20N
R23E
26
25
NOTE: Buried Pipe Drain R/W 55' W & 45' E
DETAIL "A"
WEST CANAL
See DETAIL "A"
EQUATION
S 00° 02' W SECTION 25 =
S 00° 07' W SECTION 30
EQUATION
S 00° 09' E SECTION 25 =
S 00° 04' E SECTION 31
R/W TO SEC. LINE
NOTE: Buried Pipe Drain R/W
1 55' W. & 45' E.
2 45' N. & 55' S.
3 45' W. & 55' E.
4 55' N. & 45' S.
LEGEND
Boundaries of Units
Rights of Way for Roads
Rights of Way for Canals
Rights of Way for Drains
Rights of Way for Proposed Roads
100 Unit Number
SCALE OF FEET
Drawn B.B.I.
Checked C.N.Y.
Surveys certified
J. D. Humes
Chief, Engr. Div. of D.&C.
DATE 7-31-56
I certify that this is Sheet 9 of 17 Supplemental Sheets of the Third Revision of the Final Farm Unit Plat of Irrigation Block 74.
Wm. H. Tuller
Regional Director (Acting)
DATE 8-10-56
REV. TO 12-31-84