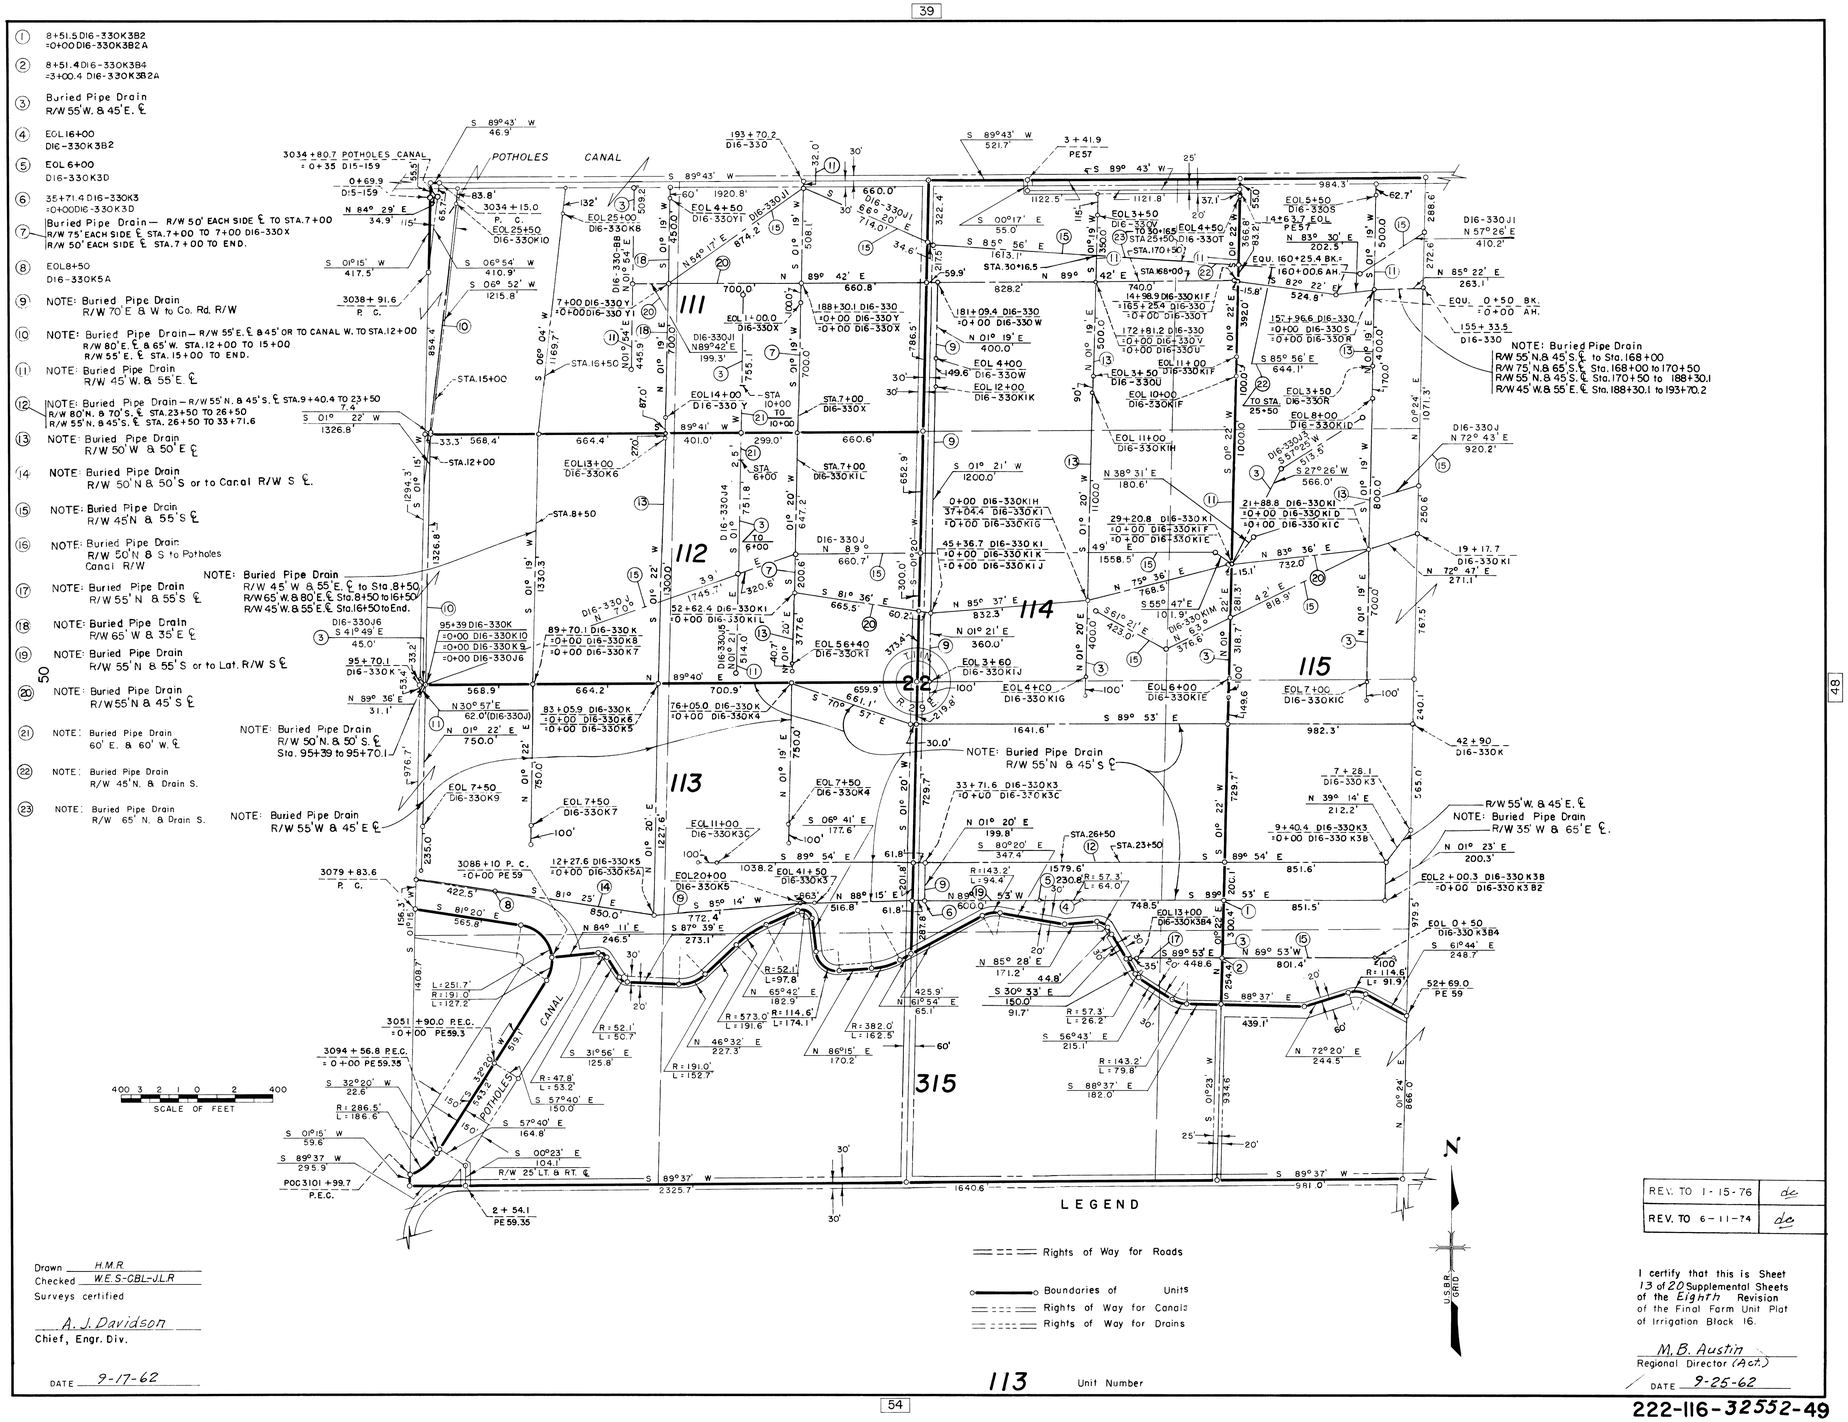

① 8+51.5 D16-330K3B2 =0+00 D16-330K3B2A

② 8+51.4 D16-330K3B4 =3+00.4 D16-330K3B2A

③ Buried Pipe Drain R/W 55' W. & 45' E. ℄

④ EOL 16+00 D16-330K3B2

⑤ EOL 6+00 D16-330K3D

⑥ 35+71.4 D16-330K3 =0+00 D16-330K3D

⑦ Buried Pipe Drain — R/W 50' EACH SIDE ℄ TO STA. 7+00
R/W 75' EACH SIDE ℄ STA. 7+00 TO 7+00 D16-330X
R/W 50' EACH SIDE ℄ STA. 7+00 TO END.

⑧ EOL 8+50 D16-330K5A

⑨ NOTE: Buried Pipe Drain R/W 70' E. & W. to Co. Rd. R/W

⑩ NOTE: Buried Pipe Drain — R/W 55' E. ℄ & 45' OR TO CANAL W. TO STA. 12+00
R/W 80' E. ℄ & 65' W. STA. 12+00 TO 15+00
R/W 55' E. ℄ STA. 15+00 TO END.

⑪ NOTE: Buried Pipe Drain R/W 45' W. & 55' E. ℄

⑫ NOTE: Buried Pipe Drain — R/W 55' N. & 45' S. ℄ STA. 9+40.4 TO 23+50
R/W 80' N. & 70' S. ℄ STA. 23+50 TO 26+50
R/W 55' N. & 45' S. ℄ STA. 26+50 TO 33+71.6

⑬ NOTE: Buried Pipe Drain R/W 50' W. & 50' E ℄

⑭ NOTE: Buried Pipe Drain R/W 50' N. & 50' S or to Canal R/W S ℄.

⑮ NOTE: Buried Pipe Drain R/W 45' N. & 55' S ℄

⑯ NOTE: Buried Pipe Drain R/W 50' N. & S to Potholes Canal R/W

⑰ NOTE: Buried Pipe Drain R/W 55' N. & 55' S ℄

⑱ NOTE: Buried Pipe Drain R/W 65' W. & 35' E ℄

⑲ NOTE: Buried Pipe Drain R/W 55' N. & 55' S or to Lat. R/W S ℄

⑳ NOTE: Buried Pipe Drain R/W 55' N. & 45' S ℄

㉑ NOTE: Buried Pipe Drain 60' E. & 60' W. ℄

㉒ NOTE: Buried Pipe Drain R/W 45' N. & Drain S.

㉓ NOTE: Buried Pipe Drain R/W 65' N. & Drain S.

NOTE: Buried Pipe Drain R/W 45' W. & 55' E. ℄ to Sta. 8+50
R/W 65' W. & 80' E. ℄ Sta. 8+50 to 16+50
R/W 45' W. & 55' E. ℄ Sta. 16+50 to End.

NOTE: Buried Pipe Drain R/W 50' N. & 50' S. ℄
Sta. 95+39 to 95+70.1

NOTE: Buried Pipe Drain R/W 55' W. & 45' E ℄

NOTE: Buried Pipe Drain R/W 55' N. & 45' S ℄

NOTE: Buried Pipe Drain R/W 55' W. & 65' E ℄

NOTE: Buried Pipe Drain R/W 55' N. & 45' E. ℄

LEGEND

Rights of Way for Roads

Boundaries of Units

Rights of Way for Canals

Rights of Way for Drains

113 Unit Number

REV. TO 1-15-76	de
REV. TO 6-11-74	de

Drawn H.M.R.
Checked W.E.S.-CBL-JLR
Surveys certified

A. J. Davidson
Chief, Engr. Div.

DATE 9-17-62

I certify that this is Sheet 13 of 20 Supplemental Sheets of the Eighth Revision of the Final Farm Unit Plat of Irrigation Block 16.

M. B. Austin
Regional Director (Act.)

DATE 9-25-62

222-116-32552-49