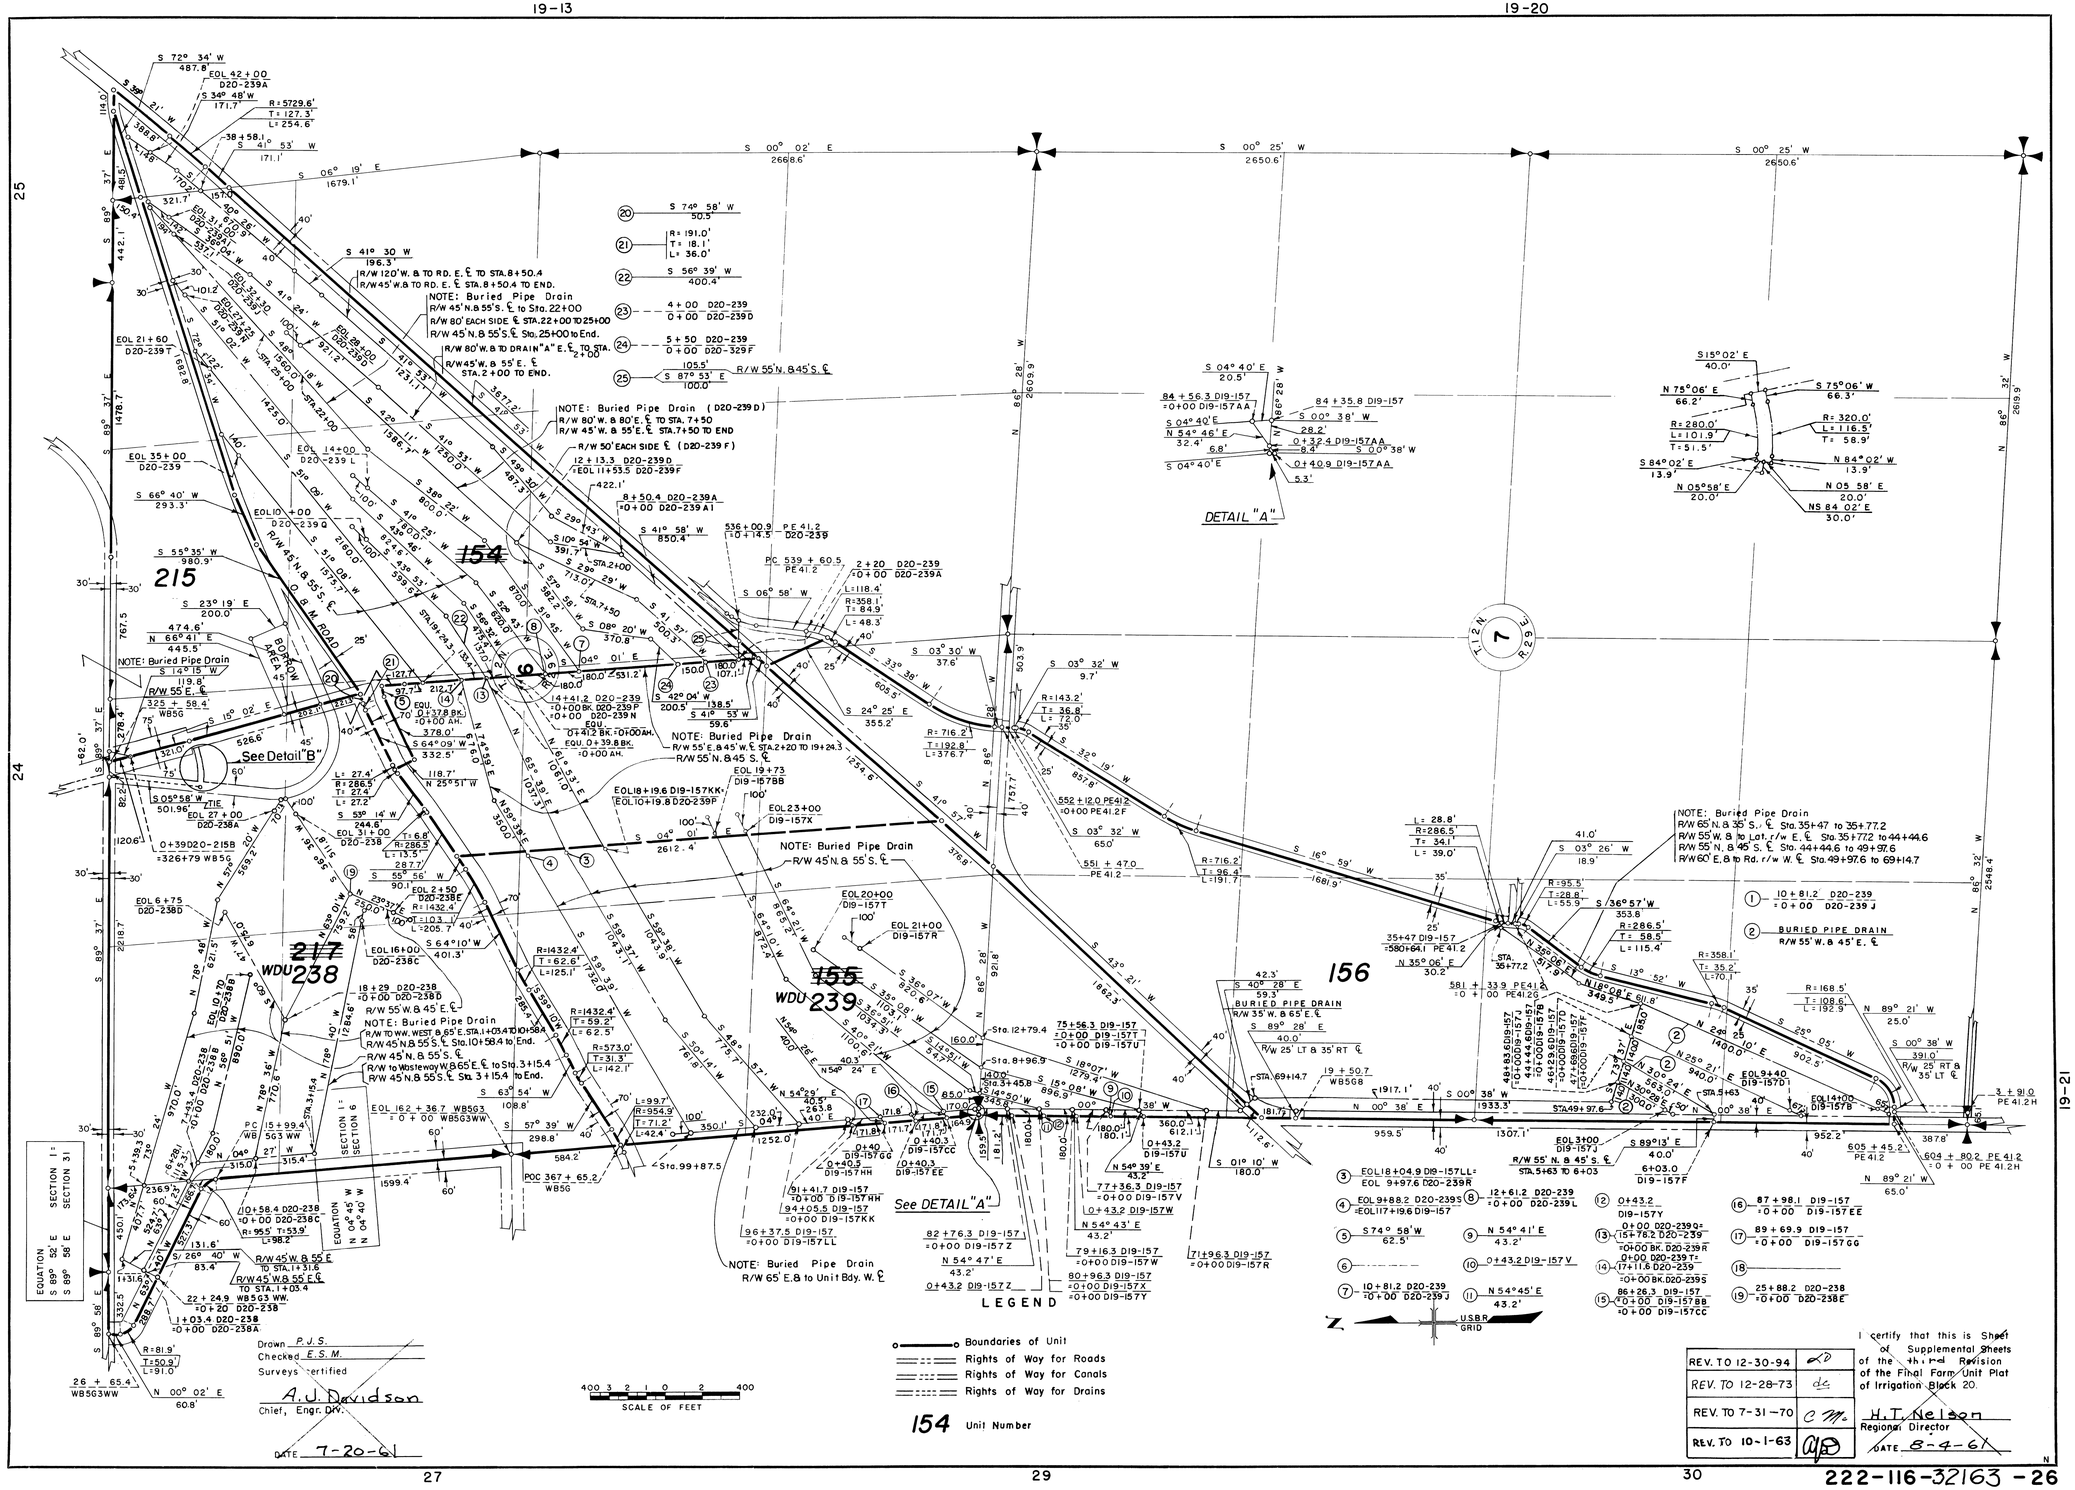
19-13
19-20
25
24
19-21
27
29
30
S 00° 02' E
2668.6'
S 00° 25' W
2650.6'
S 00° 25' W
2650.6'
215
154
156
217
WDU 238
155
WDU 239
O. & M. ROAD
BORROW AREA 45'
See Detail "B"
See DETAIL "A"
DETAIL "A"
NOTE: Buried Pipe Drain
R/W 120' W. & TO RD. E. ℄ TO STA. 8+50.4
R/W 45' W. & TO RD. E. ℄ STA. 8+50.4 TO END.
NOTE: Buried Pipe Drain
R/W 45' N. & 55' S. ℄ to Sta. 22+00
R/W 80' EACH SIDE ℄ STA. 22+00 TO 25+00
R/W 45' N. & 55' S. ℄ Sta. 25+00 to End.
R/W 80' W. & TO DRAIN "A" E. ℄ TO STA. 2+00
R/W 45' W. & 55' E. ℄ STA. 2+00 TO END.
NOTE: Buried Pipe Drain (D20-239 D)
R/W 80' W. & 80' E. ℄ TO STA. 7+50
R/W 45' W. & 55' E. ℄ STA. 7+50 TO END
R/W 50' EACH SIDE ℄ (D20-239 F)
NOTE: Buried Pipe Drain
R/W 55' E. & 45' W. ℄ STA. 2+20 TO 19+24.3
R/W 55' N. & 45' S. ℄
NOTE: Buried Pipe Drain
R/W 45' N. & 55' S. ℄
NOTE: Buried Pipe Drain
R/W 55' N. & 45' S. ℄
NOTE: Buried Pipe Drain
R/W 65' E. & to Unit Bdy. W. ℄
NOTE: Buried Pipe Drain
R/W 65' N. & 35' S. ℄ Sta. 35+47 to 35+77.2
R/W 55' W. & to Lat. r/w E. ℄ Sta. 35+77.2 to 44+44.6
R/W 55' N. & 45' S. ℄ Sta. 44+44.6 to 49+97.6
R/W 60' E. & to Rd. r/w W. ℄ Sta. 49+97.6 to 69+14.7
BURIED PIPE DRAIN
R/W 55' W. & 45' E. ℄
BURIED PIPE DRAIN
R/W 35' W. & 65' E. ℄
R/W 25' LT & 35' RT ℄
See DETAIL "A"
EQUATION S 89° 52' E = S 89° 58' E
SECTION 1 = SECTION 31
SECTION 1 = SECTION 6
EQUATION N 04° 45' W = N 04° 40' W
T. 12 N.
R. 29 E.
7
LEGEND
Boundaries of Unit
Rights of Way for Roads
Rights of Way for Canals
Rights of Way for Drains
154 Unit Number
SCALE OF FEET
400 3 2 1 0 2 400
USBR GRID
Drawn P.J.S.
Checked E.S.M.
Surveys certified
A.J. Davidson
Chief, Engr. Div.
DATE 7-20-61
REV. TO 12-30-94
REV. TO 12-28-73
REV. TO 7-31-70
REV. TO 10-1-63
I certify that this is Sheet of Supplemental Sheets of the Third Revision of the Final Farm Unit Plat of Irrigation Block 20.
H.T. Nelson
Regional Director
DATE 8-4-61
222-116-32163 -26