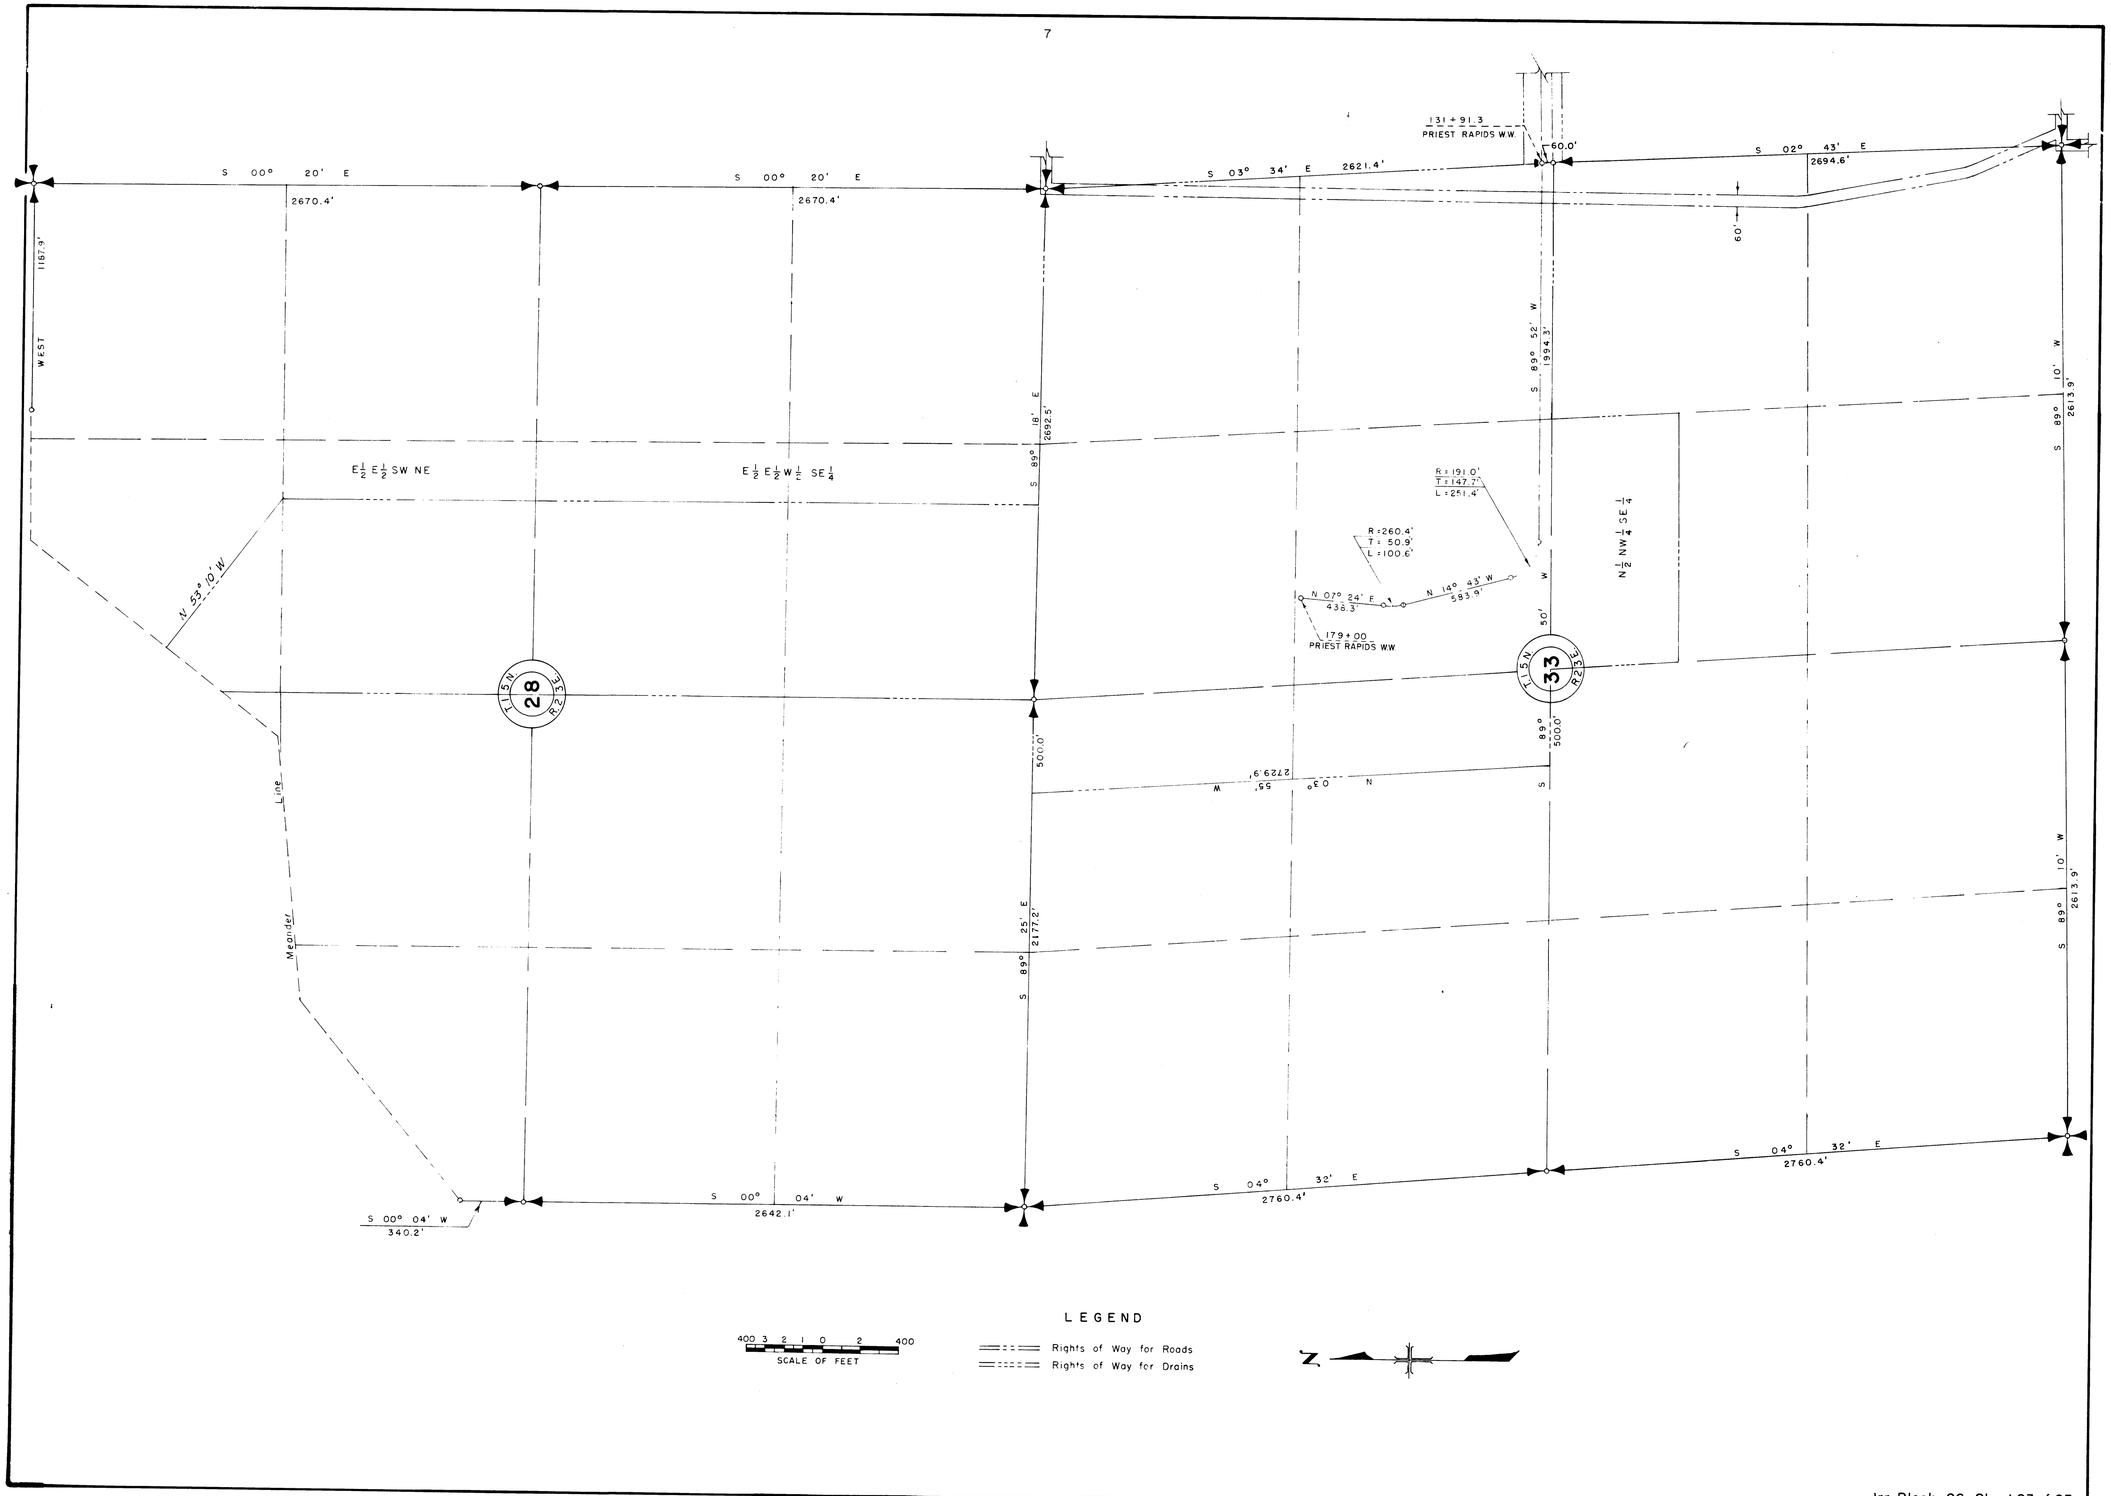

LEGEND

400 3 2 1 0 2 400
SCALE OF FEET

Rights of Way for Roads
Rights of Way for Drains

N

Irr. Block 26 Sheet 23 of 23

222-116-41862-23