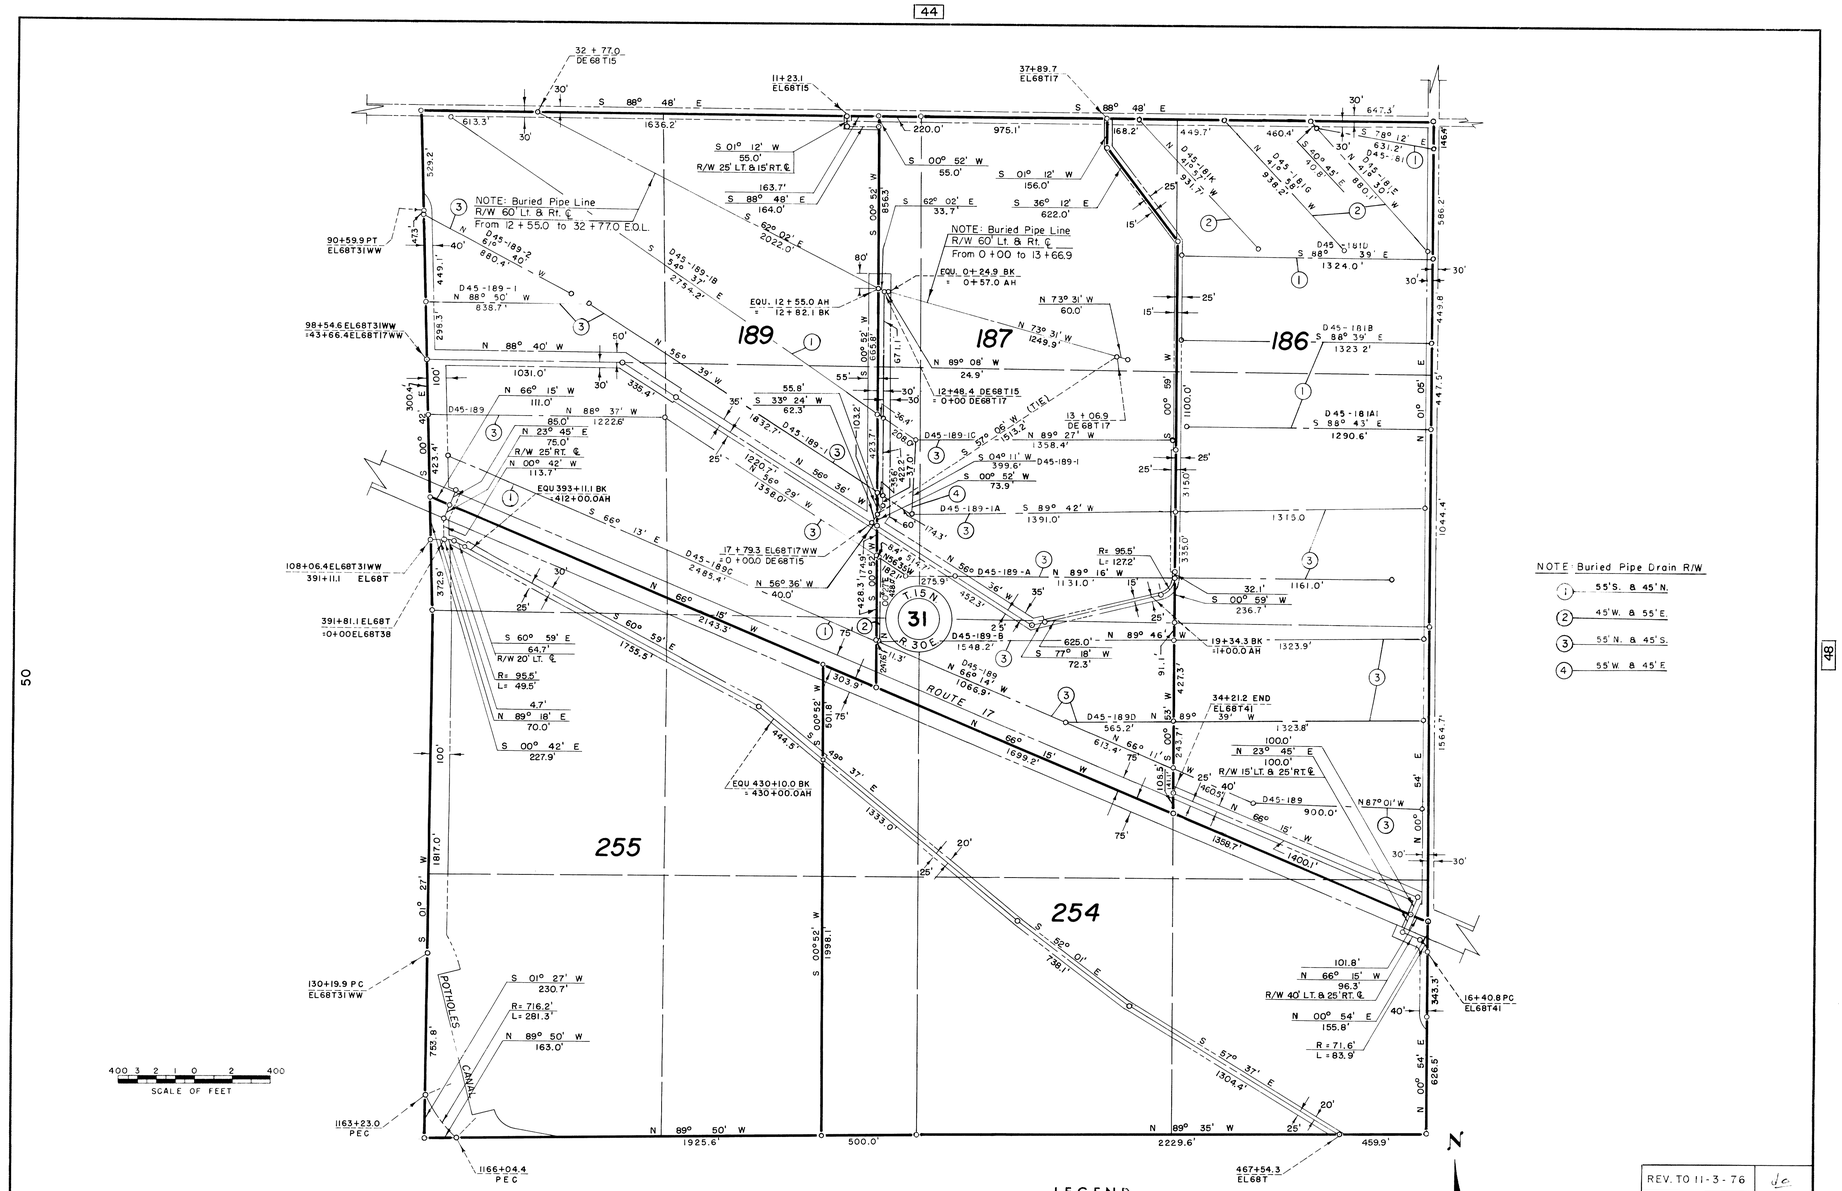

FEET NOT RECORDED

LEGEND

Right of Way for Road

Boundary of Unit

Right of Way for Canal

Right of Way for Drain

189 Unit Number

REV. TO 11-3-76	J.C.
REV. TO 7-31-68	CMC

Drawn D.W.D.
Checked D.R.
Surveys certified
A.J. Davidson
Chief, Engr. Div.
DATE 9-13-62

I certify that this is Sheet of Supplemental Sheets of the Revision of the Final Farm Unit Plat of Irrigation Block 45.
M. B. Austin
Regional Director (Act.)
DATE 9-25-62

11-6

222-116-32559-49