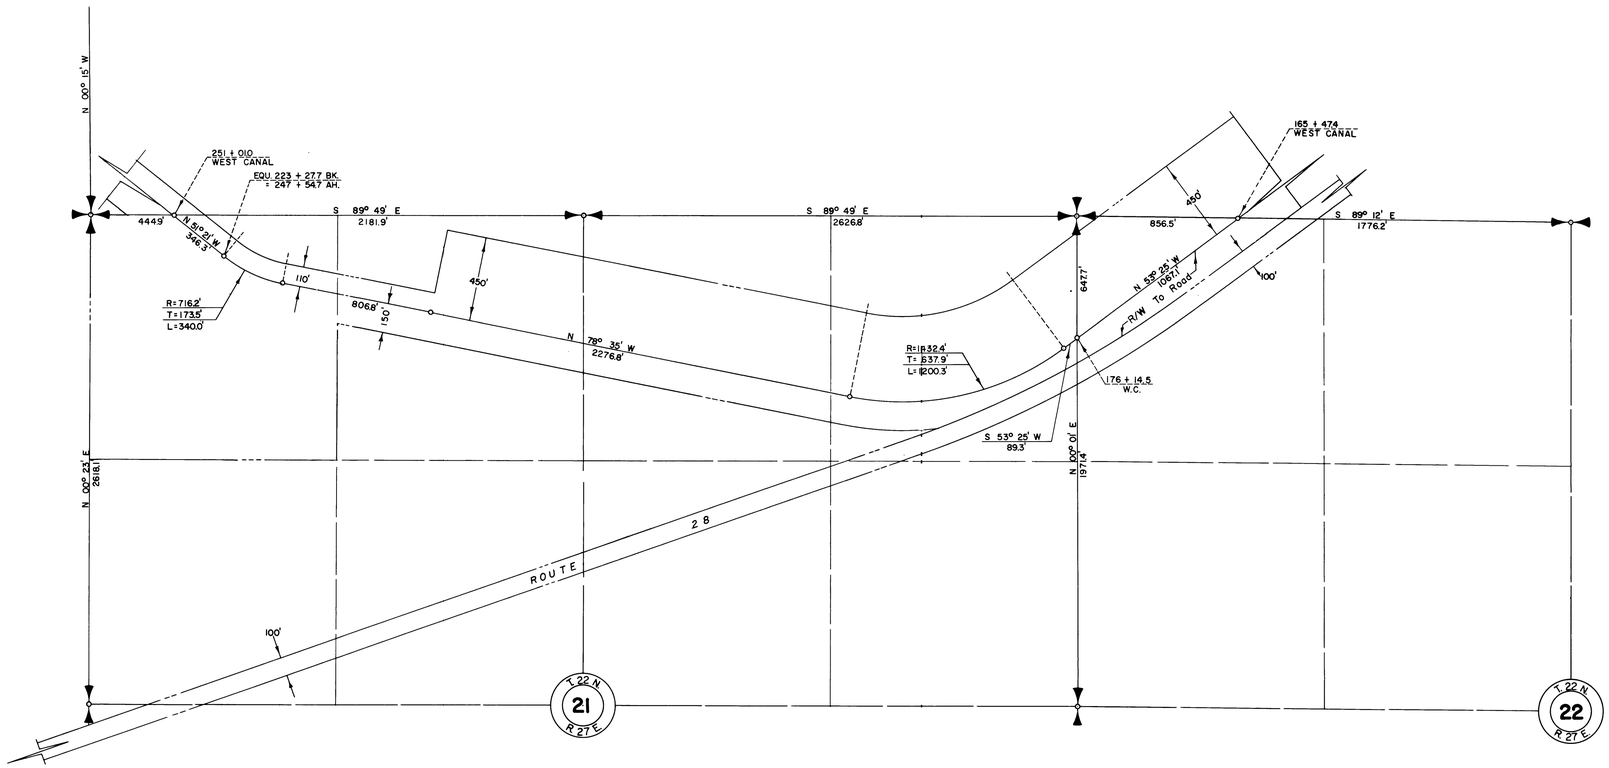

LEGEND

Rights of Way for Roads
Rights of Way for Canals
Rights of Way for Drains

400 3 2 1 0 2 400
SCALE OF FEET

N
U.S.B.R. GRID

Drawn R.W.M.
Checked E.S.M.
Surveys certified

A.J. Davidson
Chief, Engr. Div.

DATE 7-31-61

NOTE: Supplemental Data for Right of Way only to be attached to and filed with Farm Unit Plat of Irrigation Block 70

M. B. Austin
Regional Director (Acting)

DATE 8-14-61

N

222-116-32170 -27