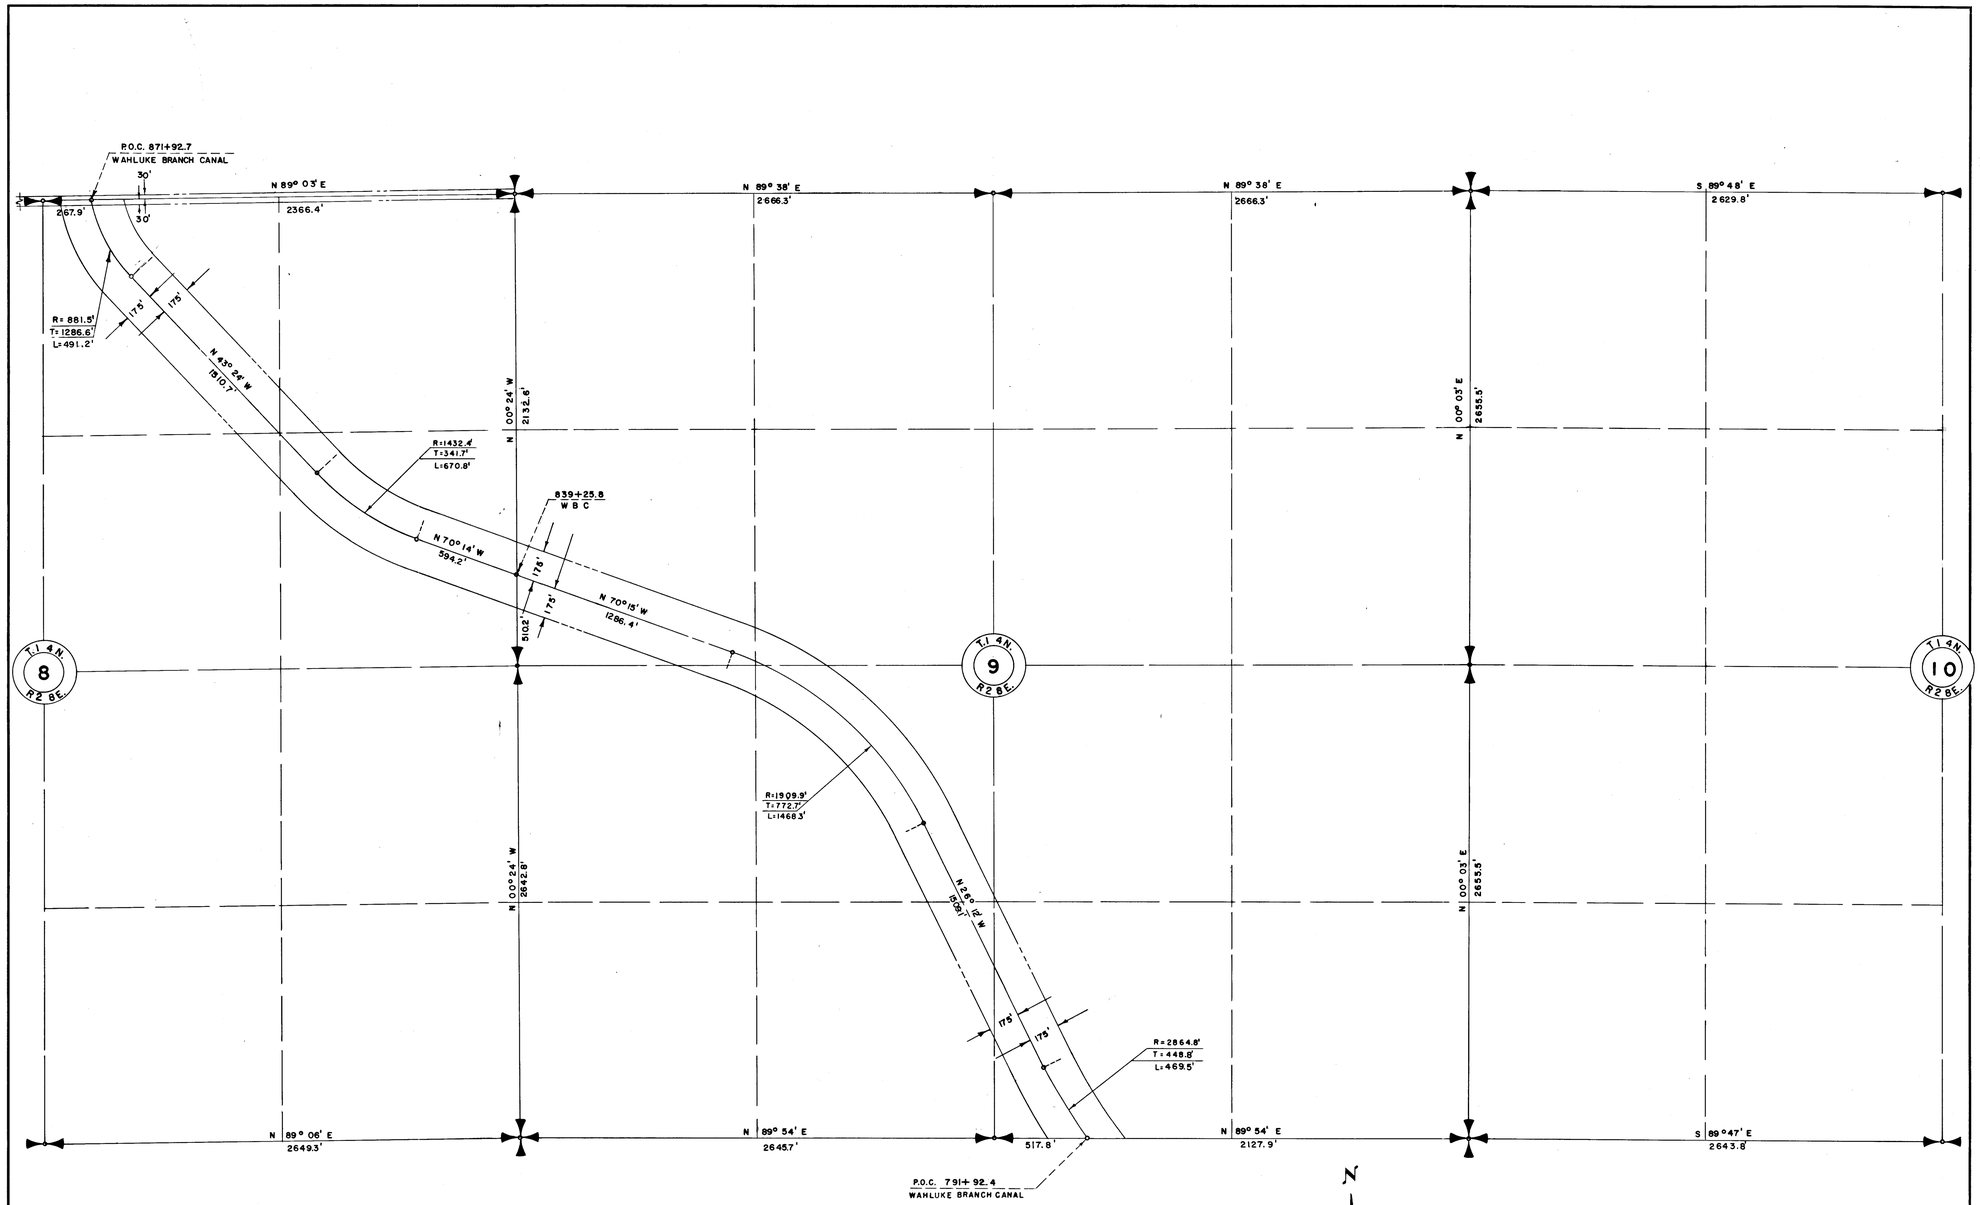

LEGEND

Rights of Way for Roads

Rights of Way for Canals

400 3 2 1 0 2 400
SCALE OF FEET

Drawn J. B. & D. N. P.

Checked

Chief, Engr. Div.

Date

NOTE: Supplemental Data for Right of Way only to be attached to and filed with the Farm Unit Plat of Irrigation Block 201.

Regional Director

Date

222-116-