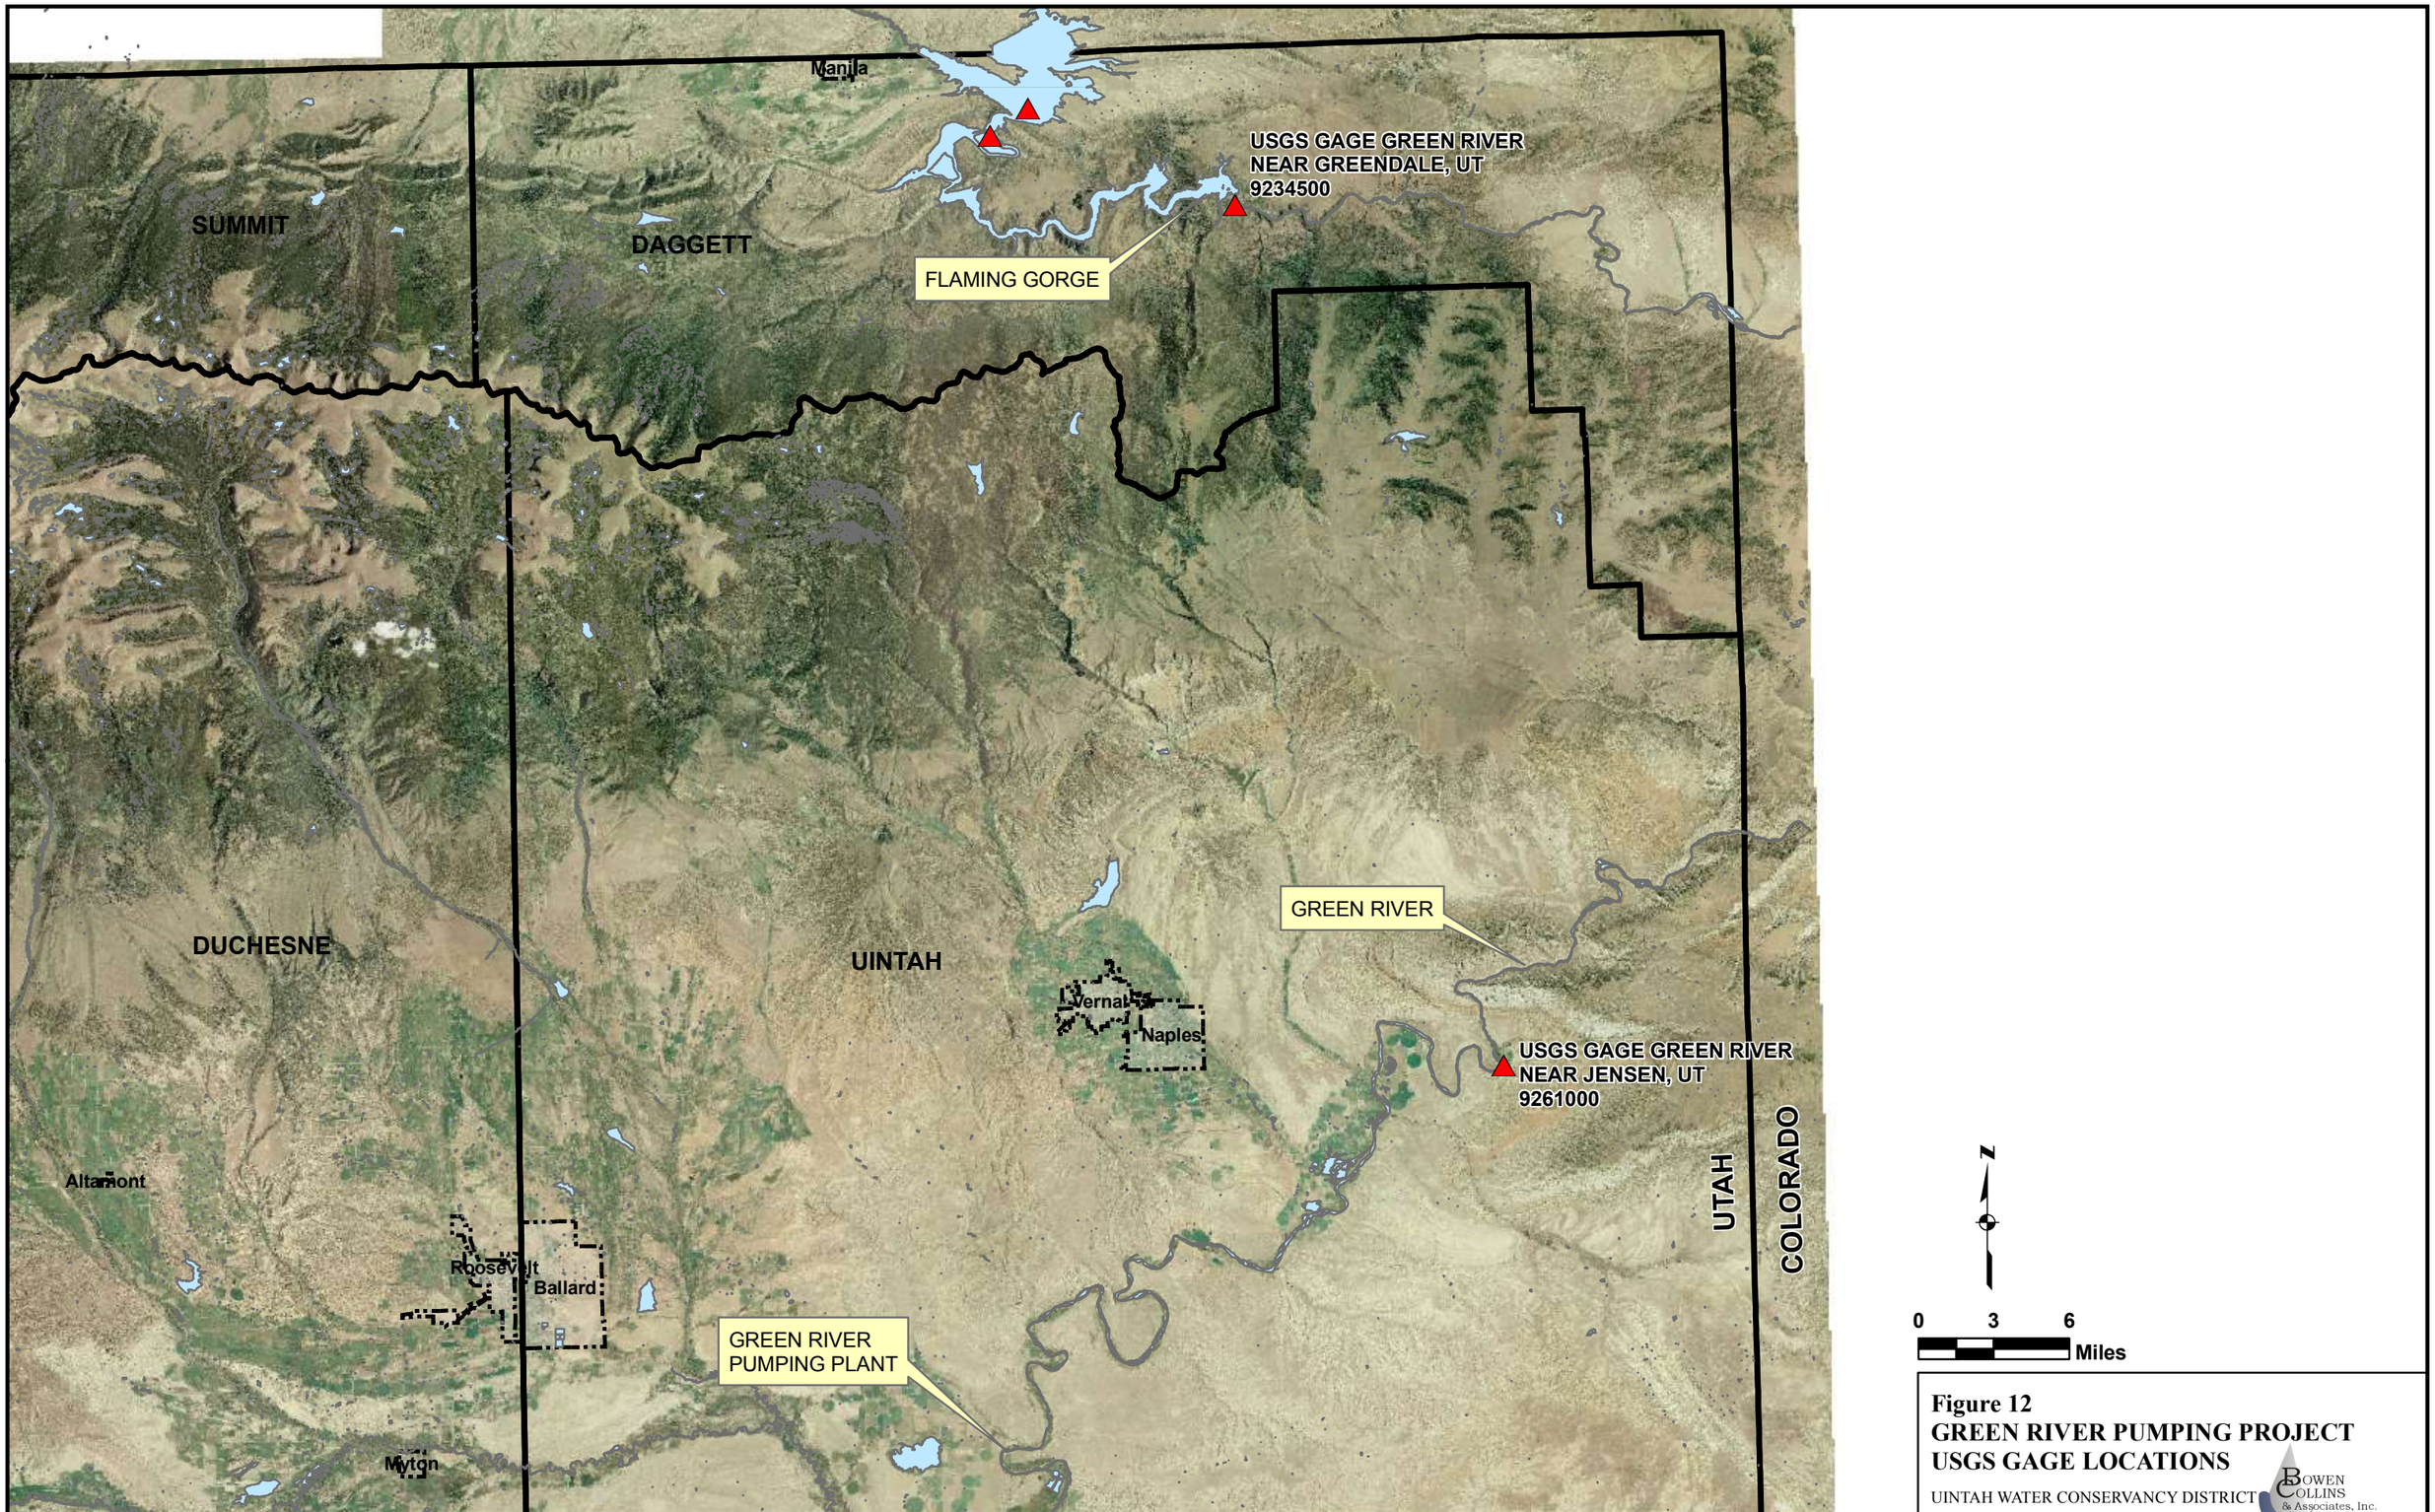

Figure 12
GREEN RIVER PUMPING PROJECT
USGS GAGE LOCATIONS

UINTAH WATER CONSERVANCY DISTRICT

BOWEN COLLINS & Associates, Inc.
Consulting Engineers

Printing Date: March 5, 2010
File: P:\Uintah WCD\Green River Pumping Project\Drawings\Final Design 2009\0150901_FIGURE-12.mxd