APPENDIX B - PLATES

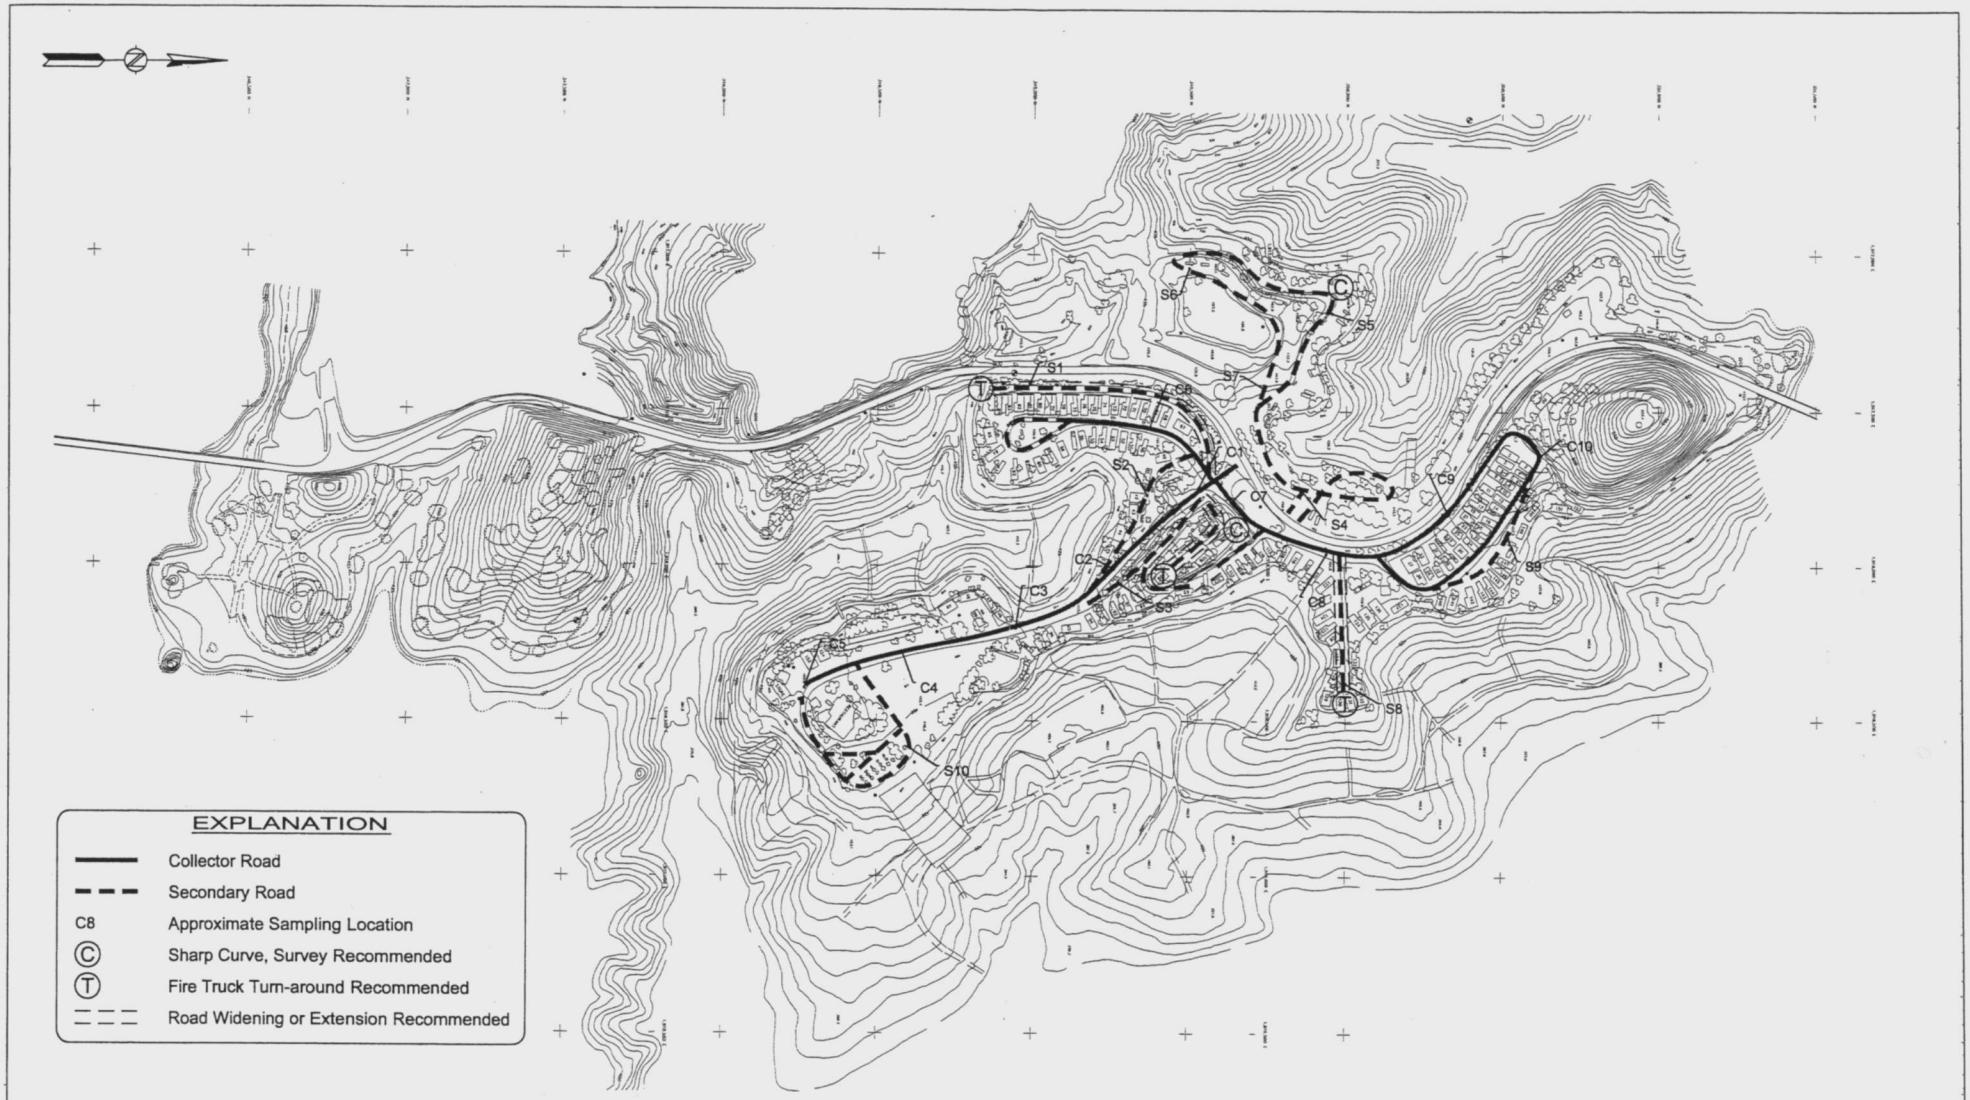

400 200 0 400
scale feet

Base: Bureau of Reclamation

KLEINFELDER

PROJECT NO. C40-3686-01/A20 DATE JUN 2002

SITE PLAN
Putah Creek Resort
USBR Lake Berryessa, California

PLATE
2

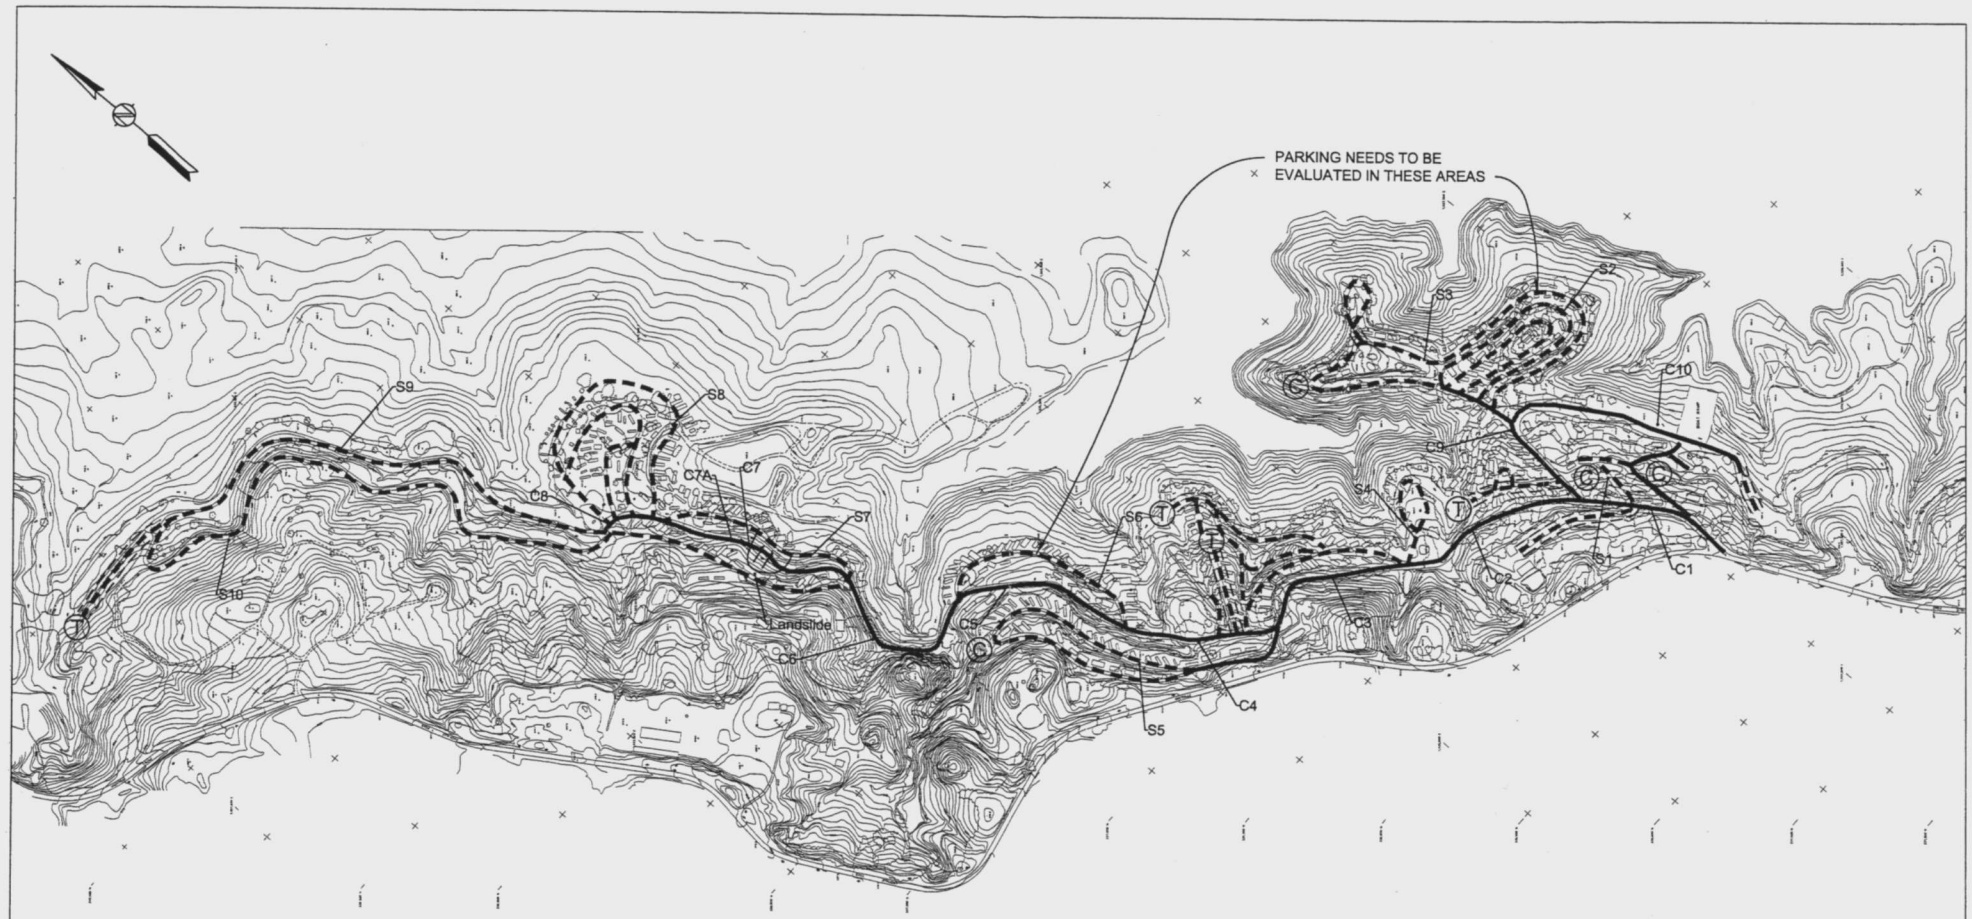

EXPLANATION

- Collector Road
- Secondary Road
- C8 Approximate Sampling Location
- Ⓒ Sharp Curve, Survey Recommended
- Ⓣ Fire Truck Turn-around Recommended
- Road Widening or Extension Recommended

Base: Bureau of Reclamation

KLEINFELDER

PROJECT NO. C40-3686-01/A20 DATE JUN 2002

SITE PLAN

Rancho Monticello Resort

USBR Lake Berryessa, California

PLATE 3

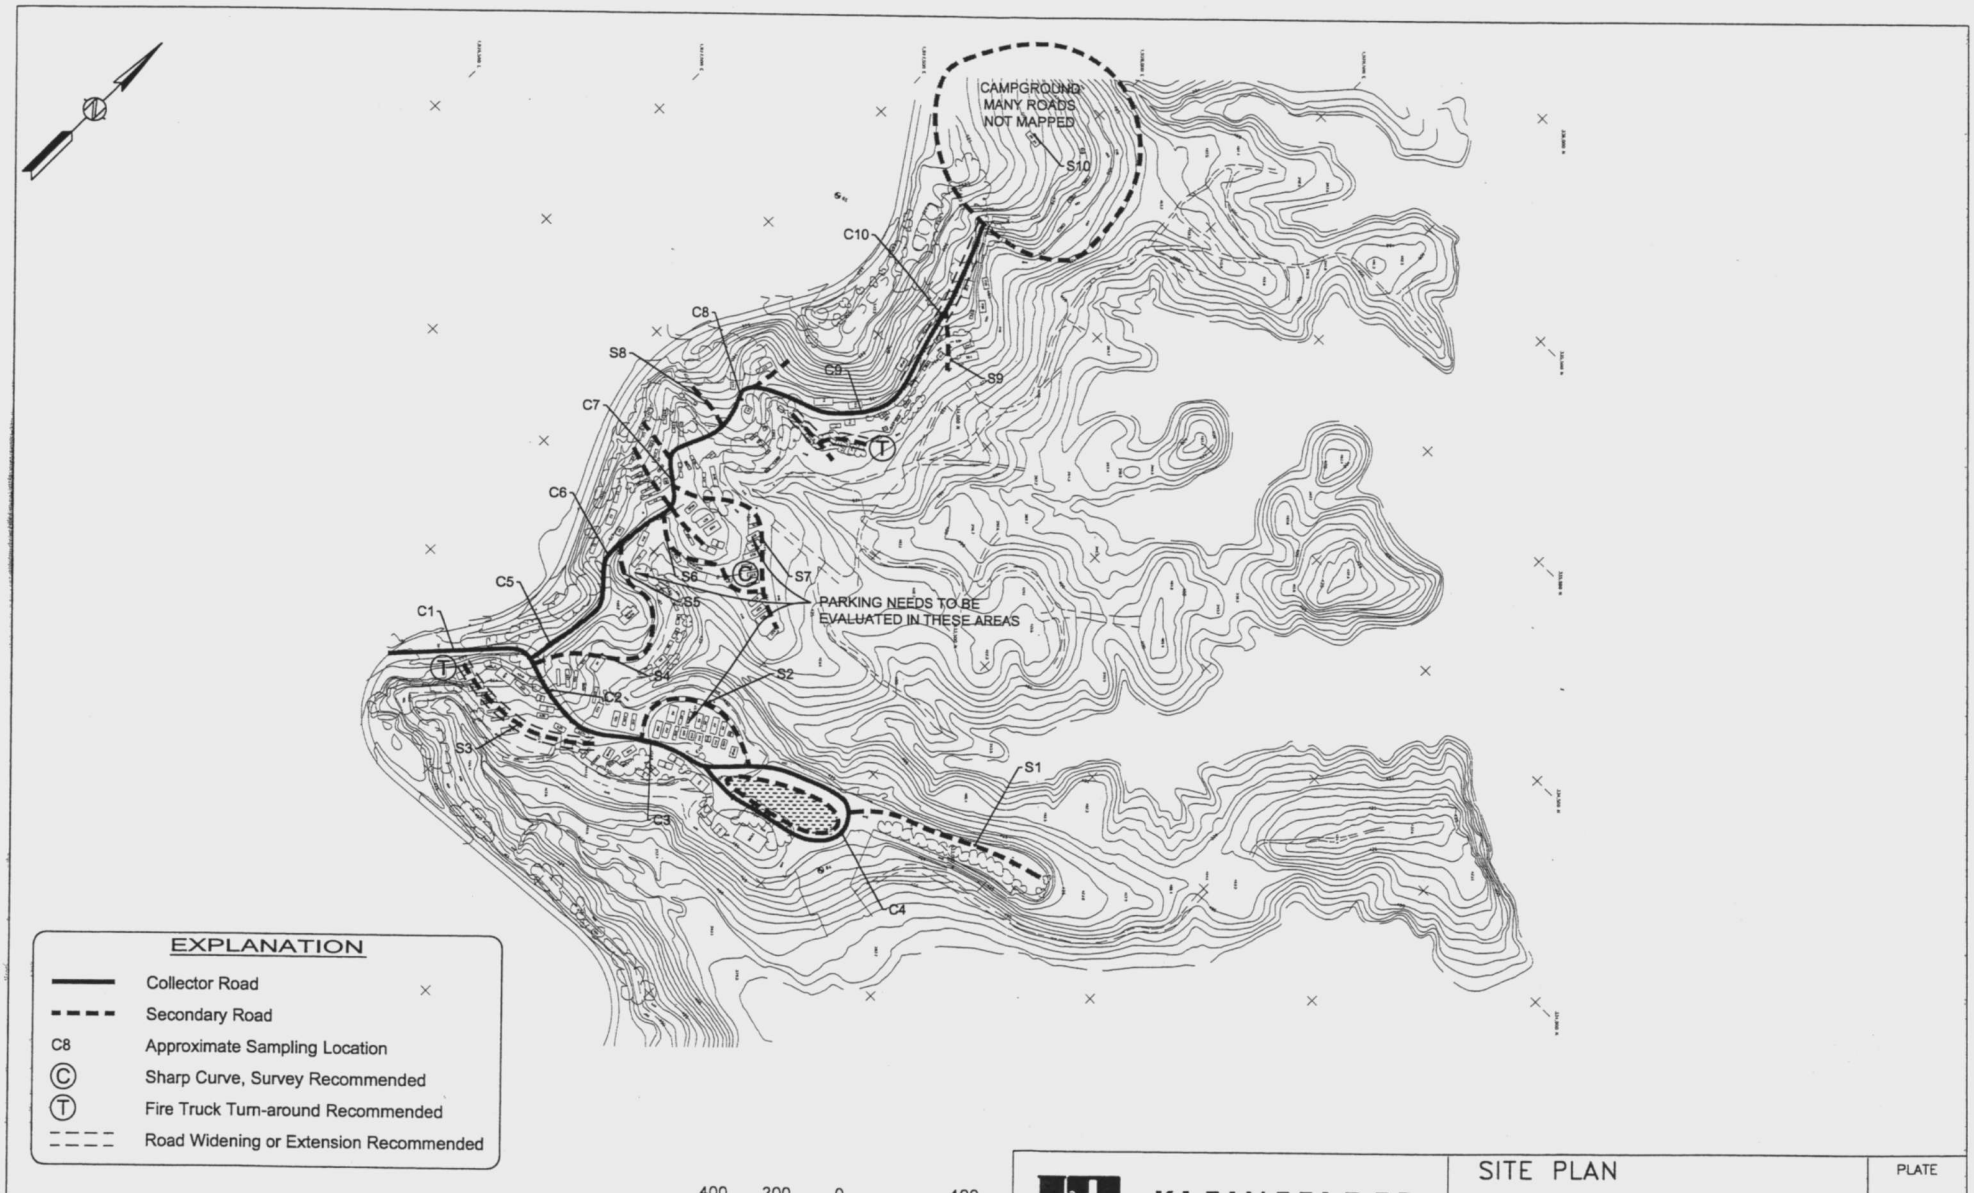

EXPLANATION

- Collector Road
- Secondary Road
- C8 Approximate Sampling Location
- Ⓒ Sharp Curve, Survey Recommended
- Ⓣ Fire Truck Turn-around Recommended
- Road Widening or Extension Recommended

400 200 0 400
scale feet

Base: Bureau of Reclamation

KLEINFELDER

PROJECT NO. C40-3686-01/A20 DATE JUN 2002

SITE PLAN

Lake Berryessa Marina Resort

USBR Lake Berryessa, California

PLATE 4

EXPLANATION

———	Collector Road
- - -	Secondary Road
C8	Approximate Sampling Location
Ⓒ	Sharp Curve, Survey Recommended
Ⓣ	Fire Truck Turn-around Recommended

400 200 0 400
scale feet

Base: Bureau of Reclamation

KLEINFELDER

PROJECT NO. C40-3686-01/A20 DATE JUN 2002

SITE PLAN
Spanish Flat Resort
USBR Lake Berryessa, California

PLATE
5

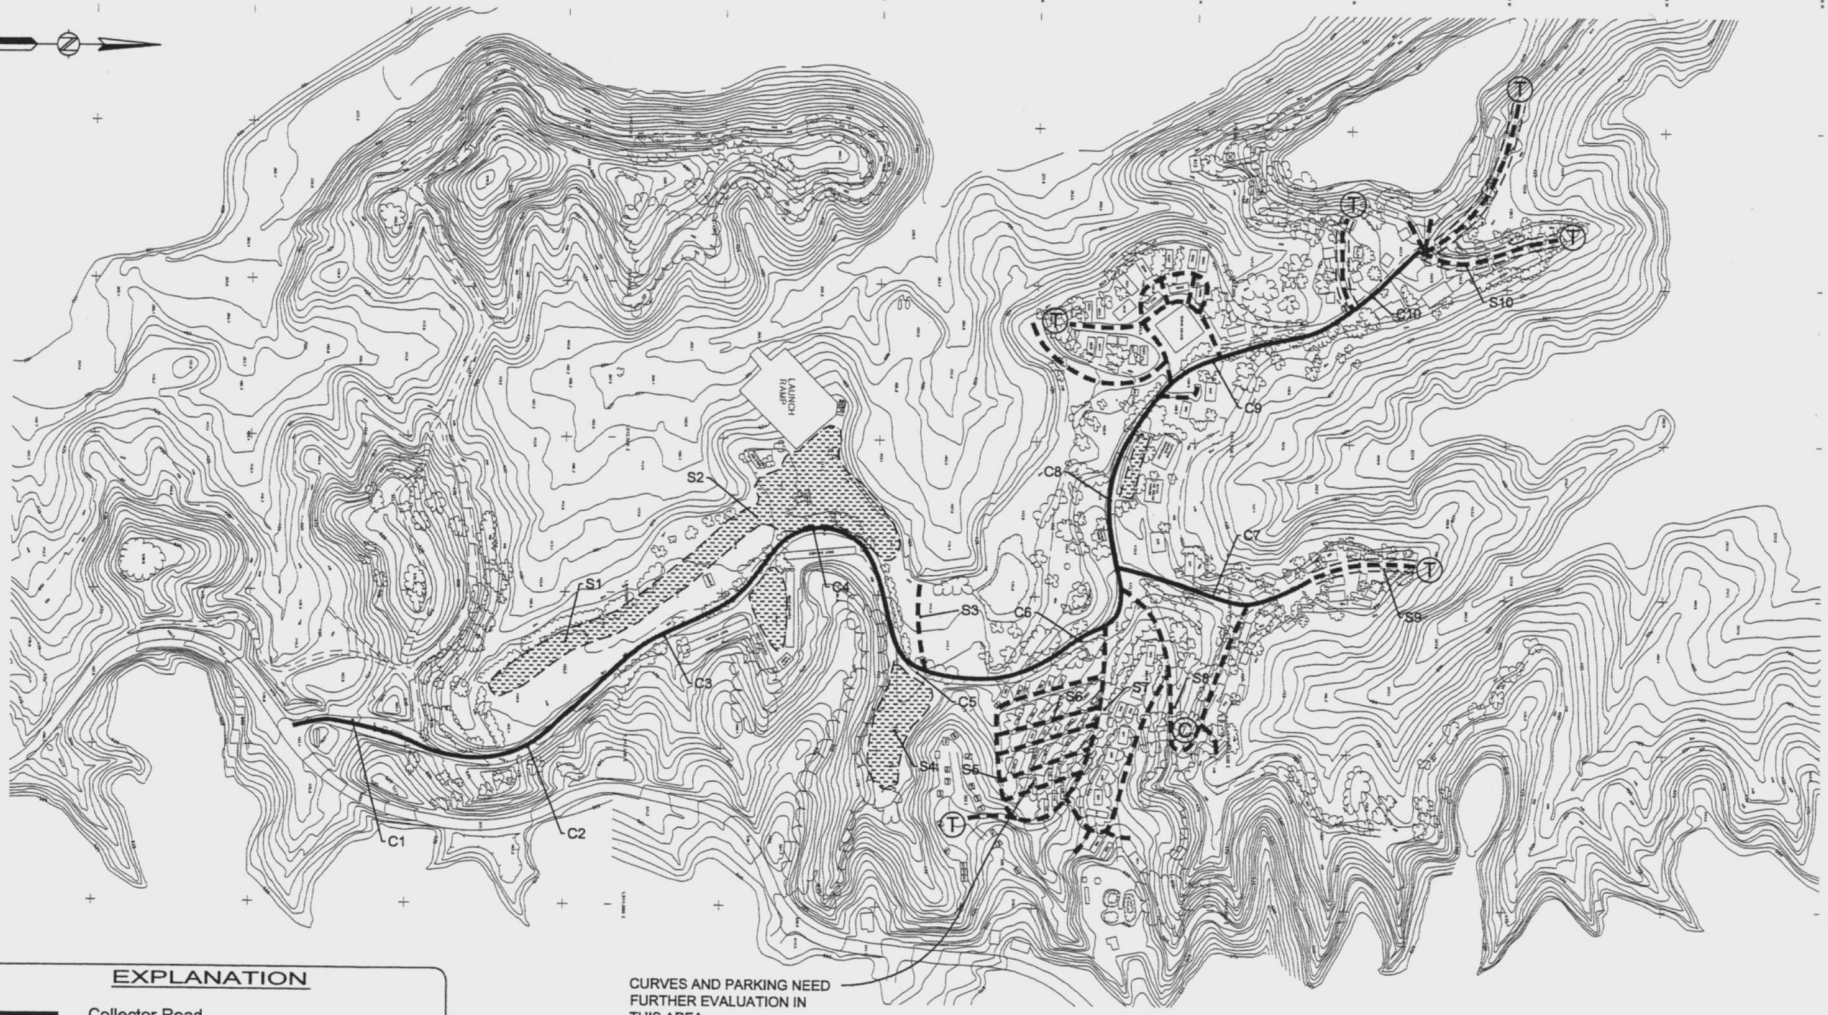

EXPLANATION

- Collector Road
- Secondary Road
- C8 Approximate Sampling Location
- Ⓒ Sharp Curve, Survey Recommended
- Ⓣ Fire Truck Turn-around Recommended
- Road Widening or Extension Recommended

400 200 0 400

scale feet

Base: Bureau of Reclamation

KLEINFELDER

PROJECT NO. C40-3686-01/A20 DATE JUN 2002

SITE PLAN

Steele Park Resort

USBR Lake Berryessa, California

PLATE 6

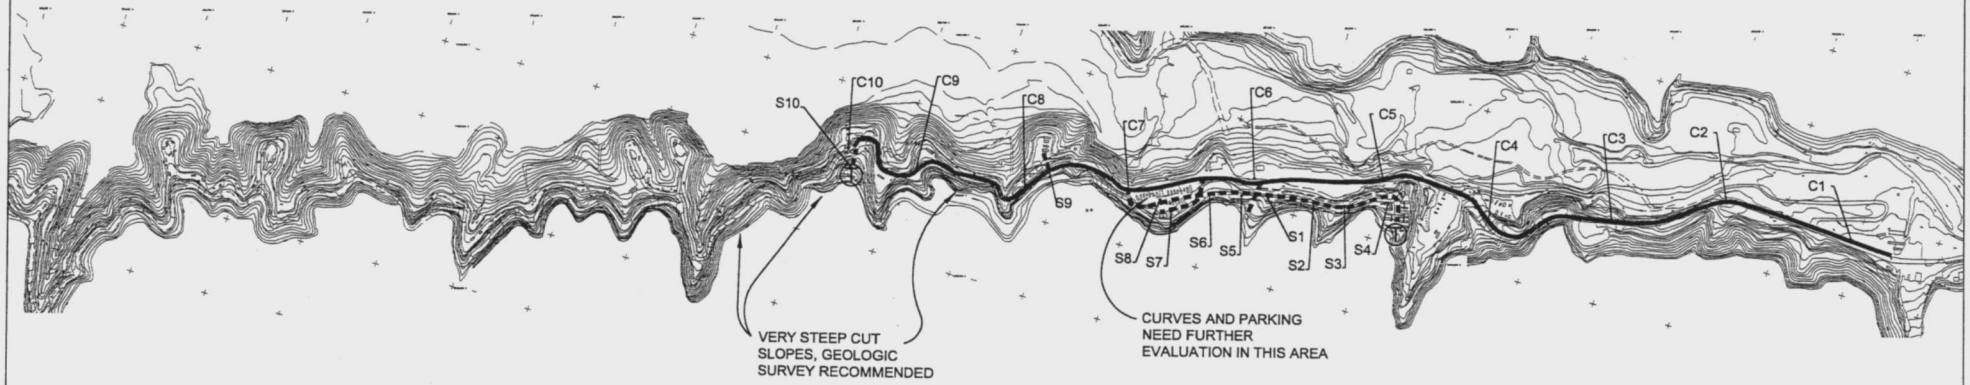

EXPLANATION

———	Collector Road
- - - - -	Secondary Road
C8	Approximate Sampling Location
(T)	Fire Truck Turn-around Recommended
- - - - -	Road Widening or Extension Recommended

800 400 0 800

scale feet

Base: Bureau of Reclamation

KLEINFELDER

PROJECT NO. C40-3686-01/A20 DATE JUN 2002

SITE PLAN

Pleasure Cove Resort

USBR Lake Berryessa, California

PLATE

7

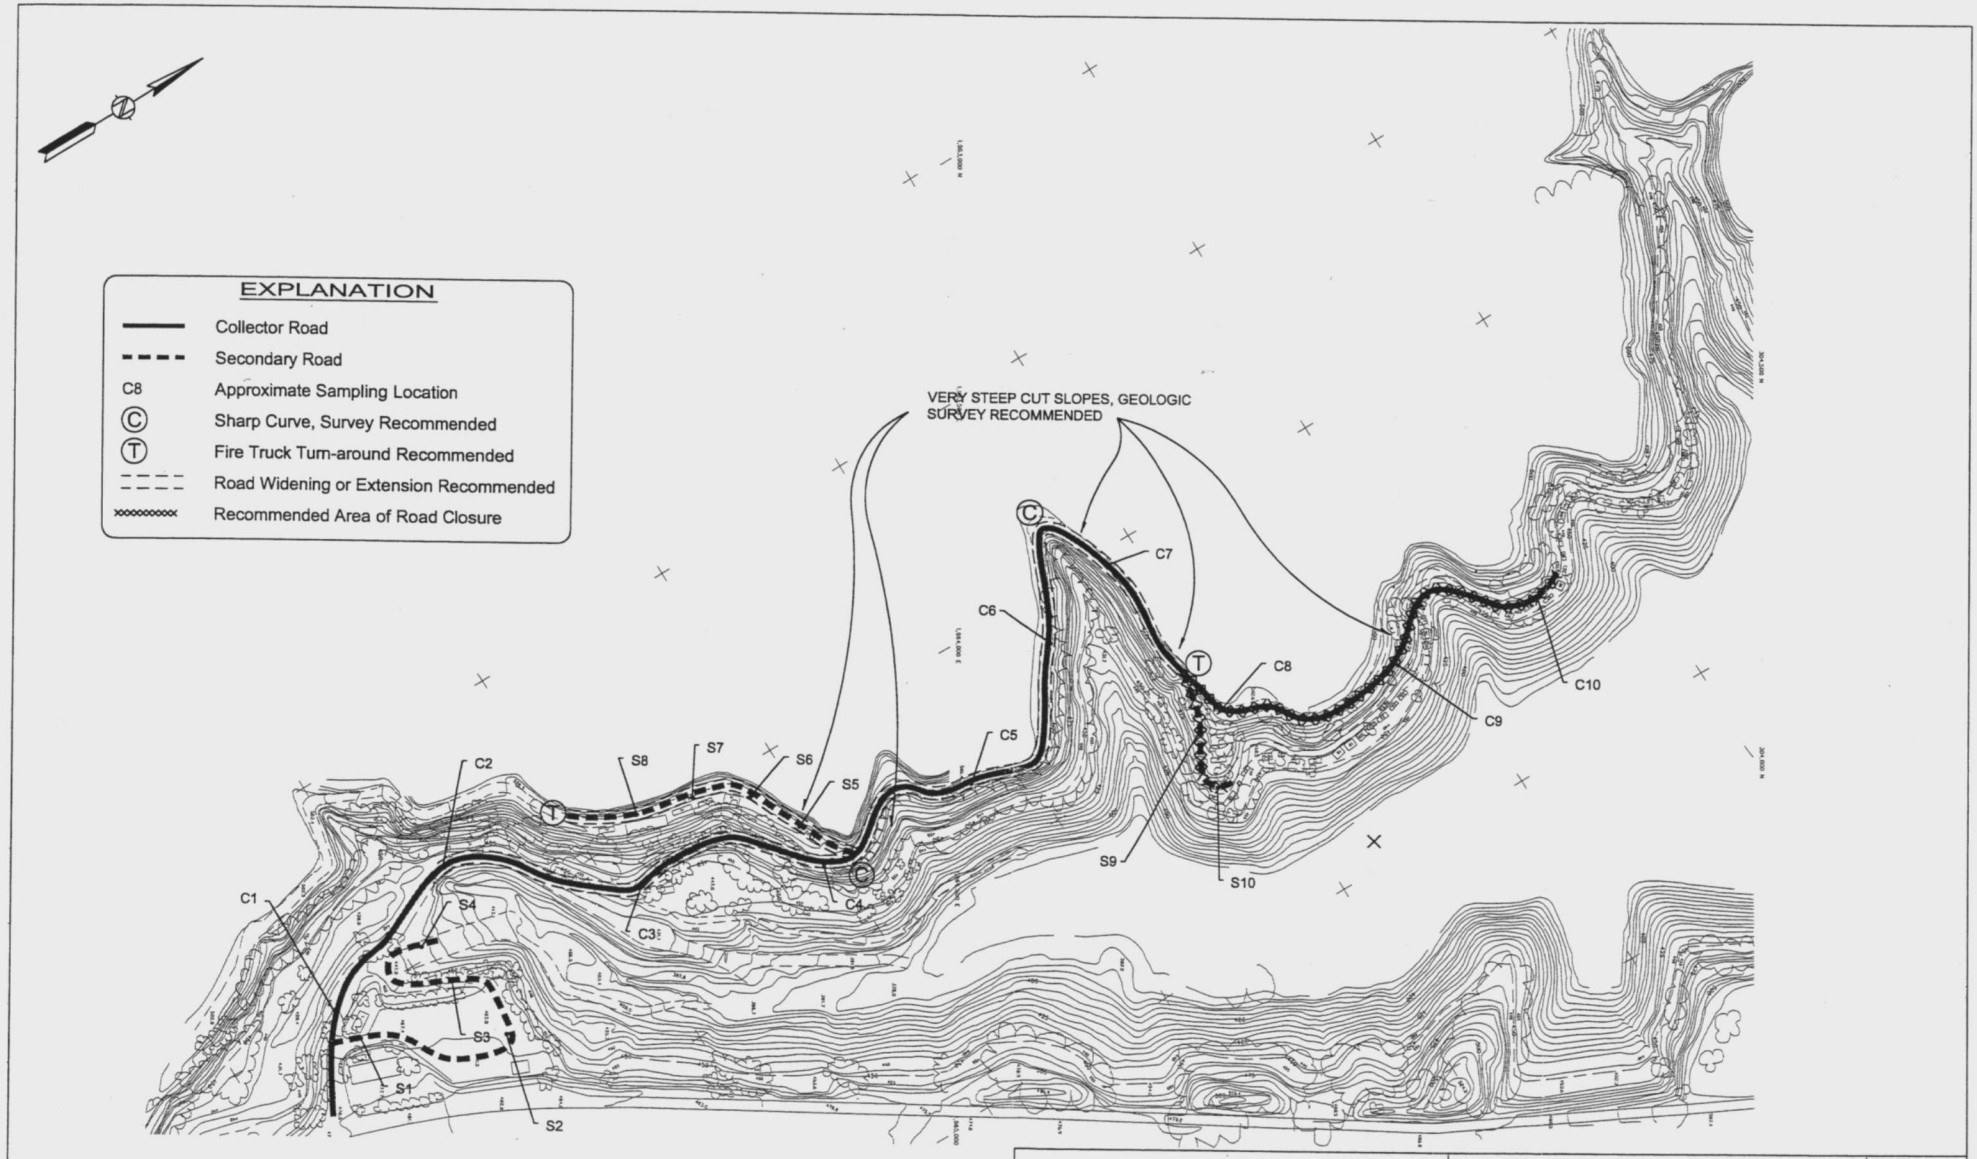

Base: Bureau of Reclamation

KLEINFELDER

PROJECT NO. C40-3686-01/A20 DATE JUN 2002

SITE PLAN

Markley Cove Resort

USBR Lake Berryessa, California

PLATE

8