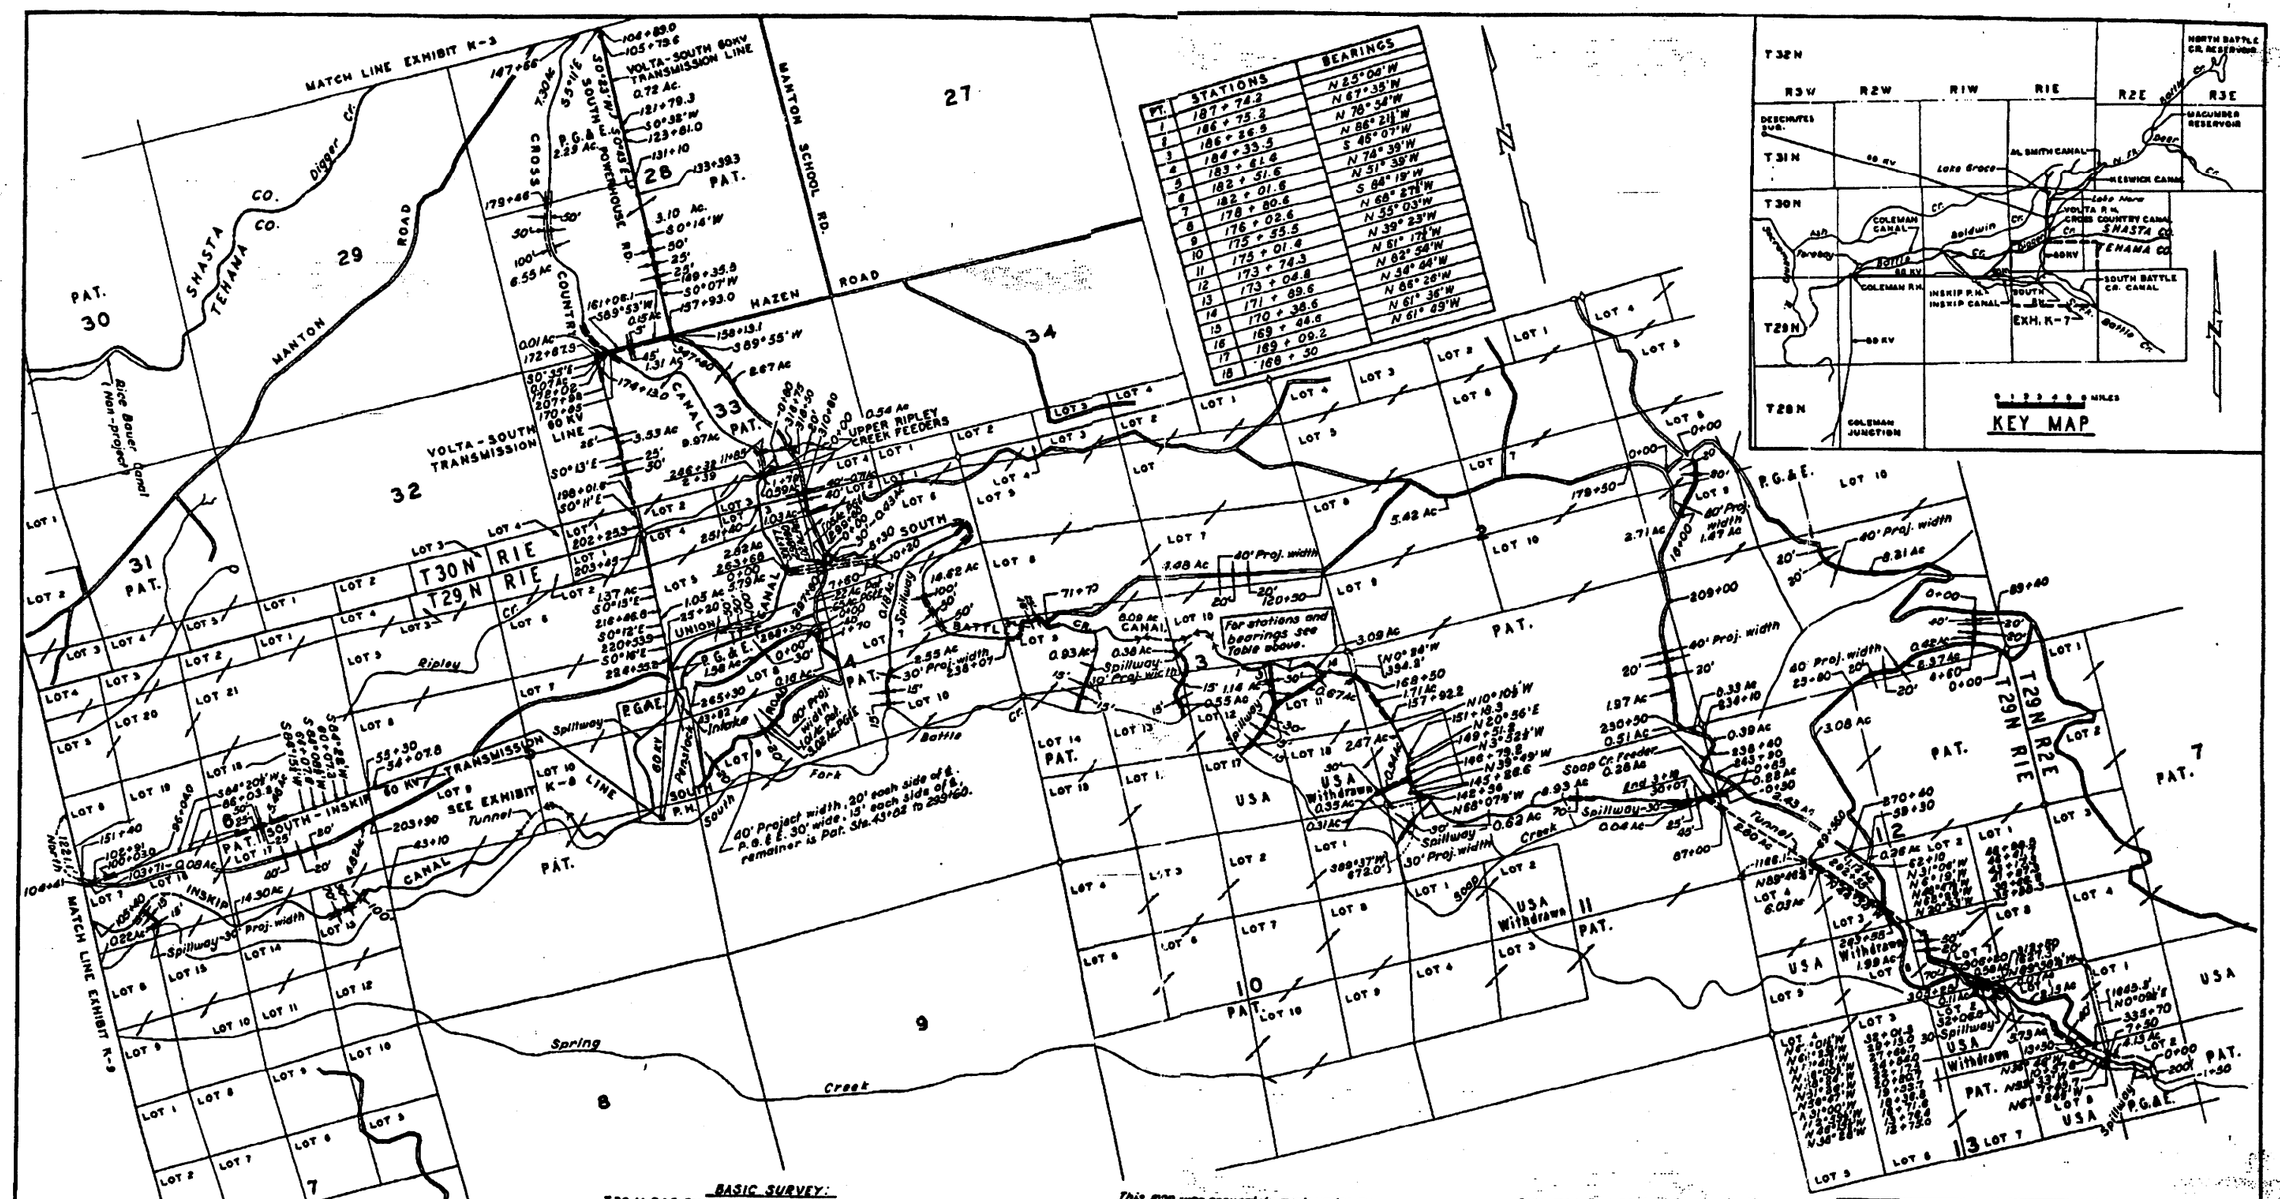

PT.	STATIONS	BEARINGS
1	187 + 74.2	N 25°04'W
2	186 + 75.2	N 67°35'W
3	186 + 26.5	N 78°54'W
4	184 + 33.5	N 86°21½'W
5	183 + 61.4	S 46°07'W
6	182 + 51.6	N 74°39'W
7	182 + 01.6	N 51°39'W
8	178 + 80.6	S 84°19'W
9	176 + 02.6	N 68°27½'W
10	175 + 55.5	N 55°03'W
11	175 + 01.4	N 39°23'W
12	173 + 74.3	N 61°17½'W
13	173 + 04.8	N 62°54'W
14	171 + 89.6	N 54°44'W
15	170 + 38.6	N 86°26'W
16	169 + 44.6	N 61°36'W
17	169 + 09.2	N 61°49'W
18	168 + 50	

BASIC SURVEY:

T29N R1E General Land Office Plat February 25, 1907
T29N R2E General Land Office Plat April 3, 1907
T30N R1E General Land Office Plat July 17, 1907

Summary of Project Areas (Acres)	P.G.&E.	PAT.	USA
Canals, Spillways and Feeders	34.66	59.03	20.55
60 kv Transmission Lines	2.29	16.85	—
Roads	18.90	31.44	6.08
Total -	55.85	107.89	26.63

This map was accurately made under my direction and shows the location of the project in relation to United States Government land plats in accordance with surveys and maps made under my supervision or the supervision of my predecessors.

Barton W. Shackelford
CHIEF CIVIL ENGINEER

This map is a part of the application for license made by the undersigned this 31st day of July 1969.

Pacific Gas and Electric Company

By: [signature]
SENIOR VICE PRESIDENT

Attest: [signature]
SECRETARY

NOTE:
For details of applicant's rights in project lands See Exhibit F.

EXHIBIT K-7
CANALS AND ROADS
BATTLE CREEK PROJECT
PACIFIC GAS AND ELECTRIC CO.

SCALE = 1:1000'

440907