PIEZOMETER STANDPIPE INSTALLATION
CHOKE CANYON DAM

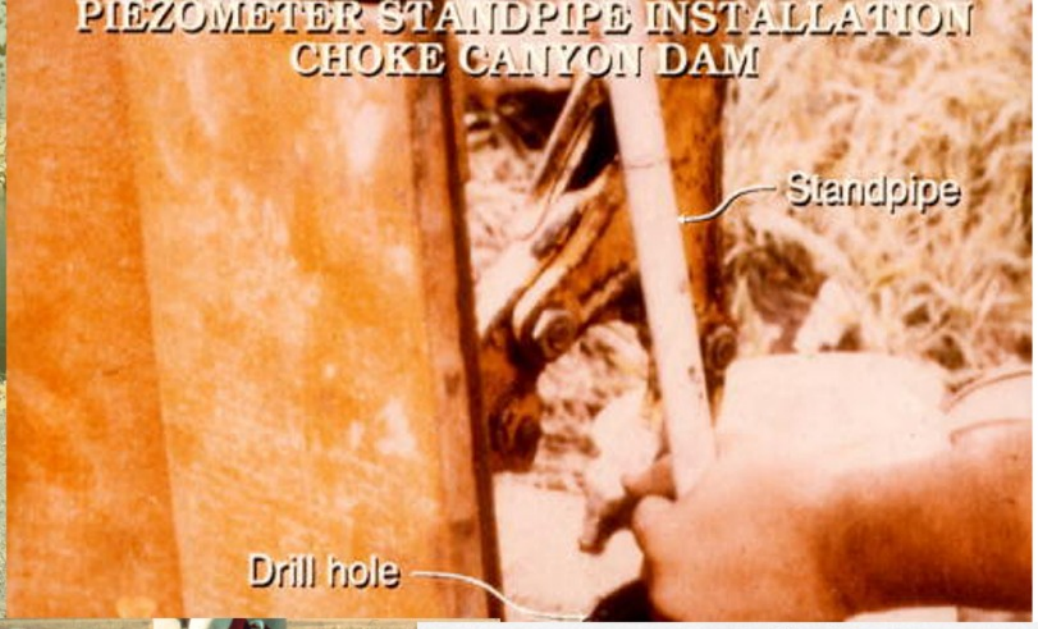

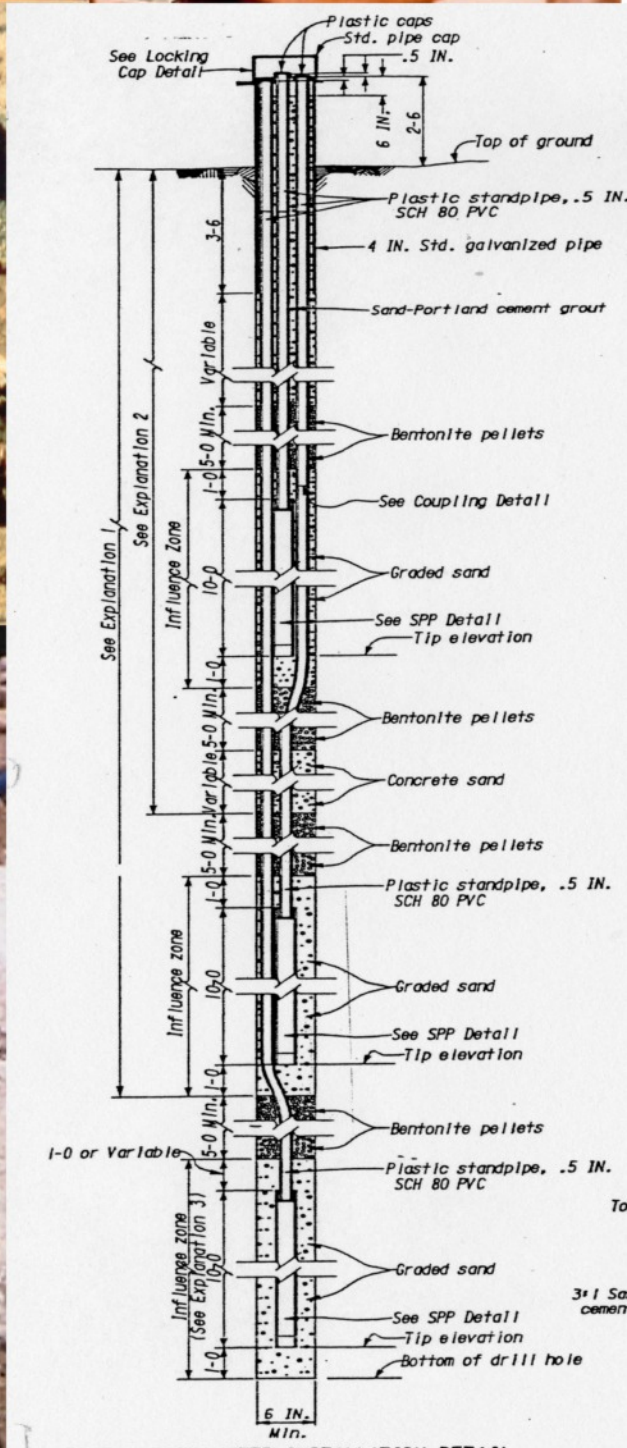

TRIPLE PIEZOMETER INSTALLATION DETAIL
NO SCALE