# COLUMBIA BASIN PROJECT - IRRIGATION BLOCK I

## FRANKLIN COUNTY, WASHINGTON




Drawn J.A.T.
Checked L.B.S. C.W.M.
Surveys certified
H.A. Parker
~~Chief, Engr. Div.~~ Supervising Engineer
DATE 9-11-50

THIS SHEET NOT RECORDED

| | | | |
|---|---|---|---|
| REV. TO 7-31-67 | CM | REV. TO 10-3-80 | dc |
| | | REV. TO 9-1-64 | BKM |

I certify that this is Sheet 4 of 9 Supplemental Sheets of the First Revision of the Farm Unit Plat for Irrigation Block I.
H. T. Nelson
Regional Director
DATE 10-20-50

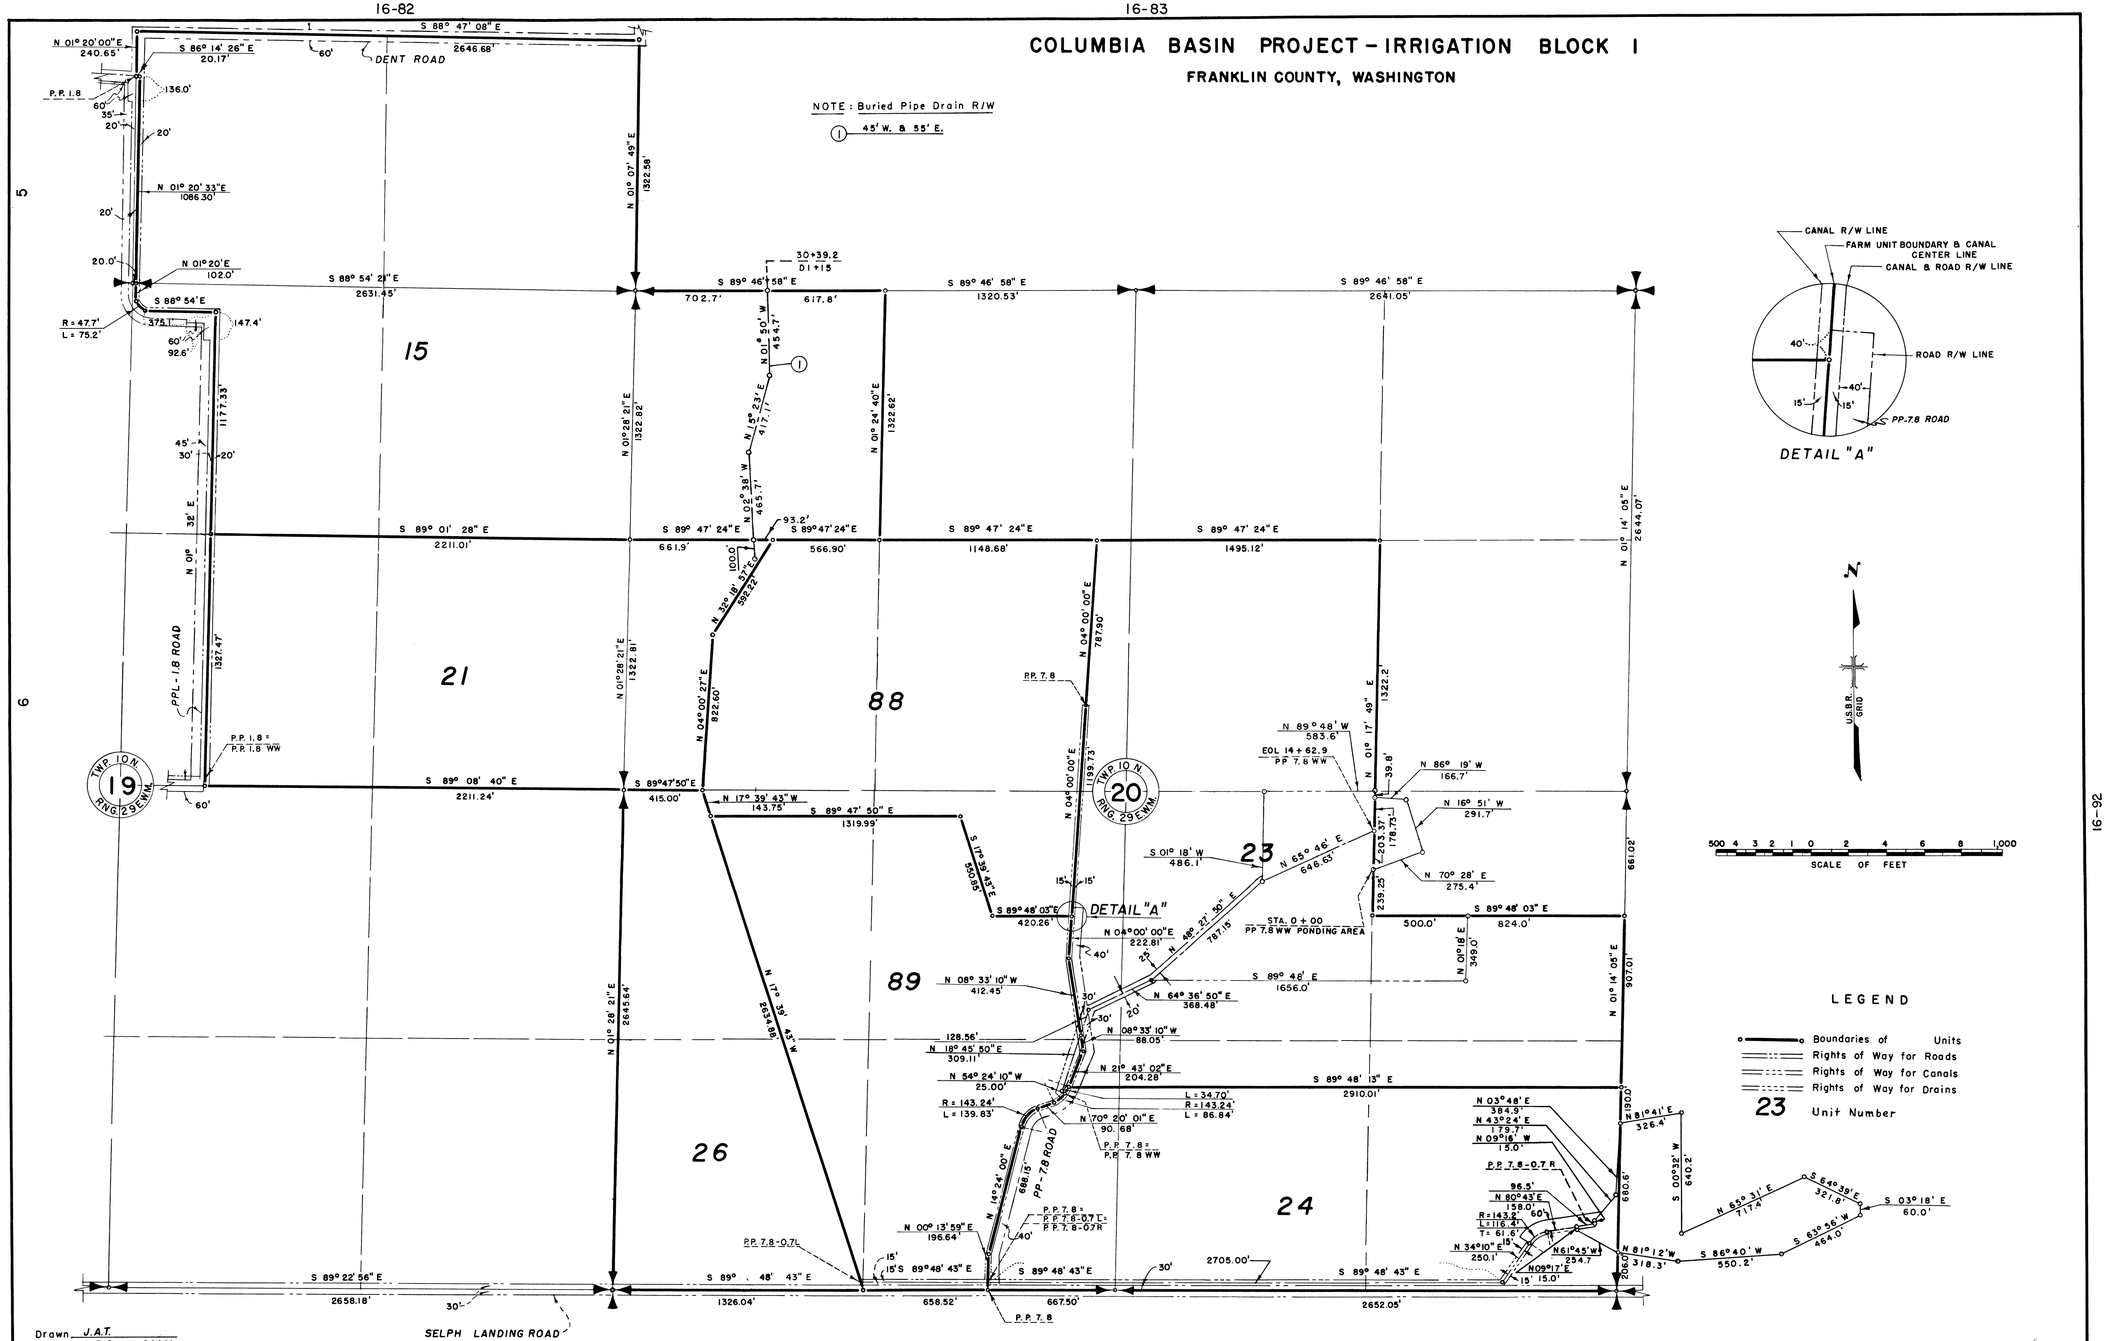

222-116-20509-7