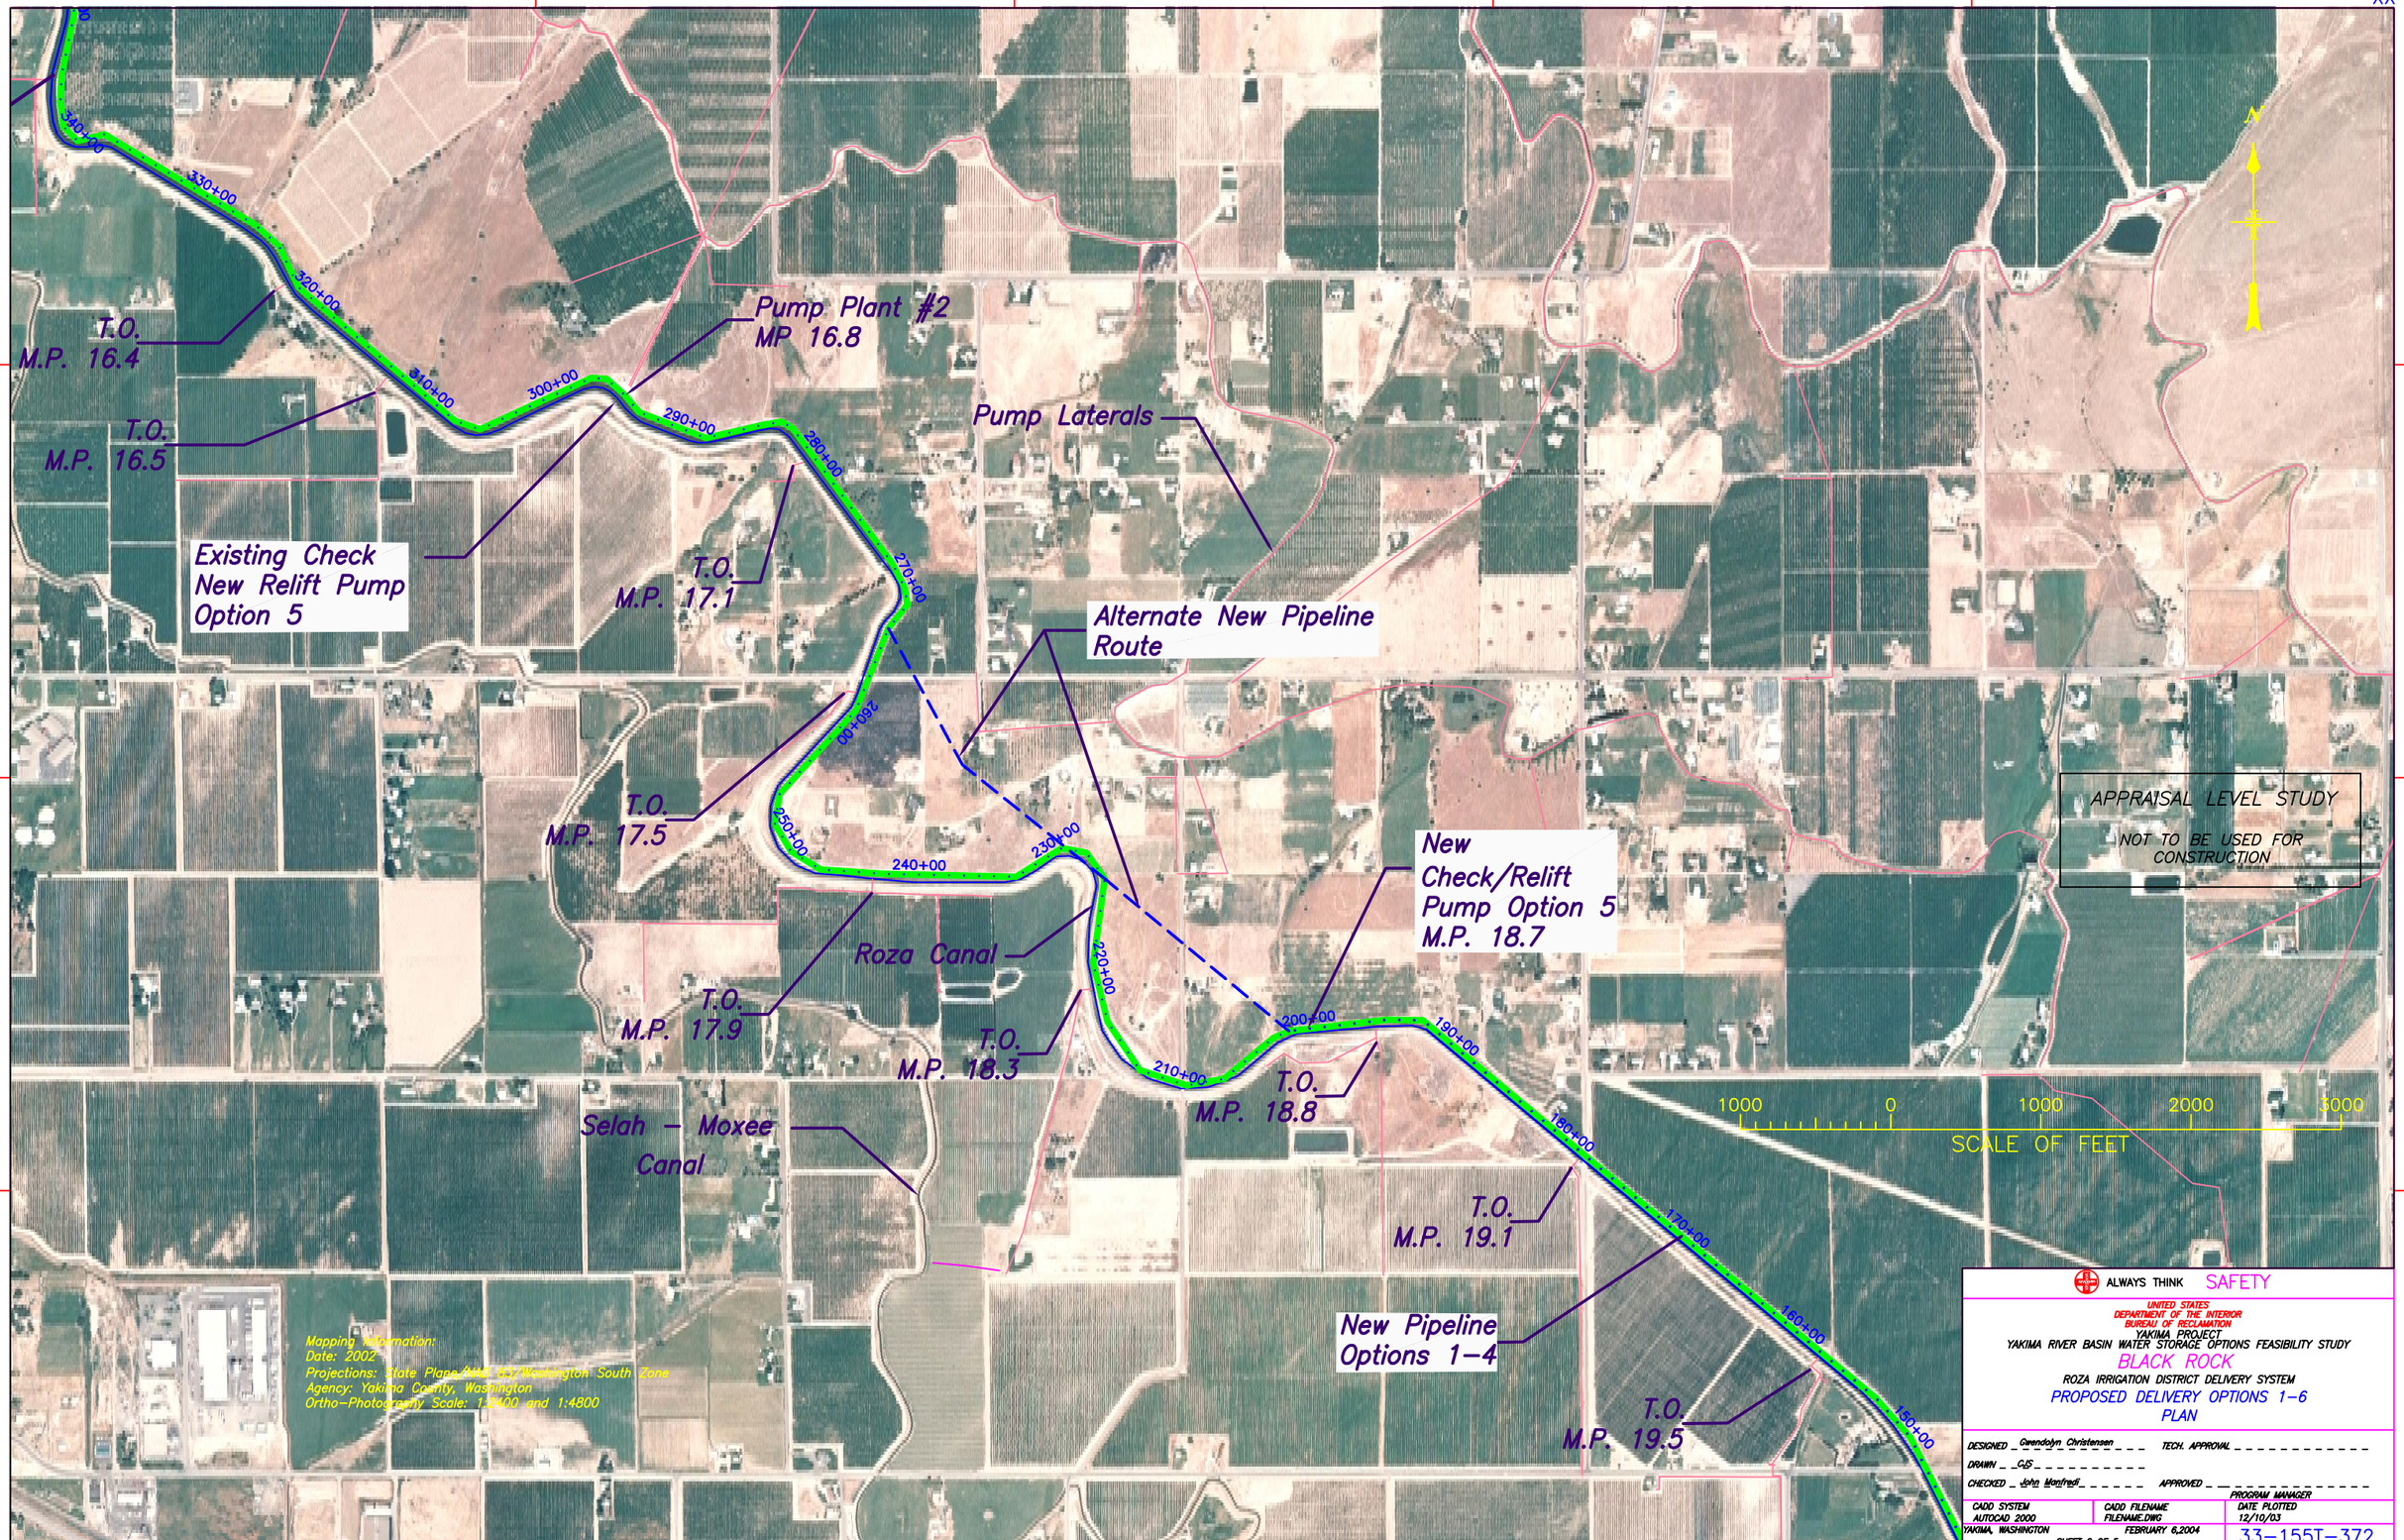

ALWAYS THINK SAFETY

UNITED STATES
DEPARTMENT OF THE INTERIOR
BUREAU OF RECLAMATION
YAKIMA PROJECT
YAKIMA RIVER BASIN WATER STORAGE OPTIONS FEASIBILITY STUDY

BLACK ROCK

ROZA IRRIGATION DISTRICT DELIVERY SYSTEM

PROPOSED DELIVERY OPTIONS 1–6
PLAN

DESIGNED Gwendolyn Christensen TECH. APPROVAL
DRAWN GJS
CHECKED John Monfredi APPROVED
PROGRAM MANAGER

CADD SYSTEM	CADD FILENAME	DATE PLOTTED
AUTOCAD 2000	FILENAME.DWG	12/10/03
YAKIMA, WASHINGTON	FEBRUARY 6,2004	33–155T–372

SHEET 2 OF 5