33–100T–3286

Sheet 1

KEY MAP

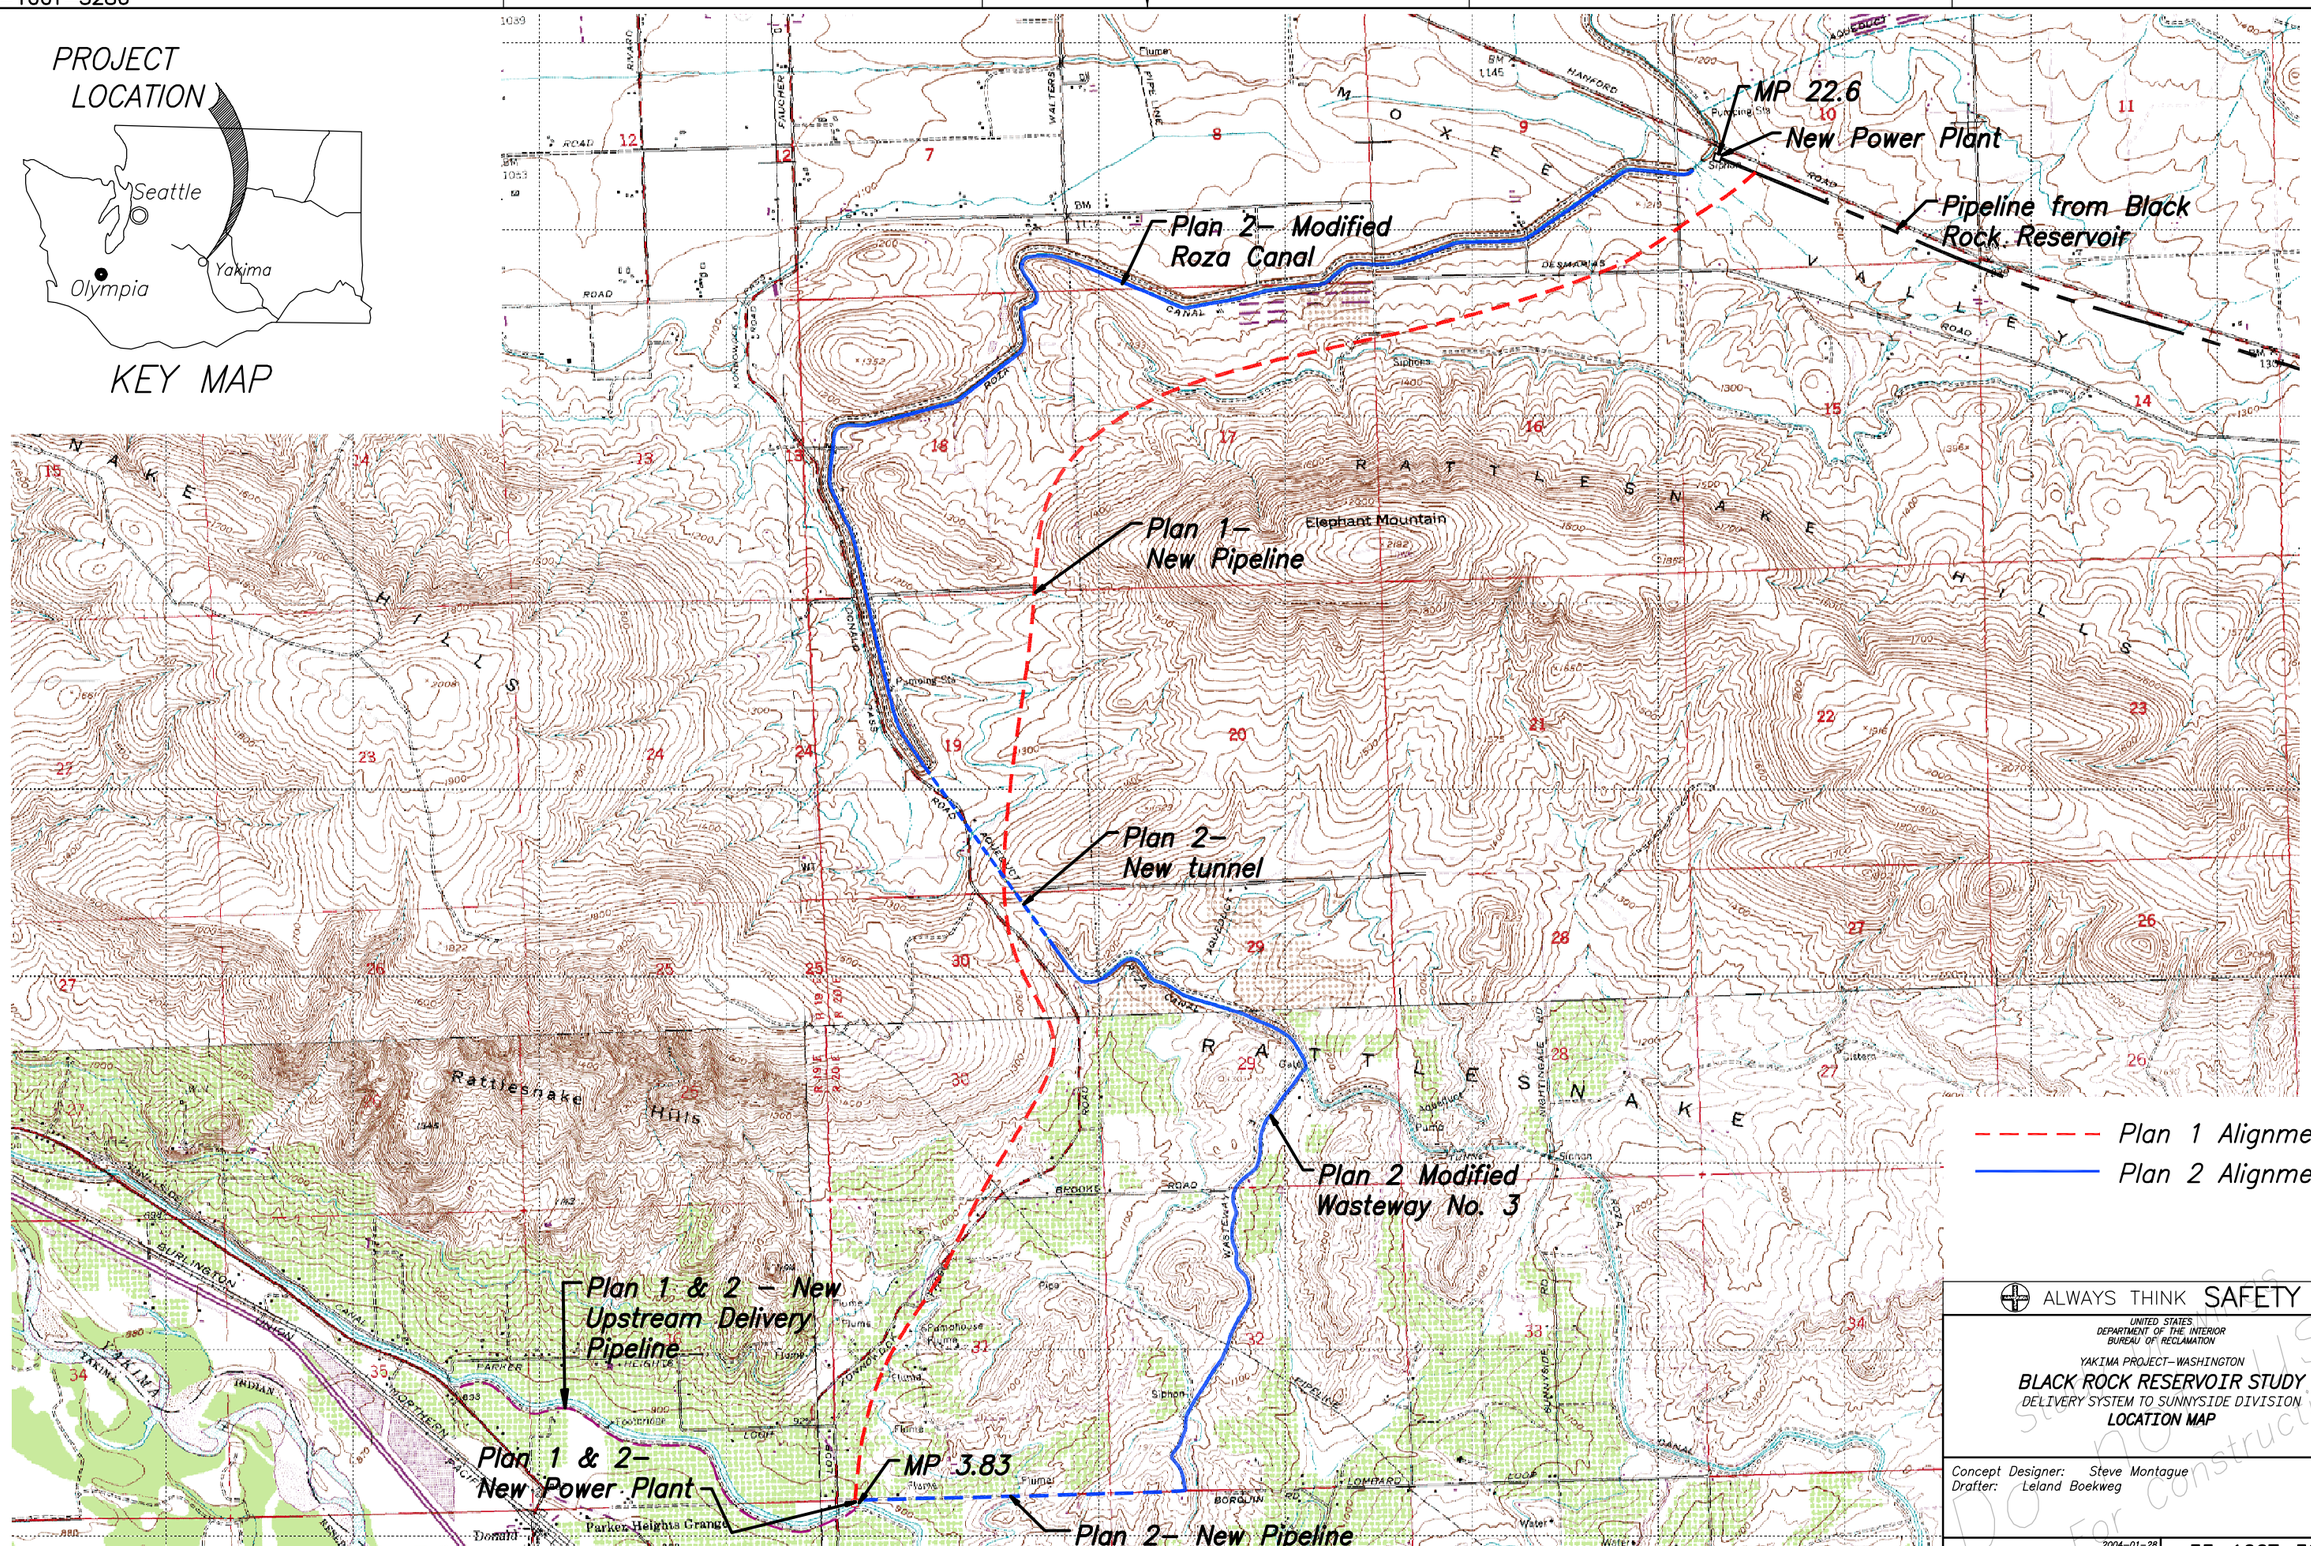

ALWAYS THINK SAFETY

UNITED STATES
DEPARTMENT OF THE INTERIOR
BUREAU OF RECLAMATION

YAKIMA PROJECT–WASHINGTON

BLACK ROCK RESERVOIR STUDY

DELIVERY SYSTEM TO SUNNYSIDE DIVISION

LOCATION MAP

Concept Designer: Steve Montague
Drafter: Leland Boekweg

Do not use for construction

SHEET 1 OF 1 | 2004–01–28 | 33–100T–3286

CAD SYSTEM AutoCAD Rel. 16.0
CAD FILENAME 33_100T_3286.DWG
DATE AND TIME PLOTTED FEBRUARY 1, 2005 16:25
PLOTTED BY GHOPE