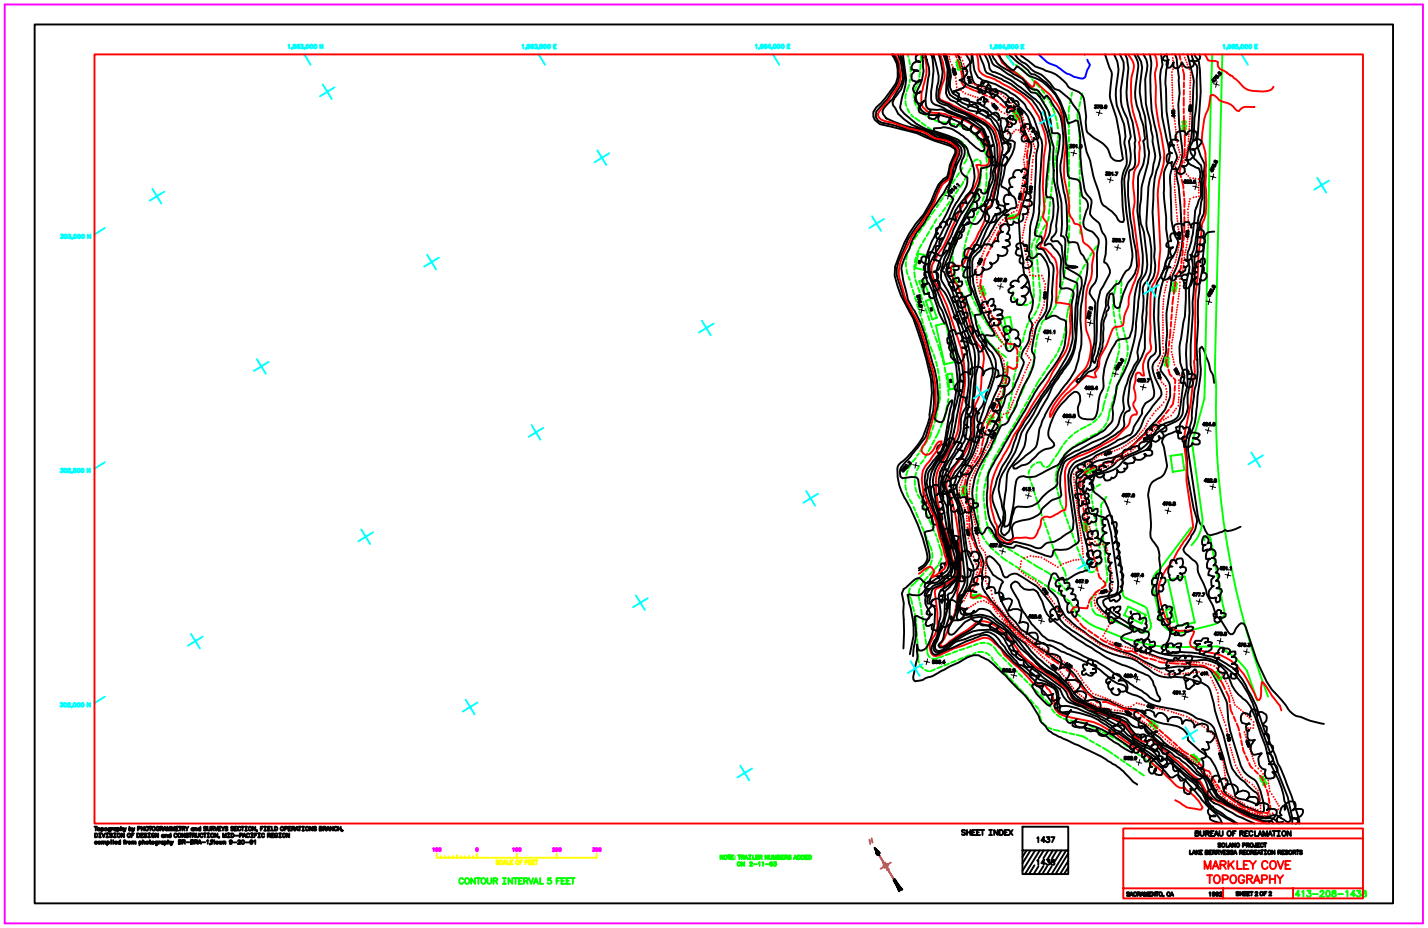
1,863,000 N
1,863,500 E
1,864,000 E
1,864,500 E
1,865,000 E
303,000 N
302,500 N
302,000 N
Topography by PHOTOGRAMMETRY and SURVEYS SECTION, FIELD OPERATIONS BRANCH,
DIVISION OF DESIGN and CONSTRUCTION, MID-PACIFIC REGION
compiled from photography SR-SRA-1/Item 9-20-91
100 0 100 200 300
SCALE OF FEET
CONTOUR INTERVAL 5 FEET
NOTE: TRAILER NUMBERS ADDED
ON 2-11-93
N
SHEET INDEX
1437
BUREAU OF RECLAMATION
SOLANO PROJECT
LAKE BERRYESSA RECREATION RESORTS
MARKLEY COVE
TOPOGRAPHY
SACRAMENTO, CA
1992
SHEET 2 OF 2
413-208-1438