7 | 13-6 | 12-9

NOTE: Buried Pipe Drain R/W

(1) 55' N. & 45' S.
(2) 55' W. & LAT. E.
(3) 55' W. & 45' E.
(4) 75' W. & 75' E.
(5) 55' W. & TO DRAIN E.
(6) 45' W. & TO DRAIN E.

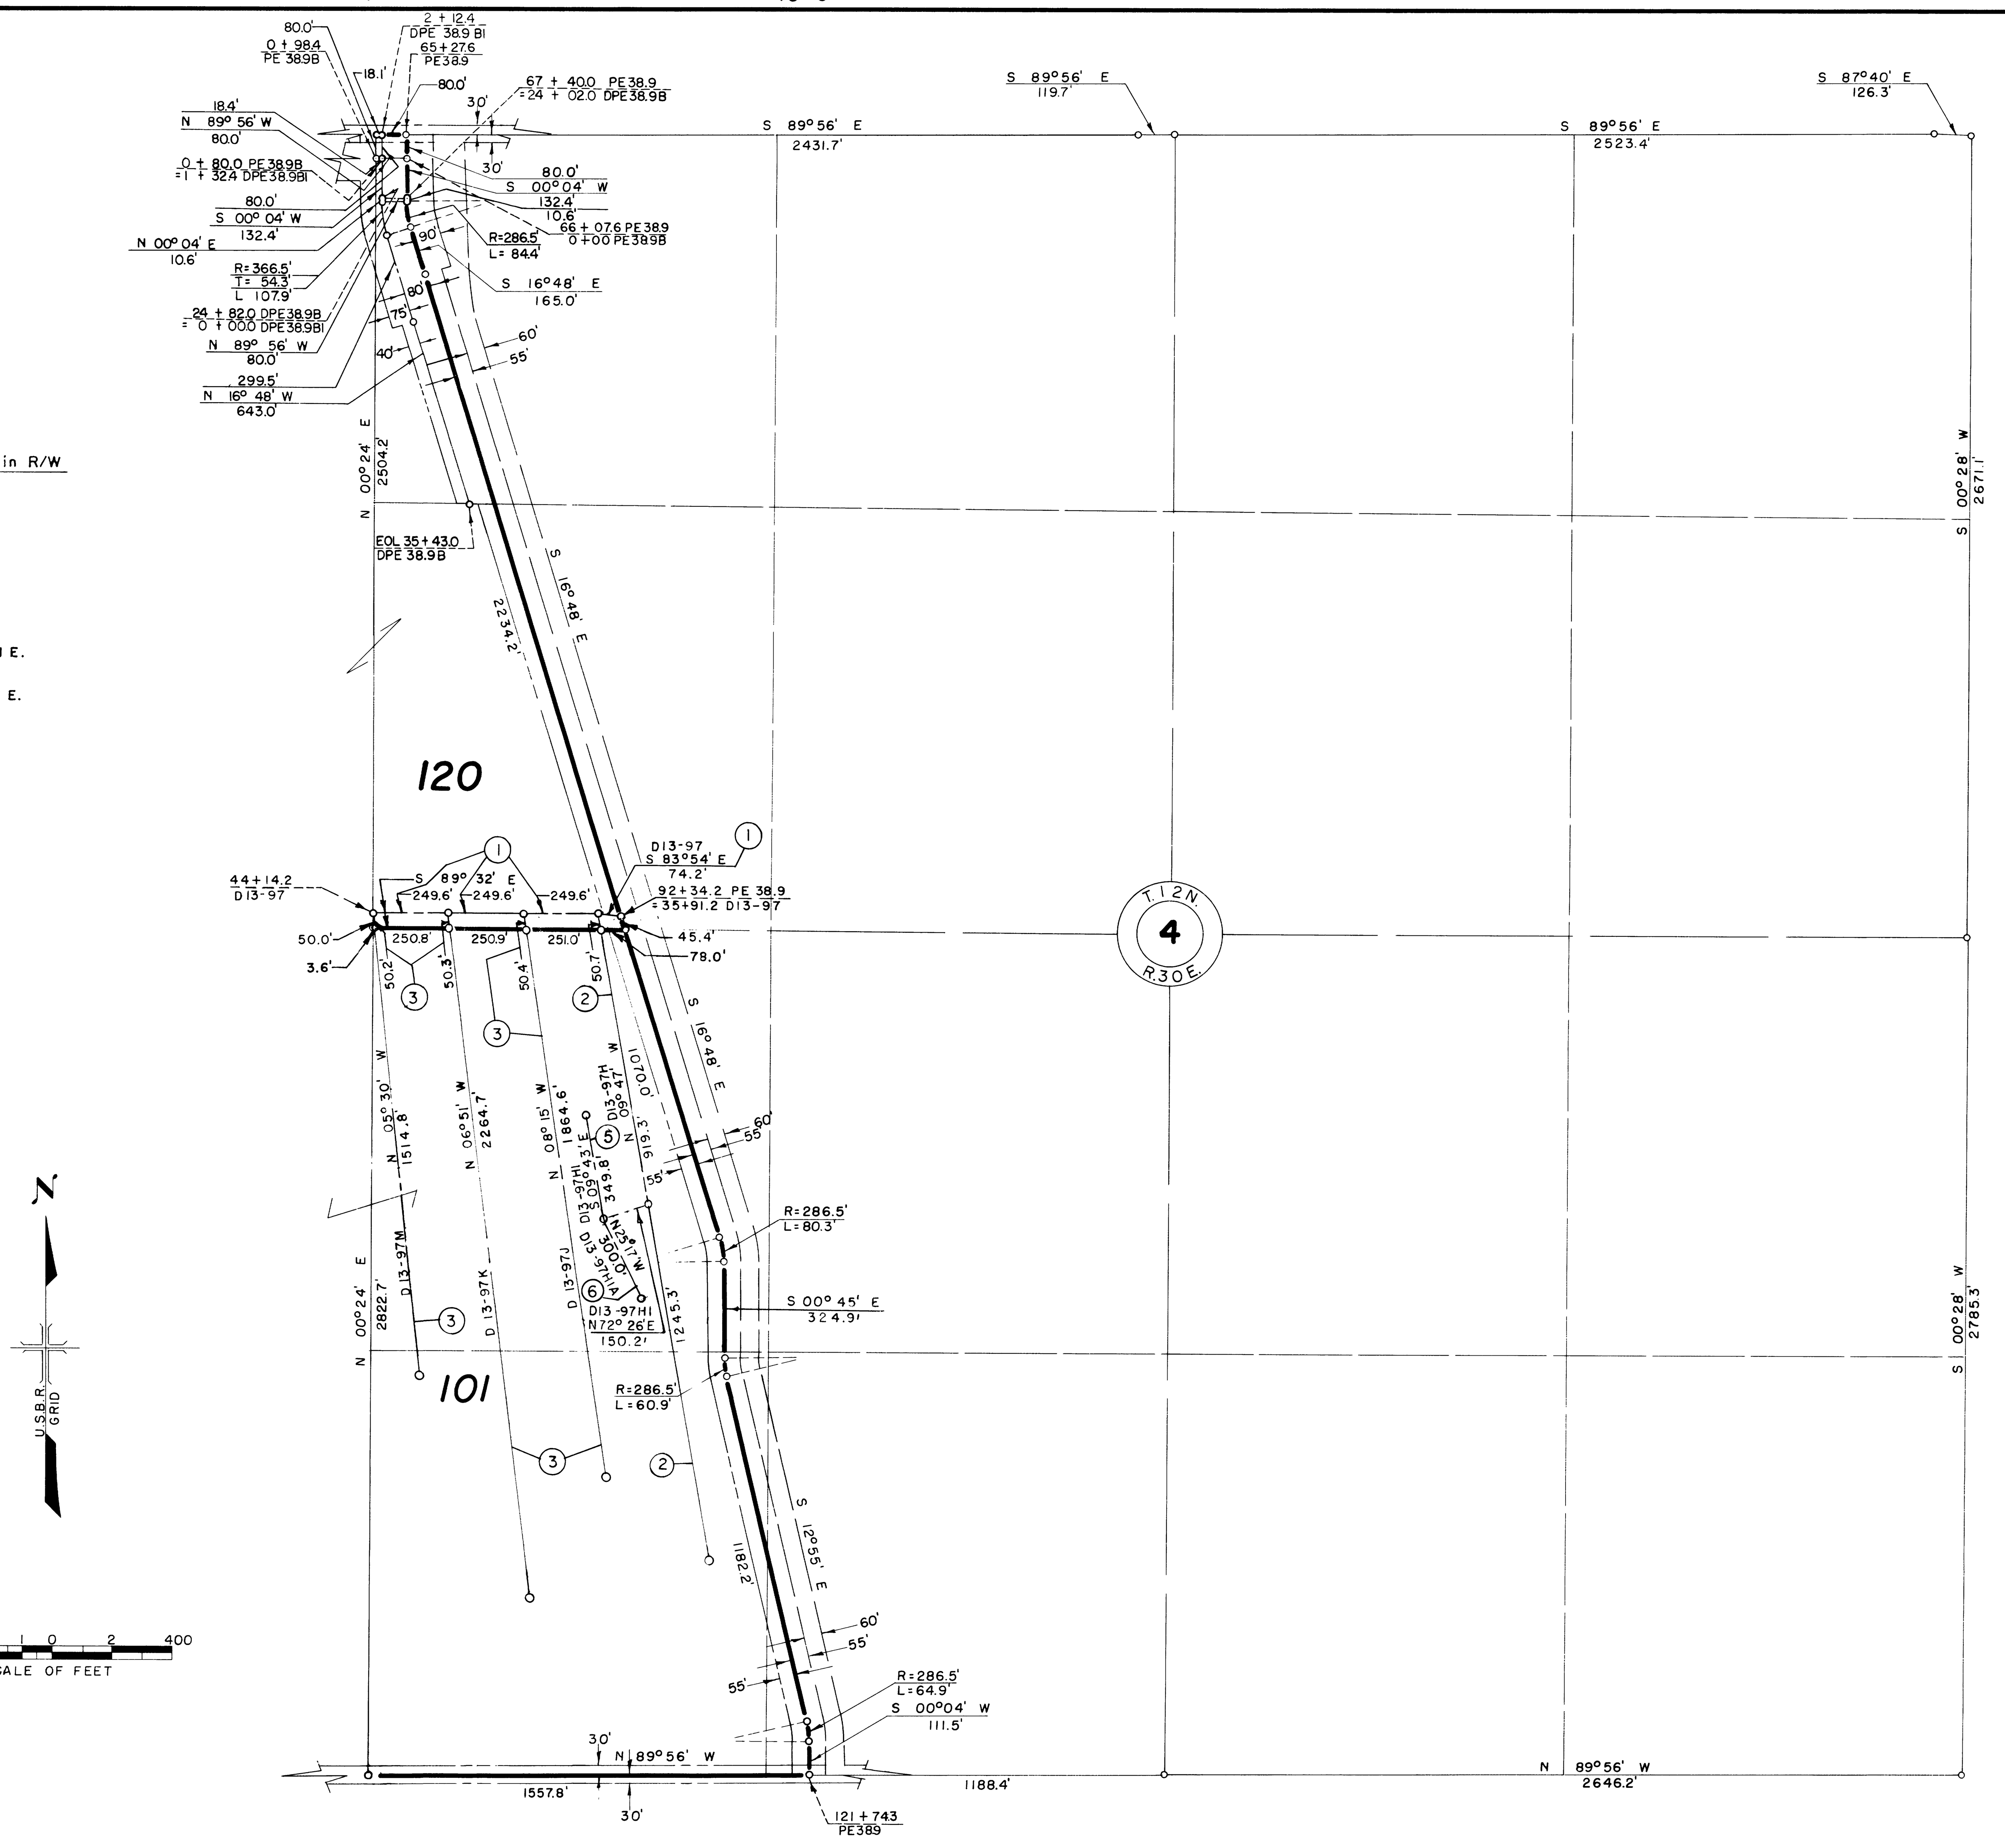

11 | 13-8

REV. TO 7-7-77 | *dc*
REV. TO 4-9-75 | *dc*
REV. TO 9-1-64 | *[signature]*

LEGEND

- Boundary of Unit
- Right of Way for Road
- Right of Way for Canal
- Right of Way for Drain
- Right of Way for Proposed Road
- 19 Unit Number

Drawn *J.W.S.*
Checked *J.L.R.-J.E.G.*
Surveys certified

V. D. Humes
Chief, ~~Engr. Div.~~ *of D. & C. Div.*

DATE *1-7-58*

I certify that this is Sheet *5* of *20* Supplemental Sheets of the *Third* Revision of the Final Farm Unit Plat of Irrigation Block 14.

Wm. H. Tuller
Regional Director *(Act.)*

DATE *1-22-58*

13 | 13-14

222-116-29991-12