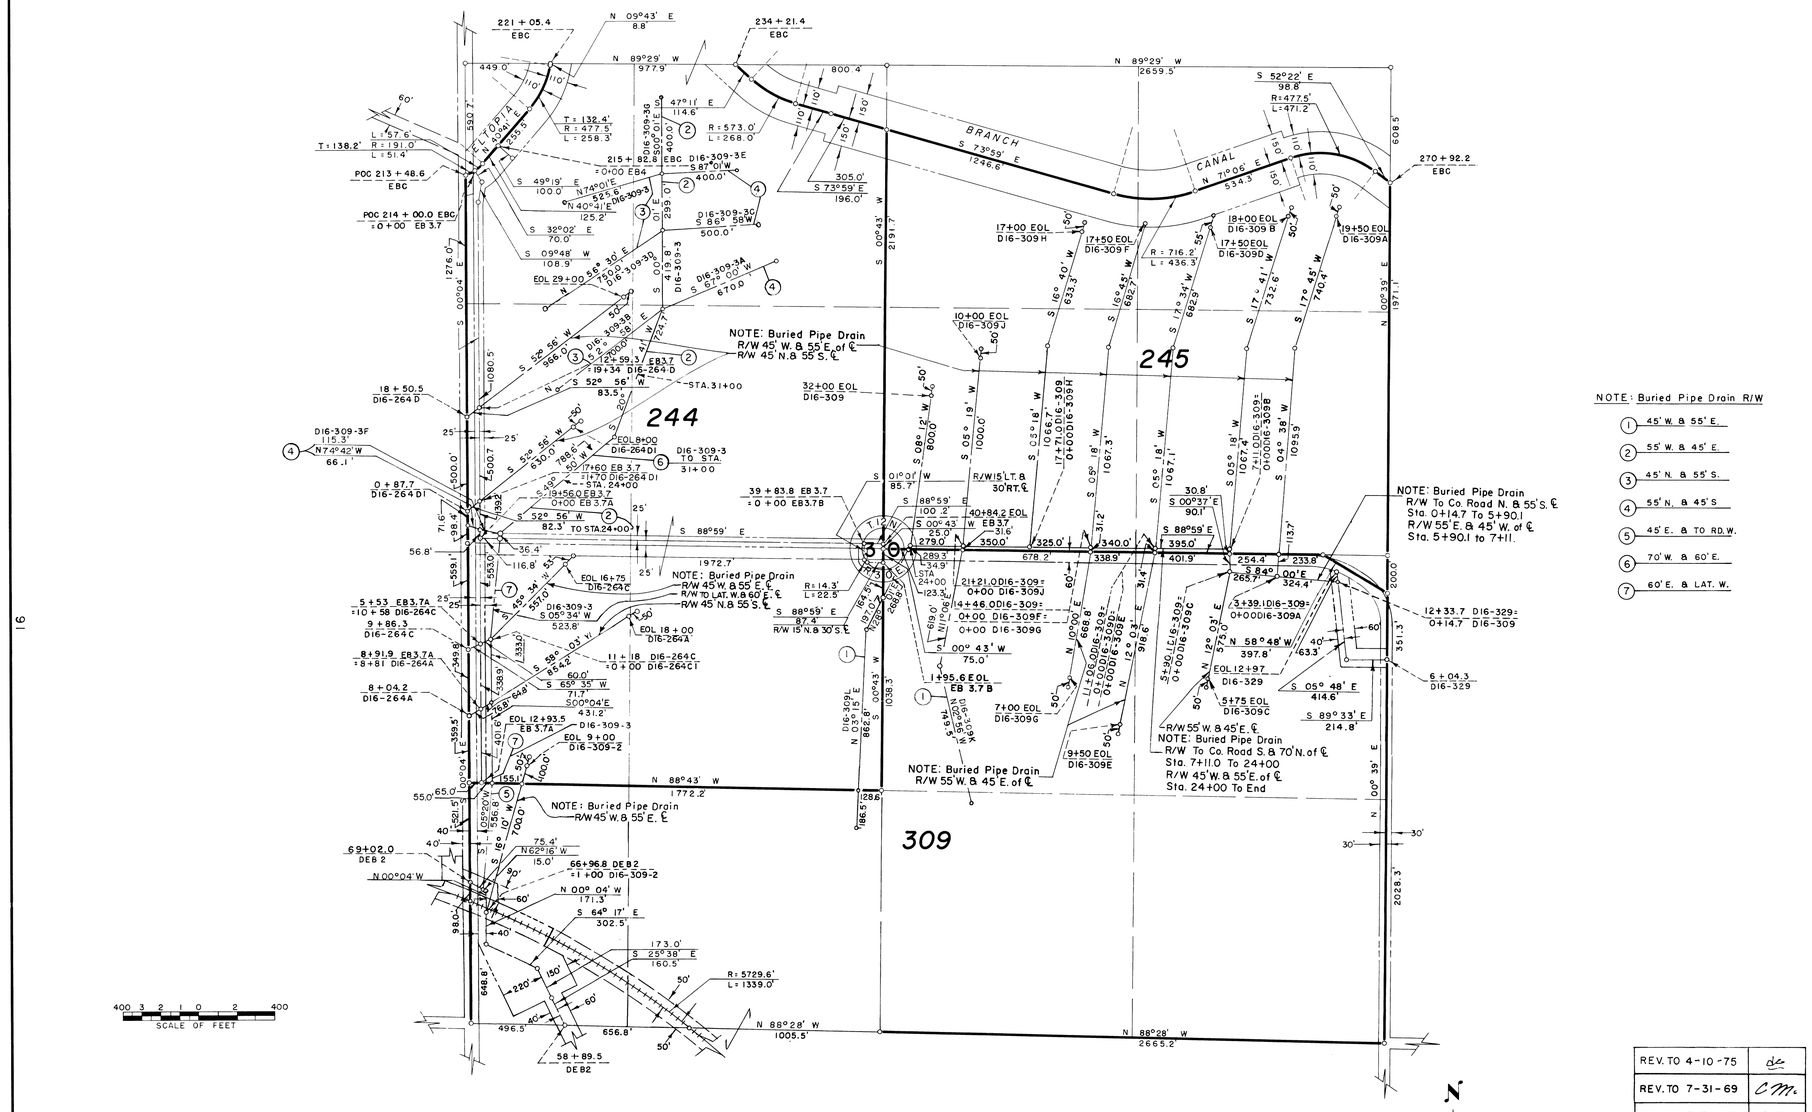


NOTE: Buried Pipe Drain R/W

1. 45' W. & 55' E.
2. 55' W. & 45' E.
3. 45' N. & 55' S.
4. 55' N. & 45' S
5. 45' E. & TO RD. W.
6. 70' W. & 60' E.
7. 60' E. & LAT. W.

## LEGEND

Rights of Way for Roads

Boundaries of Units

Rights of Way for Canals

Rights of Way for Drains

309 Unit Number

| | |
|---|---|
| REV. TO 4-10-75 | dv |
| REV. TO 7-31-69 | CM. |
| REV. TO 7-31-67 | CM. |

Drawn H.M.R.
Checked W.E.S.-CBL-JLR
Surveys certified
A. J. David son
Chief, Engr. Div.
DATE 8-4-61

I certify that this is Sheet 1 of 12 Supplemental Sheets of the Seventh Revision of the Final Farm Unit Plat of Irrigation Block 16.

M. B. Austin
Regional Director (Act.)
DATE 8-18-61



222-116-32160-17