COLUMBIA BASIN PROJECT - IRRIGATION BLOCK 73

GRANT COUNTY, WASHINGTON

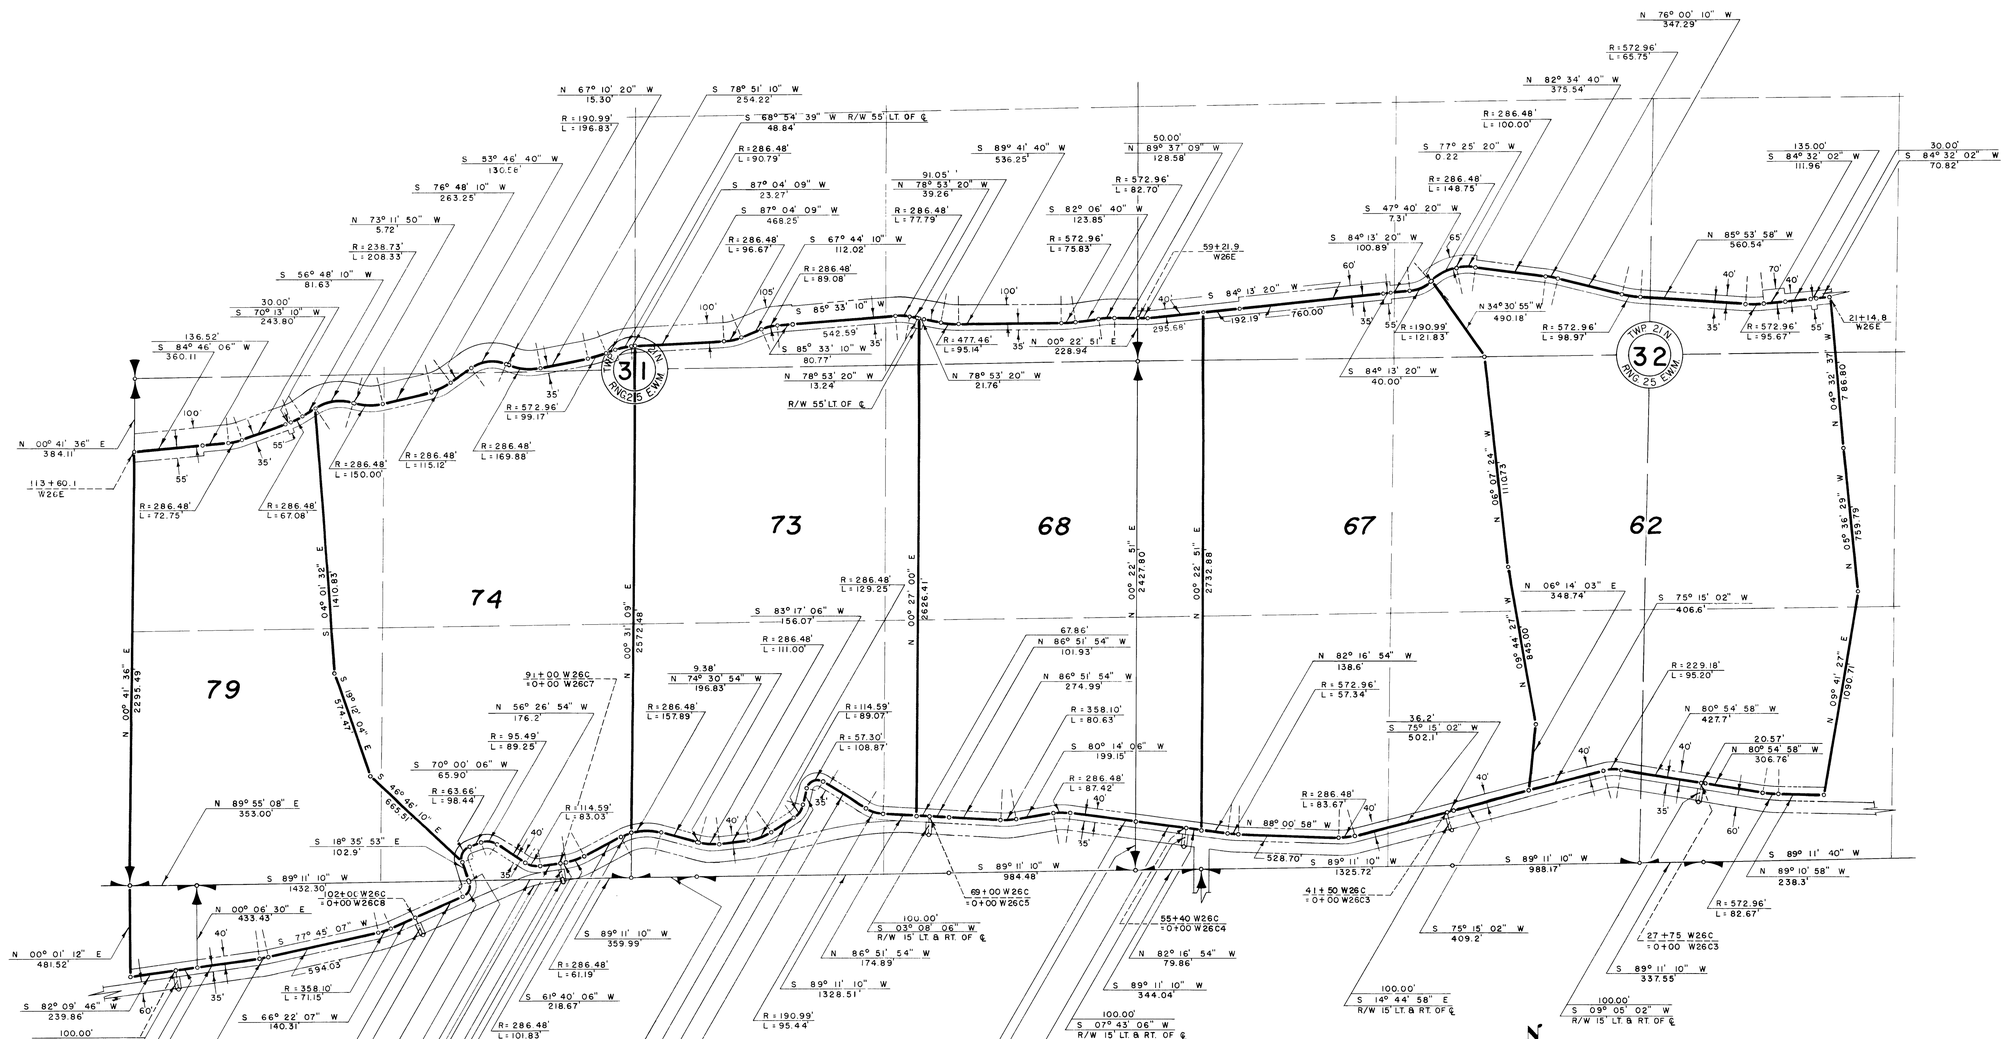

LEGEND

- Boundaries of Farm Units
- Rights of Way for Roads
- Rights of Way for Canals
- Rights of Way for Drains
- Rights of Way for Proposed Roads

73 Unit Number

N

THIS SHEET NOT RECORDED

500 4 3 2 1 0 2 4 6 8 1000

SCALE OF FEET

U.S.B.R. GRID

Drawn H.M.R.

Checked O.G.D.

Surveys certified

W.C. Christopher
Supervising Engineer, Acting

DATE 8-26-53

I certify that this is Sheet 8 of 28 Supplemental Sheets of the First Revision of the Final Farm Unit Plat of Irrigation Block 73.

H.T. Nelson
Regional Director

DATE 9-23-53

REV. TO 12-11-63

15

14

12

222-116-25759-13