17 15

COLUMBIA BASIN PROJECT – IRRIGATION BLOCK 73

GRANT COUNTY, WASHINGTON

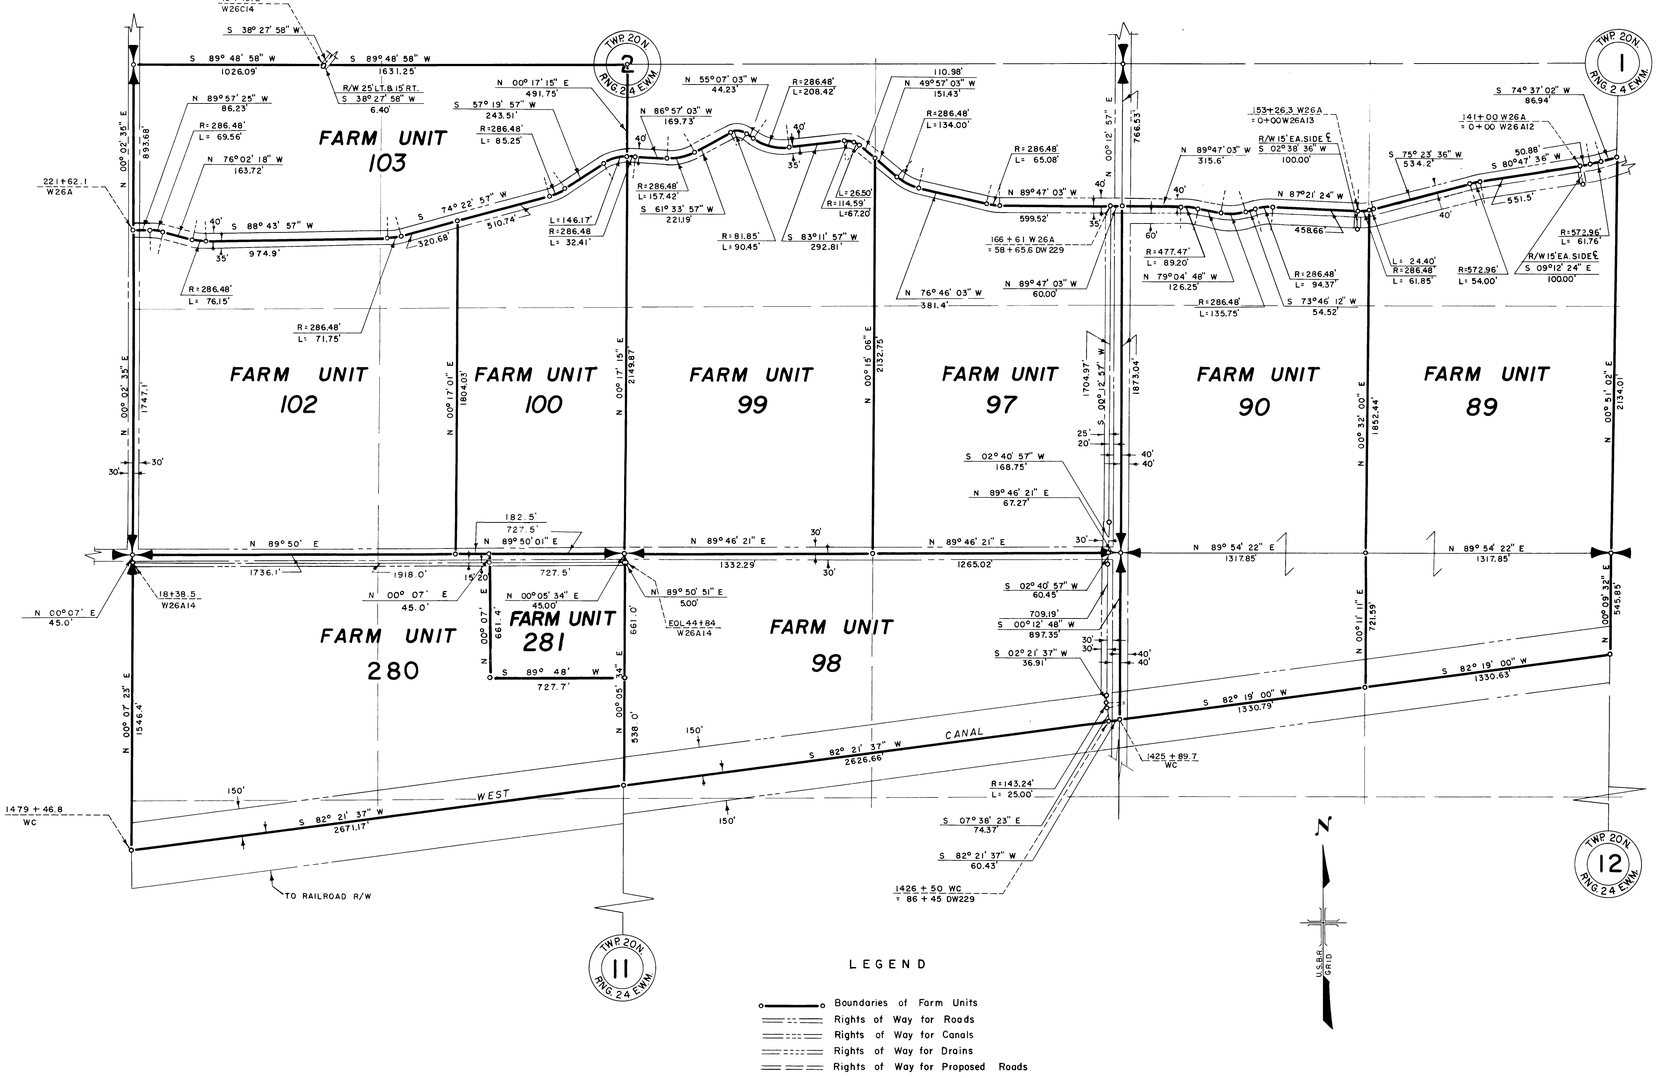

LEGEND

- Boundaries of Farm Units
- Rights of Way for Roads
- Rights of Way for Canals
- Rights of Way for Drains
- Rights of Way for Proposed Roads

500 4 3 2 1 0 2 4 6 8 1,000
SCALE OF FEET

Drawn G.P.S.
Checked O.G.D.
Surveys certified

W.C. Christopher
Supervising Engineer, Acting

DATE 8-26-53

I certify that this is Sheet 11 of 28 Supplemental Sheets of the First Revision of the Final Farm Unit Plat of Irrigation Block 73.

H.T. Nelson
Regional Director

DATE 9-23-53

222-116-25759-16

18 14