COLUMBIA BASIN PROJECT - IRRIGATION BLOCK 73

GRANT COUNTY, WASHINGTON

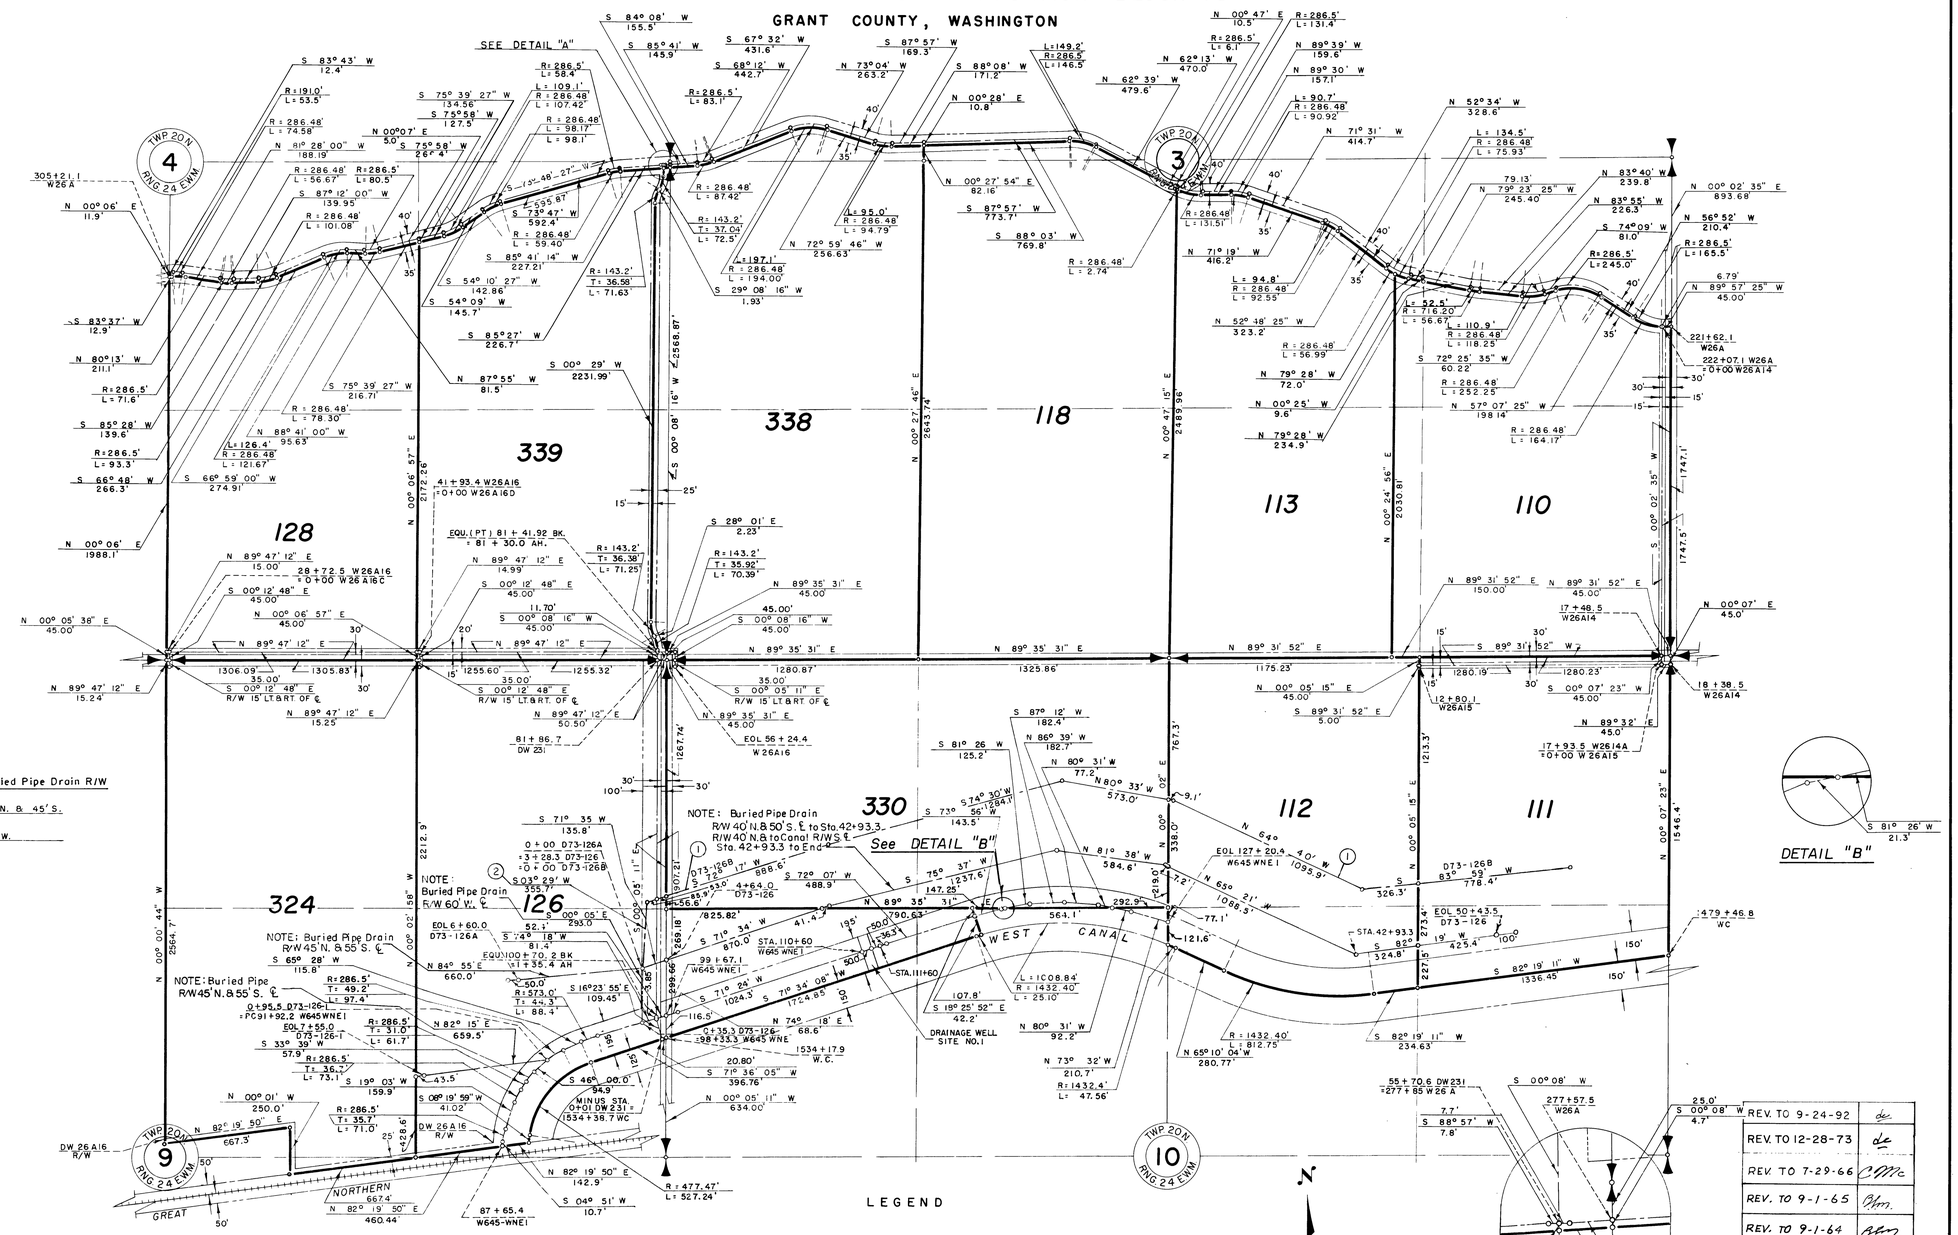

LEGEND

- Boundaries of Units
- Rights of Way for Roads
- Rights of Way for Canals
- Rights of Way for Drains

118 Unit Number

SCALE OF FEET

REV. TO 9-24-92	de
REV. TO 12-28-73	de
REV. TO 7-29-66	CMc
REV. TO 9-1-65	Bhm.
REV. TO 9-1-64	Bhm.
REV. TO 12-11-63	[illegible]

I certify that this is Sheet 1 of 4 Supplemental Sheets of the Eighth Revision of the Final Farm Unit Plat of Irrigation Block 73.

M. B. Austin
Regional Director (Act.)
DATE 8-14-61

Drawn H.M.R.
Checked O.G.D.
Surveys certified

A. J. Davidson
Chief, Engr. Div.

DATE 8-2-61

THIS SHEET NOT RECORDED