COLUMBIA BASIN PROJECT – IRRIGATION BLOCK 73

GRANT COUNTY, WASHINGTON

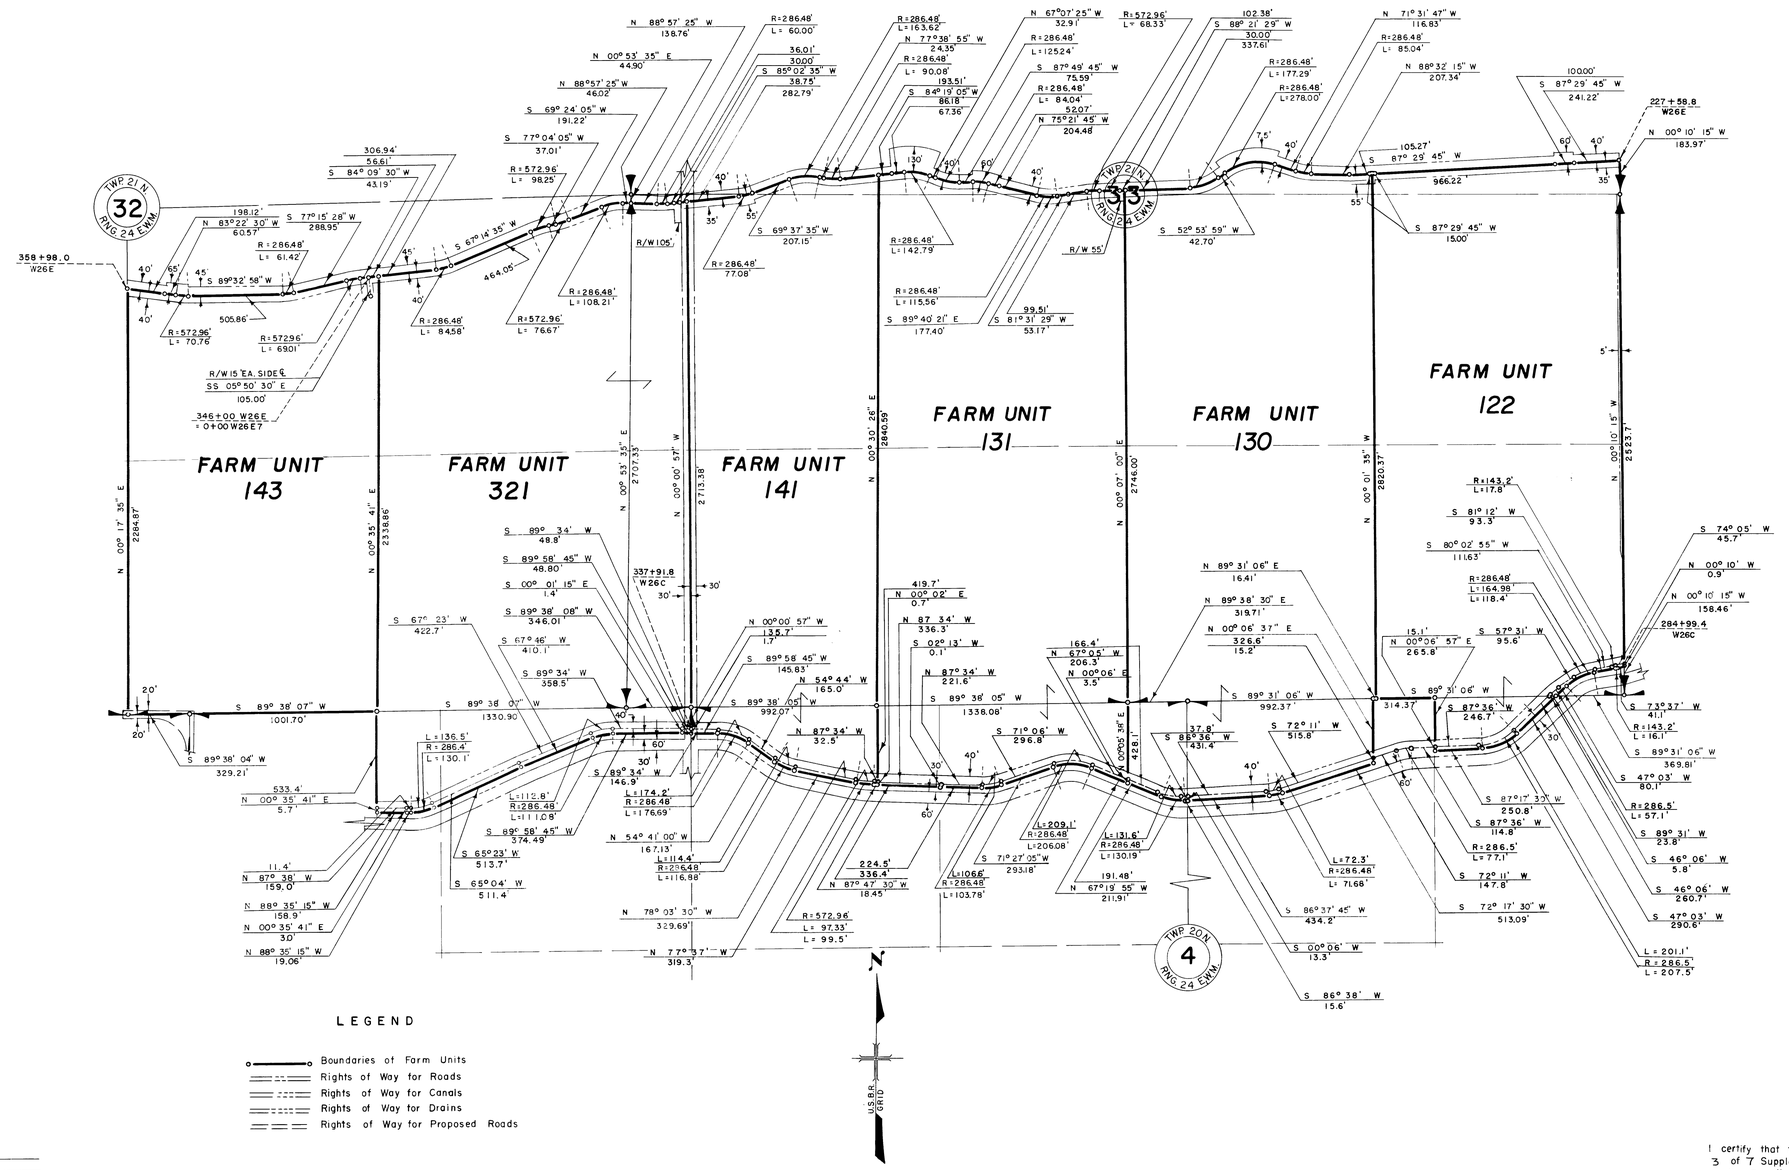

LEGEND

- Boundaries of Farm Units
- Rights of Way for Roads
- Rights of Way for Canals
- Rights of Way for Drains
- Rights of Way for Proposed Roads

500 4 3 2 1 0 2 4 6 8 1,000

SCALE OF FEET

Drawn G.P.S.
Checked O.G.D.
Surveys certified

J. D. Humes
Chief, ~~Engr.~~ Div. of D.&C.

DATE 6-20-56

I certify that this is Sheet 3 of 7 Supplemental Sheets of the Fourth Revision of the Final Farm Unit Plat of Irrigation Block 73.

Wm. H. Tullor
Regional Director (Acting)

DATE 7-16-56

22

17

20

17

222-116-28816-19