COLUMBIA BASIN PROJECT - IRRIGATION BLOCK 75

GRANT COUNTY, WASHINGTON

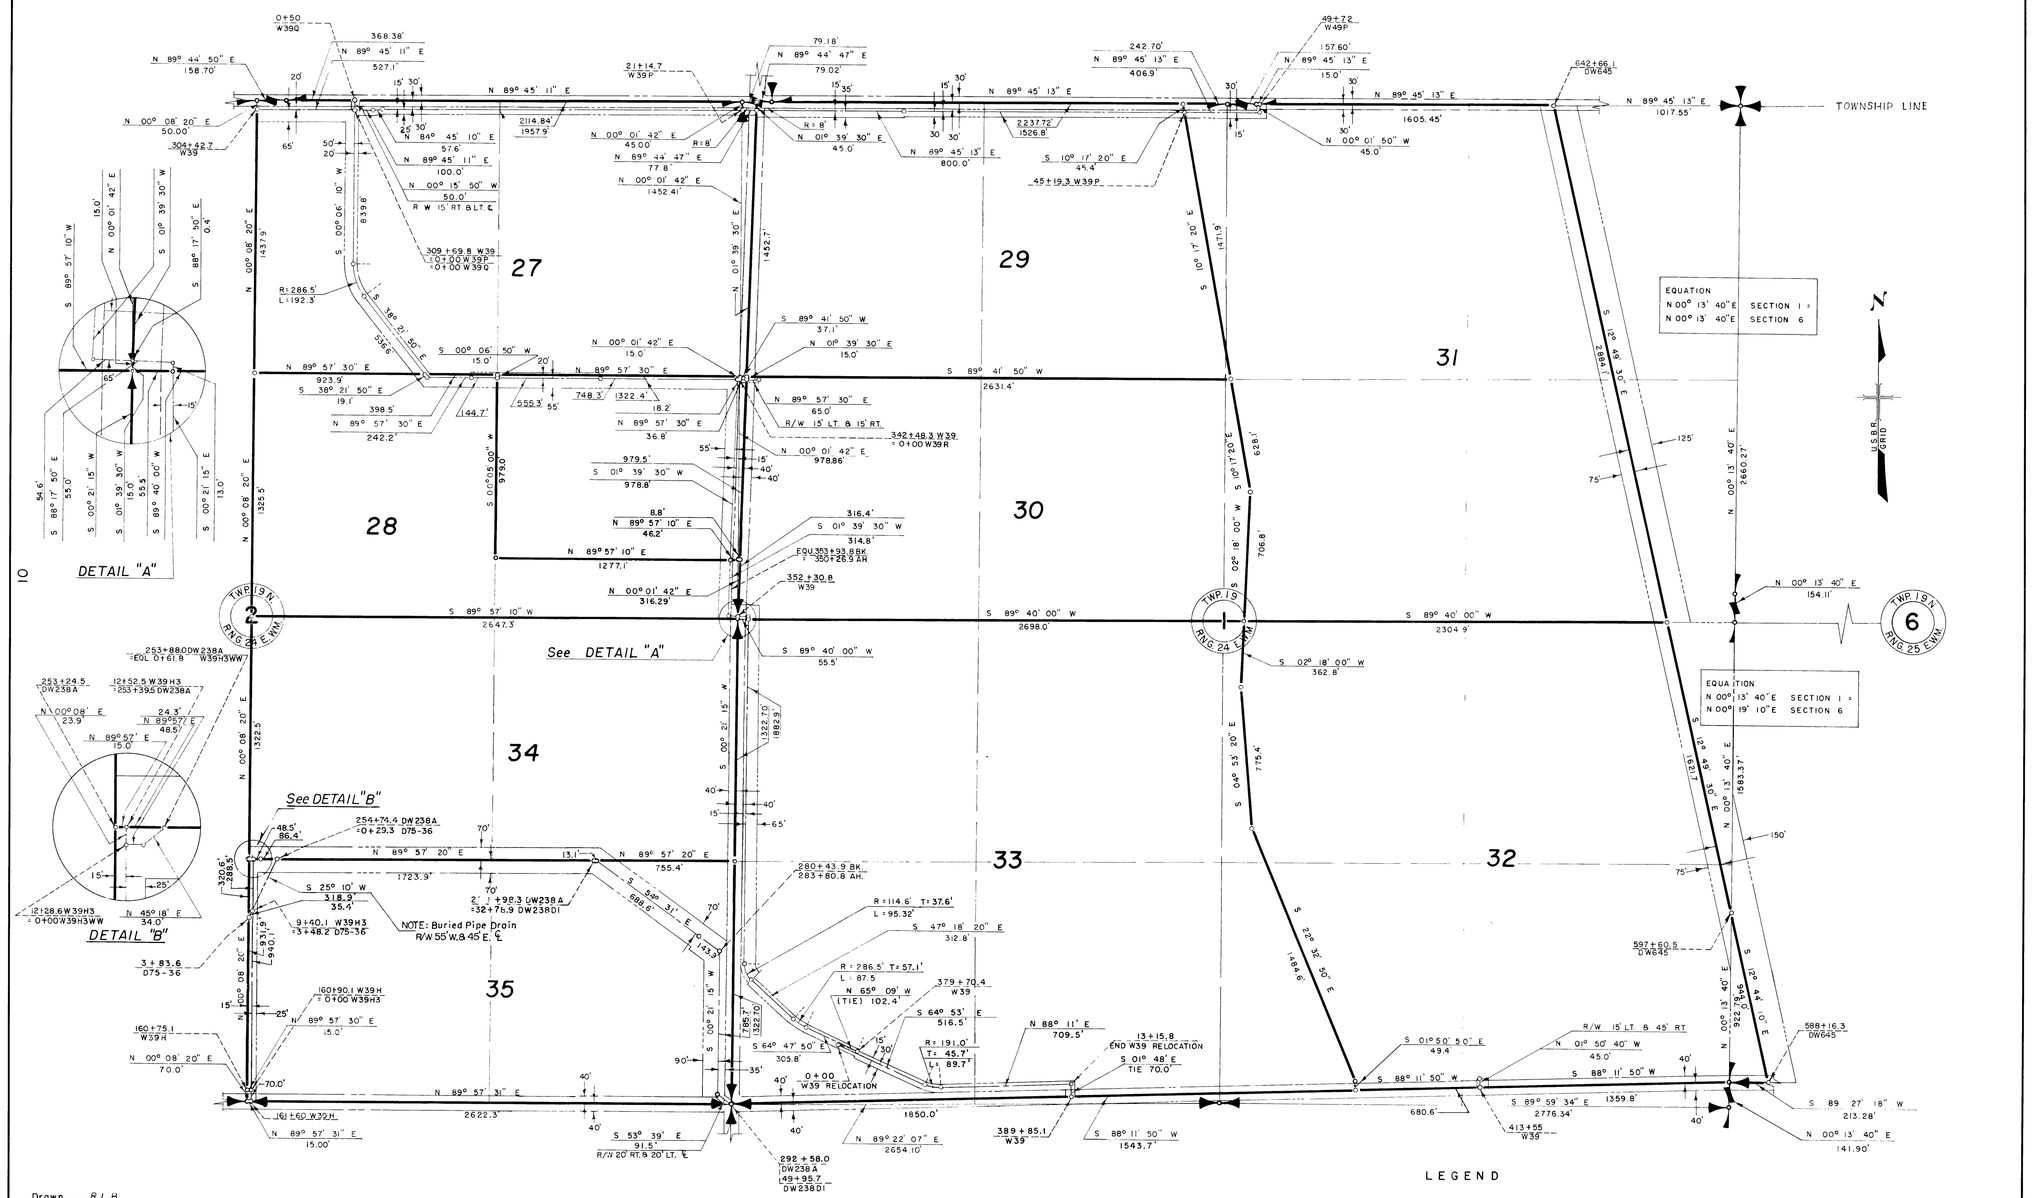

Drawn R.L.B.
Checked E.S.M.
Surveys certified

J.D. Humes
Chief, ~~Eng. Div.~~ of D.&C. Div.

DATE 8-21-59

THIS SHEET NOT RECORDED

LEGEND

- Boundaries of Units
- Rights of Way for Roads
- Rights of Way for Canals
- Rights of Way for Drains

32 Unit Number

REV. TO 7-31-68	cm
REV. TO 12-8-64	

I certify that this is Sheet 5 of 12 Supplemental Sheets of the Fifth Revision of the Final Farm Unit Plat of Irrigation Block 75.

W. G. Draper
Regional Director (Act.)
DATE 8-26-59

222-116-31296-11