COLUMBIA BASIN PROJECT – IRRIGATION BLOCK 75

GRANT COUNTY, WASHINGTON

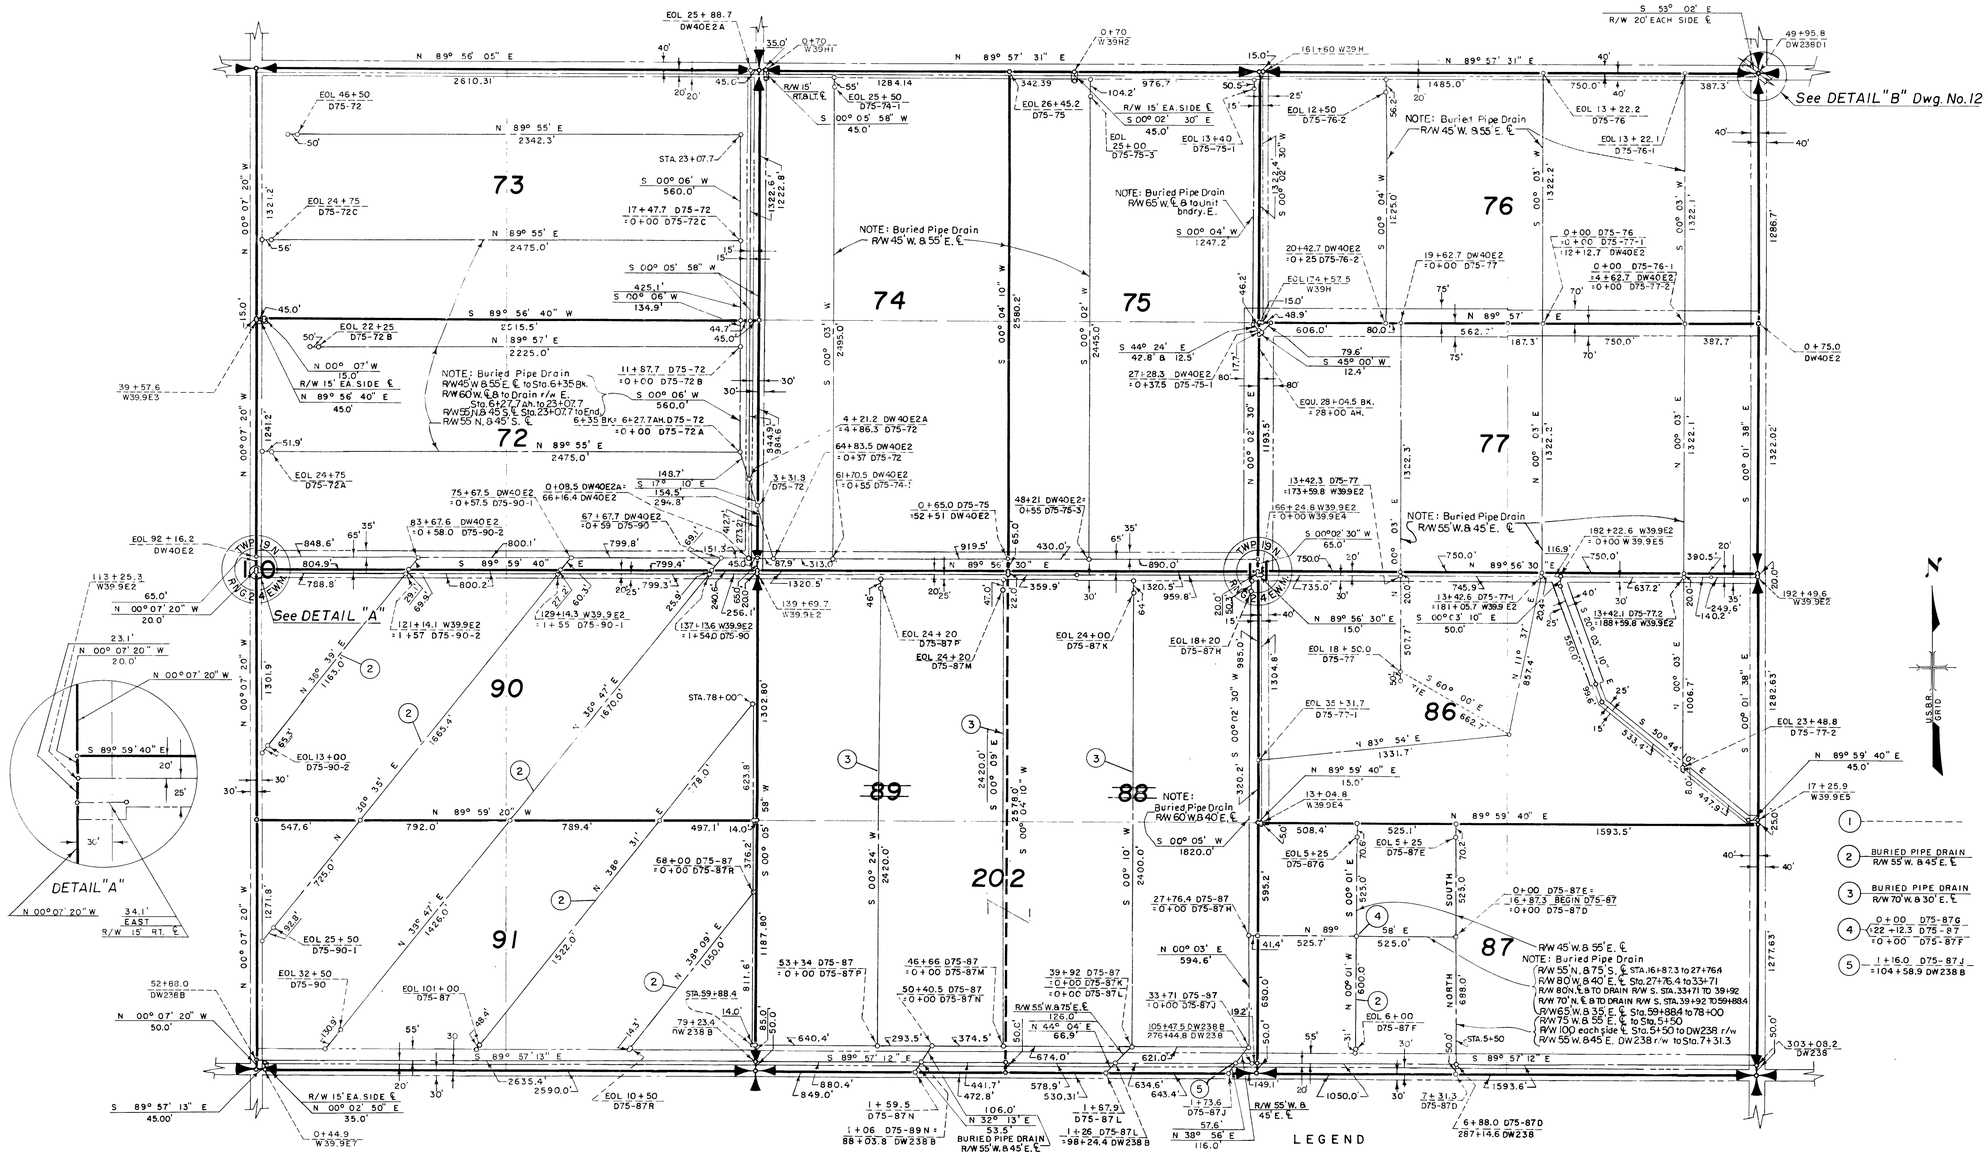

Drawn G.P.S.
Checked W.P.H.
Surveys certified
A. J. Davidson
Chief, Engr. Div.
DATE 8-2-61

THIS SHEET NOT RECORDED

Boundaries of Units
Rights of Way for Roads
Rights of Way for Canals
Rights of Way for Drains
Former Boundary of Units
202 Unit Number

REV. TO 7-31-68	CM
REV. TO 12-8-64	
REV. TO 10-1-63	

I, certify that this is Sheet 2 of 6 Supplemental Sheets of the Sixth Revision of the Final Farm Unit Plat of Irrigation Block 75.

M. B. Austin
Regional Director (Act.)
DATE 8-14-61

222-116-32174-13