COLUMBIA BASIN PROJECT — IRRIGATION BLOCK 75

GRANT COUNTY, WASHINGTON

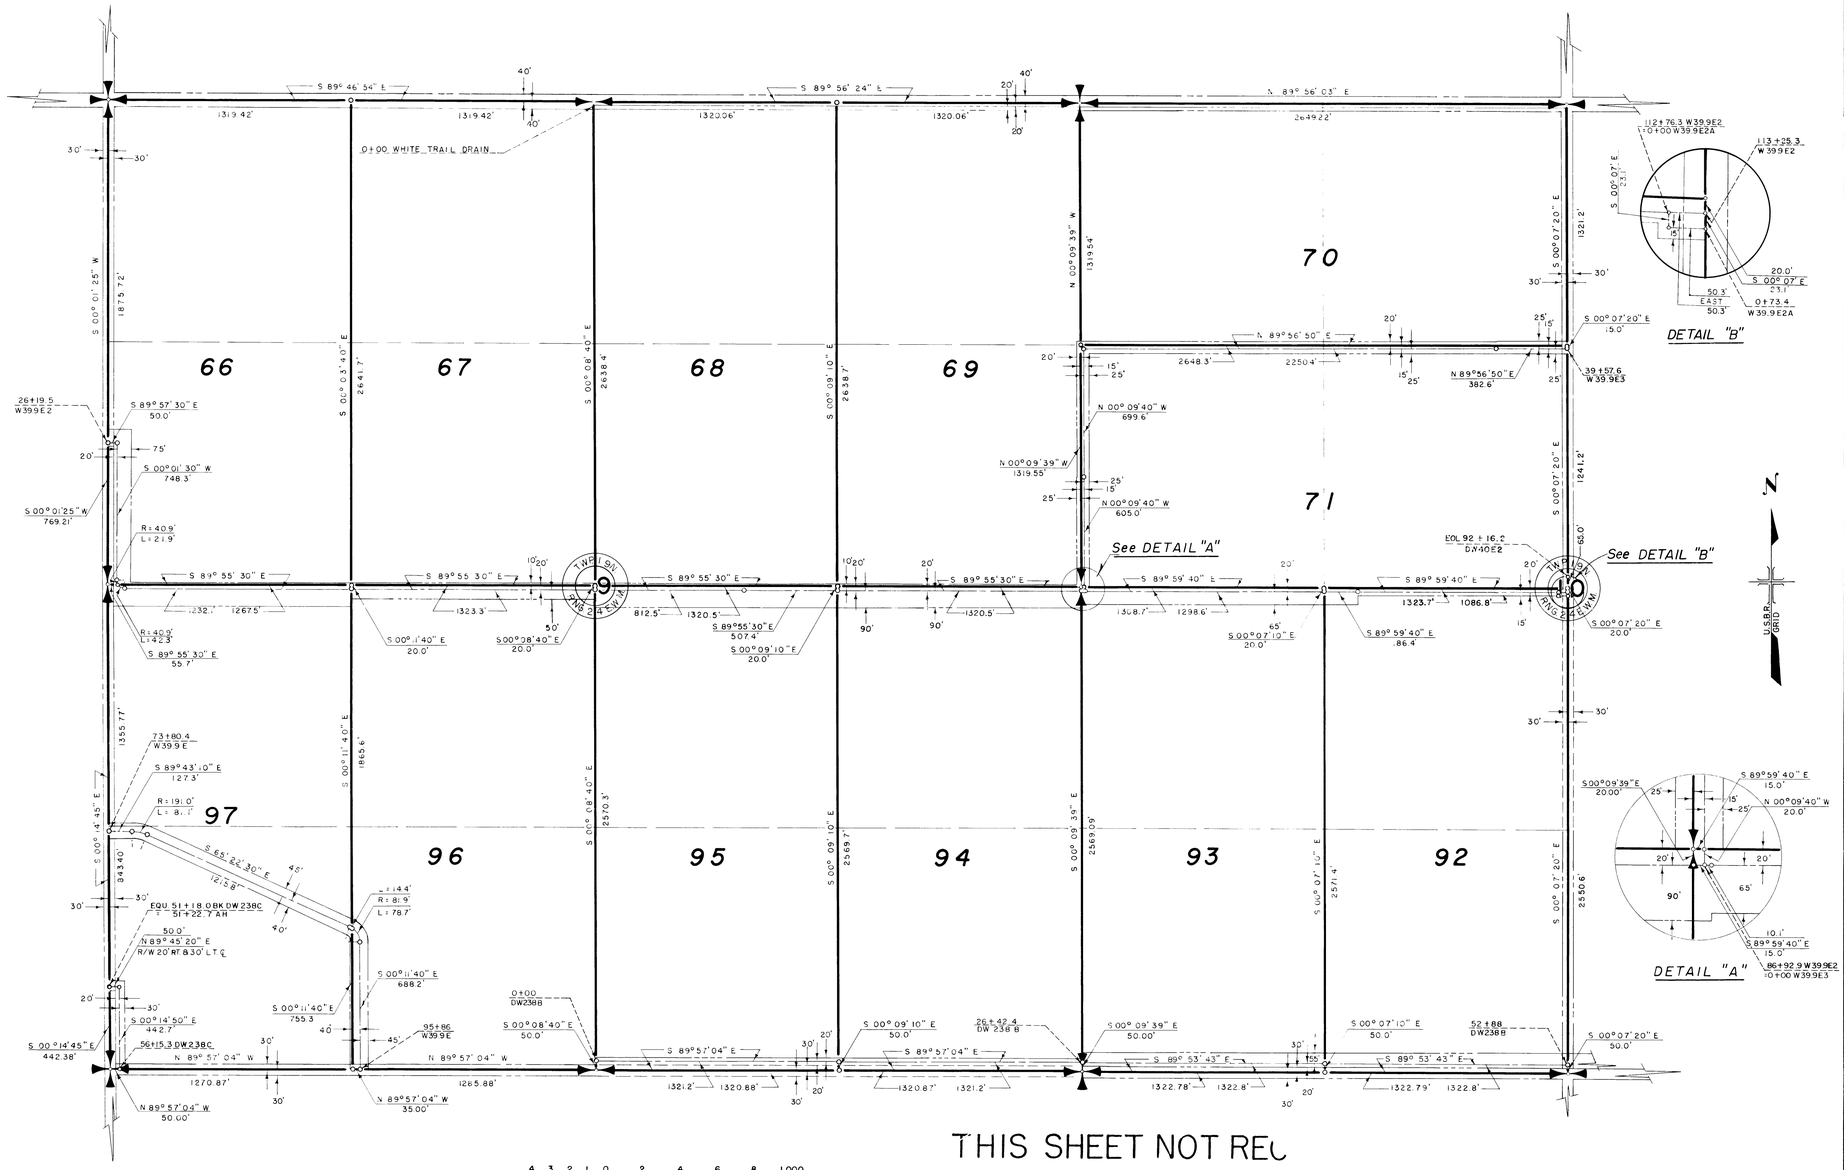

THIS SHEET NOT REC

SCALE OF FEET: 4 3 2 1 0 2 4 6 8 1,000

LEGEND

- Boundaries of Units
- Rights of Way for Roads
- Rights of Way for Canals
- Rights of Way for Drains
- 95 Unit Number

Drawn B.B.I.
Checked E.S.M.
Surveys certified
A. J. Davidson
Chief, Engr. Div.
DATE 8-2-61

REV. TO 7-31-69	C.M.
REV. TO 10-1-63	A.J.D.

I certify that this is Sheet 4 of 6 Supplemental Sheets of the Sixth Revision of the Final Farm Unit Plat of Irrigation Block 75.

M. B. Austin
Regional Director (Acting)
DATE 8-14-61

222-116-32174-14